



DM CLASS 100 3/4" CORRUGATED 26 GA. STEEL
ROOF PANEL OVER 2"x4" BATTENS - 29 1/2" WIDTH

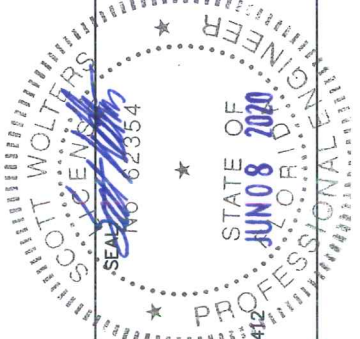





DYNAMIC METALS

www.dynamicmetal.net
340 PIKE ROAD
WEST PALM BEACH, FL 33782
PH: (561) 629-7288
FAX: (561) 629-7291
EMAIL: info@dynamicmetal.net

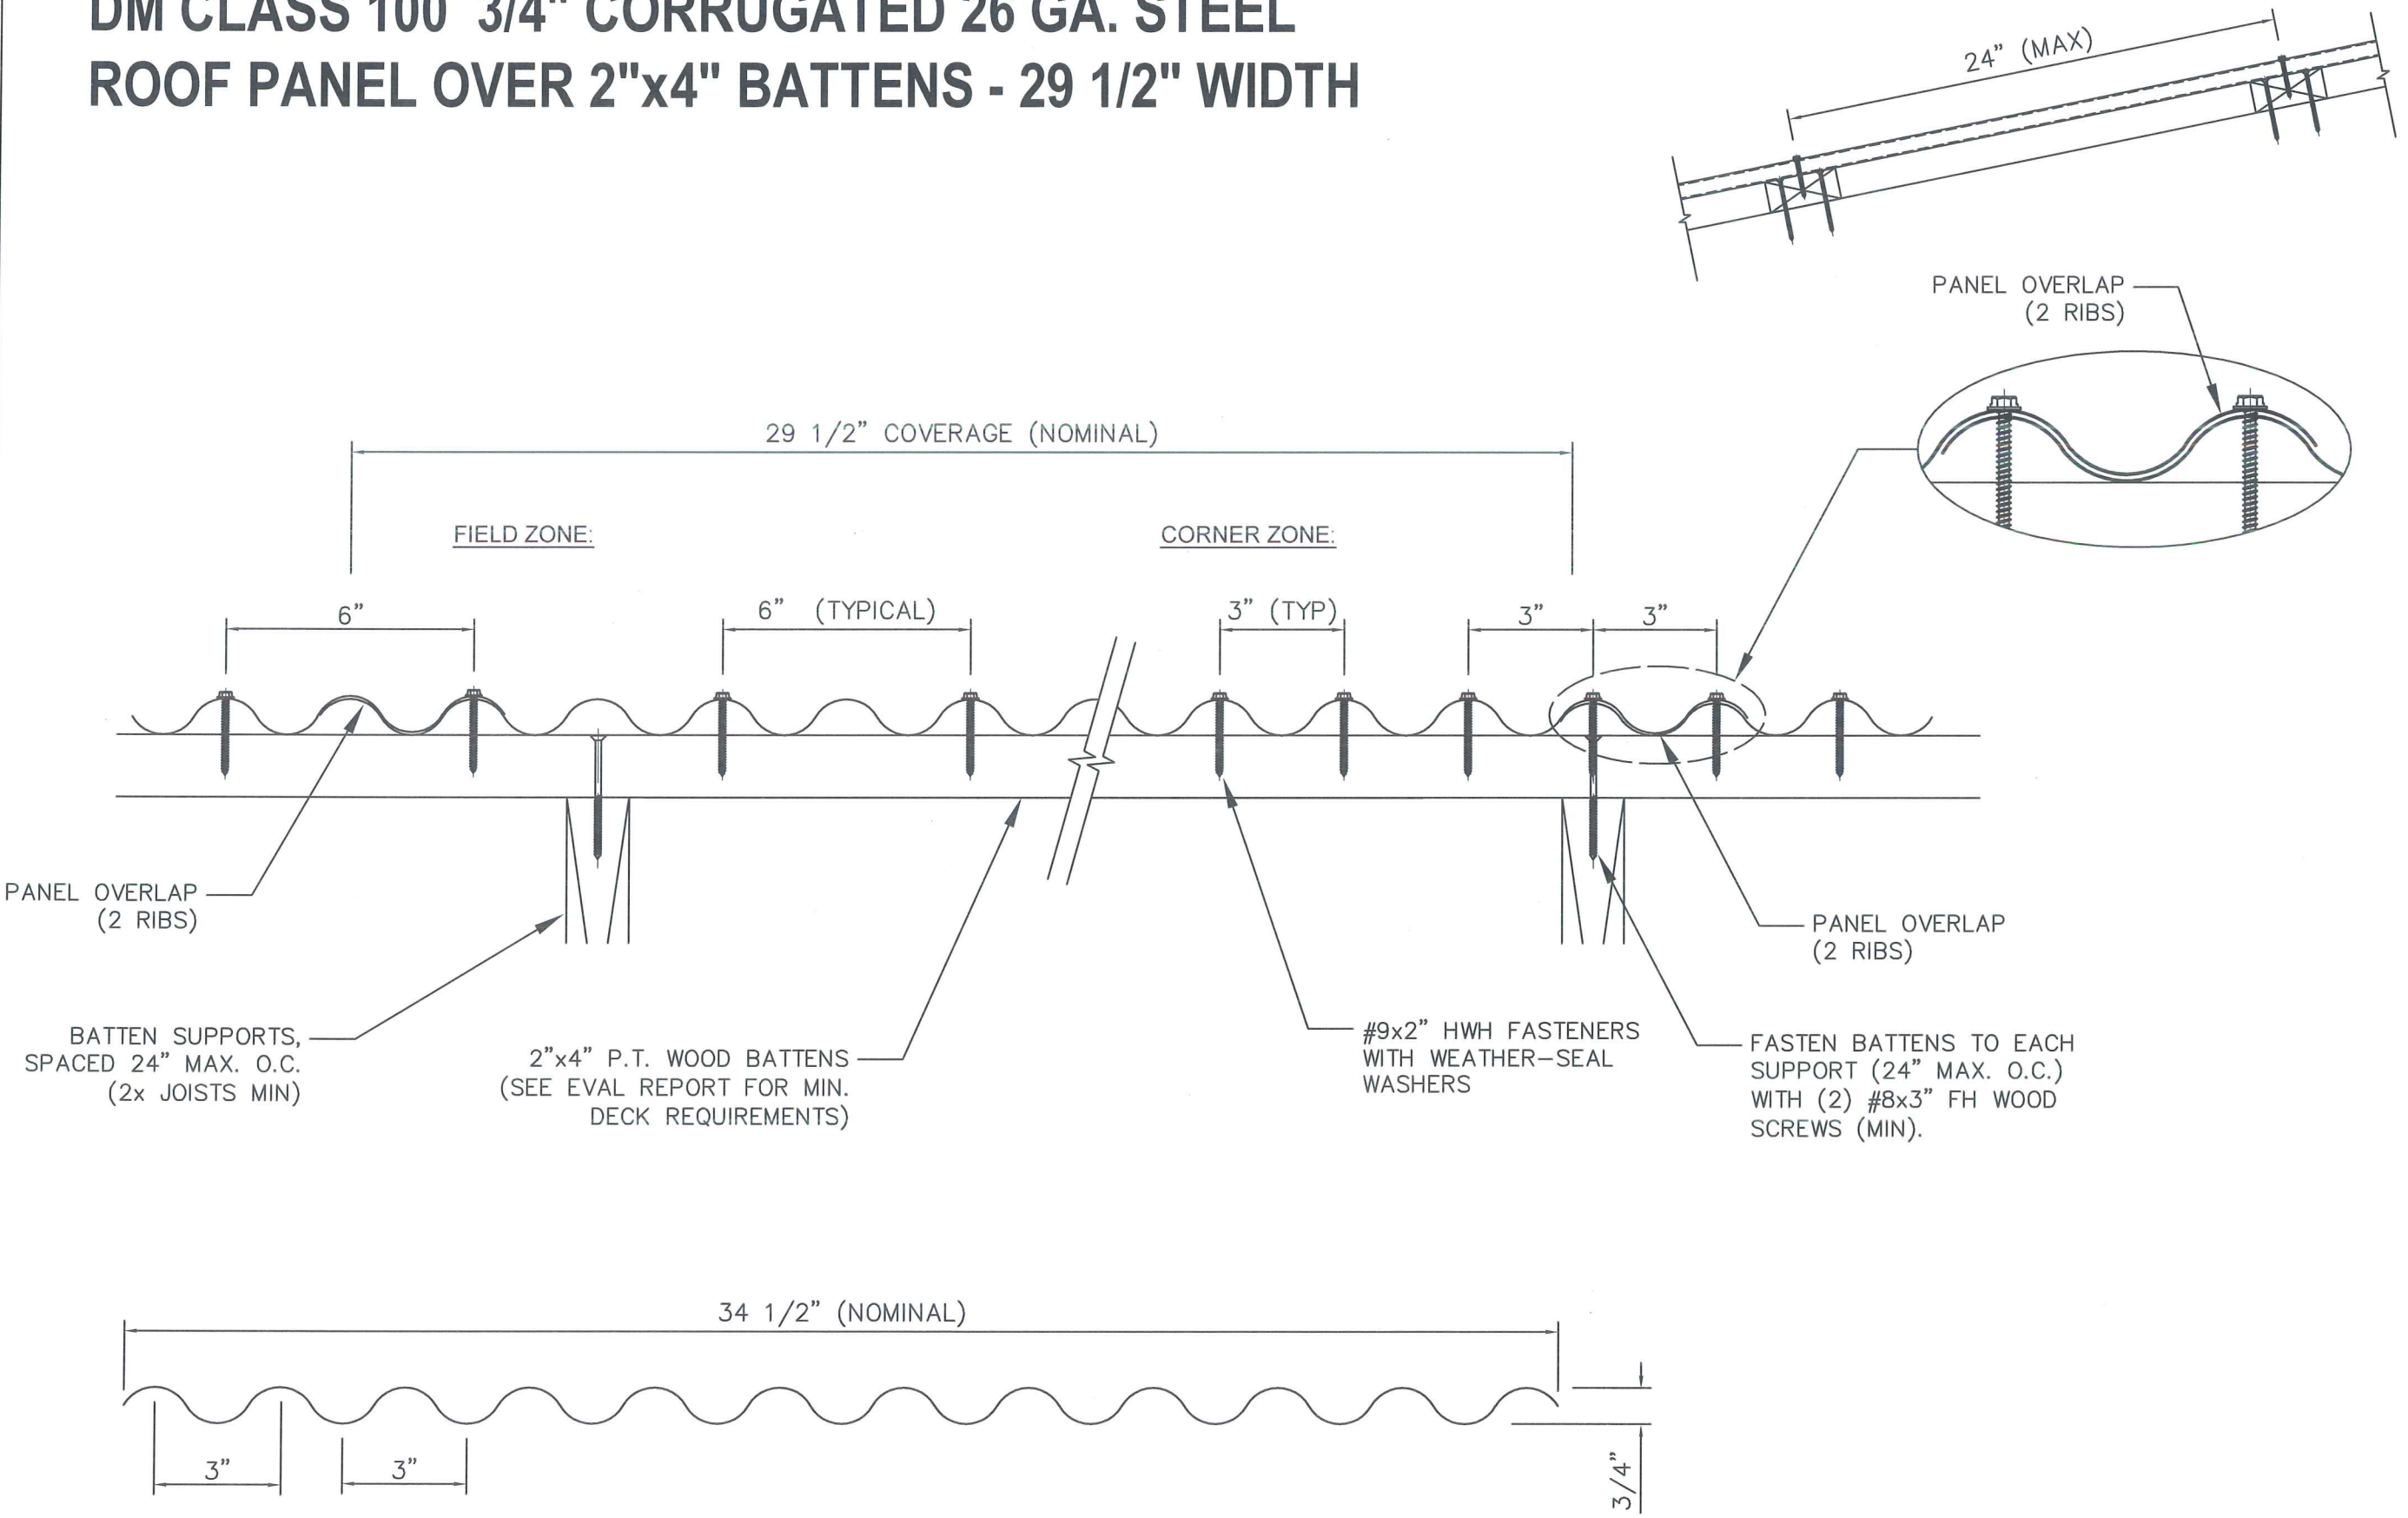


DWG: 100CS0B
SHEET: 1/2

**DM CLASS 100 3/4" CORRUGATED 26 GA. STEEL
ROOF PANEL OVER 2"x4" BATTENS - 21" WIDTH**

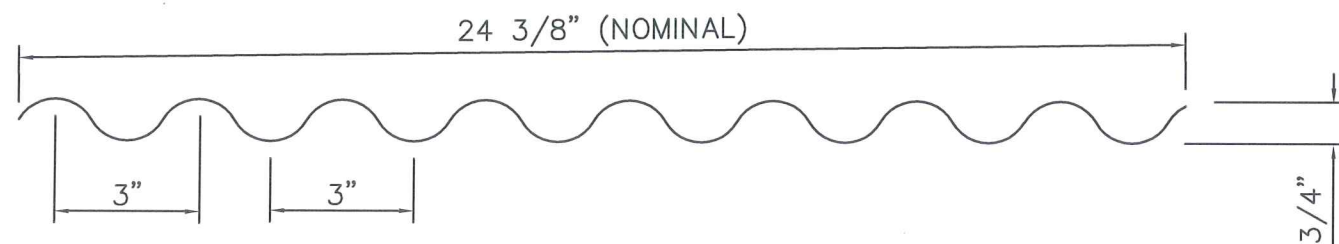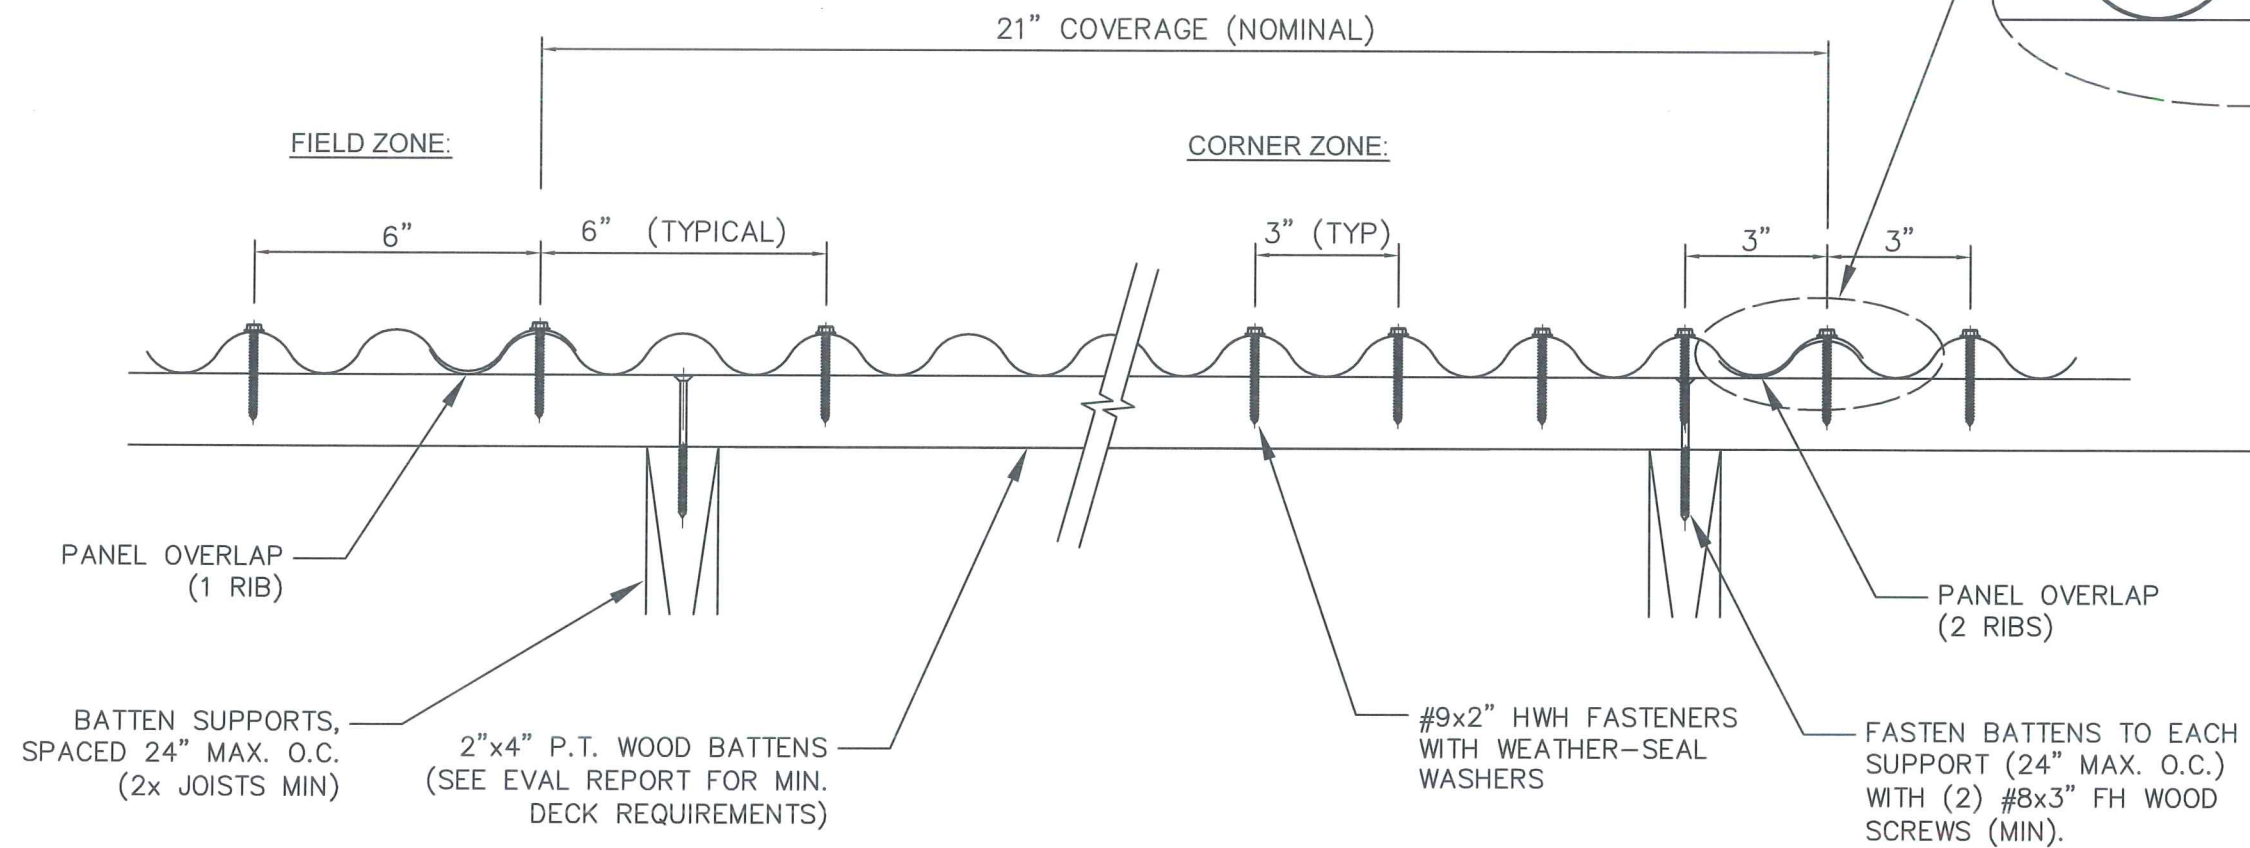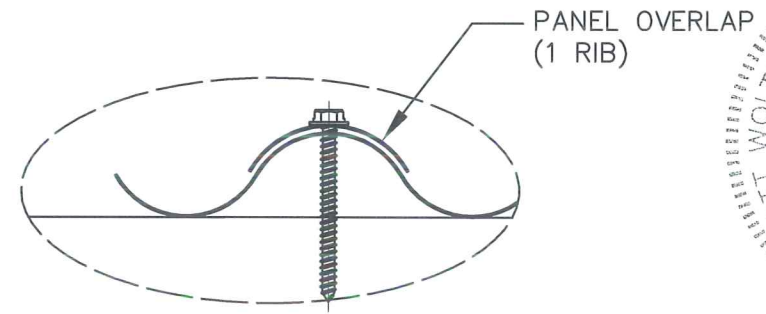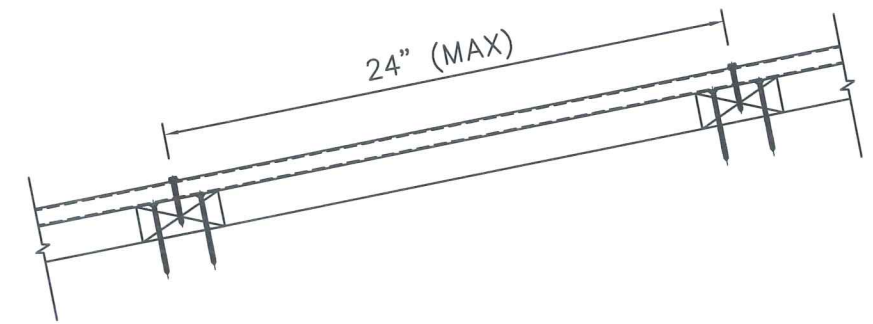

PANEL PROFILE

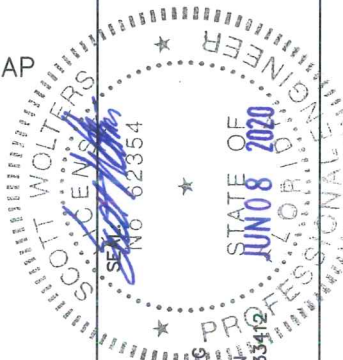

SCOTT WOLTERS
FL PE# 62354

WOLTERS ENGINEERING
(COA# 27194)
15211 97TH ROAD
WEST PALM BEACH, FL
(561) 225-1982

DYNAMIC METALS

340 PIKE ROAD
WEST PALM BEACH, FL 33782
PH: (561) 629-7288



DWG: 100CSOB
SHEET: 2/2