

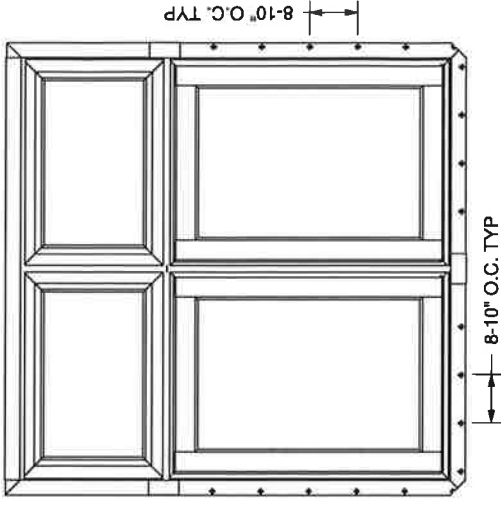
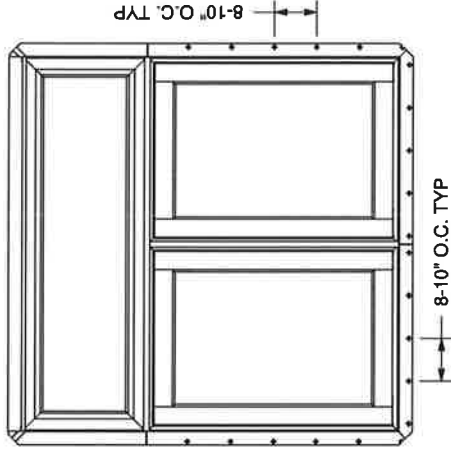


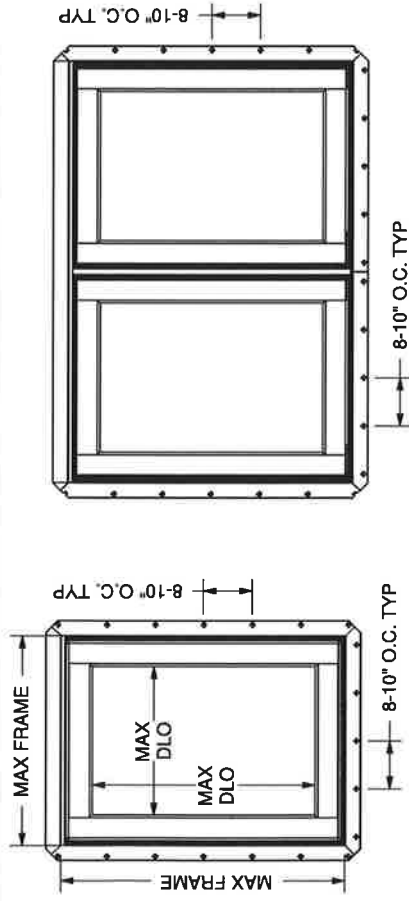

| DESC.              | MAX FRAME SIZE |              | MAX DAYLIGHT OPENING |              | DESIGN PRESSURE (psf) | FRAME MATERIAL        |
|--------------------|----------------|--------------|----------------------|--------------|-----------------------|-----------------------|
|                    | WIDTH (IN.)    | HEIGHT (IN.) | WIDTH (IN.)          | HEIGHT (IN.) |                       |                       |
| 8205 CSMT PC       | 83.5           | 83.5         | 78.39                | 78.39        | +45/-45               | WOOD, VINYL, ALUMINUM |
| 8219 AW            | 59.5           | 47.5         | 54.43                | 42.43        | +50/-50               | WOOD, VINYL, ALUMINUM |
| 8219 AW MULL       | 59.5           | 47.5         | 54.43                | 42.43        | +50/-50               | WOOD, VINYL, ALUMINUM |
| 8219 CA MULL       | 35.5           | 83.5         | 30.43                | 78.43        | +50/-50               | WOOD, VINYL, ALUMINUM |
| 8219 CA/           | 35.5           | 83.5         | 30.43                | 78.43        | +50/-50               | WOOD, VINYL, ALUMINUM |
| PC MULL            | 71.5           | 83.5         | 66.43                | 78.43        | +50/-50               | WOOD, VINYL, ALUMINUM |
| 8219 CA MULL       | 35.5           | 71.5         | 30.43                | 66.43        | +50/-50               | WOOD, VINYL, ALUMINUM |
| 8306 DS STACK      | 71.13          | 35.5         | 67.32                | 31.69        | +50/-50               | WOOD, VINYL, ALUMINUM |
| 8219 AW MULL       | 59.5           | 47.5         | 54.43                | 42.43        | +50/-50               | WOOD, VINYL, ALUMINUM |
| 8219 PC STACK      | 59.5           | 59.5         | 54.43                | 54.43        | +50/-50               | WOOD, VINYL, ALUMINUM |
| 8219 CA MULL       | 35.5           | 83.5         | 30.43                | 78.43        | +50/-50               | WOOD, VINYL, ALUMINUM |
| 8306 DS MULL STACK | 35.5           | 41.5         | 31.69                | 37.69        | +50/-50               | WOOD, VINYL, ALUMINUM |

#### HEAD, SILL & SIDE ANCHORAGE TYPICAL

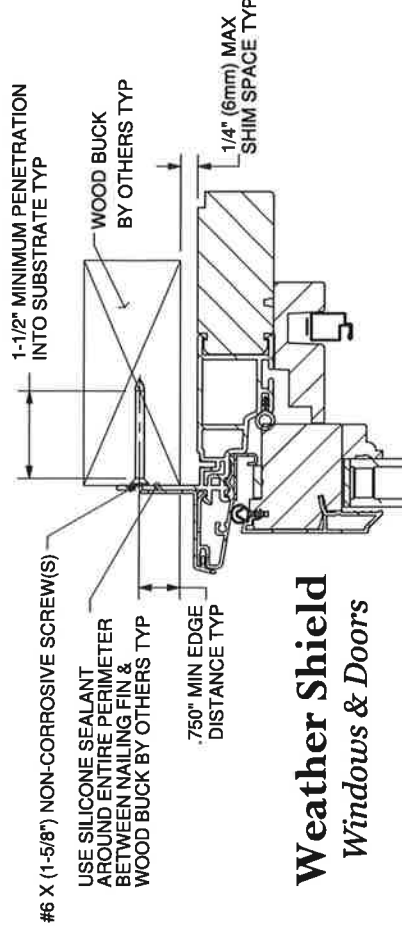

## Weather Shield Windows & Doors

8205, 8215, 8219 Casement  
Casement, Awning, Picture Twin  
w/8306 Direct Set Stack  
NAILING FIN INSTALLATION

#### NOTE(S):

- THESE UNITS HAVE BEEN TESTED, ANALYZED, HALLMARK CERTIFIED AND FBC APPROVED.
- THE PRODUCT SHOWN HEREIN IS DESIGNED AND MANUFACTURED TO COMPLY WITH THE CURRENT EDITION FLORIDA BUILDING CODE (FBC), EXCLUDING HVHZ. THE PRODUCT HAS BEEN EVALUATED TO THE FOLLOWING:  
AAMA/WDMA/CSA 101/I.S.2/A440-11
- THIS SCHEDULE ADDRESSES ONLY THE FASTENERS REQUIRED TO ANCHOR THE WINDOW(S) TO ACHIEVE THE RATED DESIGN PRESSURE. THOROUGHLY READ AND FOLLOW MANUFACTURERS INSTALLATION INSTRUCTIONS RECEIVED WITH UNIT. THIS GUIDE DOES NOT ADDRESS THE SEALING CONSIDERATIONS THAT MAY ARISE IN DIFFERENT WALL CONDITIONS.

| TOLERANCES UNLESS SPECIFIED: |                      |
|------------------------------|----------------------|
| INCHES                       | ANGLE                |
| x ± .1"                      | xx ± 1°              |
| xx ± .03"                    | xx.x ± .5° (1/2°)    |
| xxx ± .015"                  | xxx.xx ± .25° (1/4°) |

## WEATHER SHIELD. WINDOWS & DOORS

PRODUCTS:  
8205, 8215, 8219

| REV | DATE | DESCRIPTION | PCR NO. | ENG | TYP. WALL THICKNESS: |       | DRAWN BY: | DATE:    | TITLE:                    | REV                |
|-----|------|-------------|---------|-----|----------------------|-------|-----------|----------|---------------------------|--------------------|
|     |      |             |         |     | WT/FT:               | AREA: |           |          |                           |                    |
|     |      |             |         |     |                      |       | JK/JB     | 11-16-12 | INSTALLATION INSTRUCTIONS | M.1                |
|     |      |             |         |     |                      |       |           |          | DWG NO.: 45-23737         |                    |
|     |      |             |         |     |                      |       |           |          | SCALE: 1:12               | SHEET NAME: Sheet2 |
|     |      |             |         |     |                      |       |           |          |                           | SHEET 3 OF 3       |

DO NOT SCALE DRAWING