
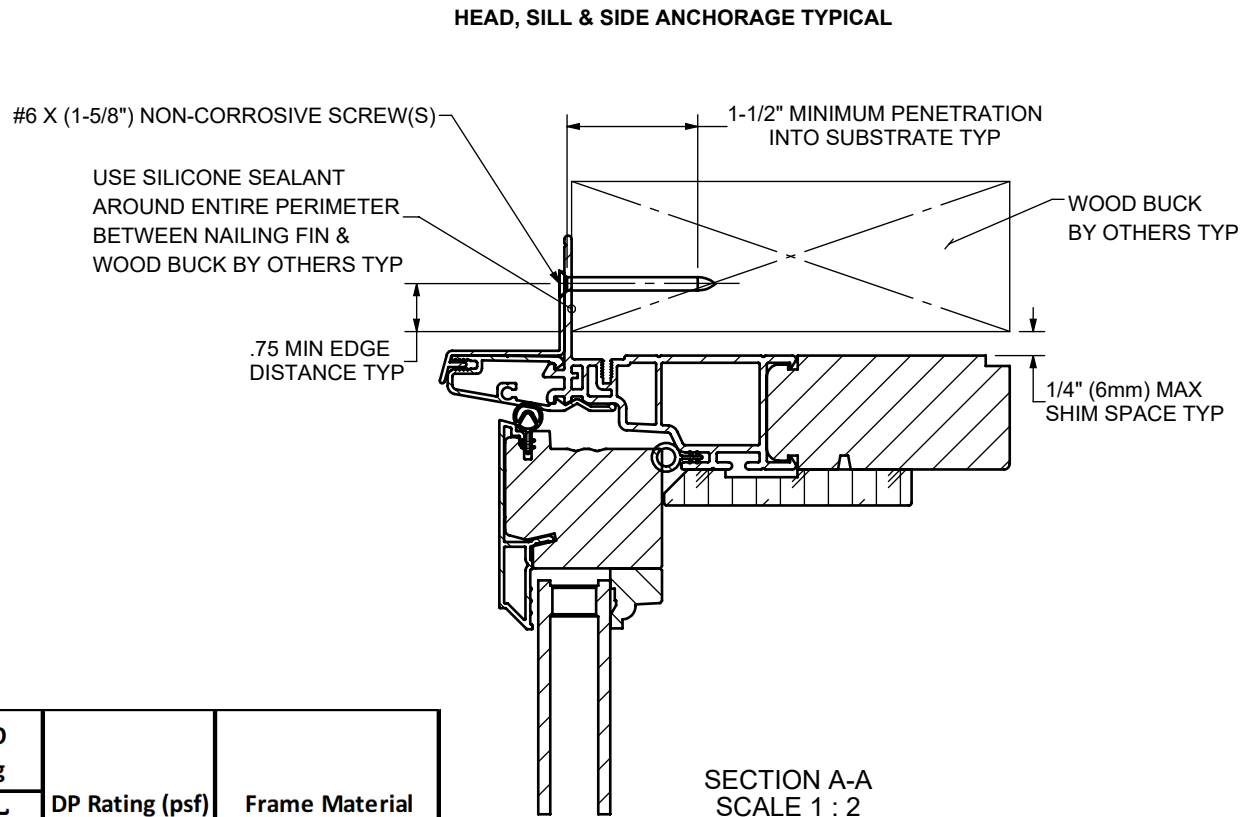


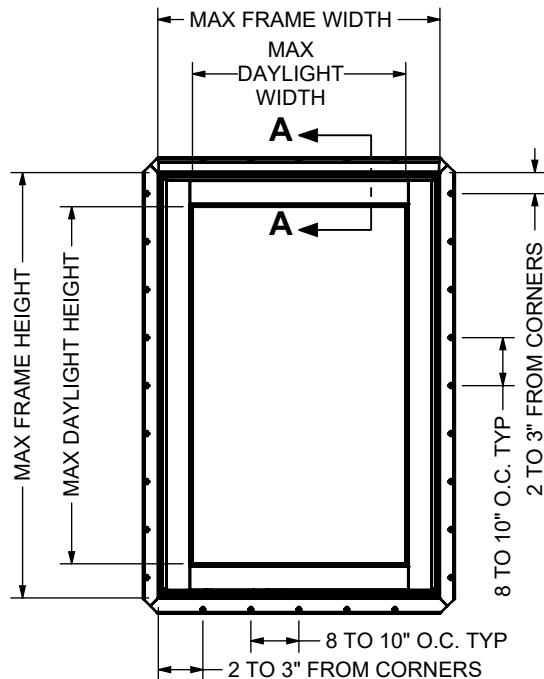

Product I.D.	Description	Conf.	Max. Frame Size		Max DLO Opening		DP Rating (psf)	Frame Material
			Width	Height	Width	Height		
8217	Push-out Casement	1W	41.5"	83.5"	35.8"	77.8"	+/-50	Wood, Vinyl, Alum.
8217	Push-out Casement	1W	59.5"	59.5"	53.8"	53.8"	+/-50	Wood, Vinyl, Alum.

SECTION A-A
SCALE 1 : 2

WEATHER SHIELD_®
WINDOWS & DOORS

*8217 PUSH OUT CASEMENT
NAILING FIN INSTALLATION*

NOTE(S):

- THESE UNITS HAVE BEEN TESTED, ANALYZED, HALLMARK CERTIFIED AND FBC APPROVED.
- FASTENERS, ANCHORS, AND CONNECTORS SHALL COMPLY WITH THE CORROSION RESISTANCE REQUIREMENTS OF THE 2026 FLORIDA BUILDING CODE, SECTION 1711, BASED ON EXPOSURE CONDITIONS AND PROXIMITY TO A SALTWATER SHORELINE AND NOT ALL THE ONES SHOWN HERE NECESSARILY APPLY.

TOLERANCES UNLESS SPECIFIED:	
INCHES	ANGLE
.X ± .1"	XX ± 1°
.XX ± .03"	XX.X ± .5° (1/2°)
.XXX ± .015"	XX.XX ± .25° (1/4°)

WEATHER SHIELD_®
WINDOWS & DOORS

PRODUCTS:
8217

DRAWN BY:
JLK/CJA

DATE:
9/18/2019

TITLE:
NAIL FIN INSTALLATION INSTRUCTIONS

PROPERTY OF WEATHER SHIELD MFG., INC.
DRAWING IS NOT TO BE REPRINTED OR
SUBMITTED FOR USE OUTSIDE OF
WEATHER SHIELD MFG., INC.
ALL RIGHTS RESERVED.

DWG NO.:
45-23260

REV
.2

SCALE: 1:12 SHEET NAME: Sheet1 SHEET 1 OF 1

DO NOT SCALE DRAWING

REV	DATE	DESCRIPTION	PCR NO.	ENG	PDR #: TESTING & CERT	PROFILE #45-08713

TYP. WALL THICKNESS:

WT/FT:

AREA:

MAT:

FINISH: