



8000 Vinyl Builders Single Hung 60/40 Split  
W/Assa Abloy Lock  
35 1/2" x 71 1/2" Frame Size  
Nail Fin Installation / Non-Impact

TEST REPORT SUMMARY:

- MAXIMUM OVERALL COMBINATION FRAME SIZE:  
35 1/2" (902mm) x 71 1/2" (1816mm)
- OVERALL DESIGN PRESSURE:  $\pm 35.09$  psf
- STRUCTURAL TEST PRESSURE:  $\pm 52.63$  psf
- RATING: **R-PG35**

|   |  |                                               |                |
|---|--|-----------------------------------------------|----------------|
| CCL Listing #448-H-012.18-20                                                                                    |  | ELEMENT TEST REPORT #: <b>ESP030677P-2423</b> |                |
| 8000 Vinyl Builders Single Hung Operating 60/40 Split<br>Nail Fin Installation / WDMA Instructions / Non-Impact |  |                                               |                |
| SHEET: 1 OF 2                                                                                                   |  | UPDATED: 9/05/2019                            | DRAWN BY: B.K. |

INSTALLATION NOTES:



1. USE 2" x PINE FOR WOOD BUCK
2. PLACE WOOD SHIMS EVERY 6-10"
3. 1/4" MAXIMUM SHIM SPACE AT HEAD, SILL AND EACH JAMB
4. APPLY A CONTINUOUS BEAD OF SEALANT BETWEEN THE INTEGRAL NAIL FIN AND THE BUCK AT THE HEAD, SILL AND SIDE JAMBS TO SECURE NAILING FLANGE TO FRAMING MATERIAL
5. - INSTALL #8 X 1-1/4" PPH GALVANIZED SCREWS SPACED MAXIMUM 2" FROM EACH CORNER AND MAXIMUM 7 3/4" ON CENTER THEREAFTER, 3/8" MINIMUM EDGE DISTANCE THROUGH THE INTEGRAL NAIL FIN INTO THE FRAMING MATERIAL, AT HEAD, SILL AND SIDE. JAMBS SILICONE SEAL OVER SCREW HEADS.
6. 1" MINIMUM FASTENER EMBEDMENT INTO FRAMING MATERIAL
7. MAXIMUM WINDOW SIZE: B.U.S. (Basic Unit Size) =  
**35 1/2" (902mm) x 71 1/2" (1816mm)**

GENERAL INSTALLATION NOTES:

- Check rough opening for proper size, plumb, level and square.
- Make all necessary adjustments to ensure rough opening is plumb, level & square.
- Sill must be flat, level and capable of supporting the weight of the unit.
- Opening must allow a maximum of 1/4" shim space at head, sill and jambs.
- Wood buck, framing, fasteners, sealant and all wall system materials are provided by others

FLASHING

- For units that have to meet a specific DP (Design Pressure) rating, any kind of building wrap must be folded and taped away from each rough opening before the unit is installed. Unit must come in contact with the building's bare sheathing. A bead of silicone must be applied to the backside of the nail fin where it meets the unit, at head and jambs.
- Once unit is installed and flashed properly, the building wrap must be reapplied and trimmed flush with the unit's exterior. A bead of sealant must be placed along the seam joint of the building wrap and the unit. Tape the corner cuts in the building wrap.

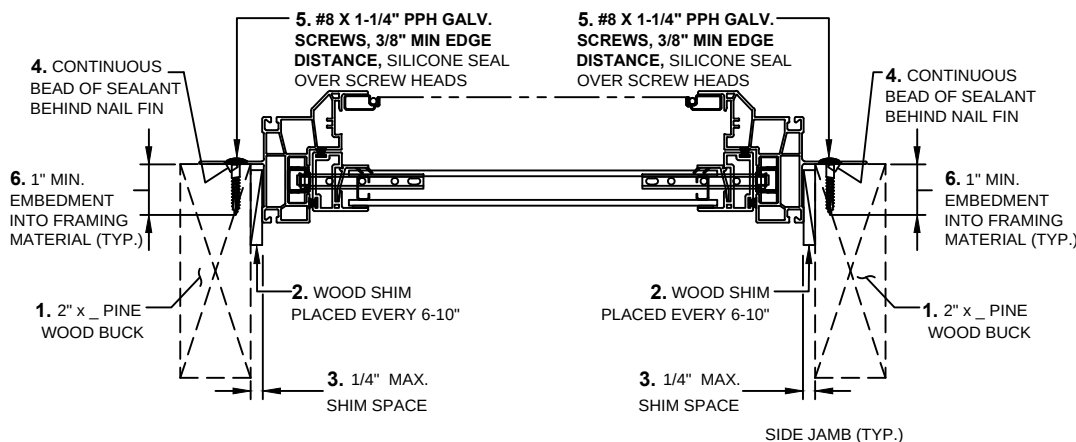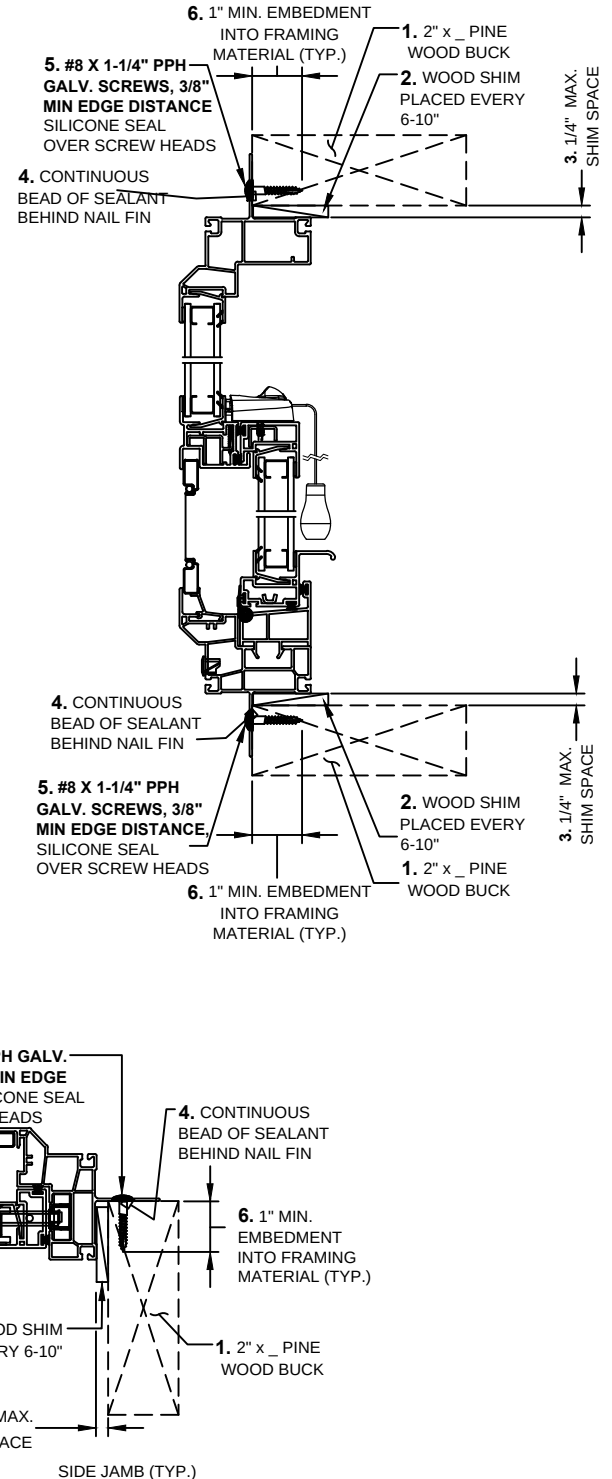



**SIERRA  
PACIFIC**  
WINDOWS

8000 Vinyl Builders Single Hung 60/40 Split  
W/Assa Abloy Lock  
35 1/2" x 71 1/2" Frame Size  
Nail Fin Installation / Non-Impact

CCL Listing #448-H-012.18-20

ELEMENT TEST REPORT #: **ESP030677P-2423**

8000 Vinyl Builders Single Hung Operating 60/40 Split  
Nail Fin Installation / WDMA Instructions / Non-Impact

SHEET: 2 OF 2

UPDATED: 9/05/2019

DRAWN BY: B.K.

TEST REPORT SUMMARY:

- MAXIMUM OVERALL FRAME SIZE:  
35 1/2" (902mm) x 71 1/2" (1816mm)
- OVERALL DESIGN PRESSURE:  $\pm 35.09$  psf
- STRUCTURAL TEST PRESSURE:  $\pm 52.63$  psf
- RATING: **R-PG35**

**ELEVATION SHOWING  
FASTENER LOCATION & SPACING  
(TYP.)**

