

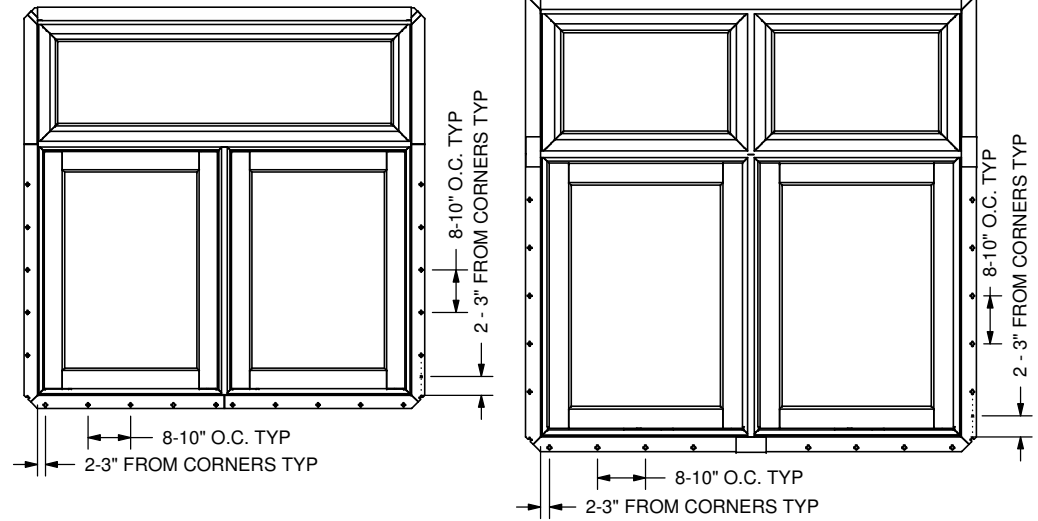


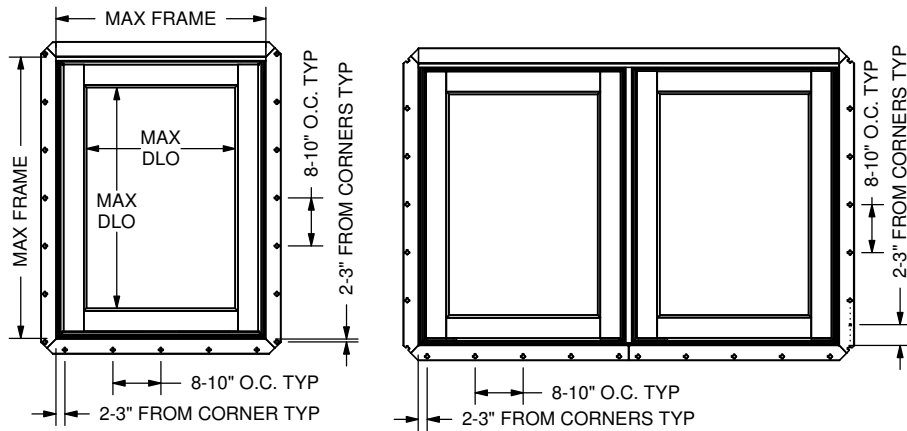

HEAD, SILL & SIDE ANCHORAGE TYPICAL

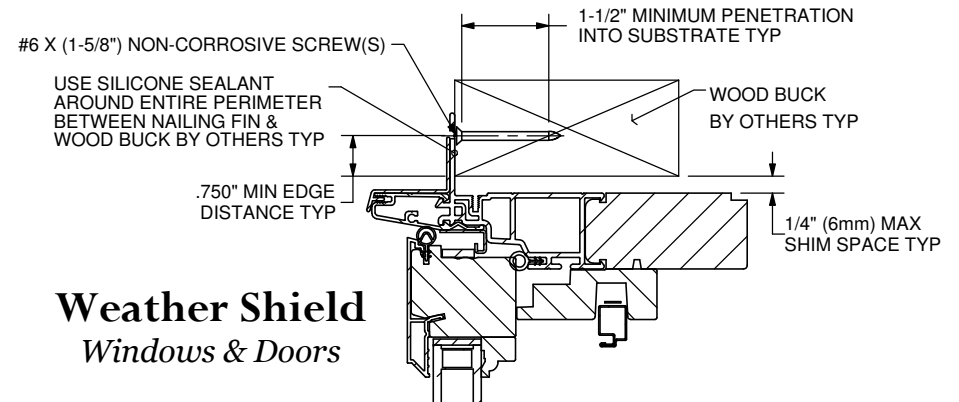

Weather Shield Windows & Doors

8205, 8211, 8215, 8219 Casement
Casement, Awning, Picture Twin
w/8306 Direct Set Stack
NAILING FIN INSTALLATION

DESC.	MAX FRAME SIZE		MAX DAYLIGHT OPENING		DESIGN PRESSURE (psf)	FRAME MATERIAL
	WIDTH (IN.)	HEIGHT (IN.)	WIDTH (IN.)	HEIGHT (IN.)		
8205 CSMT PIC	83.5	83.5	78.39	78.39	+45/-45	WOOD, VINYL, ALUMINUM
8219 AW	59.5	47.5	54.43	42.43	+50/-50	WOOD, VINYL, ALUMINUM
8219 AW MULL	59.5	47.5	54.43	42.43	+50/-50	WOOD, VINYL, ALUMINUM
8219 CA MULL	35.5	83.5	30.43	78.43	+50/-50	WOOD, VINYL, ALUMINUM
8219 CA/	35.5	83.5	30.43	78.43	+50/-50	WOOD, VINYL, ALUMINUM
PIC MULL	71.5	83.5	66.43	78.43	+50/-50	WOOD, VINYL, ALUMINUM
8219 CA MULL	35.5	71.5	30.43	66.43	+50/-50	WOOD, VINYL, ALUMINUM
8306 DS STACK	71.13	35.5	67.32	31.69	+50/-50	WOOD, VINYL, ALUMINUM
8219 AW MULL	59.5	47.5	54.43	42.43	+50/-50	WOOD, VINYL, ALUMINUM
8219 PIC STACK	59.5	59.5	54.43	54.43	+50/-50	WOOD, VINYL, ALUMINUM
8219 CA MULL	35.5	83.5	30.43	78.43	+50/-50	WOOD, VINYL, ALUMINUM
8306 DS MULL STACK	35.5	41.5	31.69	37.69	+50/-50	WOOD, VINYL, ALUMINUM
8211 CA	41.5	83.5	35.75	77.75	+50/-50	WOOD, VINYL, ALUMINUM

NOTE(S):

1. THESE UNITS HAVE BEEN TESTED, ANALYZED, HALLMARK CERTIFIED AND FBC APPROVED.
2. THE PRODUCT SHOWN HEREIN IS DESIGNED AND MANUFACTURED TO COMPLY WITH THE CURRENT EDITION FLORIDA BUILDING CODE (FBC), EXCLUDING HVHZ. THE PRODUCT HAS BEEN EVALUATED TO THE FOLLOWING.

• AAMA/WDMA/CSA 101/I.S.2/A440-11

3. THIS SCHEDULE ADDRESSES ONLY THE FASTENERS REQUIRED TO ANCHOR THE WINDOW(S) TO ACHIEVE THE RATED DESIGN PRESSURE. THOROUGHLY READ AND FOLLOW MANUFACTURERS INSTALLATION INSTRUCTIONS RECEIVED WITH UNIT. THIS GUIDE DOES NOT ADDRESS THE SEALING CONSIDERATIONS THAT MAY ARISE IN DIFFERENT WALL CONDITIONS.

TOLERANCES UNLESS SPECIFIED:	
INCHES	ANGLE
.x ± .1"	xx ± 1°
.xx ± .03"	xx.x ± .5° (1/2°)
.xxx ± .015"	xx.xx ± .25° (1/4°)

WEATHER SHIELD. WINDOWS & DOORS

PRODUCTS:
8205, 8211, 8215, 8219

DRAWN BY:
JLK/CJA

DATE:
11/07/2019

TITLE:
INSTALLATION INSTRUCTIONS

DWG NO.:
45-23737

SCALE: 1:12 SHEET NAME: Sheet2 SHEET 3 OF 3

DO NOT SCALE DRAWING

REV	DATE	DESCRIPTION	PCR NO.	ENG	PDR #:	PROFILE #:

TYP. WALL THICKNESS:

WT/FT:

AREA:

MAT:

FINISH: