



WEATHER SHIELD.

WINDOWS & DOORS

8217 PUSH OUT FRENCH CASEMENT NAILING FIN INSTALLATION

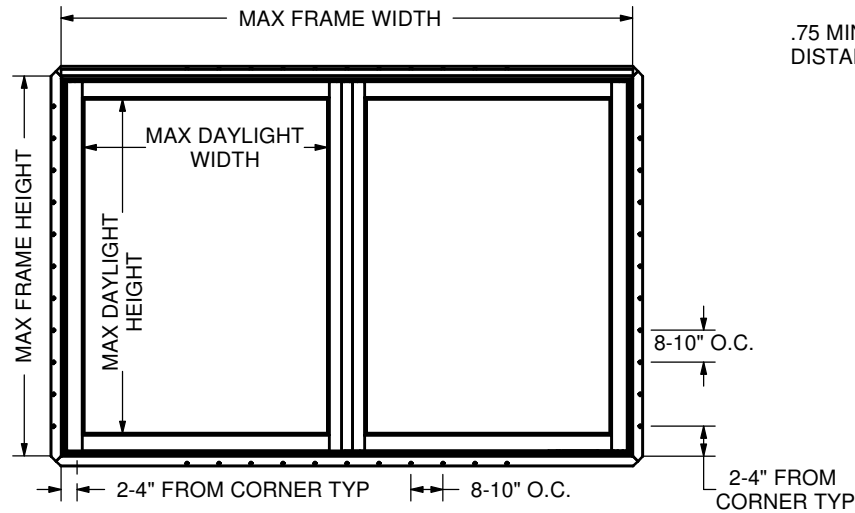

HEAD, SILL & SIDE ANCHORAGE TYPICAL

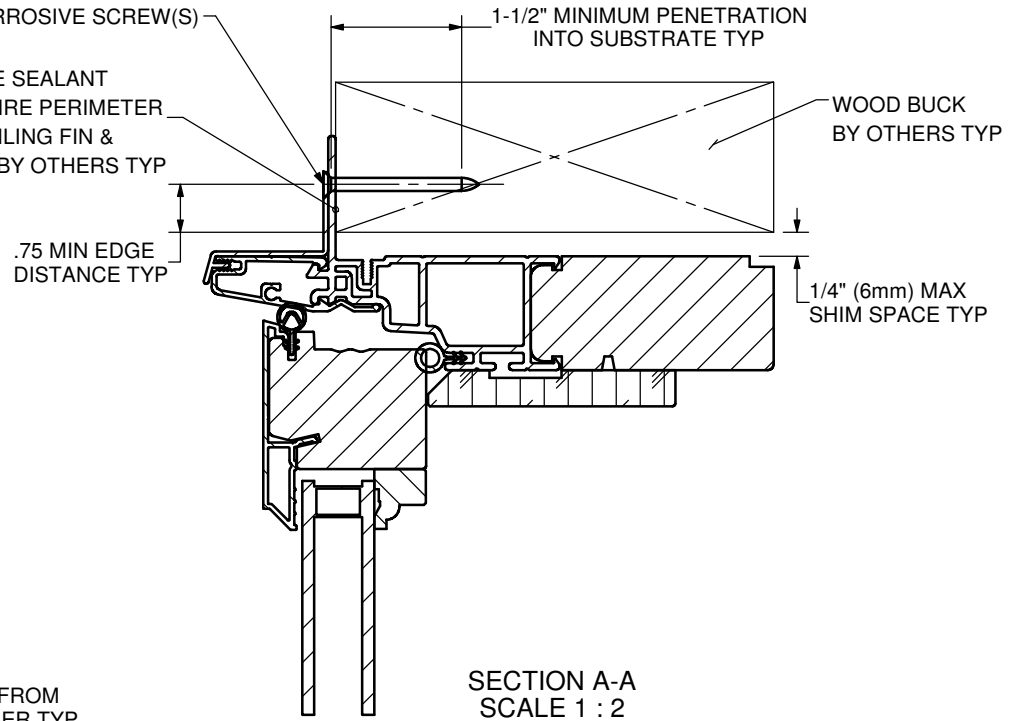

Product I.D.	Description	Conf.	Max. Frame Size		Max DLO Opening		DP Rating (psf)	Frame Material
			Width	Height	Width	Height		
8217	Push-out FRENCH Casement	1W	71.06	71.5	30.19	65.75	+/-50	Wood, Vinyl, Alum.

NOTE(S)

- THESE UNITS HAVE BEEN TESTED, ANALYZED, HALLMARK CERTIFIED AND FBC APPROVED.

TOLERANCES UNLESS SPECIFIED:	
INCHES	ANGLE
.X ± .1"	XX ± 1°
.XX ± .03"	XX.X ± .5° (1/2°)
.XXX ± .015"	XX.XX ± .25° (1/4°)

WEATHER SHIELD. WINDOWS & DOORS

PRODUCTS:
8217

DRAWN BY:
JLK/CJA

DATE:
9/18/2019

TITLE:
NAIL FIN INSTALLATION INSTRUCTIONS

DWG NO.:
45-24218

REV

SCALE: 1:12 SHEET NAME: Sheet1

SHEET 1 OF 1

DO NOT SCALE DRAWING

REV	DATE	DESCRIPTION	PCR NO.	ENG	PDR #: TESTING & CERT	PROFILE #45-08713

TYP. WALL THICKNESS:

WT/FT:

AREA:

MAT:

FINISH: