



WEATHER SHIELD[®]

WINDOWS & DOORS

8217 PUSH OUT FRENCH CASEMENT NAILING FIN INSTALLATION

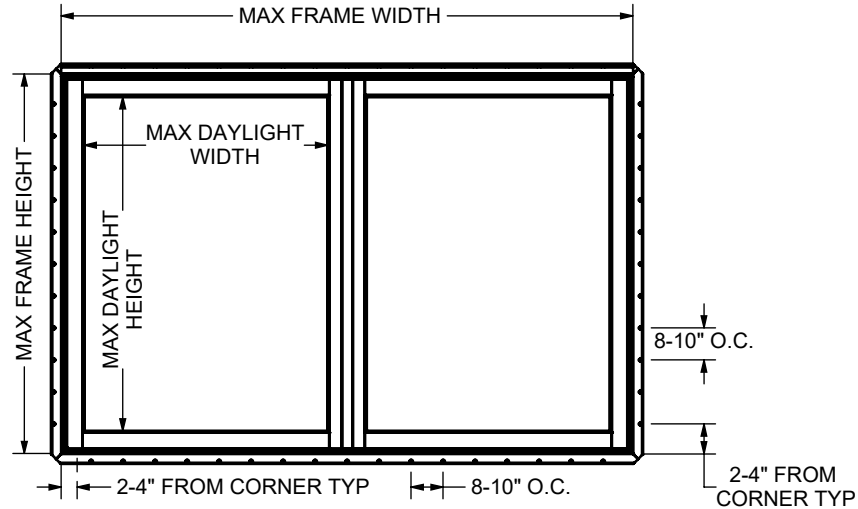

HEAD, SILL & SIDE ANCHORAGE TYPICAL

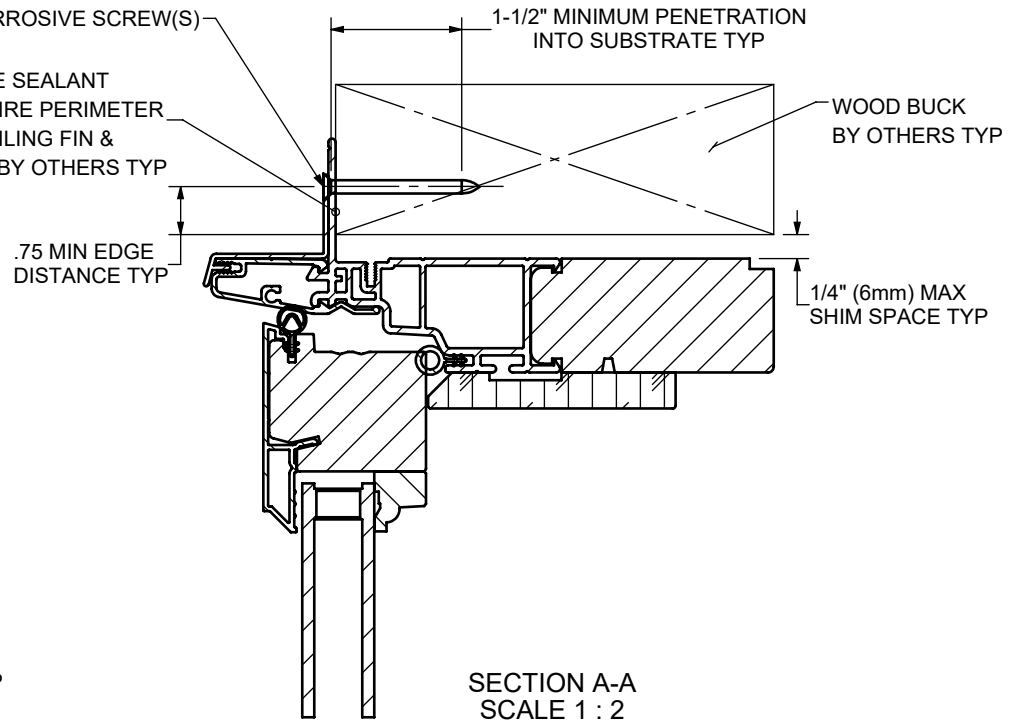

Product I.D.	Description	Conf.	Max. Frame Size		Max DLO Opening		DP Rating (psf)	Frame Material
			Width	Height	Width	Height		
8217	Push-out FRENCH Casement	1W	71.06	71.5	30.19	65.75	+/-50	Wood, Vinyl, Alum.

NOTE(S)

1. THESE UNITS HAVE BEEN TESTED, ANALYZED, HALLMARK CERTIFIED AND FBC APPROVED.
2. FASTENERS, ANCHORS, AND CONNECTORS SHALL COMPLY WITH THE CORROSION RESISTANCE REQUIREMENTS OF THE 2026 FLORIDA BUILDING CODE, SECTION 1711, BASED ON EXPOSURE CONDITIONS AND PROXIMITY TO A SALTWATER SHORELINE AND NOT ALL THE ONES SHOWN HERE NECESSARILY APPLY.

TOLERANCES UNLESS SPECIFIED:	
INCHES	ANGLE
.X ± .1"	XX ± 1°
.XX ± .03"	XX.X ± .5° (1/2°)
.XXX ± .015"	XX.XX ± .25° (1/4°)

PRODUCTS:
8217

DRAWN BY:
JLK/CJA

DATE:
1/7/2020

TITLE:
NAIL FIN INSTALLATION INSTRUCTIONS

PROPERTY OF WEATHER SHIELD MFG., INC.
DRAWING IS NOT TO BE REPRINTED OR
SUBMITTED FOR USE OUTSIDE OF
WEATHER SHIELD MFG., INC.
ALL RIGHTS RESERVED.

DWG NO.:
45-24218

REV

SCALE: 1:12 SHEET NAME: Sheet1 SHEET 1 OF 1

DO NOT SCALE DRAWING

REV	DATE	DESCRIPTION	PCR NO.	ENG	PDR #: TESTING & CERT	PROFILE # 45-08713