

THESE WINDOWS ARE NOT RATED FOR IMPACT.

INSTALLATION OF THIS PRODUCT IN THE HVHZ AREA REQUIRES THE USE OF APPROVED SHUTTERS OR EXTERNAL PROTECTION DEVICES COMPLYING WITH HVHZ REQUIREMENTS.

INSTALLATION OF THIS SYSTEM OUTSIDE THE HVHZ AREA MUST MEET THE APPLICABLE REQUIREMENTS FOR WIND BORNE DEBRIS PROTECTION.

SERIES-2009

ALUMINUM OUTSWING CASEMENT WINDOW

DESIGN LOAD RATINGS FOR THESE WINDOWS TO BE AS PER CHARTS SHOWN ON SHEET 2.

APPROVAL APPLIES TO SINGLE UNITS OR SIDE BY SIDE COMBINATIONS OF CASMT./CASMT. OR CASEMENT WITH OTHER WINDOW TYPES IN MODULES OF TWO OR MORE WINDOWS USING F.B.C. APPROVED MULLIONS IN BETWEEN.

LOWER DESIGN PRESSURE FROM WINDOWS OR MULLION APPROVAL WILL APPLY TO ENTIRE SYSTEM.

THIS PRODUCT HAS BEEN DESIGNED AND TESTED TO COMPLY WITH THE REQUIREMENTS OF THE 2023 (8TH EDITION)/2026 (9TH EDITION) FLORIDA BUILDING CODE INCLUDING HIGH VELOCITY HURRICANE ZONE (HVHZ).

1BY OR 2BY WOOD BUCKS & BUCK FASTENERS BY OTHERS, MUST BE DESIGNED AND INSTALLED ADEQUATELY TO TRANSFER APPLIED PRODUCT LOADS TO THE BUILDING STRUCTURE.

ANCHORS SHALL BE CORROSION RESISTANT, SPACED AS SHOWN ON DETAILS AND INSTALLED PER MANUF'S INSTRUCTIONS. SPECIFIED EMBEDMENT TO BASE MATERIAL SHALL BE BEYOND WALL DRESSING OR STUCCO.

A LOAD DURATION INCREASE IS USED IN DESIGN OF ANCHORS INTO WOOD ONLY.

ALL SHIMS TO BE LOAD-BEARING, (HIGH DENSITY PLASTIC/COMPOSITE, METAL OR OTHER RIGID MATERIALS).

MATERIALS INCLUDING BUT NOT LIMITED TO STEEL/METAL SCREWS, THAT COME INTO CONTACT WITH OTHER DISSIMILAR MATERIALS SHALL MEET THE REQUIREMENTS OF THE 2023/2026 FLORIDA BLDG. CODE & ADOPTED STANDARDS.


THIS PRODUCT APPROVAL IS GENERIC AND DOES NOT PROVIDE INFORMATION FOR A SITE SPECIFIC PROJECT, I.E. LIFE SAFETY OF THIS PRODUCT, ADEQUACY OF STRUCTURE RECEIVING THIS PRODUCT AND SEALING AROUND OPENING FOR WATER INFILTRATION RESISTANCE ETC.

CONDITIONS NOT SHOWN IN THIS DRAWING ARE TO BE ANALYZED SEPARATELY, AND TO BE REVIEWED BY BUILDING OFFICIAL.

DESIGN LOADS SHOWN ARE BASED ON 'ALLOWABLE STRESS DESIGN (ASD)'.

MANUFACTURER'S LABEL SHALL BE LOCATED ON A READILY VISIBLE LOCATION IN ACCORDANCE WITH SECTION 1709.9.3 OF FLORIDA BUILDING CODE.

LABELING TO COMPLY WITH SECTION 1709.9.2.

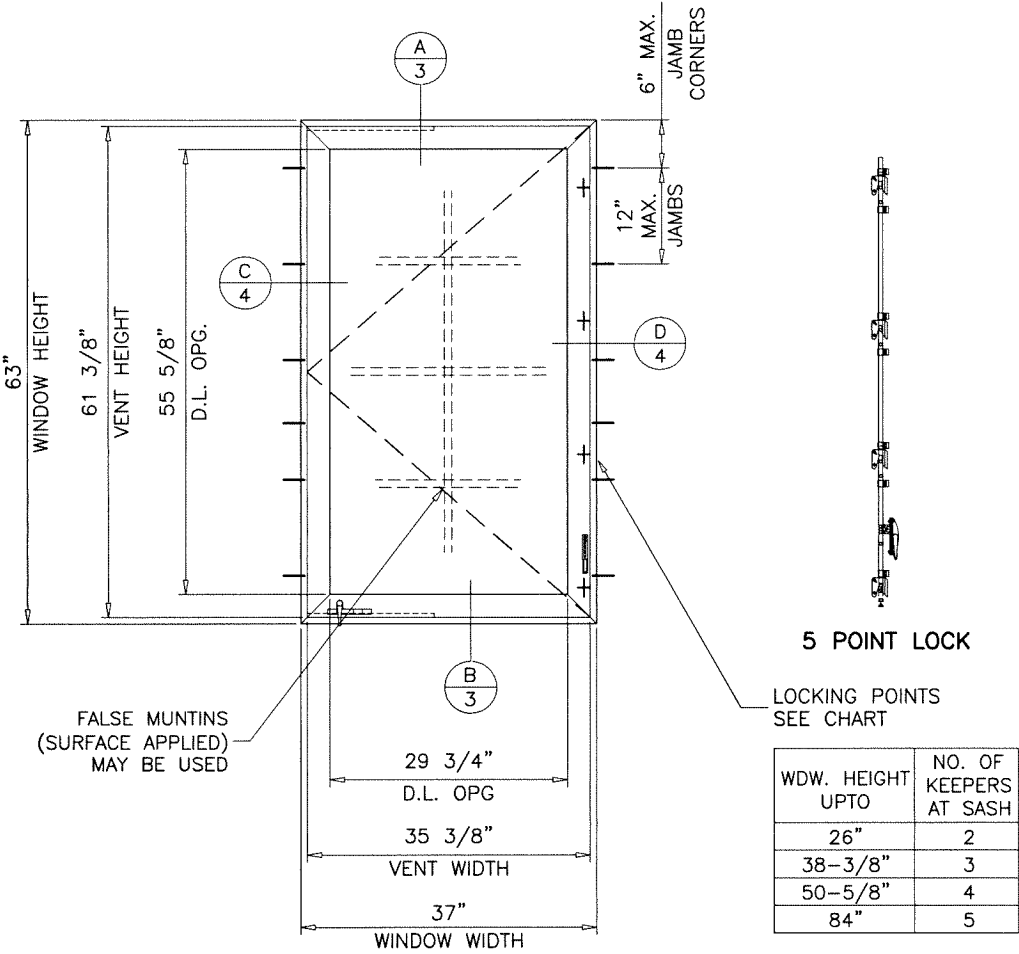

TYPICAL ELEVATION

TESTED UNIT

FASTENERS AND CONNECTORS (AS APPLICABLE) SHOWN IN THIS APPROVAL MAY NOT MEET CORROSION RESISTANCE REQUIREMENTS FOR COASTAL OR SALT WATER EXPOSURE ZONES. COMPLIANCE WITH THESE CONDITIONS TO BE CHECKED PER FBC 1711.

MONOLITHIC GLASS

NON IMPACT

Sealed: 7/24/2026

FL #30924

A- CONTRACTOR TO BE RESPONSIBLE FOR THE SELECTION, PURCHASE AND INSTALLATION OF THIS PRODUCT BASED ON THIS PRODUCT EVALUATION PROVIDED HE/SHE DOES NOT DEVIATE FROM THE CONDITIONS DETAILED ON THIS DOCUMENT.

B- THIS PRODUCT EVALUATION DOCUMENT WILL BE CONSIDERED INVALID IF ALTERED BY ANY MEANS.

C- SITE SPECIFIC PROJECTS SHALL BE PREPARED BY A FLORIDA REGISTERED ENGINEER OR ARCHITECT WHICH WILL BECOME THE ENGINEER OF RECORD (E.O.R.) FOR THE PROJECT AND WHO WILL BE RESPONSIBLE FOR THE PROPER USE OF THE P.E.D. ENGINEER OF RECORD, ACTING AS A DELEGATED ENGINEER TO THE P.E.D. ENGINEER SHALL SUBMIT TO THIS LATTER THE SITE SPECIFIC DRAWINGS FOR REVIEW.

D- THIS P.E.D. SHALL BEAR THE DATE AND ORIGINAL SEAL AND SIGNATURE OF THE PROFESSIONAL ENGINEER OF RECORD THAT PREPARED IT.



AL-FAROOQ CORPORATION
ENGINEERS & PRODUCT DEVELOPMENT
9360 SUNSET DRIVE, SUITE 220
MIAMI, FLORIDA 33173
TEL. (305) 264-8100 FAX. (305) 262-6978
COMP-ANL\19-114F-SWM

S-2009 ALUM OUTSWING CASEMENT WDW. (N.I.)

Sunshine Windows Manufacturing, Inc.
1785 West 33rd Place
Hialeah, FL 33012
Tel. (305) 364-9952 Fax. (305) 828-5118



no	date	by	description
A	08.28.20		UPDATED TO 2020 FBC
B	07.21.23		UPDATED TO 2023 FBC
C	07.16.26		UPDATED TO 2026 FBC

date:	10-28-19
scale:	1/2"=1'-0"
dr. by:	TARIQ
chk. by:	


drawing no.	19-114F
sheet	1 of 6

DESIGN LOAD CAPACITY – PSF							
FRAME DIMS.		1/4" ANN. GLASS		3/16" TEMP. GLASS		1/4" TEMP. GLASS	
WIDTH	HEIGHT	EXT.(+)	INT.(–)	EXT.(+)	INT.(–)	EXT.(+)	INT.(–)
19–1/8"	26"	70.0	100.0	92.5	100.0	150.0	150.0
26–1/2"		70.0	99.6	92.5	100.0	150.0	150.0
37"		70.0	99.6	92.5	100.0	150.0	150.0
19–1/8"	38–3/8"	70.0	100.0	92.5	100.0	150.0	150.0
26–1/2"		70.0	97.7	92.5	100.0	150.0	150.0
37"		70.0	70.0	92.5	92.5	150.0	150.0
19–1/8"	50–5/8"	70.0	100.0	92.5	100.0	150.0	150.0
26–1/2"		70.0	93.5	92.5	100.0	150.0	150.0
37"		70.0	70.0	92.5	100.0	150.0	150.0
19–1/8"	56"	70.0	100.0	92.5	100.0	150.0	150.0
26–1/2"		70.0	90.4	92.5	100.0	150.0	150.0
37"		70.0	70.0	92.5	92.5	150.0	150.0
19–1/8"	63"	70.0	100.0	92.5	100.0	150.0	150.0
26–1/2"		70.0	87.4	92.5	100.0	150.0	150.0
37"		70.0	70.0	92.5	92.5	150.0	150.0
19–1/8"	74–1/4"	70.0	100.0	92.5	100.0	150.0	150.0
26–1/2"		70.0	84.0	92.5	100.0	150.0	150.0
19–1/8"	82"	70.0	100.0	92.5	100.0	150.0	150.0
26–1/2"		70.0	82.3	92.5	100.0	150.0	150.0
12"	24"	70.0	100.0	92.5	100.0	150.0	150.0
18"		70.0	100.0	92.5	100.0	150.0	150.0
24"		70.0	100.0	92.5	100.0	150.0	150.0
30"		70.0	100.0	92.5	100.0	150.0	150.0
36"		70.0	100.0	92.5	100.0	150.0	150.0
42"		70.0	100.0	92.5	100.0	150.0	150.0
18"	36"	70.0	100.0	92.5	100.0	150.0	150.0
24"		70.0	100.0	92.5	100.0	150.0	150.0
30"		70.0	86.3	92.5	100.0	150.0	150.0
36"		70.0	71.9	92.5	95.1	150.0	150.0
42"		70.0	71.9	92.5	95.1	150.0	150.0
18"	48"	70.0	100.0	92.5	100.0	150.0	150.0
24"		70.0	100.0	92.5	100.0	150.0	150.0
30"		70.0	86.3	92.5	100.0	150.0	150.0
36"		70.0	71.9	92.5	95.1	150.0	150.0
42"		61.7	61.7	81.5	81.5	150.0	150.0
18"	60"	70.0	100.0	92.5	100.0	150.0	150.0
24"		70.0	95.3	92.5	100.0	150.0	150.0
30"		70.0	81.3	92.5	100.0	150.0	150.0
36"		70.0	71.9	92.5	95.1	150.0	150.0
18"	74"	70.0	100.0	92.5	100.0	150.0	150.0
24"		70.0	91.0	92.5	100.0	150.0	150.0
30"		70.0	76.5	92.5	100.0	150.0	150.0
18"	80"	70.0	100.0	92.5	100.0	150.0	150.0
24"		70.0	89.7	92.5	100.0	150.0	150.0
18"	84"	70.0	100.0	92.5	100.0	150.0	150.0
24"		70.0	88.9	92.5	100.0	150.0	150.0

NOTE:
GLASS CAPACITIES ON THIS SHEET ARE
BASED ON ASTM E1300–16 (3 SEC. GUSTS)
AND FLORIDA BUILDING COMMISSION
DECLARATORY STATEMENT DCA05–DEC–219

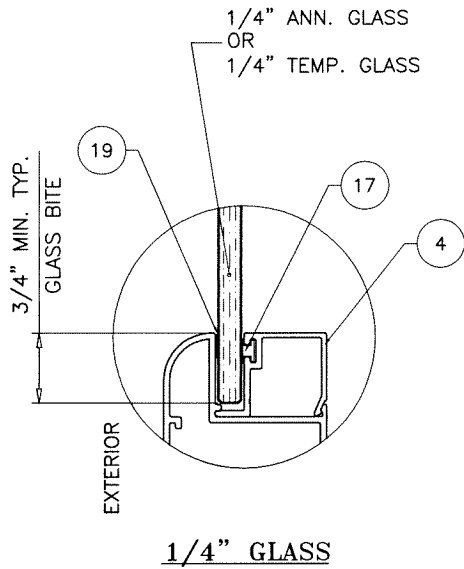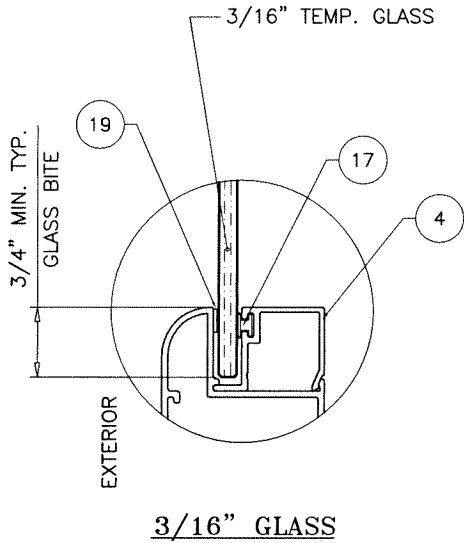

Sealed: 7/24/2026

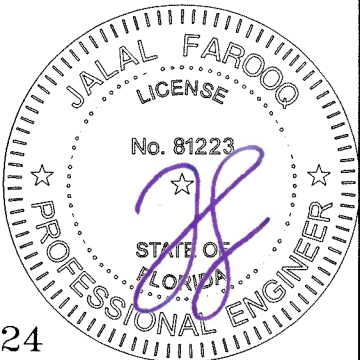






**AL-FAROOQ CORPORATION**
ENGINEERS & PRODUCT DEVELOPMENT
9360 SUNSET DRIVE, SUITE 220
MIAMI, FLORIDA 33173
TEL. (305) 264-8100 FAX. (305) 262-6978
COMP-ANL\19-114F-SWM

S-2009 ALUM OUTSWING CASEMENT WDW. (N.I.)
Sunshine Windows Manufacturing, Inc.
1785 West 33rd Place
Hialeah, FL. 33012
Tel. (305) 364-9952 Fax. (305) 828-5118

revisions:
no. date by description

date: 10-28-19
scale: 1/2" = 1"
dr. by: TARIQ
chk. by:

drawing no.
19-114F
sheet 2 of 6

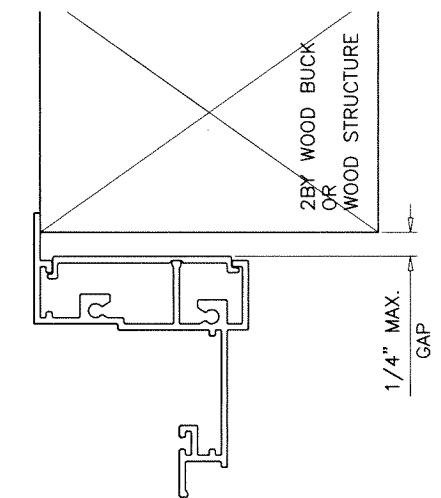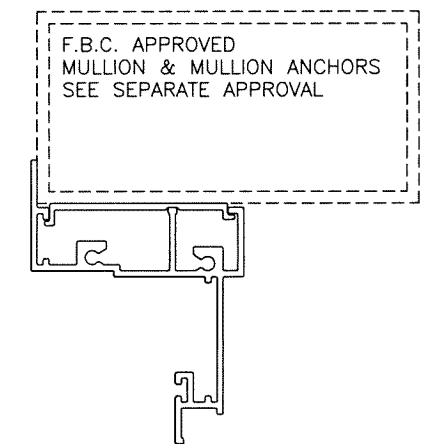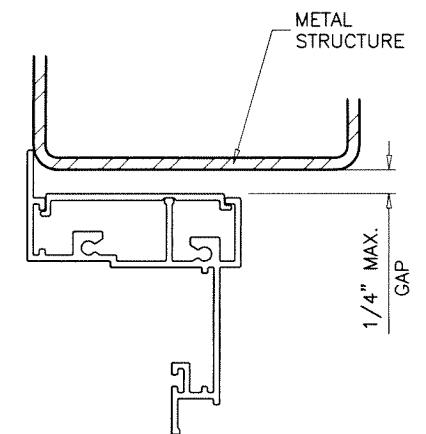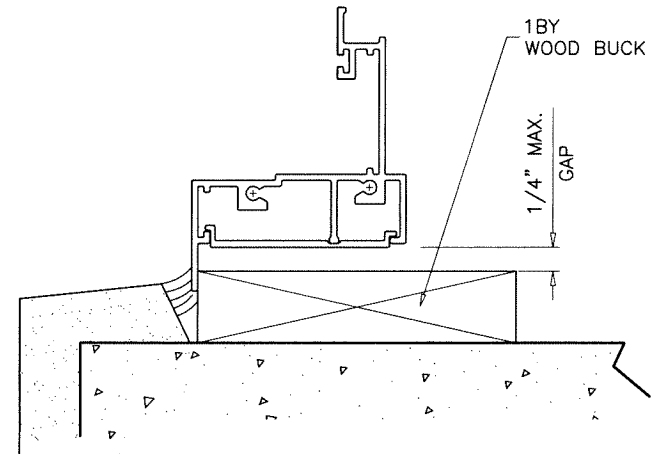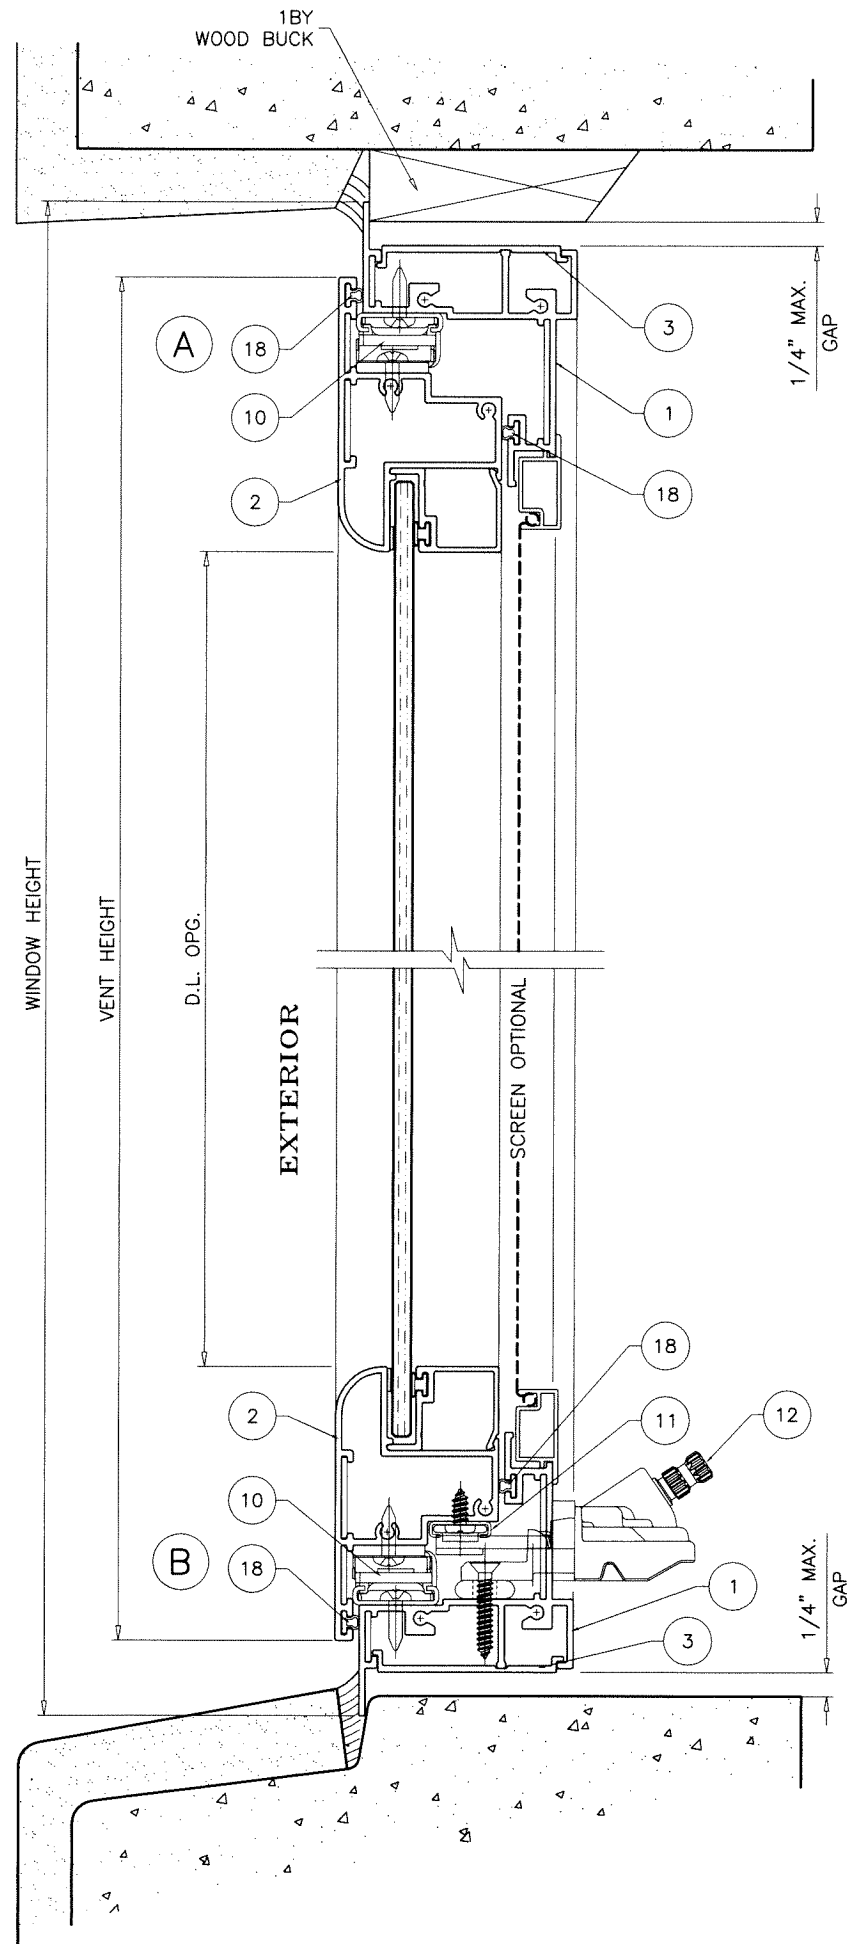


WOOD BUCKS AND METAL STRUCTURE NOT BY 'SUNSHINE WDWS.' MUST SUSTAIN LOADS IMPOSED BY GLAZING SYSTEM AND TRANSFER THEM TO THE BUILDING STRUCTURE.

TYPICAL ANCHORS: SEE ELEV. FOR SPACING
1/4" DIA. ULTRACON+ BY 'DEWALT' (Fu=164 KSI, Fy=148 KSI)
 INTO 2BY WOOD BUCKS OR WOOD STRUCTURES
 1-1/2" MIN. PENETRATION INTO WOOD
 THRU 1BY BUCKS INTO CONC. OR BLOCKS
 1-1/4" MIN. EMBED INTO CONCRETE
 1-1/4" MIN. EMBED INTO BLOCKS
 DIRECTLY INTO CONCRETE OR BLOCKS
 1-1/4" MIN. EMBED INTO CONCRETE
 1-1/4" MIN. EMBED INTO BLOCKS
#14 SMS OR SELF DRILLING SCREWS (GRADE 2 CRS)
 INTO F.B.C. APPROVED MULLIONS
 OR
 INTO METAL STRUCTURES
 (3) THREADS MIN. TO EXTEND BEYOND METAL THICKNESS
 ALUMINUM: 1/8" THK. MIN. (6063-T5 MIN.)
 STEEL: 1/8" THK. MIN. (Fy = 36 KSI MIN.)
 (STEEL IN CONTACT WITH ALUMINUM TO BE PLATED OR PAINTED)

TYPICAL EDGE DISTANCE
 INTO CONCRETE AND BLOCKS = 2-1/2" MIN.
 INTO WOOD STRUCTURE = 1" MIN.
 INTO METAL STRUCTURE = 3/4" MIN.
 WOOD AT JAMBS SG = 0.55 MIN.
 CONCRETE AT JAMBS f'c = 3000 PSI MIN.
 C-90 HOLLOW/FILLED BLOCK AT JAMBS f'm = 2000 PSI MIN.

Sealed: 7/24/2026

FL #30924

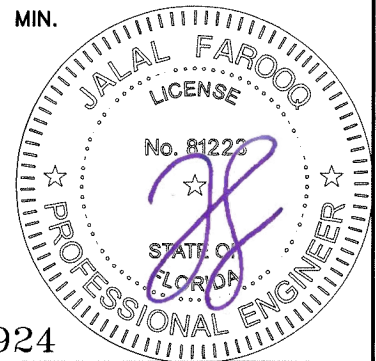

AL-FAROOQ CORPORATION
 ENGINEERS & PRODUCT DEVELOPMENT
 9360 SUNSET DRIVE, SUITE 220
 MIAMI, FLORIDA 33173
 TEL. (305) 264-8100 FAX. (305) 262-6978

a f c
 COMP-ANL\19-114F-SWM





S-2009 ALUM OUTSWING CASEMENT WDW. (N.I.)

Sunshine Windows Manufacturing, Inc.
 1785 West 33rd Place
 Hialeah, FL 33012
 Tel. (305) 364-9952 Fax. (305) 828-5118


revisions:		by description	
no	date		

date: 10-28-19
 scale: 1/2" = 1"
 dr. by: TARIO
 chk. by:

drawing no.
19-114F
 sheet 3 of 6

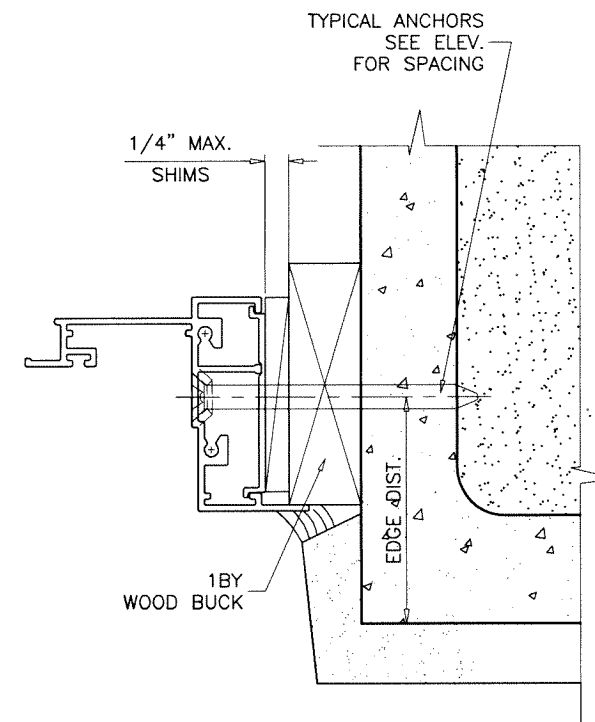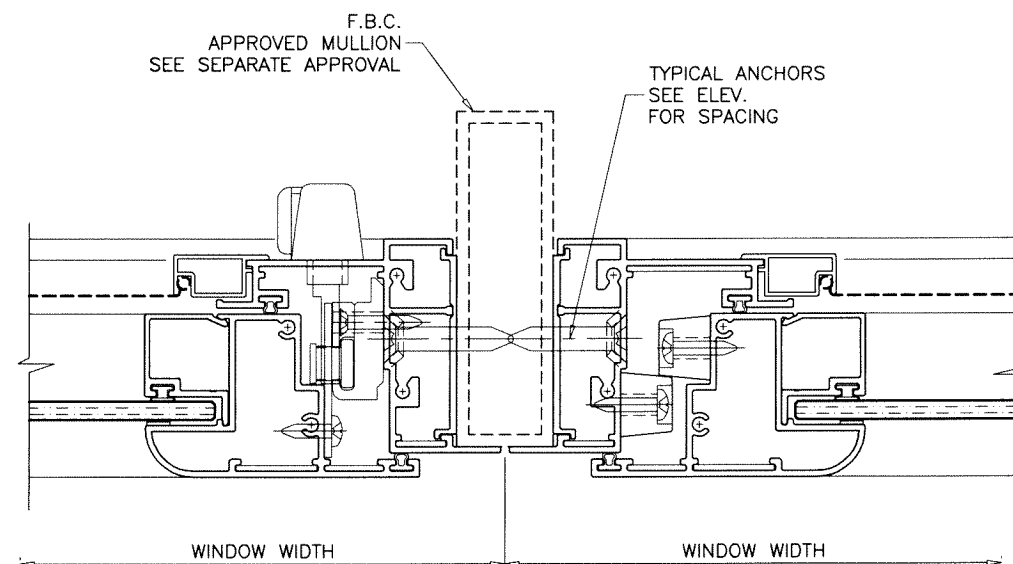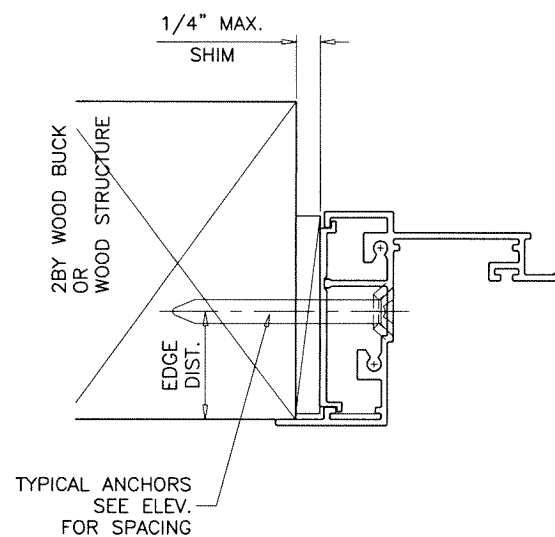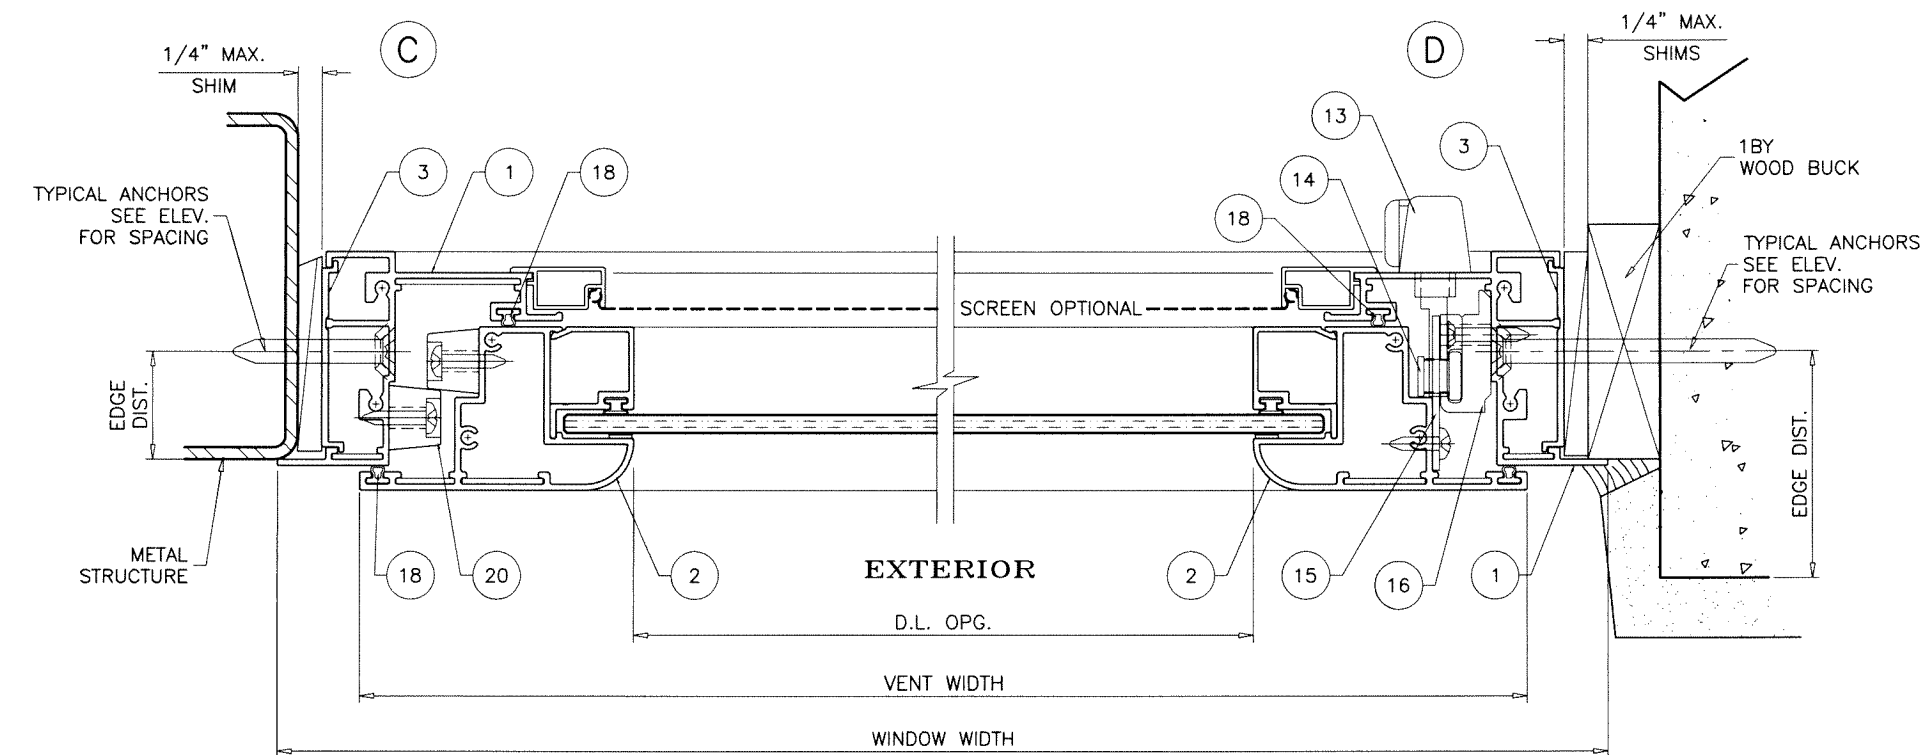

Sealed: 7/24/2026

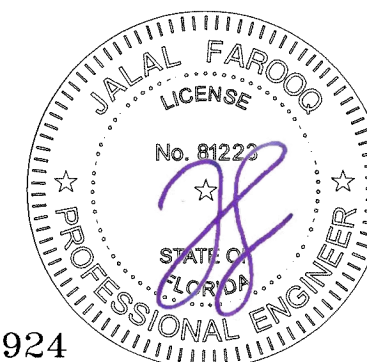

FL #30924

AL-FAROOQ CORPORATION
ENGINEERS & PRODUCT DEVELOPMENT
9360 SUNSET DRIVE, SUITE 220
MIAMI, FLORIDA 33173
TEL. (305) 264-8100 FAX. (305) 262-6978
COMP-ANL\19-114F-SWM

19-114F

S-2009 ALUM OUTSWING CASEMENT WDW. (N.I.)

Sunshine Windows Manufacturing, Inc.
1785 West 33rd Place
Hialeah, FL 33012
Tel. (305) 364-9952 Fax. (305) 828-5118

19-114F

revisions:		by description	
no	date	no	date

date: 10-28-19

scale: 1/2" = 1"


dr. by: TARIO

chk. by:

drawing no.

19-114F

sheet 4 of 6

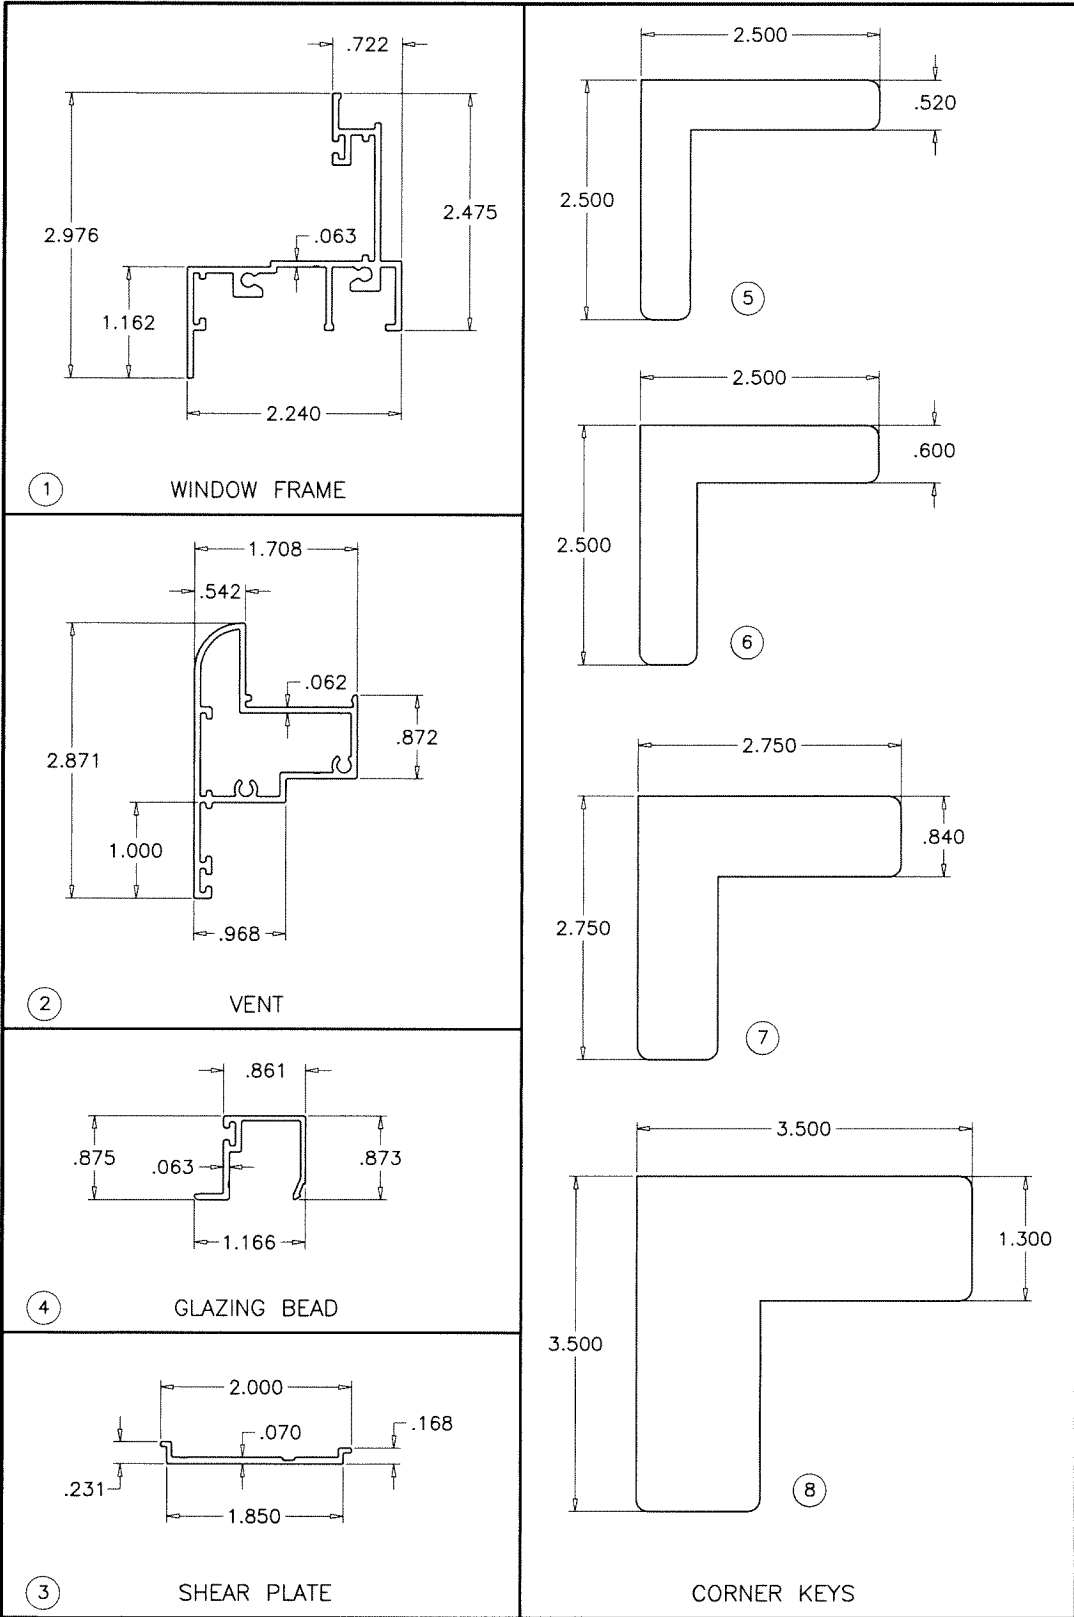

ITEM	PART #	QUANTITY	DESCRIPTION	MATERIAL	MANF./SUPPLIER/REMARKS
1	050155	4	WINDOW FRAME	6063-T6	-
2	050154	4	VENT	6063-T6	-
3	051366	4	SHEAR PLATE	6063-T6	-
4	050156	4	GLAZING BEAD	6063-T6	-
5	PJS-45-SS	1/ CORNER	CORNER KEY (.058" THK.)	ST. STEEL	-
6	PJS-46-SS	1/ CORNER	CORNER KEY (.058" THK.)	ST. STEEL	-
7	PJS-47-SS	1/ CORNER	CORNER KEY (.058" THK.)	ST. STEEL	-
8	PJS-48-SS	1/ CORNER	CORNER KEY (.058" THK.)	ST. STEEL	-
9	#8 X 1"	AS REQD.	FRAME/VENT ASSEMBLY FASTENERS	CRS	P.H. SMS
10	304CJ200	2/ VENT	4 BAR HINGE, AT TOP & BOTTOM	ST. STEEL	TRUTH
11	CS-100T-SS	2/ VENT	TRACK	ST. STEEL	TRUTH
12	CS-OP950	1	SINGLE ARM OPERATOR	STEEL	TRUTH
13	CS-210	1	MULTI POINT LOCK SYSTEM	ZAMAK	TRUTH
14	CS-TB	1	TIE BAR	STEEL	TRUTH
15	CS-350-EG	AS REQD.	KEEPERS	STEEL	TRUTH
16	CS-20320	AS REQD.	TIE BAR GUIDE	NYLON	ULTRA HARDWARE
17	2534	AS REQD.	GLAZING VINYL, DUROMETER 75±5 SHORE A	PVC	MELTPPOINT PLASTICS
18	83001	AS REQD.	BULB W'STRIPPING, DUROMETER 75±5 SHORE A	VINYL	MELTPPOINT PLASTICS
19	750	AS REQD.	DOUBLE FACE GLAZING TAPE	PE FOAM	ZIALOC
20	ATP-037	AS REQD.	SNUBBERS	NYLON	AMERICAN TOOLS
-	-	-	-	-	-

SEALANT:

ALL JOINTS AND FRAME CONNECTIONS SEALED WITH SCHNEE-MOREHEAD SM5504 SEAM SEALER.

LOCKS:

MULTIPOINT LOCK SYSTEM BY 'TRUTH'
AT FRAME JAMB
LOCK OPERATOR AT 10" FROM SILL
FASTENED TO JAMBS WITH (2) #8 X 3/8" PH SMS.
LOCK BAR SECURED TO JAMB WITH NYLON LOCK GUIDES
SPACED AT 12" O.C. MAX.
EACH GUIDE FASTENED WITH (2) #8 X 1" PH SELF DRILLING SCREWS

STAINLESS STEEL KEEPERS AT VENT
EACH FASTENED WITH (2) #8 X 1/2" PH SMS
SEE CHART ON SHEET 1 FOR QUANTITIES

HINGES:

4 BAR ST/ST HINGES BY 'TRUTH'
LOCATED AT TOP AND BOTTOM CORNERS
FASTENED WITH (3) #10 X 1/2" RH SELF DRILLING SCREWS


OPERATOR:

SINGLE ARM ROTO OPERATOR BY 'TRUTH'
LOCATED AT SILL END
FASTENED WITH (4) #10 X 3/8" RH SMS
OPERATOR TRACK AT BOTTOM RAIL
FASTENED WITH (3) #8 X 1" PH SELF DRILLING SCREWS

SNUBBERS:

NYLON SNUBBERS AT 10" FROM TOP AND BOTTOM
AND AT MIDSPAN
EACH FASTENED WITH (2) #8 X 1" PH SELF DRILLING SCREWS

Sealed: 7/24/2026

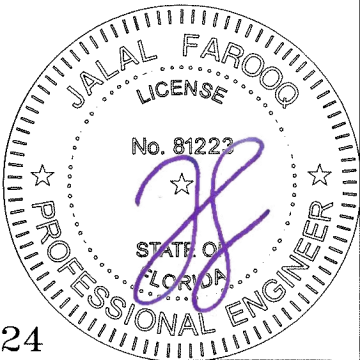

FL #30924

AL-FAROOQ CORPORATION
ENGINEERS & PRODUCT DEVELOPMENT
9360 SUNSET DRIVE, SUITE 220
MIAMI, FLORIDA 33173
TEL. (305) 264-8100
FAX. (305) 262-6978
COMP-ANL\19-114F-SWM

Sunshine Windows Manufacturing, Inc.
1785 West 33rd Place
Hialeah, FL. 33012
Tel. (305) 364-9952
Fax. (305) 828-5118

revisions:
no date by description

date: 10-28-19
scale: 1/2" = 1"
dr. by: TARIQ
chk. by:

drawing no.
19-114F
sheet 5 of 6

