




Fiber-Classic® & Smooth-Star®

FLUSH GLAZED FIBERGLASS DOOR
w/ SIDELITES
OUTSWING
"NON-IMPACT"

GENERAL NOTES

1. This product has been evaluated and is in compliance with the 8th Edition (2023) Florida Building Code (FBC) structural requirements excluding the "High Velocity Hurricane Zone" (HVHZ).
2. Product anchors shall be as listed and spaced as shown on details. Anchor embedment to base material shall be beyond wall dressing or stucco.
3. When used in areas requiring wind borne debris protection, this product is required to be protected with an impact resistant covering that complies with FBC Sections 1609.1.2 & R301.2.1.2.
4. For 2x stud framing construction, anchoring of these units shall be the same as that shown for 2x buck masonry construction.
5. Site conditions that deviate from the details of this drawing require further engineering analysis by a licensed engineer or registered architect.
6. Fiber-Classic & Smooth-Star Door and Sidelite panels require the use of "J" part numbers and must be stained or painted within six months of installation.

TABLE OF CONTENTS	
SHEET #	DESCRIPTION
1	Typical Elevations, Design Pressures & General Notes
2	Door Panel & Glazing Details
3	Sidelite Panel Details
4	Elevations
5	Horizontal Cross Sections
6	Vertical Cross Sections
7	Vertical Cross Sections
8	Buck & Frame Anchoring
9	Bill of Materials & Components

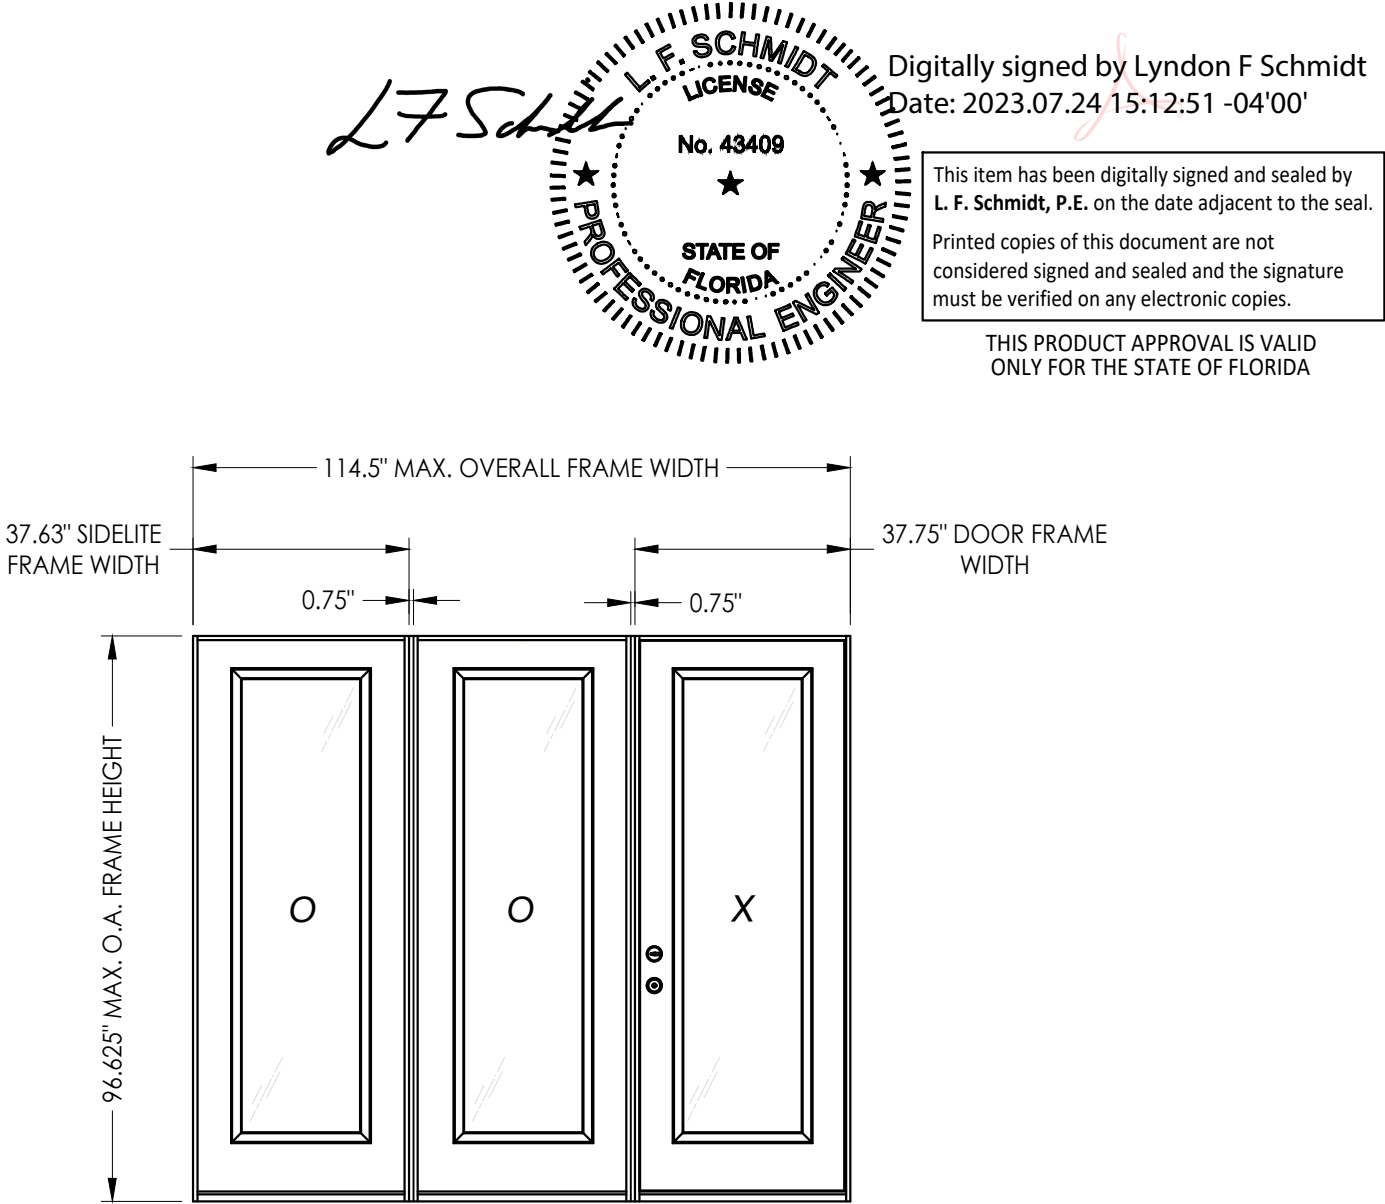

CONFIGURATION	MAX. FRAME DIMENSION	DOOR GLAZING TYPE	DOOR GLAZING MAX. D.L.O.	DESIGN PRESSURE (PSF) Latch & Deadbolt	
				POSITIVE	NEGATIVE
OOX, XOO	114.5" x 96.625"	FLUSH GLAZING	23.81" X 78.81"	+50.0	-55.0

L.F. SCHMIDT

LICENSE

No. 43409

STATE OF FLORIDA

PROFESSIONAL ENGINEER

Digitally signed by Lyndon F Schmidt
Date: 2023.07.24 15:12:51 -04'00'

This item has been digitally signed and sealed by
L. F. Schmidt, P.E. on the date adjacent to the seal.
Printed copies of this document are not
considered signed and sealed and the signature
must be verified on any electronic copies.

THIS PRODUCT APPROVAL IS VALID
ONLY FOR THE STATE OF FLORIDA

Documents Prepared By:
Lyndon F. Schmidt
P.E. No. 43409

PRODUCT: THERMA TRU

PART OR ASSEMBLY:
TYPICAL ELEVATION, DESIGN
PRESSURES & GENERAL NOTES

DATE: 12/10/19

SCALE: N.T.S.

DWG. BY: RW

CHK. BY: LFS

DRAWING NO.: FL-30925.1

SHEET 1 OF 9




REVISIONS

NO.	DATE	REVISIONS
2	7/24/23	UPDATE TO 8TH ED. (2023) FBC
1	8/18/20	UPDATE TO 7th ED. (2020) FBC

R.W. BUILDING CONSULTANTS, INC.
P.O. Box 230, Valrico, FL 33595
Phone No.: 813.659.9197
FBPE Registry No. 9813


© 2019 R.W. BUILDING CONSULTANTS INC.

Z:\2023 FBC Drawings\Therma-Tru\FL-30925 R2\FL 30925.1.dwg

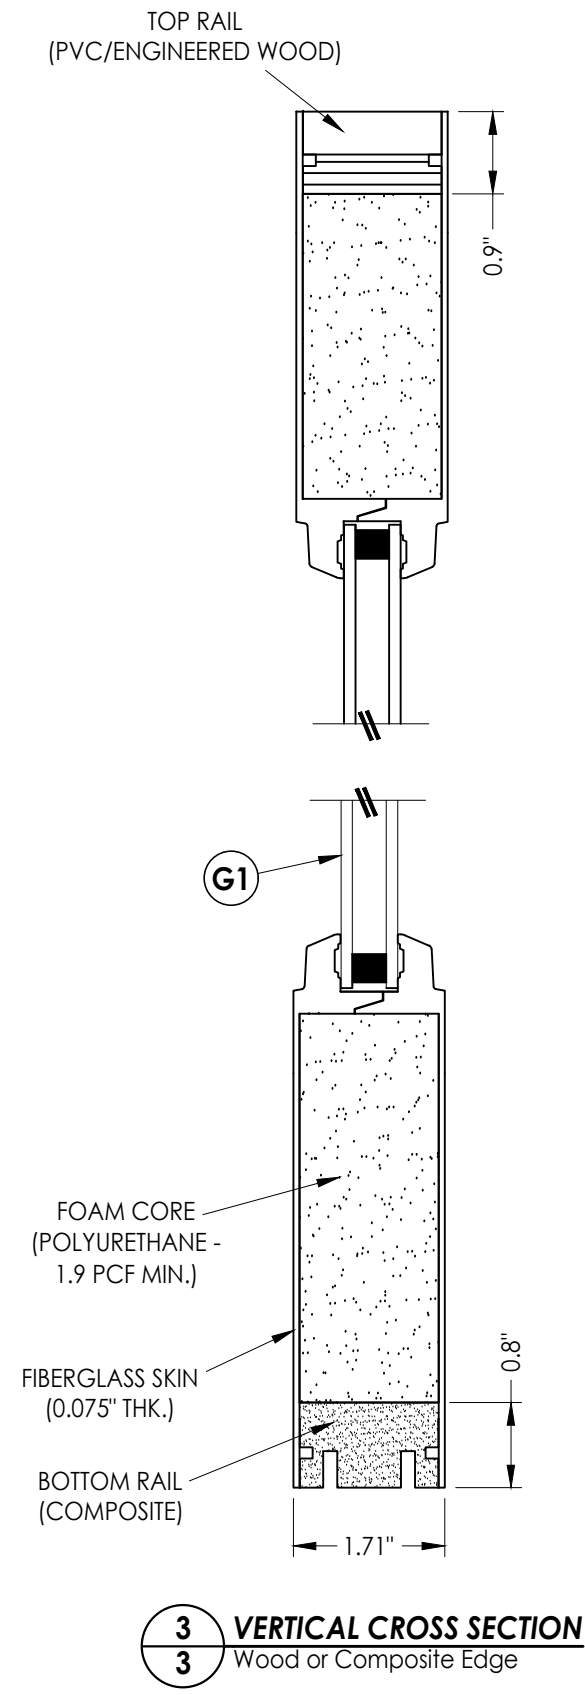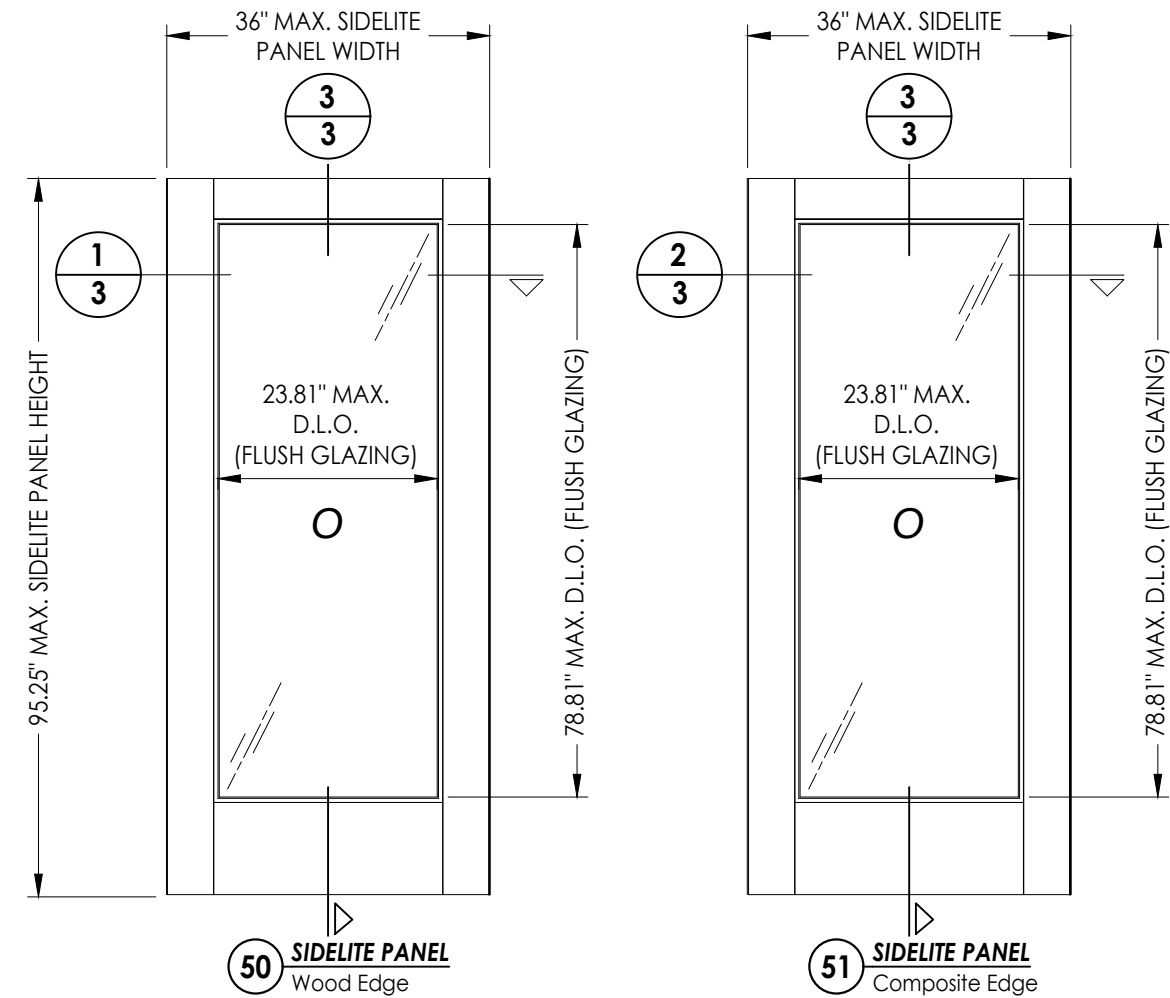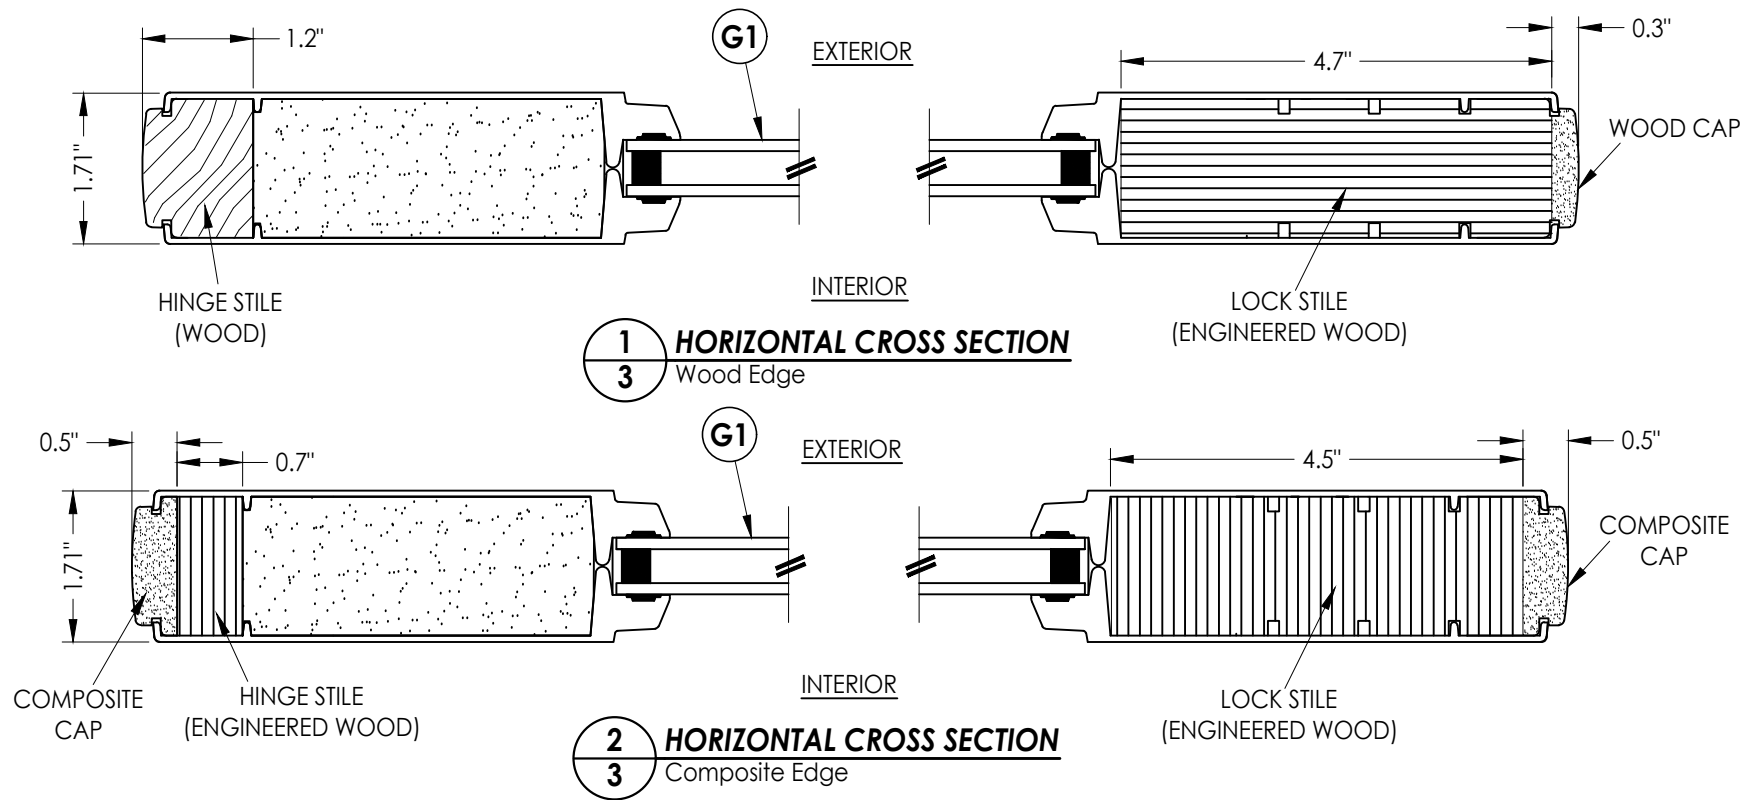

Documents Prepared By: Lyndon F. Schmidt P.E. No. 43409				RW BUILDING CONSULTANTS, INC. P.O. Box 230, Valrico, FL 33595 Phone No.: 813.659.9197 FBPE Registry No. 9813			
PRODUCT: THERMA-TRU		PART OR ASSEMBLY: SIDELITE PANEL DETAILS					
				LFS	FBC		
				DAC	FBC		
				BY			
				REVISIONS			
				NO.	DATE		
				2	7/24/23	UPDATE TO 8TH ED. (2023)	
				1	8/18/20	UPDATE TO 7th ED. (2020)	
DATE: 12/10/19							
SCALE: N.T.S.							
DWG. BY: RW							
CHK. BY: LFS							
DRAWING NO.: FL-30925.1							
SHEET 3 OF 9							

Z:\2023 FBC Drawings\Therma-Tru\FL-30925 R2\FL 30925.1.dwg

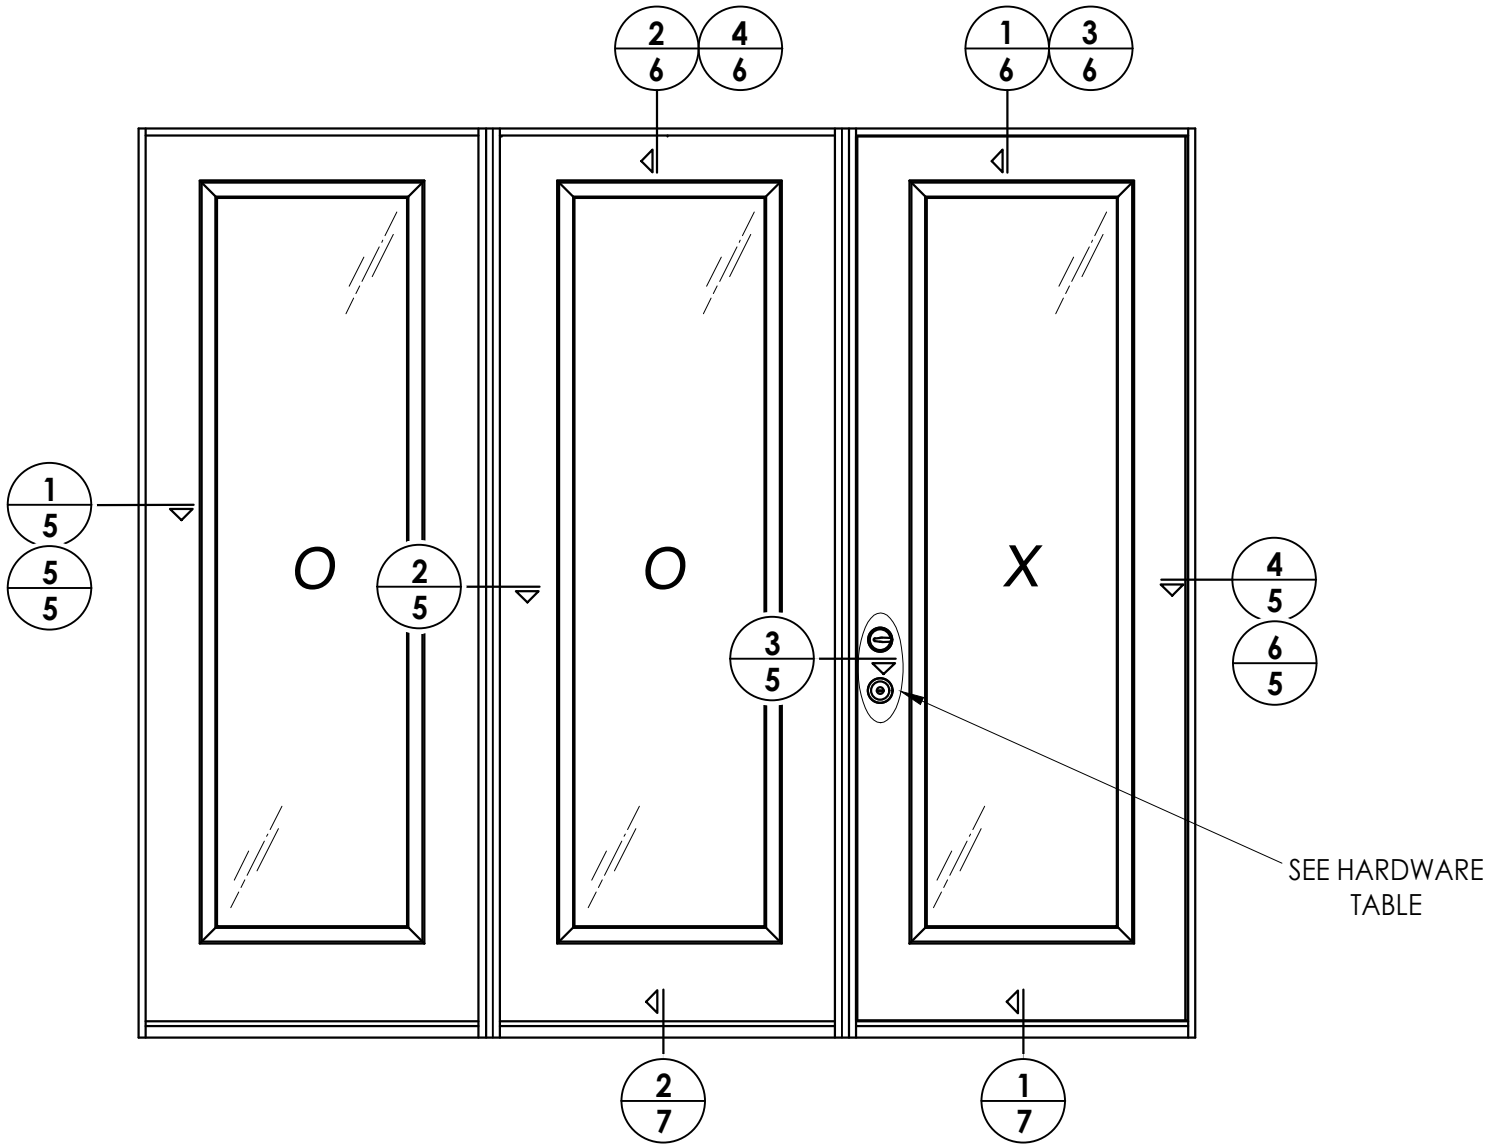

ELEVATION
OOX, XOO

HARDWARE TABLE		
MANUFACTURER	MODEL	
KWIKSET	KNOB:	SIGNATURE SERIES
	DEADBOLT:	SIGNATURE SERIES (980)

2	7/24/23	UPDATE TO 8TH ED. (2023)	FBC	LFS	
1	8/18/20	UPDATE TO 7th ED. (2020)	FBC	DAC	
NO.	DATE			BY	
REVISIONS					


DATE:	12/10/19
SCALE:	N.T.S.
DWG. BY:	RW
CHK. BY:	LFS
DRAWING NO.:	FL-30925.1
SHEET	4 OF 9

PRODUCT:	Therma-TRU
PART OR ASSEMBLY:	ELEVATION

Documents Prepared By:
Lyndon F. Schmidt
P.E. No. 43409

RW


BUILDING CONSULTANTS, INC.
P.O. Box 230, Vairico, FL 33595
Phone No.: 813.659.9197
FBPE Registry No. 9813

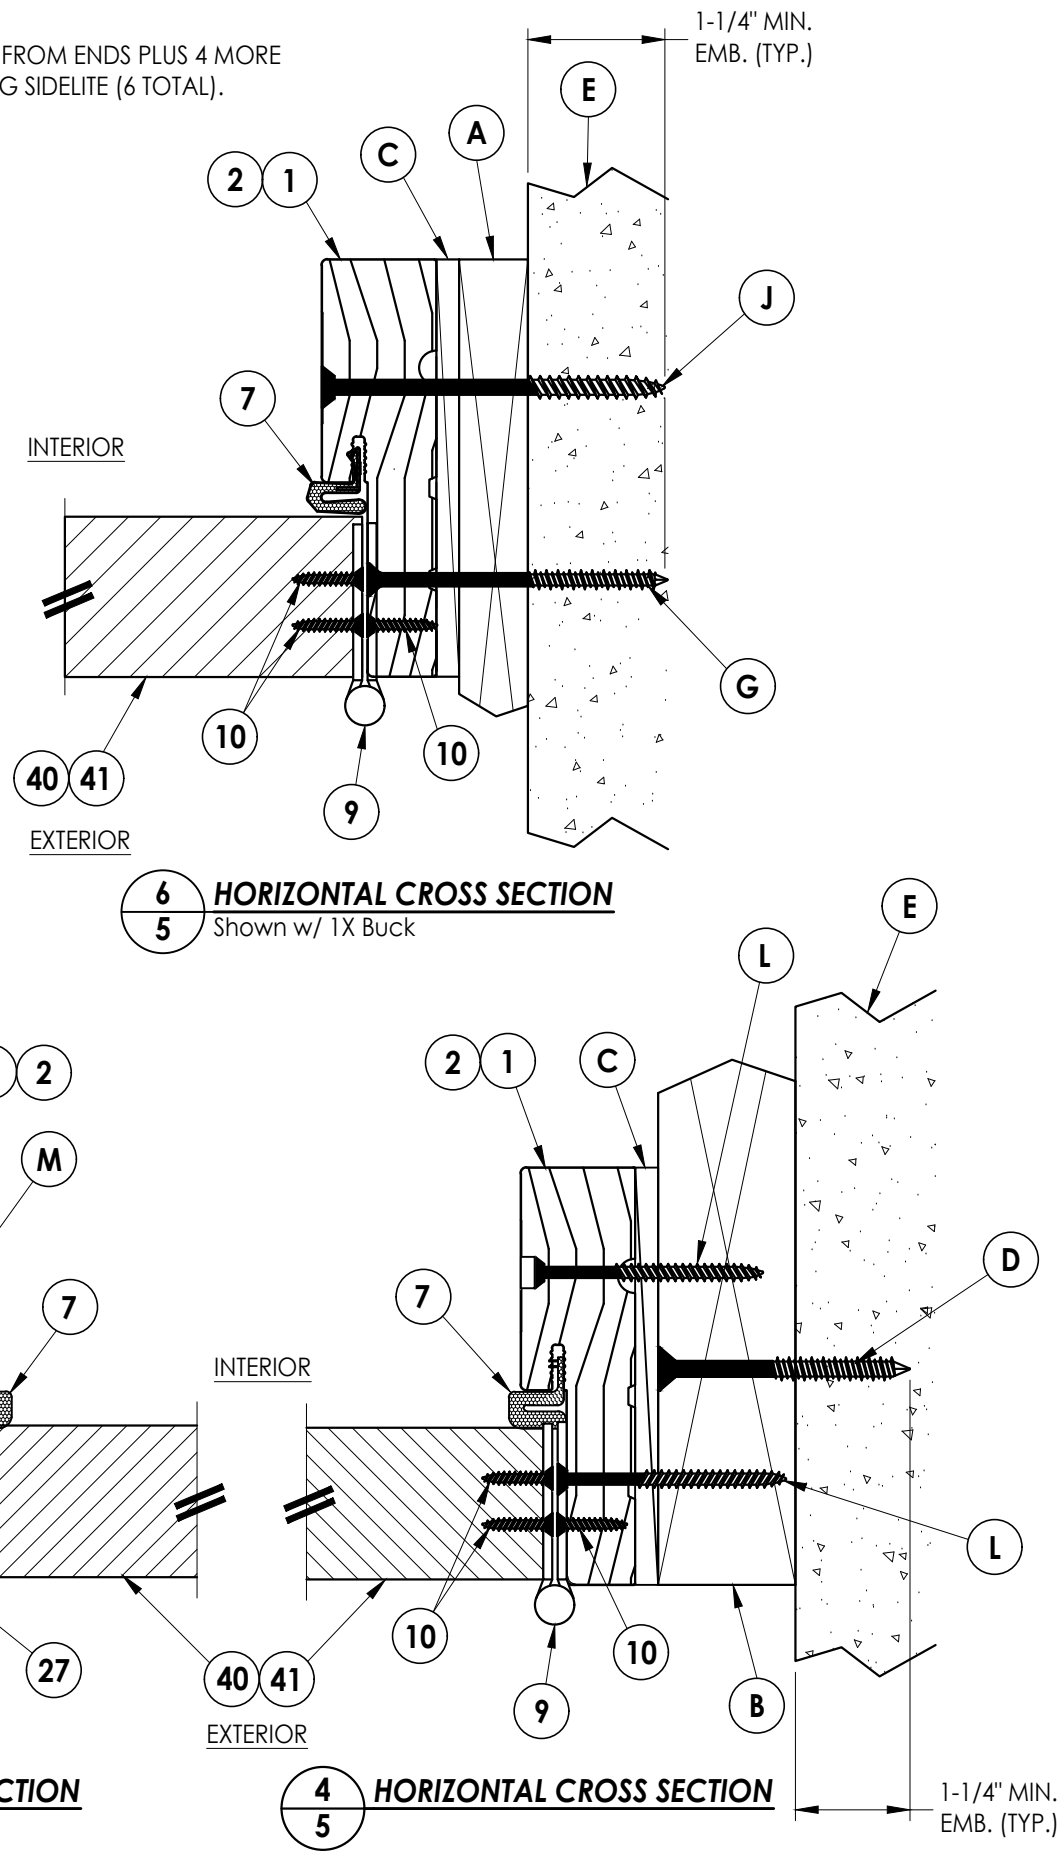


DATE: 12/10/19												Documents Prepared By: Lyndon F. Schmidt P.E. No. 43409	
SCALE: N.T.S.												<i>RW</i> BUILDING CONSULTANTS, INC. P.O. Box 230, Valrico, FL 33595 Phone No.: 813.659.9197 FBPE Registry No. 9813	
DWG. BY: RW													
CHK. BY: LFS													
DRAWING NO.: FL-30925.1													
SHEET 5 OF 9													

Z:\2023 FBC Drawings\Therma-Tru\FL-30925 R2\FL 30925.1.dwg


NOTE:
1. SPACING FOR ITEM P: 4" FROM ENDS (2 TOTAL).

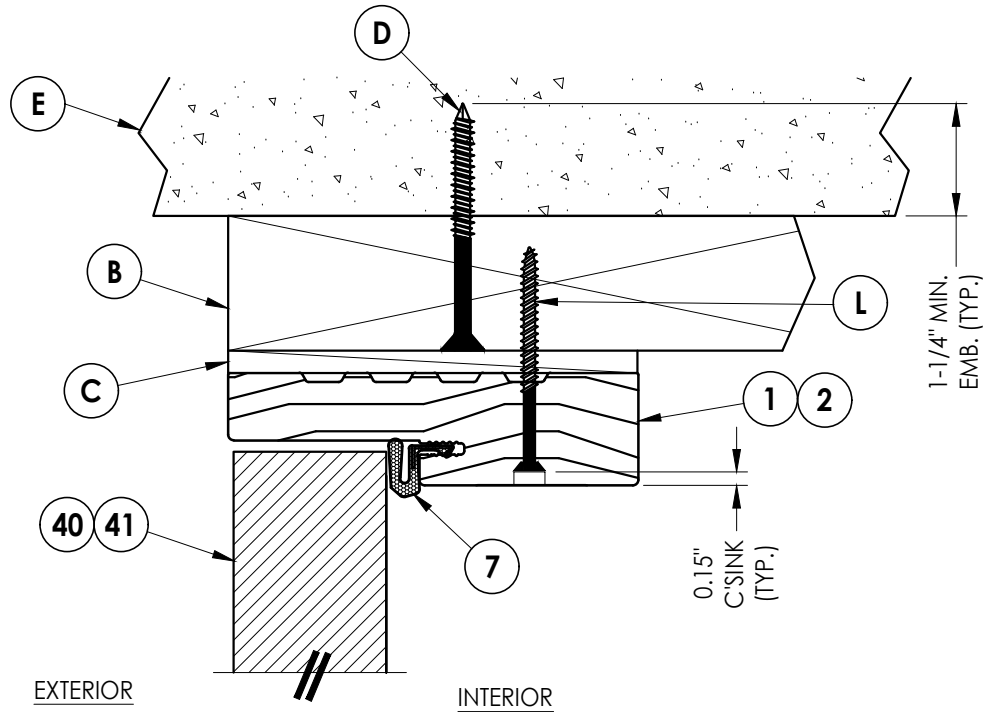


1
6 **VERTICAL CROSS SECTION**
Shown w/ 2X Buck

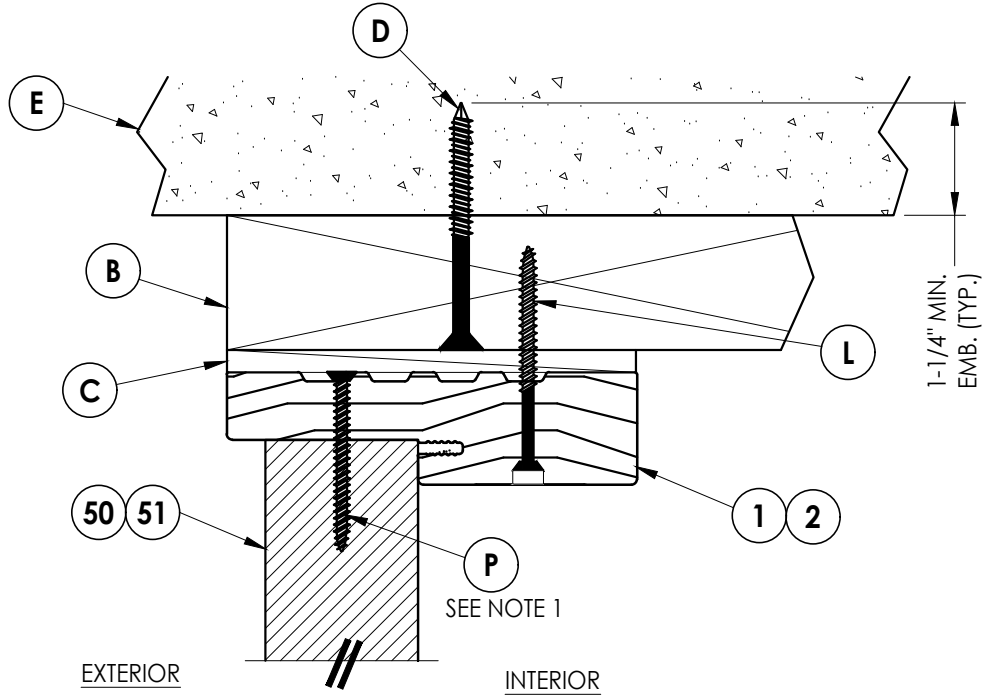

2
6 **VERTICAL CROSS SECTION**
Shown w/ 2X Buck

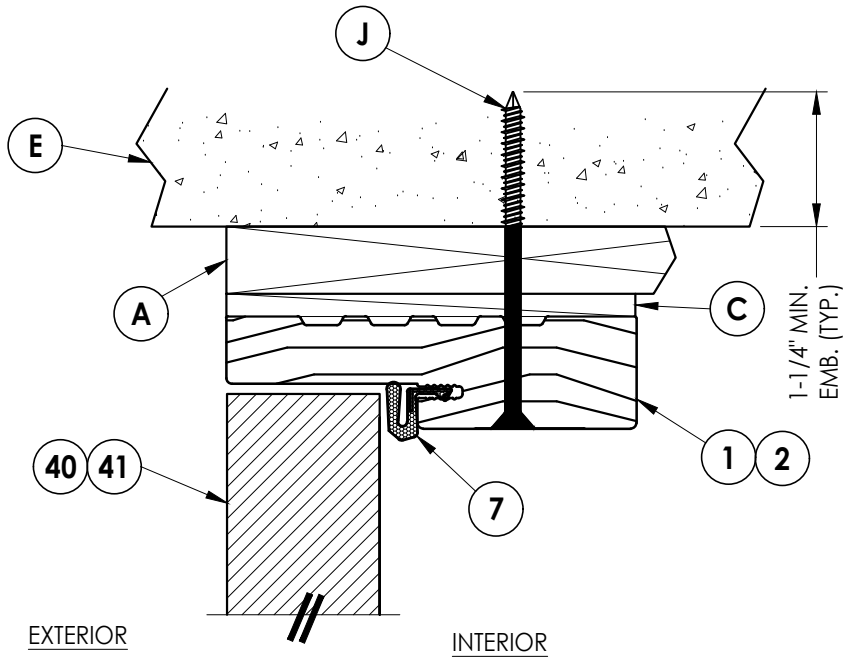

3
6 **VERTICAL CROSS SECTION**
Shown w/ 1X sub-buck

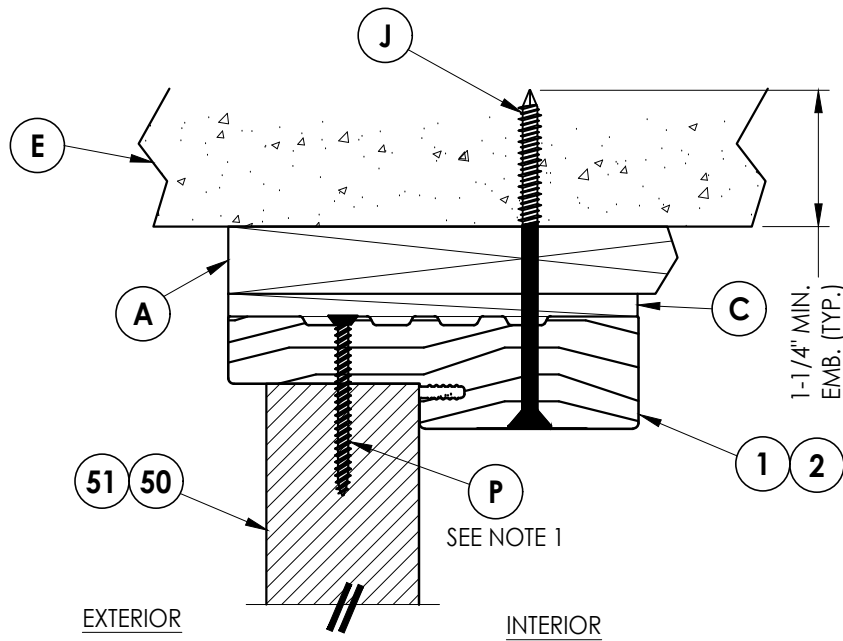

4
6 **VERTICAL CROSS SECTION**
Shown w/ 1X sub-buck

Documents Prepared By:
Lyndon F. Schmidt
P.E. No. 43409

RW BUILDING CONSULTANTS, INC.
P.O. Box 230, Valrico, FL 33595
Phone No.: 813.659.9197
FBPE Registry No. 9813

PRODUCT: THERMA-TRU

PART OR ASSEMBLY:
VERTICAL CROSS SECTIONS

NO.	DATE	REVISIONS
2	7/24/23	UPDATE TO 8TH ED. (2023) FBC LFS
1	8/18/20	UPDATE TO 7th ED. (2020) FBC DAC

DATE: 12/10/19

SCALE: N.T.S.

DWG. BY: RW



CHK. BY: LFS

DRAWING NO.: FL-30925.1

SHEET 6 OF 9


Z:\2023 FBC Drawings\Therma-Tru\FL-30925 R2\FL 30925.1.dwg

- NOTES:
- 1. SILL ITEM #30 IS ATTACHED TO JAMBS w/ (3) #8 X 2-1/2" PFH SCREWS AT EACH END.
 - 2. SPACING FOR ITEM P: 4" FROM ENDS (2 TOTAL).

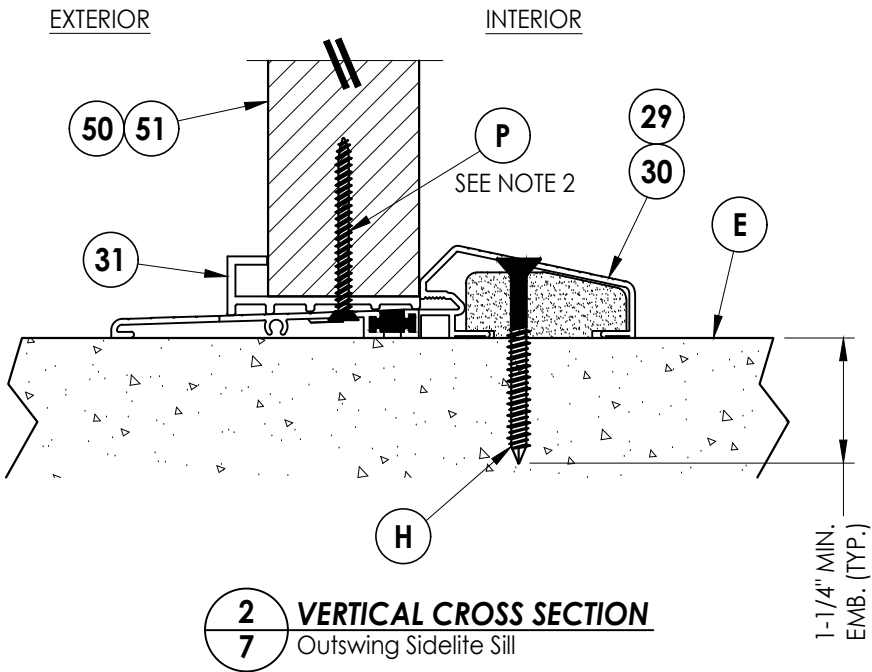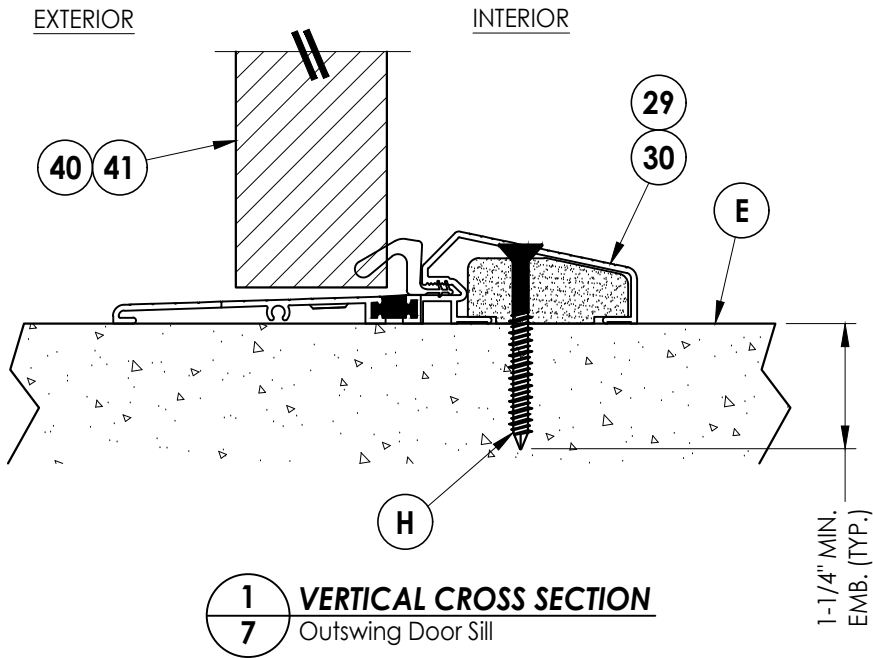


Documents Prepared By: Lyndon F. Schmidt P.E. No. 43409		BUILDING CONSULTANTS, INC. P.O. Box 230, Valrico, FL 33595 Phone No.: 813.659.9197 FBPE Registry No. 9813	
PRODUCT: THERMA-TRU		PART OR ASSEMBLY: VERTICAL CROSS SECTIONS	
		LFS	BY
		FBC	DAC
2	7/24/23	UPDATE TO 8TH ED. (2023)	REVISIONS
1	8/18/20	UPDATE TO 7th ED. (2020)	
NO.	DATE		
DATE: 12/10/19			
SCALE: N.T.S.			
DWG. BY: JK			
CHK. BY: LFS			
DRAWING NO.: FL-30925.1			
SHEET 7 OF 9			


Z:\2023 FBC Drawings\Therma-Tru\FL-30925 R2\FL 30925.1.dwg

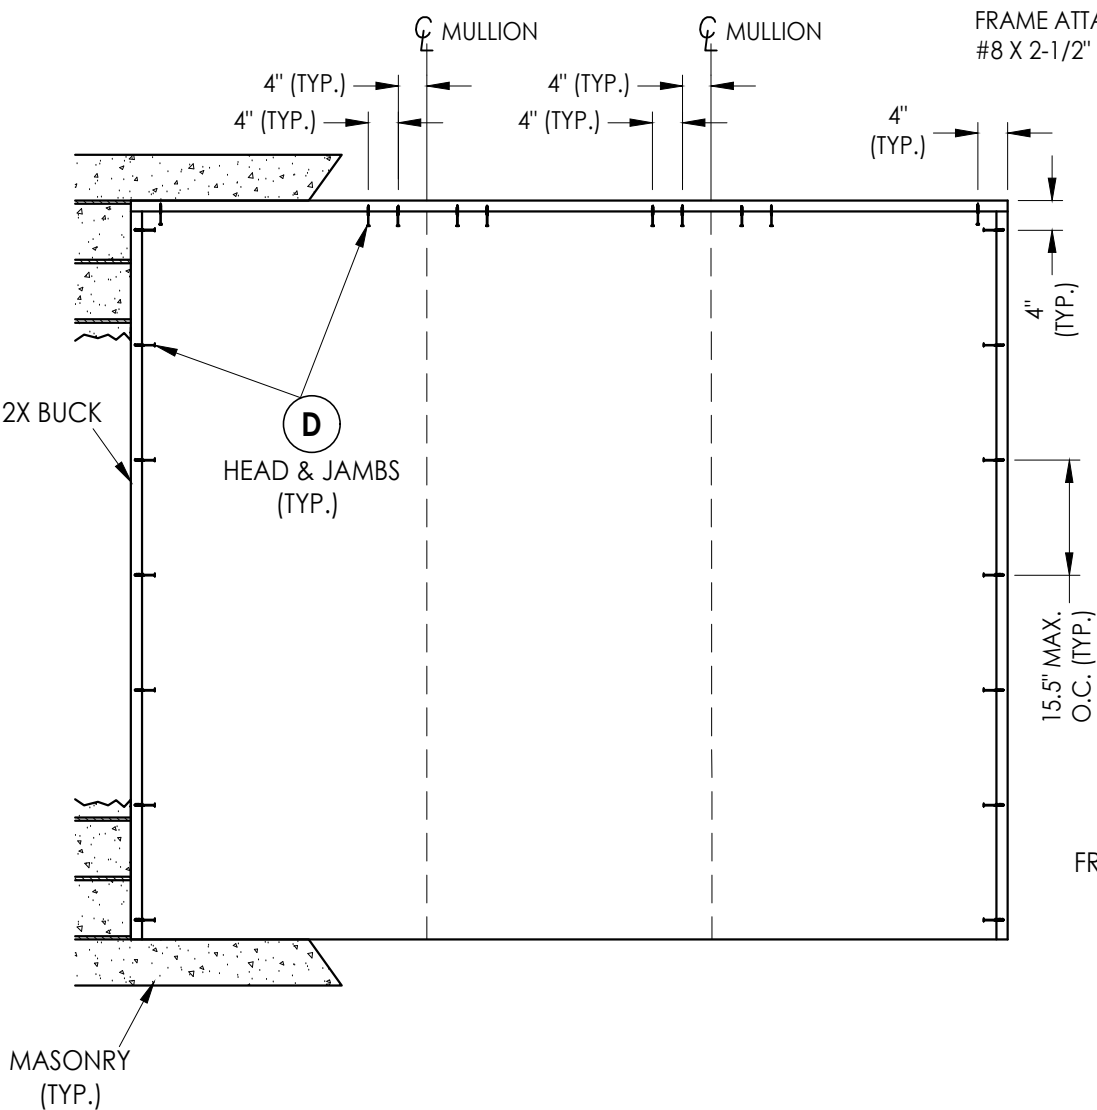

2X BUCK ANCHORING

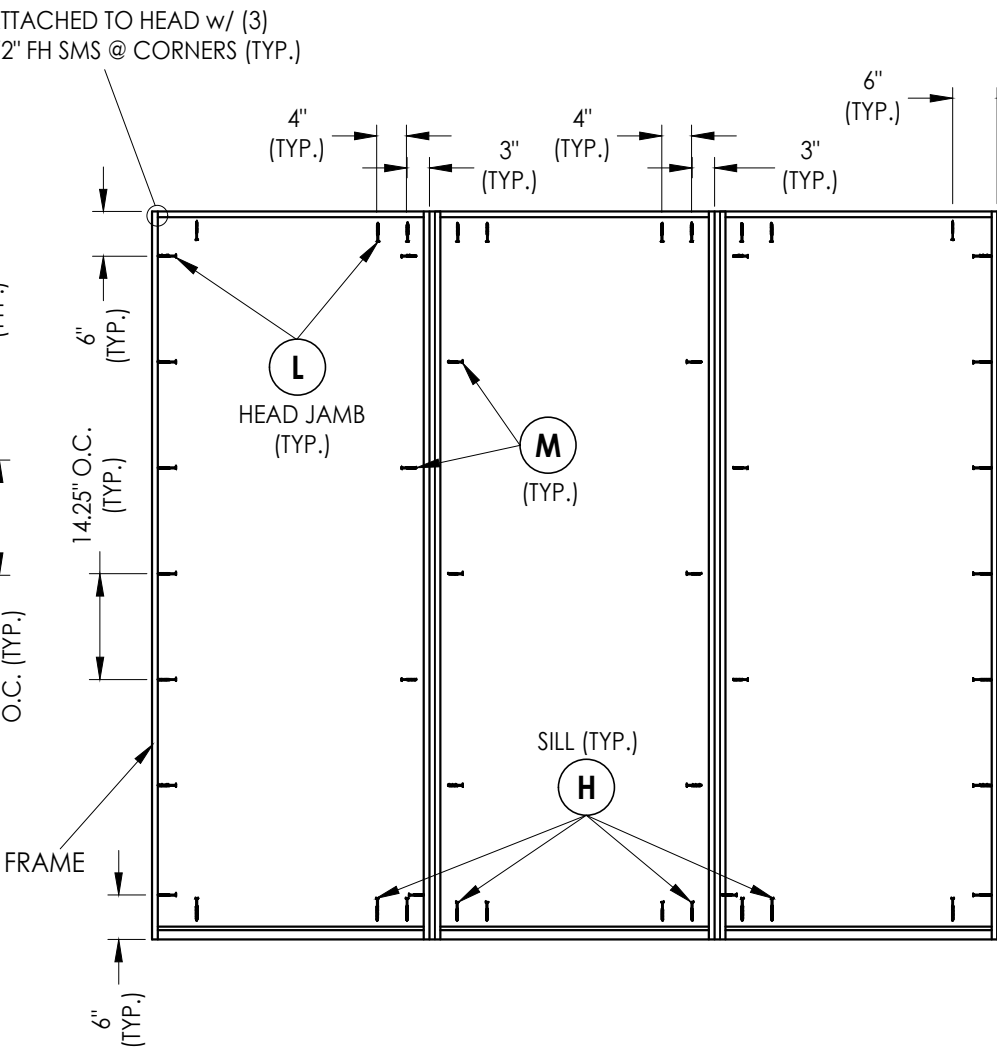

FRAME ANCHORING

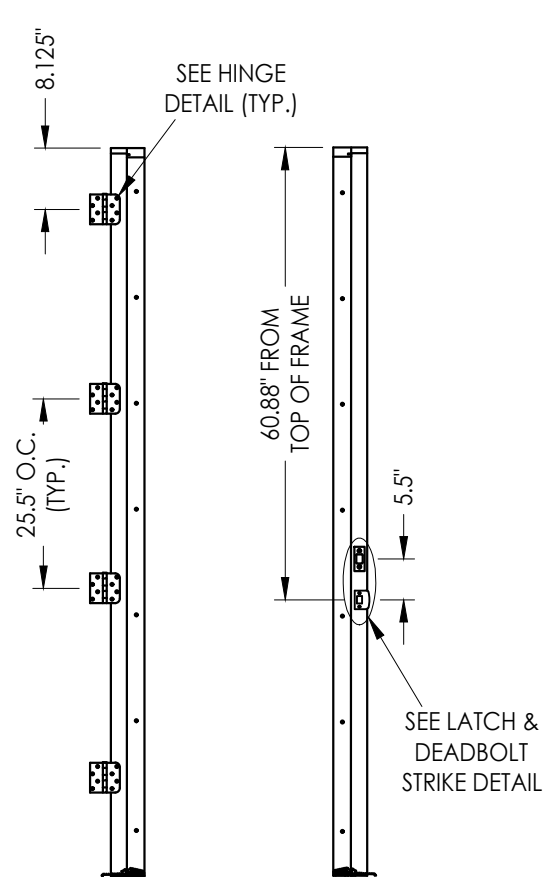

HINGE JAMB

STRIKE JAMB


CONCRETE ANCHOR NOTES:

- Concrete anchor locations at the corners may be adjusted to maintain the min. edge distance to mortar joints.
- Concrete anchor locations noted as "MAX. ON CENTER" must be adjusted to maintain the min. edge distance to mortar joints, additional concrete anchors may be required to ensure the "MAX. ON CENTER" dimension are not exceeded.
- Concrete anchor table:


ANCHOR TYPE	ANCHOR SIZE	MIN. EMBEDMENT	MIN. CLEARANCE TO MASONRY EDGE	MIN. CLEARANCE TO ADJACENT ANCHOR
ITW TAPCON®	1/4"	1-1/4"	2"	4"
DeWALT ULTRA CON®	1/4"	1-1/4"	1"	4"
ITW TAPCON®	3/16"	1-1/4"	3"	1-1/2"

WOOD SCREW INSTALLATION NOTES:

- Maintain a minimum 5/8 inch edge distance, 1 inch end distance, & 1 inch o.c. spacing of wood screws to prevent the splitting of wood.

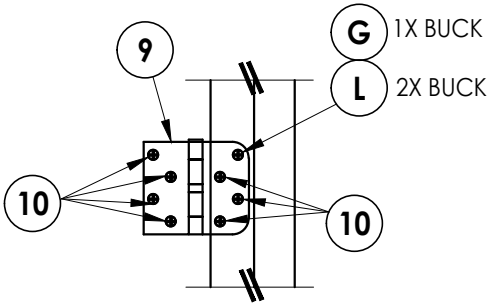

HINGE DETAIL

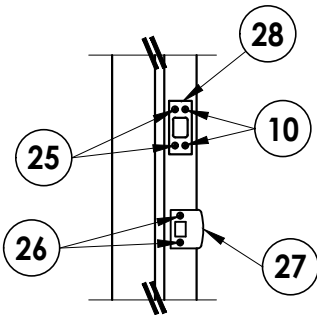

LATCH & DEADBOLT STRIKE DETAIL

Documents Prepared By:
Lyndon F. Schmidt
P.E. No. 43409

RW BUILDING CONSULTANTS, INC.
P.O. Box 230, Vairico, FL 33595
Phone No.: 813.659.9197
FBPE Registry No. 9813

PRODUCT:
THERMA TRU

PART OR ASSEMBLY:
BUCK & FRAME ANCHORING

NO.	DATE	REVISIONS
2	7/24/23	UPDATE TO 8TH ED. (2023) FBC
1	8/18/20	UPDATE TO 7th ED. (2020) FBC
NO.	DATE	BY

DATE: 12/10/19

SCALE: N.T.S.

DWG. BY: JK




CHK. BY: LFS

DRAWING NO.:

FL-30925.1

SHEET 8 OF 9

BILL OF MATERIALS		
ITEM #	DESCRIPTION	MATERIAL
A	1X BUCK (SG >= 0.42)	WOOD
B	2X BUCK (SG >= 0.42)	WOOD
C	1/4" MAX. SHIM SPACE	-
D	1/4" X 2-3/4" PFH DeWALT OR ITW CONCRETE SCREW	STEEL
E	MASONRY - 3,000 PSI MIN. CONCRETE CONFORMING TO ACI 301 OR HOLLOW BLOCK CONFORMING TO ASTM C90	CONCRETE
G	3/16" X 3-1/4" PFH ITW CONCRETE SCREW	STEEL
H	1/4" X 2-1/4" PFH ITW CONCRETE SCREW	STEEL
J	1/4" X 3-3/4" PFH ITW CONCRETE SCREW	STEEL
L	#10 X 2-1/2" PFH WOOD SCREW (1.15" MIN. EMBEDMENT)	STEEL
M	#10 X 2" PFH WOOD SCREW	STEEL
P	#8 X 2" PFH WOOD SCREW	STEEL
1	WOOD JAMB (FINGER JOINT PINE: 4-9/16")	WOOD
2	WOOD JAMB (FINGER JOINT PINE: 6-9/16")	WOOD
3	1X REINFORCEMENT (S.G. >= 0.55)	WOOD
7	WEATHERSTRIP	FOAM
9	4" X 4" HINGE	STEEL
10	#10 X 3/4" PFH WOOD SCREW	STEEL
25	#12 X 2-1/2" PFH WOOD SCREW	STEEL
26	#8 X 2-1/2" PFH WOOD SCREW	STEEL
27	LATCH STRIKE PLATE	STEEL
28	DEADBOLT PLATE	STEEL
29	OUTSWING THRESHOLD	ALUM/COMP
30	OUTSWING THRESHOLD	ALUM/COMP
31	OUTSWING SILL SIDELITE SEAT	ALUM
40	DOOR PANEL (WOOD EDGE)	-
41	DOOR PANEL (COMPOSITE EDGE)	-
50	SIDELITE PANEL (WOOD EDGE)	-
51	SIDELITE PANEL (COMPOSITE EDGE)	-

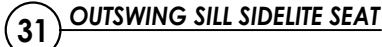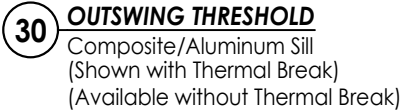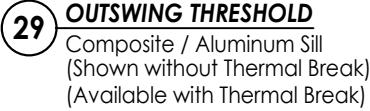

NOTE: 4-916" WOOD JAMB SHOWN IN CROSS SECTIONS
(6-916" WOOD JAMB OPTIONAL).

2	7/24/23	UPDATE TO 8TH ED.	(2023)	FBC	LFS
1	8/18/20	UPDATE TO 7th ED.	(2020)	FBC	DAC
NO.	DATE				BY
REVISIONS					

DATE:	12/10/19
SCALE:	N.T.S.
DWG. BY:	JK
CHK. BY:	LFS
DRAWING NO.:	FL-30925.1
SHEET	9 OF 9

Documents Prepared By:
Lyndon F. Schmidt
P.E. No. 43409

RW BUILDING CONSULTANTS, INC.
P.O. Box 230, Valrico, FL 33595
Phone No.: 813.659.9197
FBPE Registry No. 9813

PRODUCT:

THERMA TRU

PART OR ASSEMBLY:

BILL OF MATERIAL & COMPONENTS