

RENAISSANCE WINDOWS AND DOORS

SERIES 8500 VINYL FIXED WINDOW

INSTALLATION ANCHORAGE DETAILS

GENERAL NOTES:

1. THIS PRODUCT HAS BEEN TESTED, EVALUATED AND DESIGNED TO THE 9th EDITION (2026) FLORIDA BUILDING CODE. TESTING WAS CONDUCTED IN ACCORDANCE WITH AAMA/WDMA/CSA 101/I.S.2/A440-08 AND 11.
2. THE PRODUCT DETAILS CONTAINED HEREIN ARE BASED UPON SIGNED AND SEALED TEST REPORT NCTL-210-4211-01 AND ASSOCIATED LABORATORY DRAWINGS BY NATIONAL CERTIFIED TESTING LABORATORIES.
3. THIS PRODUCT EVALUATION DOCUMENT IS NOT FOR USE IN THE HIGH VELOCITY HURRICANE ZONE (HVHZ).
4. ADEQUACY OF THE EXISTING STRUCTURAL CONCRETE / MASONRY AND 2X FRAMING FRAMING SUBSTRATES AS A MAIN WIND FORCE RESISTING SYSTEM CAPABLE OF WITHSTANDING AND TRANSFERRING APPLIED PRODUCT LOADS TO THE FOUNDATION IS THE RESPONSIBILITY OF THE LICENSED PROFESSIONAL ENGINEER OR REGISTERED ARCHITECT ACTING AS THE DESIGN PROFESSIONAL OF RECORD FOR THE PROJECT OF INSTALLATION.
5. 1X AND 2X BUCKS (WHEN USED) SHALL BE DESIGNED AND ANCHORED TO PROPERLY TRANSFER ALL LOADS TO THE STRUCTURE. BUCK DESIGN AND INSTALLATION IS THE RESPONSIBILITY OF THE LICENSED PROFESSIONAL ENGINEER OR REGISTERED ARCHITECT ACTING AS THE DESIGN PROFESSIONAL OF RECORD FOR THE PROJECT OF INSTALLATION.
6. WHEN INSTALLED IN LOCATIONS WHERE WINDBORNE DEBRIS PROTECTION REQUIREMENTS EXIST,THIS PRODUCT REQUIRES OPENING PROTECTION IN ACCORDANCE WITH THE 9th EDITION (2026) FLORIDA BUILDING CODE USING AN APPROVED IMPACT PROTECTION DEVICE.
7. SITE CONDITIONS NOT COVERED IN THIS PRODUCT EVALUATION DOCUMENT ARE SUBJECT TO ADDITIONAL ENGINEERING ANALYSIS BY A LICENSED PROFESSIONAL ENGINEER OR REGISTERED ARCHITECT AS REQUIRED BY THE AUTHORITY HAVING JURISDICTION.
8. WINDOW FRAME MATERIAL: VINYL (PVC).
9. GLAZING

9.1. GLASS MEETS THE REQUIREMENTS OF ASTM E1300-24.

9.2. FOR PRODUCTS SMALLER THAN THE TESTED SPECIMEN (74" x 74")

9.2.1. GLAZING IS PERMITTED TO BE THINNER AND/OR WEAKER THAN THAT SHOWN IN GENERAL NOTE 7.1 IN ACCORDANCE WITH AAMA/WDMA/CSA 101/I.S.2/A440-08, SECTION 6.2.3.4.1.

9.2.2. GLAZING IS PERMITTED TO BE THINNER AND/OR WEAKER THAN THAT SHOWN IN GENERAL NOTE 7.1 IN ACCORDANCE WITH AAMA/WDMA/CSA 101/I.S.2/A440-11, SECTION 10.2.3.4.1.
- 9.3. ANNEALED GLAZING USED IN TESTING. PER SECTION 6.2.3.4.1 OF AAMA/WDMA/CSA 101/I.S.2/A440-08 AND SECTION 10.2.3.4.1 OF AAMA/WDMA/CSA 101/I.S.2/A440-11, TEMPERED GLAZING REQUIRED TO MEET DP = 60 PSF. SEE GLAZING DETAILS A ON SHEET 8 FOR REQUIREMENTS.
10. DESIGNATION "O" STANDS FOR FIXED LITE.
11. THESE DRAWINGS CERTIFY THE FENESTRATION ANCHORAGE INSTALLATION ONLY. WATER-RESISTIVE BARRIER DETAILING OF THE WINDOW IS NOT PART OF THIS INSTALLATION CERTIFICATION. DETAILS SHOWN ARE FOR ILLUSTRATIVE PURPOSES ONLY. WATER-RESISTIVE BARRIER DETAILING SHALL BE THE RESPONSIBILITY OF THE INSTALLER. REFER TO THE REQUIREMENTS OF THE FLORIDA BUILDING CODE SECTION 1405.4 AND FLORIDA RESIDENTIAL CODE SECTION R703.4 FOR RECOMMENDATIONS. PER FBC SECTION 1405.4.1.4 AND FRC SECTION R703.4, FMA/AAMA 100-12 AND FMA/AAMA 200-12 CAN BE USED FOR GUIDANCE. ADDITIONALLY, ASTM E2112 CAN BE USED FOR GUIDANCE.

TABLE OF CONTENTS	
SHEET	SHEET DESCRIPTION
1	GENERAL NOTES, INSTALLATION NOTES, TABLE OF CONTENTS
2	ANCHOR SCHEDULE - EMBEDMENT AND EDGE DISTANCE
3	74" X 74" ELEVATION & NAILING FIN (FIN FRAME) ANCHORING LAYOUT
4	74" X 74" ELEVATION & EQUAL LEG THROUGH FRAME ANCHORING LAYOUT
5	CROSS SECTIONS - NAILING FIN INSTALLATION
6	CROSS SECTIONS - THRU FRAME INSTALLATION
7	CROSS SECTIONS - SNAP-ON FLANGE THRU FRAME INSTALLATION
8	GLAZING DETAIL AND GLAZING NOTES /BILL OR MATERIALS

INSTALLATION NOTES:

1. PRODUCT ANCHORS SHALL BE AS DESIGNATED AND LOCATED AS SHOWN IN THIS PRODUCT EVALUATION DOCUMENT. ANCHOR EMBEDMENT AND EDGE DISTANCE EXCLUDE WALL FINISHES, INCLUDING BUT NOT LIMITED TO STUCCO, FOAM, BRICK VENEER AND SIDING.
2. SEE INSTALLATION ANCHOR SCHEDULE ON SHEET 2 FOR TYPE AND GRADE OF ANCHOR, AND/OR MANUFACTURER'S ANCHOR SPECIFICATIONS, INCLUDING MINIMUM NOMINAL SIZE, MINIMUM EMBEDMENT INTO SUBSTRATE AND MINIMUM EDGE DISTANCES.

2.1. EDGE DISTANCES SHALL BE MEASURED FROM CENTERLINE OF ANCHOR TO EDGE OF STRUCTURAL SUBSTRATE EITHER TO THE INTERIOR OR EXTERIOR OF THE FENESTRATION PRODUCT.

2.2. MINIMUM EMBEDMENT SHALL BE BASED ON PENETRATION INTO MAIN WIND FORCE RESISTING SYSTEM SUBSTRATE.
3. SEE SHEETS 5 THROUGH 7 FOR SPECIFIC ANCHOR INSTALLATION DETAILS.
4. ONE (1) INSTALLATION ANCHOR IS REQUIRED AT EACH ANCHOR LOCATION SHOWN.
5. ANCHOR QUANTITIES AND SPACING / EMBEDMENT AND EDGE DISTANCE

5.1. THE NUMBER OF INSTALLATION ANCHORS IS BASED ON THE MAXIMUM END DISTANCE (ED) AND THE MAXIMUM ON CENTER (O.C.) SPACING PLACEMENT OF ANCHORS IN ACCORDANCE WITH ELEVATIONS ON SHEETS 3 AND 4.

5.2. END DISTANCES AND O.C. SPACINGS LESS THAN THAT SHOWN IN THE ELEVATIONS ON SHEETS 3 AND 4 ARE ACCEPTABLE.

5.3. FOR WINDOW SIZES SMALLER THAN THOSE SHOWN, ANCHOR QUANTITIES CAN BE REDUCED WHILE MAINTAINING EDGE DISTANCE AND O.C. SPACING REQUIREMENTS.

5.4. ANCHOR QUANTITIES AND SPACINGS SHOWN ARE BASED ON THE LOWER OF ANCHOR SPACING USED IN TESTING OR REQUIRED BY LOADING AT DESIGN PRESSURE.

5.5. SEE EMBEDMENT AND EDGE DISTANCE DESCRIPTION ON SHEET 2.
6. MAXIMUM ALLOWABLE SHIM THICKNESS IS 1/4 INCH. SHIM WHERE SPACE OF 1/16 INCH OR GREATER OCCURS. SHIM(S) SHALL BE CONSTRUCTED OF WOOD COMPOSITE, HIGH DENSITY PLASTIC OR SIMILAR LOAD BEARING MATERIAL.
7. FOR CONCRETE BLOCK APPLICATIONS DO NOT INSTALL INSTALLATION ANCHORS INTO MORTAR JOINTS.
8. INSTALLATION ANCHORS SHALL BE INSTALLED IN ACCORDANCE WITH ANCHOR MANUFACTURER'S INSTALLATION INSTRUCTIONS AND ANCHORS SHALL NOT BE USED IN SUBSTRATES WITH STRENGTHS LESS THAN THE MINIMUM STRENGTH SPECIFIED IN THE INSTALLATION ANCHOR SCHEDULE ON SHEET 2.
9. ALL FASTENERS TO BE CORROSION RESISTANT, AND/OR HAVE A CORROSION RESISTANT COATING, OR WHEN EXPOSED TO SALTWATER ENVIRONMENTS WITHIN 3,000 FEET OF A SALTWATER COASTLINE MEET THE REQUIREMENTS OF SECTION 1711, 9TH EDITION (2026) FBC AND SECTION R332, 9TH EDITION (2026) FRC WHEN APPLICABLE.

PERFORMANCE RATING				
MAXIMUM WINDOW SIZE	ELEVATION	GLAZING DETAIL (SEE SHEET 8)	DESIGN PRESSURE (PSF)	IMPACT RATING
74" X 74"	SHEET 3 & 4	A	+/- 60	NONE SEE NOTE 6


PROJECT # ACE-2025-127			RJA		BY
		8/4/26			DATE
	UPDATE TO THE 9TH EDITION (2026) FBC			5/13/21	
	B	A	NEW TESTING		DESCRIPTION
				REV	
RENAISSANCE WINDOWS AND DOORS 13340 INTERNATIONAL PARKWAY JACKSONVILLE, FL 32218		SERIES 8500 VINYL FIXED WINDOW GENERAL NOTES, INSTALLATION NOTES & TABLE OF CONTENTS			
TITLE:		DRAWN BY:	RJA	DATE:	12/11/19
		SCALE:	N.T.S.	DRAWING NO:	RWD0016
		REV:	B	SHEET:	1 OF 8
		PREPARED BY:	AMORUSO CONSULTING ENG., LLC FBPE REGISTRATION NO. 38327 226 N NOVA RD, NO. 142 ORMOND BEACH, FL 32174 RIAENGPE@GMAIL.COM		

Robert J. Amoruso, P.E.
Florida P.E. No. 49752




SIGNED/SEALED: 8/4/26


INSTALLATION ANCHOR SCHEDULE									
INSTALLATION TYPE	SECTION VIEW	FASTENER HEAD TYPE	FASTENER SIZE	SUBSTRATE	MANUFACTURER AND/OR SPECIFICATION	MIN. EMBEDMENT (IN)	MIN. EDGE DISTANCE (IN)	MIN. SPACING (IN) BETWEEN FRAME ANCHORS	ANCHOR CAPACITIES BASED ON
THROUGH FRAME ANCHOR	SECTION A, B & C (SHEETS 7)	HEX HEAD	3/16"	CONCRETE	ITW TAPCONS (1)	1	1-1/8	3	MIN. 2500 PSI CONCRETE
				MASONRY (BLOCK/CMU)	ITW TAPCONS (1)	1	2	3	STRENGTH CONFORMANCE TO ASTM C-90, MEDIUM WEIGHT
		PAN HEAD	No. 10	WOOD	ANSI B18.6.1 (WOOD SCREW) (2) GRADE 2 EQUIVALENT	1-3/8	3/4	2 1/2	WOOD WITH A MINIMUM SPECIFIC GRAVITY OF 0.42.
					ASME B18.6.4 (TAPPING SCREW) (2) GRADE 2 EQUIVALENT				
SNAP-ON FLANGE WITH THROUGH FRAME ANCHOR	SECTION A, B & C (SHEETS 6)	HEX HEAD	3/16"	CONCRETE	ITW TAPCONS (1)	1	1-1/8	3	MIN. 2500 PSI CONCRETE
				MASONRY (BLOCK/CMU)	ITW TAPCONS (1)	1	2	3	STRENGTH CONFORMANCE TO ASTM C-90, MEDIUM WEIGHT
		PAN HEAD	No. 10	WOOD	ANSI B18.6.1 (WOOD SCREW) (2) GRADE 2 EQUIVALENT	1-3/8	3/4	2 1/2	WOOD WITH A MINIMUM SPECIFIC GRAVITY OF 0.42.
					ASME B18.6.4 (TAPPING SCREW) (2) GRADE 2 EQUIVALENT				
NAILING FIN ANCHOR	SECTION A, B & C (SHEETS 5)	PAN HEAD	No. 8	WOOD	ANSI B18.6.1 (WOOD SCREW) (3) GRADE 2 EQUIVALENT	1-5/8	1/4	1	WOOD WITH A MINIMUM SPECIFIC GRAVITY OF 0.42.
					ASME B18.6.4 (TAPPING SCREW) (3) GRADE 2 EQUIVALENT				
NOTES: 1) WHEN ITW TAPCONS ARE USED FOR CONCRETE/MASONRY INSTALLATION, THEY SHALL BE THE ADVANCED THREADFORM TECHNOLOGY TYPE. 2) FOR WOOD SCREW INSTALLATION INTO WOOD SUBSTRATE; IF SPLITTING IS A CONCERN, DRILL 0.090" PILOT HOLE (DRILL SIZE 43). FOR TAPPING SCREW INSTALLATION INTO WOOD SUBSTRATE; IF SPLITTING IS A CONCERN, DRILL 0.121" PILOT HOLE (DRILL SIZE 31). 3) FOR WOOD OR TAPPING SCREW INSTALLATION INTO WOOD SUBSTRATE; IF SPLITTING IS A CONCERN, DRILL 0.082" PILOT HOLE (DRILL SIZE 45).									

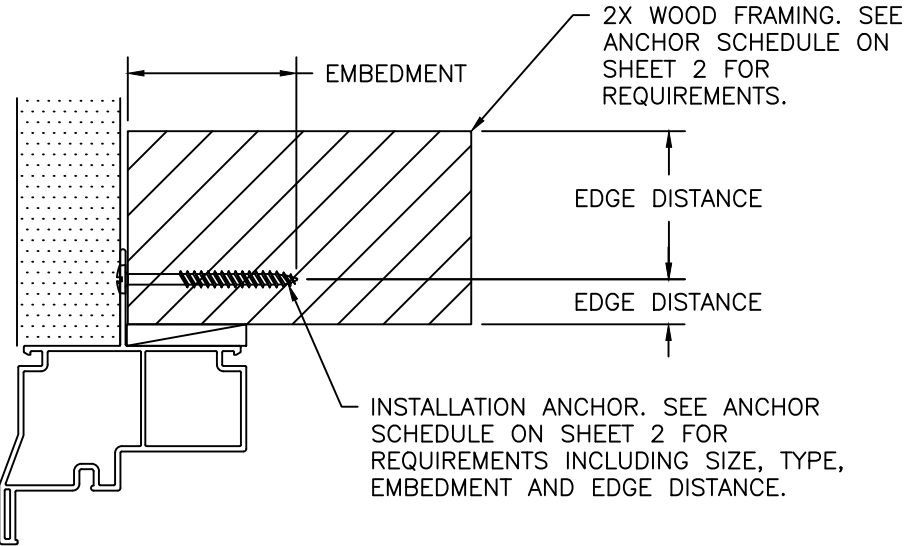

EMBEDMENT AND EDGE DISTANCE
NAILING FIN FRAME INSTALLATION

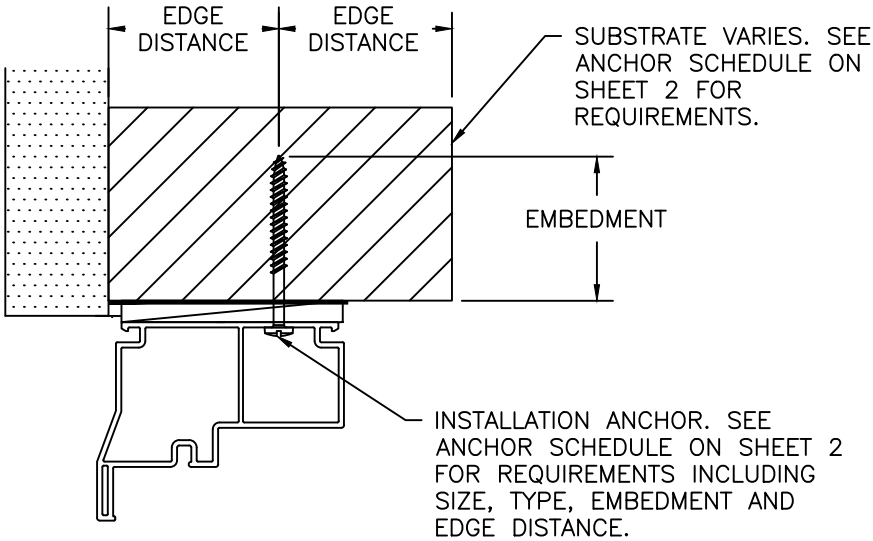

EMBEDMENT AND EDGE DISTANCE
THROUGH-FRAME INSTALLATION

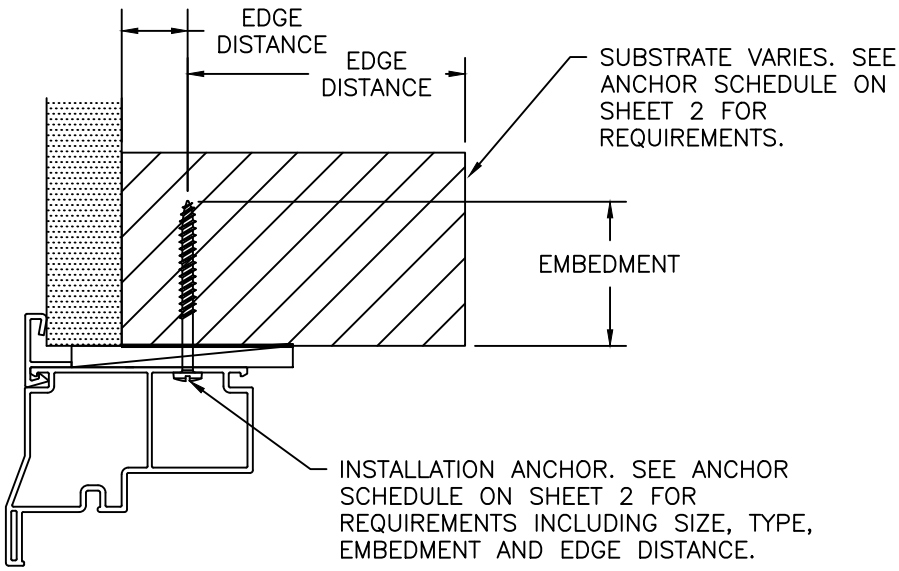


EMBEDMENT AND EDGE DISTANCE
SNAP-ON FLANGE THROUGH-FRAME INSTALLATION

RENAISSANCE WINDOWS AND DOORS 13340 INTERNATIONAL PARKWAY JACKSONVILLE, FL 32218		PROJECT # ACE-2025-127			
TITLE: SERIES 8500 VINYL FIXED WINDOW ANCHOR SCHEDULE - EMBEDMENT & EDGE DISTANCE					
		DRAWN BY: RJA		DATE: 12/11/19	
		SCALE: N.T.S.		DRAWING NO: RWD0016	
		REV: B		SHEET: 2 OF 8	
PREPARED BY: AMORUSO CONSULTING ENG., LLC FBPE REGISTRATION NO. 38327 226 N NOVA RD, NO. 142 ORMOND BEACH, FL 32174 RIAENGPE@GMAIL.COM		B	UPDATE TO THE 9TH EDITION (2026) FBC	8/4/26	RJA
		A	UPDATED TO INCLUDE NEW TESTING	5/13/21	RJA
		REV	DESCRIPTION	DATE	BY

Robert J. Amoruso, P.E.
Florida P.E. No. 49752



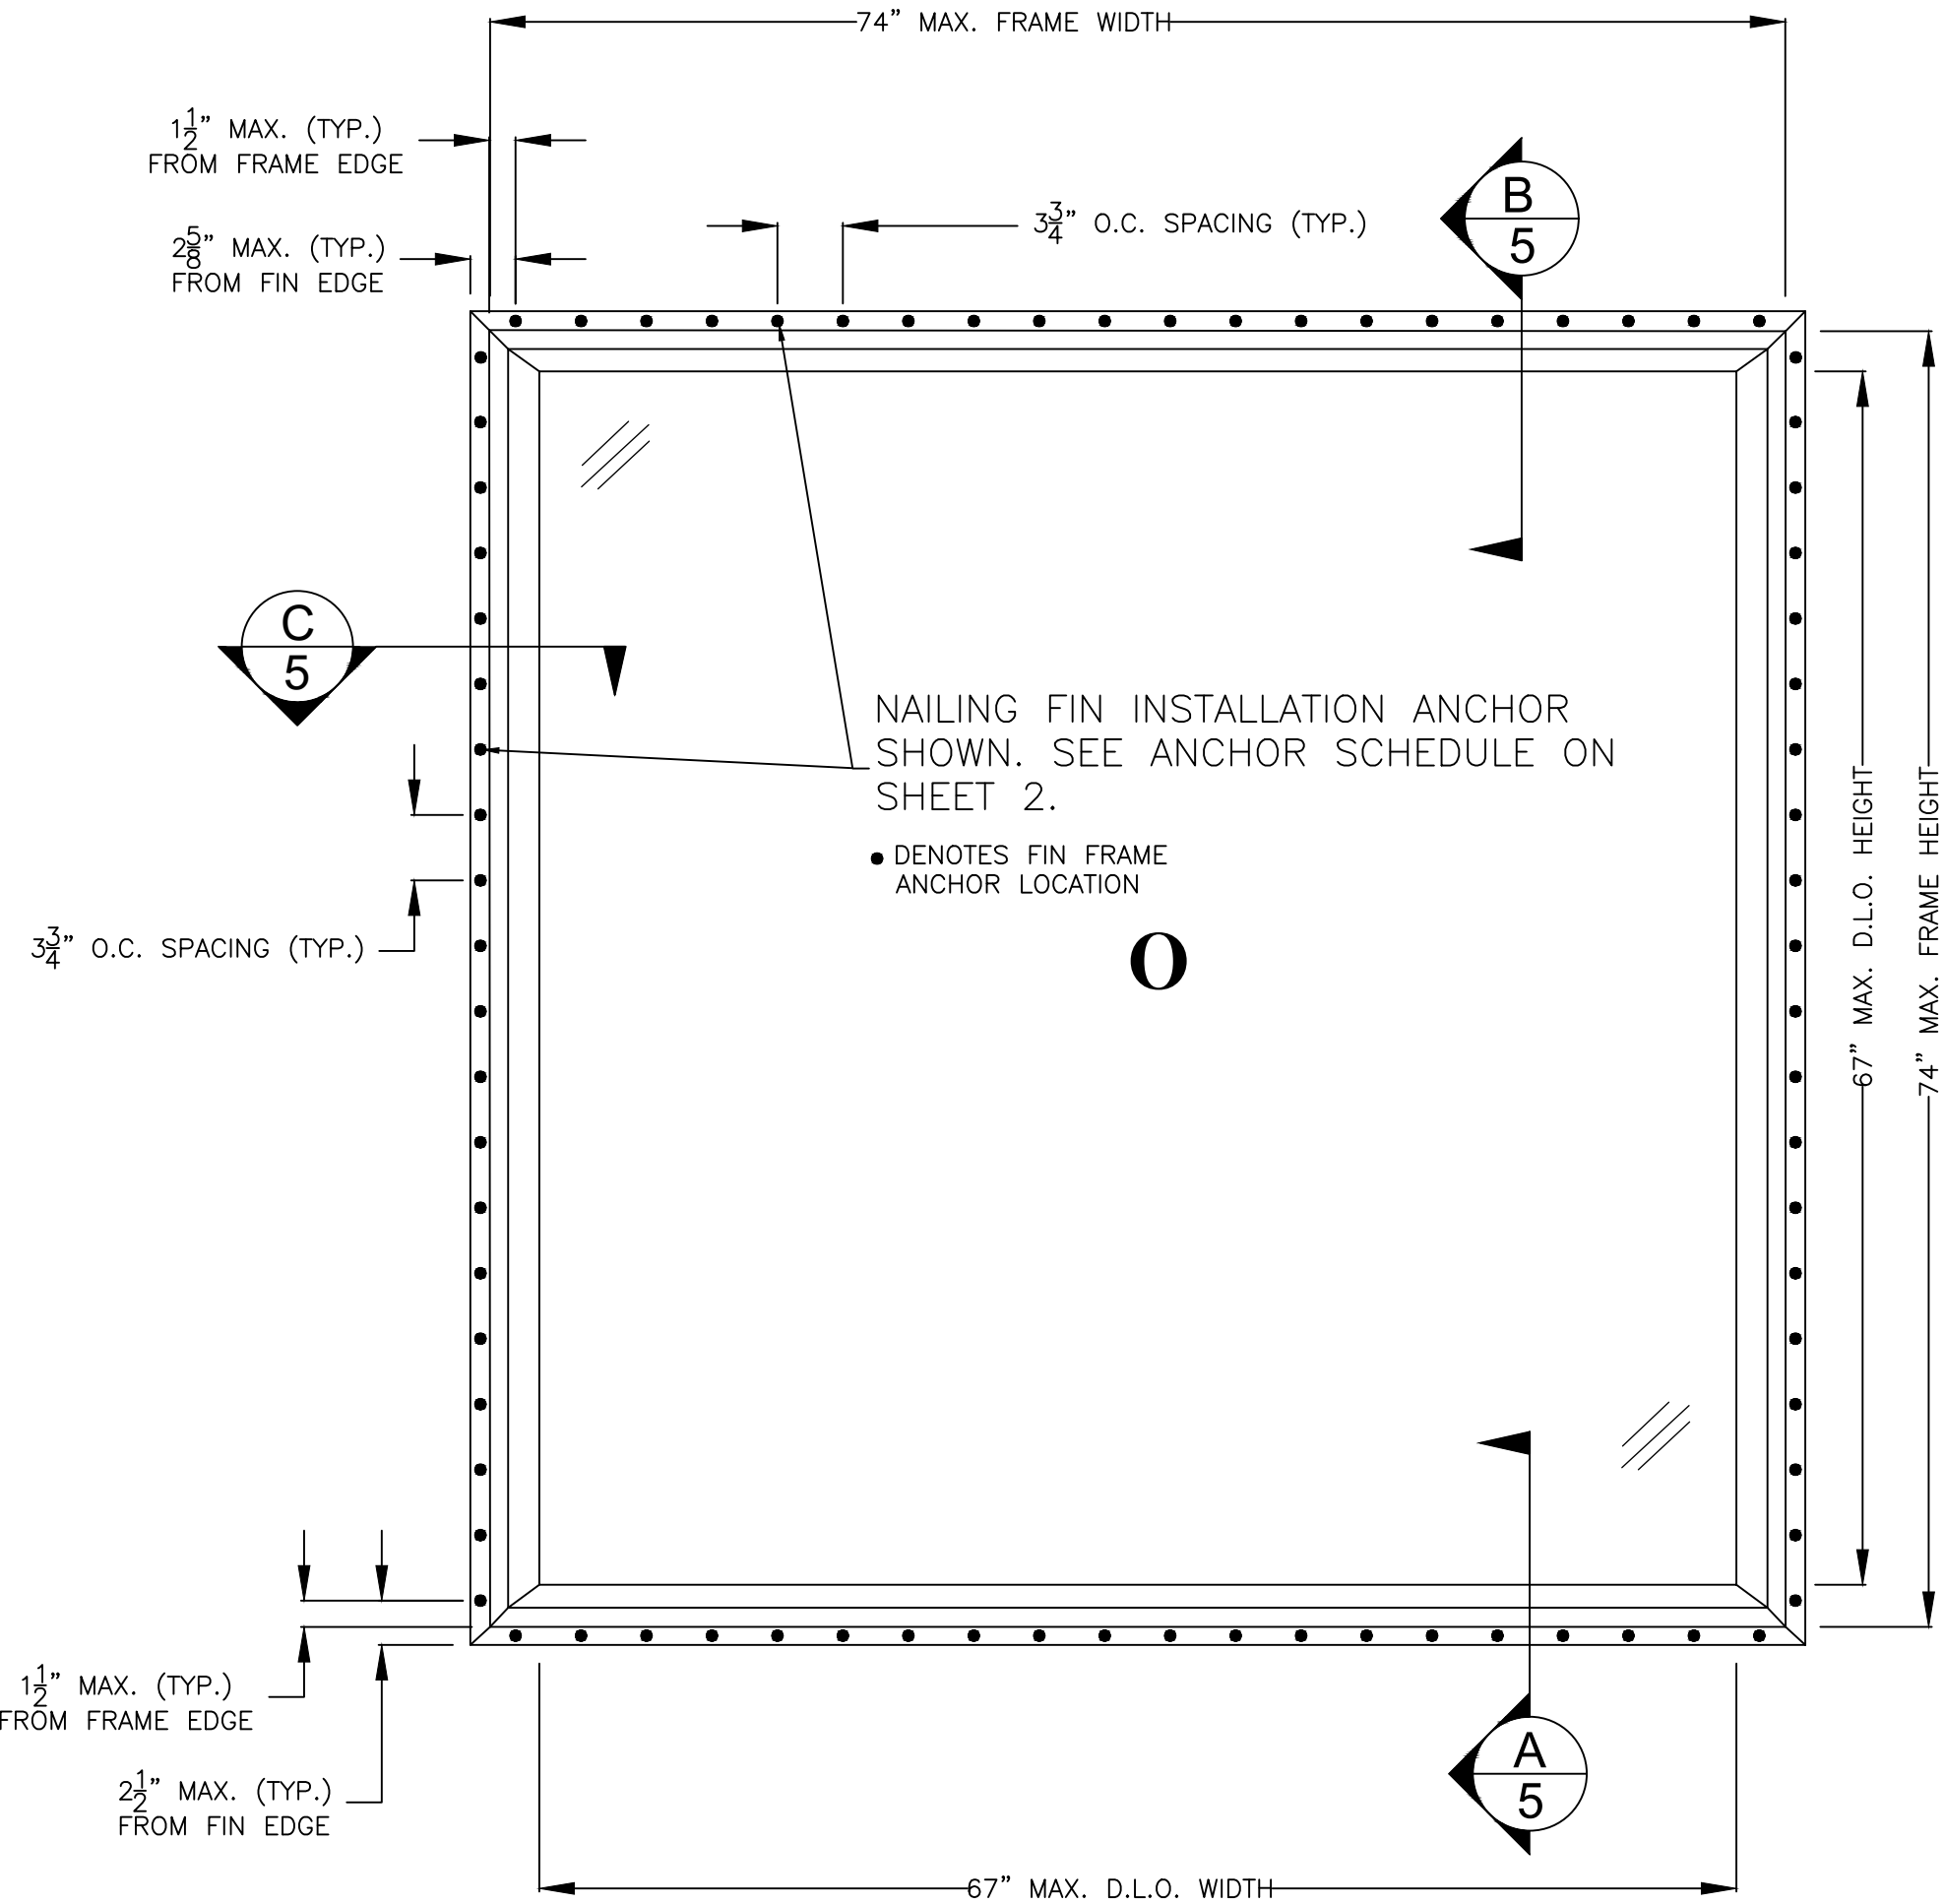

SERIES 8500 VINYL FIXED WINDOW
EXTERIOR VIEW
74" X 74" NOMINAL SIZE
GLAZING DETAIL A
NAILING FINE (FIN FRAME) ANCHOR INSTALLATION


RENAISSANCE WINDOWS AND DOORS 13340 INTERNATIONAL PARKWAY JACKSONVILLE, FL 32218				PROJECT # ACE-2025-127				
TITLE: 74" X 74" ELEVATION - NAILING FIN (FIN) FRAME ANCHORING LAYOUT PREPARED BY: AMORUSO CONSULTING ENG., LLC FBPE REGISTRATION NO. 38327 226 N NOVA RD, NO. 142 ORMOND BEACH, FL 32174 RIAENGPE@GMAIL.COM				DRAWN BY: RJA		DATE: 12/11/19		
				SCALE: N.T.S.		DRAWING NO: RWD0016		
				REV: B		SHEET: 3 OF 8		
				REV		DESCRIPTION		
				B	UPDATE TO THE 9TH EDITION (2026) FBC		8/4/26	RJA
				A	UPDATED TO INCLUDE NEW TESTING		5/13/21	RJA
				REV			DATE	BY

Robert J. Amoruso, P.E.
Florida P.E. No. 49752



SIGNED/SEALED: 8/4/26

SERIES 8500 VINYL FIXED
WINDOW
EXTERIOR VIEW
74" X 74" NOMINAL SIZE
GLAZING DETAIL A
THROUGH FRAME ANCHOR
INSTALLATION

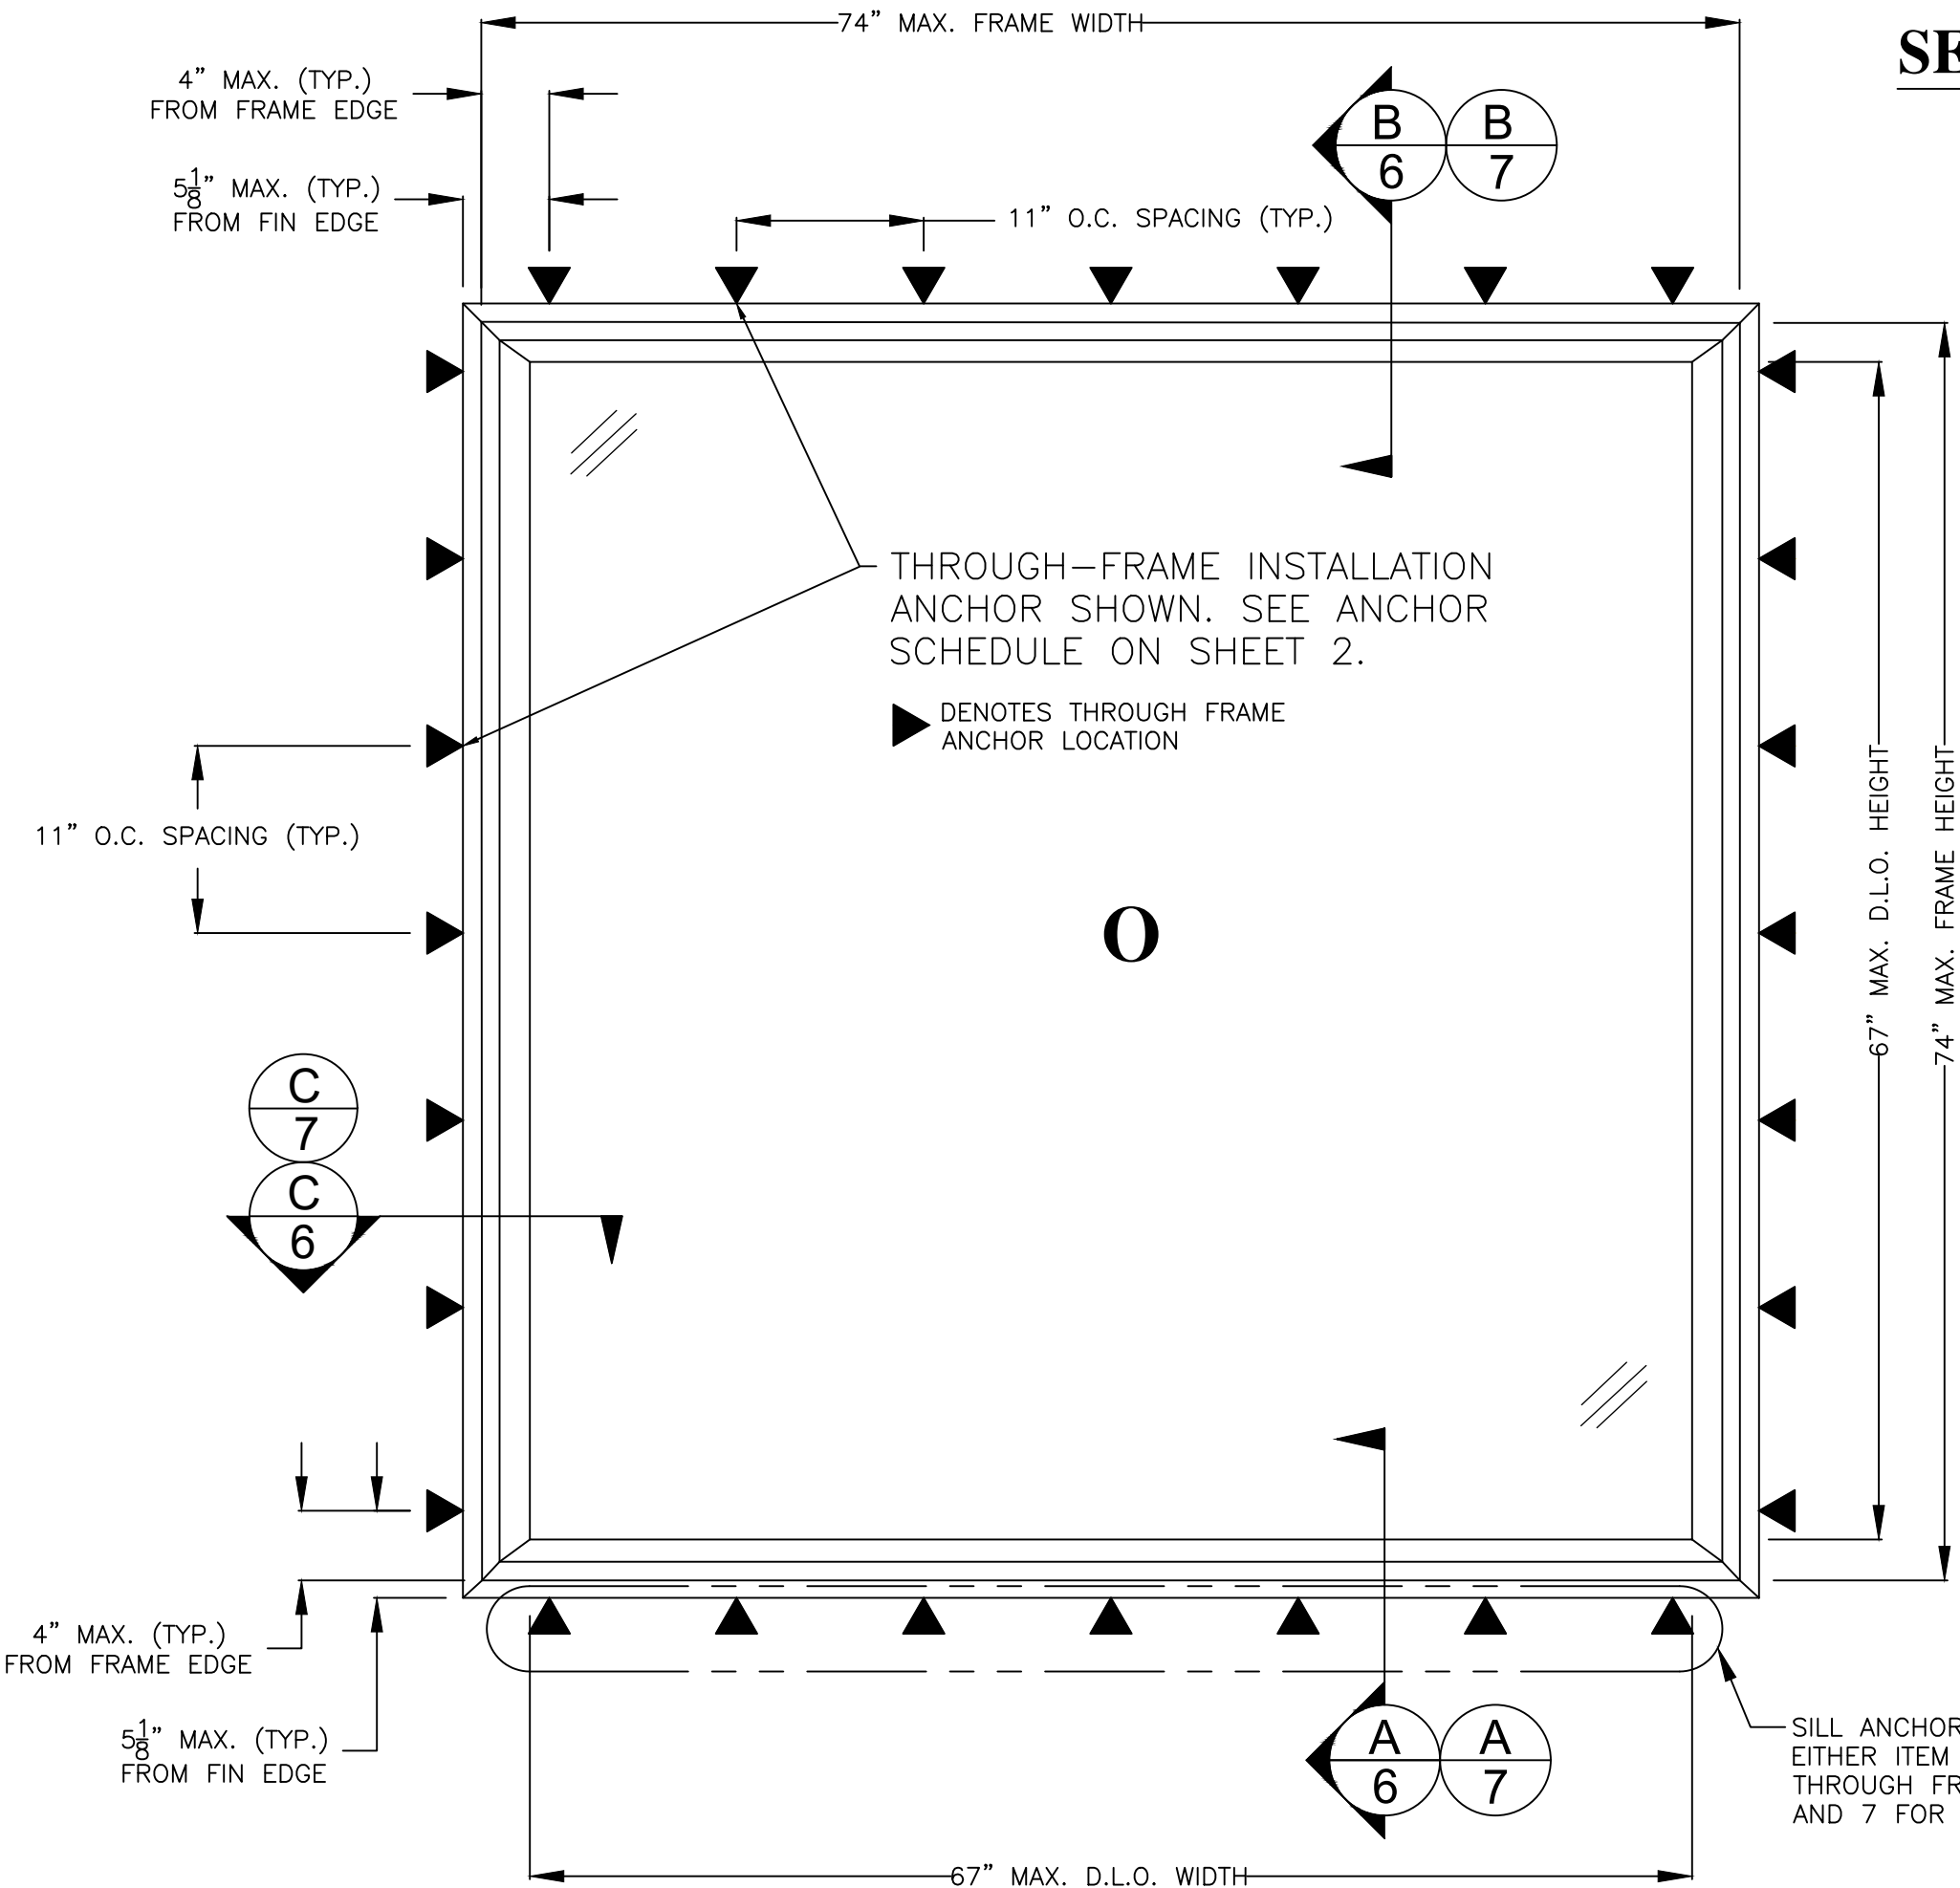


PROJECT # ACE-2025-127			RJA	BY
		8/4/26	RJA	DATE
	UPDATE TO THE 9TH EDITION (2026) FBC			
	B	A	NEW TESTING	DESCRIPTION
				REV

RENAISSANCE WINDOWS AND DOORS 13340 INTERNATIONAL PARKWAY JACKSONVILLE, FL 32218	SERIES 8500 VINYL FIXED WINDOW 74" X 74" ELEVATION - THROUGH FRAME ANCHORING LAYOUT			
	DRAWN BY: RJA	DATE: 12/11/19	DRAWING NO: RWD0016	SHEET: 4 OF 8
	PREPARED BY: AMORUSO CONSULTING ENG., LLC FBPE REGISTRATION NO. 38327 226 N NOVA RD, NO. 142 ORMOND BEACH, FL 32174 RIAENGPE@GMAIL.COM	SCALE: N.T.S.	REV: B	


Robert J. Amoruso, P.E.
Florida P.E. No. 49752



SILL ANCHORS SHALL BE INSTALLED USING
EITHER ITEM NO. 8 SILL CLIP OR DIRECTLY
THROUGH FRAME. SEE SECTION A, SHEETS 6
AND 7 FOR DETAILS.

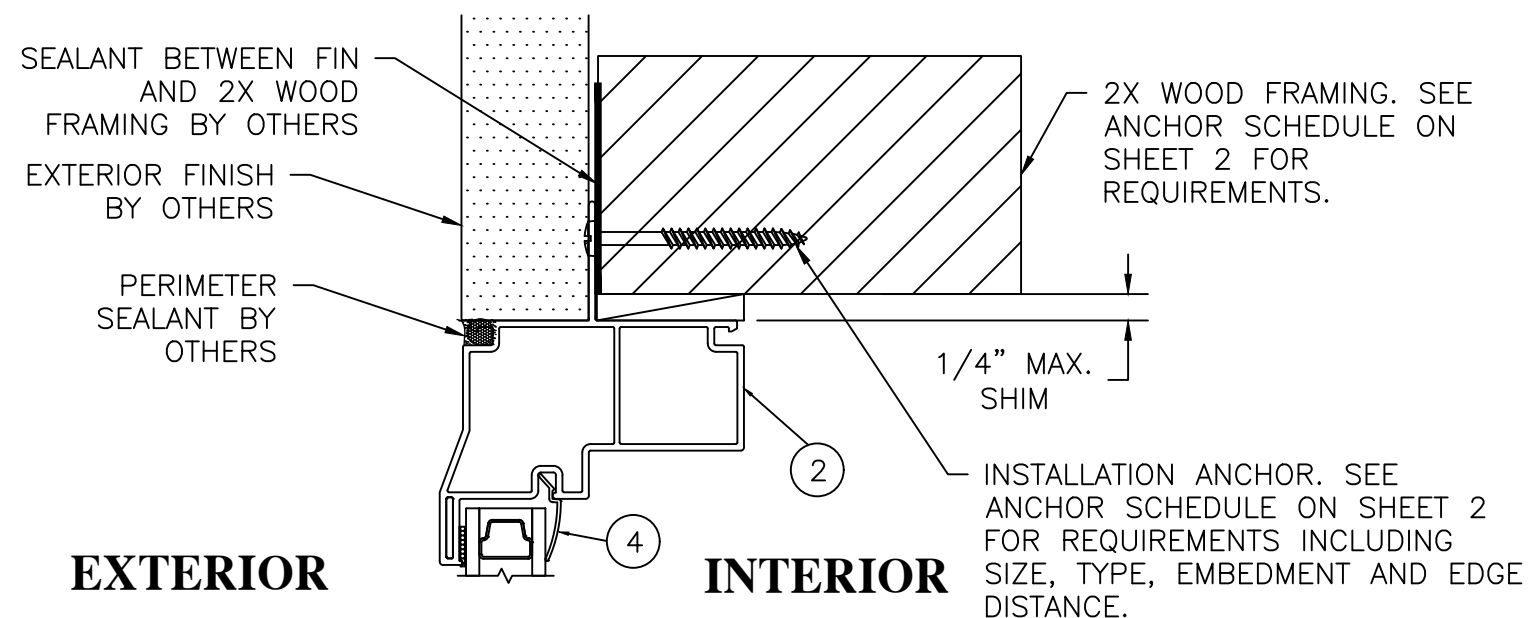


B 5 HEAD CROSS SECTION NAILING FIN FRAME INSTALLATION

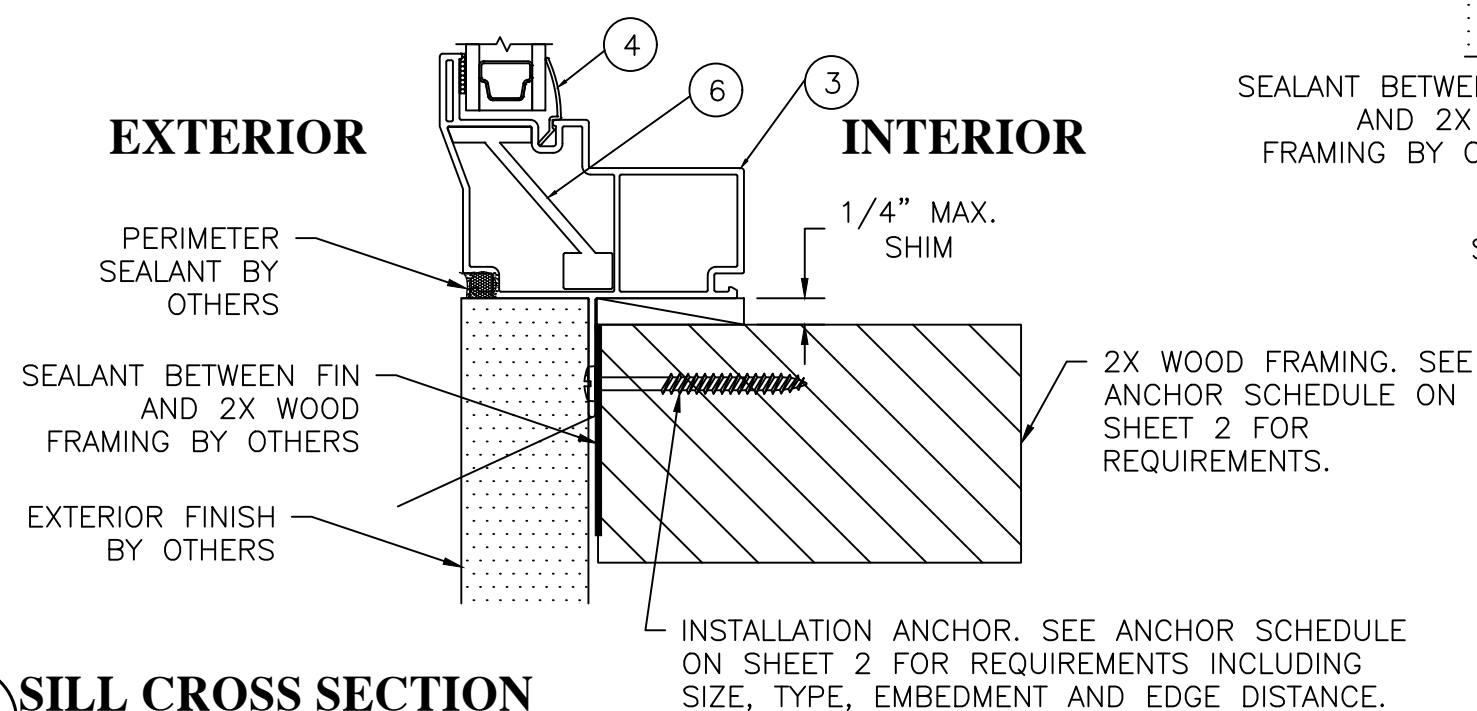

A SILL CROSS SECTION

5 NAILING FIN FRAME INSTALLATION




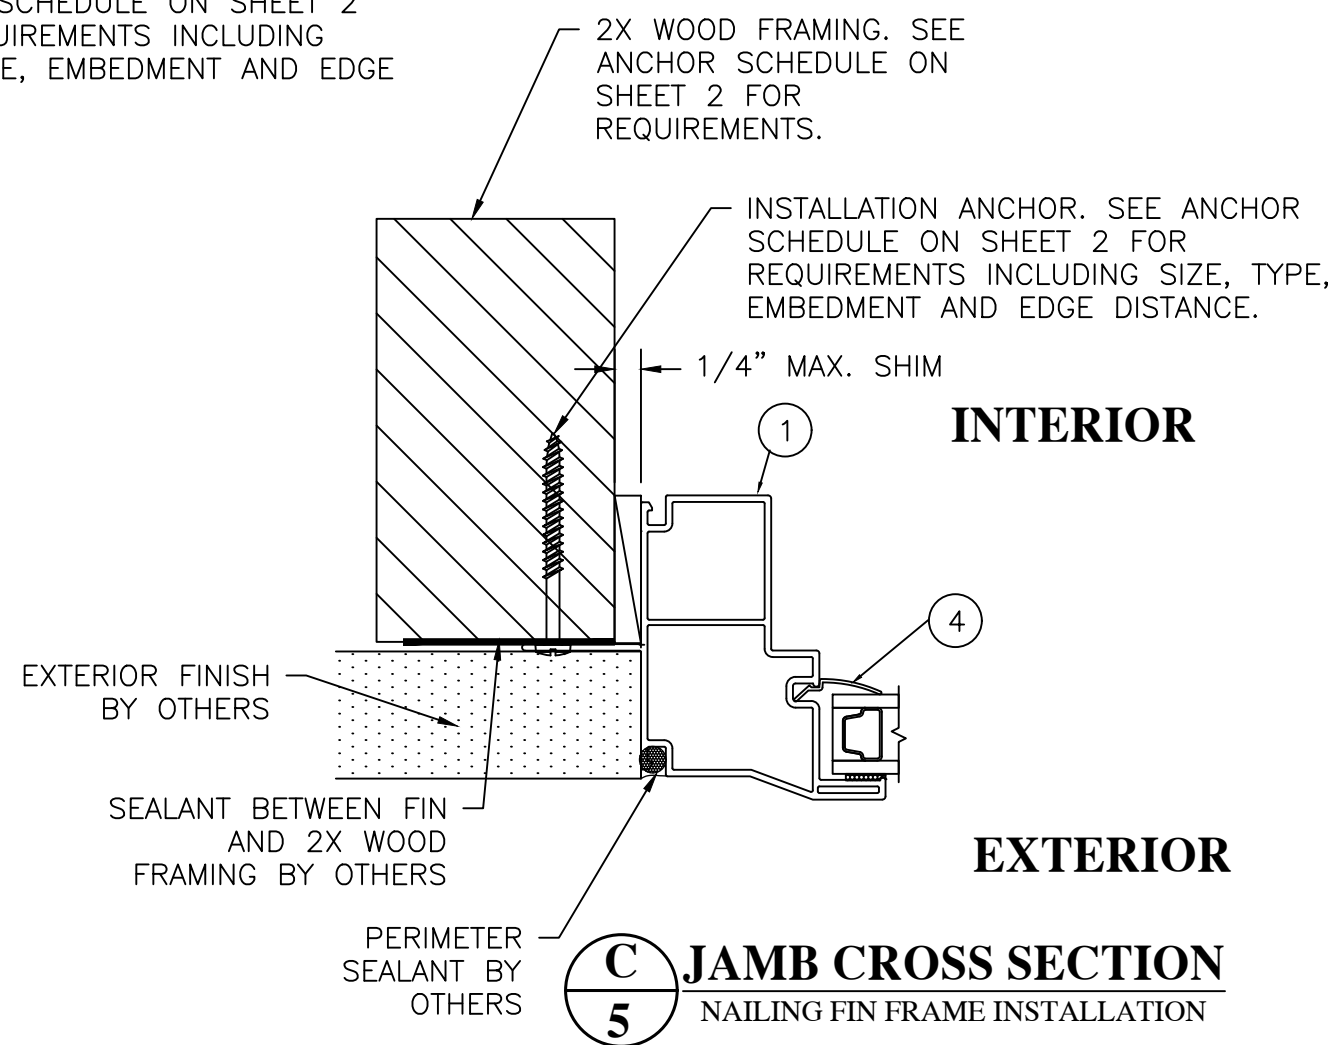


C JAMB CROSS SECTION 5 NAILING FIN FRAME INSTALLATION

Robert J. Amoruso, P.E.
Florida P.E. No. 49752



SIGNED/SEALED: 8/4/26

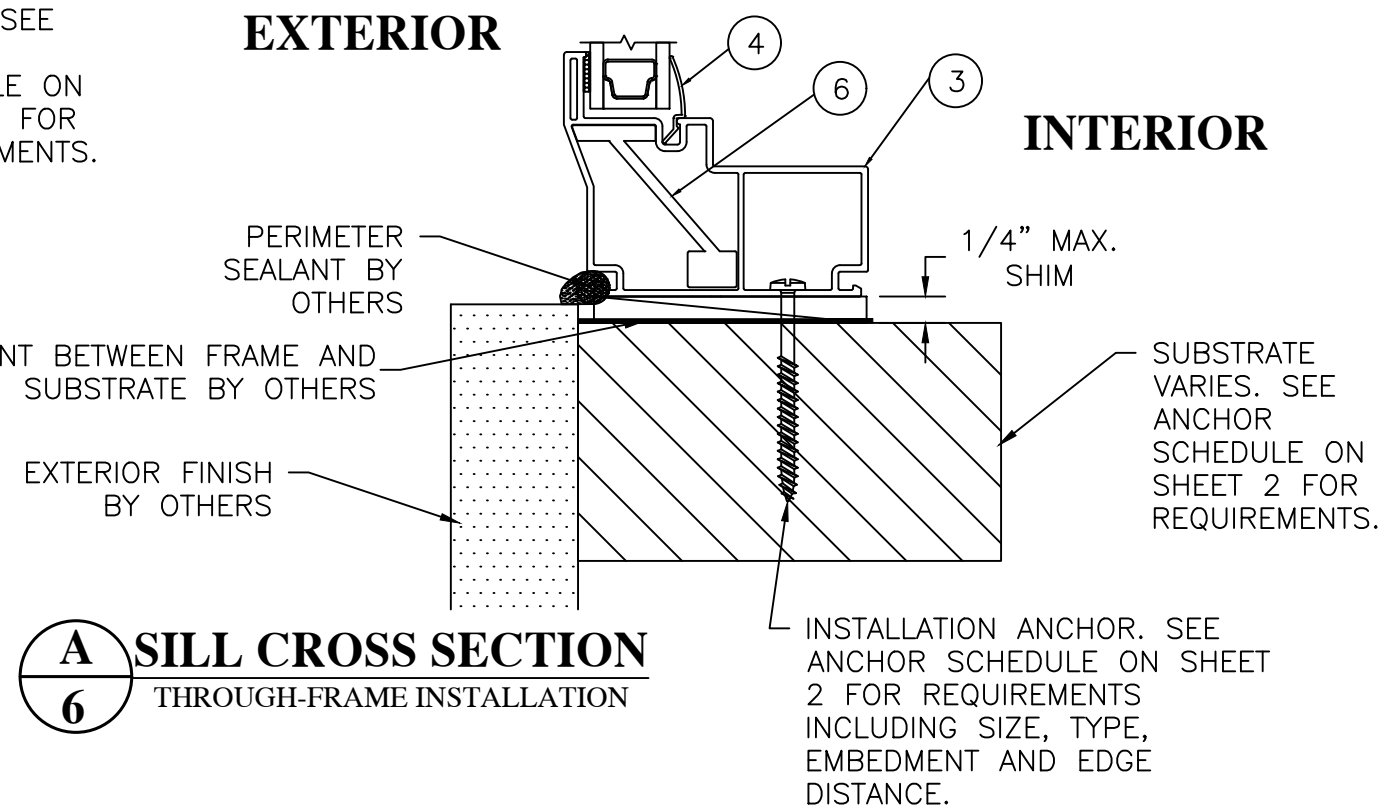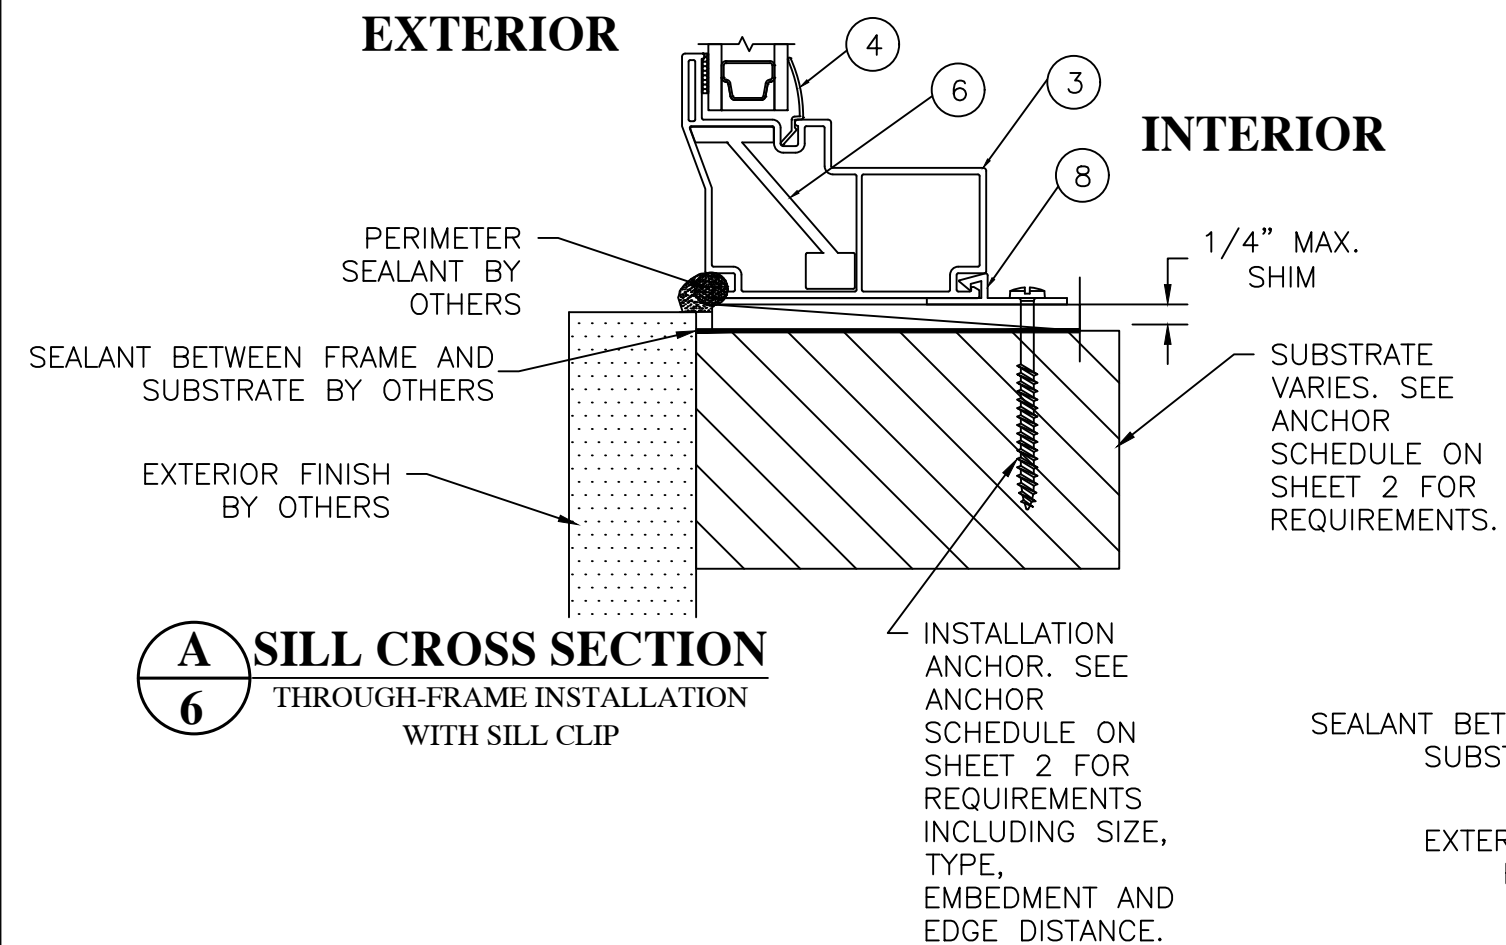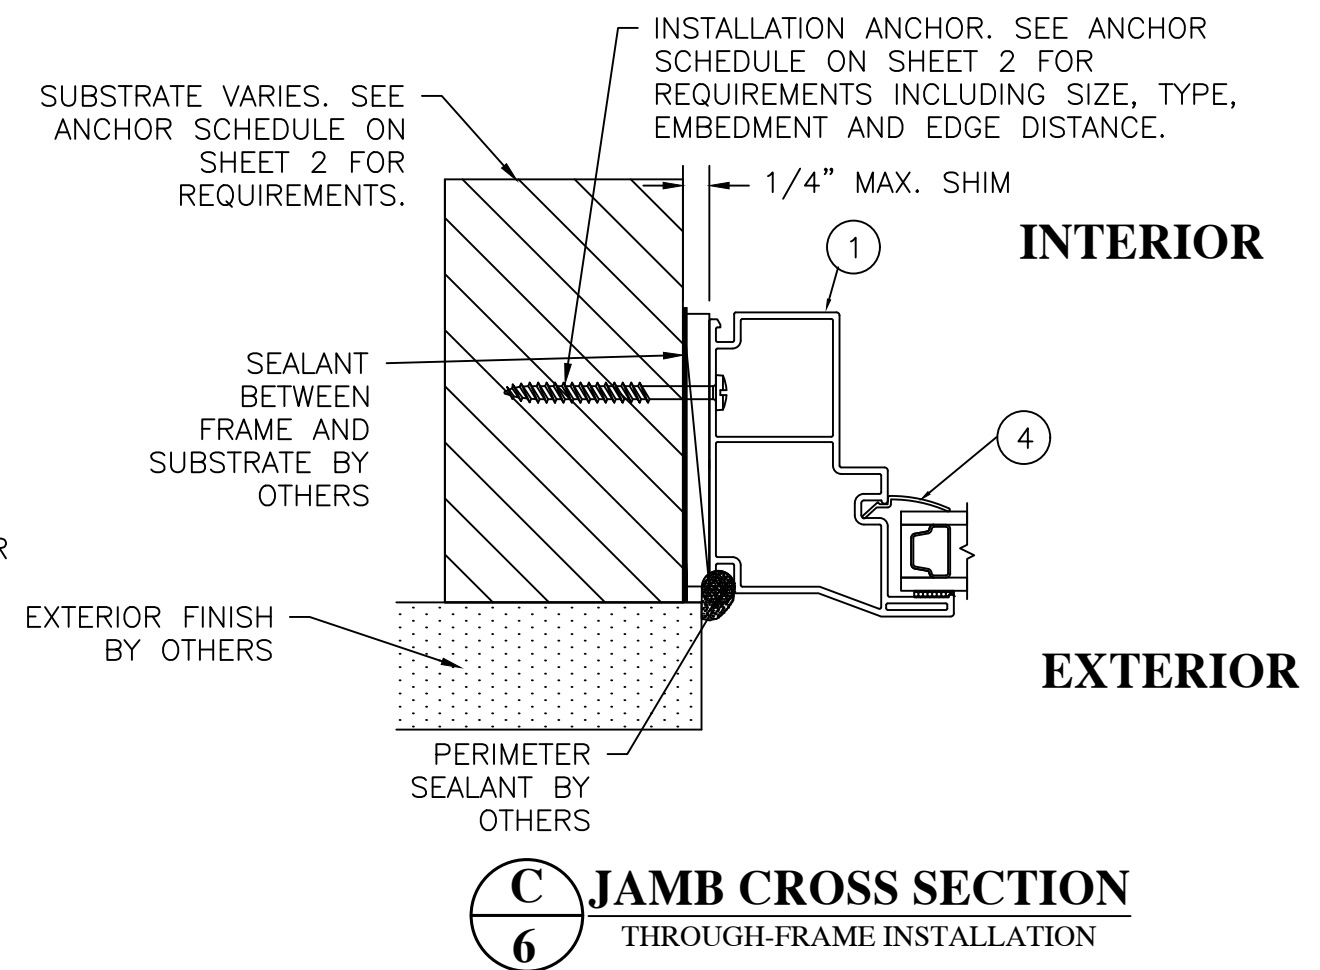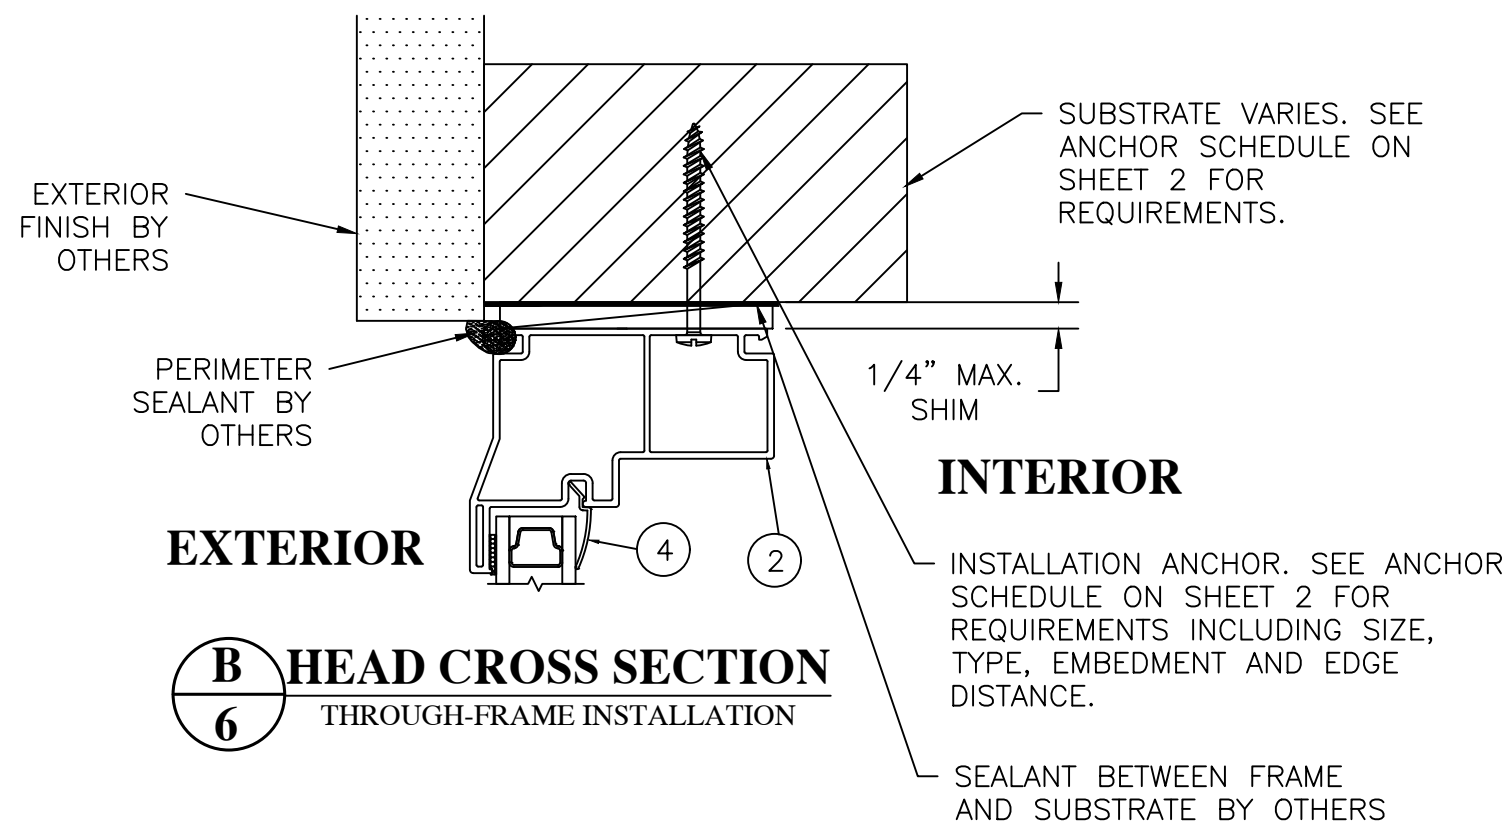


RENAISSANCE WINDOWS AND DOORS 13340 INTERNATIONAL PARKWAY JACKSONVILLE, FL 32218				PROJECT # ACE-2025-127			
TITLE: SERIES 8500 VINYL FIXED WINDOW CROSS SECTIONS - THRU FRAME INSTALLATION				DRAWN BY:			
				RJA			
				DATE:			
				12/11/19			
PREPARED BY: AMORUSO CONSULTING ENG., LLC FBPE REGISTRATION NO. 38327 226 N NOVA RD, NO. 142 ORMOND BEACH, FL 32174 RJAENGPE@GMAIL.COM				SCALE:			
				N.T.S.		DRAWING NO:	
				RWD0016			
REV: B				SHEET:			
				6 OF 8			
				REV	DESCRIPTION	DATE	BY
				A	UPDATED TO INCLUDE NEW TESTING	5/13/21	RJA
				B	UPDATE TO THE 9TH EDITION (2026) FBC	8/4/26	RJA


Robert J. Amoruso, P.E.
Florida P.E. No. 49752




SIGNED/SEALED: 8/4/26

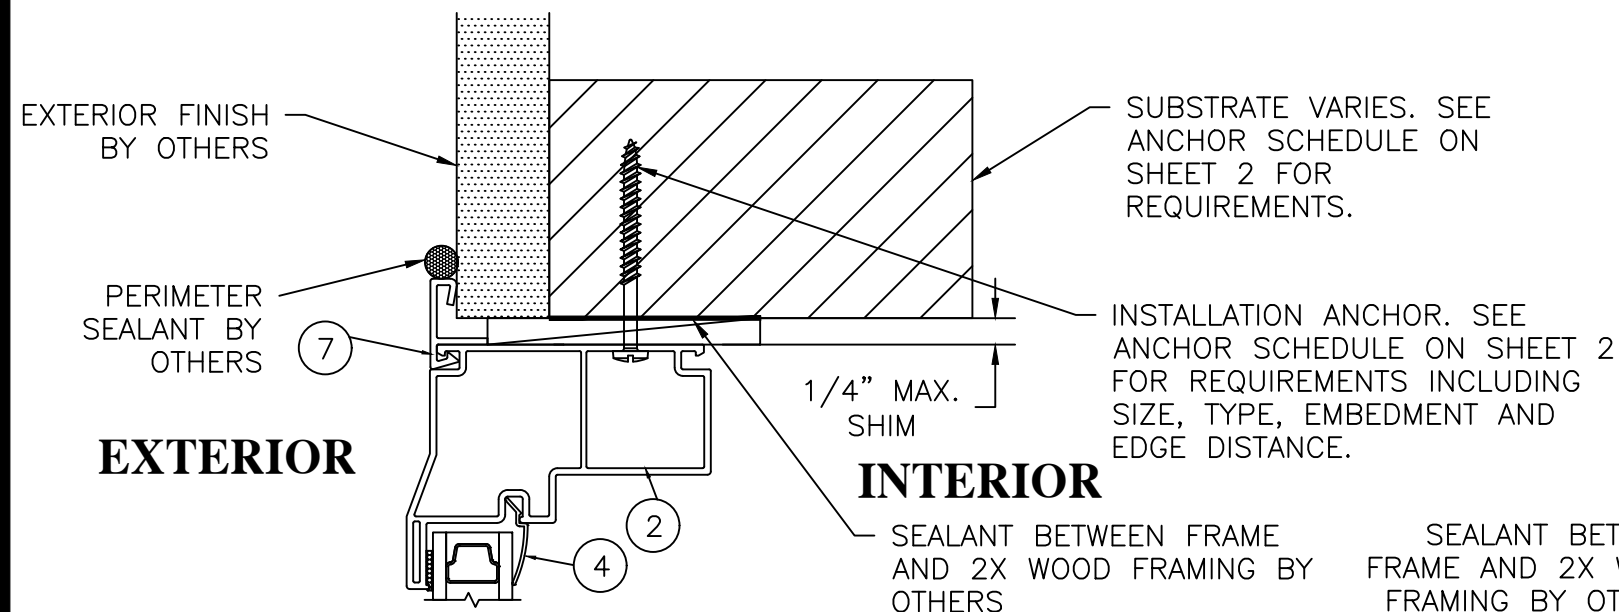

B HEAD CROSS SECTION
SNAP-ON FLANGE
THROUGH-FRAME INSTALLATION

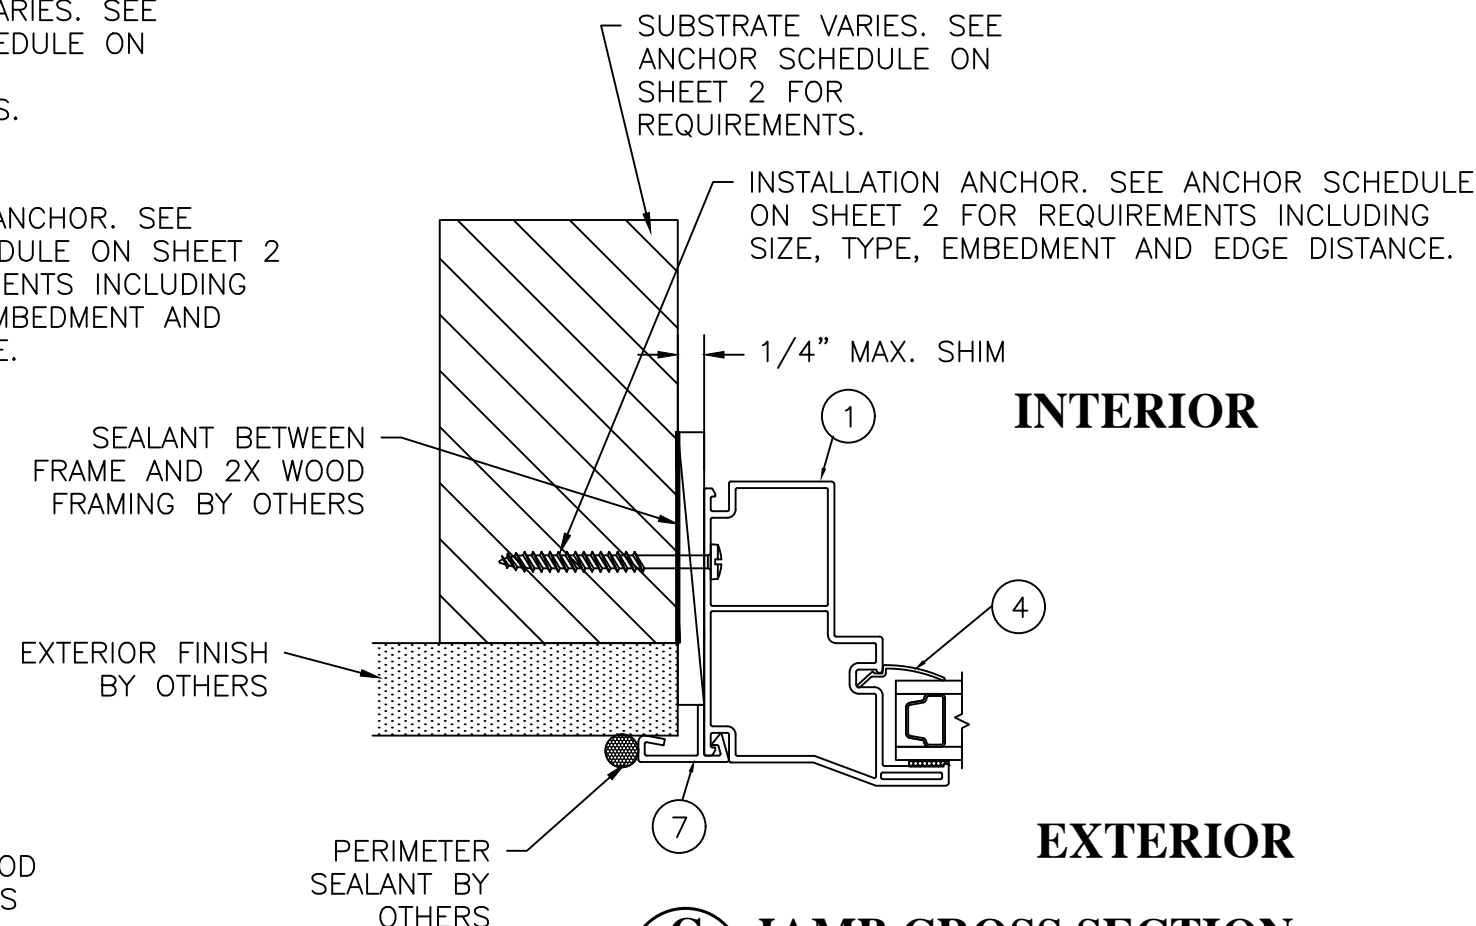


C JAMB CROSS SECTION
SNAP-ON FLANGE
THROUGH-FRAME INSTALLATION

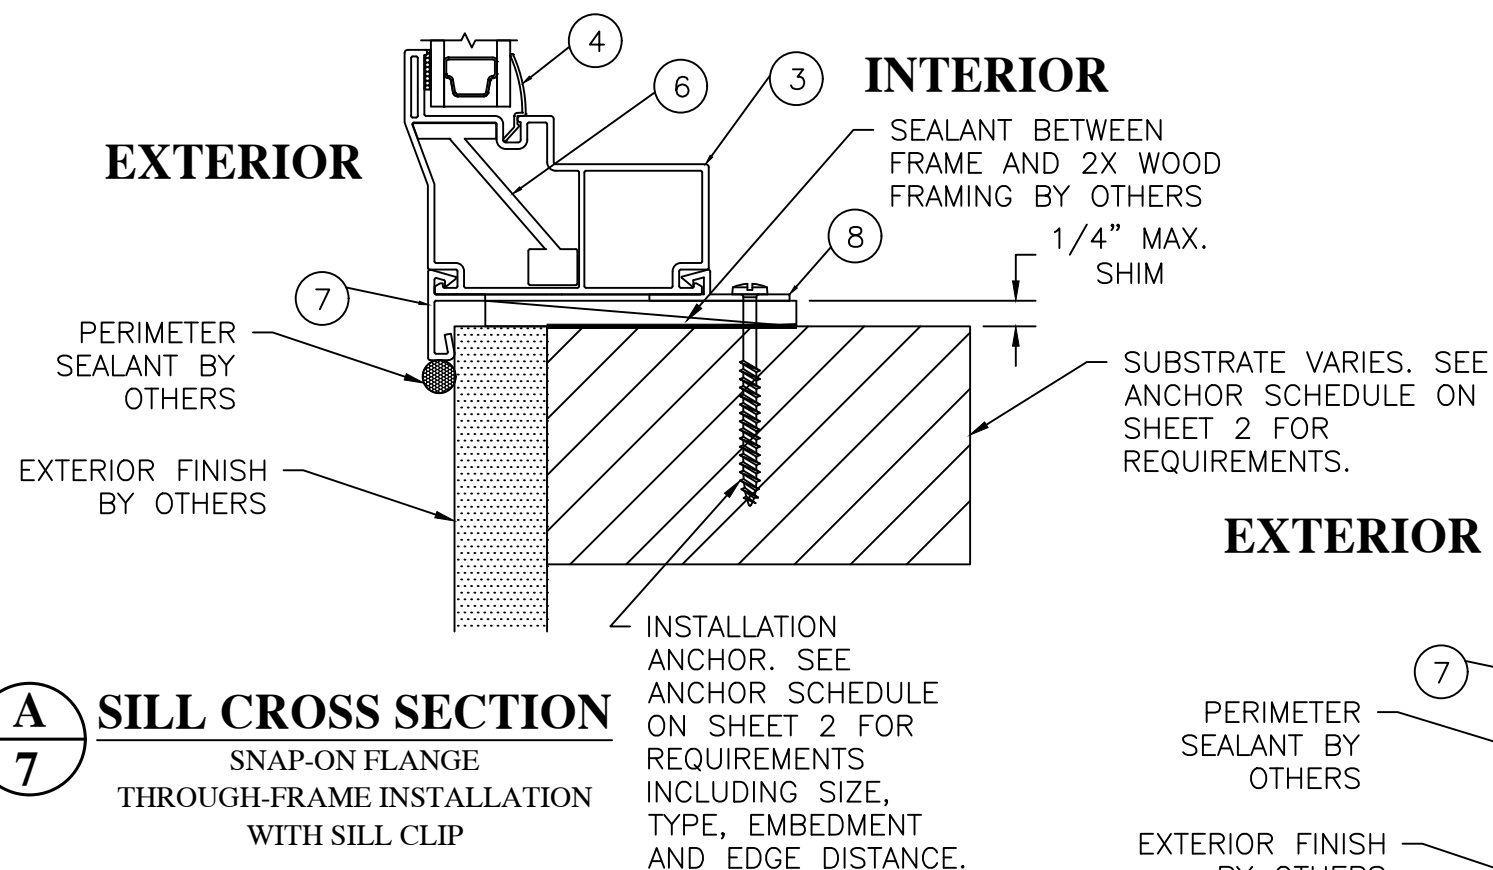

A SILL CROSS SECTION
SNAP-ON FLANGE
THROUGH-FRAME INSTALLATION
WITH SILL CLIP

A SILL CROSS SECTION
SNAP-ON FLANGE
THROUGH-FRAME INSTALLATION

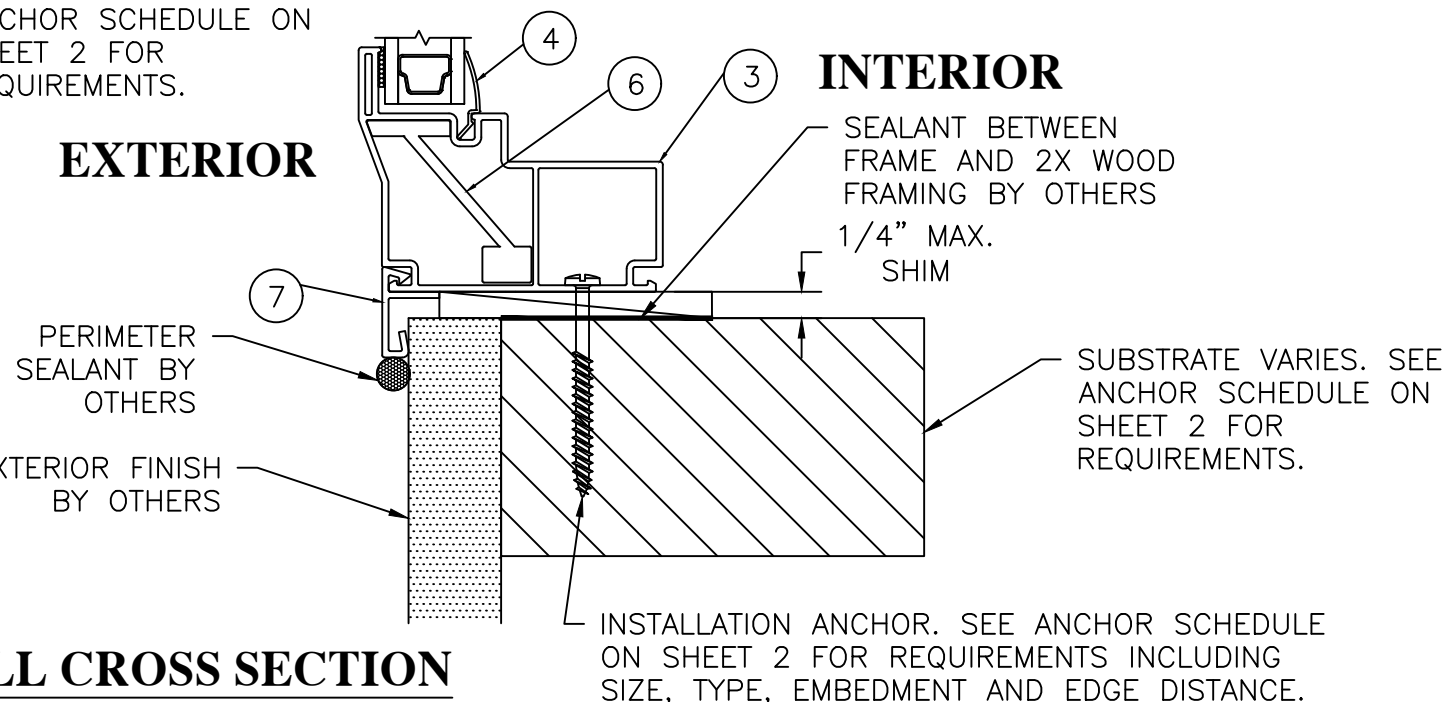


PROJECT # ACE-2025-127				RJA	BY
		UPDATE TO THE 9TH EDITION (2026) FBC	8/4/26	RJA	DATE
		UPDATED TO INCLUDE NEW TESTING	5/13/21	RJA	
		DESCRIPTION	REV		
RENAISSANCE WINDOWS AND DOORS 13340 INTERNATIONAL PARKWAY JACKSONVILLE, FL 32218		TITLE:	DATE:	DRAWING NO:	SHEET:
SERIES 8500 VINYL FIXED WINDOW		CROSS SECTIONS - SNAP-ON FLANGE THRU FRAME INSTALL.	12/11/19	RWD0016	7 OF 8
PREPARED BY: AMORUSO CONSULTING ENG., LLC FBPE REGISTRATION NO. 38327 226 N NOVA RD, NO. 142 ORMOND BEACH, FL 32174 RIAENGPE@GMAIL.COM		DRAWN BY: RJA	SCALE: N.T.S.	REV: B	

Robert J. Amoruso, P.E.
Florida P.E. No. 49752



SIGNED/SEALED: 8/4/26

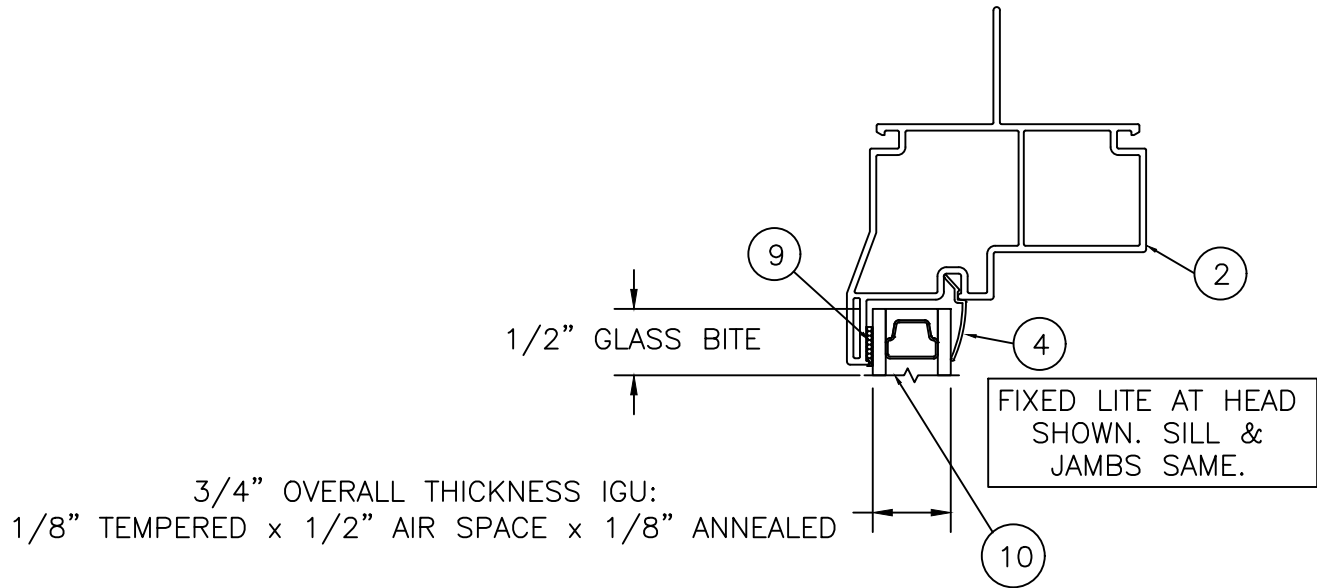

GLAZING DETAIL A

- NOTES:
- 1. A MINIMUM OF TWO (2) NEOPRENE SETTING BLOCKS WITH 70 TO 90 SHORE A DUROMETER HARDNESS ARE REQUIRED AT BOTTOM (SILL) OF GLAZING LITES MORE THAN 3 FEET IN WIDTH.
 - 2. AS-TESTED IGU SYSTEM SHOWN. SUBSTITUTIONS ARE ALLOWED IN ACCORDANCE WITH AAMA/WDMA/CSA 101/I.S. 2/A440-11, SECTIONS 10.2.3.2 AND 10.2.3.4 AND AAMA/WDMA/CSA 101/I.S. 2/A440-08, SECTIONS 6.2.3.2 AND 6.2.3.4. SEE SHEET 1 FOR DETAILS RELATED TO WINDOW SIZE / GLAZING DETAIL / DESIGN PRESSURE.

BILL OF MATERIALS 8500 SERIES FIXED			
BOM NO.	PART NO.	DESCRIPTION	REMARKS
1	7868	JAMB	PVC
2	7868	HEAD	PVC
3	7868	SILL	PVC
4	6177	GLAZING BEAD	PVC
5	6555	SETTING BLOCK	NOT SHOWN
6		REINFORCEMENT	
7	8864	SNAP-ON FLANGE	PVC
8	6384	SILL CLIP	PVC
		GLAZING	
9		FOAM TAPE BACK-BEDDING	
10	GLAZING DETAIL A	3/4" OVERLL THICKNESS IGU 3/16" ANNEALED X AIR SPACE X 3/16" ANNEALED	

Robert J. Amoruso, P.E.
Florida P.E. No. 49752



SIGNED/SEALED: 8/4/26

RENAISSANCE WINDOWS AND DOORS 13340 INTERNATIONAL PARKWAY JACKSONVILLE, FL 32218	PROJECT # ACE-2025-127			
	DATE:	12/11/19	DATE:	8/4/26
	DRAWN BY:	RJA	DATE:	5/13/21
SERIES 8500 VINYL FIXED WINDOW GLAZING DETAILS AND NOTES / BILL OF MATERIALS	DATE:	12/11/19	DATE:	5/13/21
	DRAWING NO:	RWD0016	DATE:	5/13/21
	SCALE:	N.T.S.	DATE:	5/13/21
PREPARED BY: AMORUSO CONSULTING ENG., LLC FBPE REGISTRATION NO. 38327 226 N NOVA RD, NO. 142 ORMOND BEACH, FL 32174 RIAENGPE@GMAIL.COM	DATE:	12/11/19	DATE:	5/13/21
	DRAWING NO:	RWD0016	DATE:	5/13/21
	SCALE:	N.T.S.	DATE:	5/13/21
REVISIONS	DATE:	12/11/19	DATE:	5/13/21
	DRAWING NO:	RWD0016	DATE:	5/13/21
	SCALE:	N.T.S.	DATE:	5/13/21
REVISIONS	DATE:	12/11/19	DATE:	5/13/21
