

REVISIONS			
REV	DESCRIPTION	DATE	APPROVED
A	REVISED SIZES & COMPANY'S NAME	02/25/26	RL

- NOTES:
- 1. THE PRODUCT SHOWN HEREIN IS DESIGNED AND MANUFACTURED TO COMPLY WITH REQUIREMENTS OF THE FLORIDA BUILDING CODE INCLUDING THE HVHZ.
 - 2. WOOD FRAMING AND MASONRY OPENING TO BE DESIGNED AND ANCHORED TO PROPERLY TRANSFER ALL LOADS TO STRUCTURE. FRAMING AND MASONRY OPENING IS THE RESPONSIBILITY OF THE ARCHITECT OR ENGINEER OF RECORD.
 - 3. WIND LOAD DURATION FACTOR Cd=1.6 WAS USED FOR WOOD ANCHOR CALCULATIONS.
 - 4. SIDING MATERIAL: EXTRUDED RIGID PVC.
 - 5. APPROVED IMPACT PROTECTIVE SYSTEM IS REQUIRED FOR THIS PRODUCT IN WIND BORNE DEBRIS REGIONS.
 - 6. FOR ANCHORING SIDING INTO WOOD FRAMING OR 2X BUCK USE 1/8" x 1 1/2" RING SHANK NAILS WITH A 7/16" HEAD DIAMETER. LOCATE ANCHORS AS SHOWN IN ELEVATIONS AND INSTALLATION DETAILS.
 - 7. ALL FASTENERS TO BE CORROSION RESISTANT.
 - 8. INSTALLATION ANCHORS SHALL BE INSTALLED IN ACCORDANCE WITH ANCHOR MANUFACTURER'S INSTALLATION INSTRUCTIONS AND ANCHORS SHALL NOT BE USED IN SUBSTRATES WITH STRENGTHS LESS THAN THE MINIMUM STRENGTH SPECIFIED BELOW:
 - A. WOOD: MINIMUM SPECIFIC GRAVITY OF G=0.42

SIGNED: 02/27/2026

TABLE OF CONTENTS	
SHEET NO.	DESCRIPTION
1	NOTES
2	ELEVATION AND INSTALLATION DETAILS
3	SHINGLE DETAILS

JAIN AMERICAS, INC.
1000 SHERIDAN STREET
CHICOPEE, MA 01022

NUCEDAR 13" ROUGHSAWN SHINGLES
PVC SIDING, NON-IMPACT – HVHZ
NOTES

DRAWN:
A.R.

DWG NO.
08-03148A


REV
A

SCALE NTS

DATE 07/27/17


SHEET 1 OF 3

L. ROBERTO LOMAS P.E.
208 7th Ave, INDIALANTIC, FL 32903
434-688-0609 rllomas@lrlomaspe.com

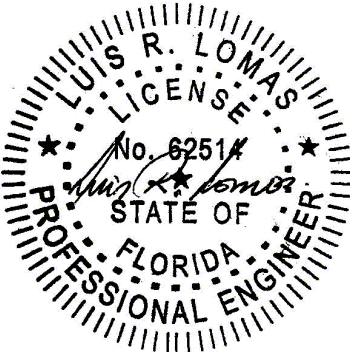


Luis R. Lomas P.E.
FL No.: 62514

REVISIONS			
REV	DESCRIPTION	DATE	APPROVED
A	REVISED SIZES & COMPANY'S NAME	02/25/26	RL

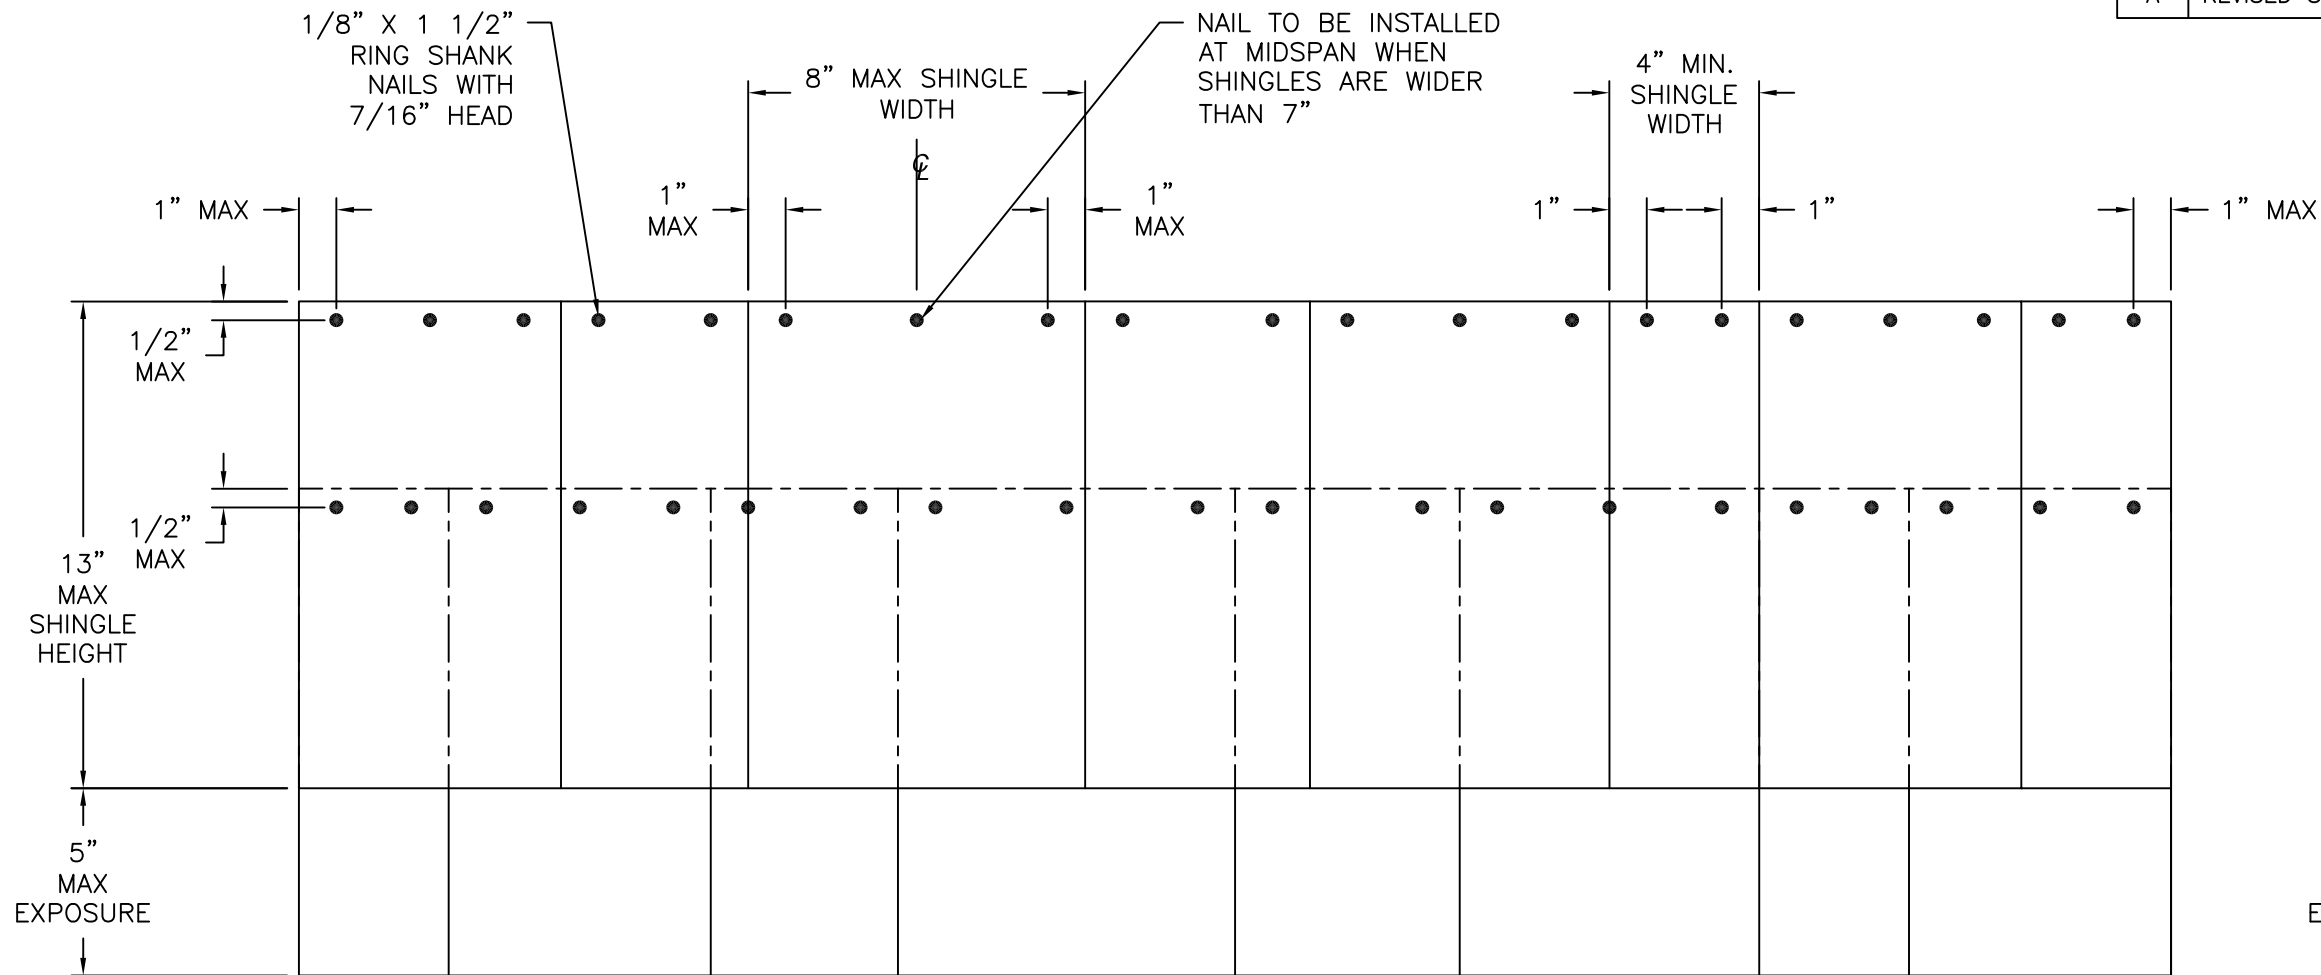

NUCEDAR 13" ROUGHSAWN SHINGLES
EXTERIOR VIEW

DESIGN PRESSURE RATING	IMPACT RATING
-93.3PSF	NONE

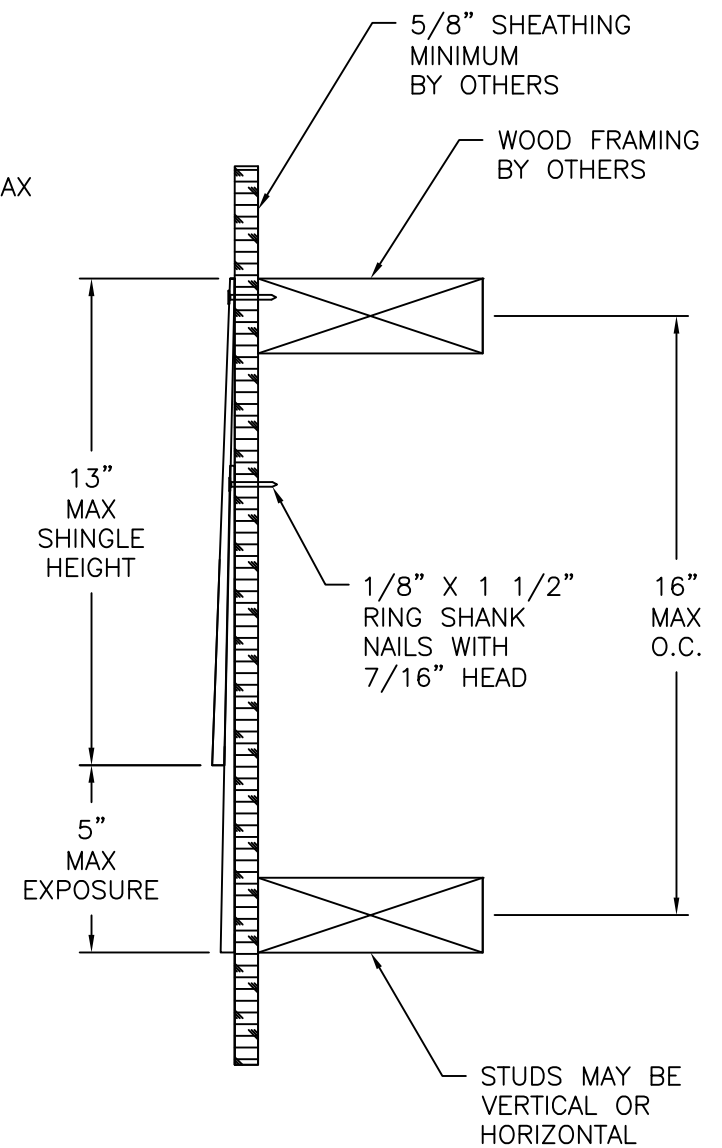


SIGNED: 02/27/2026

JAIN AMERICAS, INC.
1000 SHERIDAN STREET
CHICOPEE, MA 01022

NUCEDAR 13" ROUGHSAWN SHINGLES
PVC SIDING, NON-IMPACT – HVHZ
ELEVATION AND INSTALLATION DETAILS


DRAWN: A.R.	DWG NO. 08-03148A	REV A
SCALE NTS	DATE 07/27/17	SHEET 2 OF 3

L. ROBERTO LOMAS P.E.
208 7th Ave, INDIALANTIC, FL 32903
434-688-0609 rllomas@lrlomaspe.com

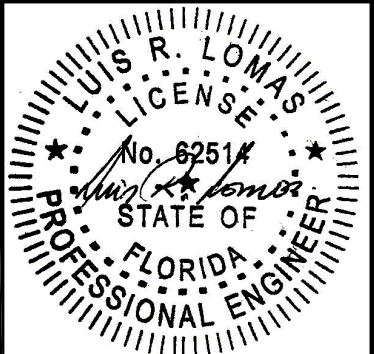

Luis R. Lomas P.E.
FL No.: 62514

REVISIONS			
REV	DESCRIPTION	DATE	APPROVED
A	REVISED SIZES & COMPANY'S NAME	02/25/26	RL

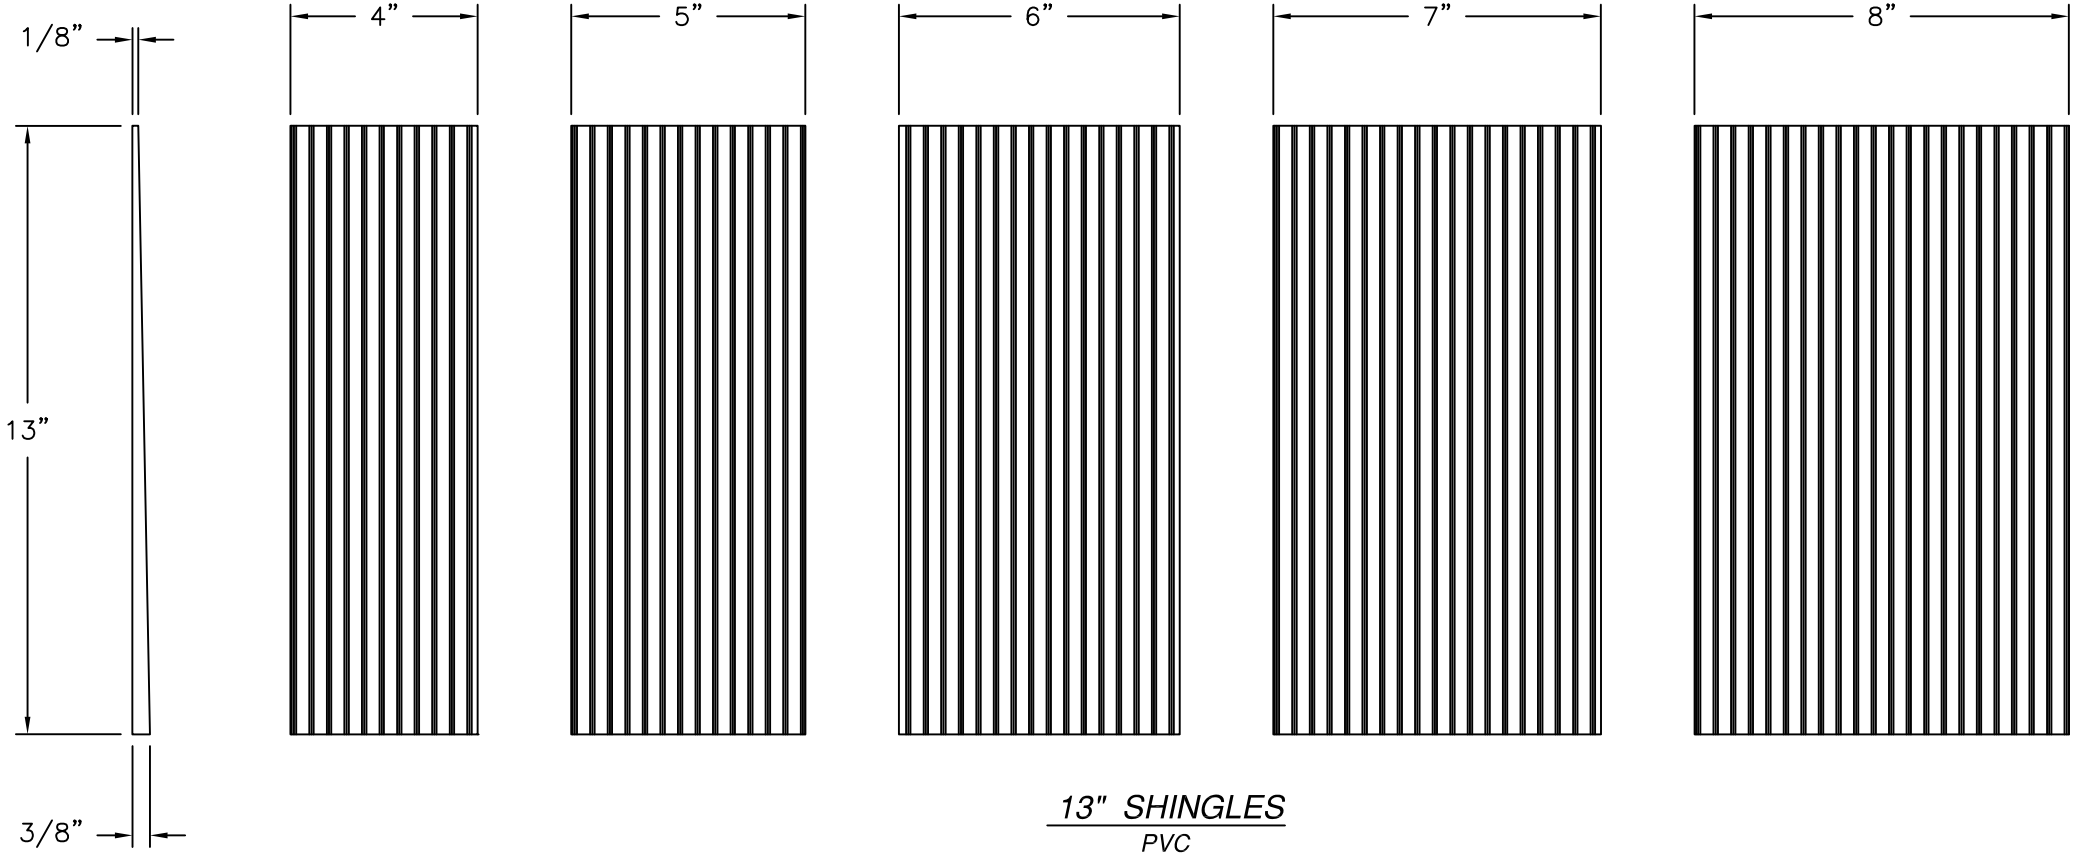

SIGNED: 02/27/2026

JAIN AMERICAS, INC. 1000 SHERIDAN STREET CHICOPEE, MA 01022		
NUCEDAR 13" ROUGHSAWN SHINGLES PVC SIDING, NON-IMPACT – HVHZ SHINGLES DETAILS		
DRAWN: A.R.	DWG NO. 08-03148A	REV A
SCALE NTS	DATE 07/27/17	SHEET 3 OF 3
L. ROBERTO LOMAS P.E. 208 7th Ave, INDIALANTIC, FL 32903 434-688-0609 rllomas@lrlomaspe.com		

Luis R. Lomas P.E.
FL No.: 62514