

REVISIONS			
REV	DESCRIPTION	DATE	APPROVED
A	REVISED INSTALLATION DETAILS & NAME	02/24/26	R.L.

- NOTES:
- 1. THE PRODUCT SHOWN HEREIN IS DESIGNED AND MANUFACTURED TO COMPLY WITH REQUIREMENTS OF THE FLORIDA BUILDING CODE INCLUDING THE HVHZ.
 - 2. WOOD FRAMING AND MASONRY OPENING TO BE DESIGNED AND ANCHORED TO PROPERLY TRANSFER ALL LOADS TO STRUCTURE. FRAMING AND MASONRY OPENING IS THE RESPONSIBILITY OF THE ARCHITECT OR ENGINEER OF RECORD.
 - 3. WIND LOAD DURATION FACTOR Cd=1.6 WAS USED FOR WOOD ANCHOR CALCULATIONS.
 - 4. SIDING MATERIAL: EXTRUDED RIGID PVC.
 - 5. APPROVED IMPACT PROTECTIVE SYSTEM IS REQUIRED FOR THIS PRODUCT IN WIND BORNE DEBRIS REGIONS.
 - 6. FOR ANCHORING SIDING INTO WOOD FRAMING OR 2X BUCK USE 1/8" x 1 1/2" RING SHANK NAILS WITH A 7/16" HEAD DIAMETER AT THE TOP EDGE OF SHINGLE. LOCATE ANCHORS AS SHOWN IN ELEVATIONS AND INSTALLATION DETAILS.
 - 7. ALL FASTENERS TO BE CORROSION RESISTANT AND MUST BE COMPLETELY COVERED.
 - 8. INSTALLATION ANCHORS SHALL BE INSTALLED IN ACCORDANCE WITH ANCHOR MANUFACTURER'S INSTALLATION INSTRUCTIONS AND ANCHORS SHALL NOT BE USED IN SUBSTRATES WITH STRENGTHS LESS THAN THE MINIMUM STRENGTH SPECIFIED BELOW:
 - A. WOOD: MINIMUM SPECIFIC GRAVITY OF G=0.42

SIGNED: 02/27/2026

TABLE OF CONTENTS	
SHEET NO.	DESCRIPTION
1	NOTES
2	ELEVATION AND INSTALLATION DETAILS
3	SHINGLE DETAILS

JAIN AMERICAS, INC.
1000 SHERIDAN STREET
CHICOPEE, MA 01022

NUCEDAR 18" ROUGHSAWN SHINGLES
PVC SIDING, NON-IMPACT – HVHZ
NOTES

DRAWN:
A.R.

DWG NO.
08-03149A


REV
A

SCALE NTS


DATE 08/01/17

SHEET 1 OF 3

L. ROBERTO LOMAS P.E.
208 7th Ave, INDIALANTIC, FL 32903
434-688-0609 rllomas@lrlomaspe.com

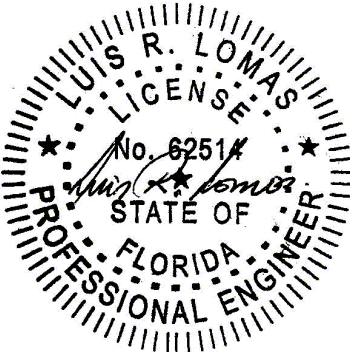

Luis R. Lomas P.E.
FL No.: 62514

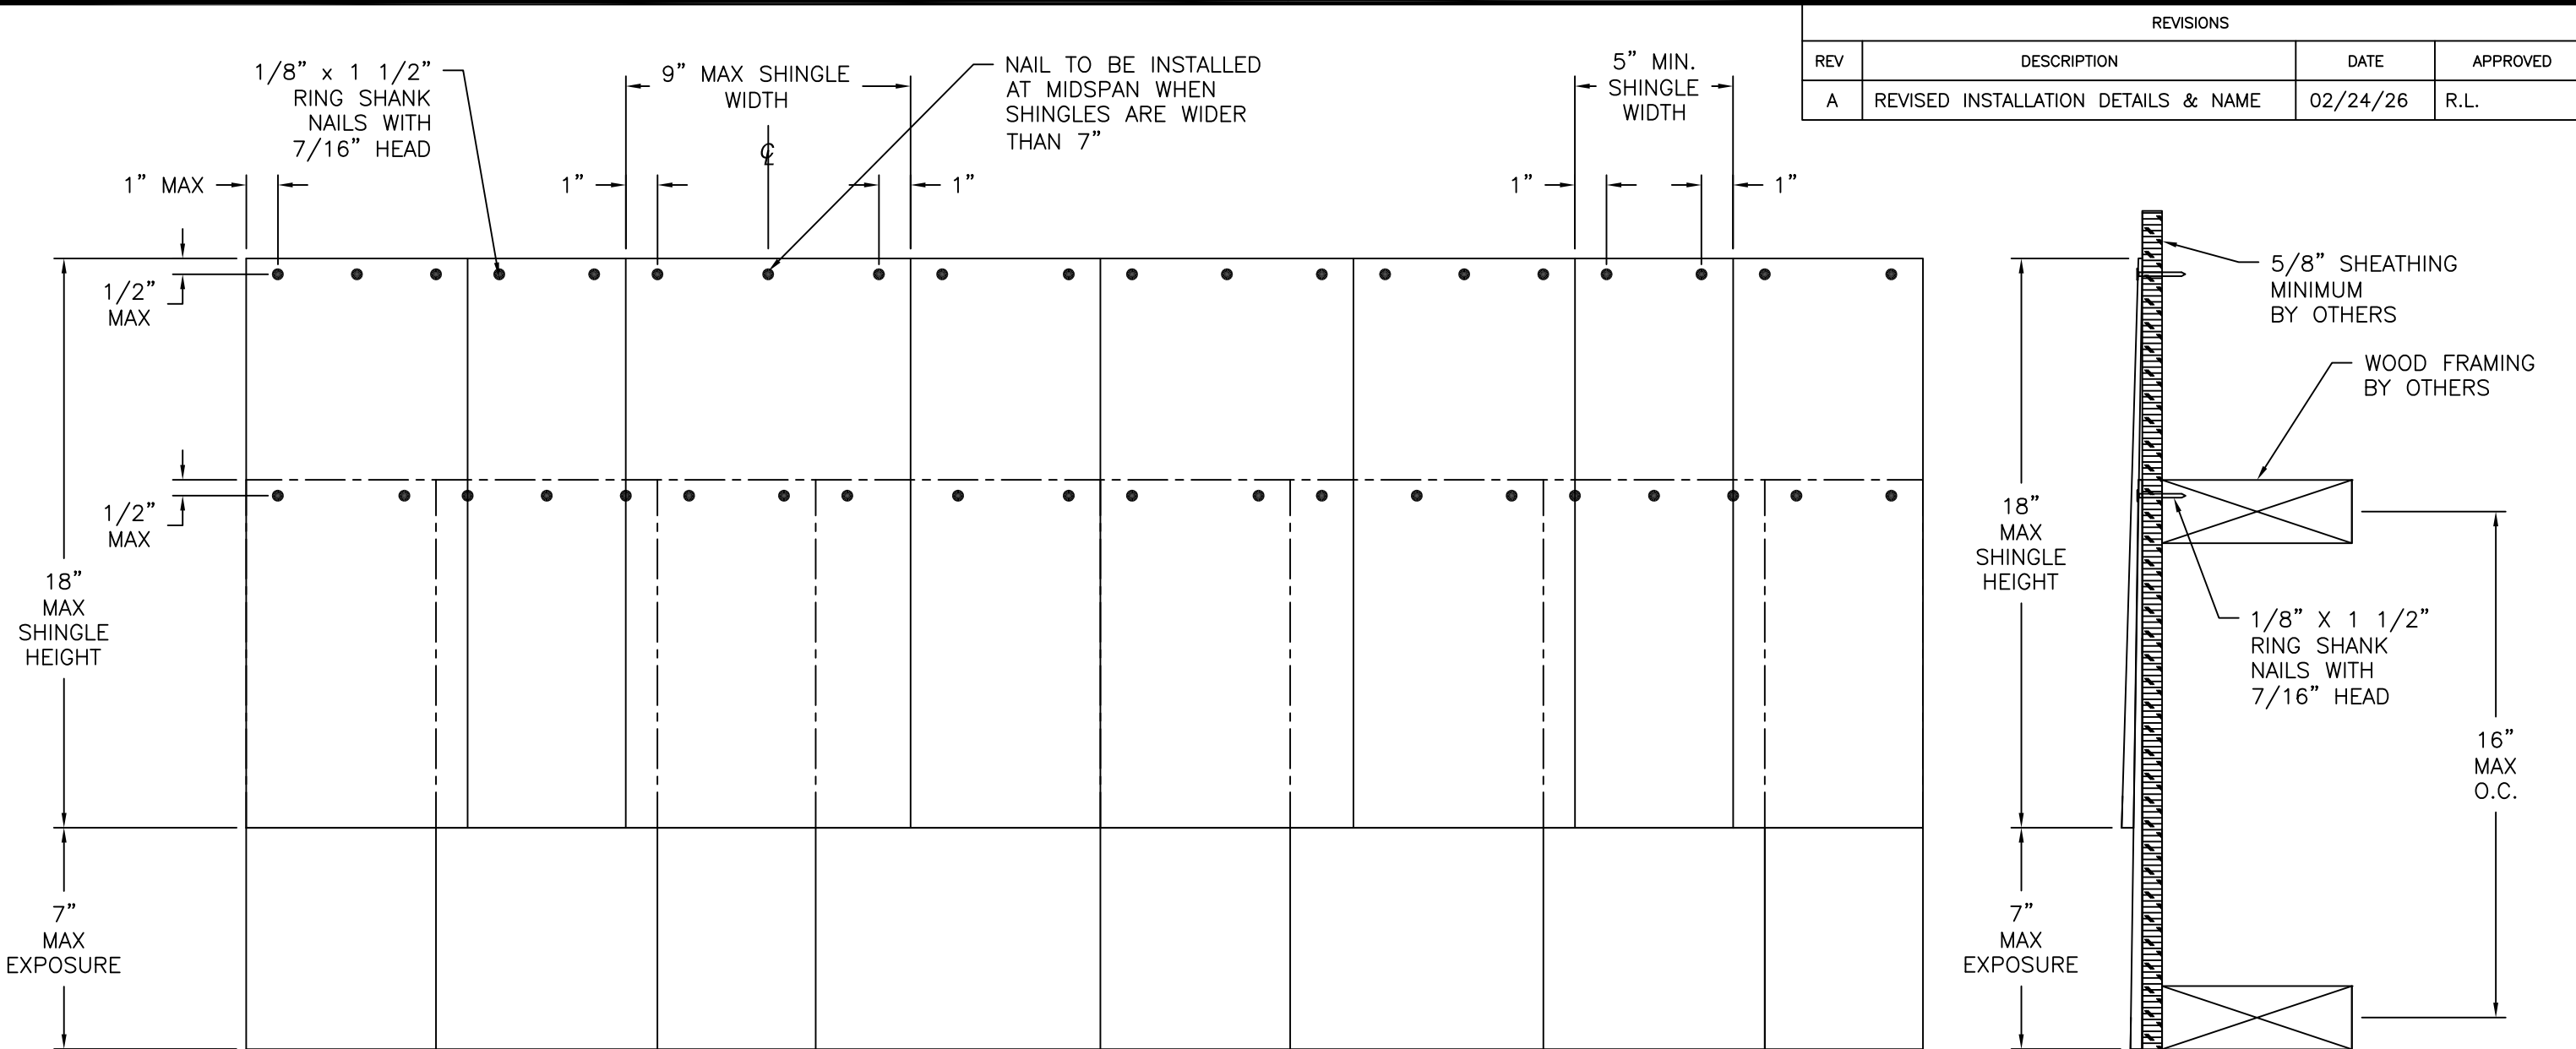

NUCEDAR 18" ROUGHSAWN SHINGLES
EXTERIOR VIEW

DESIGN PRESSURE RATING	IMPACT RATING
-100.0PSF	NONE


JAIN AMERICAS, INC.
1000 SHERIDAN STREET
CHICOPEE, MA 01022

NUCEDAR 18" ROUGHSAWN SHINGLES
PVC SIDING, NON-IMPACT – HVHZ
ELEVATION AND INSTALLATION DETAILS

DRAWN: A.R.	DWG NO. 08-03149A	REV A
SCALE NTS	DATE 08/01/17	SHEET 2 OF 3


L. ROBERTO LOMAS P.E.
208 7th Ave, INDIALANTIC, FL 32903
434-688-0609 rllomas@lrlomaspe.com

SIGNED: 02/27/2026

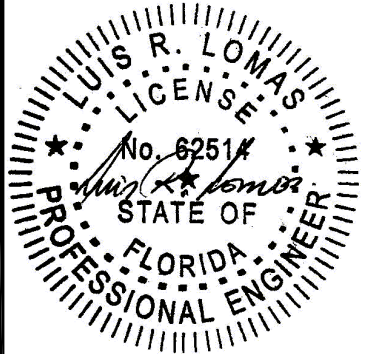

Luis R. Lomas P.E.
FL No.: 62514

REVISIONS			
REV	DESCRIPTION	DATE	APPROVED
A	REVISED INSTALLATION DETAILS & NAME	02/24/26	R.L.

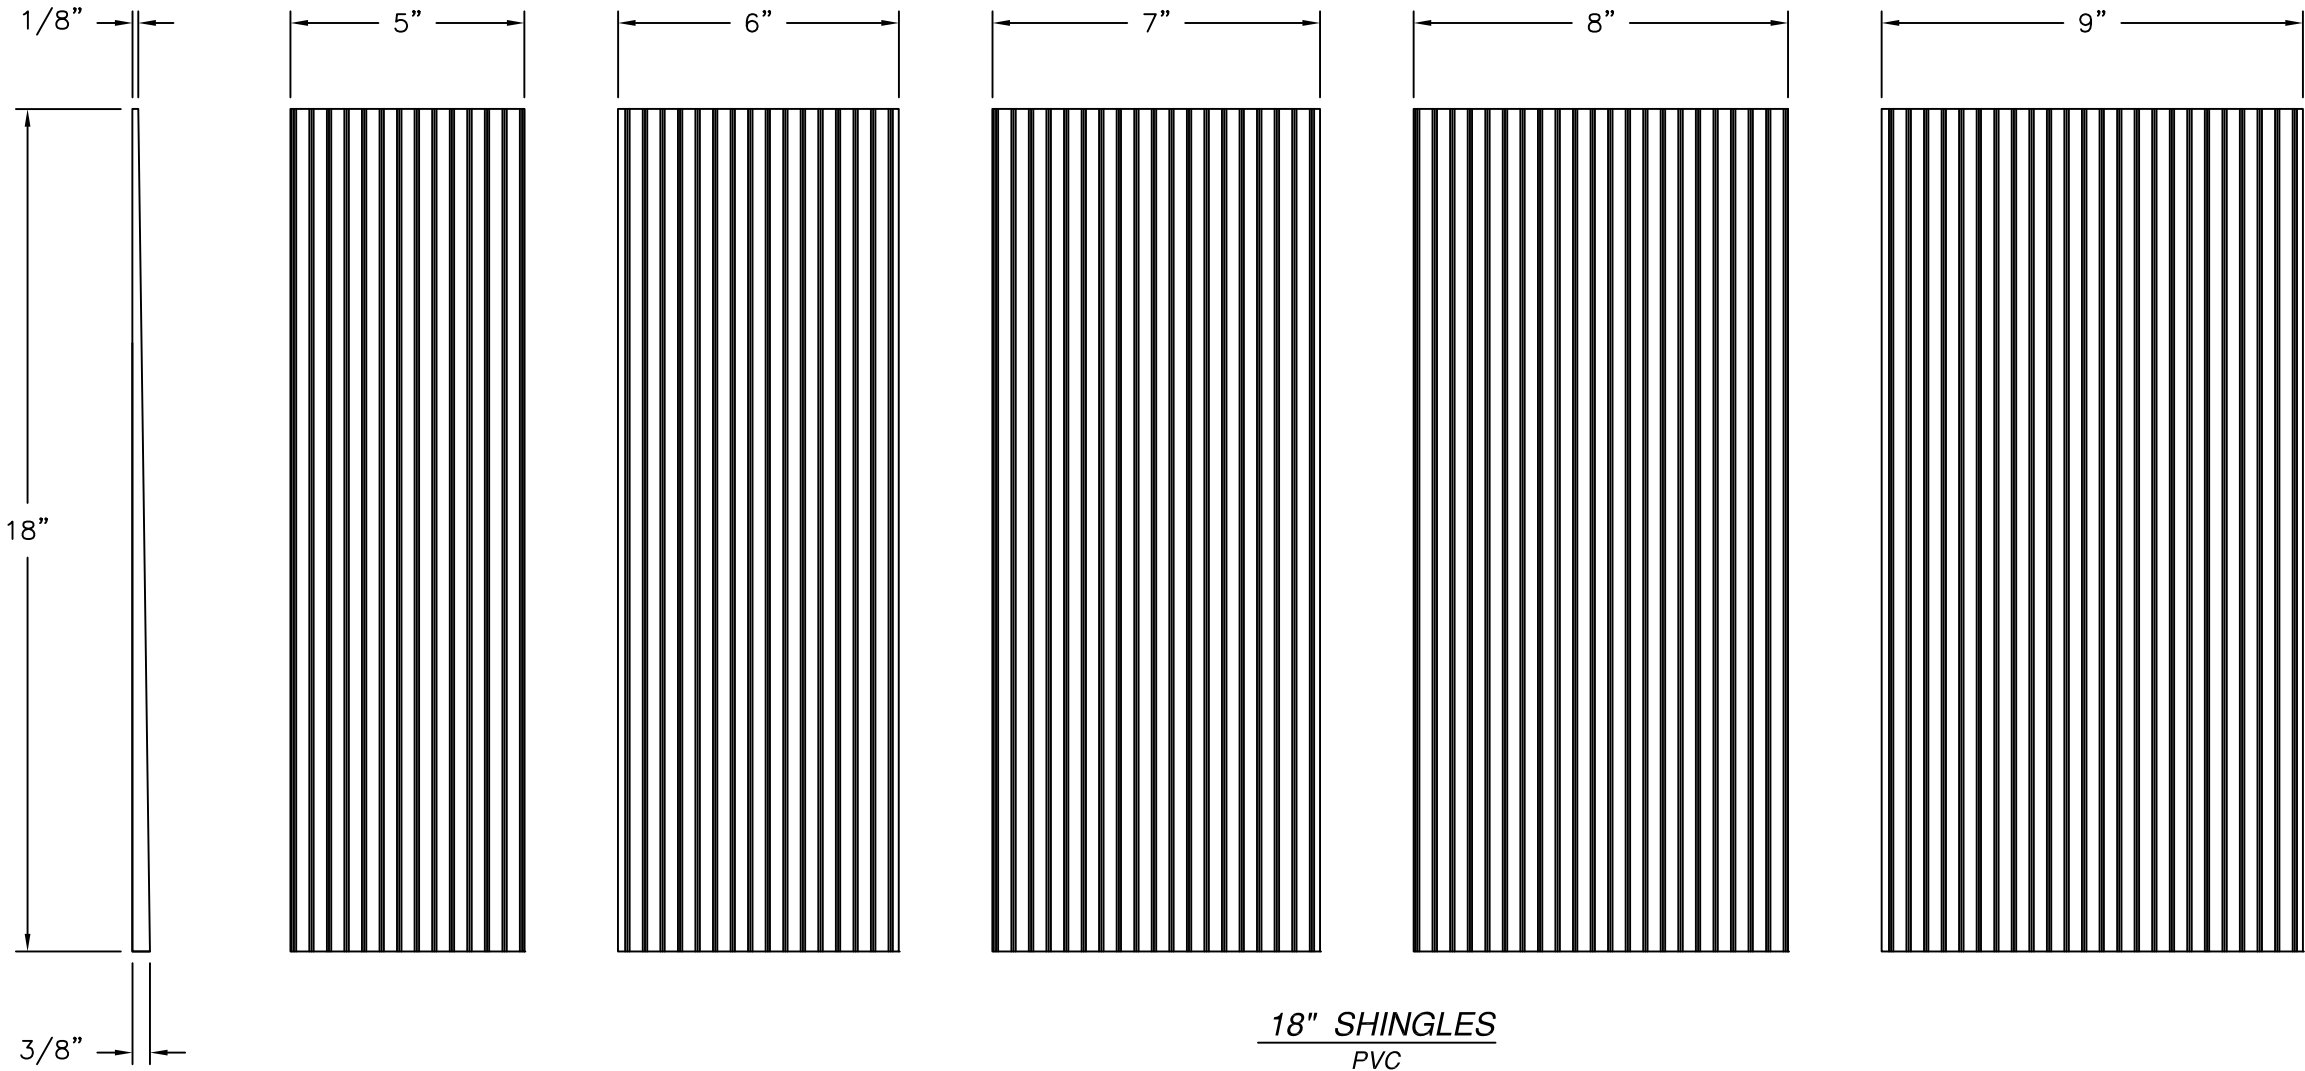

18" SHINGLES
PVC

SIGNED: 02/27/2026

JAIN AMERICAS, INC.
1000 SHERIDAN STREET
CHICOPEE, MA 01022

NUCEDAR 18" ROUGHSAWN SHINGLES
PVC SIDING, NON-IMPACT – HVHZ
NOTES

DRAWN:
A.R.

DWG NO.
08-03149A

REV
A

SCALE NTS

DATE 08/01/17

SHEET 3 OF 3

L. ROBERTO LOMAS P.E.
208 7th Ave, INDIALANTIC, FL 32903
434-688-0609 rllomas@lrlomaspe.com

Luis R. Lomas P.E.
FL No.: 62514