

REVISIONS			
REV	DESCRIPTION	DATE	APPROVED
A	REVISED COMPANY'S NAME	02/27/26	RL

NOTES:

- 1. THE PRODUCT SHOWN HEREIN IS DESIGNED AND MANUFACTURED TO COMPLY WITH REQUIREMENTS OF THE FLORIDA BUILDING CODE INCLUDING THE HVHZ.
- 2. WOOD FRAMING TO BE DESIGNED AND ANCHORED TO PROPERLY TRANSFER ALL LOADS TO STRUCTURE. FRAMING AND MASONRY OPENING IS THE RESPONSIBILITY OF THE ARCHITECT OR ENGINEER OF RECORD.
- 3. WIND LOAD DURATION FACTOR Cd=1.6 WAS USED FOR WOOD ANCHOR CALCULATIONS.
- 4. BATTEN MATERIAL: COMPOSITE PVC.
- 5. BOARD MATERIAL: COMPOSITE PVC.
- 6. APPROVED IMPACT PROTECTIVE SYSTEM IS NOT REQUIRED FOR THIS PRODUCT IN WIND BORNE DEBRIS REGIONS.
- 7. FOR ANCHORING INTO WOOD FRAMING OR 2X BUCK USE #8 WOOD SCREWS WITH SUFFICIENT LENGTH TO ACHIEVE A 1 1/4" MINIMUM EMBEDMENT INTO SUBSTRATE. LOCATE ANCHORS AS SHOWN IN ELEVATIONS AND INSTALLATION DETAILS.
- 8. ALL FASTENERS TO BE CORROSION RESISTANT.
- 9. INSTALLATION ANCHORS SHALL BE INSTALLED IN ACCORDANCE WITH ANCHOR MANUFACTURER'S INSTALLATION INSTRUCTIONS AND ANCHORS SHALL NOT BE USED IN SUBSTRATES WITH STRENGTHS LESS THAN THE MINIMUM STRENGTH SPECIFIED BELOW:
 - A. WOOD: MINIMUM SPECIFIC GRAVITY OF G=0.42

SIGNED: 02/27/2026

TABLE OF CONTENTS	
SHEET NO.	DESCRIPTION
NOTES	ELEVATION
2	ELEVATION AND COMPONENTS
3	INSTALLATION DETAILS

JAIN AMERICAS, INC.
1000 SHERIDAN STREET
CHICOPEE, MA 01022

BOARD AND BATTEN
10" VERTICAL SIDING
NOTES

DRAWN:
A.R.

DWG NO.
08-03627A


REV
-

SCALE NTS


DATE 10/15/20

SHEET 1 OF 3

L. ROBERTO LOMAS P.E.
208 7th Ave, INDIALANTIC, FL 32903
434-688-0609 rllomas@lrlomaspe.com

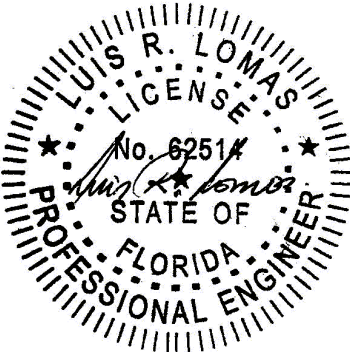

Luis R. Lomas P.E.
FL No.: 62514


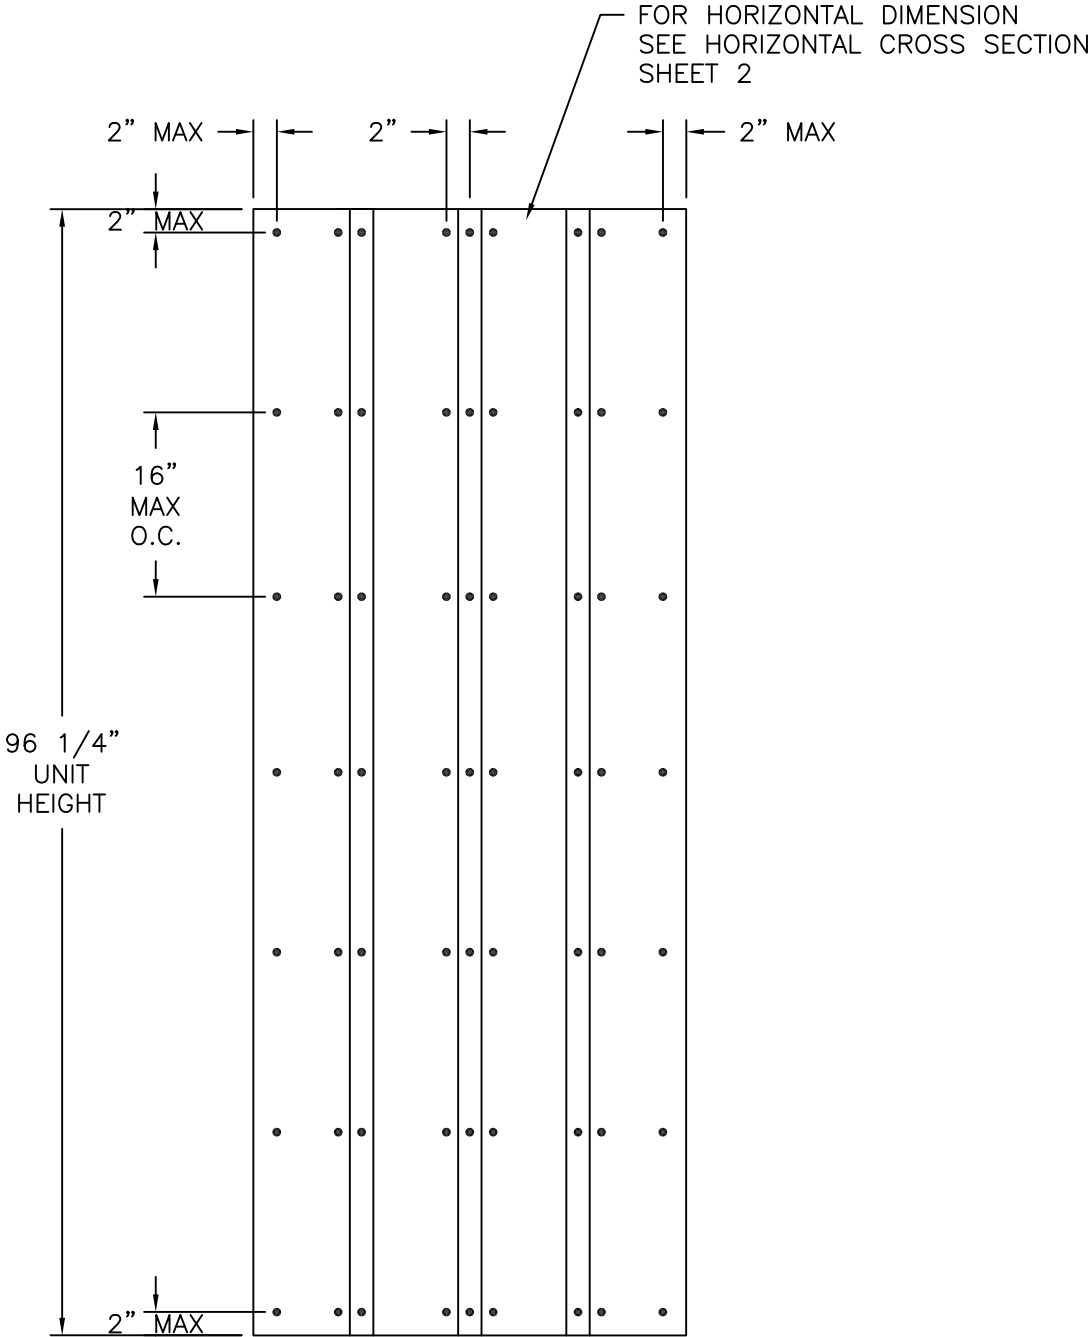


BOARD AND BATTEN 10" VERTICAL SIDING
EXTERIOR VIEW

DESIGN PRESSURE RATING	IMPACT RATING
-110.0PSF	LARGE AND SMALL MISSILE IMPACT

MISSILE LEVEL D, WIND ZONE 4, AND HVHZ
9 1/4" X 96 1/4" SIDING SHOWN. OTHER LENGTHS ARE APPROVED.
UNLIMITED NUMBER OF BOARDS ARE APPROVED AS LONG AS
PANELS ARE ANCHORED ACCORDING TO THIS DOCUMENT.

REVISIONS			
REV	DESCRIPTION	DATE	APPROVED
A	REVISED COMPANY'S NAME	02/27/26	RL

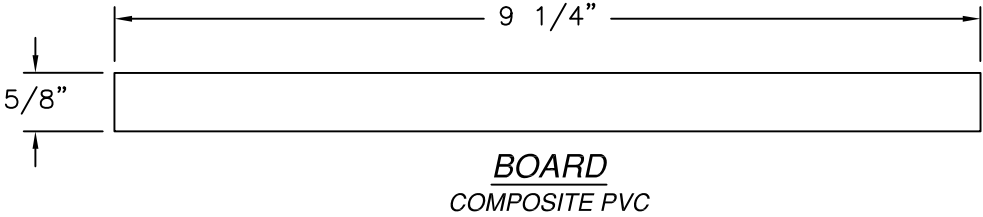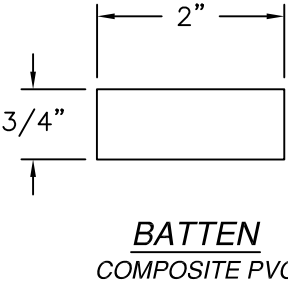


SIGNED: 02/27/2026

JAIN AMERICAS, INC.
1000 SHERIDAN STREET
CHICOPEE, MA 01022

BOARD AND BATTEN
10" VERTICAL SIDING
ELEVATION AND COMPONENTS

DRAWN: A.R.	DWG NO. 08-03627A	REV -
SCALE NTS	DATE 10/15/20	SHEET 2 OF 3

L. ROBERTO LOMAS P.E.
208 7th Ave, INDIALANTIC, FL 32903
434-688-0609 rllomas@lrlomaspe.com

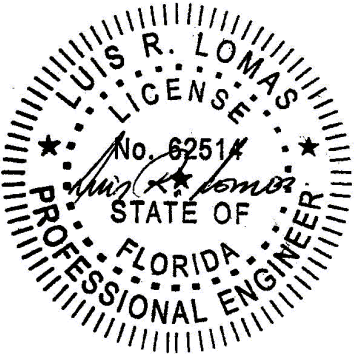

Luis R. Lomas P.E.
FL No.: 62514

