

REVISIONS			
REV	DESCRIPTION	DATE	APPROVED
A	REVISED COMPANY'S NAME	02/27/26	RL

NOTES:

- 1. THE PRODUCT SHOWN HEREIN IS DESIGNED AND MANUFACTURED TO COMPLY WITH REQUIREMENTS OF THE FLORIDA BUILDING CODE INCLUDING THE HVHZ.
- 2. WOOD FRAMING TO BE DESIGNED AND ANCHORED TO PROPERLY TRANSFER ALL LOADS TO STRUCTURE. FRAMING AND MASONRY OPENING IS THE RESPONSIBILITY OF THE ARCHITECT OR ENGINEER OF RECORD.
- 3. WIND LOAD DURATION FACTOR Cd=1.6 WAS USED FOR WOOD ANCHOR CALCULATIONS.
- 4. SIDING MATERIAL: COMPOSITE PVC.
- 5. APPROVED IMPACT PROTECTIVE SYSTEM IS NOT REQUIRED FOR THIS PRODUCT IN WIND BORNE DEBRIS REGIONS.
- 6. FOR ANCHORING 4 3/4" AND 6 3/4" PANEL INTO WOOD FRAMING OR 2X BUCK USE #8 WOOD SCREWS WITH SUFFICIENT LENGTH TO ACHIEVE A 1 1/4" MINIMUM EMBEDMENT INTO SUBSTRATE. LOCATE ANCHORS AS SHOWN IN ELEVATIONS AND INSTALLATION DETAILS.
- 7. FOR ANCHORING 8 3/4" AND 10 3/4" PANEL INTO WOOD FRAMING OR 2X BUCK USE #10 WOOD SCREWS WITH SUFFICIENT LENGTH TO ACHIEVE A 1 1/4" MINIMUM EMBEDMENT INTO SUBSTRATE. LOCATE ANCHORS AS SHOWN IN ELEVATIONS AND INSTALLATION DETAILS.
- 8. ALL FASTENERS TO BE CORROSION RESISTANT.
- 9. INSTALLATION ANCHORS SHALL BE INSTALLED IN ACCORDANCE WITH ANCHOR MANUFACTURER'S INSTALLATION INSTRUCTIONS AND ANCHORS SHALL NOT BE USED IN SUBSTRATES WITH STRENGTHS LESS THAN THE MINIMUM STRENGTH SPECIFIED BELOW:
 - A. WOOD: MINIMUM SPECIFIC GRAVITY OF G=0.42

SIGNED: 02/27/2026

TABLE OF CONTENTS	
SHEET NO.	DESCRIPTION
1	NOTES
2	ELEVATION
3 – 4	INSTALLATION DETAILS
5 – 6	COMPONENTS

JAIN AMERICAS, INC.
1000 SHERIDAN STREET
CHICOPEE, MA 01022

MODERN SHIPLAP
VERTICAL SIDING
NOTES

DRAWN:
A.R.

DWG NO.
08-03628A


REV
-

SCALE NTS


DATE 10/19/20

SHEET 1 OF 6

L. ROBERTO LOMAS P.E.
208 7th Ave, INDIALANTIC, FL 32903
434-688-0609 rllomas@lrlomaspe.com

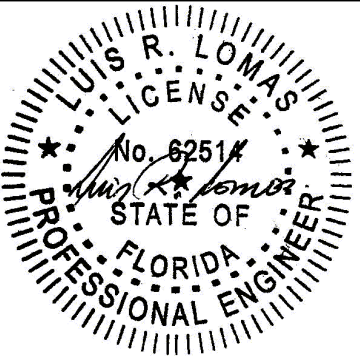

Luis R. Lomas P.E.
FL No.: 62514

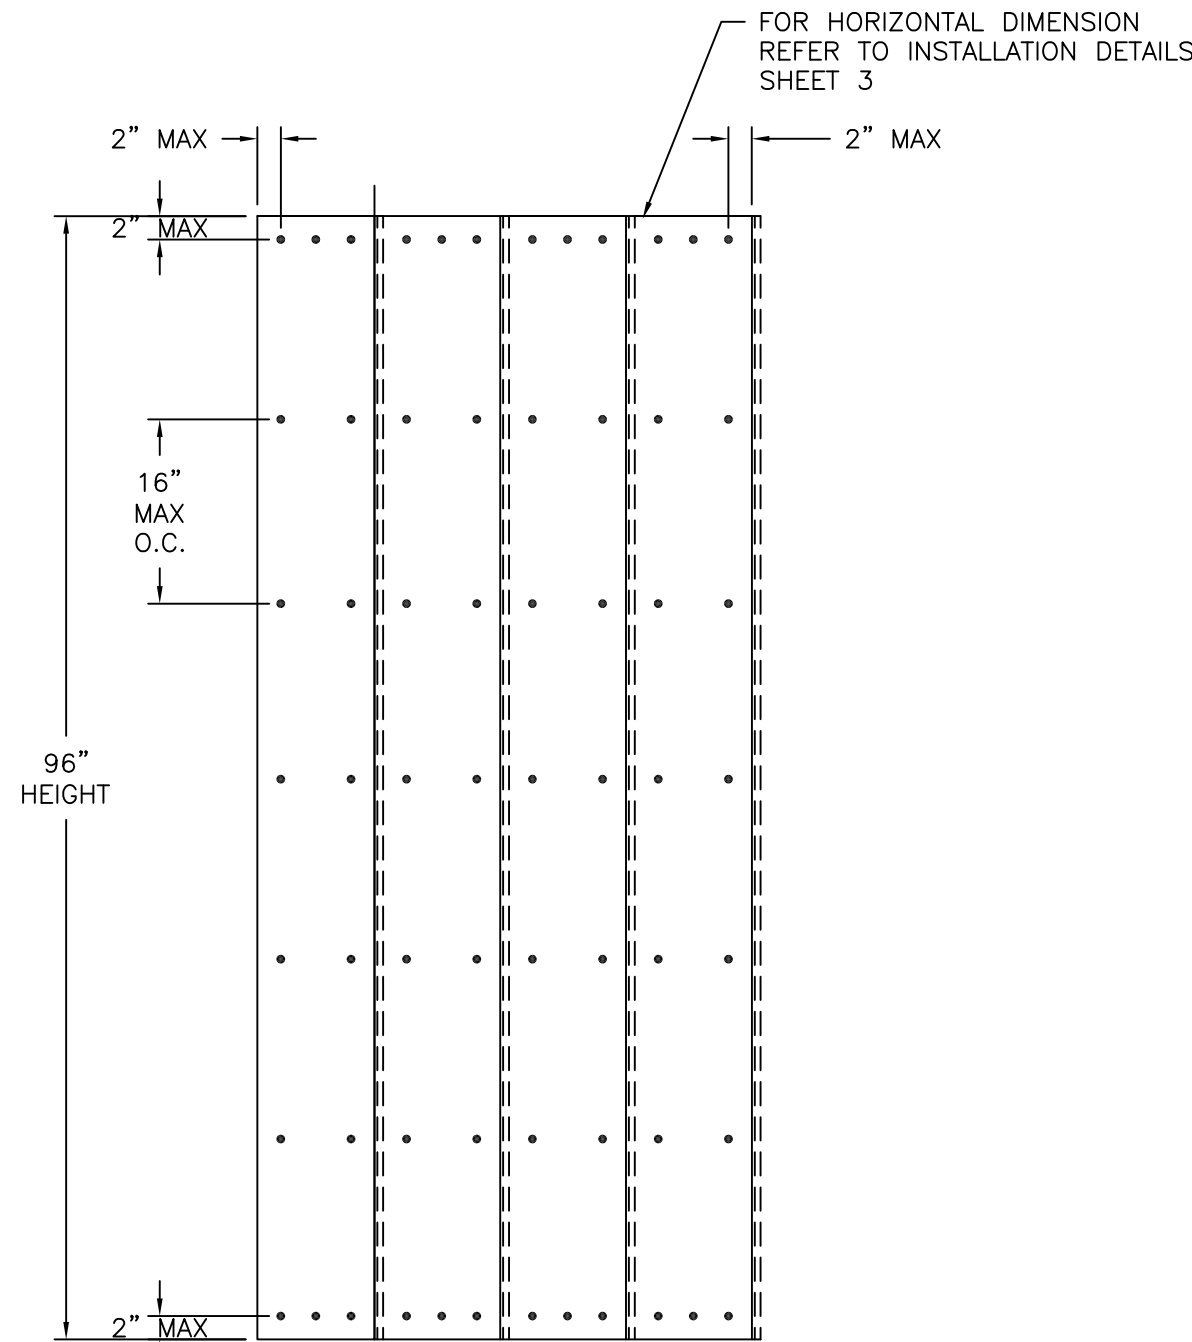

MODERN SHIPLAP VERTICAL SIDING
EXTERIOR VIEW

10" MODERN SHIPLAP SHOWN, 4", 6" AND 8" ARE ALSO APPROVED. UNLIMITED NUMBER OF BOARDS ARE APPROVED AS LONG AS BOARDS ARE ANCHORED ACCORDING TO THIS DOCUMENT.

REVISIONS			
REV	DESCRIPTION	DATE	APPROVED
A	REVISED COMPANY'S NAME	02/27/26	RL

4" MODERN SHIPLAP	
DESIGN PRESSURE RATING	IMPACT RATING
-130.0PSF	LARGE AND SMALL MISSILE IMPACT

MISSILE LEVEL D, WIND ZONE 4 AND HVHZ

6" MODERN SHIPLAP	
DESIGN PRESSURE RATING	IMPACT RATING
-126.66PSF	LARGE AND SMALL MISSILE IMPACT

MISSILE LEVEL D, WIND ZONE 4 AND HVHZ

8" MODERN SHIPLAP	
DESIGN PRESSURE RATING	IMPACT RATING
-123.33PSF	LARGE AND SMALL MISSILE IMPACT

MISSILE LEVEL D, WIND ZONE 4 AND HVHZ

10" MODERN SHIPLAP	
DESIGN PRESSURE RATING	IMPACT RATING
-120.0PSF	LARGE AND SMALL MISSILE IMPACT


MISSILE LEVEL D, WIND ZONE 4 AND HVHZ

SIGNED: 02/27/2026


JAIN AMERICAS, INC. 1000 SHERIDAN STREET CHICOPEE, MA 01022		
MODERN SHIPLAP VERTICAL SIDING ELEVATION		
DRAWN: A.R.	DWG NO. 08-03628A	REV -
SCALE NTS	DATE 10/19/20	SHEET 2 OF 6
L. ROBERTO LOMAS P.E. 208 7th Ave, INDIALANTIC, FL 32903 434-688-0609 rllomas@lrlomaspe.com		

Luis R. Lomas P.E.
FL No.: 62514

REVISIONS			
REV	DESCRIPTION	DATE	APPROVED
A	REVISED COMPANY'S NAME	02/27/26	RL

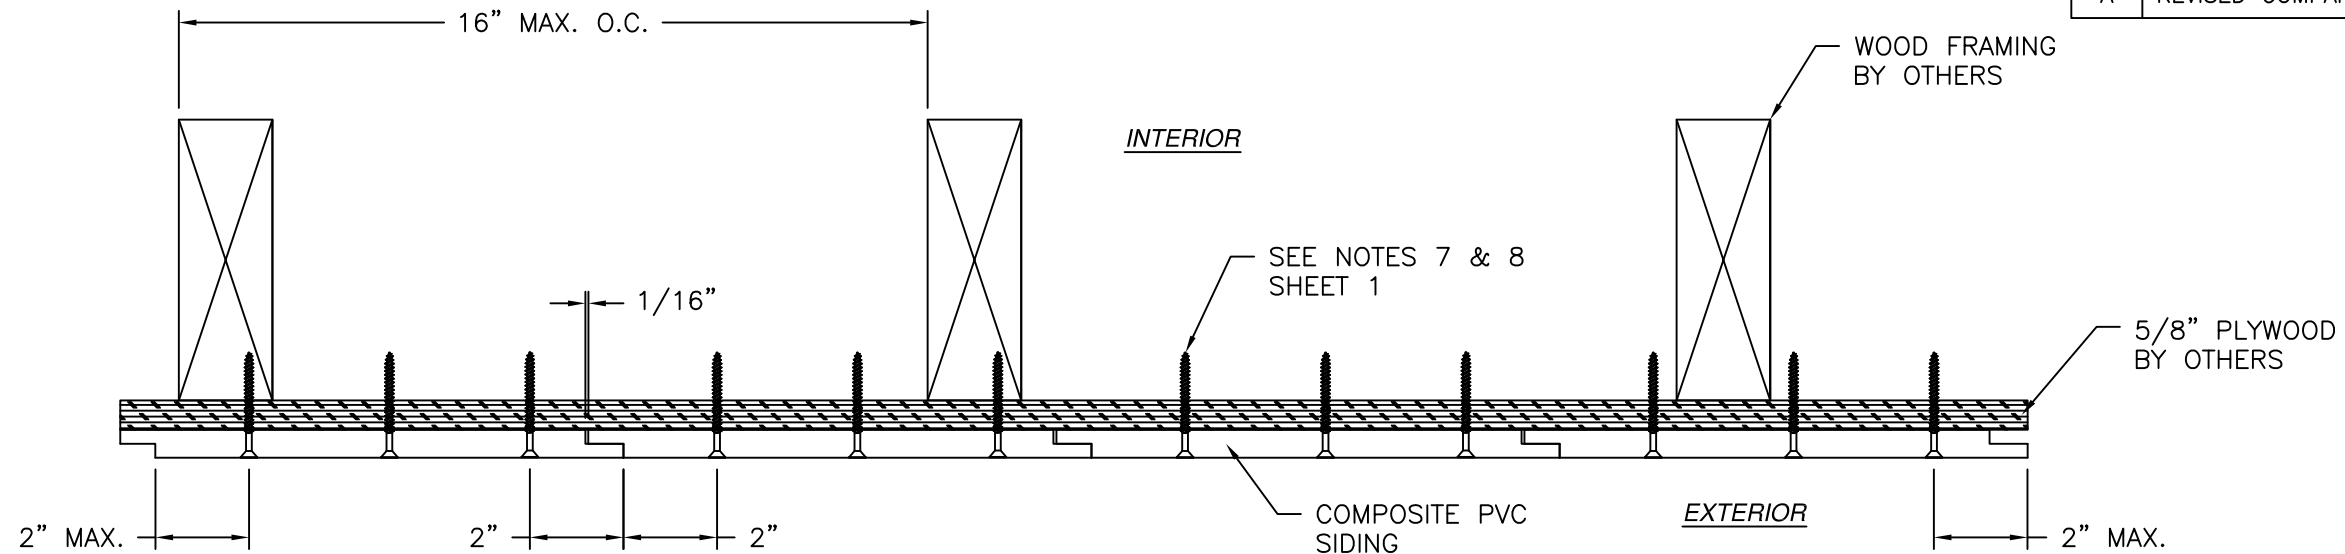

FLUSH FIT INSTALLATION DETAIL
10" MODERN SHIPLAP SIDING SHOWN, 4", 6" AND 8" SIMILAR

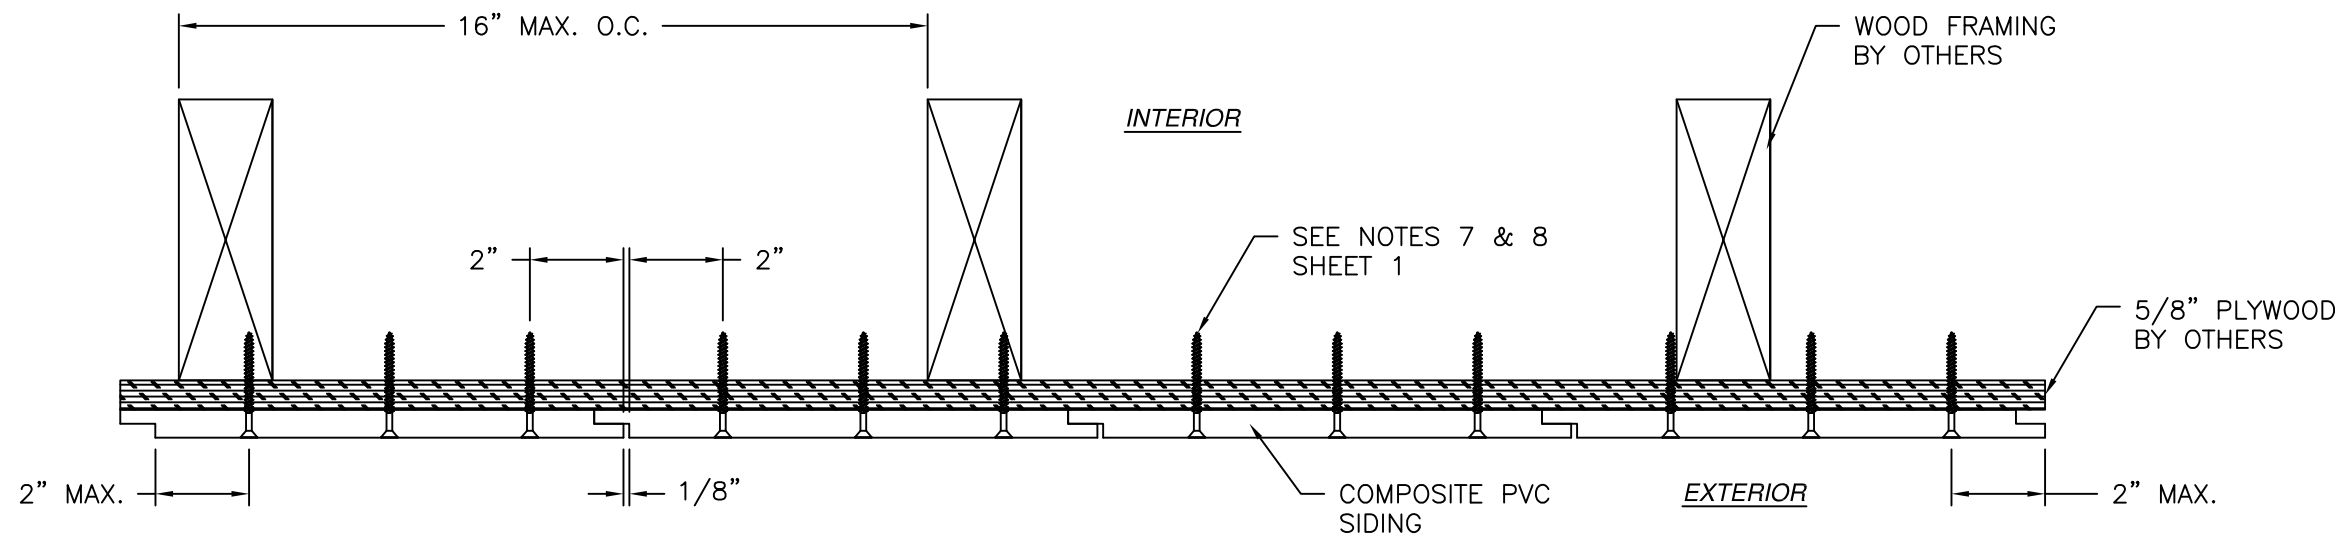

1/8" GROOVE INSTALLATION DETAIL
10" MODERN SHIPLAP SIDING SHOWN, 4", 6" AND 8" SIMILAR

NOTES:

1. INTERIOR AND EXTERIOR FINISHES, BY OTHERS, NOT SHOWN FOR CLARITY.
2. PERIMETER AND JOINT SEALANT BY OTHERS TO BE DESIGNED IN ACCORDANCE WITH ASTM E2112


SIGNED: 02/27/2026

JAIN AMERICAS, INC.
1000 SHERIDAN STREET
CHICOPEE, MA 01022

MODERN SHIPLAP
VERTICAL SIDING
INSTALLATION DETAILS


DRAWN: A.R.	DWG NO. 08-03628A	REV -
SCALE NTS	DATE 10/19/20	SHEET 3 OF 6

L. ROBERTO LOMAS P.E.
208 7th Ave, INDIALANTIC, FL 32903
434-688-0609 rllomas@lrlomaspe.com

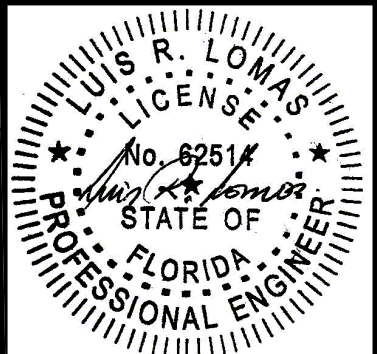


Luis R. Lomas P.E.
FL No.: 62514

REVISIONS			
REV	DESCRIPTION	DATE	APPROVED
A	REVISED COMPANY'S NAME	02/27/26	RL

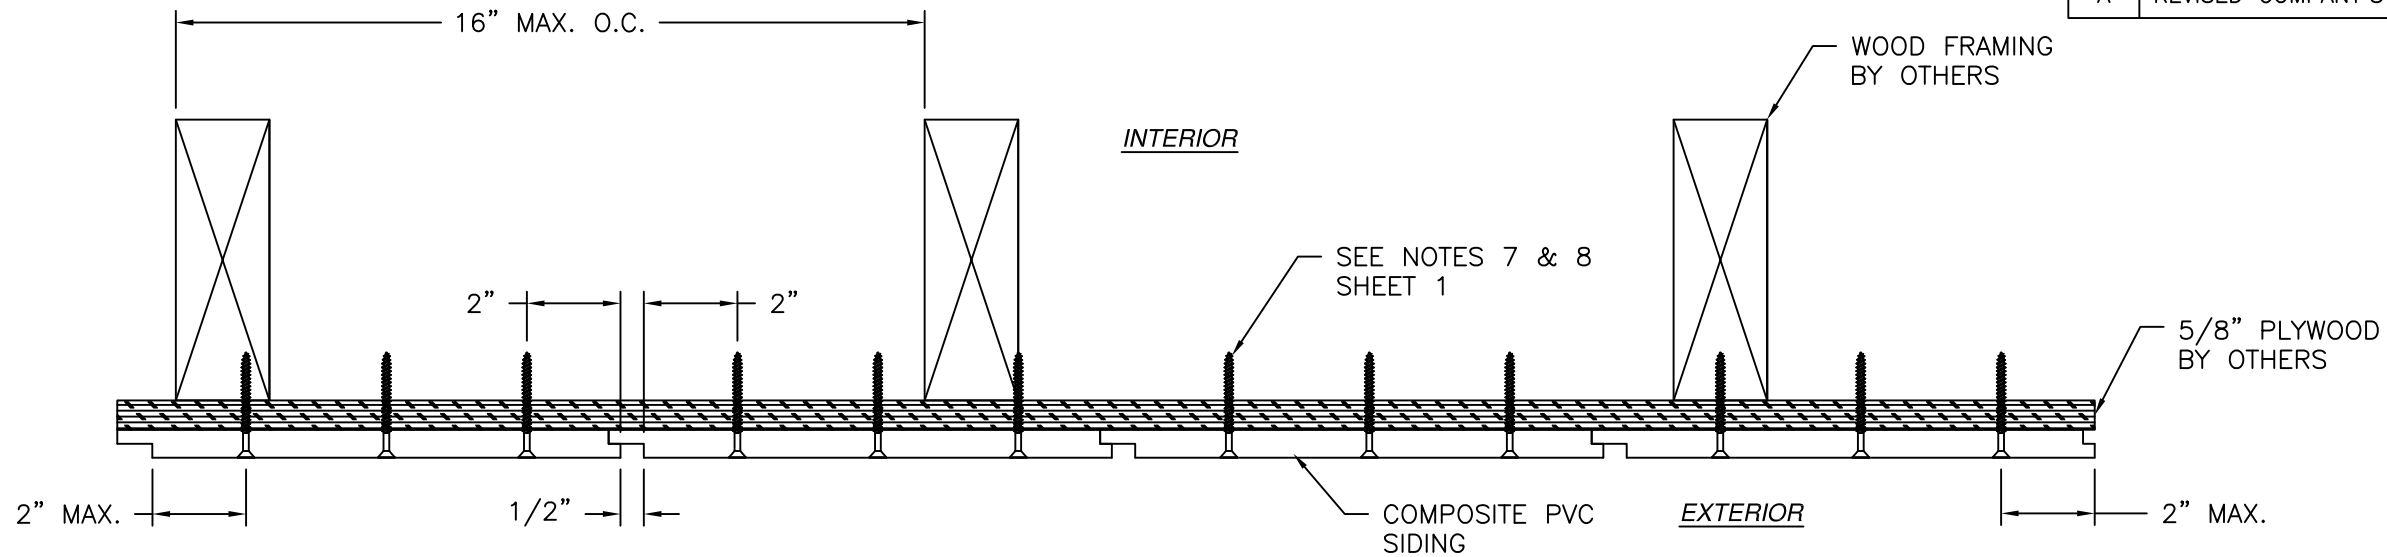

1/2" GROOVE INSTALLATION DETAIL
10" MODERN SHIPLAP SIDING SHOWN, 4", 6" AND 8" SIMILAR

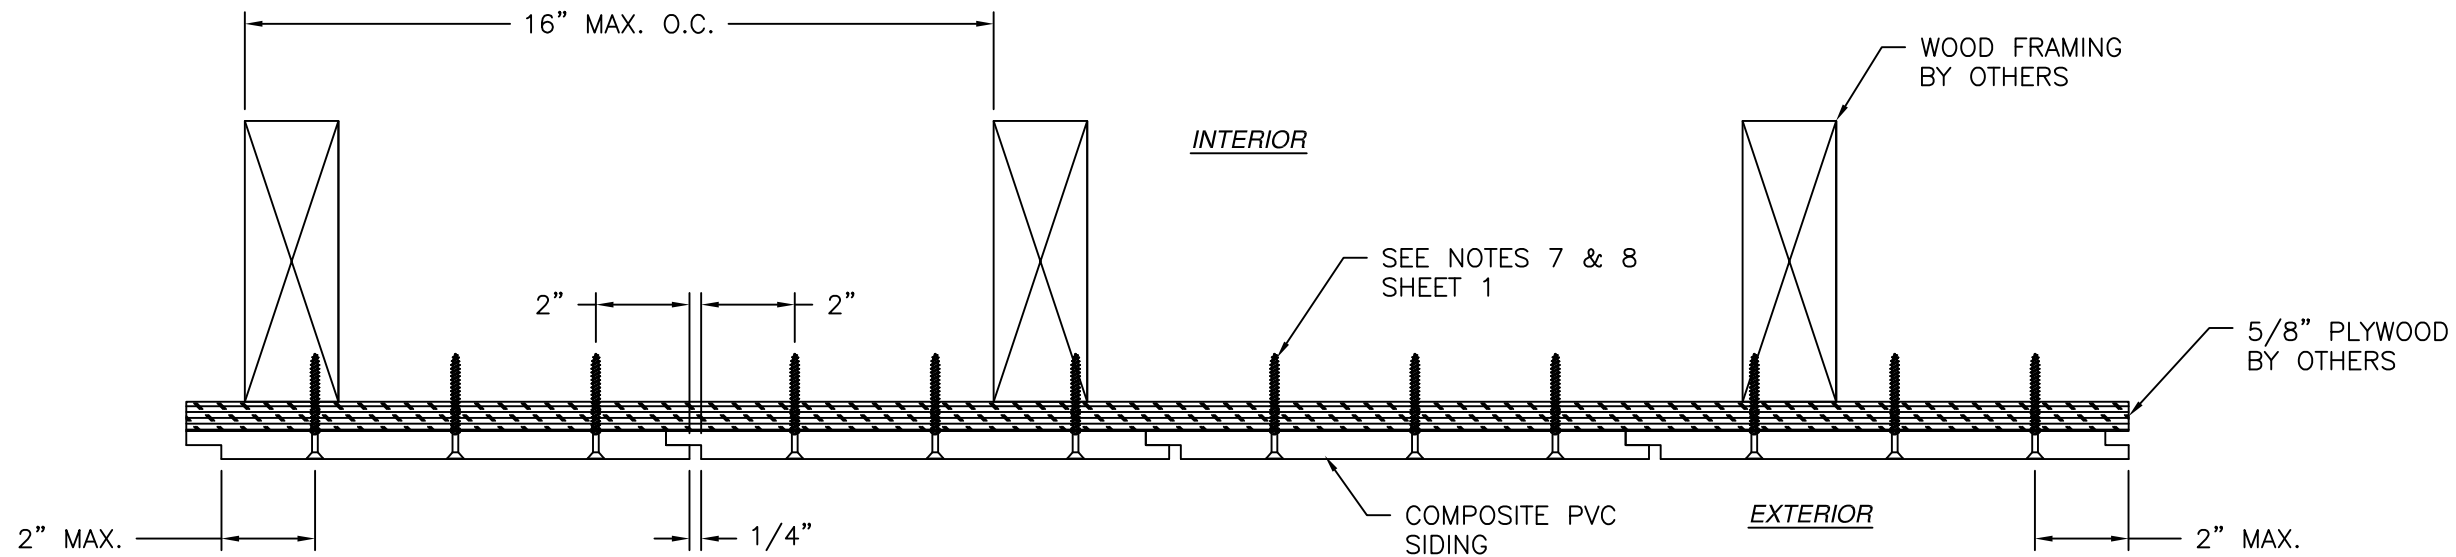

1/4" GROOVE INSTALLATION DETAIL
10" MODERN SHIPLAP SIDING SHOWN, 4", 6" AND 8" SIMILAR

NOTES:

1. INTERIOR AND EXTERIOR FINISHES, BY OTHERS, NOT SHOWN FOR CLARITY.
2. PERIMETER AND JOINT SEALANT BY OTHERS TO BE DESIGNED IN ACCORDANCE WITH ASTM E2112


SIGNED: 02/27/2026

JAIN AMERICAS, INC.
1000 SHERIDAN STREET
CHICOPEE, MA 01022

MODERN SHIPLAP
VERTICAL SIDING
INSTALLATION DETAILS


DRAWN: A.R.	DWG NO. 08-03628A	REV -
SCALE NTS	DATE 10/19/20	SHEET 4 OF 6

L. ROBERTO LOMAS P.E.
208 7th Ave, INDIALANTIC, FL 32903
434-688-0609 rllomas@lrlomaspe.com

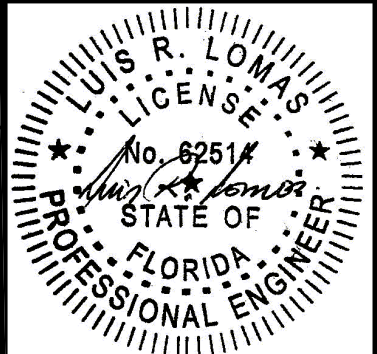


Luis R. Lomas P.E.
FL No.: 62514


REVISIONS			
REV	DESCRIPTION	DATE	APPROVED
A	REVISED COMPANY'S NAME	02/27/26	RL

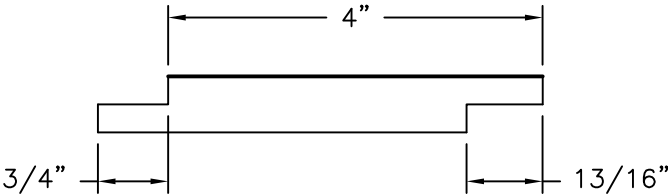


4" MODERN SHIPLAP FLUSH FIT
COMPOSITE PVC 5/8" THICK

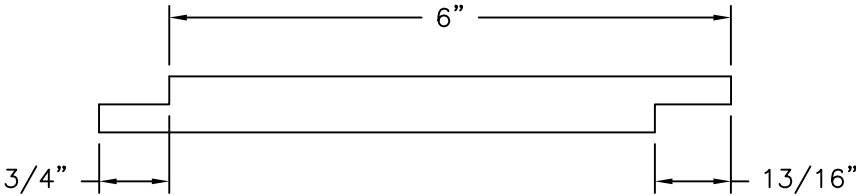


6" MODERN SHIPLAP FLUSH FIT
COMPOSITE PVC 5/8" THICK

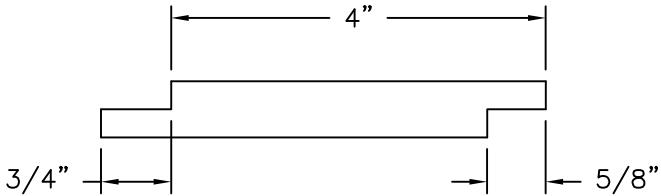


4" MODERN SHIPLAP, 1/8" GROOVE
COMPOSITE PVC 5/8" THICK

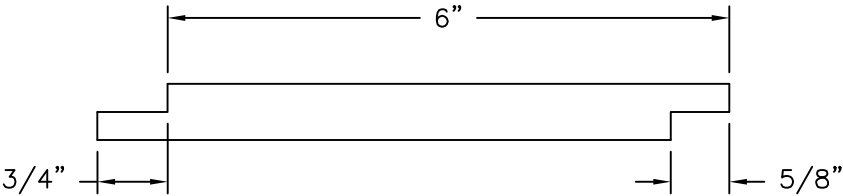


6" MODERN SHIPLAP, 1/8" GROOVE
COMPOSITE PVC 5/8" THICK

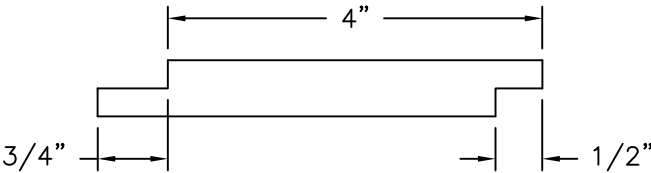


4" MODERN SHIPLAP, 1/4" GROOVE
COMPOSITE PVC 5/8" THICK

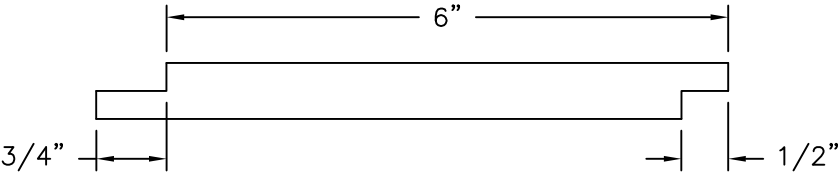

6" MODERN SHIPLAP, 1/4" GROOVE
COMPOSITE PVC 5/8" THICK

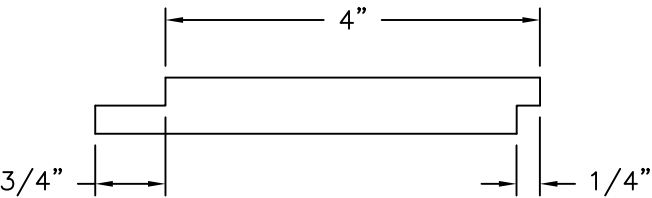


4" MODERN SHIPLAP, 1/2" GROOVE
COMPOSITE PVC 5/8" THICK

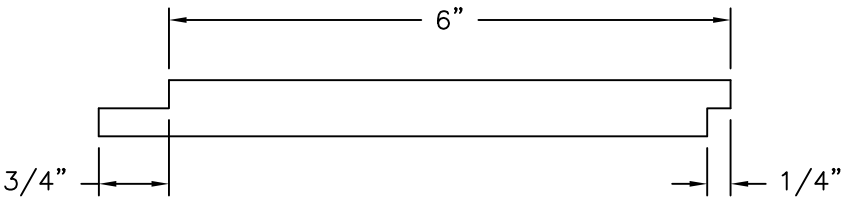

6" MODERN SHIPLAP, 1/2" GROOVE
COMPOSITE PVC 5/8" THICK









JAIN AMERICAS, INC. 1000 SHERIDAN STREET CHICOPEE, MA 01022		
MODERN SHIPLAP VERTICAL SIDING COMPONENTS		
DRAWN: A.R.	DWG NO. 08-03628A	REV -
SCALE NTS	DATE 10/19/20	SHEET 5 OF 6
L. ROBERTO LOMAS P.E. 208 7th Ave, INDIALANTIC, FL 32903 434-688-0609 rllomas@lrlomaspe.com		

SIGNED: 02/27/2026

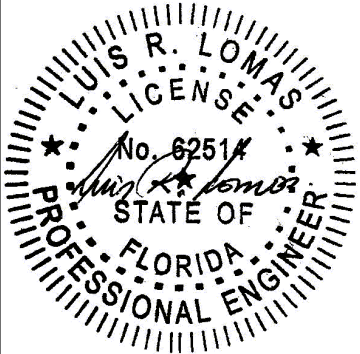


Luis R. Lomas P.E.
FL No.: 62514

REVISIONS			
REV	DESCRIPTION	DATE	APPROVED
A	REVISED COMPANY'S NAME	02/27/26	RL

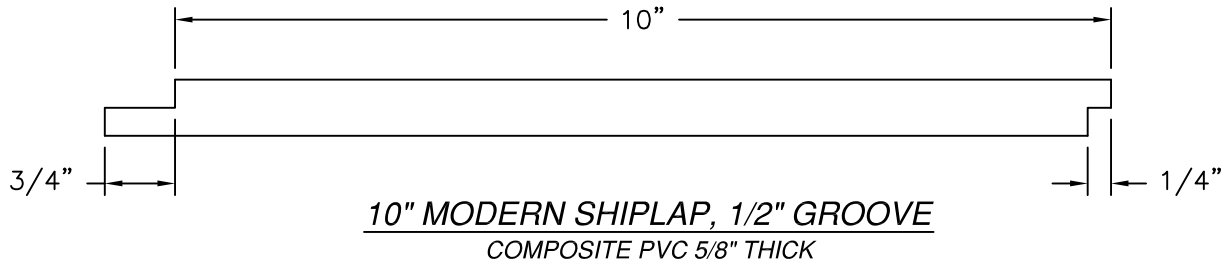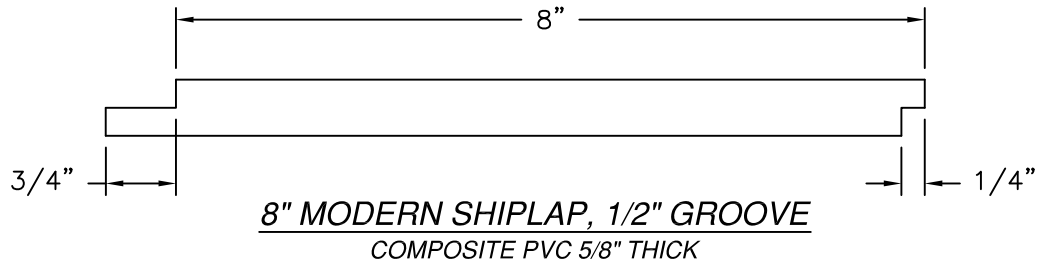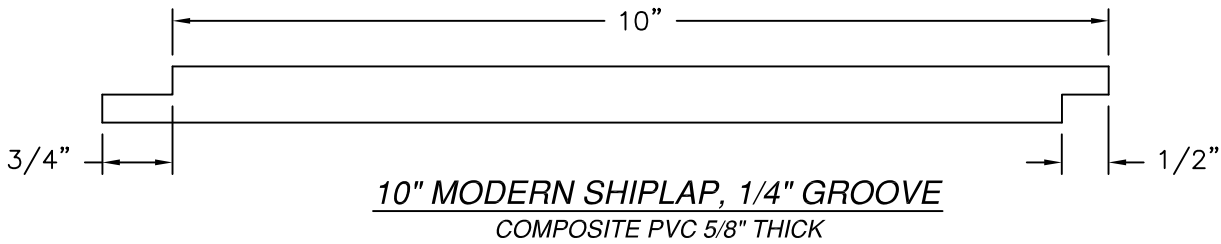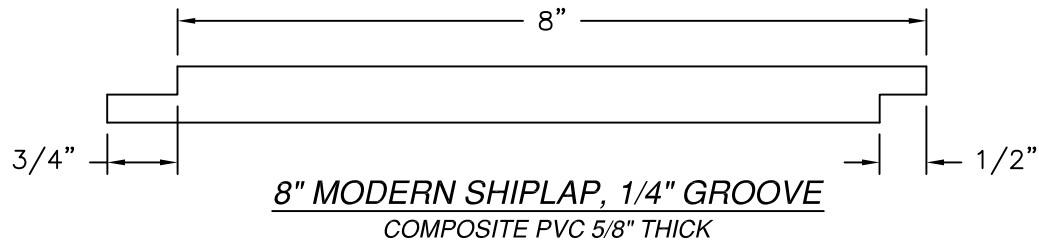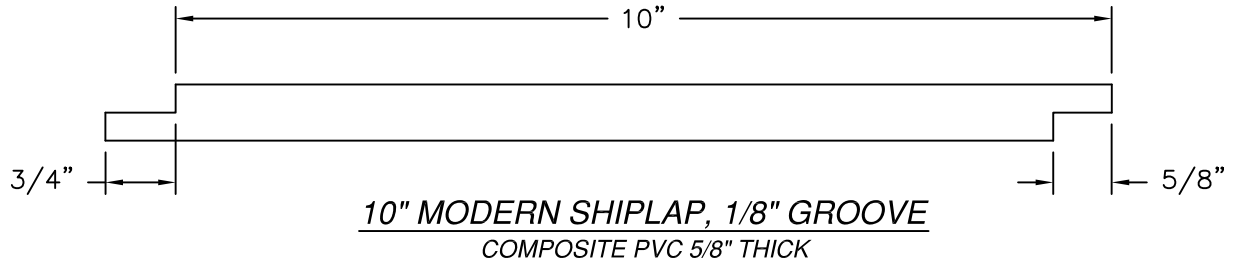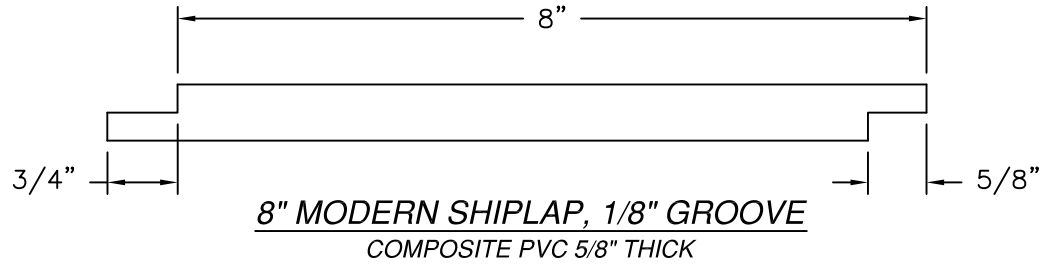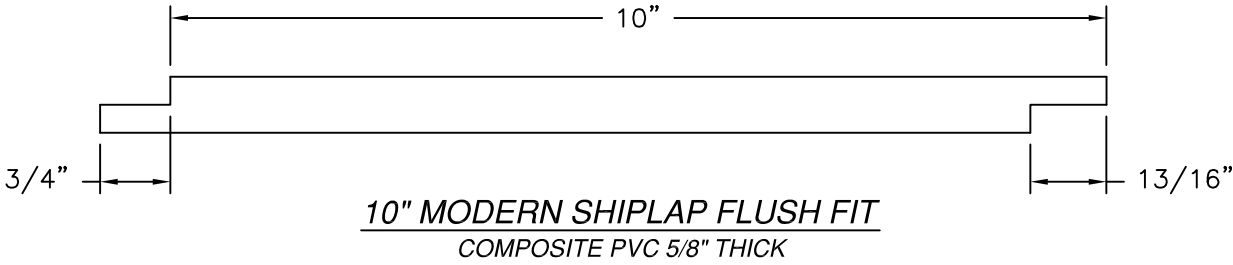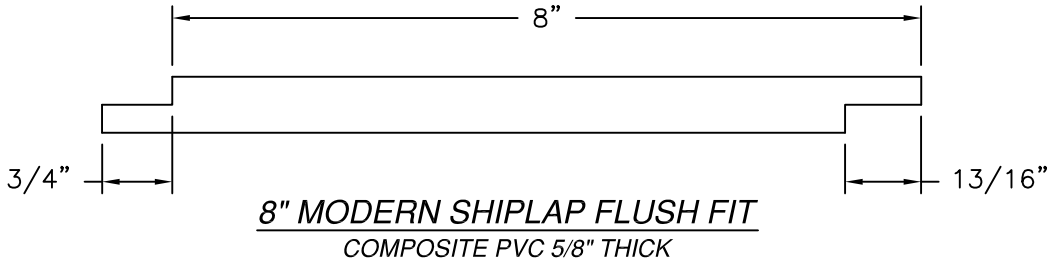

SIGNED: 02/27/2026

JAIN AMERICAS, INC. 1000 SHERIDAN STREET CHICOPEE, MA 01022		
MODERN SHIPLAP VERTICAL SIDING COMPONENTS		
DRAWN: A.R.	DWG NO. 08-03628A	REV -
SCALE NTS	DATE 10/19/20	SHEET 6 OF 6
L. ROBERTO LOMAS P.E. 208 7th Ave, INDIALANTIC, FL 32903 434-688-0609 rllomas@lrlomaspe.com		

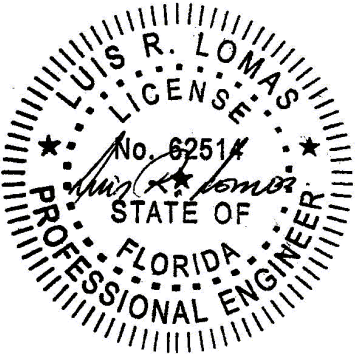

Luis R. Lomas P.E.
FL No.: 62514