

SERIES-2009
ALUMINUM SLIDING GLASS DOOR

DESIGN LOAD RATING FOR TWO(2) TRACK DOORS TO BE AS PER CHARTS SHOWN ON SHEET 2 AND APPROVED CONFIGURATIONS SHOWN ON SHEETS 3 & 4.

DESIGN LOAD RATING FOR THREE(3) TRACK DOORS TO BE AS PER CHARTS SHOWN ON SHEET 5 AND APPROVED CONFIGURATIONS SHOWN ON SHEET 6.

THIS PRODUCT HAS BEEN DESIGNED AND TESTED TO COMPLY WITH THE REQUIREMENTS OF THE 2023 (8TH EDITION) FLORIDA BUILDING CODE INCLUDING HIGH VELOCITY HURRICANE ZONE (HVHZ).

1BY OR 2BY WOOD BUCKS & BUCK FASTENERS BY OTHERS, MUST BE DESIGNED AND INSTALLED ADEQUATELY TO TRANSFER APPLIED PRODUCT LOADS TO THE BUILDING STRUCTURE.

ANCHORS SHALL BE CORROSION RESISTANT, SPACED AS SHOWN ON DETAILS AND INSTALLED PER MANUF'S INSTRUCTIONS. SPECIFIED EMBEDMENT TO BASE MATERIAL SHALL BE BEYOND WALL DRESSING OR STUCCO.

A LOAD DURATION INCREASE IS USED IN DESIGN OF ANCHORS INTO WOOD ONLY.


ALL SHIMS TO BE HIGH IMPACT, NON-METALLIC AND NON-COMPRESSIBLE.

MATERIALS INCLUDING BUT NOT LIMITED TO STEEL/METAL SCREWS, THAT COME INTO CONTACT WITH OTHER DISSIMILAR MATERIALS SHALL MEET THE REQUIREMENTS OF THE 2023 FLORIDA BLDG. CODE & ADOPTED STANDARDS.

THIS PRODUCT APPROVAL IS GENERIC AND DOES NOT PROVIDE INFORMATION FOR A SITE SPECIFIC PROJECT, i.e. LIFE SAFETY OF THIS PRODUCT, ADEQUACY OF STRUCTURE RECEIVING THIS PRODUCT AND SEALING AROUND OPENING FOR WATER INFILTRATION RESISTANCE ETC.
CONDITIONS NOT SHOWN IN THIS DRAWING ARE TO BE ANALYZED SEPARATELY, AND TO BE REVIEWED BY BUILDING OFFICIAL.

DESIGN LOADS SHOWN ARE BASED ON 'ALLOWABLE STRESS DESIGN (ASD)'.

MANUFACTURER'S LABEL SHALL BE LOCATED ON A READILY VISIBLE LOCATION IN ACCORDANCE WITH SECTION 1709.9.3 OF FLORIDA BUILDING CODE.
LABELING TO COMPLY WITH SECTION 1709.9.2.

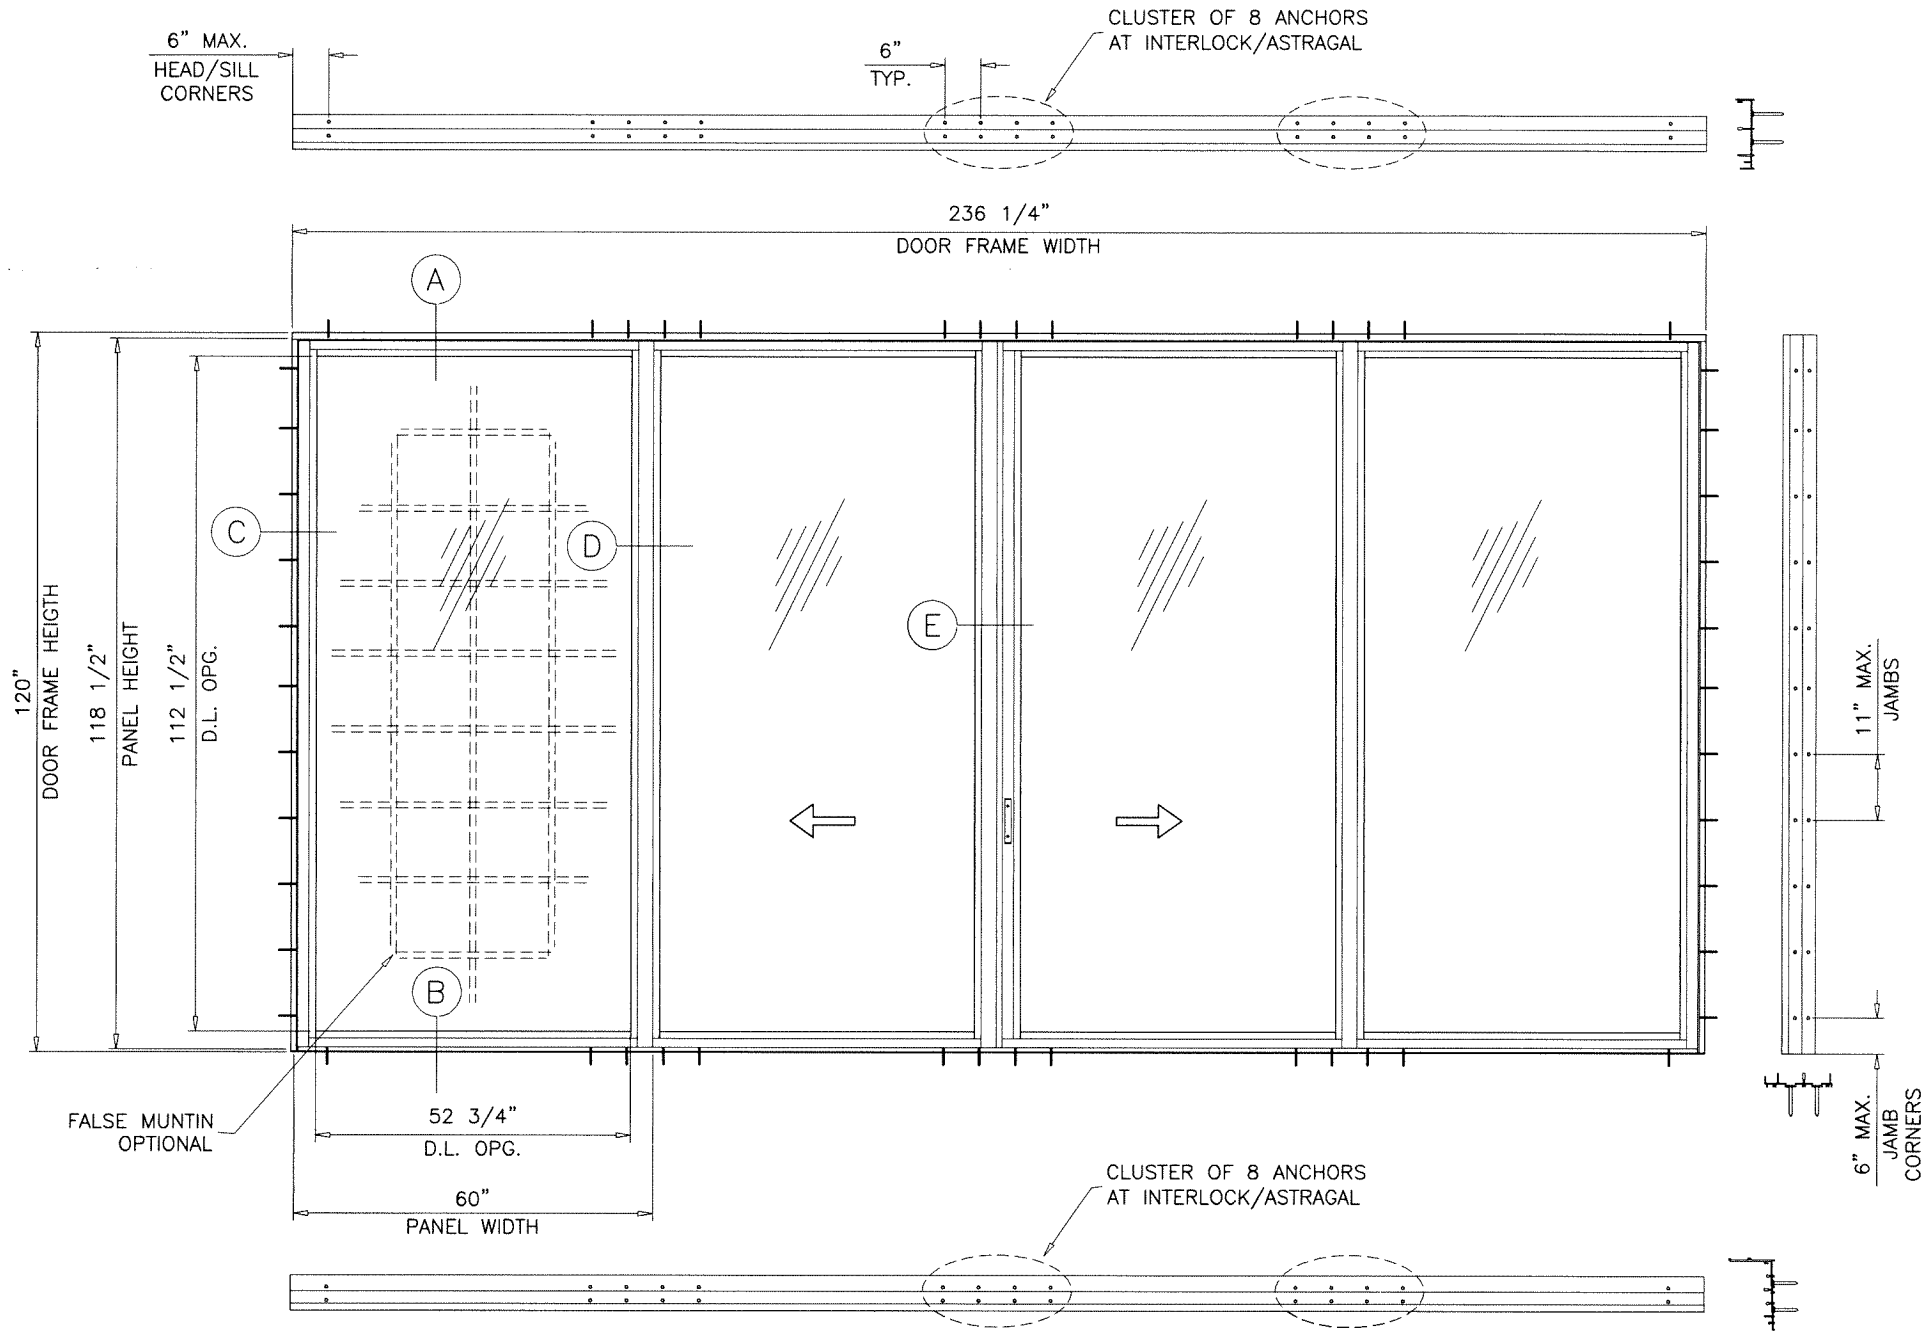

TYPICAL ELEVATION
(TESTED UNIT)

THESE DOORS ARE RATED FOR LARGE & SMALL MISSILE IMPACT.
SHUTTERS ARE NOT REQUIRED.

- A- CONTRACTOR TO BE RESPONSIBLE FOR THE SELECTION, PURCHASE AND INSTALLATION OF THIS PRODUCT BASED ON THIS PRODUCT EVALUATION PROVIDED HE/SHE DOES NOT DEVIATE FROM THE CONDITIONS DETAILED ON THIS DOCUMENT.
- B- THIS PRODUCT EVALUATION DOCUMENT WILL BE CONSIDERED INVALID IF ALTERED BY ANY MEANS.
- C- SITE SPECIFIC PROJECTS SHALL BE PREPARED BY A FLORIDA REGISTERED ENGINEER OR ARCHITECT WHICH WILL BECOME THE ENGINEER OF RECORD (E.O.R.) FOR THE PROJECT AND WHO WILL BE RESPONSIBLE FOR THE PROPER USE OF THE P.E.D. ENGINEER OF RECORD, ACTING AS A DELEGATED ENGINEER TO THE P.E.D. ENGINEER SHALL SUBMIT TO THIS LATTER THE SITE SPECIFIC DRAWINGS FOR REVIEW.
- D- THIS P.E.D. SHALL BEAR THE DATE AND ORIGINAL SEAL AND SIGNATURE OF THE PROFESSIONAL ENGINEER OF RECORD THAT PREPARED IT.

Sealed: 2/13/2025

FL #31576



af c

AL-FAROOQ CORPORATION
ENGINEERS & PRODUCT DEVELOPMENT
9360 SUNSET DRIVE, SUITE 220
MIAMI, FLORIDA 33173
TEL. (305) 264-8100 FAX. (305) 262-6978
(C.A.N. 3538)

SERIES-2009 ALUM SLIDING GLASS DOOR (L.M.I.)

Sunshine Windows Manufacturing, Inc.

1785 West 33rd Place
Hialeah, FL 33012
Tel. (305) 364-9952 Fax. (305) 828-5118


revisions:	no.	date	by	description
	A	07.21.23		UPDATED TO 2023 FBC
	B	06.05.24		NEW TEST ADDED
	C	02.11.25		GLASS TYPE A1 ADDED

date:	01-10-20
scale:	3/8"=1'-0"
dr. by:	TARIQ
chk. by:	

drawing no.
20-02F


sheet 1 of 13

COMP-ANL\20-02F-SWM

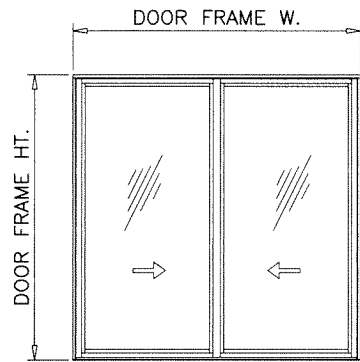


XX (SHOWN)


LIMIT MAX. DESIGN LOADS FOR 'XX' DOORS
CONFIGURATION TO ± 80.0 PSF

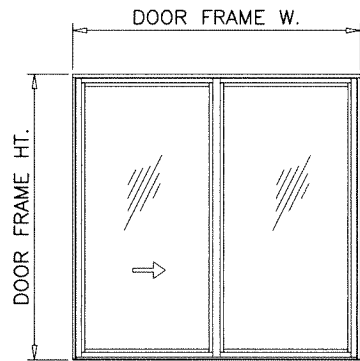

XO (SHOWN)
OX




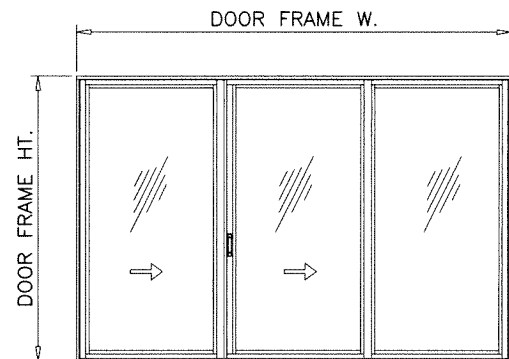


X-XO (SHOWN)
OX-X

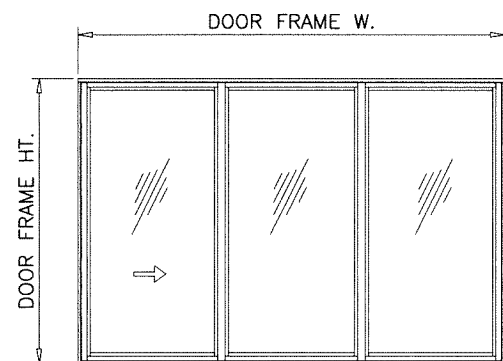

XOO (SHOWN)

APPROVED CONFIGURATIONS
TWO (2) TRACKS

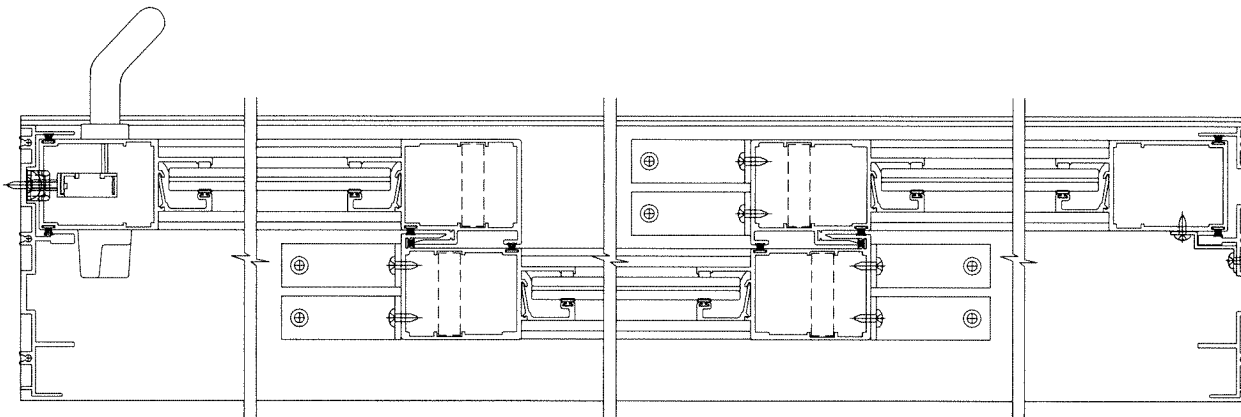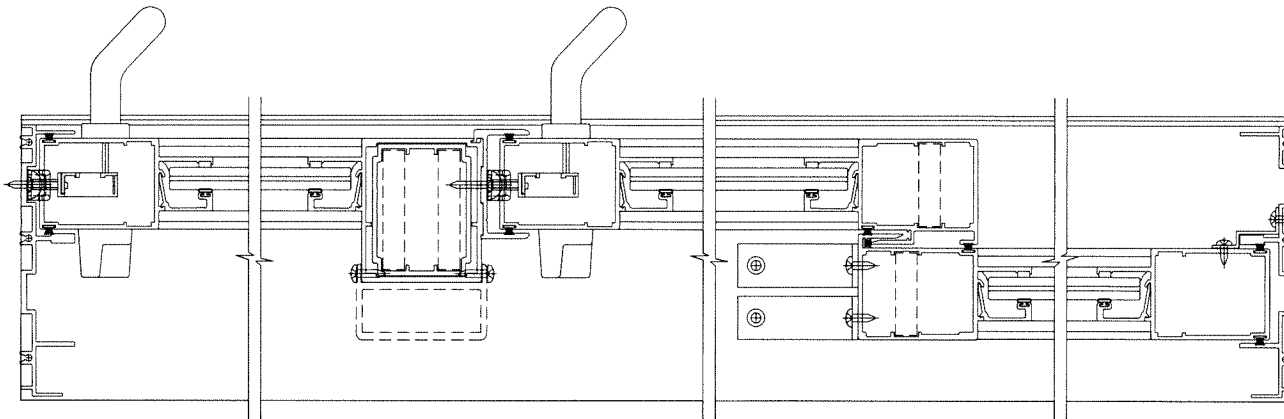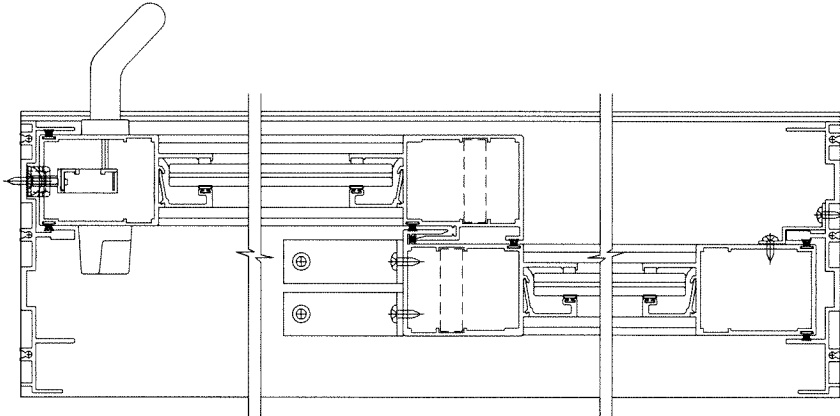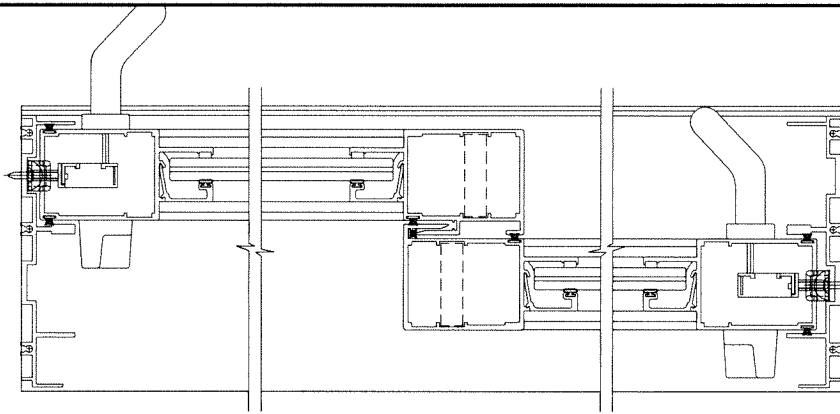

NOTE:

1. CONFIGURATIONS SHOWN FOR ILLUSTRATION PURPOSES ONLY.
2. FOR APPLICABLE DESIGN PRESSURES AND REINFORCING OPTIONS SEE SHEET 2.
3. FOR ANCHOR DETAILS SEE SHEETS 7 THRU 8.

Sealed: 2/13/2025

FL #31576



AL-FAROOQ CORPORATION
ENGINEERS & PRODUCT DEVELOPMENT
9360 SUNSET DRIVE, SUITE 220
MIAMI, FLORIDA 33173
TEL. (305) 264-8100 FAX. (305) 262-6978

COMP-ANL\20-02F-SWM

SERIES-2009 ALUM SLIDING GLASS DOOR (L.M.I.)


Sunshine Windows Manufacturing, Inc.
1785 West 33rd Place
Hialeah, FL. 33012
Tel. (305) 364-9952 Fax. (305) 828-5118

date: 01-10-20
scale: -
dr. by: TARIQ
chk. by:


revisions:

no	date	by	description

drawing no.
20-02F
sheet 3 of 13

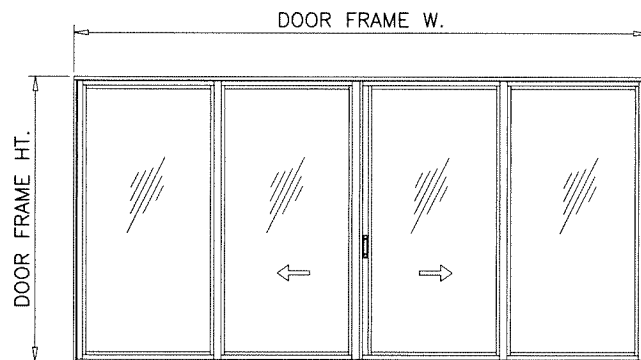


OX-XO (SHOWN)
XX-XO
OX-XX

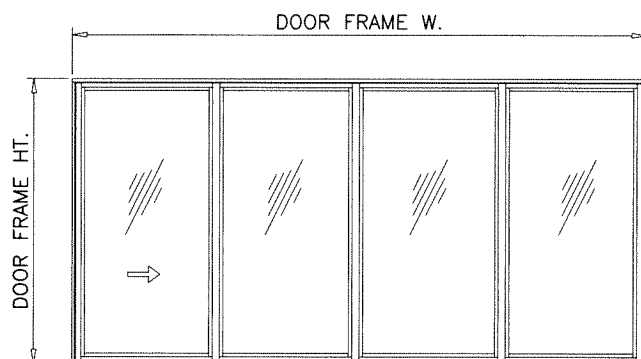

XOOO (SHOWN)

APPROVED CONFIGURATIONS
TWO (2) TRACKS

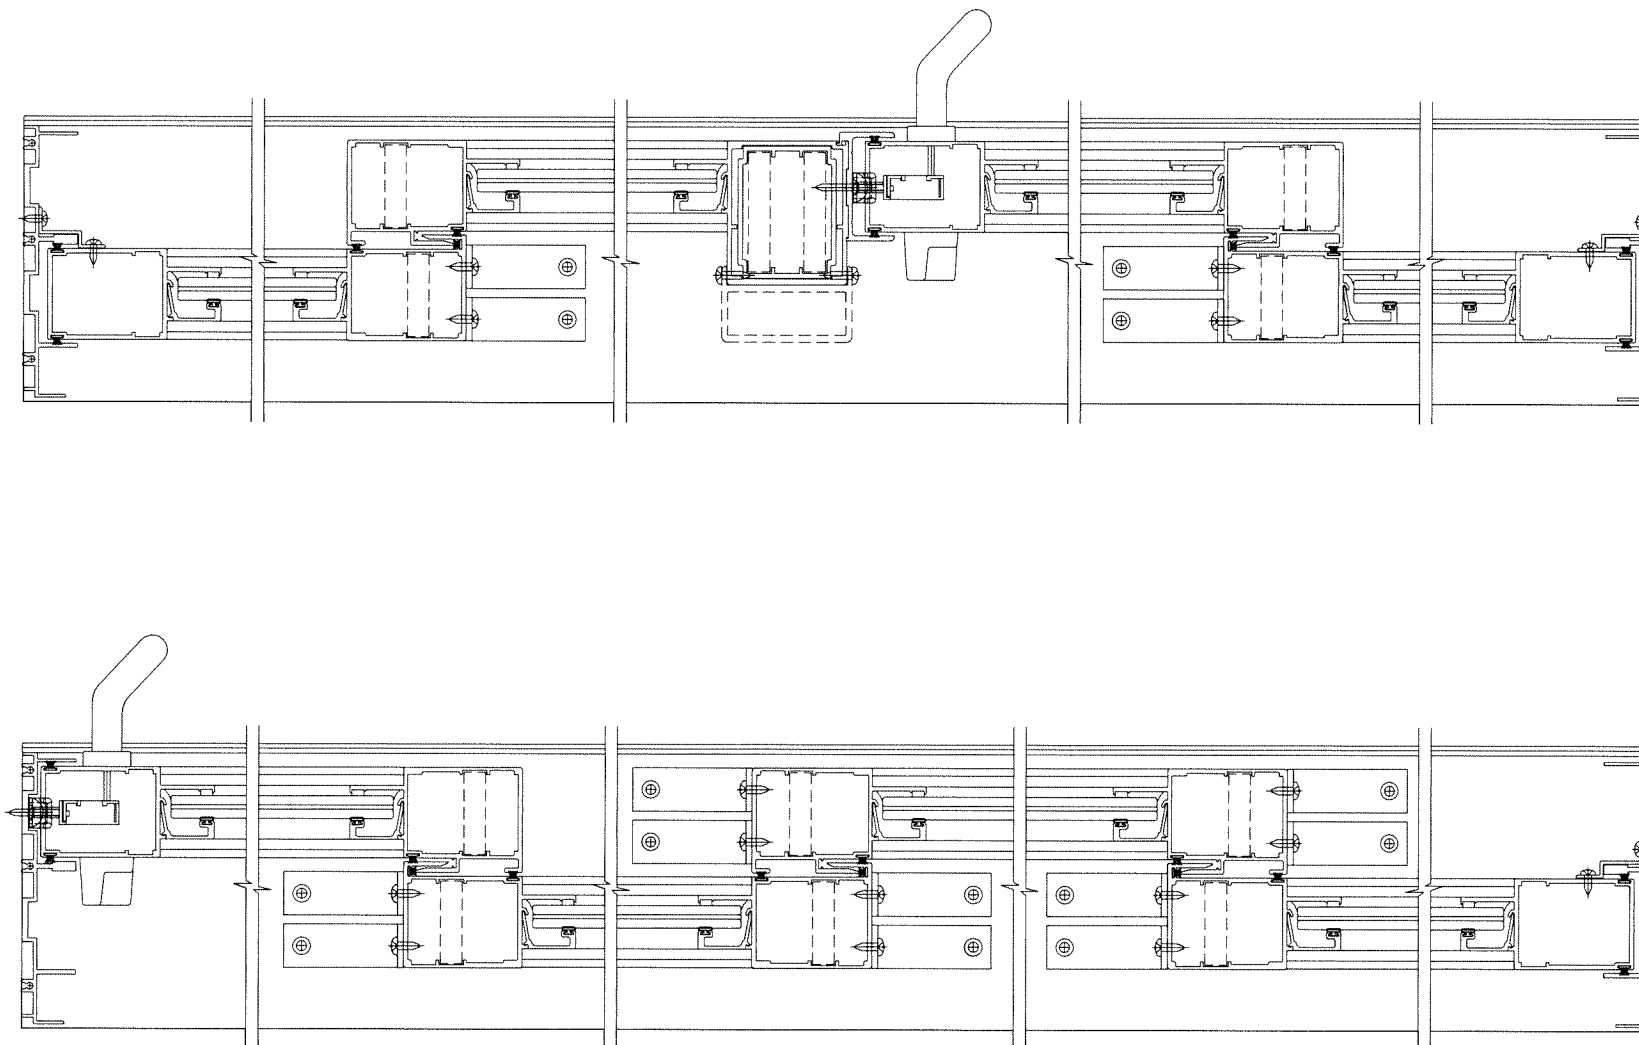


NOTE:

1. CONFIGURATIONS SHOWN FOR ILLUSTRATION PURPOSES ONLY.
2. FOR APPLICABLE DESIGN PRESSURES AND REINFORCING OPTIONS SEE SHEET 2.
3. FOR ANCHOR DETAILS SEE SHEETS 7 THRU 8.

Sealed: 2/13/2025

FL #31576

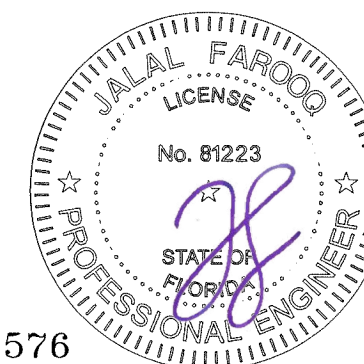

afc

AL-FAROOQ CORPORATION
ENGINEERS & PRODUCT DEVELOPMENT
9360 SUNSET DRIVE, SUITE 220
MIAMI, FLORIDA 33173 (C.A.N. 3538)
TEL. (305) 264-8100 FAX. (305) 262-6978
COMP-ANL\20-02F-SWM

SERIES-2009 ALUM SLIDING GLASS DOOR (L.M.I.)

Sunshine Windows Manufacturing, Inc.

1785 West 33rd Place
Hialeah, FL. 33012

Tel. (305) 364-9952 Fax. (305) 828-5118

revisions:		no		date		by		description	

date: 01-10-20

scale: -

dr. by: TARIQ

chk. by:

drawing no.

20-02F

sheet 4 of 13


THREE (3) TRACK FRAMES					
DESIGN LOAD CAPACITY - PSF					
AVERAGE PANEL WIDTH INCHES	DOOR FRAME HEIGHT INCHES	GLASS TYPE 'B'		GLASS TYPE 'C'	
		EXT.(+)	INT.(-)	EXT.(+)	INT.(-)
30	82	70.0	80.0	80.0	80.0
36		70.0	80.0	80.0	80.0
42		70.0	80.0	80.0	80.0
48		70.0	80.0	80.0	80.0
54		62.2	71.1	71.1	71.1
60		50.0	60.0	64.0	64.0
30	84	70.0	80.0	80.0	80.0
36		70.0	80.0	80.0	80.0
42		70.0	80.0	80.0	80.0
48		70.0	80.0	80.0	80.0
54		62.2	71.1	71.1	71.1
60		50.0	60.0	64.0	64.0
30	90	70.0	80.0	80.0	80.0
36		70.0	80.0	80.0	80.0
42		70.0	80.0	80.0	80.0
48		70.0	80.0	80.0	80.0
54		50.0	60.0	71.1	71.1
30	96	70.0	80.0	80.0	80.0
36		70.0	80.0	80.0	80.0
42		70.0	80.0	80.0	80.0
48		70.0	80.0	80.0	80.0
54		50.0	60.0	71.1	71.1
30	102	50.0	60.0	80.0	80.0
36		50.0	60.0	80.0	80.0
42		50.0	60.0	80.0	80.0
48		50.0	60.0	80.0	80.0
54		50.0	60.0	80.0	80.0
30	109	50.0	60.0	80.0	80.0
36		50.0	60.0	80.0	80.0
42		50.0	60.0	80.0	80.0
48		50.0	60.0	80.0	80.0
54		50.0	60.0	80.0	80.0

ALL EXTERIOR(+) LOADS SHOWN IN CHARTS ABOVE ARE FOR DOORS WITH 4" SILL HEIGHTS (WITH RISER).
 FOR 2-3/4" SILL HEIGHT (W/O RISER) LIMIT MAX. EXT.(+) LOADS TO 65.0 PSF
 SEE SHEET 9 FOR DETAILS

AVERAGE PANEL WIDTH = $\frac{\text{DOOR FRAME WIDTH}}{\text{NUMBER OF PANELS}}$

DOOR HEIGHT AND WIDTH SIZE MUST COMPLY EGRESS REQUIREMENTS PER FBC AS REQUIRED.


NOTE:
 GLASS CAPACITIES ON THIS SHEET ARE BASED ON ASTM E1300-09 (3 SEC. GUSTS) AND FLORIDA BUILDING COMMISSION DECLARATORY STATEMENT DCA05-DEC-219

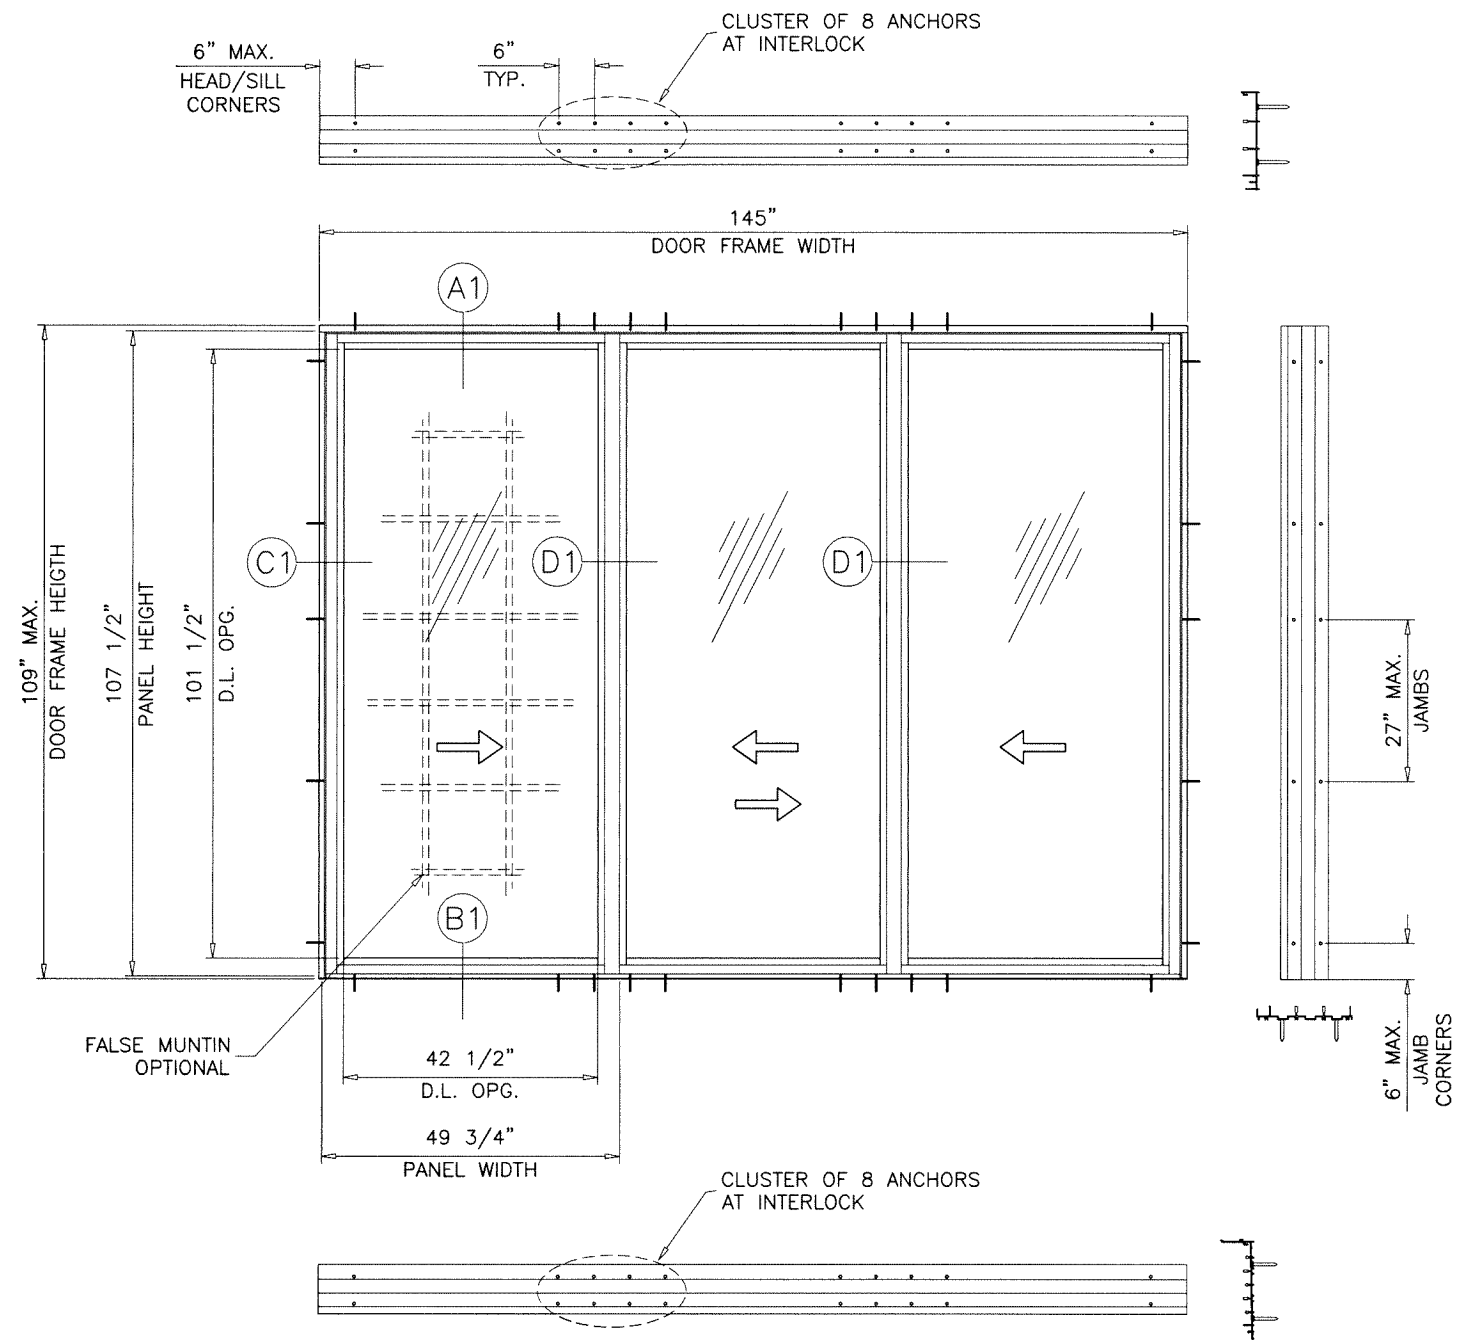

TYPICAL ELEVATION
(TESTED UNIT)

Sealed: 2/13/2025

FL #31576

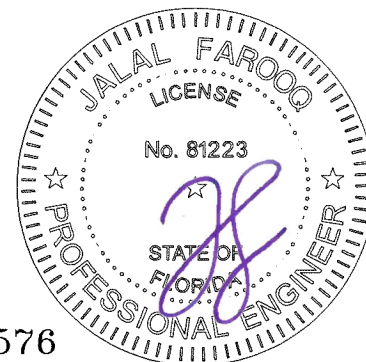

AL-FAROOQ CORPORATION
 ENGINEERS & PRODUCT DEVELOPMENT
 9360 SUNSET DRIVE, SUITE 220
 MIAMI, FLORIDA 33173
 TEL. (305) 264-8100 FAX. (305) 262-6978
 COMP-ANL\20-02F-SWM

SERIES-2009 ALUM SLIDING GLASS DOOR (L.M.I.)

Sunshine Windows Manufacturing, Inc.
 1785 West 33rd Place
 Hialeah, FL. 33012
 Tel. (305) 364-9952 Fax. (305) 828-5118

revisions:	no	date	by	description

date: 01-10-20

scale: 3/8"=1'-0"



dr. by: TARIQ

chk. by:



drawing no.

20-02F

sheet 5 of 13

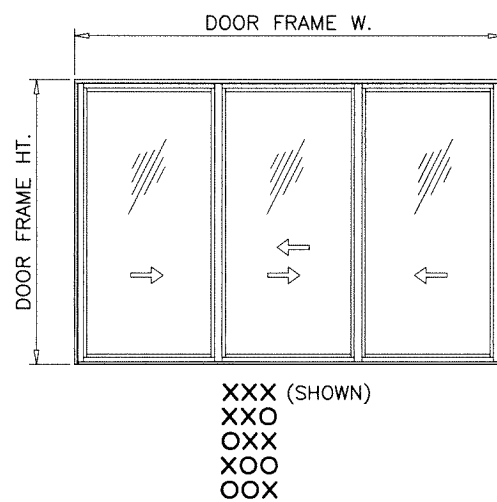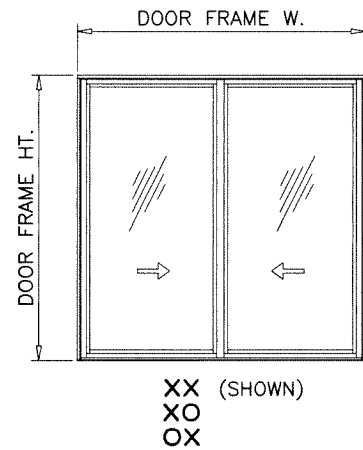

APPROVED CONFIGURATIONS
THREE (3) TRACKS

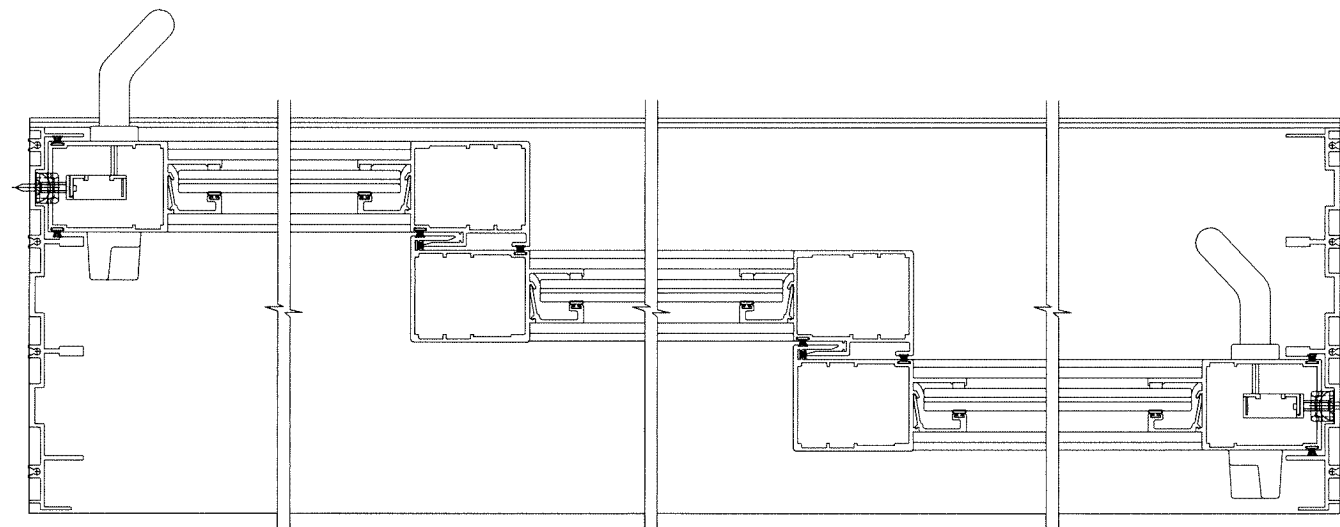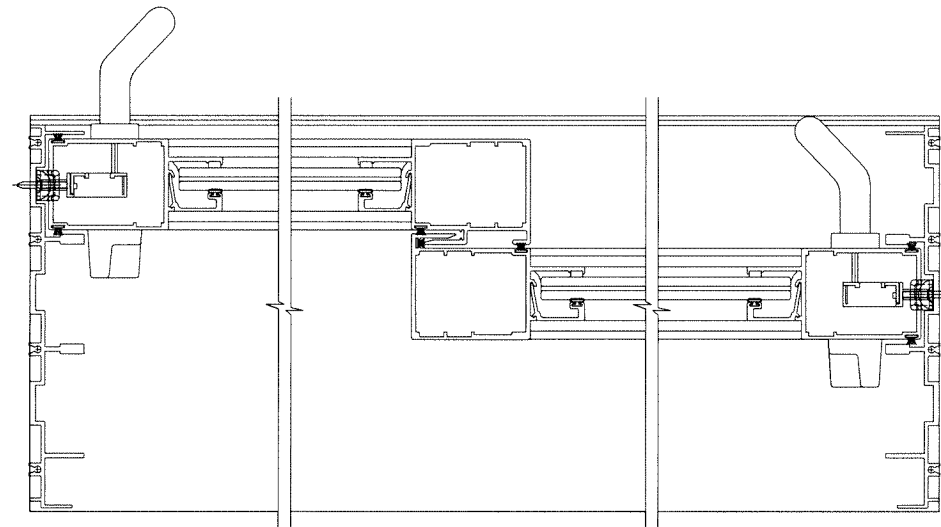

NOTE:

1. CONFIGURATIONS SHOWN FOR ILLUSTRATION PURPOSES ONLY.
2. FOR APPLICABLE DESIGN PRESSURES SEE SHEET 5.
3. FOR ANCHOR DETAILS SEE SHEETS 9 AND 10.

Sealed: 2/13/2025

FL #31576



a f c





AL-FAROOQ CORPORATION
ENGINEERS & PRODUCT DEVELOPMENT
9360 SUNSET DRIVE, SUITE 220
MIAMI, FLORIDA 33173 (C.A.N. 3538)
TEL. (305) 264-8100 FAX. (305) 262-6978
COMP-ANL\20-02F-SWM

SERIES-2009 ALUM SLIDING GLASS DOOR (L.M.I.)

Sunshine Windows Manufacturing, Inc.
1785 West 33rd Place
Hialeah, FL. 33012
Tel. (305) 364-9952 Fax. (305) 828-5118

revisions:		date: 01-10-20		scale: -		dr. by: TARIQ		chk. by:	
no	date	no	date	no	date	no	date	no	date

drawing no.
20-02F
sheet 6 of 13

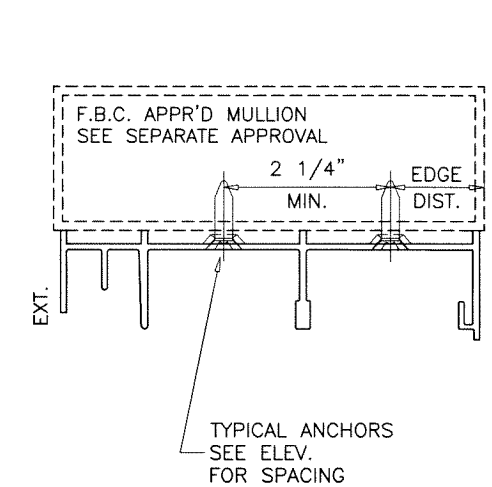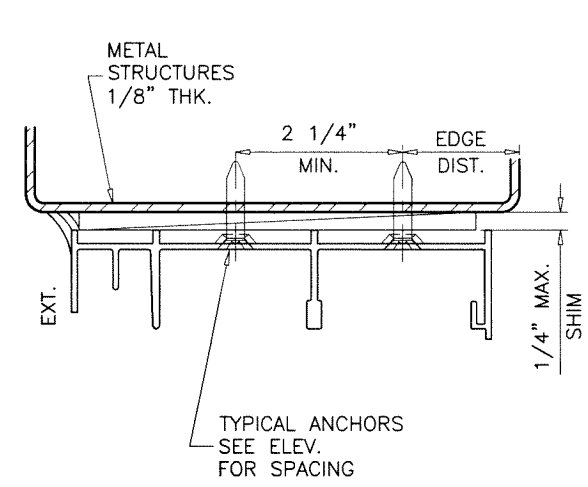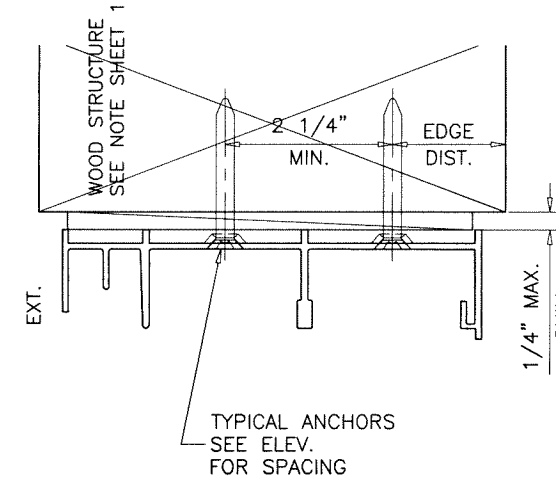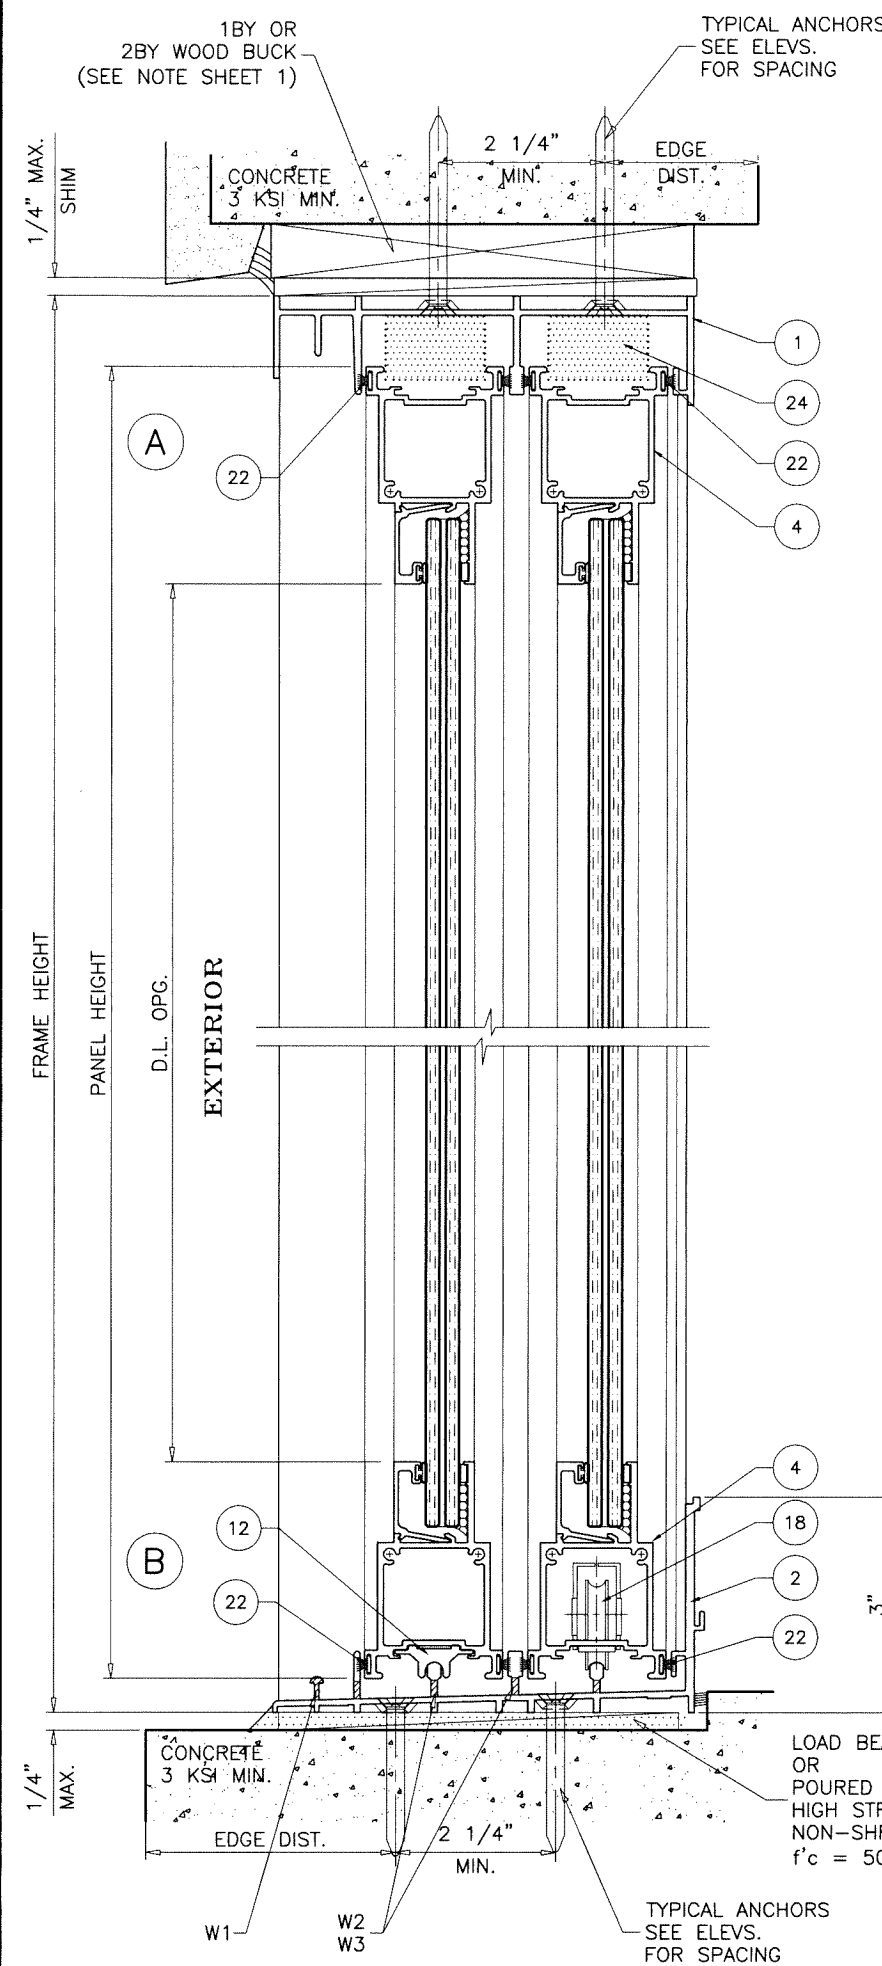

1BY OR 2BY WOOD BUCKS AND METAL STRUCTURE NOT BY 'SUNSHINE WDW,' MUST SUSTAIN LOADS IMPOSED BY GLAZING SYSTEM AND TRANSFER THEM TO THE BUILDING STRUCTURE.

TYPICAL ANCHORS: SEE ELEV. FOR SPACING

5/16" DIA. ULTRACON BY 'DEWALT' ($F_u=177$ KSI, $F_y=155$ KSI)

INTO WOOD STRUCTURES
 1-7/8" MIN. PENETRATION INTO WOOD (HEAD/JAMBS)

THRU 1BY OR 2BY BUCKS INTO CONC. OR BLOCKS
 1-3/4" MIN. EMBED INTO CONCRETE (HEAD/JAMBS)
 1-3/4" MIN. EMBED INTO GROUT-FILLED BLOCKS (JAMBS)

DIRECTLY INTO CONCRETE OR BLOCKS
 1-3/4" MIN. EMBED INTO CONCRETE (HEAD/SILL/JAMBS)
 1-3/4" MIN. EMBED INTO GROUT-FILLED BLOCKS (JAMBS)


1/4" DIA. TEKS OR SELF-DRILLING SCREWS (GRADE 5 CRS)

INTO F.B.C. APPROVED MULLIONS AND
 INTO METAL STRUCTURES (HEAD/JAMBS)
 (3) THREADS MIN. TO EXTEND BEYOND METAL THICKNESS
 ALUMINUM: 1/8" THK. MIN. (6063-T5 MIN.)
 STEEL: 1/8" THK. MIN. ($F_y = 36$ KSI MIN.)
 (STEEL IN CONTACT WITH ALUMINUM TO BE PLATED OR PAINTED)

CRITICAL EDGE DISTANCE

INTO CONCRETE AND FILLED BLOCKS = 1-3/4" MIN.
 INTO WOOD STRUCTURE = 7/8" MIN.
 INTO METAL STRUCTURE = 1/2" MIN.

WOOD AT HEAD, SILL OR JAMBS SG = 0.55 MIN.
 CONCRETE AT HEAD, SILL OR JAMBS $f'_c = 3500$ PSI MIN.
 C-90 GROUT-FILLED BLOCK AT JAMBS $f'_m = 2000$ PSI MIN.

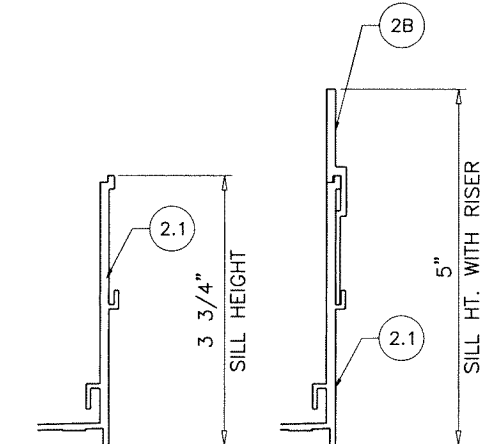


WEEPHOLES:

W1 = 1/2" LONG NOTCH AT EACH END
 W2 = 3/4" LONG NOTCH AT EACH END OF PANEL
 W3 = 3/16" X 7/8" WEEP HOLE AT 1-5/8" FROM EACH END OF PANEL

Sealed: 2/13/2025

FL #31576

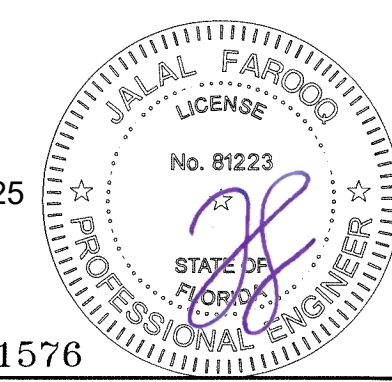

AL-FAROOQ CORPORATION
 ENGINEERS & PRODUCT DEVELOPMENT
 9360 SUNSET DRIVE, SUITE 220
 MIAMI, FLORIDA 33173
 TEL. (305) 264-8100 FAX. (305) 262-6978
 COMP-ANL\20-02F-SWM

COMP-ANL\20-02F-SWM

SERIES-2009 ALUM SLIDING GLASS DOOR (L.M.I.)





Sunshine Windows Manufacturing, Inc.
 1785 West 33rd Place
 Hialeah, FL 33012
 Tel. (305) 364-9952 Fax. (305) 828-5118

COMP-ANL\20-02F-SWM

revisions:	
no	date by description

date: 01-10-20
 scale: 3/8" = 1"
 dr. by: TARIQ
 chg. by:

drawing no.
20-02F
 sheet 7 of 13

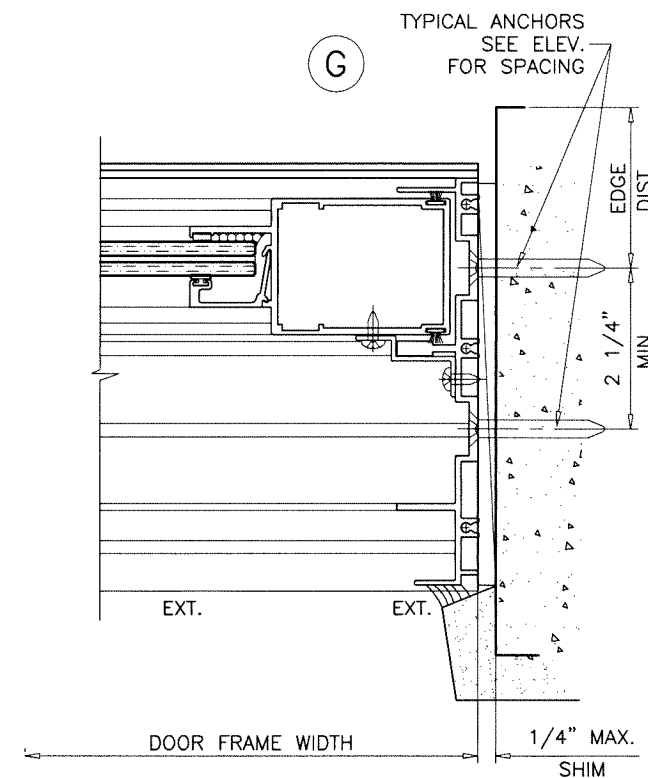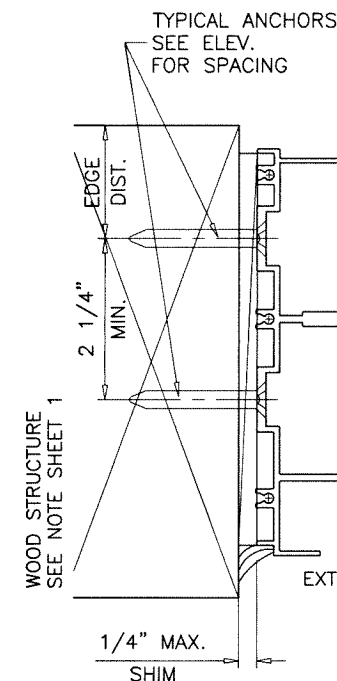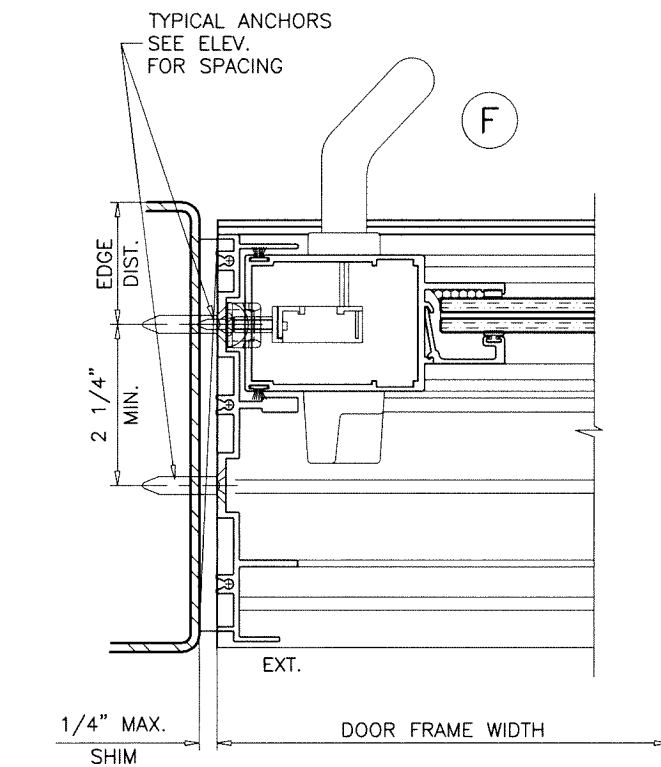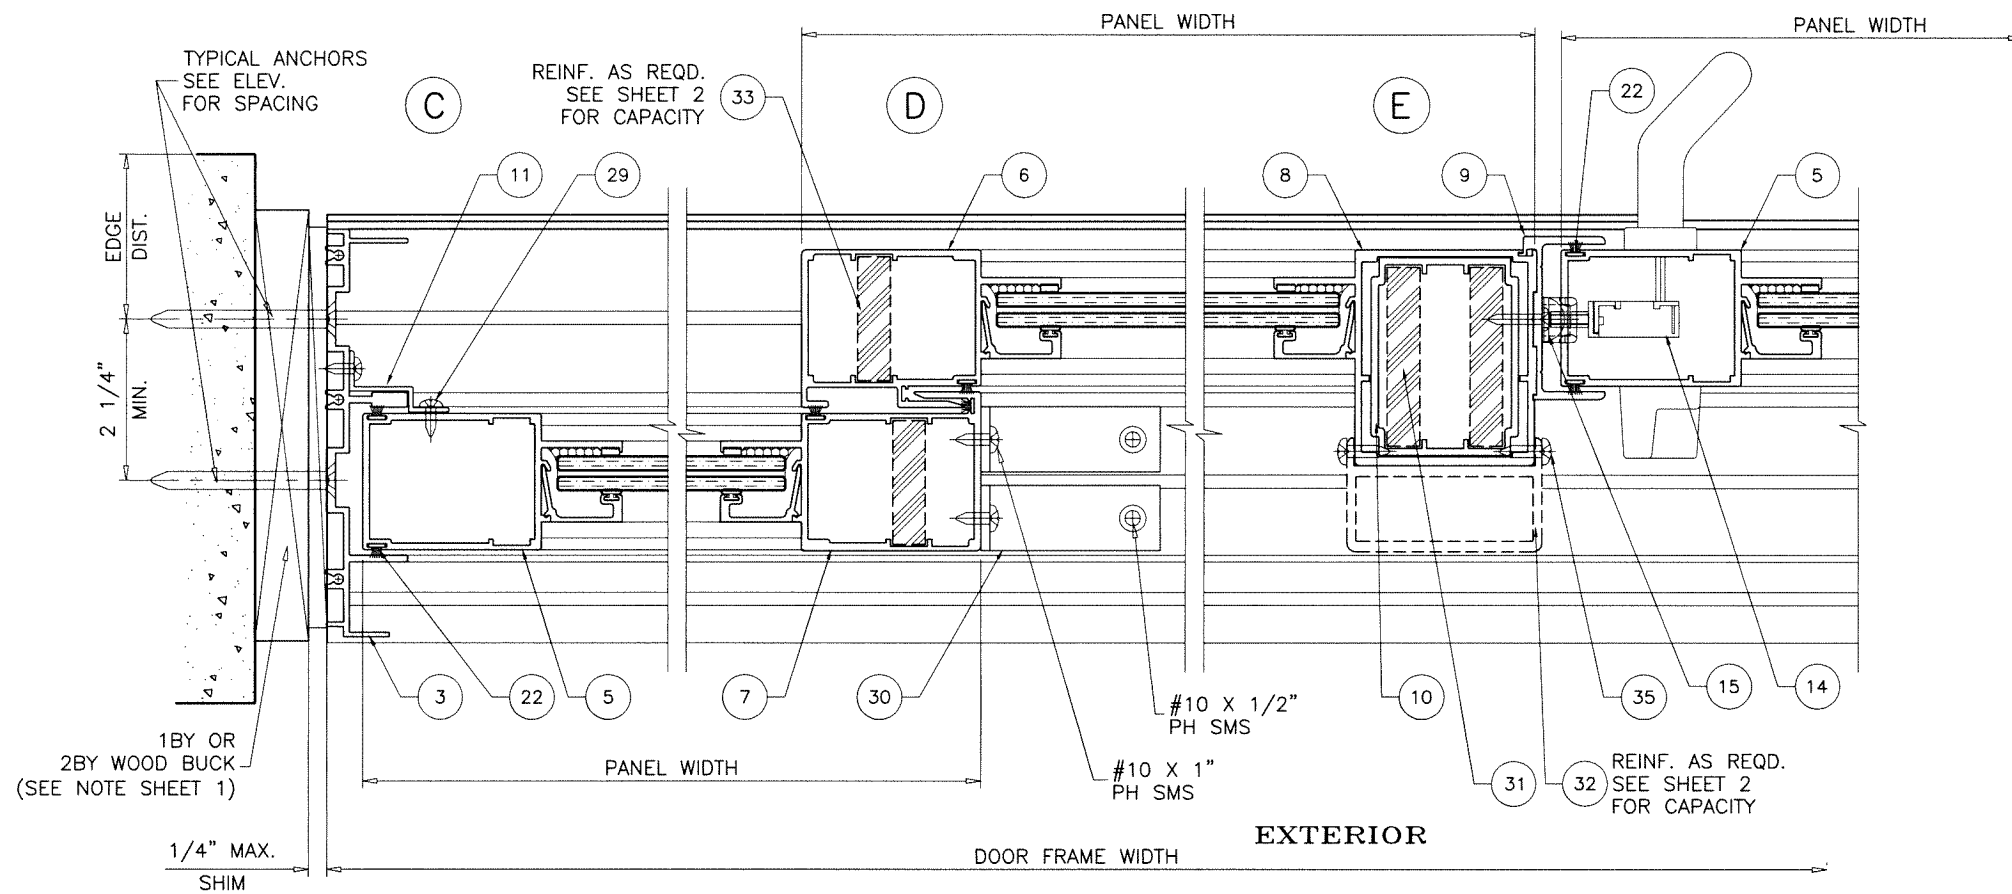

Sealed: 2/13/2025

FL #31576



SERIES-2009 ALUM SLIDING GLASS DOOR (L.M.I.)

Sunshine Windows Manufacturing, Inc.

1785 West 33rd Place
Hialeah, FL 33012

Tel. (305) 364-9952 Fax. (305) 828-5118

AL-FAROOQ CORPORATION
ENGINEERS & PRODUCT DEVELOPMENT
9360 SUNSET DRIVE, SUITE 220
MIAMI, FLORIDA 33173 (C.A.N. 3538)
TEL. (305) 264-8100 FAX. (305) 262-6978

COMP-ANL\20-02F-SWM

revisions:
no date by description

date: 01-10-20

scale: 3/8" = 1"




dr. by: TARIQ

chk. by:

drawing no.

20-02F

sheet 8 of 13

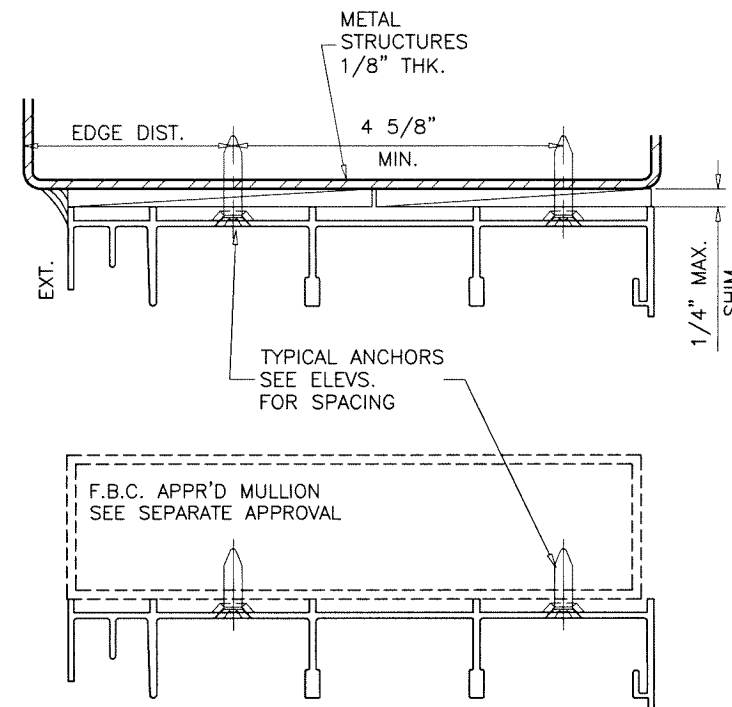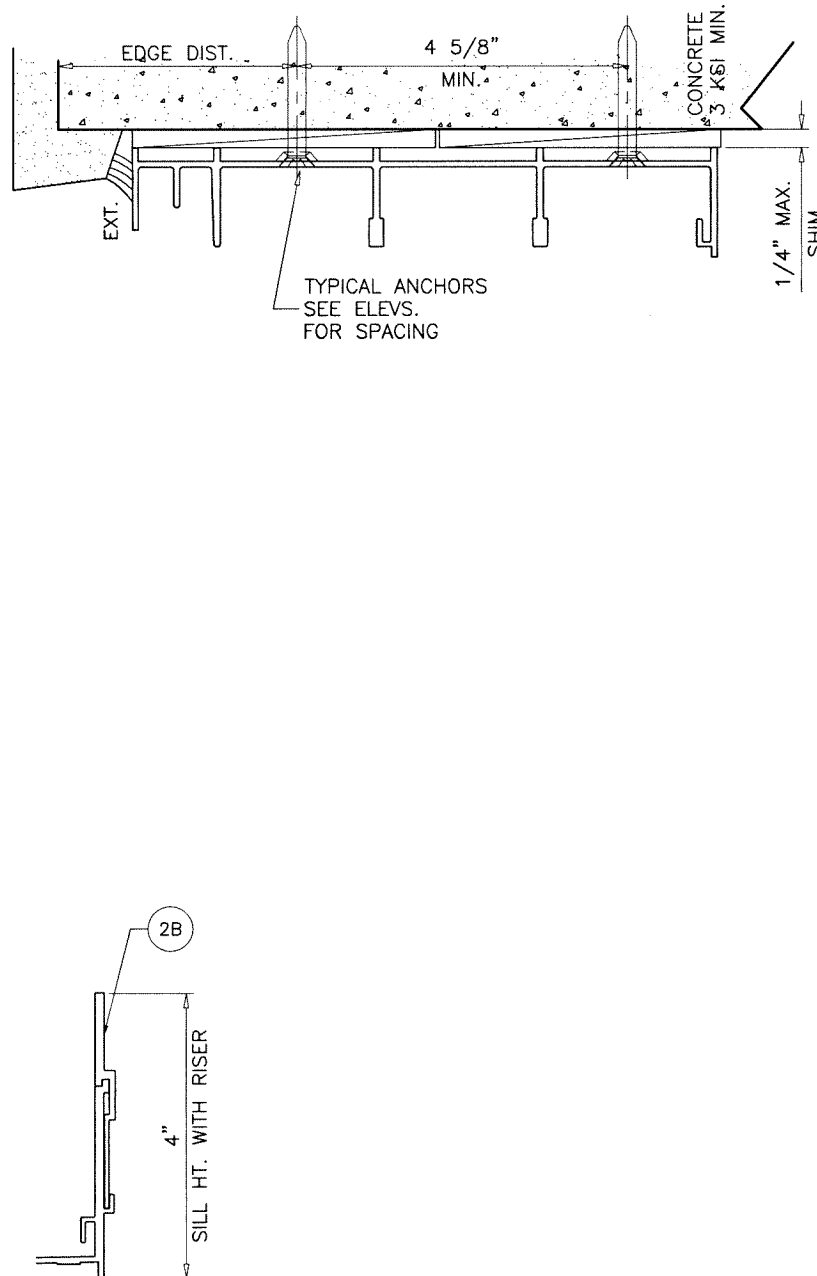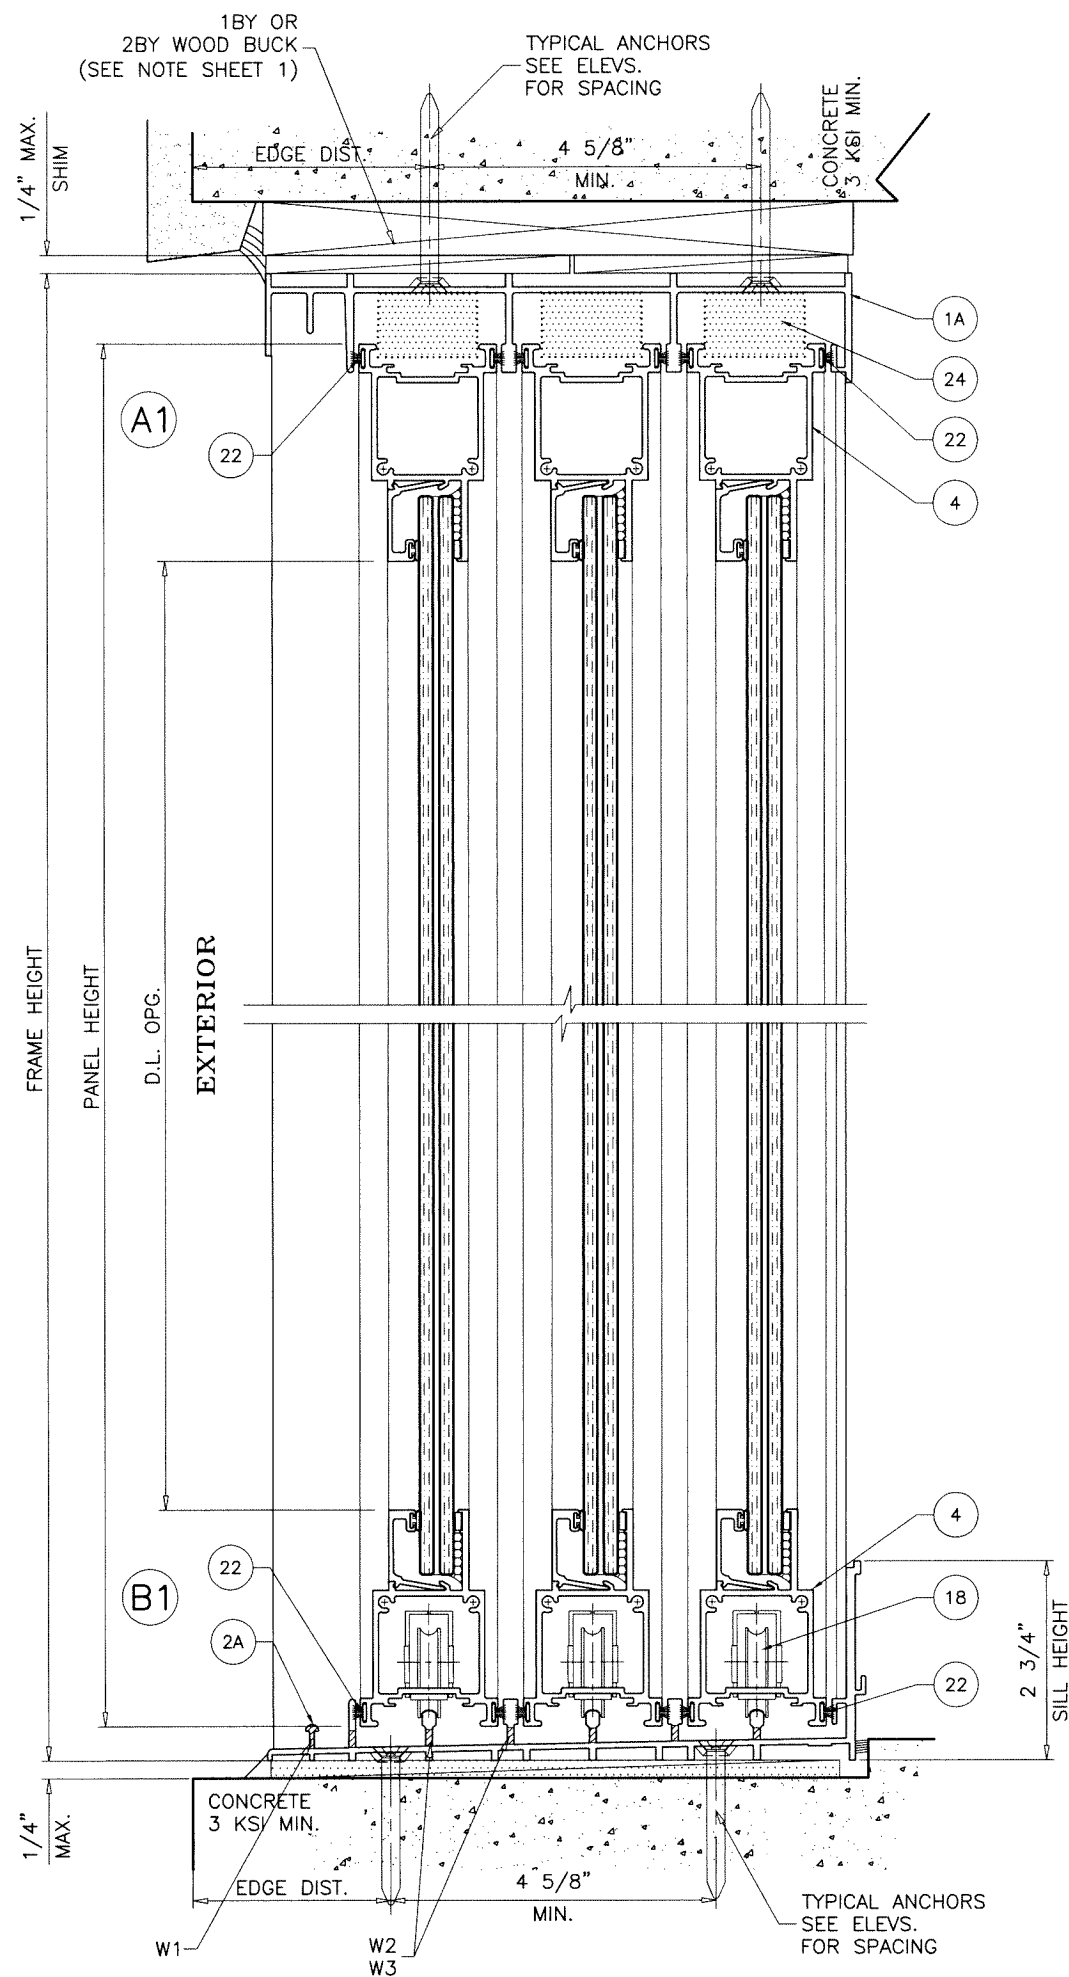

WEEPHOLES:

- W1 = 1/2" LONG NOTCH AT EACH END
- W2 = 3/4" LONG NOTCH AT EACH END OF PANEL
- W3 = 3/16" X 7/8" WEEP HOLE AT 1-5/8" FROM EACH END OF PANEL

Sealed: 2/13/2025

FL #31576



AL-FAROOQ CORPORATION
ENGINEERS & PRODUCT DEVELOPMENT
9360 SUNSET DRIVE, SUITE 220
MIAMI, FLORIDA 33173
TEL. (305) 264-8100 FAX. (305) 262-6978

COMP-ANL\20-02F-SWM

SERIES-2009 ALUM SLIDING GLASS DOOR (L.M.I.)

Sunshine Windows Manufacturing, Inc.
1785 West 33rd Place
Hialeah, FL. 33012
Tel. (305) 364-9952 Fax. (305) 828-5118

20-02F

revisions:	
no	date by description

date: 01-10-20

scale: 3/8" = 1"

dr. by: TARIQ

chk. by:

drawing no.

20-02F

sheet 9 of 13

ITEM #	PART #	QUANTITY	DESCRIPTION	MATERIAL	MANF./SUPPLIER/REMARKS
1	TGOC-3657	1	FRAME HEAD (2 TRACK)	6063-T6	-
1A	3657-3T	1	FRAME HEAD (3 TRACK)	6063-T6	-
2	49272	1	FRAME SILL (2 TRACK) 3" HIGH	6063-T6	-
2.1	TGOC-3658	1	FRAME SILL (2 TRACK) 3-3/4" HIGH	6063-T6	-
2A	3658-3T	1	FRAME SILL (3 TRACK)	6063-T6	-
2B	TGOC-3670	1	SILL RISER	6063-T6	-
3	TGOC-3659	2	FRAME JAMB (2 TRACK)	6063-T6	-
3A	3659-3T	2	FRAME JAMB (3 TRACK)	6063-T6	-
4	TGOC-3660	4/ PANEL	PANEL TOP/BOTTOM RAIL	6063-T6	-
5	TGOC-3661	4/ PANEL	PANEL LOCK/FIXED STILE	6063-T6	-
6	TGOC-3662	AS REQD.	INTERIOR INTERLOCK STILE	6063-T6	-
7	TGOC-3663	AS REQD.	EXTERIOR INTERLOCK STILE	6063-T6	-
8	TGOC-3664	AS REQD.	ASTRAGAL STILE	6063-T6	-
9	TGOC-3665	AS REQD.	ASTRAGAL LOCK ADAPTER	6063-T6	-
10	TGOC-3666	AS REQD.	ASTRAGAL REINF.	6063-T6	-
11	TGOC-3667	AS REQD.	FIX. PANEL CLIP	6063-T6	-
12	SSW-012	AS REQD.	FIX. PANEL BOTTOM RAIL GUIDE	RIGID VINYL	-
13	TGOC-3669	AS REQD.	GLAZING BEAD	6063-T6	-
14	597-SRS	AS REQD.	MORTISE LOCK	-	AMESBURY HARDWARE
15	2315 SRS	AS REQD.	MORTISE LOCK KEEPER	-	AMESBURY HARDWARE
16	APOLLO SRS	AS REQD.	LOCK INTERIOR HANDLE/PULL	-	AMESBURY HARDWARE
17	2940 SRS	AS REQD.	LOCK EXTERIOR HANDLE/PULL	-	AMESBURY HARDWARE
18	SR-2003	2/ MOV. PANEL	TANDEM STEEL WHEELS IN METALLIC HOUSING	ST. STEEL	DELTA INDUSTRIAL SYSTEMS
21	750	AS REQD.	1/8" X 1/4" DOUBLE SIDED GLAZING TAPE	PE FOAM	ZIALOC
22	W44214NW000	AS REQD.	FIN PILE W'STRIPPING (.229"W X .220"H)	WOOL	-
24	-	AS REQD.	SELF ADHESIVE PILE PAD	WOOL	AT INTERLOCK/ASTRAGAL
25	FWI3002	AS REQD.	VINYL BULB GASKET (3025)	EPDM	DUROMETER 75±5 SHORE A
26	#10 X 1"	AS REQD.	ASTRAGAL ADAPTER FASTENERS AT 2 FROM ENDS & 12" O.C.	ST. STEEL	PH SMS
27	#8 X 1"	AS REQD.	FRAME ASSEMBLY FASTENERS	ST. STEEL	PH SMS
28	#10 X 1"	AS REQD.	PANEL ASSEMBLY FASTENERS	ST. STEEL	PH SMS
29	#10 X 3/4"	AS REQD.	FIX. PANEL CLIP FASTENERS, AT 12" O.C.	ST. STEEL	PH SMS
30	GAS-33328B	AS REQD.	FIX. PANEL ANGLE CLIP	6063-T6	3" X 3" X 1/8"
31	-	AS REQD.	ASTRAGAL REINF. BAR	6063-T6	-
32	TGOC-3671	AS REQD.	ASTRAGAL EXTERIOR REINF.	6063-T6	-
33	-	AS REQD.	INTERLOCK REINF. BAR	6063-T6	-
34	-	2/ LITE	SETTING BLOCK (1/8" X 5/8" X 3" LONG) AT 1/4 POINTS	EPDM	DUROMETER 80±5 SHORE A
35	#10 X 1"	AS REQD.	EXTERIOR REINF. FASTENERS AT 2 FROM ENDS & 12" O.C.	ST. STEEL	PH SMS

LOCK:

SURFACE MOUNT METALLIC HANDLE AT 40-1/2" FROM BOTTOM
FASTENED TO LOCK STILE WITH
(2) #8-24 X 2-3/4" OH MS

SURFACE MOUNT METALLIC 3 PLY HOOK LOCK AT
40" FROM BOTTOM
FASTENED TO LOCK STILE WITH
(2) #12-24 X 1/2" FH MS

SURFACE MOUNT METALLIC KEEPER AT 40" FROM BOTTOM
FASTENED TO FRAME JAMB AND ASTRAGAL STILE WITH
(2) #10 X 1" PH SDS


SEALANT:

ALL JOINTS AND FRAME CONNECTIONS SEALED WITH
WHITE/ALUMINUM COLORED SILICONE.



Sealed: 2/13/2025

FL #31576

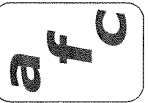**AL-FAROOQ CORPORATION**
ENGINEERS & PRODUCT DEVELOPMENT
9360 SUNSET DRIVE, SUITE 220
MIAMI, FLORIDA 33173
TEL. (305) 264-8100 FAX. (305) 262-6978

SERIES-2009 ALUM SLIDING GLASS DOOR (L.M.I.)
Sunshine Windows Manufacturing, Inc.
1785 West 33rd Place
Hialeah, FL. 33012
Tel. (305) 364-9952 Fax. (305) 828-5118






















revisions:
no date by description

date: 01-10-20
scale: 3/8" = 1"
dr. by: TARIQ
chk. by:

drawing no.
20-02F


sheet 11 of 13

COMP-ANL\20-02F-SWM

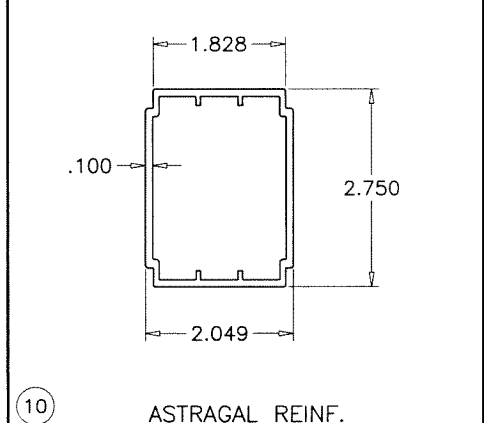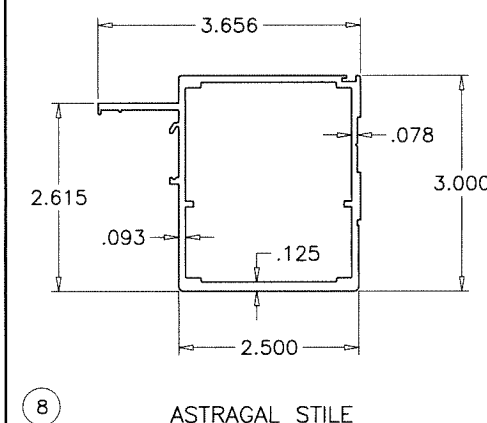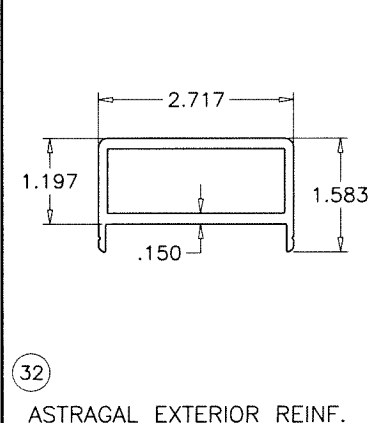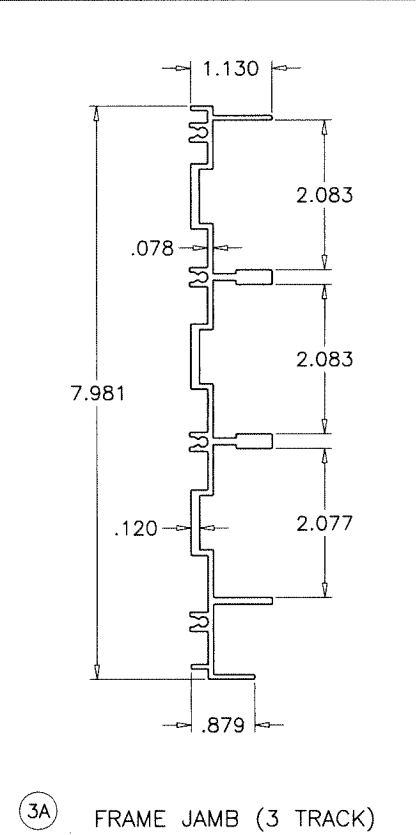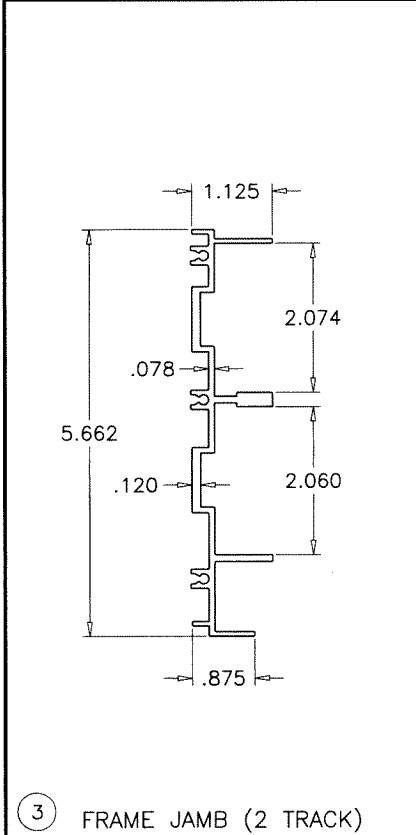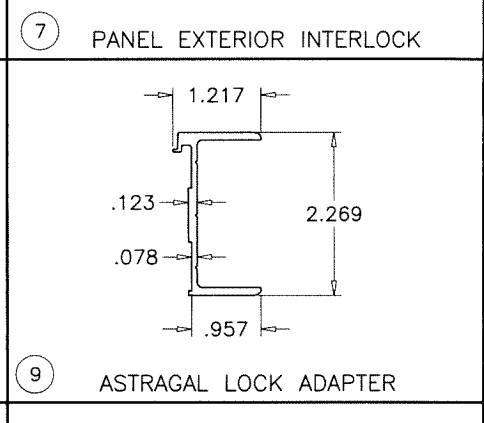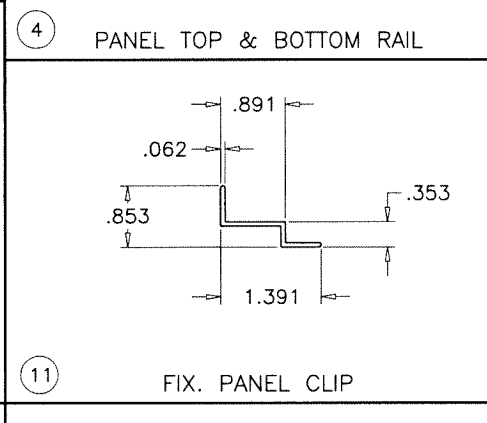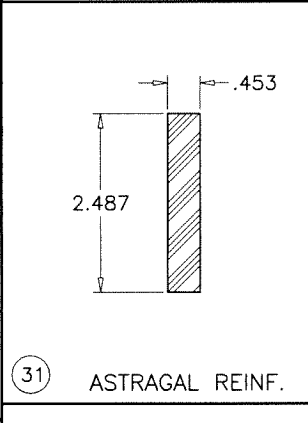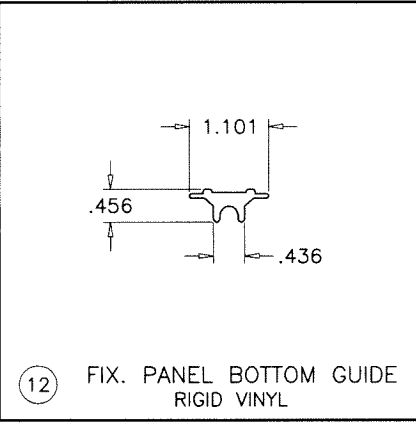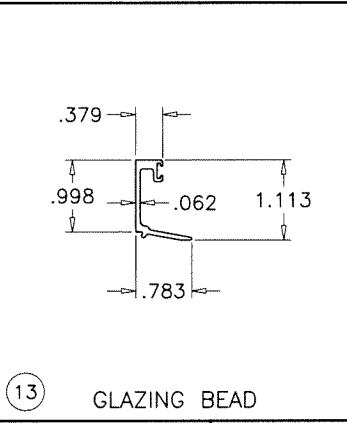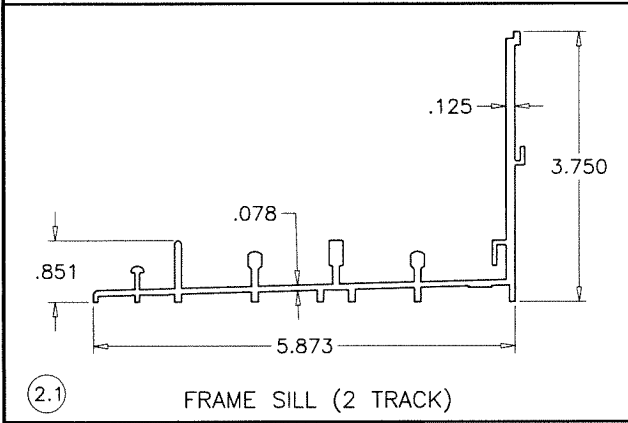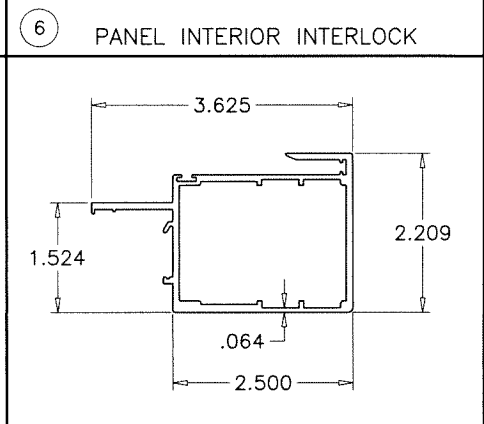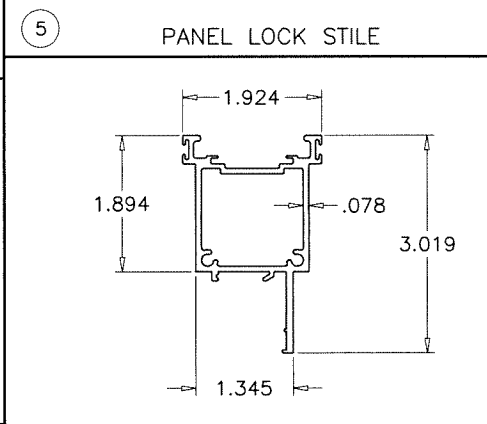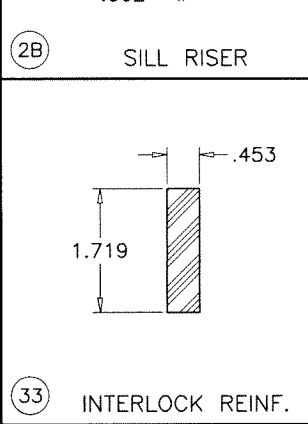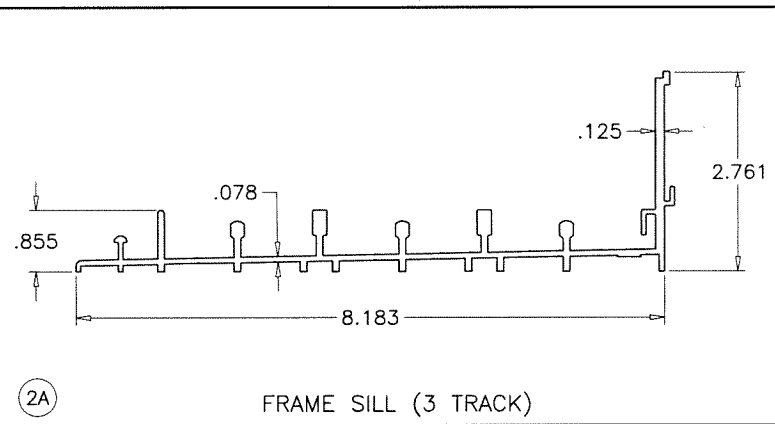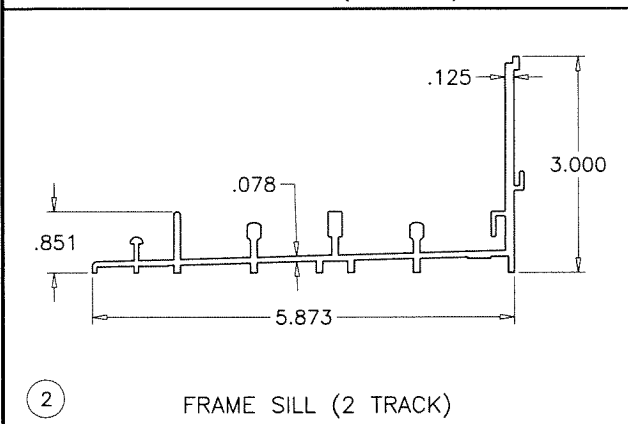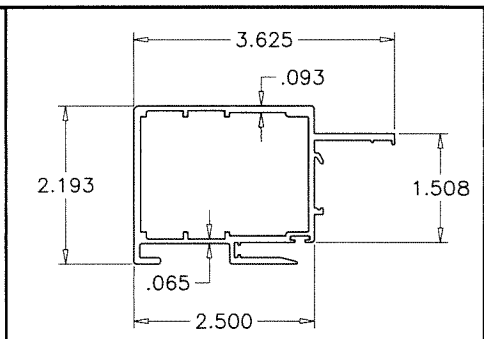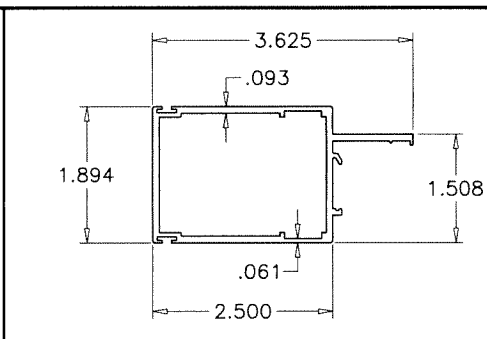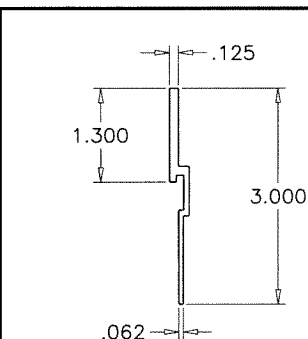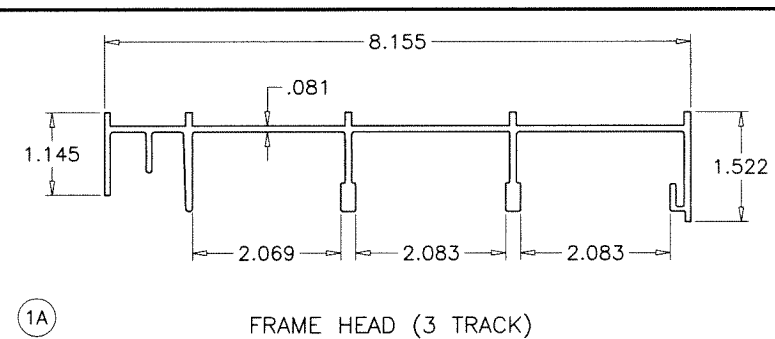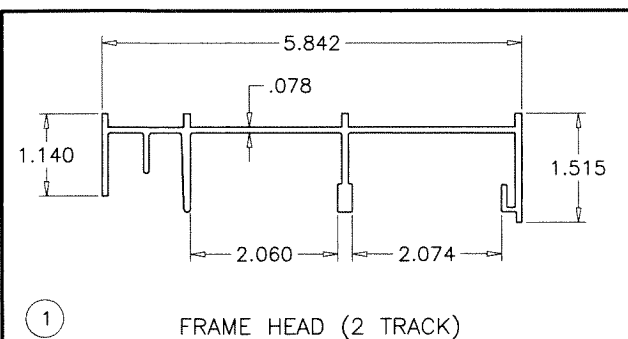

Sealed: 2/13/2025

FL #31576

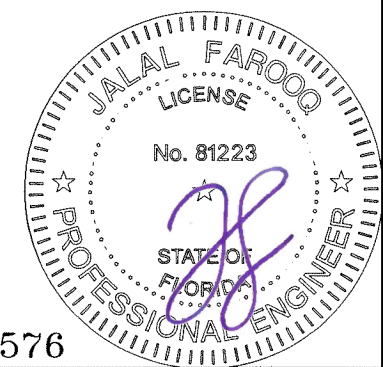

a f c


AL-FAROOQ CORPORATION
ENGINEERS & PRODUCT DEVELOPMENT
9360 SUNSET DRIVE, SUITE 220
MIAMI, FLORIDA 33173 (C.A.N. 3538)
TEL. (305) 264-8100 FAX. (305) 262-6978

COMP-ANL\20-02F-SWM


SERIES-2009 ALUM SLIDING GLASS DOOR (L.M.I.)

Sunshine Windows Manufacturing, Inc.
1785 West 33rd Place
Hialeah, FL. 33012
Tel. (305) 364-9952 Fax. (305) 828-5118


date: 01-10-20	revisions:	
scale: $3/8" = 1"$	no	date by description
dr. by: TARIQ		
chk. by:		
drawing no. 20-02F		
sheet 12 of 13		

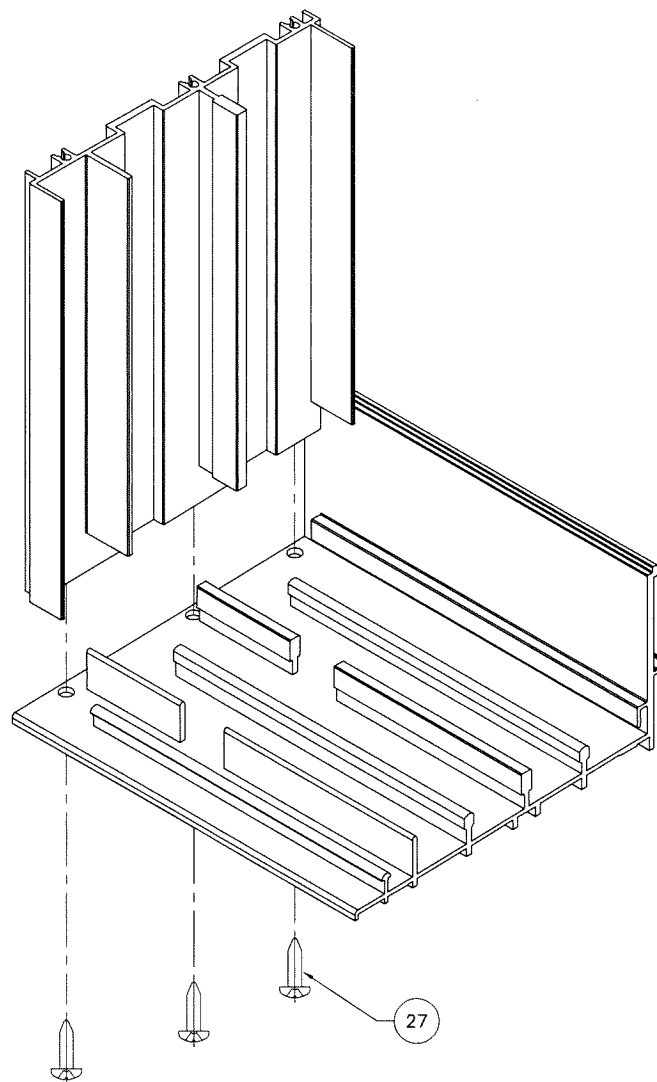


FRAME BOTTOM CORNER

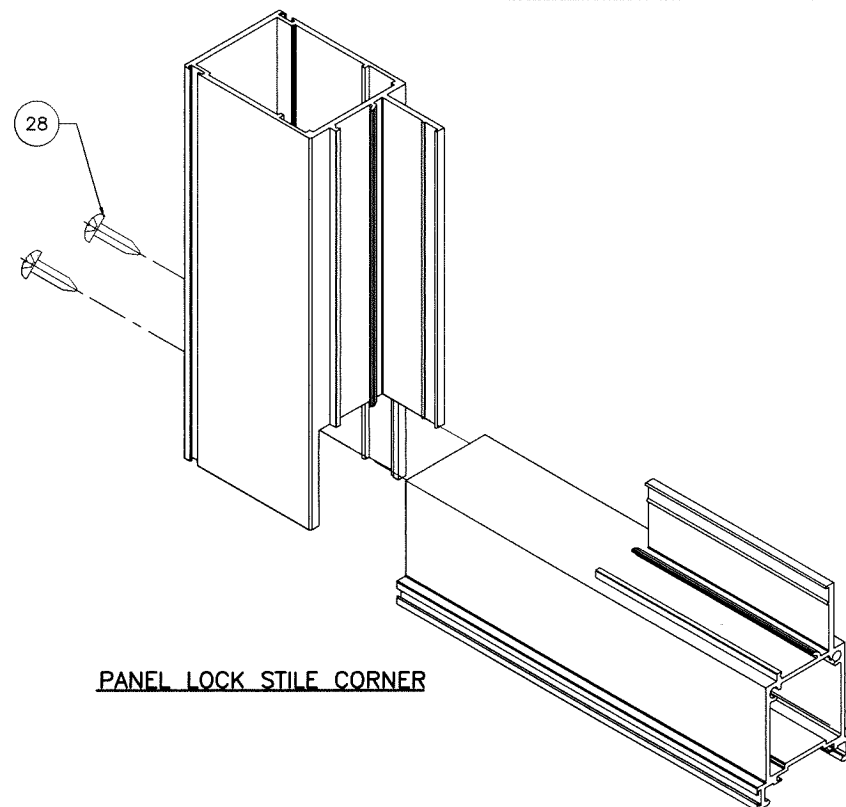


PANEL LOCK STILE CORNER

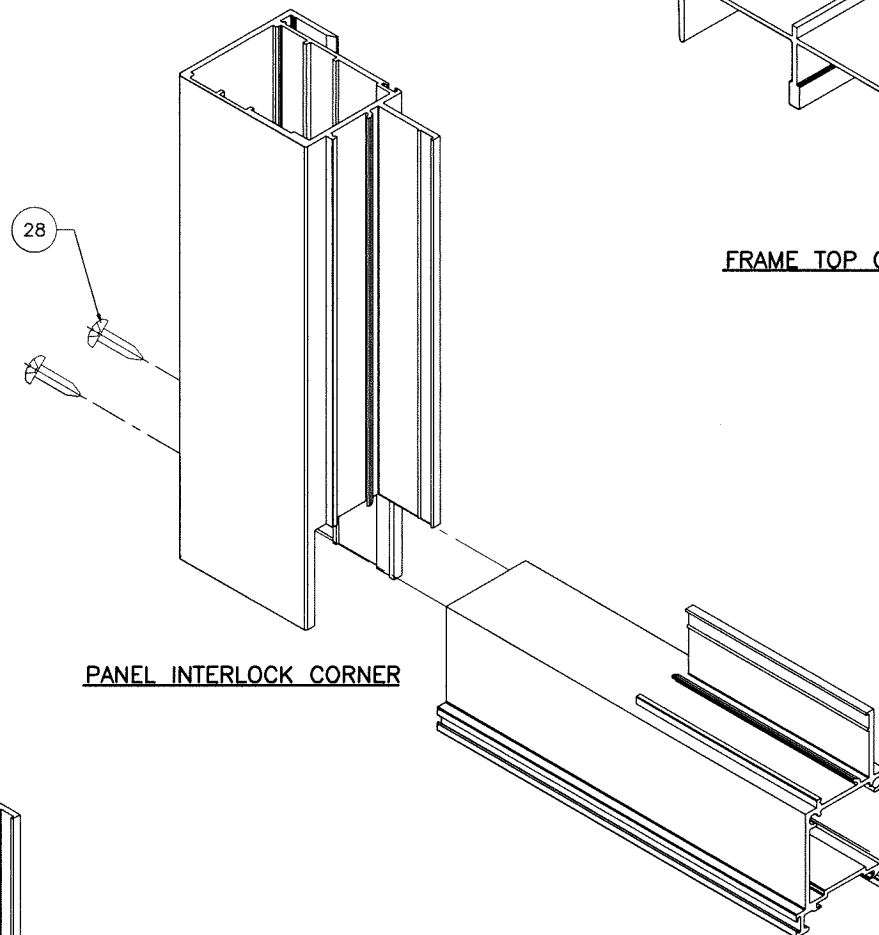

PANEL INTERLOCK CORNER

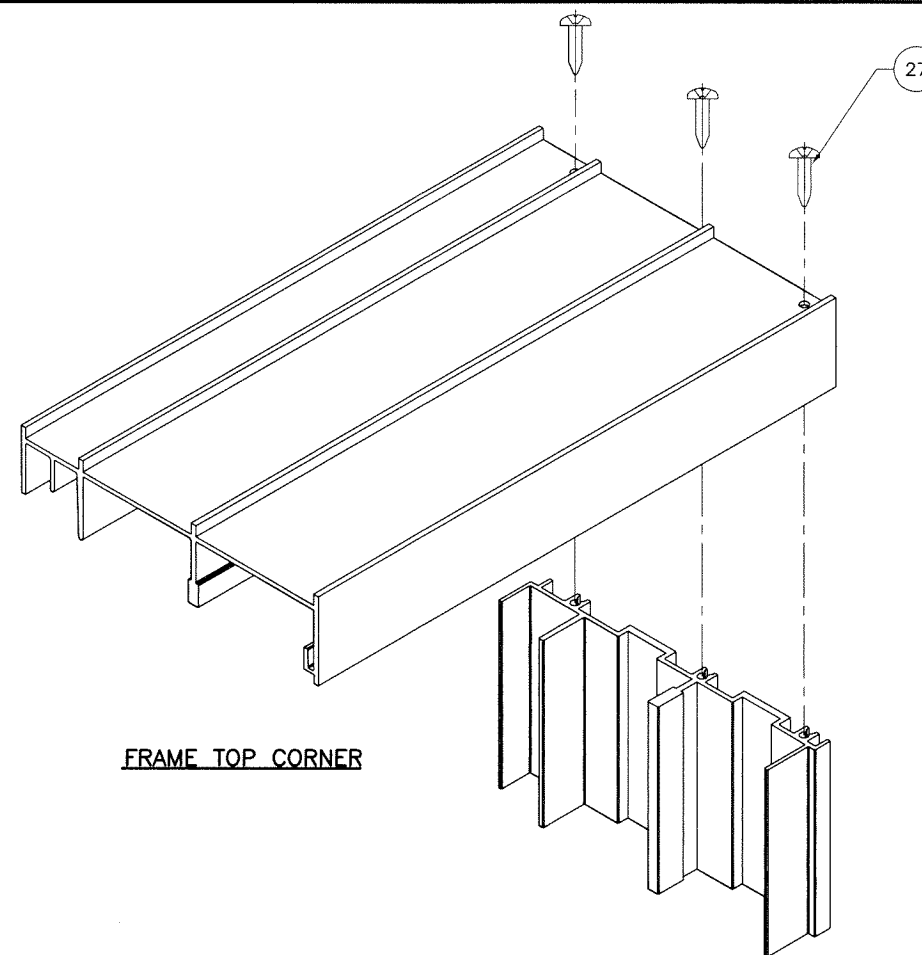

FRAME TOP CORNER

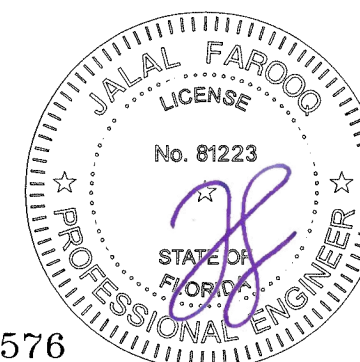

Sealed: 2/13/2025

FL #31576

af c
AL-FAROOQ CORPORATION
 ENGINEERS & PRODUCT DEVELOPMENT
 9360 SUNSET DRIVE, SUITE 220
 MIAMI, FLORIDA 33173 (C.A.N. 3538)
 TEL. (305) 264-8100 FAX. (305) 262-6978

SERIES-2009 ALUM SLIDING GLASS DOOR (L.M.I.)
Sunshine Windows Manufacturing, Inc.
 1785 West 33rd Place
 Hialeah, FL. 33012
 Tel. (305) 364-9952 Fax. (305) 828-5118

revisions:		date		by description	
no	date	no	date	by	description

date: 01-10-20
 scale: 3/8" = 1"
 dr. by: TARIQ
 chk. by:

drawing no.
20-02F
 sheet 13 of 13

COMP-ANL\20-02F-SWM