

SERIES-2009
ALUMINUM SLIDING GLASS DOOR

DESIGN LOAD RATING FOR TWO(2) TRACK DOORS TO BE AS PER CHARTS SHOWN ON SHEET 2 AND APPROVED CONFIGURATIONS SHOWN ON SHEETS 3 & 4.
DESIGN LOAD RATING FOR THREE(3) TRACK DOORS TO BE AS PER CHARTS SHOWN ON SHEET 5 AND APPROVED CONFIGURATIONS SHOWN ON SHEET 6.

THIS PRODUCT HAS BEEN DESIGNED AND TESTED TO COMPLY WITH THE REQUIREMENTS OF THE 2023 (8TH EDITION)/2026 (9TH EDITION) FLORIDA BUILDING CODE INCLUDING HIGH VELOCITY HURRICANE ZONE (HVHZ).

1BY OR 2BY WOOD BUCKS & BUCK FASTENERS BY OTHERS, MUST BE DESIGNED AND INSTALLED ADEQUATELY TO TRANSFER APPLIED PRODUCT LOADS TO THE BUILDING STRUCTURE.

ANCHORS SHALL BE CORROSION RESISTANT, SPACED AS SHOWN ON DETAILS AND INSTALLED PER MANUF'S INSTRUCTIONS. SPECIFIED EMBEDMENT TO BASE MATERIAL SHALL BE BEYOND WALL DRESSING OR STUCCO.

A LOAD DURATION INCREASE IS USED IN DESIGN OF ANCHORS INTO WOOD ONLY.


ALL SHIMS TO BE LOAD-BEARING, (HIGH DENSITY PLASTIC/COMPOSITE, METAL OR OTHER RIGID MATERIALS).

MATERIALS INCLUDING BUT NOT LIMITED TO STEEL/METAL SCREWS, THAT COME INTO CONTACT WITH OTHER DISSIMILAR MATERIALS SHALL MEET THE REQUIREMENTS OF THE 2023/2026 FLORIDA BLDG. CODE & ADOPTED STANDARDS.

THIS PRODUCT APPROVAL IS GENERIC AND DOES NOT PROVIDE INFORMATION FOR A SITE SPECIFIC PROJECT, i.e. LIFE SAFETY OF THIS PRODUCT, ADEQUACY OF STRUCTURE RECEIVING THIS PRODUCT AND SEALING AROUND OPENING FOR WATER INFILTRATION RESISTANCE ETC.
CONDITIONS NOT SHOWN IN THIS DRAWING ARE TO BE ANALYZED SEPARATELY, AND TO BE REVIEWED BY BUILDING OFFICIAL.

DESIGN LOADS SHOWN ARE BASED ON 'ALLOWABLE STRESS DESIGN (ASD)'.

MANUFACTURER'S LABEL SHALL BE LOCATED ON A READILY VISIBLE LOCATION IN ACCORDANCE WITH SECTION 1709.9.3 OF FLORIDA BUILDING CODE.
LABELING TO COMPLY WITH SECTION 1709.9.2.

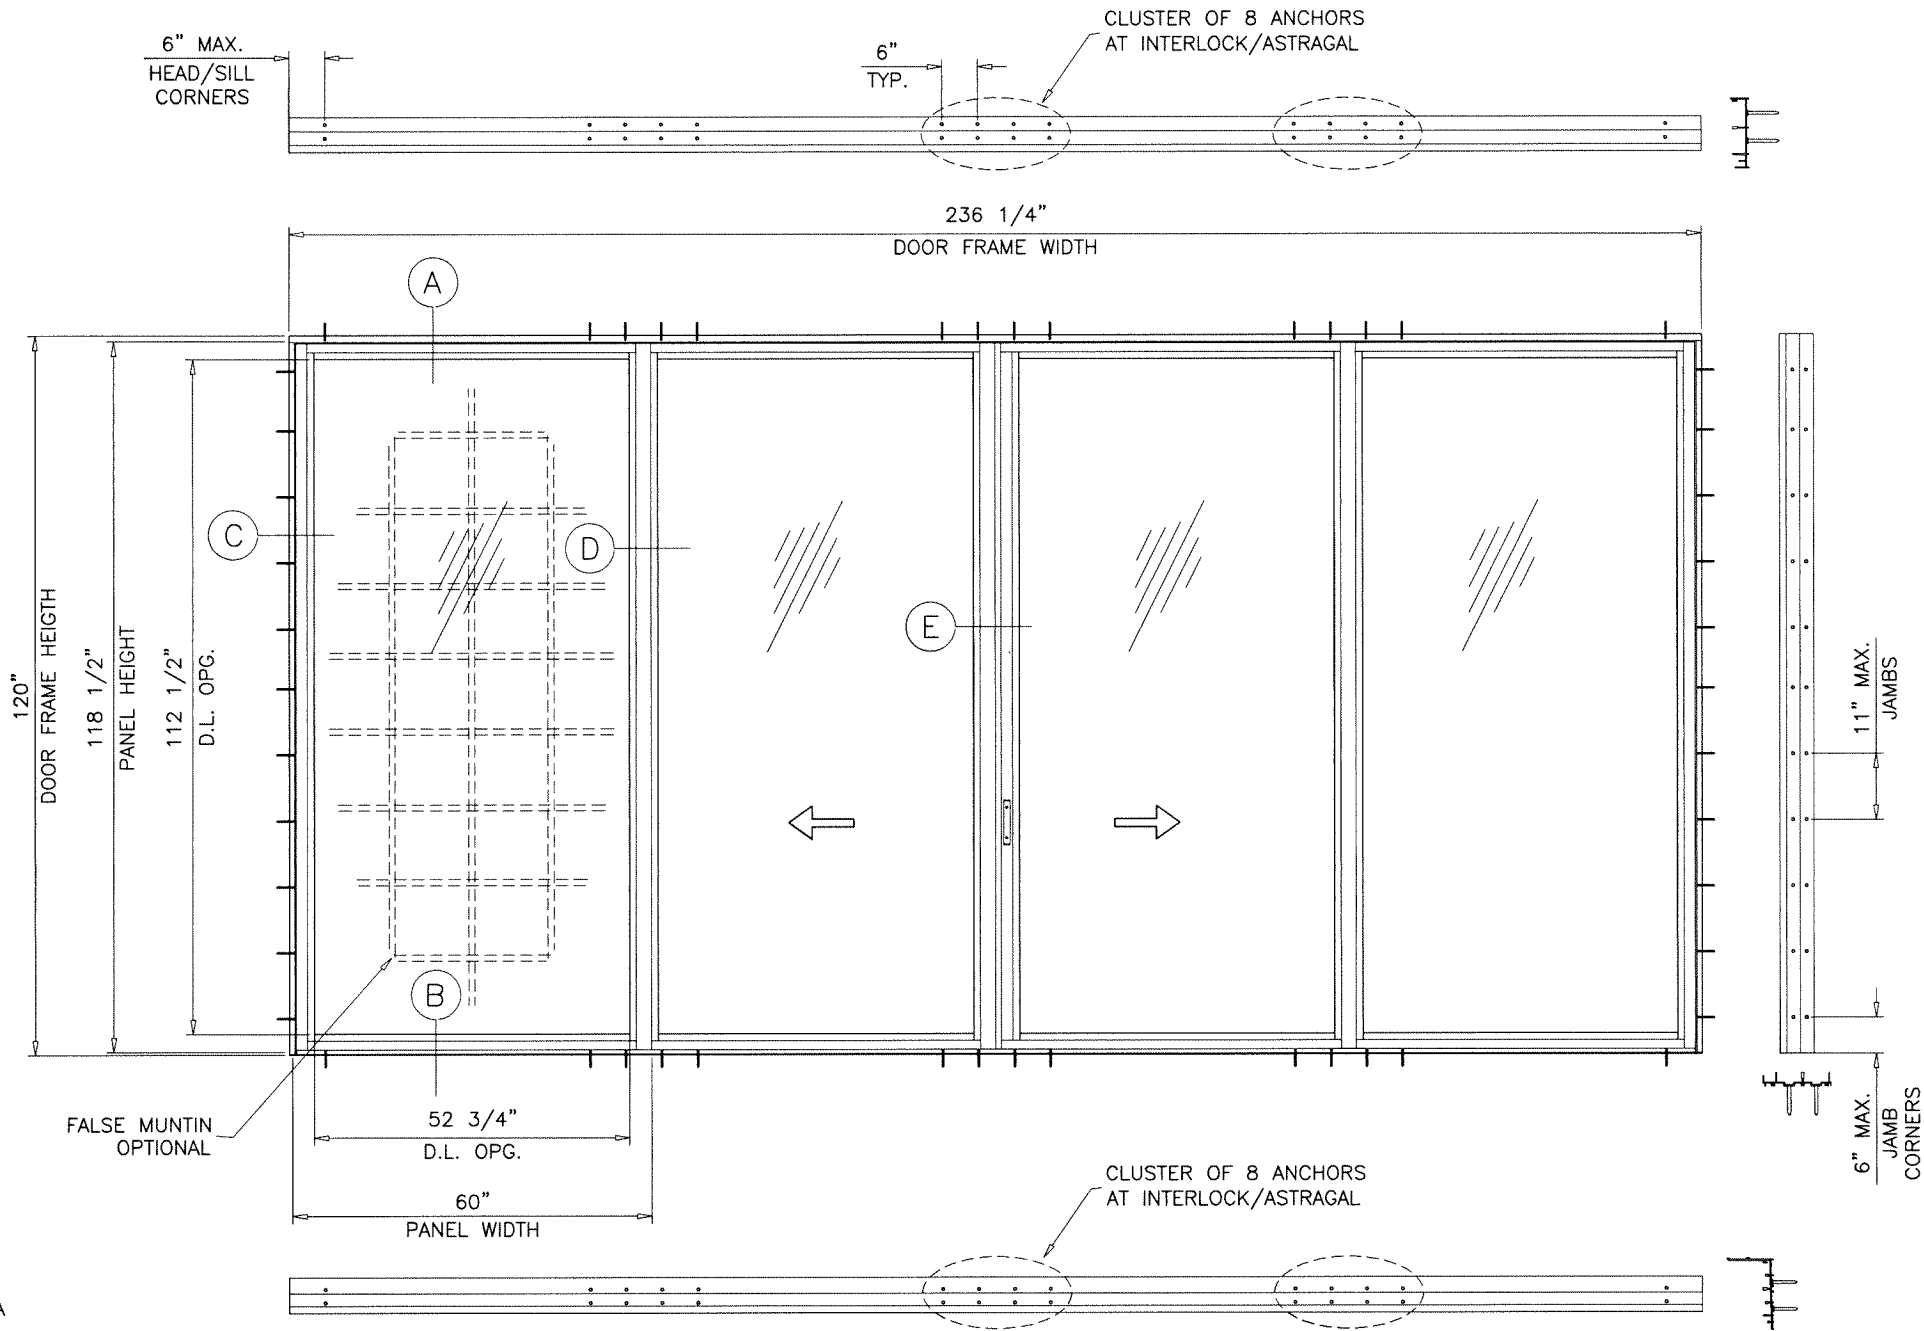

TYPICAL ELEVATION
(TESTED UNIT)

Sealed: 8/12/2026

FASTENERS AND CONNECTORS (AS APPLICABLE) SHOWN IN THIS APPROVAL MAY NOT MEET CORROSION RESISTANCE REQUIREMENTS FOR COASTAL OR SALT WATER EXPOSURE ZONES. COMPLIANCE WITH THESE CONDITIONS TO BE CHECKED PER FBC 1711.

THESE DOORS ARE RATED FOR LARGE & SMALL MISSILE IMPACT.
SHUTTERS ARE NOT REQUIRED.

- A- CONTRACTOR TO BE RESPONSIBLE FOR THE SELECTION, PURCHASE AND INSTALLATION OF THIS PRODUCT BASED ON THIS PRODUCT EVALUATION PROVIDED HE/SHE DOES NOT DEVIATE FROM THE CONDITIONS DETAILED ON THIS DOCUMENT.
- B- THIS PRODUCT EVALUATION DOCUMENT WILL BE CONSIDERED INVALID IF ALTERED BY ANY MEANS.
- C- SITE SPECIFIC PROJECTS SHALL BE PREPARED BY A FLORIDA REGISTERED ENGINEER OR ARCHITECT WHICH WILL BECOME THE ENGINEER OF RECORD (E.O.R.) FOR THE PROJECT AND WHO WILL BE RESPONSIBLE FOR THE PROPER USE OF THE P.E.D. ENGINEER OF RECORD, ACTING AS A DELEGATED ENGINEER TO THE P.E.D. ENGINEER SHALL SUBMIT TO THIS LATTER THE SITE SPECIFIC DRAWINGS FOR REVIEW.
- D- THIS P.E.D. SHALL BEAR THE DATE AND ORIGINAL SEAL AND SIGNATURE OF THE PROFESSIONAL ENGINEER OF RECORD THAT PREPARED IT.



af c
AL-FAROOQ CORPORATION
ENGINEERS & PRODUCT DEVELOPMENT
9360 SUNSET DRIVE, SUITE 220
MIAMI, FLORIDA 33173
TEL. (305) 264-8100 FAX. (305) 262-6978
COMP-ANL 20-02F-SWM


SERIES-2009 ALUM SLIDING GLASS DOOR (L.M.I.)
Sunshine Windows Manufacturing, Inc.
1785 West 33rd Place
Hialeah, FL. 33012
Tel. (305) 364-9952 Fax. (305) 828-5118

revisions:		no	date	by	description
A	B	C	D	E	UPDATED TO 2023 FBC
					NEW TEST ADDED
					GLASS TYPE A1 ADDED
					GENERAL REVISION

date: 01-10-20
scale: 3/8"=1'-0"
dr. by: TARIQ
chk. by:

drawing no.
20-02F
sheet 1 of 13

TWO (2) TRACK FRAMES									
DESIGN LOAD CAPACITY - PSF									
AVERAGE PANEL WIDTH INCHES	DOOR FRAME HEIGHT INCHES	WITHOUT REINFORCING				WITH REINFORCING			
		GLASS TYPE 'A'		GLASS TYPE 'C'		GLASS TYPE 'B'		GLASS TYPE 'C'	
		EXT.(+)	INT.(-)	EXT.(+)	INT.(-)	EXT.(+)	INT.(-)	EXT.(+)	INT.(-)
30	82	70.0	80.0	110.0	125.0	70.0	80.0	110.0	125.0
36		70.0	80.0	110.0	125.0	70.0	80.0	110.0	125.0
42		70.0	80.0	110.0	125.0	70.0	80.0	110.0	125.0
48		70.0	80.0	110.0	125.0	70.0	80.0	110.0	125.0
54		62.2	71.1	97.8	111.1	62.2	71.1	97.8	111.1
60		-	-	-	-	50.0	60.0	50.0	60.0
66		-	-	-	-	50.0	60.0	50.0	60.0
72		-	-	-	-	50.0	60.0	50.0	60.0
30	84	70.0	80.0	110.0	125.0	70.0	80.0	110.0	125.0
36		70.0	80.0	110.0	125.0	70.0	80.0	110.0	125.0
42		70.0	80.0	110.0	125.0	70.0	80.0	110.0	125.0
48		70.0	80.0	110.0	125.0	70.0	80.0	110.0	125.0
54		62.2	71.1	97.8	111.1	62.2	71.1	97.8	111.1
60		-	-	-	-	50.0	60.0	50.0	60.0
66		-	-	-	-	50.0	60.0	50.0	60.0
72		-	-	-	-	50.0	60.0	50.0	60.0
30	90	70.0	80.0	110.0	125.0	70.0	80.0	110.0	125.0
36		70.0	80.0	110.0	125.0	70.0	80.0	110.0	125.0
42		70.0	80.0	110.0	125.0	70.0	80.0	110.0	125.0
48		70.0	80.0	110.0	125.0	70.0	80.0	110.0	125.0
54		-	-	-	-	50.0	60.0	50.0	60.0
60		-	-	-	-	50.0	60.0	50.0	60.0
66		-	-	-	-	50.0	60.0	50.0	60.0
72		-	-	-	-	50.0	60.0	50.0	60.0
30	96	70.0	80.0	110.0	125.0	70.0	80.0	110.0	125.0
36		70.0	80.0	110.0	125.0	70.0	80.0	110.0	125.0
42		70.0	80.0	110.0	125.0	70.0	80.0	110.0	125.0
48		70.0	80.0	110.0	125.0	70.0	80.0	110.0	125.0
54		-	-	-	-	50.0	60.0	50.0	60.0
60		-	-	-	-	50.0	60.0	50.0	60.0
66		-	-	-	-	50.0	60.0	50.0	60.0
72		-	-	-	-	50.0	60.0	50.0	60.0
30	102	-	-	80.0	90.0	50.0	60.0	80.0	90.0
36		-	-	80.0	90.0	50.0	60.0	80.0	90.0
42		-	-	80.0	90.0	50.0	60.0	80.0	90.0
48		-	-	80.0	90.0	50.0	60.0	80.0	90.0
54		-	-	-	-	50.0	60.0	50.0	60.0
60		-	-	-	-	50.0	60.0	50.0	60.0
66		-	-	-	-	50.0	60.0	50.0	60.0
30	109	-	-	80.0	90.0	50.0	60.0	80.0	90.0
36		-	-	80.0	90.0	50.0	60.0	80.0	90.0
42		-	-	80.0	90.0	50.0	60.0	80.0	90.0
48		-	-	80.0	90.0	50.0	60.0	80.0	90.0
54		-	-	-	-	50.0	60.0	50.0	60.0
60		-	-	-	-	50.0	60.0	50.0	60.0
66		-	-	-	-	50.0	60.0	50.0	60.0
30	120	-	-	-	-	50.0	60.0	80.0	90.0
36		-	-	-	-	50.0	60.0	80.0	90.0
42		-	-	-	-	50.0	60.0	80.0	90.0
48		-	-	-	-	50.0	60.0	80.0	90.0
54		-	-	-	-	50.0	60.0	50.0	60.0
60		-	-	-	-	50.0	60.0	50.0	60.0
66		-	-	-	-	50.0	60.0	50.0	60.0
30	121	-	-	-	-	-	-	80.0	90.0
36		-	-	-	-	-	-	80.0	90.0
42		-	-	-	-	-	-	80.0	90.0
48		-	-	-	-	-	-	80.0	90.0
54		-	-	-	-	-	-	80.0	90.0
60		-	-	-	-	-	-	80.0	90.0
66		-	-	-	-	-	-	80.0	90.0

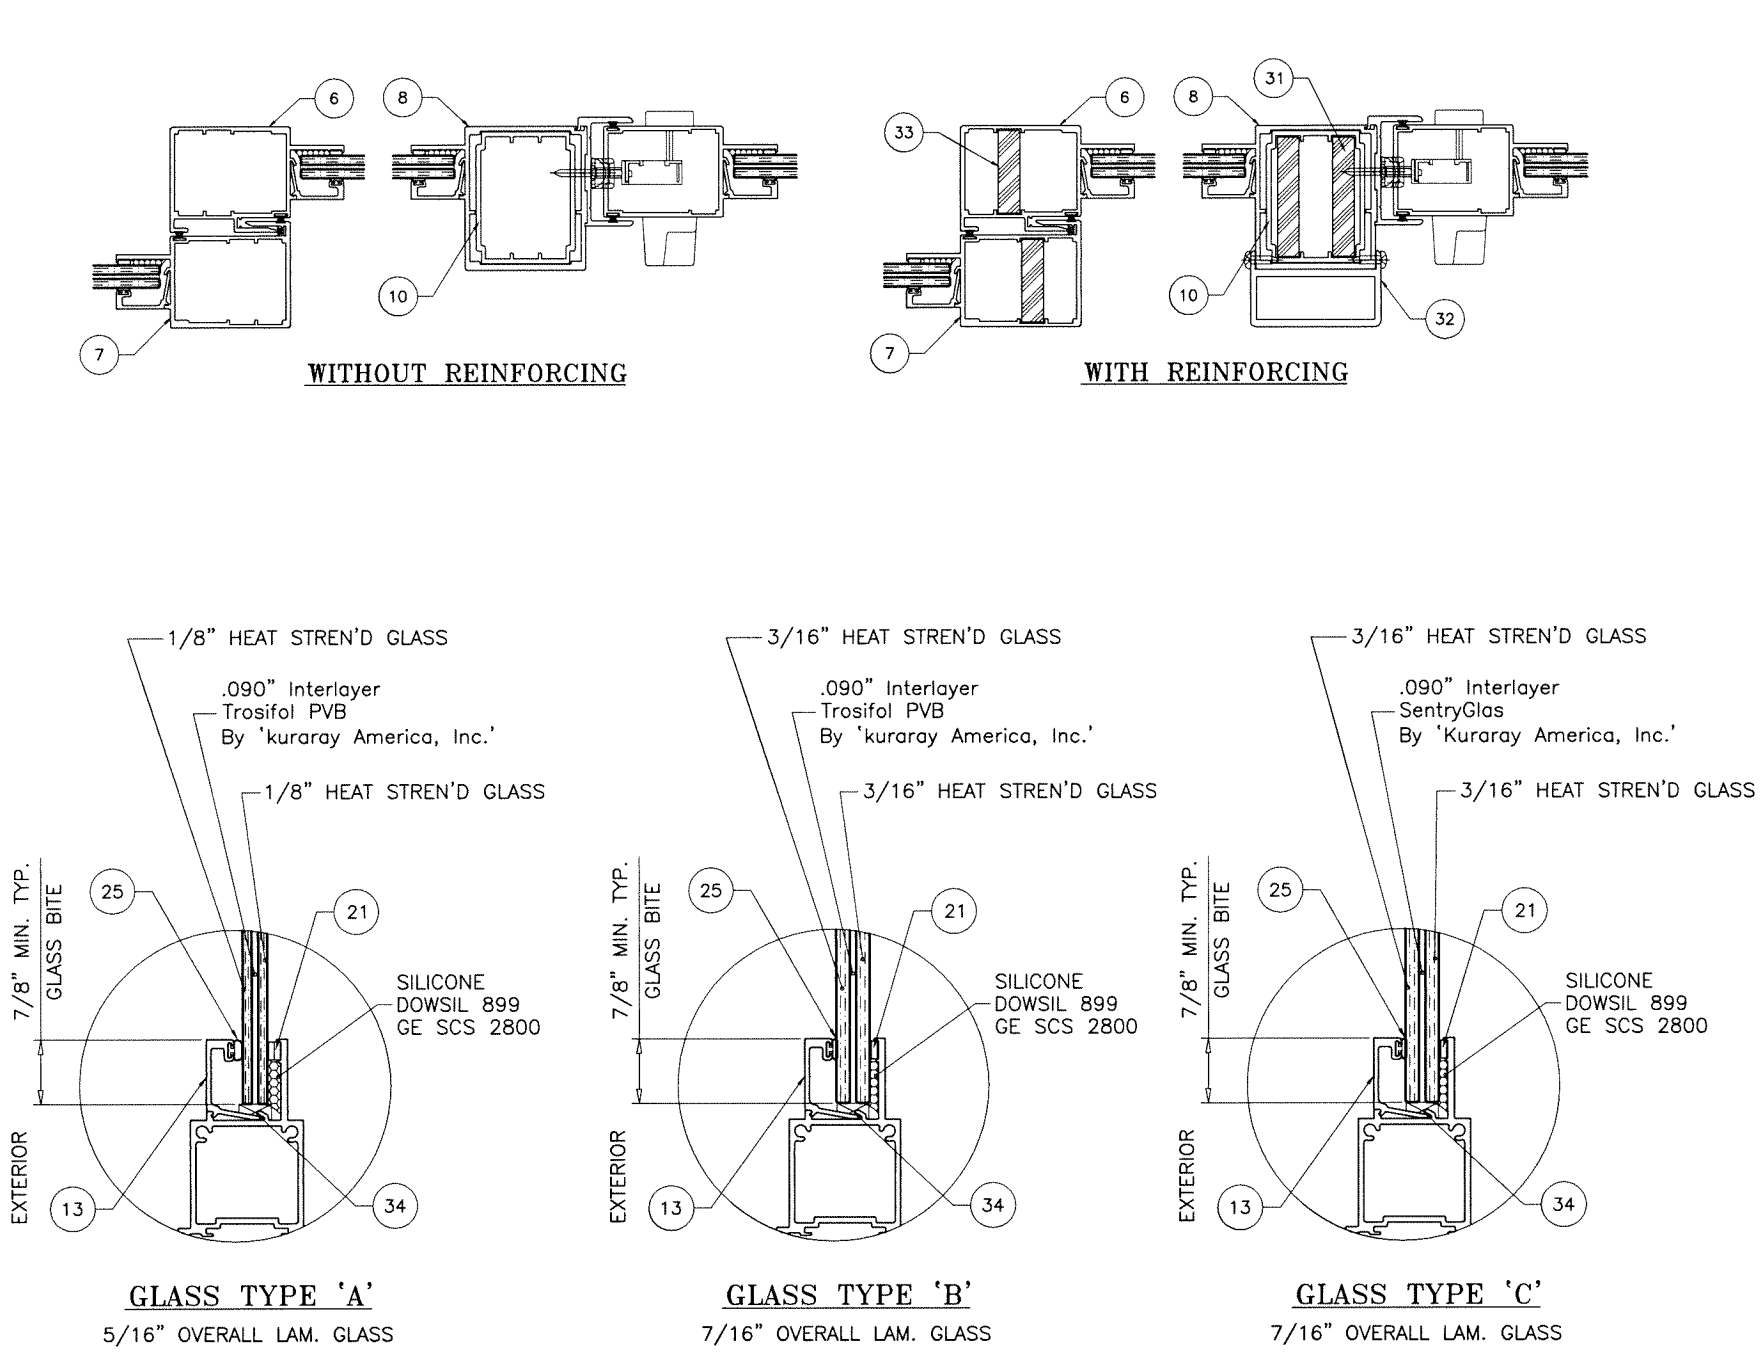

ALL EXTERIOR(+) LOADS SHOWN IN CHARTS ABOVE ARE FOR DOORS WITH 5" SILL HEIGHTS (WITH RISER).
FOR 3" SILL HEIGHT (W/O RISER) LIMIT MAX. EXT.(+) LOADS TO 66.7 PSF
FOR 3-3/4" SILL HEIGHT (W/O RISER) LIMIT MAX. EXT.(+) LOADS TO 93.3 PSF
SEE SHEET 7 FOR DETAILS

DOOR HEIGHT AND WIDTH SIZE MUST COMPLY EGRESS REQUIREMENTS PER FBC AS REQUIRED.

AVERAGE PANEL WIDTH = $\frac{\text{DOOR FRAME WIDTH}}{\text{NUMBER OF PANELS}}$

NOTE:
GLASS CAPACITIES ARE BASED ON
ASTM E1300-16 (3 SEC. GUSTS)
AND FLORIDA BUILDING COMMISSION
DECLARATORY STATEMENT DCA05-DEC-219

Sealed: 8/12/2026

FL #31576



AL-FAROOQ CORPORATION
ENGINEERS & PRODUCT DEVELOPMENT
9360 SUNSET DRIVE, SUITE 220
MIAMI, FLORIDA 33173
TEL. (305) 264-8100 FAX. (305) 262-6978
COMP-ANL\20-02F-SWM


SERIES-2009 ALUM SLIDING GLASS DOOR (L.M.I.)

Sunshine Windows Manufacturing, Inc.
1785 West 33rd Place
Hialeah, FL. 33012
Tel. (305) 364-9952 Fax. (305) 828-5118


revisions:	no	date	by	description

date:	01-10-20
scale:	3/8" = 1"
dr. by:	TARIQ
chk. by:	


drawing no.	20-02F
sheet	2 of 13

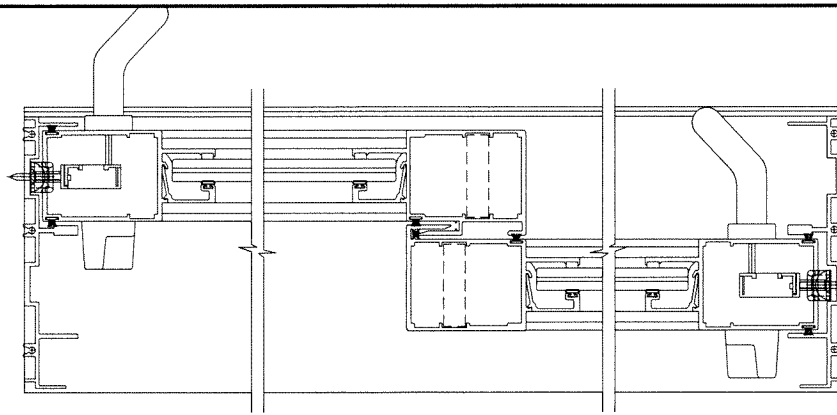

LIMIT MAX. DESIGN LOADS FOR 'XX' DOORS
CONFIGURATION TO ± 80.0 PSF

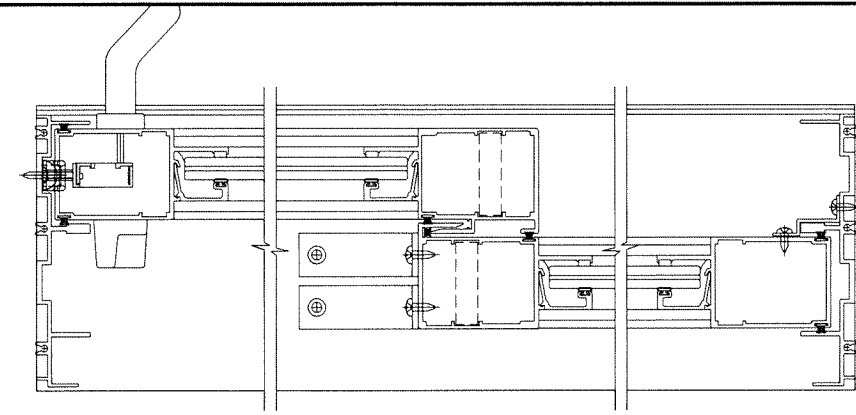

1. CONFIGURATIONS SHOWN FOR ILLUSTRATION PURPOSES ONLY.
2. FOR APPLICABLE DESIGN PRESSURES AND REINFORCING OPTIONS SEE SHEET 2.
3. FOR ANCHOR DETAILS SEE SHEETS 7 THRU 8.

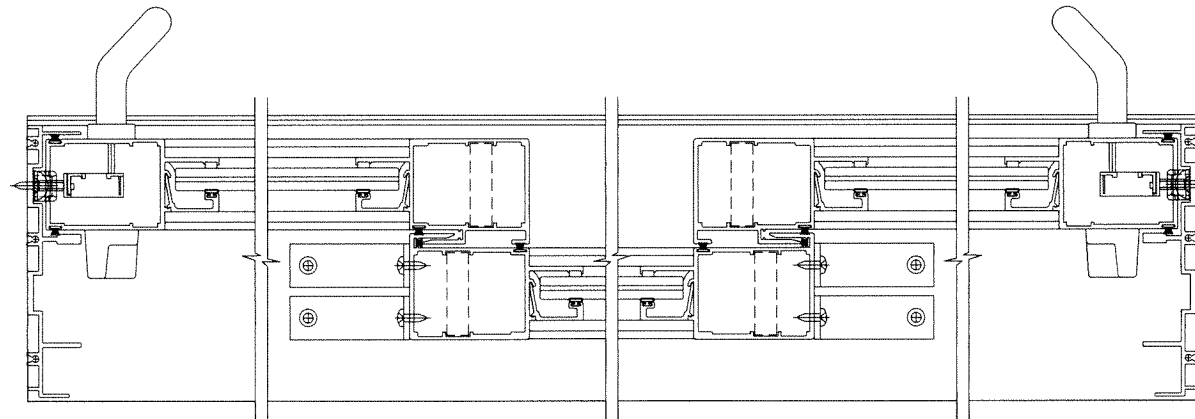

FIX. PANEL CLIPS
AT TOP & BOTTOM
OF ASTRAGAL STILE

30

A circular professional engineer seal for Jalal Farooq. The outer ring contains the text "JALAL FAROOQ" at the top and "PROFESSIONAL ENGINEER" at the bottom, separated by two stars. Inside this ring is a dashed circle with the word "LICENSE" at the top and "STATE OF FLORIDA" at the bottom, also separated by two stars. In the center of the seal, the license number "No. 81223" is printed above a large, stylized purple signature. The number "576" is printed in the bottom left corner of the page.

FL #31576

SERIES-2009 ALUM SLIDING GLASS DOOR (L.M.I.)

Sunshine Windows Manufacturing, Inc.
1785 West 33rd Place
Hialeah, FL 33012
Tel. (305) 754-0052 Fax. (305) 928-5119

Tel. (305) 364-9952 Fax. (305) 828-5118

AL-FAROOQ CORPORATION
ENGINEERS & PRODUCT DEVELOPMENT
9360 SUNSET DRIVE, SUITE 220
MIAMI, FLORIDA 33173 (C.A.N. 3538)
TEL. (305) 264-8100 FAX. (305) 262-6978

COMP--ANL\20-02F-SWM

date: 01-10-20		revisions:	
scale: -	no	date	by description
dr. by: TARIQ			
chk. by:			
drawing no. 20-02F			
sheet 3 of 13			


THREE (3) TRACK FRAMES					
DESIGN LOAD CAPACITY - PSF					
AVERAGE PANEL WIDTH INCHES	DOOR FRAME HEIGHT INCHES	GLASS TYPE 'B'		GLASS TYPE 'C'	
		EXT.(+)	INT.(-)	EXT.(+)	INT.(-)
30	82	70.0	80.0	80.0	80.0
36		70.0	80.0	80.0	80.0
42		70.0	80.0	80.0	80.0
48		70.0	80.0	80.0	80.0
54		62.2	71.1	71.1	71.1
60		50.0	60.0	64.0	64.0
30	84	70.0	80.0	80.0	80.0
36		70.0	80.0	80.0	80.0
42		70.0	80.0	80.0	80.0
48		70.0	80.0	80.0	80.0
54		62.2	71.1	71.1	71.1
60		50.0	60.0	64.0	64.0
30	90	70.0	80.0	80.0	80.0
36		70.0	80.0	80.0	80.0
42		70.0	80.0	80.0	80.0
48		70.0	80.0	80.0	80.0
54		50.0	60.0	71.1	71.1
30	96	70.0	80.0	80.0	80.0
36		70.0	80.0	80.0	80.0
42		70.0	80.0	80.0	80.0
48		70.0	80.0	80.0	80.0
54		50.0	60.0	71.1	71.1
30	102	50.0	60.0	80.0	80.0
36		50.0	60.0	80.0	80.0
42		50.0	60.0	80.0	80.0
48		50.0	60.0	80.0	80.0
30	109	50.0	60.0	80.0	80.0
36		50.0	60.0	80.0	80.0
42		50.0	60.0	80.0	80.0
48		50.0	60.0	80.0	80.0

ALL EXTERIOR(+) LOADS SHOWN IN CHARTS ABOVE ARE FOR DOORS WITH 4" SILL HEIGHTS (WITH RISER).
FOR 2-3/4" SILL HEIGHT (W/O RISER) LIMIT MAX. EXT.(+) LOADS TO 65.0 PSF
SEE SHEET 9 FOR DETAILS

AVERAGE PANEL WIDTH = $\frac{\text{DOOR FRAME WIDTH}}{\text{NUMBER OF PANELS}}$


DOOR HEIGHT AND WIDTH SIZE MUST COMPLY EGRESS REQUIREMENTS PER FBC AS REQUIRED.

NOTE:
GLASS CAPACITIES ON THIS SHEET ARE BASED ON ASTM E1300-16 (3 SEC. GUSTS) AND FLORIDA BUILDING COMMISSION DECLARATORY STATEMENT DCA05-DEC-219

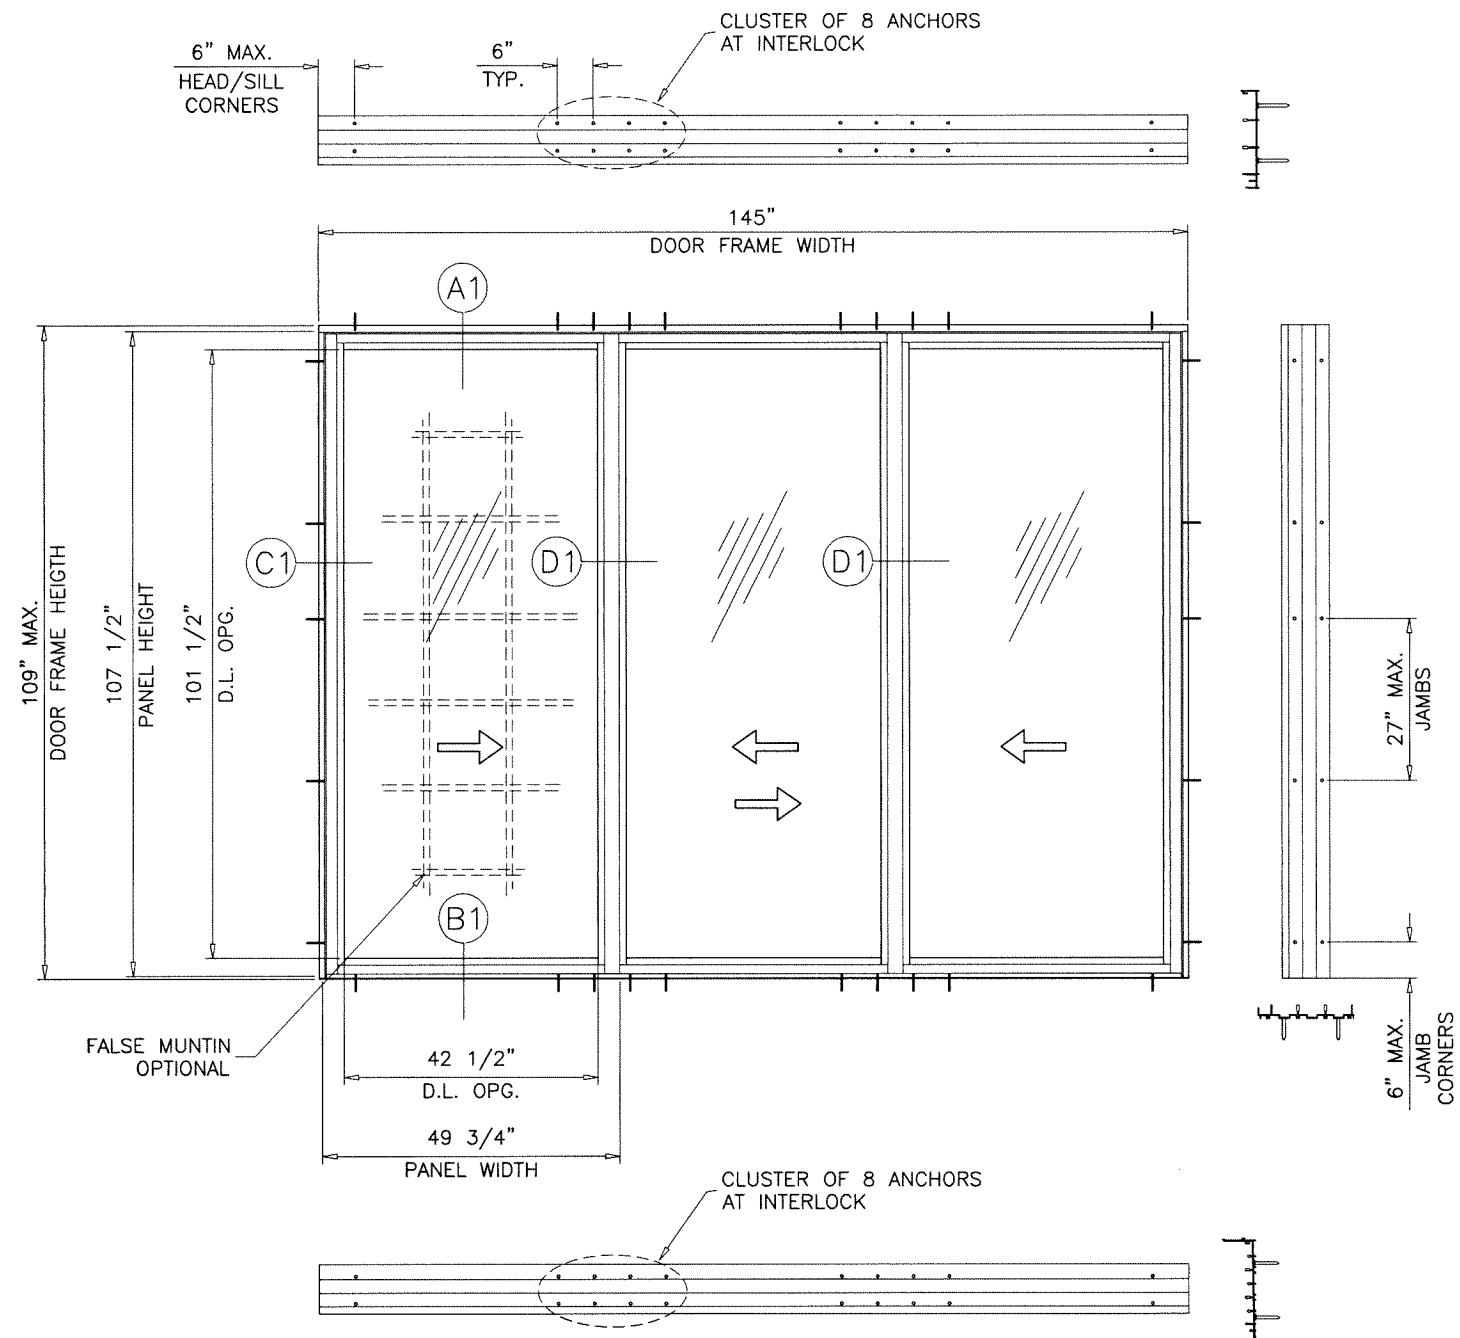

TYPICAL ELEVATION
(TESTED UNIT)

Sealed: 8/12/2026

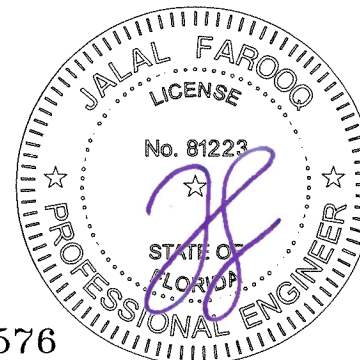

FL #31576

AL-FAROOQ CORPORATION
ENGINEERS & PRODUCT DEVELOPMENT
9360 SUNSET DRIVE, SUITE 220
MIAMI, FLORIDA 33173
TEL. (305) 264-8100 FAX. (305) 262-6978
COMP-ANL\20-02F-SWM



SERIES-2009 ALUM SLIDING GLASS DOOR (L.M.I.)

Sunshine Windows Manufacturing, Inc.
1785 West 33rd Place
Hialeah, FL. 33012
Tel. (305) 364-9952 Fax. (305) 828-5118



revisions:	no	date	by	description

date: 01-10-20
scale: 3/8"=1'-0"
dr. by: TARIQ
chk. by:

drawing no.
20-02F
sheet 5 of 13

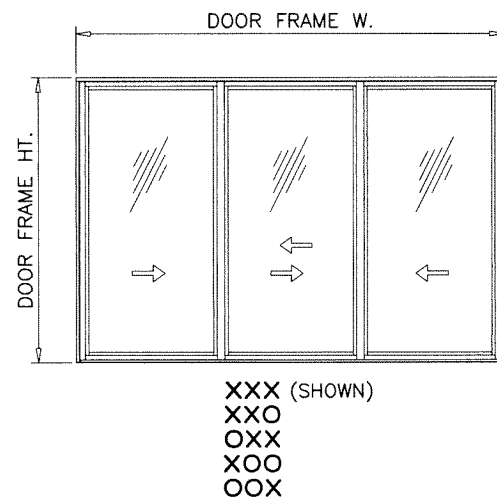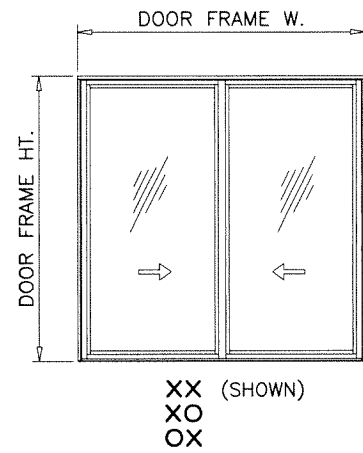

APPROVED CONFIGURATIONS
THREE (3) TRACKS

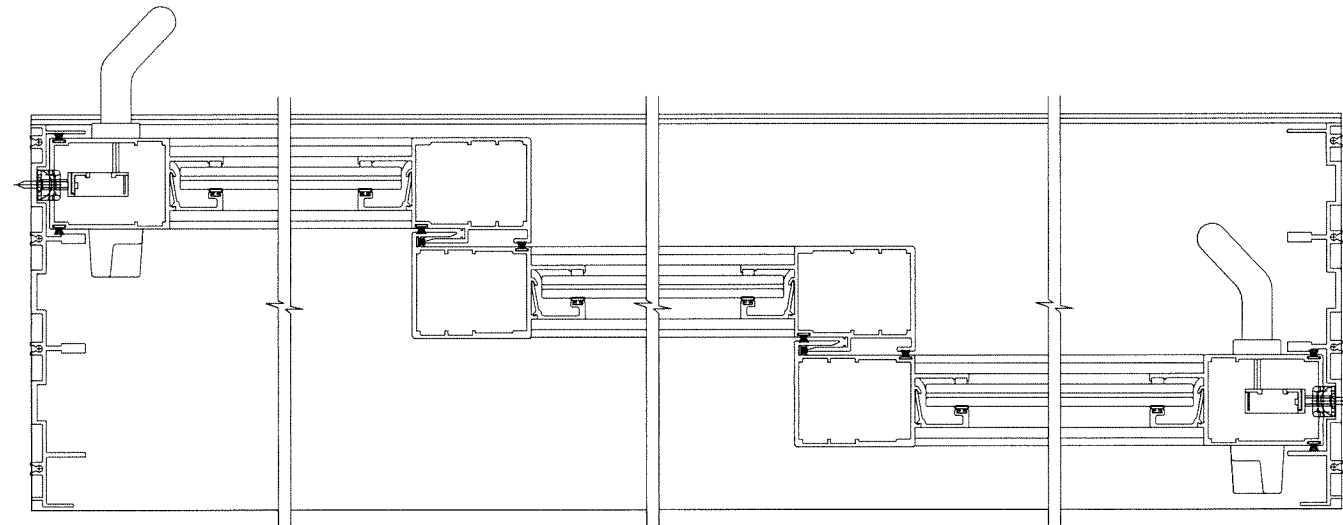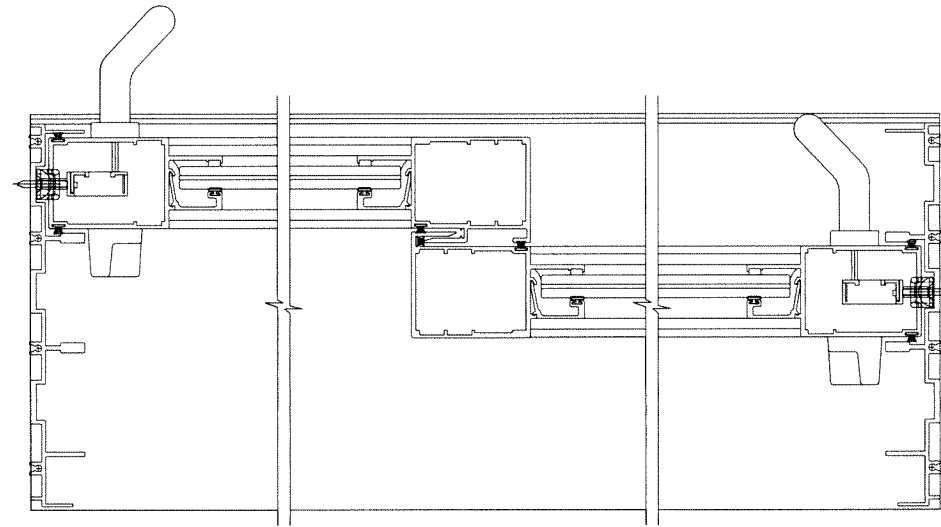

NOTE:

1. CONFIGURATIONS SHOWN FOR ILLUSTRATION PURPOSES ONLY.
2. FOR APPLICABLE DESIGN PRESSURES SEE SHEET 5.
3. FOR ANCHOR DETAILS SEE SHEETS 9 AND 10.

Sealed: 8/12/2026

FL #31576







AL-FAROOQ CORPORATION
ENGINEERS & PRODUCT DEVELOPMENT
9360 SUNSET DRIVE, SUITE 220
MIAMI, FLORIDA 33173
TEL. (305) 264-8100 FAX. (305) 262-6978
(C.A.N. 3538)

SERIES-2009 ALUM SLIDING GLASS DOOR (L.M.I.)
Sunshine Windows Manufacturing, Inc.
1785 West 33rd Place
Hialeah, FL. 33012
Tel. (305) 364-9952 Fax. (305) 828-5118

revisions:		date: 01-10-20		scale: -		dr. by: TARIQ		chk. by:	
no	date	no	date	no	date	no	date	no	date

drawing no.
20-02F
sheet 6 of 13


COMP-ANL\20-02F-SWM

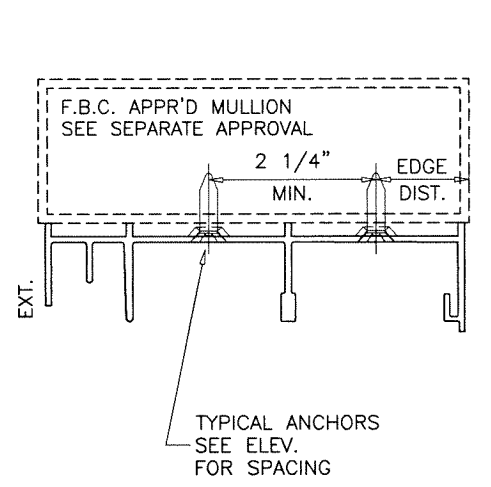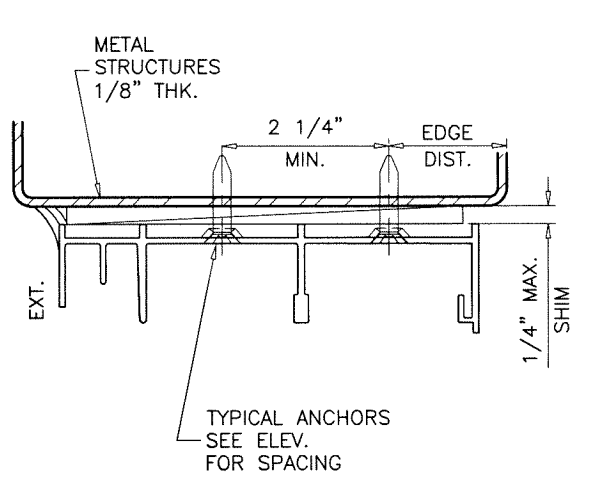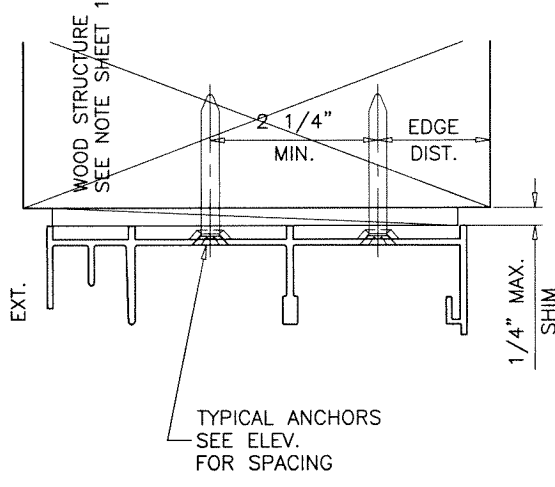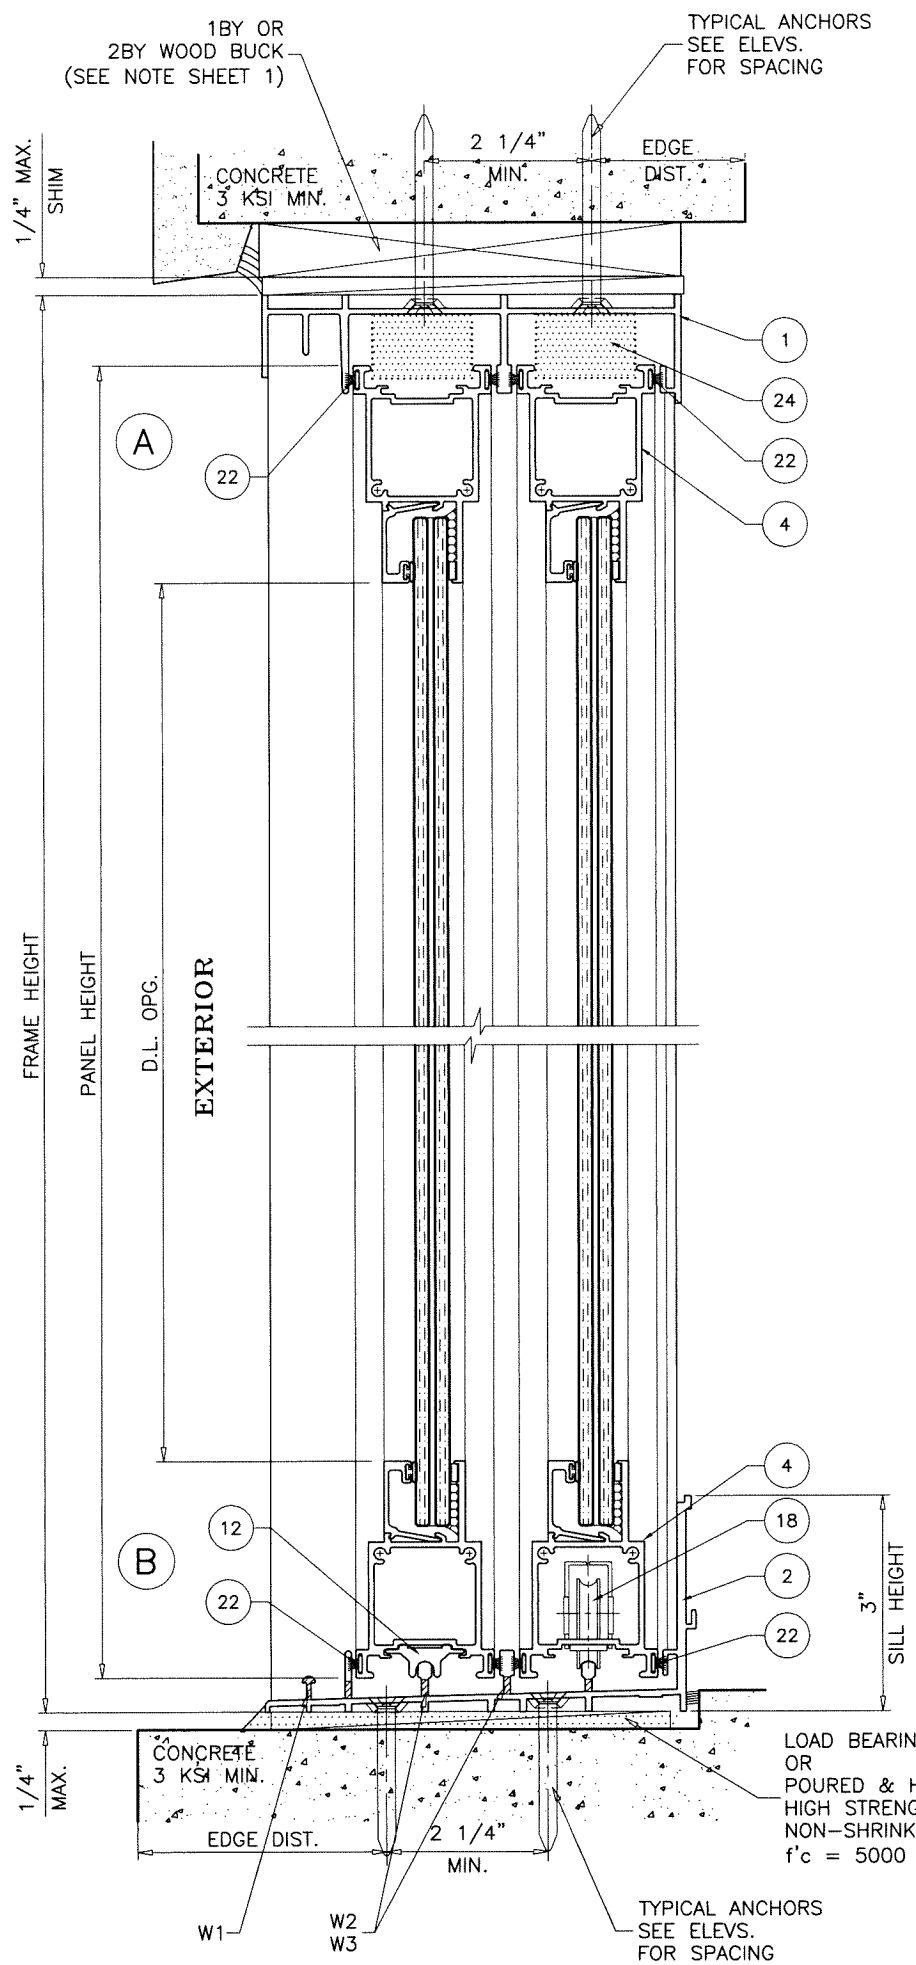

1BY OR 2BY WOOD BUCKS AND METAL STRUCTURE NOT BY 'SUNSHINE WDW,' MUST SUSTAIN LOADS IMPOSED BY GLAZING SYSTEM AND TRANSFER THEM TO THE BUILDING STRUCTURE.


TYPICAL ANCHORS: SEE ELEV. FOR SPACING
1/4" DIA. ULTRACON+ BY 'DEWALT' (Fu=164 KSI, Fy=148 KSI)
5/16" DIA. ULTRACON BY 'DEWALT' (Fu=177 KSI, Fy=155 KSI)
 INTO WOOD STRUCTURES
 1-7/8" MIN. PENETRATION INTO WOOD (HEAD/JAMBS)
 THRU 1BY OR 2BY BUCKS INTO CONC. OR BLOCKS
 1-3/4" MIN. EMBED INTO CONCRETE (HEAD/JAMBS)
 1-3/4" MIN. EMBED INTO GROUT-FILLED BLOCKS (JAMBS)
 DIRECTLY INTO CONCRETE OR BLOCKS
 1-3/4" MIN. EMBED INTO CONCRETE (HEAD/SILL/JAMBS)
 1-3/4" MIN. EMBED INTO GROUT-FILLED BLOCKS (JAMBS)
1/4" DIA. TEKS OR SELF-DRILLING SCREWS (GRADE 5 CRS)
 INTO F.B.C. APPROVED MULLIONS
 AND
 INTO METAL STRUCTURES (HEAD/JAMBS)
 (3) THREADS MIN. TO EXTEND BEYOND METAL THICKNESS
 ALUMINUM: 1/8" THK. MIN. (6063-T5 MIN.)
 STEEL: 1/8" THK. MIN. (Fy = 36 KSI MIN.)
 (STEEL IN CONTACT WITH ALUMINUM TO BE PLATED OR PAINTED)

CRITICAL EDGE DISTANCE
 INTO CONCRETE AND FILLED BLOCKS = 1-3/4" MIN.
 INTO WOOD STRUCTURE = 7/8" MIN.
 INTO METAL STRUCTURE = 1/2" MIN.
 WOOD AT HEAD, SILL OR JAMBS SG = 0.55 MIN.
 CONCRETE AT HEAD, SILL OR JAMBS f'c = 3500 PSI MIN.
 C-90 GROUT-FILLED BLOCK AT JAMBS f'm = 2000 PSI MIN.

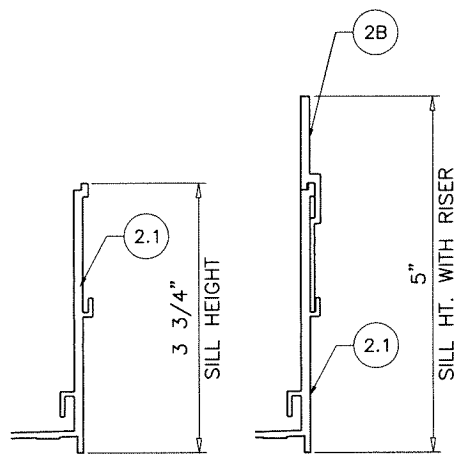

WEEPHOLES:
 W1 = 1/2" LONG NOTCH AT EACH END
 W2 = 3/4" LONG NOTCH AT EACH END OF PANEL
 W3 = 3/16" X 7/8" WEEP HOLE AT 1-5/8" FROM EACH END OF PANEL

Sealed: 8/12/2026

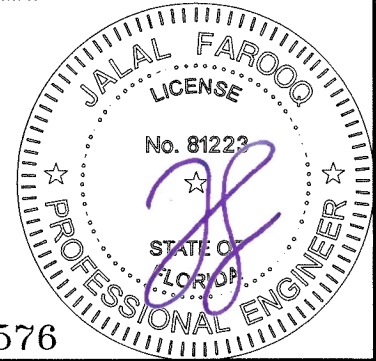

FL #31576

AL-FAROOQ CORPORATION
 ENGINEERS & PRODUCT DEVELOPMENT
 9360 SUNSET DRIVE, SUITE 220
 MIAMI, FLORIDA 33173
 TEL. (305) 264-8100 FAX. (305) 262-6978





COMP-ANL 20-02F-SWM

SERIES-2009 ALUM SLIDING GLASS DOOR (L.M.I.)
Sunshine Windows Manufacturing, Inc.
 1785 West 33rd Place
 Hialeah, FL. 33012
 Tel. (305) 364-9952 Fax. (305) 828-5118

revisions:
 no. date by description

date: 01-10-20
 scale: 3/8" = 1"
 dr. by: TARIQ
 chk. by:


drawing no.
20-02F
 sheet 7 of 13

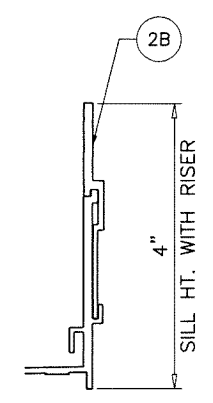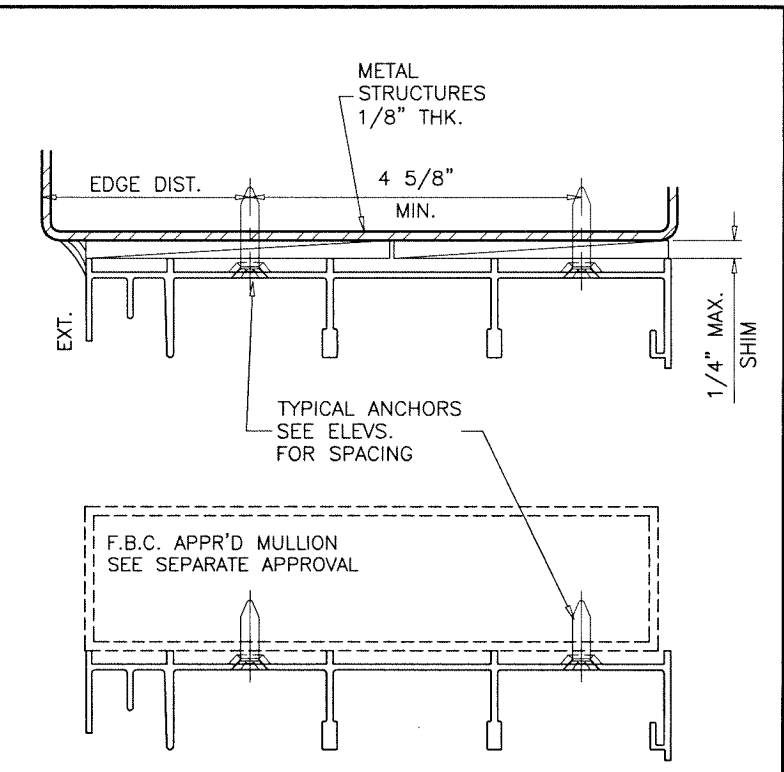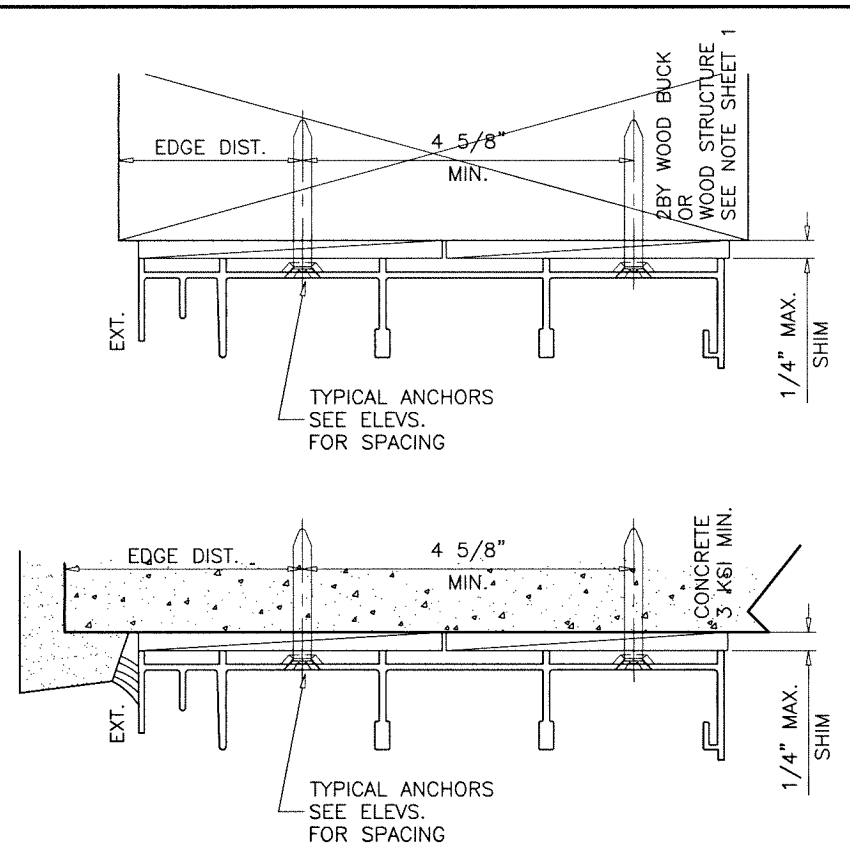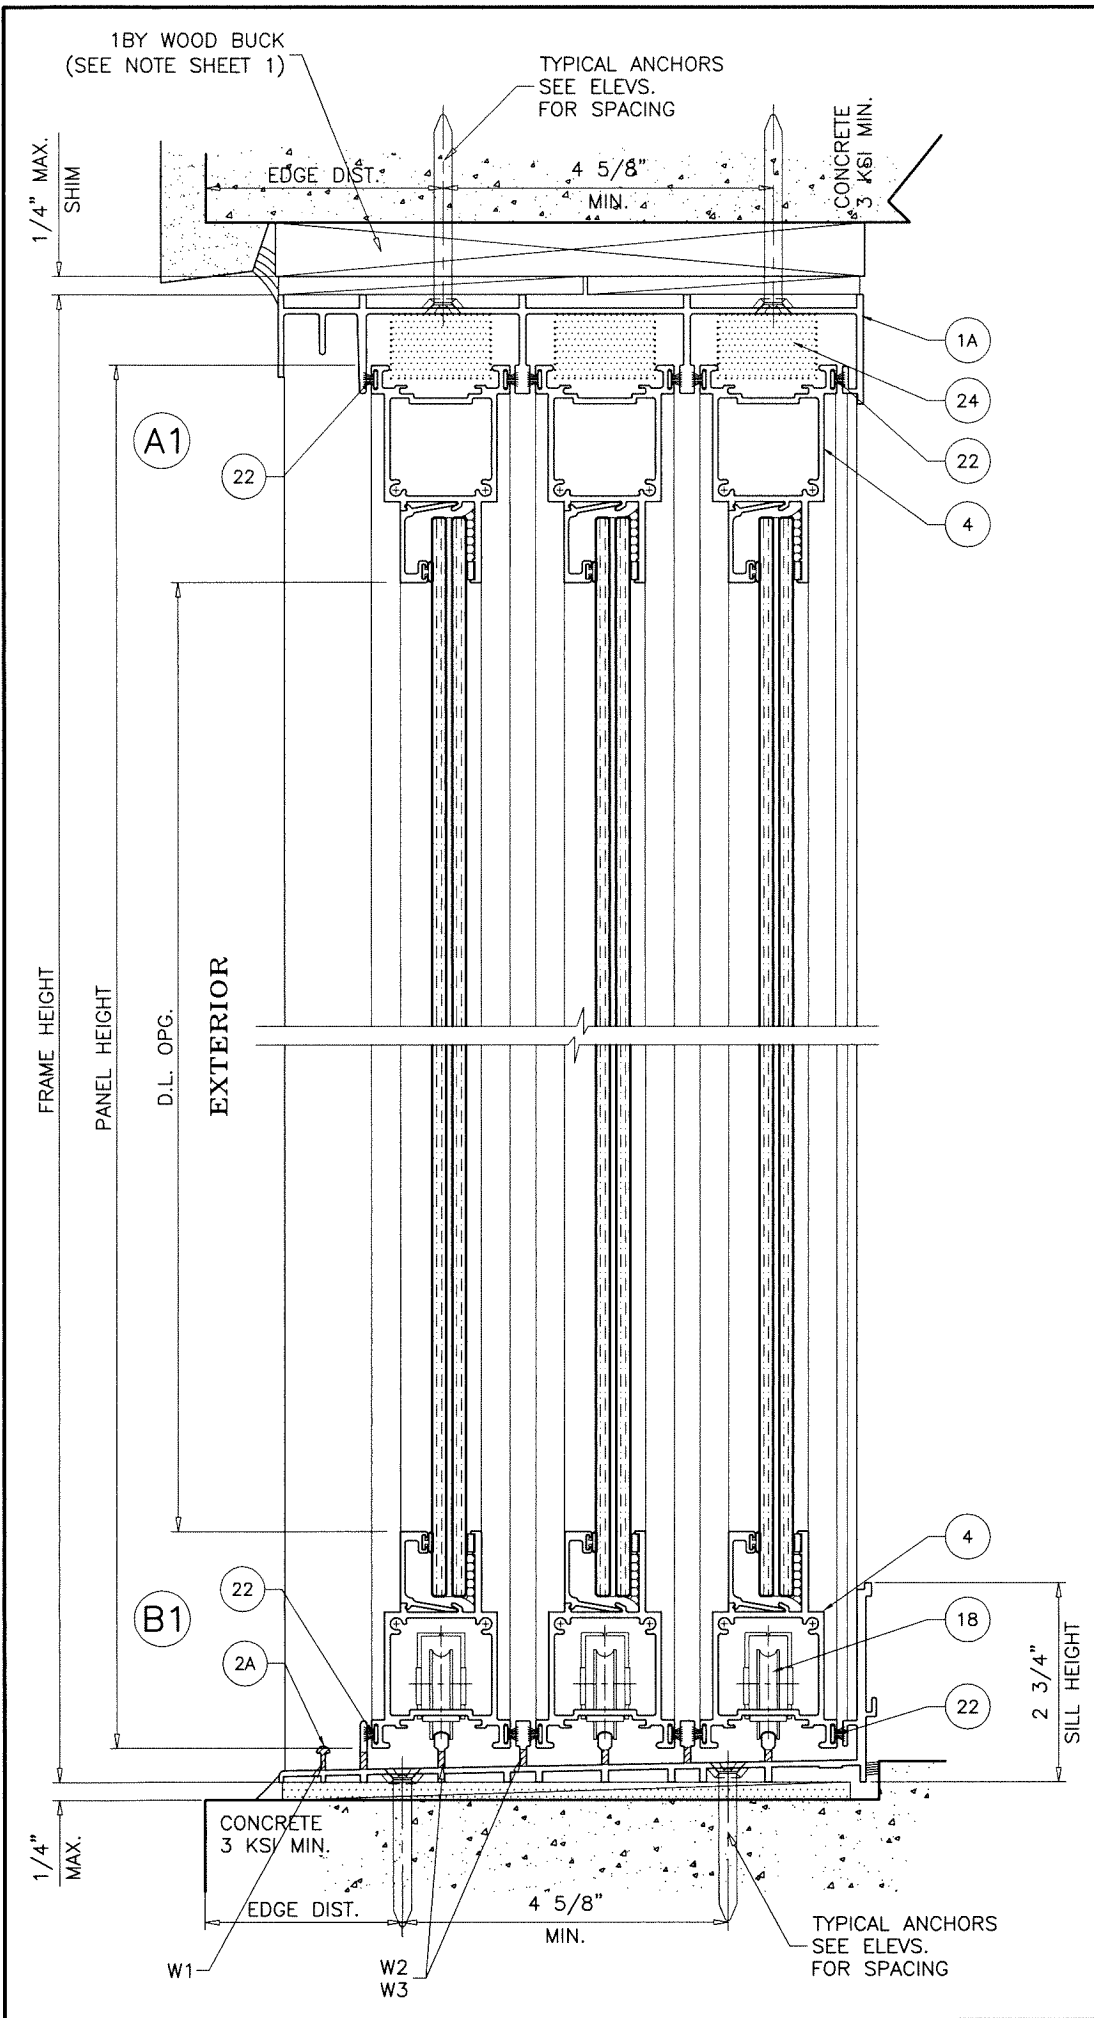

WEEPHOLES:

- W1 = 1/2" LONG NOTCH AT EACH END
- W2 = 3/4" LONG NOTCH AT EACH END OF PANEL
- W3 = 3/16" X 7/8" WEEP HOLE AT 1-5/8" FROM EACH END OF PANEL

Sealed: 8/12/2026

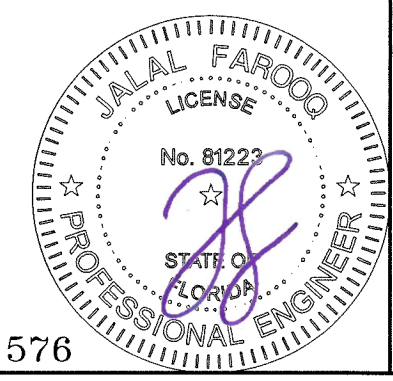

FL #31576

AL-FAROOQ CORPORATION
ENGINEERS & PRODUCT DEVELOPMENT
9360 SUNSET DRIVE, SUITE 220
MIAMI, FLORIDA 33173
TEL. (305) 264-8100

COMP-ANL 20-02F-SWM


SERIES-2009 ALUM SLIDING GLASS DOOR (L.M.I.)

Sunshine Windows Manufacturing, Inc.
1785 West 33rd Place
Hialeah, FL 33012
Tel. (305) 364-9952 Fax. (305) 828-5118

COMP-ANL 20-02F-SWM

revisions:	
no	description

date: 01-10-20	scale: 3/8" = 1"	dr. by: TARIQ	chk. by:
drawing no. 20-02F			
sheet 9 of 13			

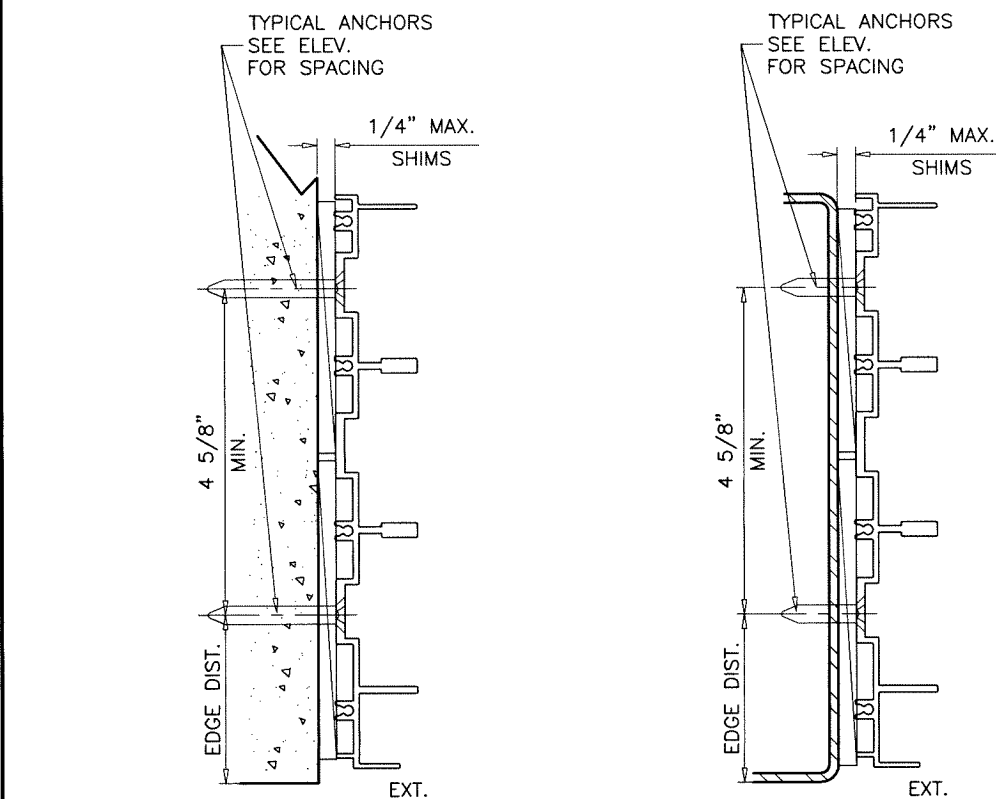

date: 01-10-20		revisions:	
scale: 3/8" = 1"	no	date	by description
dr. by: TARIQ	 		
chk. by:			
drawing no.			
20-02F			
sheet 10 of 13			

ITEM #	PART #	QUANTITY	DESCRIPTION	MATERIAL	MANF./SUPPLIER/REMARKS
1	TGOC-3657	1	FRAME HEAD (2 TRACK)	6063-T6	-
1A	3657-3T	1	FRAME HEAD (3 TRACK)	6063-T6	-
2	49272	1	FRAME SILL (2 TRACK) 3" HIGH	6063-T6	-
2.1	TGOC-3658	1	FRAME SILL (2 TRACK) 3-3/4" HIGH	6063-T6	-
2A	3658-3T	1	FRAME SILL (3 TRACK)	6063-T6	-
2B	TGOC-3670	1	SILL RISER	6063-T6	-
3	TGOC-3659	2	FRAME JAMB (2 TRACK)	6063-T6	-
3A	3659-3T	2	FRAME JAMB (3 TRACK)	6063-T6	-
4	TGOC-3660	4/ PANEL	PANEL TOP/BOTTOM RAIL	6063-T6	-
5	TGOC-3661	4/ PANEL	PANEL LOCK/FIXED STILE	6063-T6	-
6	TGOC-3662	AS REQD.	INTERIOR INTERLOCK STILE	6063-T6	-
7	TGOC-3663	AS REQD.	EXTERIOR INTERLOCK STILE	6063-T6	-
8	TGOC-3664	AS REQD.	ASTRAGAL STILE	6063-T6	-
9	TGOC-3665	AS REQD.	ASTRAGAL LOCK ADAPTER	6063-T6	-
10	TGOC-3666	AS REQD.	ASTRAGAL REINF.	6063-T6	-
11	TGOC-3667	AS REQD.	FIX. PANEL CLIP	6063-T6	-
12	SSW-012	AS REQD.	FIX. PANEL BOTTOM RAIL GUIDE	RIGID VINYL	-
13	TGOC-3669	AS REQD.	GLAZING BEAD	6063-T6	-
14	597-SRS	AS REQD.	MORTISE LOCK	-	AMESBURY HARDWARE
15	2315 SRS	AS REQD.	MORTISE LOCK KEEPER	-	AMESBURY HARDWARE
16	APOLLO SRS	AS REQD.	LOCK INTERIOR HANDLE/PULL	-	AMESBURY HARDWARE
17	2940 SRS	AS REQD.	LOCK EXTERIOR HANDLE/PULL	-	AMESBURY HARDWARE
18	SR-2003	2/ MOV. PANEL	TANDEM STEEL WHEELS IN METALLIC HOUSING	ST. STEEL	DELTA INDUSTRIAL SYSTEMS
21	750	AS REQD.	1/8" X 1/4" DOUBLE SIDED GLAZING TAPE	PE FOAM	ZIALOC
22	W44214NW000	AS REQD.	FIN PILE W'STRIPPING (.229"W X .220"H)	WOOL	-
24	-	AS REQD.	SELF ADHESIVE PILE PAD	WOOL	AT INTERLOCK/ASTRAGAL
25	FWI3002	AS REQD.	VINYL BULB GASKET (3025)	EPDM	DUROMETER 75±5 SHORE A
26	#10 X 1"	AS REQD.	ASTRAGAL ADAPTER FASTENERS AT 2 FROM ENDS & 12" O.C.	ST. STEEL	PH SMS
27	#8 X 1"	AS REQD.	FRAME ASSEMBLY FASTENERS	ST. STEEL	PH SMS
28	#10 X 1"	AS REQD.	PANEL ASSEMBLY FASTENERS	ST. STEEL	PH SMS
29	#10 X 3/4"	AS REQD.	FIX. PANEL CLIP FASTENERS, AT 12" O.C.	ST. STEEL	PH SMS
30	GAS-33328B	AS REQD.	FIX. PANEL ANGLE CLIP	6063-T6	3" X 3" X 1/8"
31	-	AS REQD.	ASTRAGAL REINF. BAR	6063-T6	-
32	TGOC-3671	AS REQD.	ASTRAGAL EXTERIOR REINF.	6063-T6	-
33	-	AS REQD.	INTERLOCK REINF. BAR	6063-T6	-
34	-	2/ LITE	SETTING BLOCK (1/8" X 5/8" X 3" LONG) AT 1/4 POINTS	EPDM	DUROMETER 80±5 SHORE A
35	#10 X 1"	AS REQD.	EXTERIOR REINF. FASTENERS AT 2 FROM ENDS & 12" O.C.	ST. STEEL	PH SMS


LOCK:

SURFACE MOUNT METALLIC HANDLE AT 40-1/2" FROM BOTTOM
FASTENED TO LOCK STILE WITH
(2) #8-24 X 2-3/4" OH MS
SURFACE MOUNT METALLIC 3 PLY HOOK LOCK AT
40" FROM BOTTOM
FASTENED TO LOCK STILE WITH
(2) #12-24 X 1/2" FH MS
SURFACE MOUNT METALLIC KEEPER AT 40" FROM BOTTOM
FASTENED TO FRAME JAMB AND ASTRAGAL STILE WITH
(2) #10 X 1" PH SDS


SEALANT:

ALL JOINTS AND FRAME CONNECTIONS SEALED WITH
WHITE/ALUMINUM COLORED SILICONE.

Sealed: 8/12/2026

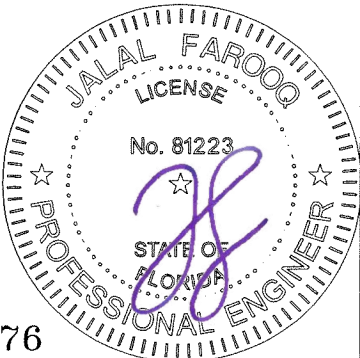

FL #31576

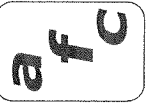


AL-FAROOQ CORPORATION
ENGINEERS & PRODUCT DEVELOPMENT
9360 SUNSET DRIVE, SUITE 220
MIAMI, FLORIDA 33173
TEL. (305) 264-8100 FAX. (305) 262-6978

SERIES-2009 ALUM SLIDING GLASS DOOR (L.M.I.)

Sunshine Windows Manufacturing, Inc.
1785 West 33rd Place
Hialeah, FL. 33012
Tel. (305) 364-9952 Fax. (305) 828-5118

revisions:	no	date	by	description

date: 01-10-20	scale: 3/8" = 1"	dr. by: TARIQ	chk. by:
drawing no. 20-02F			
sheet 11 of 13			

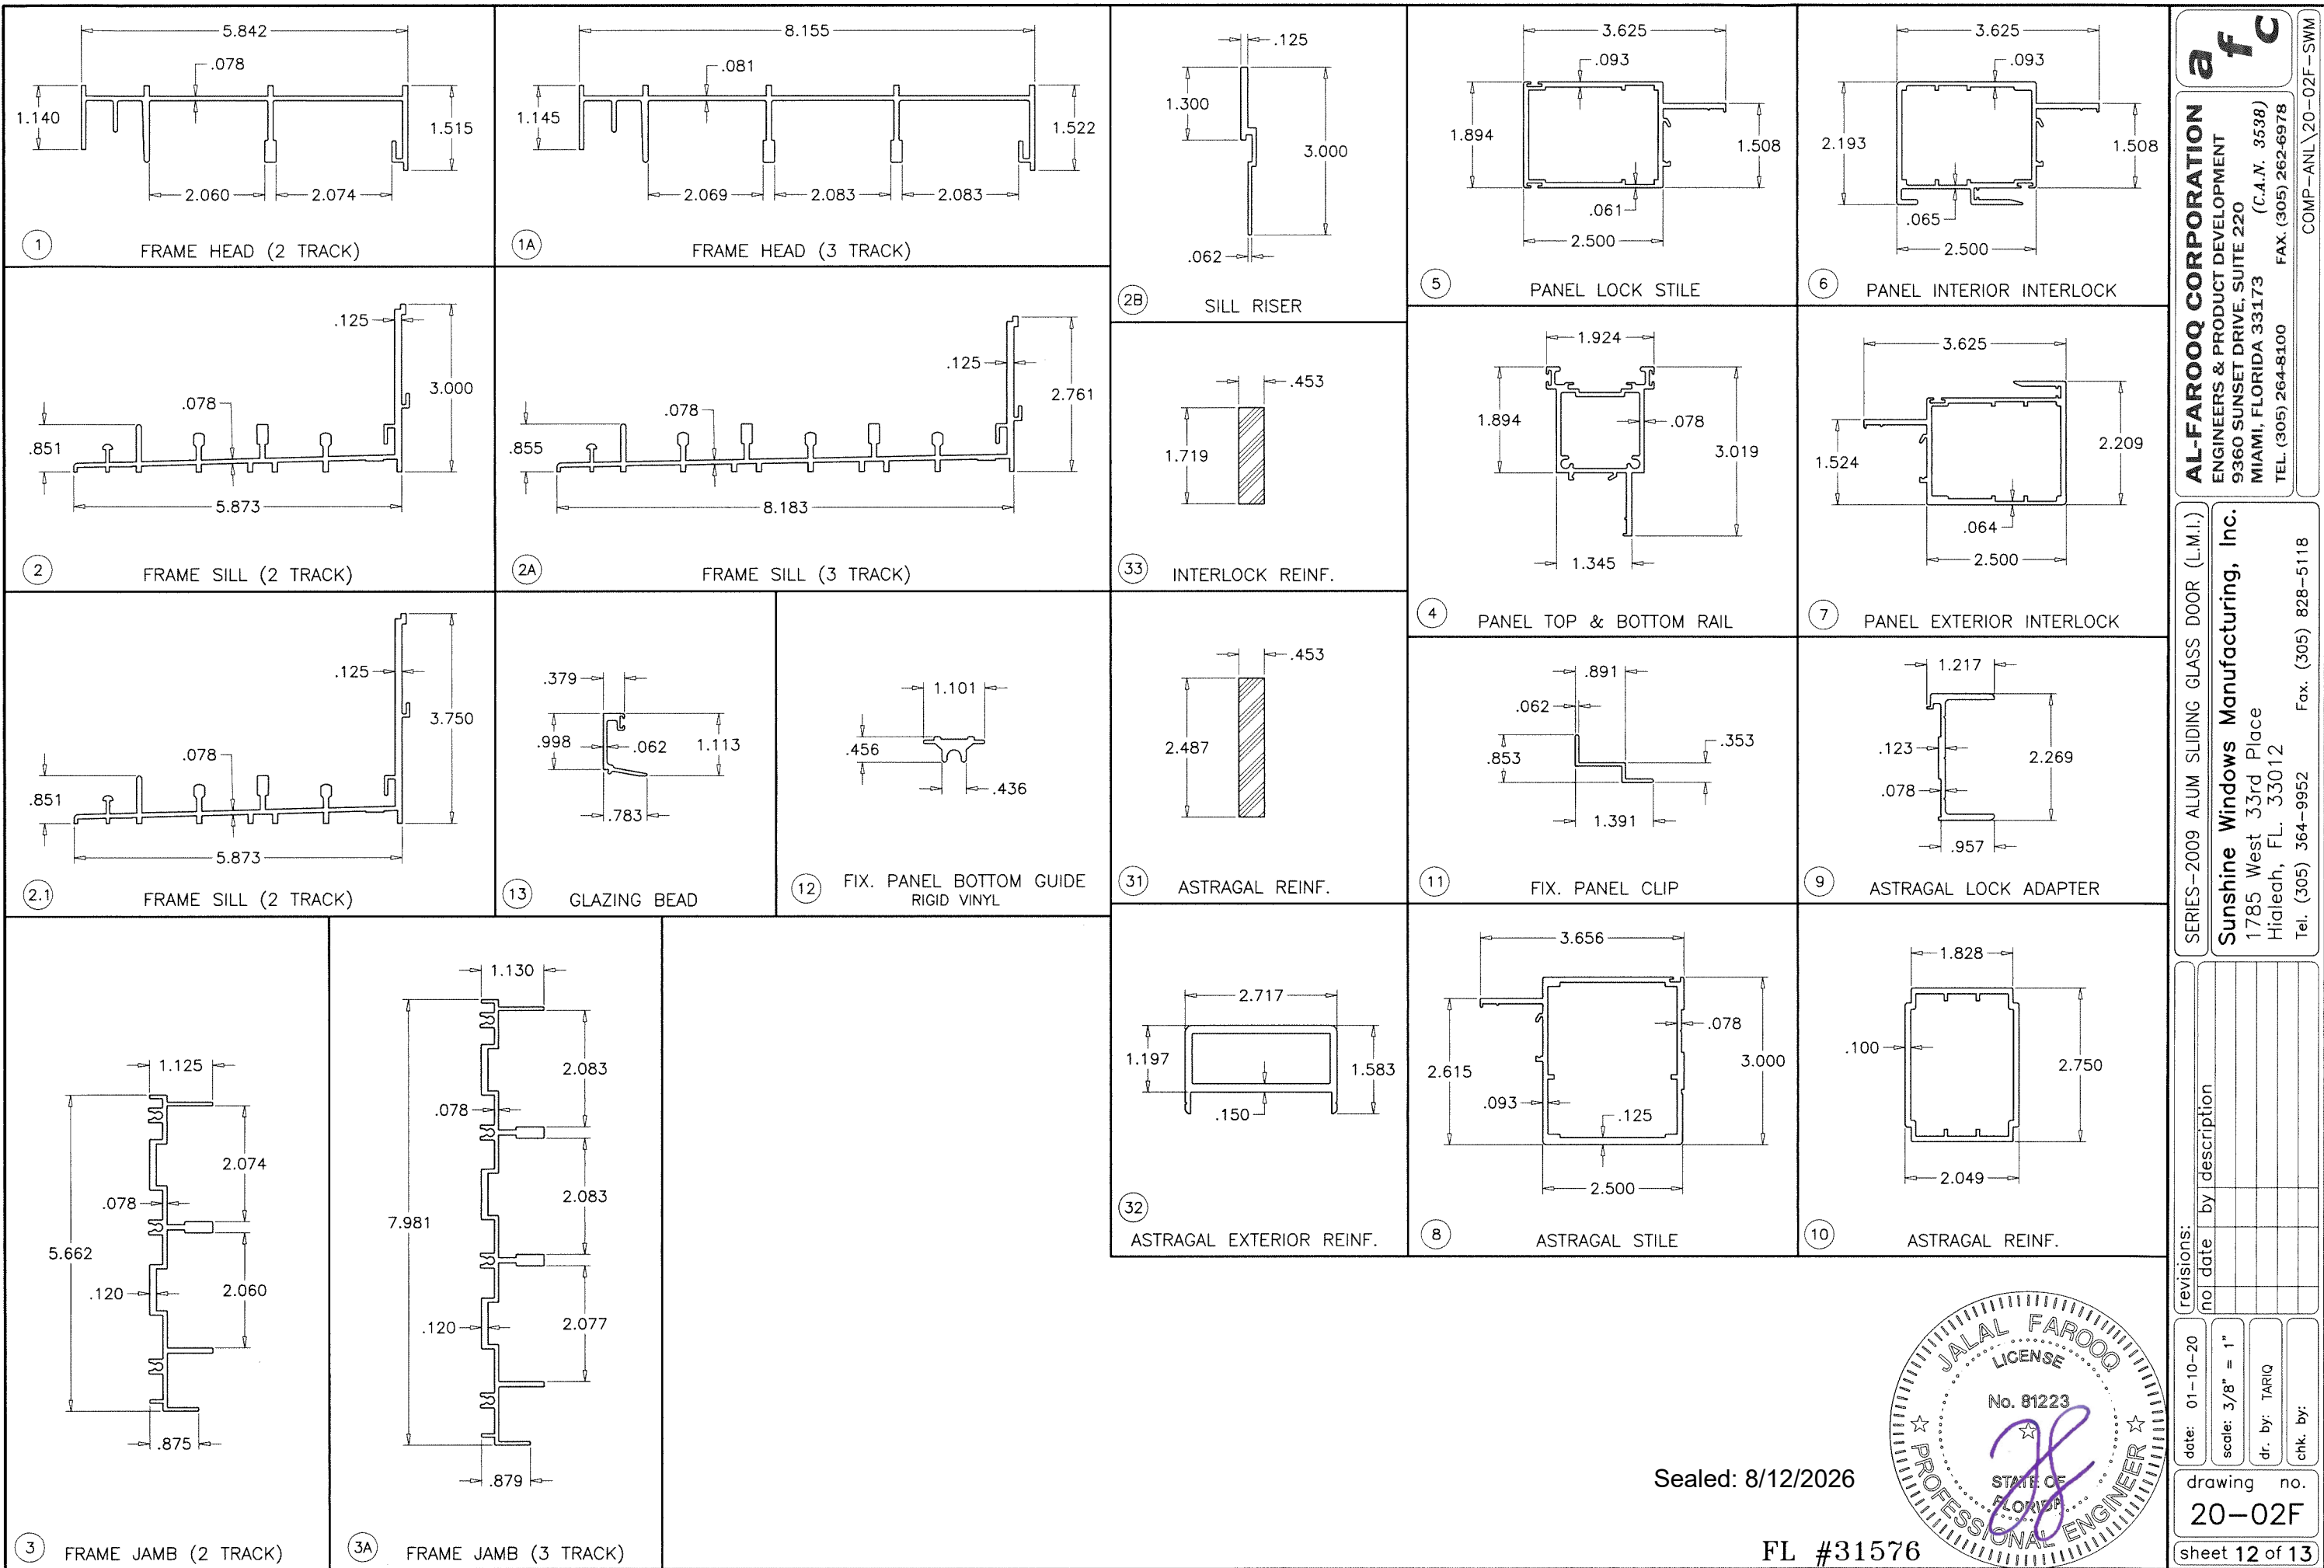

AL-FAROOQ CORPORATION
ENGINEERS & PRODUCT DEVELOPMENT
9360 SUNSET DRIVE, SUITE 220
MIAMI, FLORIDA 33173
TEL. (305) 264-8100 FAX. (305) 262-6978

SERIES-2009 ALUM SLIDING GLASS DOOR (L.M.I.)

Sunshine Windows Manufacturing, Inc.
1785 West 33rd Place
Hialeah, FL. 33012
Tel. (305) 364-9952 Fax. (305) 828-5118

revisions:	no	date	by	description

date: 01-10-20

scale: 3/8" = 1"

dr. by: TARIQ


chk. by:

drawing no.

20-02F

sheet 12 of 13

Sealed: 8/12/2026

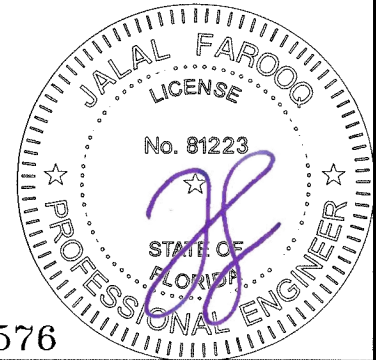

FL #31576

