

THESE DOORS ARE NOT RATED FOR IMPACT.

INSTALLATION OF THIS PRODUCT IN THE HVHZ AREA REQUIRES THE USE OF APPROVED SHUTTERS OR EXTERNAL PROTECTION DEVICES COMPLYING WITH HVHZ REQUIREMENTS.

INSTALLATION OF THIS SYSTEM OUTSIDE THE HVHZ AREA MUST MEET THE APPLICABLE REQUIREMENTS FOR WIND BORNE DEBRIS PROTECTION.

SERIES-2011

ALUMINUM OUTSWING ENTRANCE DOOR

APPROVAL APPLIES TO SINGLE (X) AND DOUBLE (XX) LEAF DOORS WITH OR WITHOUT SIDELITES.

SIDE LITES CAN BE ON ONE OR BOTH SIDES OF DOOR.

DOORS WITH STD. THRESHOLD (#1202003) APPROVED FOR INSTALLATIONS WHERE WATER INFILTRATION RESISTANCE IS REQUIRED.

DOORS WITH ADA THRESHOLD (#1202004) NOT APPROVED FOR WATER INFILTRATION RESISTANCE.

SEE SHEETS 2 & 3 FOR LIMITATIONS AND SHEET 6 FOR DETAILS.

THIS PRODUCT HAS BEEN DESIGNED AND TESTED TO COMPLY WITH THE REQUIREMENTS OF THE 2020 (7TH EDITION)/2023 (8TH EDITION) FLORIDA BUILDING CODE INCLUDING HIGH VELOCITY HURRICANE ZONE (HVHZ).

1BY OR 2BY WOOD BUCKS & BUCK FASTENERS BY OTHERS, MUST BE DESIGNED AND INSTALLED ADEQUATELY TO TRANSFER APPLIED PRODUCT LOADS TO THE BUILDING STRUCTURE.

ANCHORS SHALL BE CORROSION RESISTANT, SPACED AS SHOWN ON DETAILS AND INSTALLED PER MANUF'S INSTRUCTIONS. SPECIFIED EMBEDMENT TO BASE MATERIAL SHALL BE BEYOND WALL DRESSING OR STUCCO.

A LOAD DURATION INCREASE IS USED IN DESIGN OF ANCHORS INTO WOOD ONLY.

ALL SHIMS TO BE HIGH IMPACT, NON-METALLIC AND NON-COMPRESSIBLE.

MATERIALS INCLUDING BUT NOT LIMITED TO STEEL/METAL SCREWS, THAT COME INTO CONTACT WITH OTHER DISSIMILAR MATERIALS SHALL MEET THE REQUIREMENTS OF THE 2020/2023 FLORIDA BLDG. CODE & ADOPTED STANDARDS.


THIS PRODUCT APPROVAL IS GENERIC AND DOES NOT PROVIDE INFORMATION FOR A SITE SPECIFIC PROJECT, i.e. LIFE SAFETY OF THIS PRODUCT, ADEQUACY OF STRUCTURE RECEIVING THIS PRODUCT AND SEALING AROUND OPENING FOR WATER INFILTRATION RESISTANCE ETC.

CONDITIONS NOT SHOWN IN THIS DRAWING ARE TO BE ANALYZED SEPARATELY, AND TO BE REVIEWED BY BUILDING OFFICIAL.


DESIGN LOADS SHOWN ARE BASED ON 'ALLOWABLE STRESS DESIGN (ASD)'.

MANUFACTURER'S LABEL SHALL BE LOCATED ON A READILY VISIBLE LOCATION IN ACCORDANCE WITH SECTION 1709.9.3 OF FLORIDA BUILDING CODE.

LABELING TO COMPLY WITH SECTION 1709.9.2.

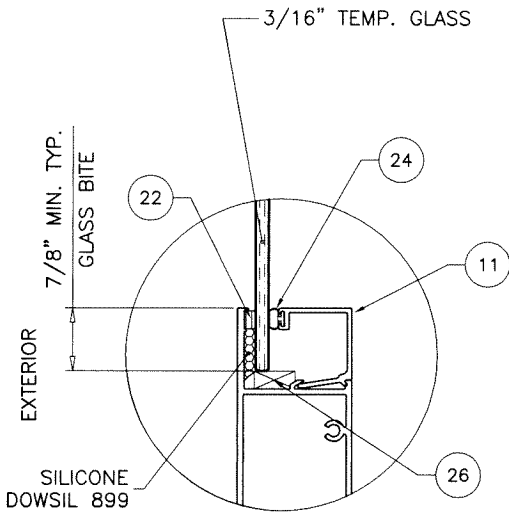

GLASS TYPE 'A'

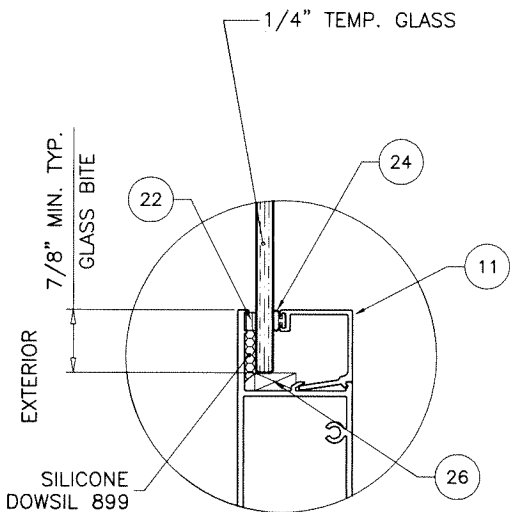

GLASS TYPE 'B'

INSTRUCTIONS:


USE CHARTS AS FOLLOWS.

- STEP 1** DETERMINE DESIGN WIND LOAD REQUIREMENT BASED ON WIND VELOCITY, BLDG. HEIGHT, WIND ZONE USING APPLICABLE ASCE 7 STANDARD.
- STEP 2** FOR SINGLE (X) AND DOUBLE (XX) DOOR CAPACITIES SEE SHEET 2.
- STEP 3** FOR SIDELITE PANEL (O) CAPACITY SEE SHEET 3.
- STEP 4** FOR SIDELITE COMBINATION WITH DOOR SEE MULLION CAPACITY CHART ON SHEET 5.
- STEP 5** THE LOWEST VALUE RESULTING FROM STEPS 2, 3 AND 4 SHALL APPLY TO ENTIRE SYSTEM.

- A- CONTRACTOR TO BE RESPONSIBLE FOR THE SELECTION, PURCHASE AND INSTALLATION OF THIS PRODUCT BASED ON THIS PRODUCT EVALUATION PROVIDED HE/SHE DOES NOT DEVIATE FROM THE CONDITIONS DETAILED ON THIS DOCUMENT.
- B- THIS PRODUCT EVALUATION DOCUMENT WILL BE CONSIDERED INVALID IF ALTERED BY ANY MEANS.
- C- SITE SPECIFIC PROJECTS SHALL BE PREPARED BY A FLORIDA REGISTERED ENGINEER OR ARCHITECT WHICH WILL BECOME THE ENGINEER OF RECORD (E.O.R.) FOR THE PROJECT AND WHO WILL BE RESPONSIBLE FOR THE PROPER USE OF THE P.E.D. ENGINEER OF RECORD, ACTING AS A DELEGATED ENGINEER TO THE P.E.D. ENGINEER SHALL SUBMIT TO THIS LATTER THE SITE SPECIFIC DRAWINGS FOR REVIEW.
- D- THIS P.E.D. SHALL BEAR THE DATE AND ORIGINAL SEAL AND SIGNATURE OF THE PROFESSIONAL ENGINEER OF RECORD THAT PREPARED IT.

Sealed: 7/26/2023

FL #31579

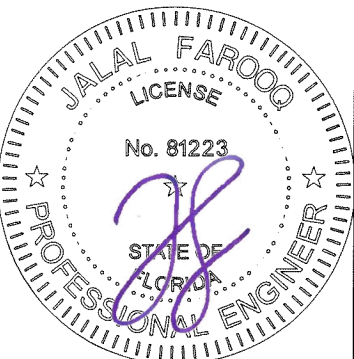




AL-FAROOQ CORPORATION
ENGINEERS & PRODUCT DEVELOPMENT
9360 SUNSET DRIVE, SUITE 220
MIAMI, FLORIDA 33173
TEL. (305) 264-8100 FAX. (305) 262-6978
(C.A.N. 3538)

SERIES-2011 ALUMINUM OUTSWING DOOR (N.I.)

Sunshine Windows Manufacturing, Inc.
1785 West 33rd Place
Hialeah, FL. 33012
Tel. (305) 364-9952 Fax. (305) 828-5118

revisions:					
no	date	by	description		
A	08.27.20		UPDATED TO 2020 FBC		
date: 02-04-20					
scale: 3/8" = 1"					
dr. by: TARIO					
chk. by:					
drawing no.		20-08F			
sheet 1 of 16					

COMP-ANL\20-08F-SWM

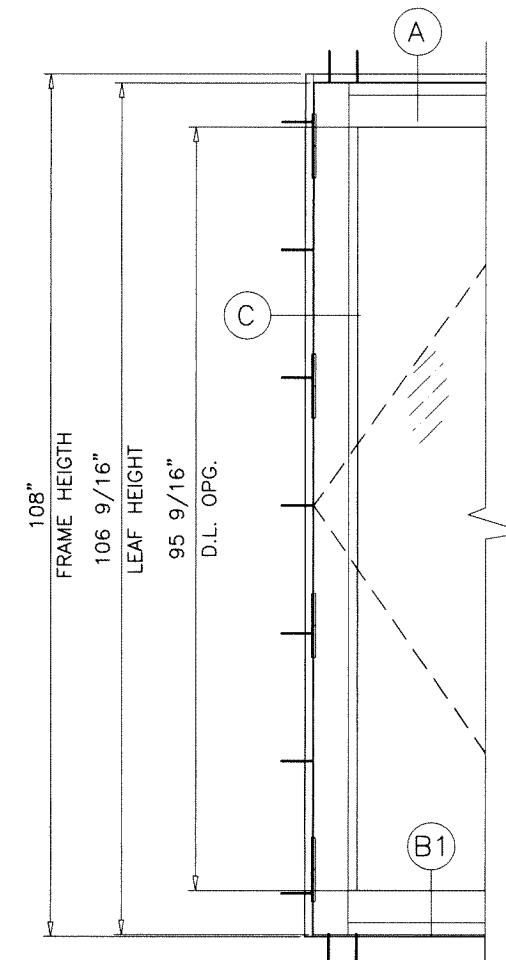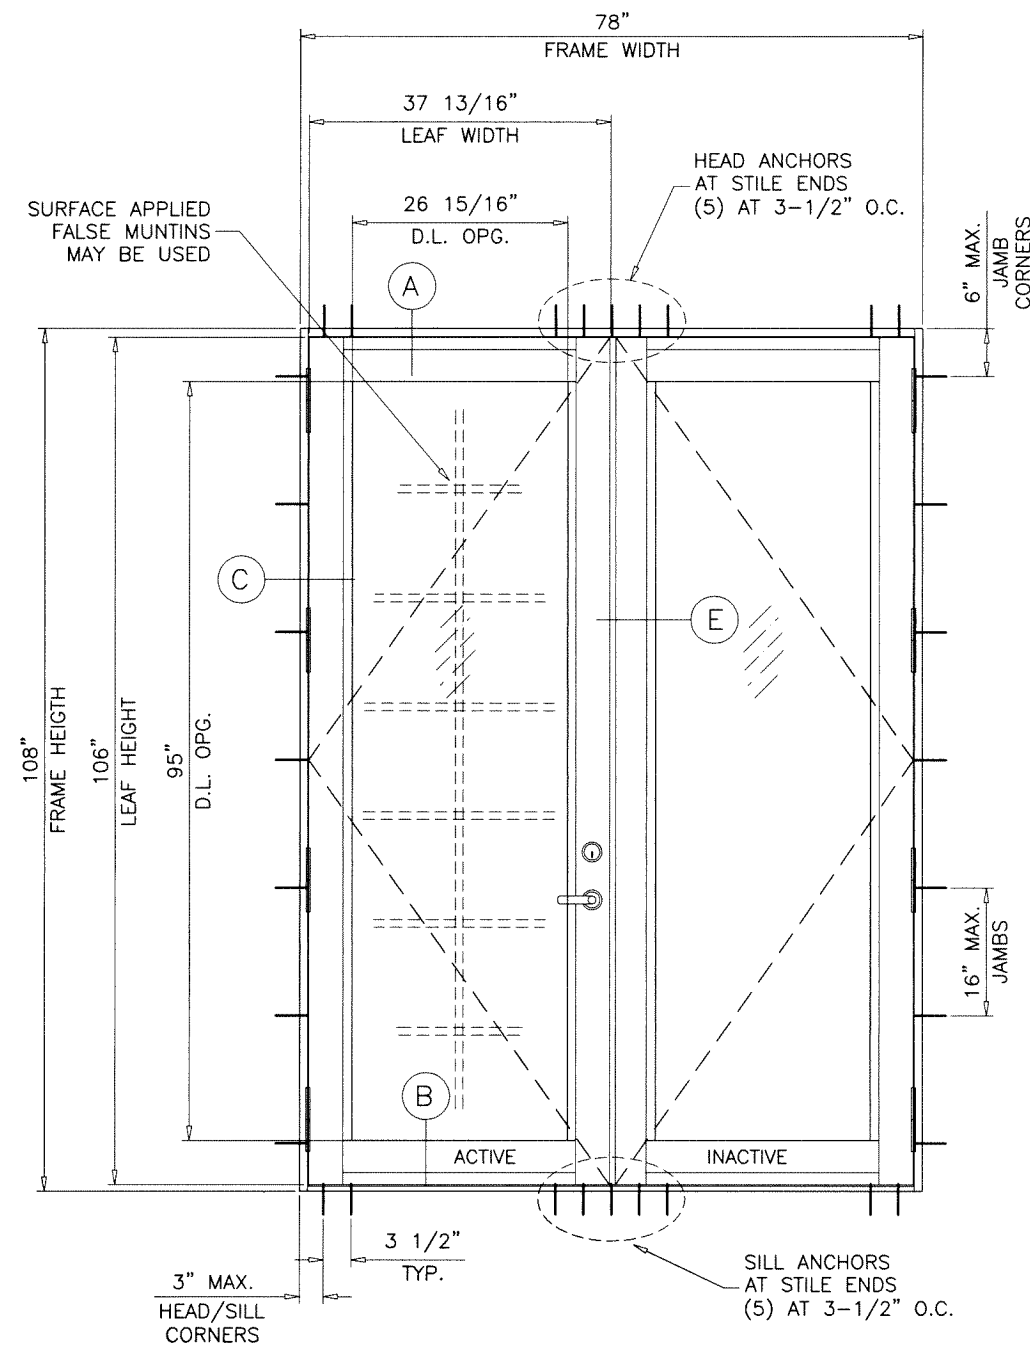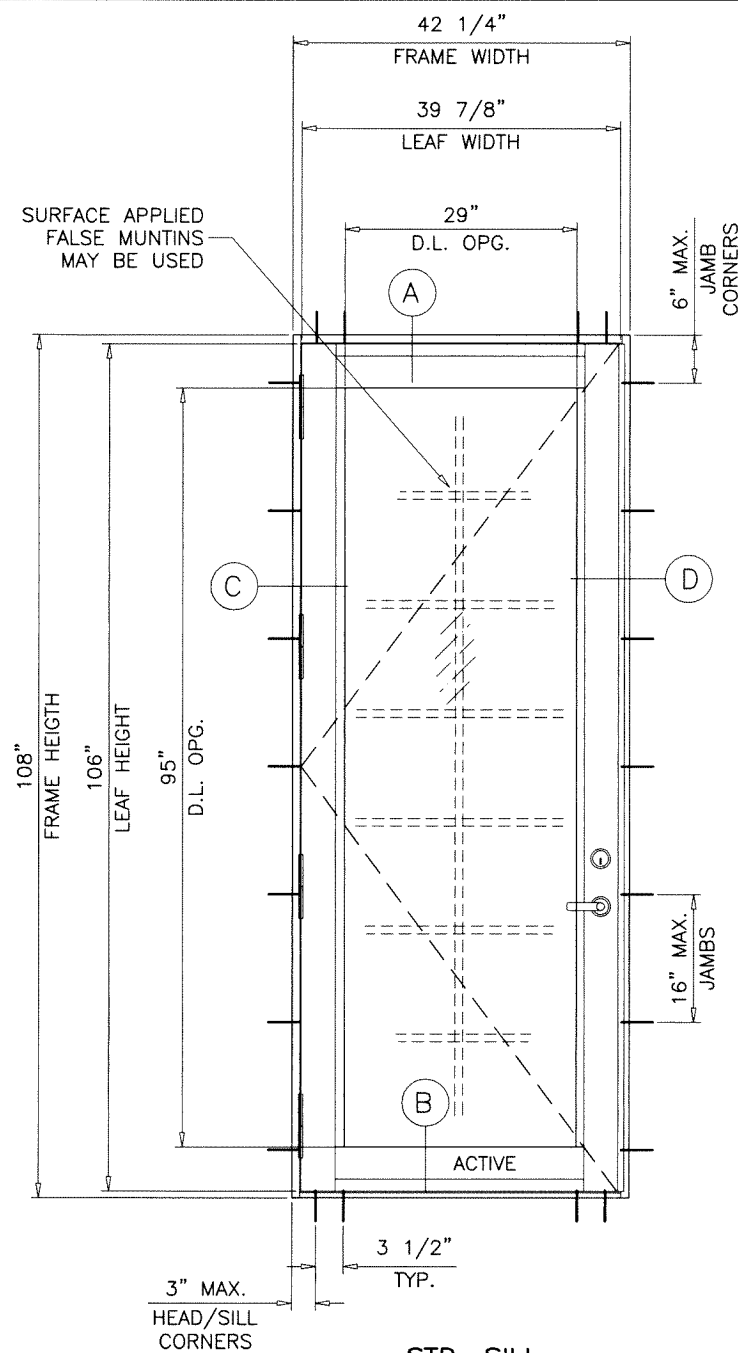

SINGLE DOORS LOAD CAPACITY - PSF						
GLASS TYPES 'A' & 'B'						
FRAME		LEAF		THRESHOLD TYPES	EXT.(+)	INT.(−)
WIDTH	HEIGHT	WIDTH	HEIGHT			
42-1/4"	84"	37-7/8"	82"	STD.	100.0	100.0
			82-9/16"	ADA		
	96"		94"	STD.	90.0	90.0
			94-9/16"	ADA		
	108"		106"	STD.	80.0	80.0
			106-9/16"	ADA		


DOUBLE DOORS LOAD CAPACITY - PSF						
GLASS TYPES 'A' & 'B'						
FRAME		LEAF		THRESHOLD TYPES	EXT.(+)	INT.(-)
WIDTH	HEIGHT	WIDTH	HEIGHT			
78"	84"	37-13/16"	82"	STD.	100.0	100.0
			82-9/16"	ADA		
	96"		94"	STD.	90.0	90.0
			94-9/16"	ADA		
	108"		106"	STD.	80.0	80.0
			106-9/16"	ADA		

NOTE:
GLASS CAPACITIES ON THIS SHEET ARE
BASED ON ASTM E1300-09 (3 SEC. GUSTS)
AND FLORIDA BUILDING COMMISSION
DECLARATORY STATEMENT DCA05-DEC-219

EXTERIOR(+) LOADS SHOWN IN CHARTS ABOVE ARE FOR INSTALLATIONS WHERE WATER INFILTRATION RESISTANCE IS NOT REQUIRED.
FOR INSTALLATIONS WHERE WATER INFILTRATION RESISTANCE IS REQUIRED LIMIT MAX. EXTERIOR LOADS TO +75 PSF (WITH STD. THRESHOLD).
ADA THRESHOLD NOT APPROVED FOR WATER INFILTRATION RESISTANCE.

GLASS D.L.O. FORMULAE:
D.L.O. WIDTH = FRAME WIDTH - 13.25" (X DOORS)
= (FRAME WIDTH - 24.125")/2 (XX DOORS)
D.L.O. HEIGHT = FRAME HEIGHT - 13.0" (STD. SILL)
= FRAME HEIGHT - 12.438 (ADA SILL)

Sealed: 7/26/2023

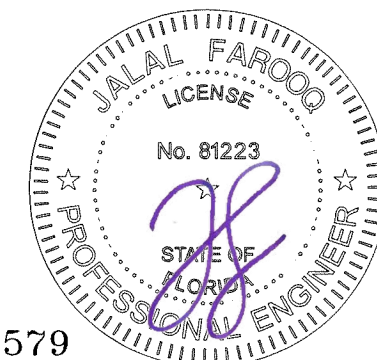

AL-FAROOQ CORPORATION
ENGINEERS & PRODUCT DEVELOPMENT
9360 SUNSET DRIVE, SUITE 220
MIAMI, FLORIDA 33173
(C.A.N. 3538)
TEL. (305) 264-8100 FAX. (305) 262-6978

SERIES-2011 ALUMINUM OUTSWING DOOR (N.I.)

Sunshine Windows Manufacturing, Inc.
1785 West 33rd Place
Hialeah, FL. 33012

Tel. (305) 364-9952 Fax. (305) 828-5118

[illegible]

date: 02-04-20


scale: $1/2" = 1' - 0"$

dr. by: TARIQ

chk. by:

drawing no.
20-08F

sheet 2 of 16

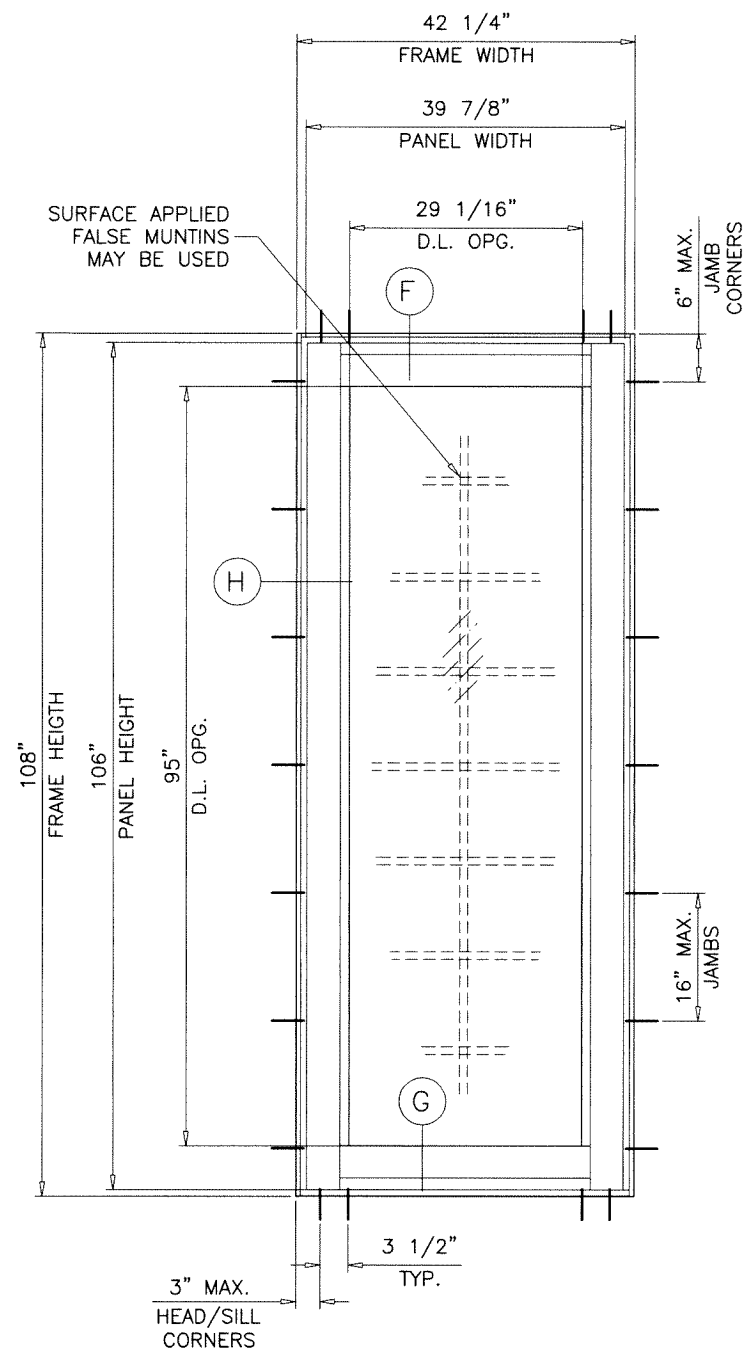

TYPICAL ELEVATION
(O)


SIDELITE LOAD CAPACITY - PSF
OR STAND ALONE STATIONARY PANEL (O)
GLASS TYPES 'A' & 'B'

FRAME		PANEL		THRESHOLD TYPES	EXT.(+)	INT.(-)
WIDTH	HEIGHT	WIDTH	HEIGHT			
42-1/4"	84"	39-7/8"	82"	STD.	100.0	100.0
	96"		94"		90.0	90.0
	108"		106"		80.0	80.0

EXTERIOR(+) LOADS SHOWN IN CHARTS ABOVE ARE FOR INSTALLATIONS WHERE WATER INFILTRATION RESISTANCE IS NOT REQUIRED.
FOR INSTALLATIONS WHERE WATER INFILTRATION RESISTANCE IS REQUIRED LIMIT MAX. EXTERIOR LOADS TO +75 PSF (WITH STD. THRESHOLD).

D.L.O. HEIGHT (SIDELITE) = FRAME HEIGHT - 13.0"
D.L.O. WIDTH (SIDE LITE) = FRAME WIDTH - 13.188"

Sealed: 7/26/2023

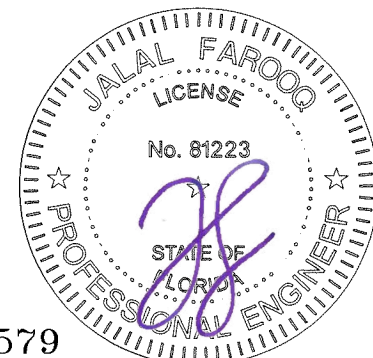


FL #31579

AL-FAROOQ CORPORATION
ENGINEERS & PRODUCT DEVELOPMENT
9360 SUNSET DRIVE, SUITE 220
MIAMI, FLORIDA 33173
TEL. (305) 264-8100 FAX. (305) 262-6978
(C.A.N. 3538)
COMP-ANL\20-08F-SWM


SERIES-2011 ALUMINUM OUTSWING DOOR (N.I.)
Sunshine Windows Manufacturing, Inc.
1785 West 33rd Place
Hialeah, FL. 33012
Tel. (305) 364-9952 Fax. (305) 828-5118

revisions:	no	date	by	description

date: 02-04-20	scale: 1/2"=1'-0"	dr. by: TARIQ	chk. by:
drawing no. 20-08F			
sheet 3 of 16			

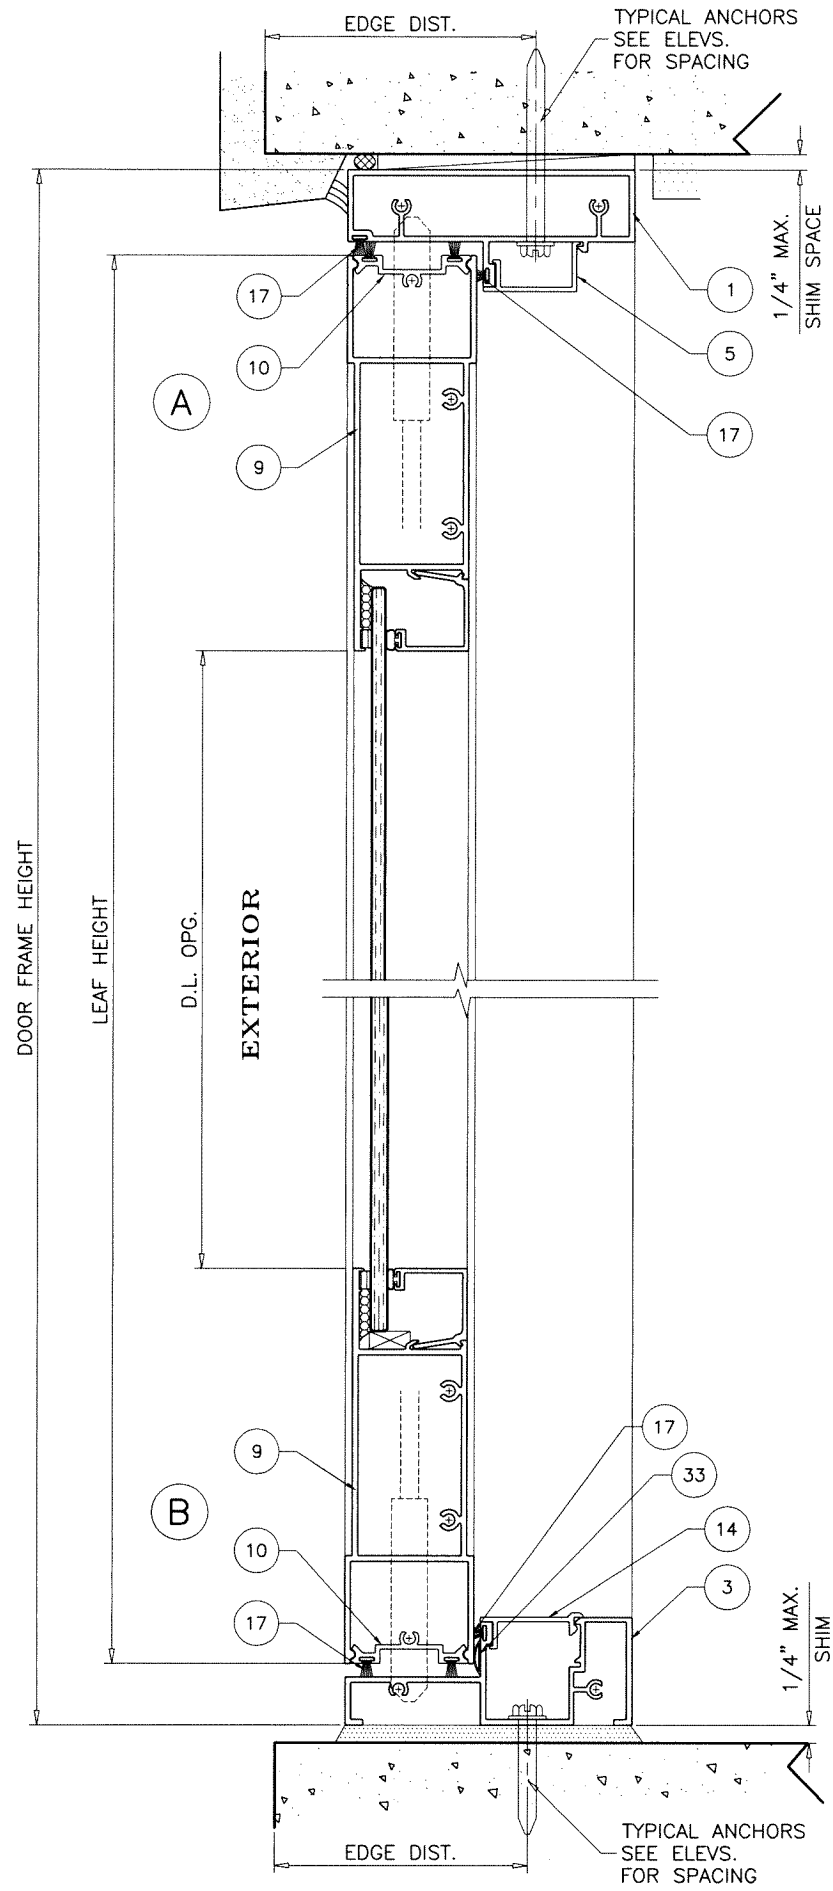


STD. THRESHOLD
APPROVED FOR WATER INFILTRATION RESISTANCE

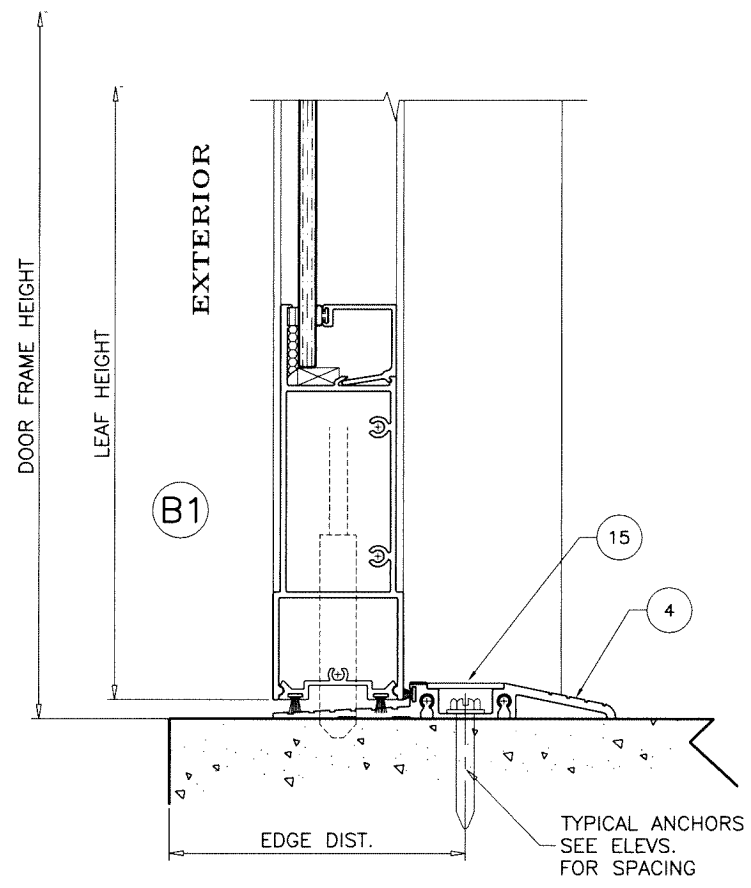

ADA THRESHOLD
NOT APPROVED FOR WATER INFILTRATION RESISTANCE

Sealed: 7/26/2023

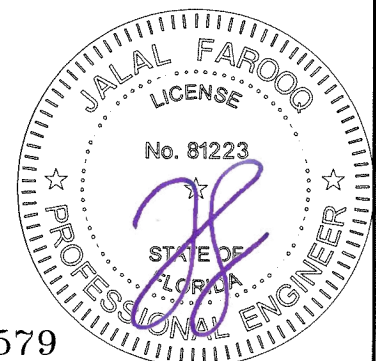

DOOR DETAILS

AL-FAROOQ CORPORATION
ENGINEERS & PRODUCT DEVELOPMENT
9360 SUNSET DRIVE, SUITE 220
MIAMI, FLORIDA 33173
TEL. (305) 264-8100 FAX. (305) 262-6978

af c

COMP-ANL\20-08F-SWM





SERIES-2011 ALUMINUM OUTSWING DOOR (N.I.)

Sunshine Windows Manufacturing, Inc.
1785 West 33rd Place
Hialeah, FL. 33012
Tel. (305) 364-9952 Fax. (305) 828-5118

revisions:	no	date	by	description

date: 02-04-20
scale: 3/8" = 1"
dr. by: TARIQ
chk. by:

drawing no.
20-08F
sheet 6 of 16

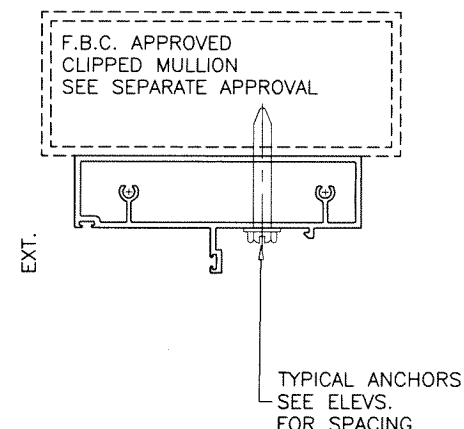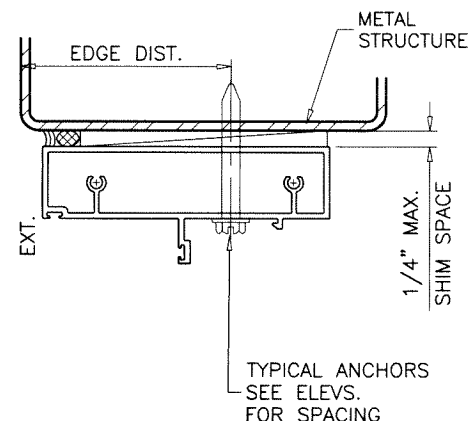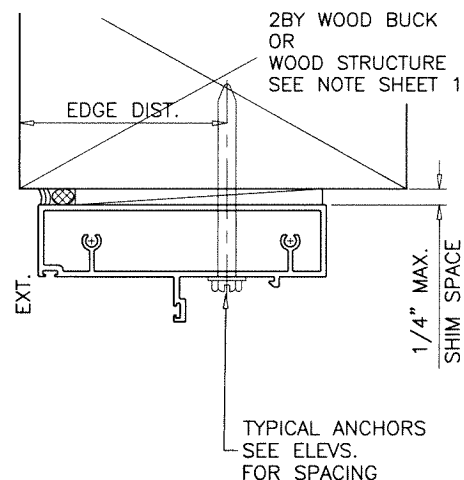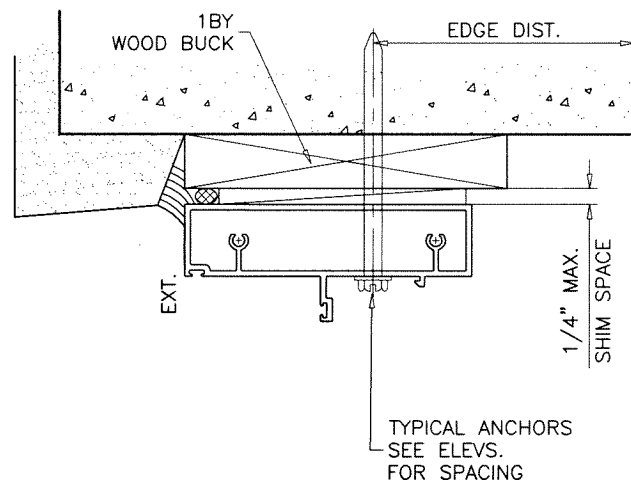

WOOD BUCKS AND METAL STRUCTURE NOT BY 'SUNSHINE WDW.'
MUST SUSTAIN LOADS IMPOSED BY GLAZING SYSTEM
AND TRANSFER THEM TO THE BUILDING STRUCTURE.

TYPICAL ANCHORS: SEE ELEV. FOR SPACING

1/4" DIA. ULTRA-CON+ BY 'DEWALT' ($F_u=164$ KSI, $F_y=148$ KSI)

INTO 2BY WOOD BUCKS OR WOOD STRUCTURES
1-1/2" MIN. PENETRATION INTO WOOD (HEAD/JAMBS)

THRU 1BY BUCKS INTO CONC. OR BLOCKS
1-1/4" MIN. EMBED INTO CONCRETE (HEAD/JAMBS)
1-1/4" MIN. EMBED INTO BLOCKS (JAMBS)

DIRECTLY INTO CONCRETE OR BLOCKS
1-1/4" MIN. EMBED INTO CONCRETE (HEAD/SILL/JAMBS)
1-1/4" MIN. EMBED INTO BLOCKS (JAMBS)

1/4" DIA. TEKS OR SELF-DRILLING SCREWS (GRADE 5 CRS)


INTO F.B.C. APPROVED MULLIONS
AND
INTO METAL STRUCTURES (HEAD/JAMBS)
(3) THREADS MIN. TO EXTEND BEYOND METAL THICKNESS
ALUMINUM: 1/8" THK. MIN. (6063-T5 MIN.)
STEEL: 1/8" THK. MIN. ($F_y = 36$ KSI MIN.)
(STEEL IN CONTACT WITH ALUMINUM TO BE PLATED OR PAINTED)

CRITICAL EDGE DISTANCE

INTO CONCRETE AND BLOCKS = 2-1/2" MIN.
INTO WOOD STRUCTURE = 1" MIN.
INTO METAL STRUCTURE = 3/4" MIN.

WOOD AT HEAD, SILL OR JAMBS $SG = 0.55$ MIN.
CONCRETE AT HEAD, SILL OR JAMBS $f'_c = 3000$ PSI MIN.
C-90 HOLLOW/FILLED BLOCK AT JAMBS $f'_m = 2000$ PSI MIN.

DOOR DETAILS

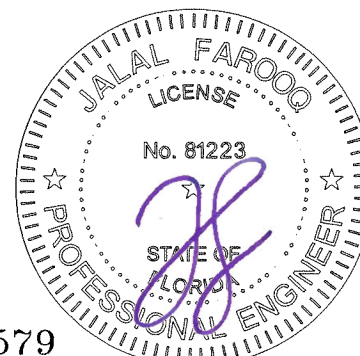

Sealed: 7/26/2023

FL #31579

AL-FAROOQ CORPORATION
ENGINEERS & PRODUCT DEVELOPMENT
9360 SUNSET DRIVE, SUITE 220
MIAMI, FLORIDA 33173 (C.A.N. 3538)
TEL. (305) 264-8100 FAX. (305) 262-6978
COMP-ANL\20-08F-SWM

SERIES-2011 ALUMINUM OUTSWING DOOR (N.I.)

Sunshine Windows Manufacturing, Inc.

1785 West 33rd Place
Hialeah, FL. 33012

Tel. (305) 364-9952 Fax. (305) 828-5118

revisions:
no. date by description

date: 02-04-20
scale: 3/8" = 1"




dr. by: TARIQ

chk. by:

drawing no.

20-08F

sheet 7 of 16

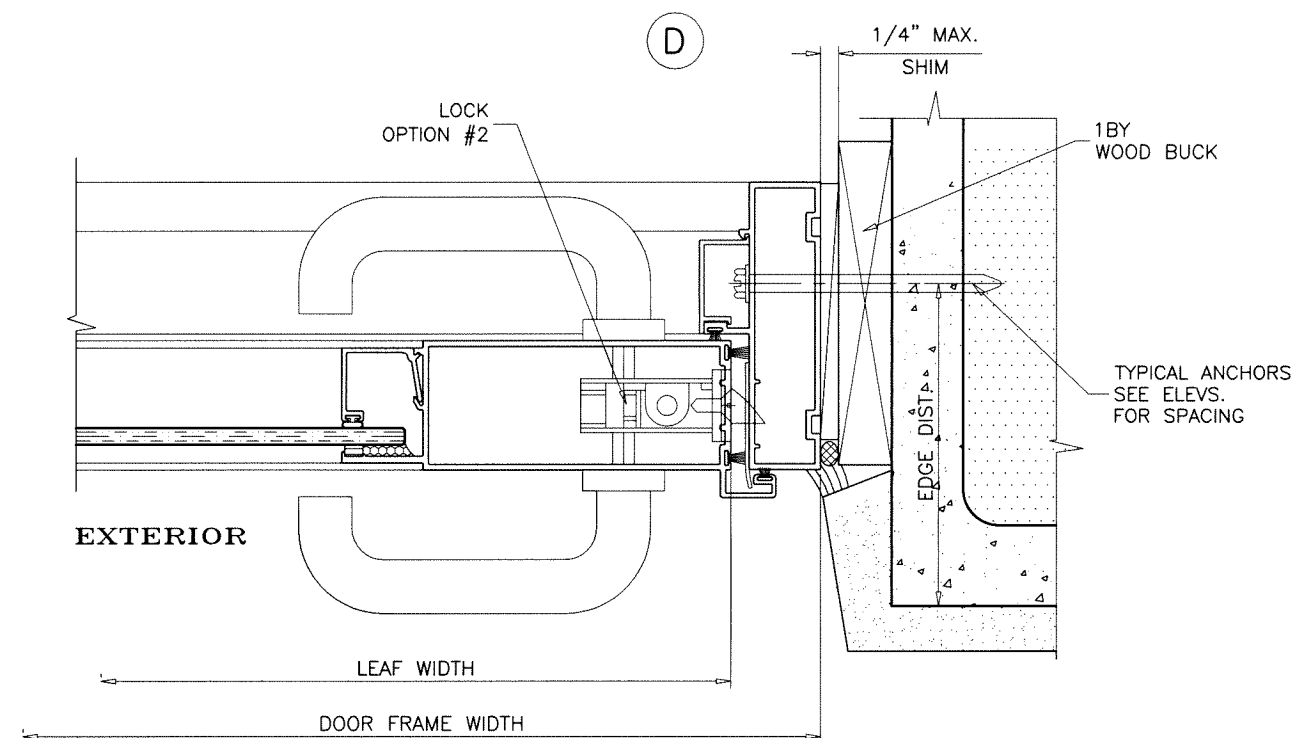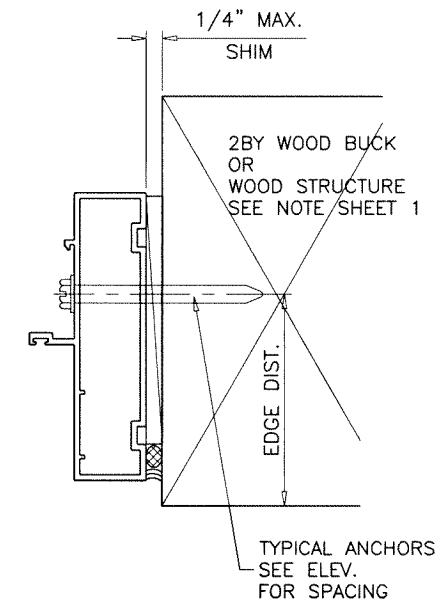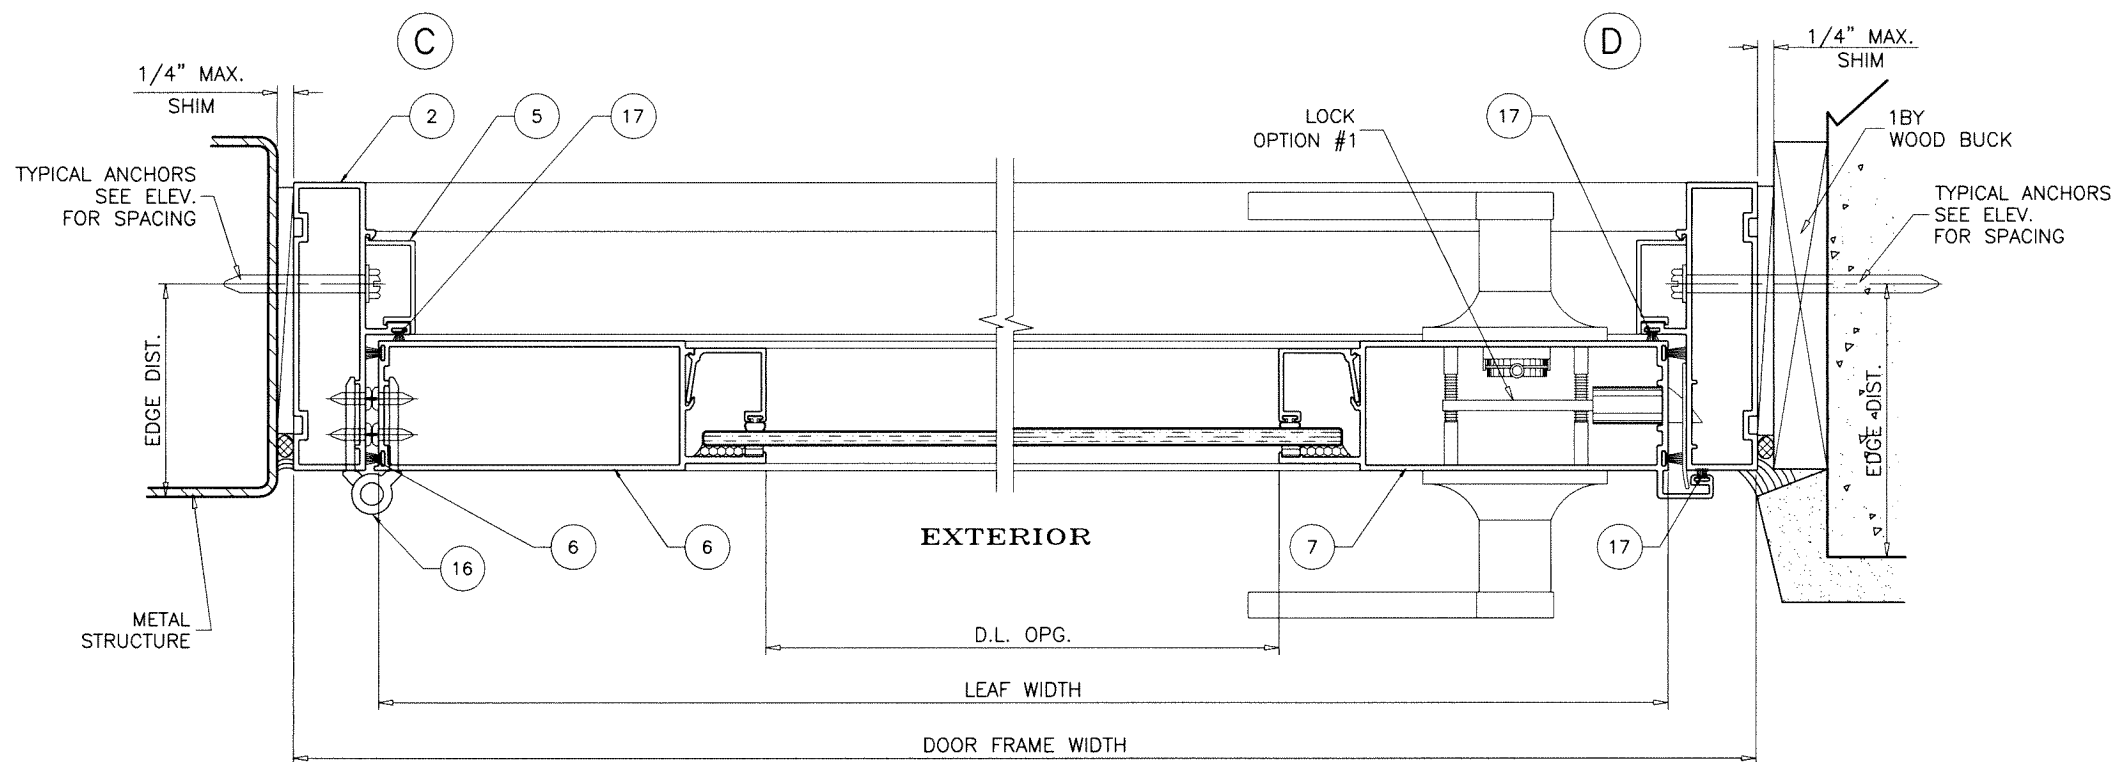

DOOR DETAILS





Sealed: 7/26/2023

FL #31579

af c
AL-FAROOQ CORPORATION
 ENGINEERS & PRODUCT DEVELOPMENT
 9360 SUNSET DRIVE, SUITE 220 (C.A.N. 3538)
 MIAMI, FLORIDA 33173
 TEL. (305) 264-8100 FAX. (305) 262-6978
 COMP-ANL\20-08F-SWM

SERIES-2011 ALUMINUM OUTSWING DOOR (N.I.)
Sunshine Windows Manufacturing, Inc.
 1785 West 33rd Place
 Hialeah, FL. 33012
 Tel. (305) 364-9952 Fax. (305) 828-5118

revisions:		no		date		by		description	
date:	02-04-20	scale:	3/8" = 1"	dr.	by:	TARIO	chk.	by:	
drawing no.		20-08F		sheet		8 of 16			

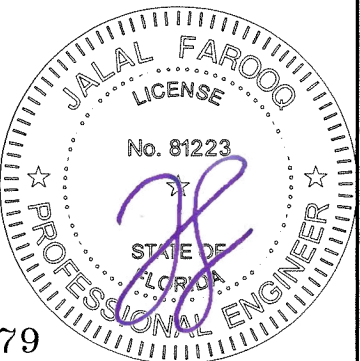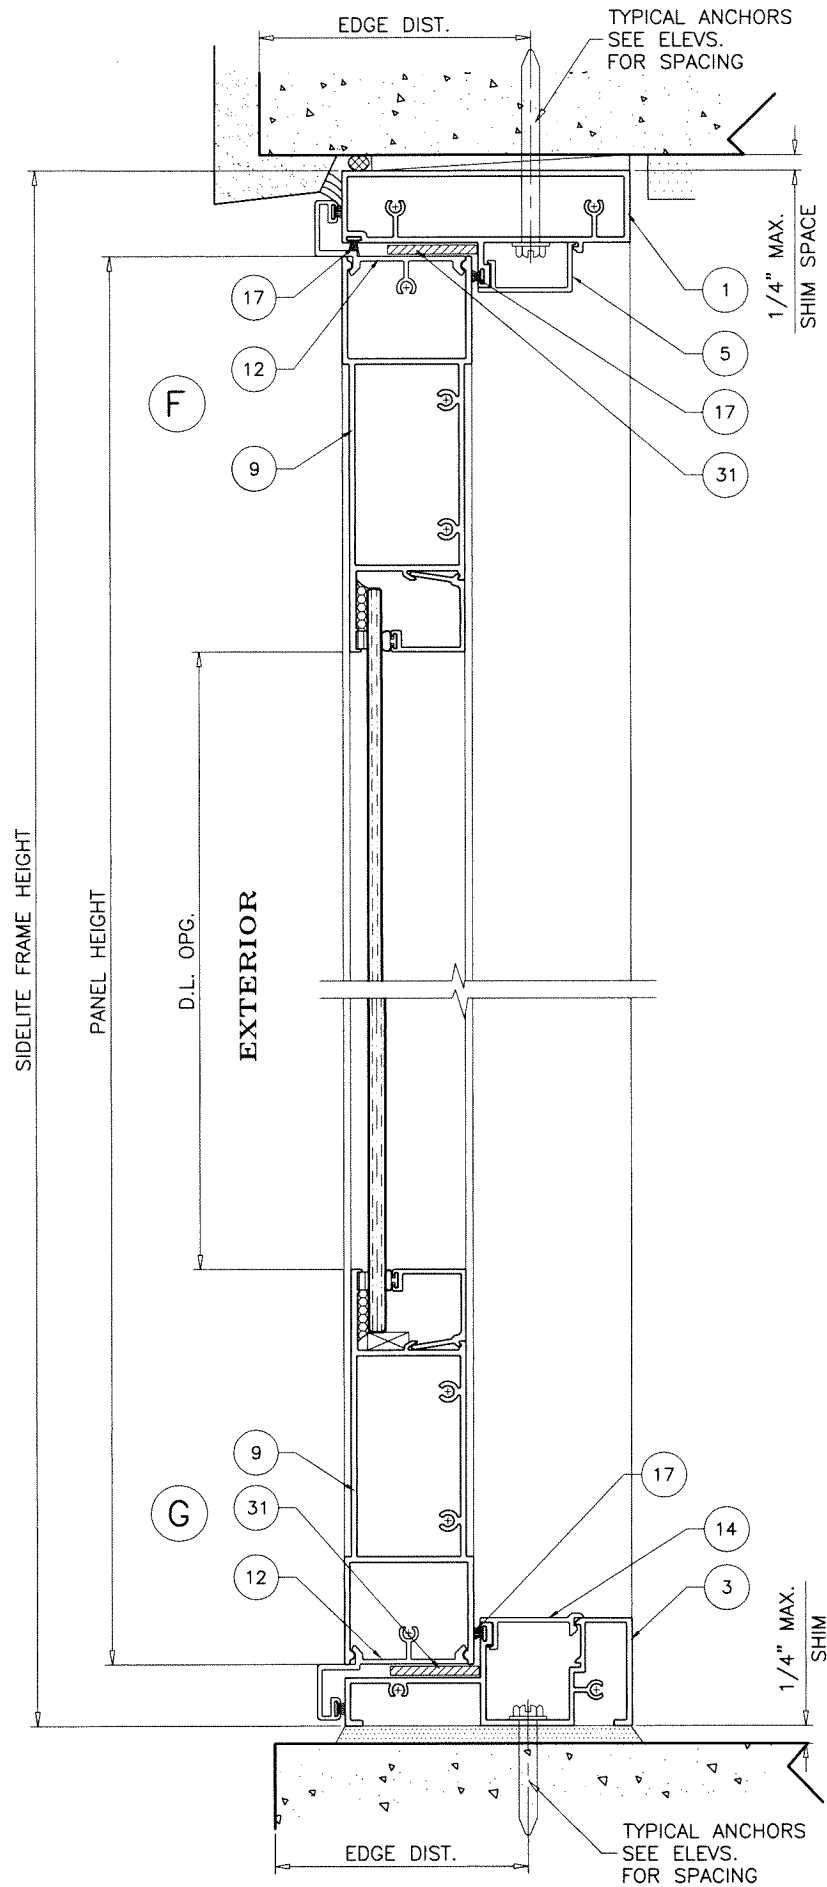

Sealed: 7/26/2023

FL #31579

SIDELITE DETAILS

AL-FAROOQ CORPORATION
ENGINEERS & PRODUCT DEVELOPMENT
9360 SUNSET DRIVE, SUITE 220
MIAMI, FLORIDA 33173
TEL. (305) 264-8100 FAX. (305) 262-6978

af c

COMP-ANL\20-08F-SWM



SERIES-2011 ALUMINUM OUTSWING DOOR (N.I.)

Sunshine Windows Manufacturing, Inc.
1785 West 33rd Place
Hialeah, FL. 33012
Tel. (305) 364-9952 Fax. (305) 828-5118


revisions:	
no	date

date: 02-04-20
scale: 3/8" = 1"
dr. by: TARIQ
chk. by:

drawing no.
20-08F
sheet 10 of 16

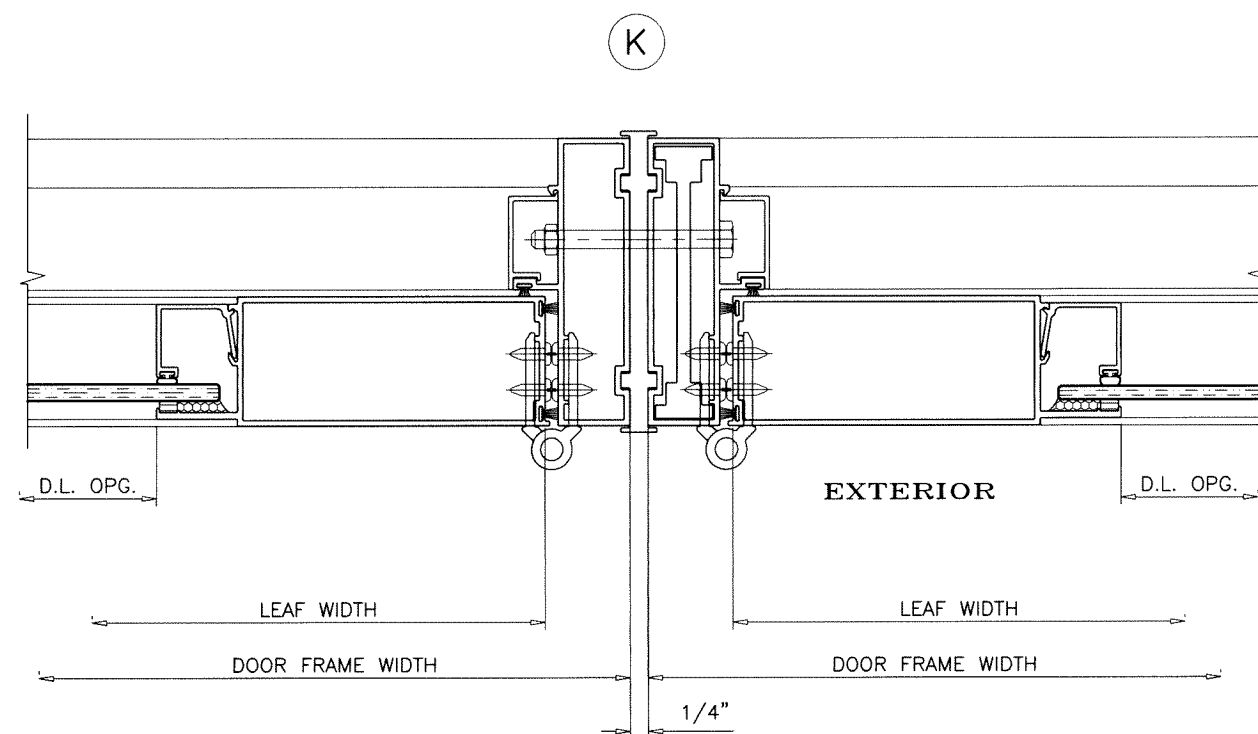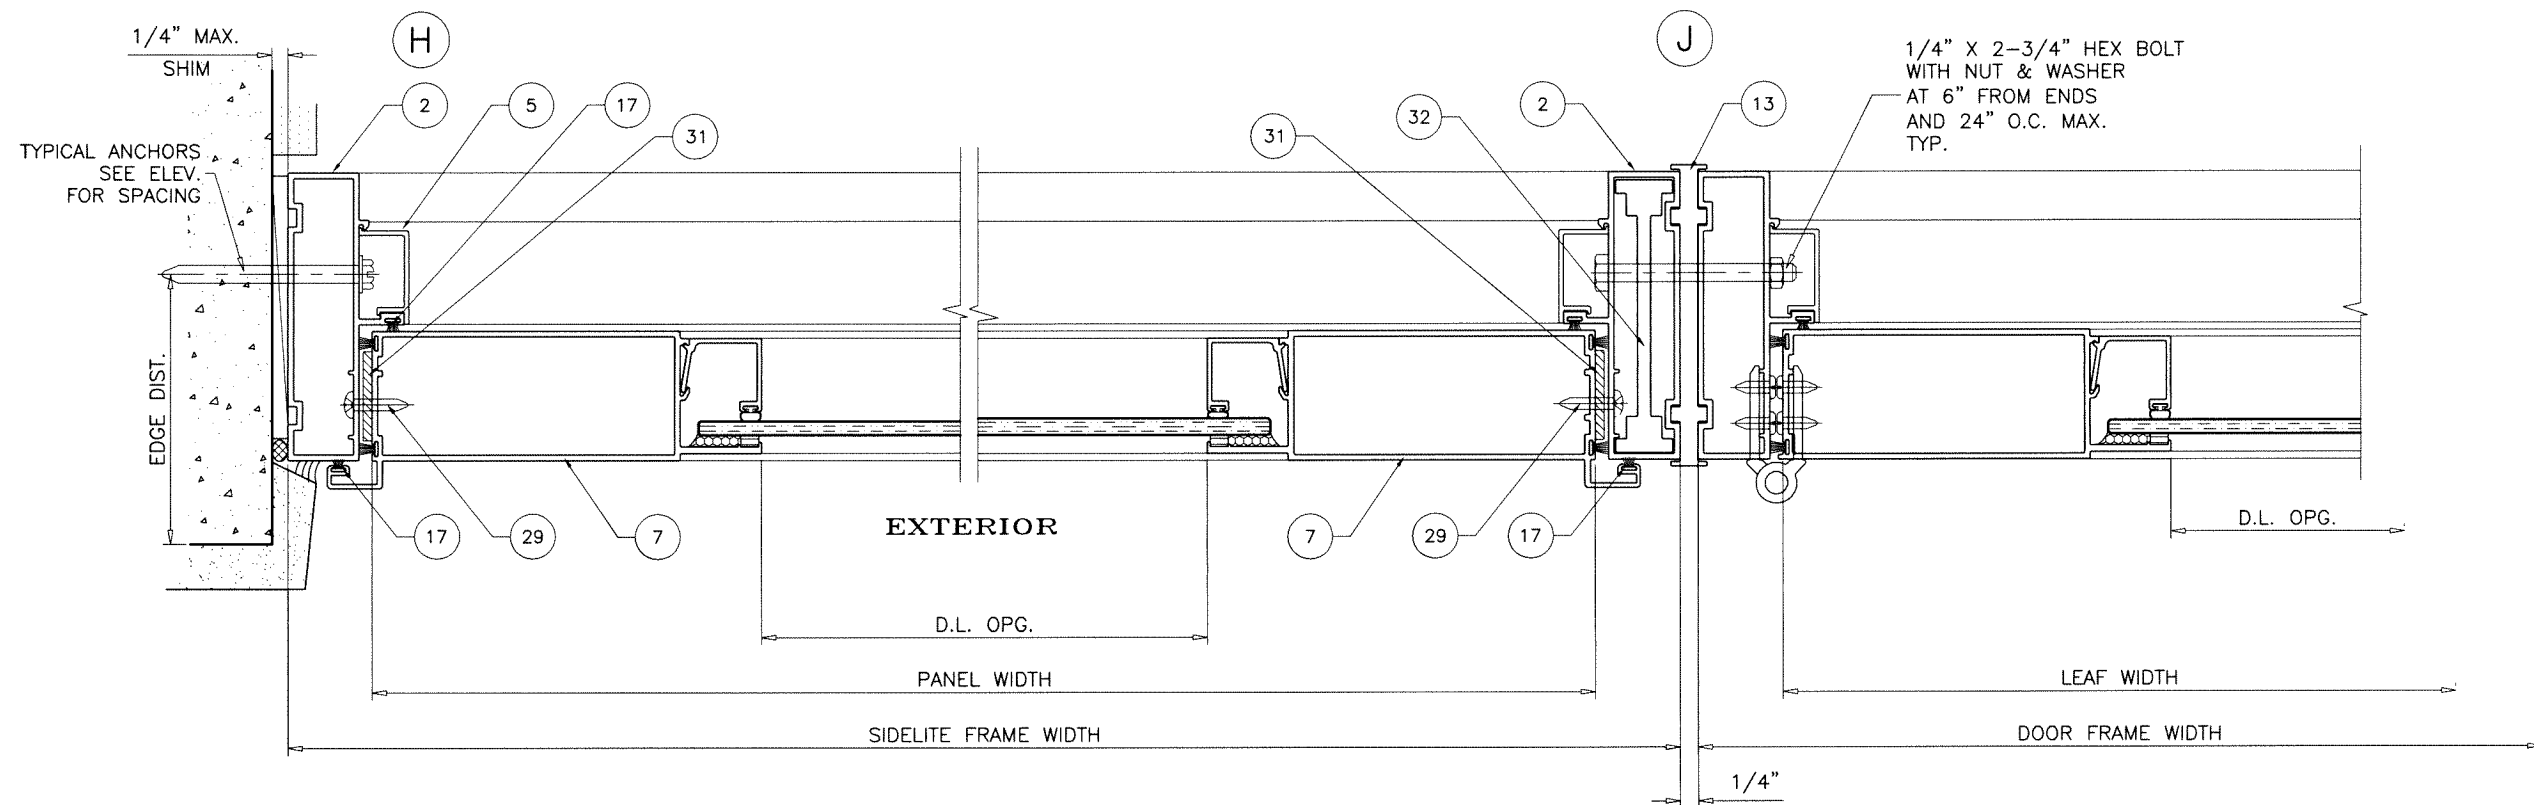

SIDELITE DETAILS

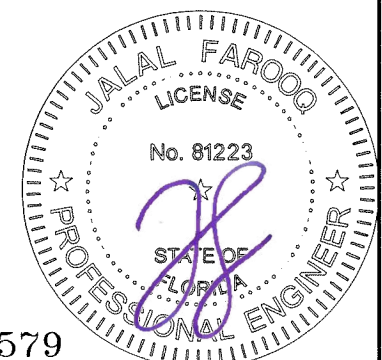

Sealed: 7/26/2023

FL #31579

AL-FAROOQ CORPORATION
ENGINEERS & PRODUCT DEVELOPMENT
9360 SUNSET DRIVE, SUITE 220
MIAMI, FLORIDA 33173
TEL. (305) 264-8100 FAX. (305) 262-6978
(C.A.N. 353B)

SERIES-2011 ALUMINUM OUTSWING DOOR (N.I.)

Sunshine Windows Manufacturing, Inc.
1785 West 33rd Place
Hialeah, FL 33012

date: 02-04-20	revisions:	
scale: 3/8" = 1"	no	date by description
dr. by: TARIQ		
chk. by:		

drawing no.

20-08F

sheet 11 of 16


sheet 13 of 16

ITEM #	PART #	REQD.	DESCRIPTION	MATERIAL	MANF./SUPPLIER/REMARKS
1	1202001	1	FRAME HEAD	6063-T6	SINOPEC TRADING
2	1202002	2	FRAME JAMB	6063-T6	SINOPEC TRADING
3	1202003	1	STANDARD THRESHOLD	6063-T6	SINOPEC TRADING
4	1202004	1	ADA THRESHOLD	6063-T6	SINOPEC TRADING
5	1202005	AS REQD.	FRAME COVER	6063-T6	SINOPEC TRADING
6	1202006	AS REQD.	HINGE STILE	6063-T6	SINOPEC TRADING
7	1202007	AS REQD.	ASTRAGAL STILE (ACTIVE)	6063-T6	SINOPEC TRADING
8	1202008	AS REQD.	ASTRAGAL STILE (INACTIVE)	6063-T6	SINOPEC TRADING
9	1202009	AS REQD.	TOP AND BOTTOM RAIL	6063-T6	SINOPEC TRADING
10	1202010	AS REQD.	WEATHERSTRIP ADAPTER	6063-T6	SINOPEC TRADING
11	12113	AS REQD.	GLASS STOP	6063-T6	MI METALS
12	1202012	AS REQD.	SIDELITE TOP AND BOTTOM ADAPTER	6063-T6	SINOPEC TRADING
13	1202013	AS REQD.	MULLION	6063-T6	SINOPEC TRADING
14	12181	AS REQD.	STD. THRESHOLD COVER	6063-T6	MI METALS
15	31296	AS REQD.	ADA THRESHOLD COVER	6063-T6	SAPA EXTRUDERS
16	46917	AS REQD.	HINGES	6063-T6	SAPA EXTRUDERS
17	W33321NK0020	AS REQD.	ULTRA FIN WEATHERSEAL	POLYPROYLENE	ULTRAFAB
18	290DZ1ABBP	AS REQD.	DEAD BOLT	ZINC	REGENT HARDWARE
19	290L3ZAB3BP	AS REQD.	PASSAGE LEVER	ZINC	REGENT HARDWARE
20	2062-3P-SS	AS REQD.	3-POINT MORTISE LOCK	S.S.	REGENT HARDWARE
21	SERIES 2508	AS REQD.	FLUSH BOLTS	ZINC	REGENT HARDWARE
22	ZIALOC 750	AS REQD.	1/8" X 1/4" DOUBLE SIDED TAPE	PE FOAM	TBP CONVERTING
24	E20318WN3020	AS REQD.	T-SLOT EXTRUDED SEAL BULB	TPE PLASTIC	ULTRAFAB
26	-	2/ LITE	SETTING BLOCKS, AT 1/4 POINTS	EPDM	DUROMETER 80±5 SHORE A
27	#10 X 1"	AS REQD.	FRAME ASSEMBLY FASTENERS	STEEL	PH SMS
28	#10 X 1-1/2"	AS REQD.	PANEL ASSEMBLY FASTENERS	STEEL	FH SMS
29	5KGF9	AS REQD.	#10 X 1" METAL SCREW, AT 6" FROM EACH END AND 24" O.C. MAX.	STEEL	GRAINGER
31	PHS8	AS REQD.	2" X 1/8" SPACER	PLASTIC	CRL
32	SSW-131	AS REQD.	SIDELITE REINFORCEMENT	6063-T6	PROFILE
33	X109HT100	AS REQD.	D SECTION RUBBER SEAL	EPDM	TRIMLOCK

SEALANTS:

ALL FRAME AND LEAF JOINTS AND SEAMS SEALED
WITH DOWSIL 791 SILICONE.

Sealed: 7/26/2023

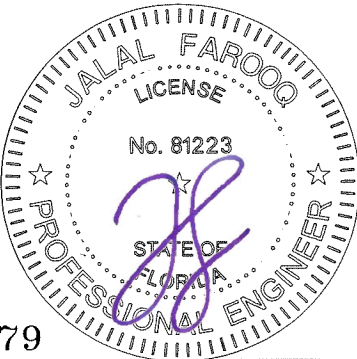

FL #31579

af c

AL-FAROOQ CORPORATION

ENGINEERS & PRODUCT DEVELOPMENT

9360 SUNSET DRIVE, SUITE 220

MIAMI, FLORIDA 33173

TEL. (305) 264-8100

FAX. (305) 262-6978

(C.A.N. 3538)

SERIES-2011 ALUMINUM OUTSWING DOOR (N.I.)

Sunshine Windows Manufacturing, Inc.

1785 West 33rd Place

Hialeah, FL. 33012

Tel. (305) 364-9952

Fax. (305) 828-5118

revisions:

no	date	by	description

date: 02-04-20

scale: 3/8" = 1"


dr. by: TARIQ

chk. by:


drawing no.

20-08F


sheet 14 of 16

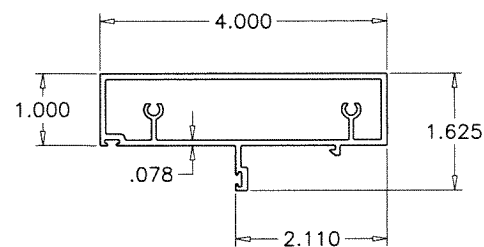


1 FRAME HEAD

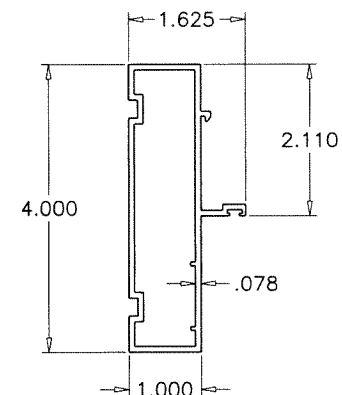


2 FRAME JAMB

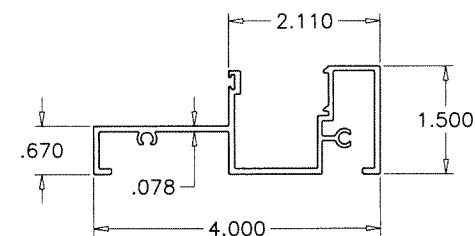


3 STD. THRESHOLD

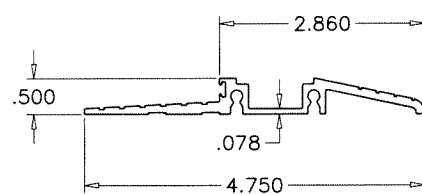


4 ADA THRESHOLD

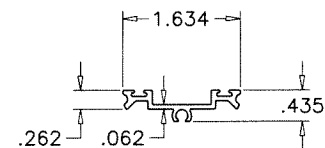


10 W'STRIP ADAPTER

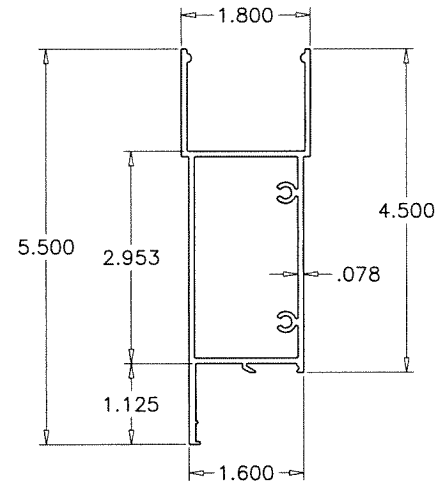


9 TOP AND BOTTOM RAIL

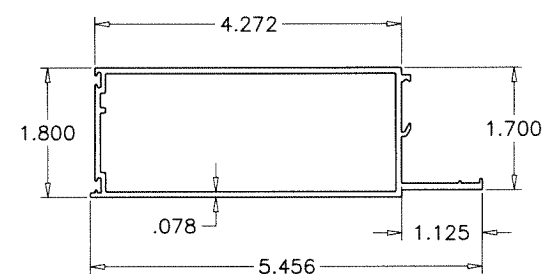


6 HINGE STILE

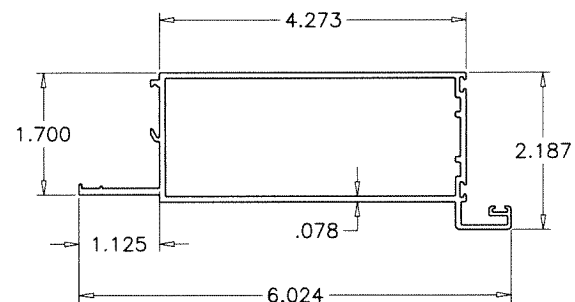


7 ASTRAGAL STILE (ACTIVE)

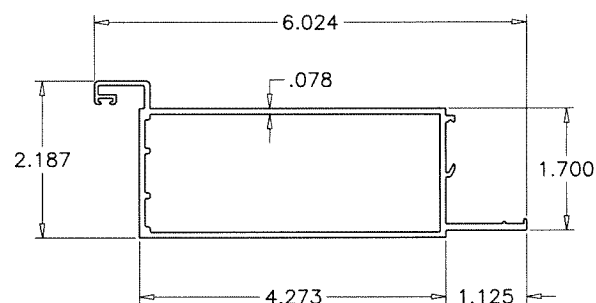


8 ASTRAGAL STILE (INACTIVE)

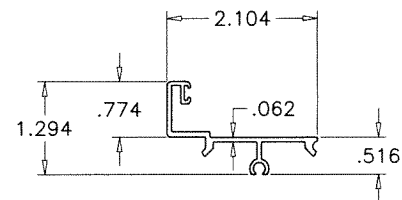


12 SIDELITE TOP/BOTTOM ADAPTER

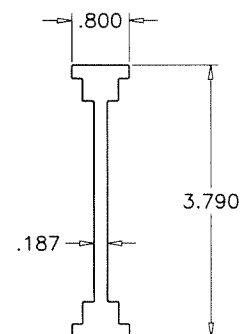


32 SIDELITE REINF.

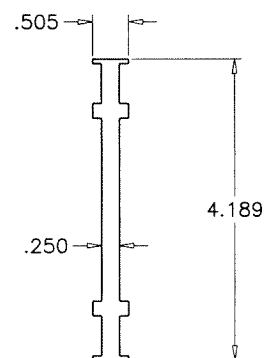


13 MULLION

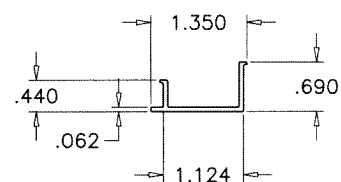


5 FRAME COVER

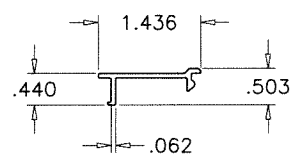

14 STD. THRESHOLD COVER

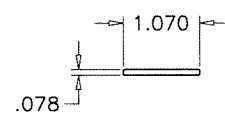


15 ADA THRESHOLD COVER

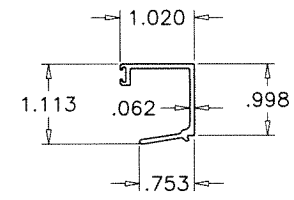

11 GLASS STOP

Sealed: 7/26/2023

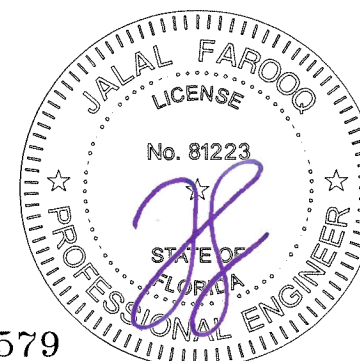

FL #31579

AL-FAROOQ CORPORATION
ENGINEERS & PRODUCT DEVELOPMENT
9360 SUNSET DRIVE, SUITE 220
MIAMI, FLORIDA 33173 (C.A.N. 3538)
TEL. (305) 264-8100 FAX. (305) 262-6978



SERIES-2011 ALUMINUM OUTSWING DOOR (N.I.)

Sunshine Windows Manufacturing, Inc.
1785 West 33rd Place
Hialeah, FL. 33012
Tel. (305) 364-9952 Fax. (305) 828-5118

[illegible]


drawing no.
20-08F

sheet 15 of 16

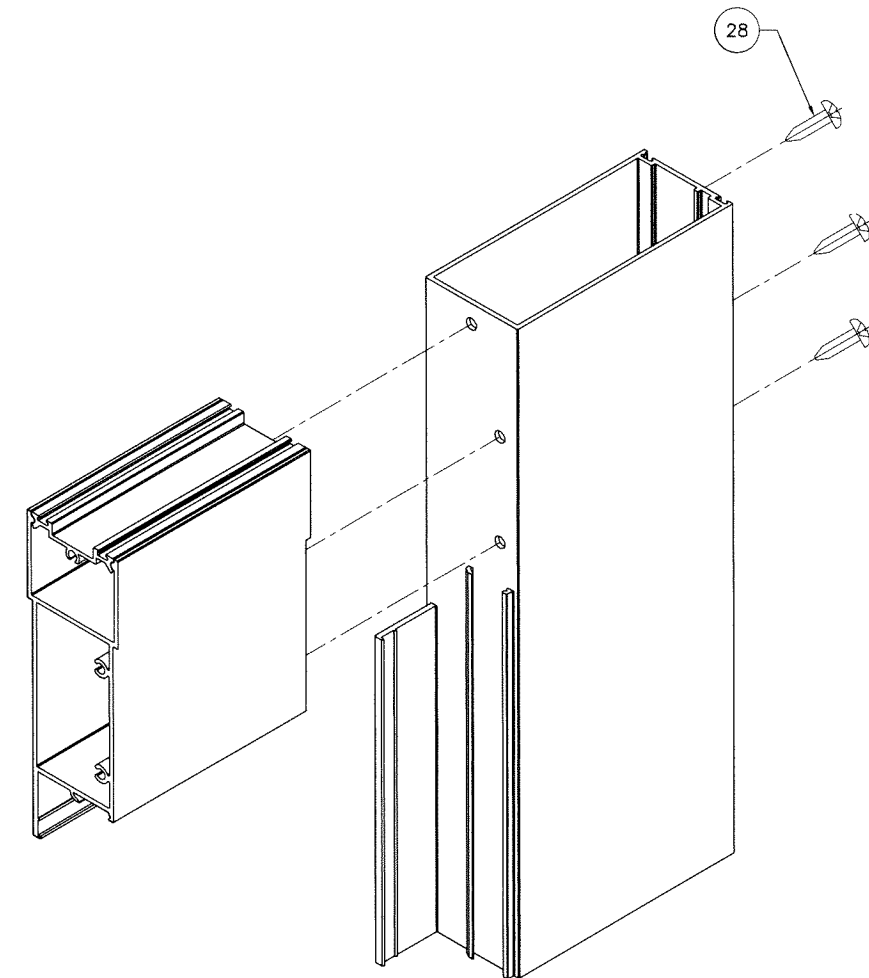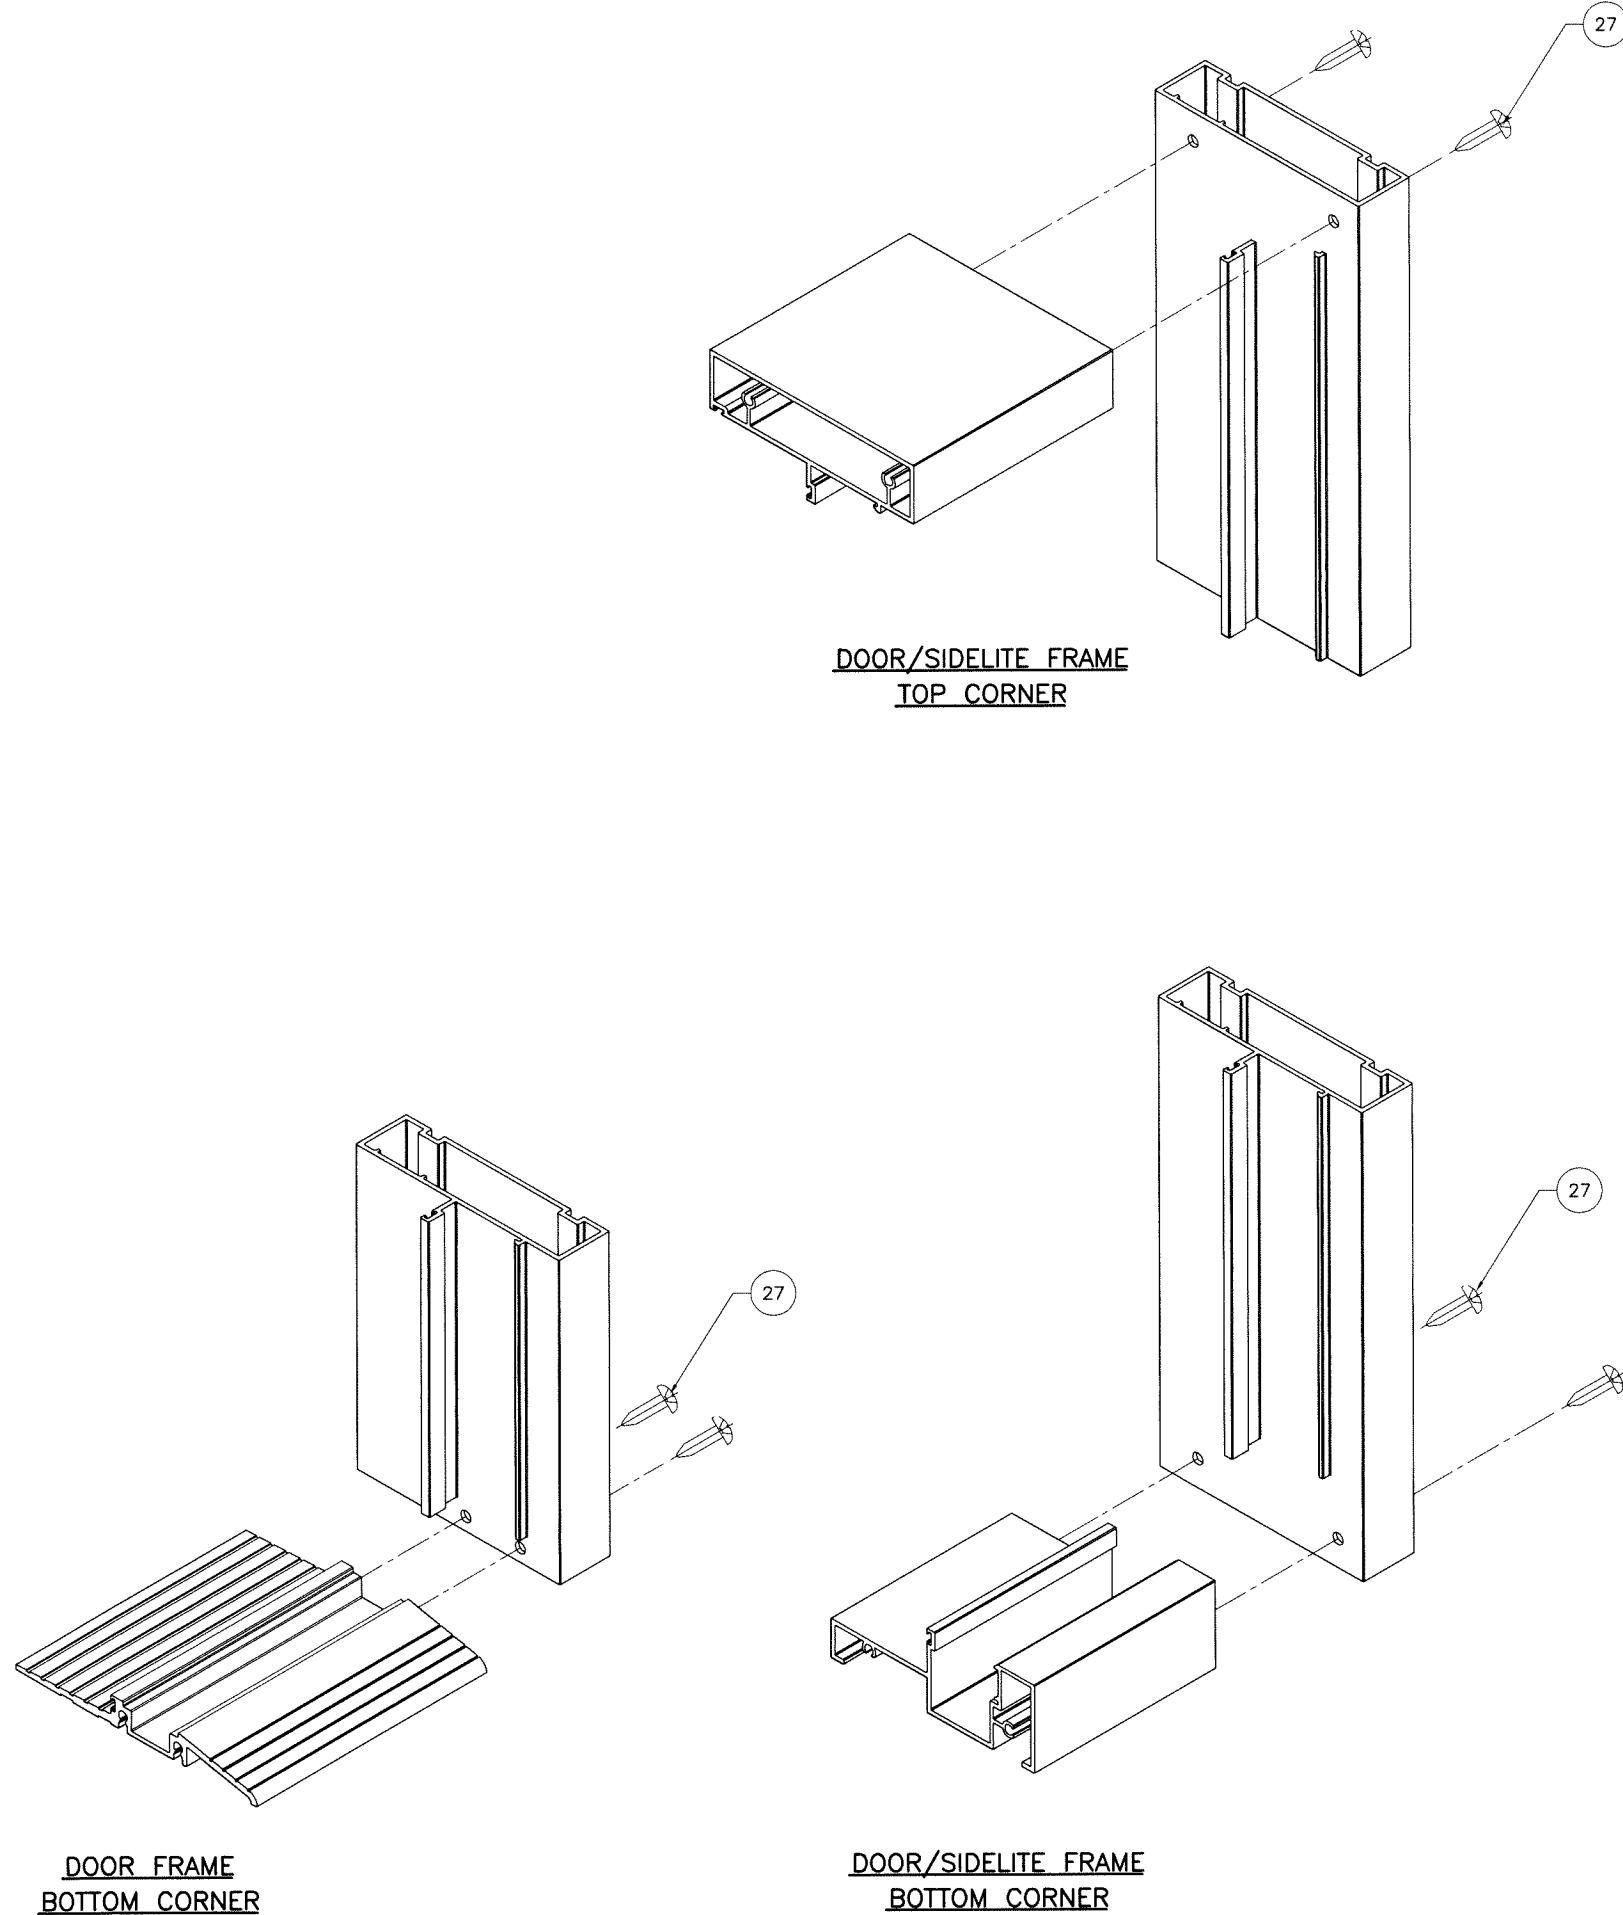

Sealed: 7/26/2023

FL #31579

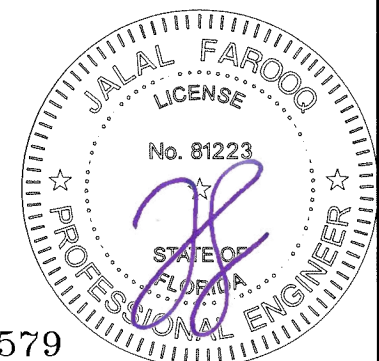

AL-FAROOQ CORPORATION
ENGINEERS & PRODUCT DEVELOPMENT
9360 SUNSET DRIVE, SUITE 220
MIAMI, FLORIDA 33173
TEL. (305) 264-8100 FAX. (305) 262-6978

af c
COMP-ANL\20-08F-SWM

SERIES-2011 ALUMINUM OUTSWING DOOR (N.I.)

Sunshine Windows Manufacturing, Inc.
1785 West 33rd Place
Hialeah, FL. 33012
Tel. (305) 364-9952 Fax. (305) 828-5118

revisions:

no	date	by	description

date: 02-04-20
scale: 3/8" = 1"
dr. by: TARIQ
chk. by:

drawing no.
20-08F
sheet 16 of 16