

REVISIONS			
REV	DESCRIPTION	DATE	APPROVED

NOTES:

1. THE PRODUCT SHOWN HEREIN IS DESIGNED AND MANUFACTURED TO COMPLY WITH REQUIREMENTS OF THE FLORIDA BUILDING CODE.
2. WOOD FRAMING AND MASONRY OPENING TO BE DESIGNED AND ANCHORED TO PROPERLY TRANSFER ALL LOADS TO STRUCTURE. FRAMING AND MASONRY OPENING IS THE RESPONSIBILITY OF THE ARCHITECT OR ENGINEER OF RECORD.
3. 1X BUCK OVER MASONRY/CONCRETE IS OPTIONAL.
4. WHERE SHIM OR BUCK THICKNESS IS LESS THAN 1–1/2” UNITS MUST BE ANCHORED THROUGH THE FRAME IN ACCORDANCE WITH MANUFACTURER’S PUBLISHED INSTALLATION INSTRUCTIONS. ANCHORS SHALL BE SECURELY FASTENED DIRECTLY INTO MASONRY, CONCRETE OR OTHER STRUCTURAL SUBSTRATE MATERIAL.
5. WHERE WOOD BUCK THICKNESS IS 1–1/2” OR GREATER, BUCK SHALL BE SECURELY FASTENED TO MASONRY, CONCRETE OR OTHER STRUCTURAL SUBSTRATE. UNITS MAY BE ANCHORED THROUGH FRAME TO SECURED WOOD BUCK IN ACCORDANCE WITH MANUFACTURER’S PUBLISHED INSTALLATION INSTRUCTIONS.
6. WHERE 1X BUCK IS NOT USED DISSIMILAR MATERIALS MUST BE SEPARATED WITH APPROVED COATING OR MEMBRANE. SELECTION OF COATING OR MEMBRANE IS THE RESPONSIBILITY OF THE ARCHITECT OR ENGINEER OF RECORD.
7. BUCKS SHALL EXTEND BEYOND UNIT FRAME INTERIOR FACE SO THAT FULL FRAME SUPPORT IS PROVIDED.
8. FOR FIN INSTALLATION SHIM AS NEEDED. FOR FRAME INSTALLATION SHIM AS REQUIRED AT EACH ANCHOR LOCATION WITH LOAD BEARING SHIM. SHIM WHERE SPACE OF 1/16” OR GREATER OCCURS. MAXIMUM ALLOWABLE SHIM STACK TO BE 1/4”.
9. SHIMS SHALL BE LOCATED, APPLIED AND MADE FROM MATERIALS AND THICKNESS CAPABLE OF SUSTAINING APPLICABLE LOADS.
10. WIND LOAD DURATION FACTOR Cd=1.6 WAS USED FOR WOOD ANCHOR CALCULATIONS.
11. FRAME MATERIAL: EXTRUDED RIGID PVC.
12. UNITS MUST BE GLAZED PER ASTM E1300–04/09.
13. APPROVED IMPACT PROTECTIVE SYSTEM IS REQUIRED FOR THIS PRODUCT IN WIND BORNE DEBRIS REGIONS.
14. FOR ANCHORING THROUGH FIN INTO WOOD FRAMING OR 2X BUCK USE #8 WOOD SCREWS WITH SUFFICIENT LENGTH TO ACHIEVE A 1 1/4” MINIMUM EMBEDMENT INTO SUBSTRATE. LOCATE ANCHORS AS SHOWN IN ELEVATIONS AND INSTALLATION DETAILS.

15. FOR ANCHORING THROUGH FRAME INTO WOOD FRAMING OR 2X BUCK USE #8 WOOD SCREWS WITH SUFFICIENT LENGTH TO ACHIEVE A 1 1/4” MINIMUM EMBEDMENT INTO SUBSTRATE. LOCATE ANCHORS AS SHOWN IN ELEVATIONS AND INSTALLATION DETAILS.
16. FOR ANCHORING THROUGH FRAME INTO MASONRY/CONCRETE USE 3/16” TAPCONS WITH SUFFICIENT LENGTH TO ACHIEVE A 1 1/4” MINIMUM EMBEDMENT INTO SUBSTRATE WITH 2” MINIMUM EDGE DISTANCE. LOCATE ANCHORS AS SHOWN IN ELEVATIONS AND INSTALLATION DETAILS.
17. FOR ANCHORING THROUGH FRAME INTO METAL STRUCTURE USE #8 SMS OR SELF DRILLING SCREWS WITH SUFFICIENT LENGTH TO ACHIEVE 3 THREADS MINIMUM BEYOND STRUCTURE INTERIOR WALL. LOCATE ANCHORS AS SHOWN IN ELEVATIONS AND INSTALLATION DETAILS.
18. ALL FASTENERS TO BE CORROSION RESISTANT.
19. INSTALLATION ANCHORS SHALL BE INSTALLED IN ACCORDANCE WITH ANCHOR MANUFACTURER’S INSTALLATION INSTRUCTIONS AND ANCHORS SHALL NOT BE USED IN SUBSTRATES WITH STRENGTHS LESS THAN THE MINIMUM STRENGTH SPECIFIED BELOW:
 - A. WOOD: MINIMUM SPECIFIC GRAVITY OF G=0.42
 - B. CONCRETE: MINIMUM COMPRESSIVE STRENGTH OF 2,000 PSI.
 - C. MASONRY: HOLLOW/FILLED BLOCK PER ASTM C90 WITH Fm=2,000PSI MINIMUM.
 - D. METAL STRUCTURE: STEEL 18GA (.048”) FY=33KSI/FU=52KSI OR ALUMINUM 6063–T5 FU=30KSI .125” THICK MINIMUM

TABLE OF CONTENTS	
SHEET NO.	DESCRIPTION
1	NOTES
2	ELEVATIONS
3	HORIZONTAL CROSS SECTIONS
4 – 7	INSTALLATION DETAILS
8	COMPONENTS

SLOCOMB WINDOWS AND DOORS

767 SANS SOUCI PARKWAY
HANOVER TWP, PA 18706

200.200 SLIDING PATIO DOOR
WITH STEEL REINFORCEMENTS NON-IMPACT
NOTES

DRAWN:
A.R.

DWG NO.
08-03531

REV
—


SCALE NTS

DATE 02/03/2020

SHEET 1 OF 8


L. ROBERTO LOMAS P.E.
1432 WOODFORD RD LEWISVILLE, NC 27023
434-688-0609 rllomas@lrlomaspe.com

SIGNED: 02/14/2020

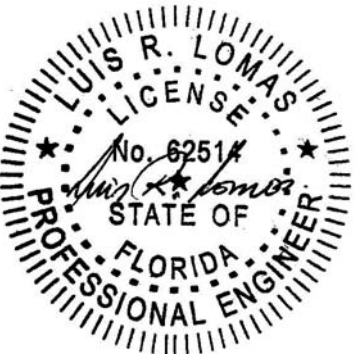


Luis R. Lomas P.E.
FL No.: 62514

REVISIONS			
REV	DESCRIPTION	DATE	APPROVED

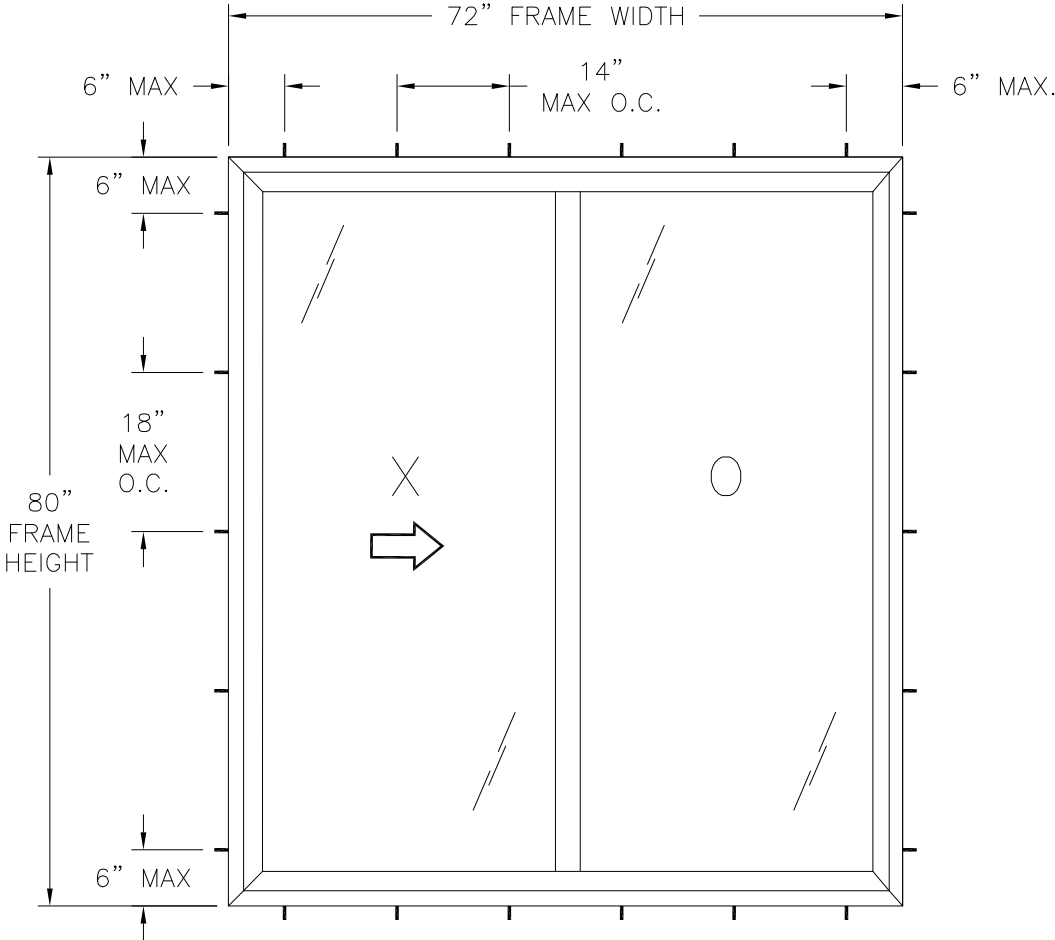

200.200 SLIDING PATIO DOOR
EXTERIOR VIEW
FRAME INSTALLATION

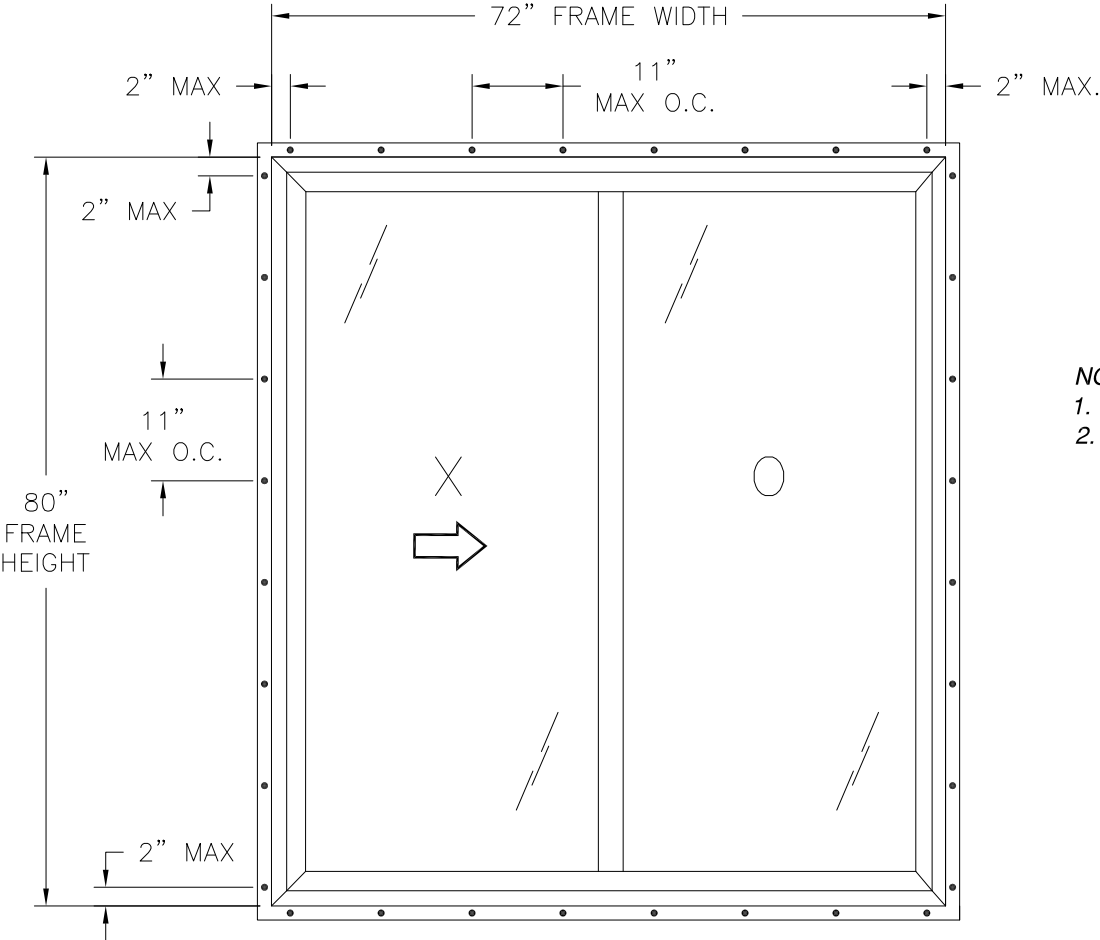

200.200 SLIDING PATIO DOOR
EXTERIOR VIEW
FIN INSTALLATION

- NOTES:**
- PANEL SIZE: 36 1/4" X 77 1/4"
 - D.L.O.: 31" X 72 1/8"

DESIGN PRESSURE RATING	IMPACT RATING
±35.0PSF	NONE

OX AND XO CONFIGURATIONS ARE QUALIFIED.
36 1/4" X 77 1/4" PANEL SHOWN. OTHER PANEL SIZES ARE QUALIFIED
AS LONG AS INDIVIDUAL PANEL AREA DOES NOT EXCEED 19.44 FT²

HARDWARE SCHEDULE	
A.	(1) HANDLE / LOCK SET ASSEMBLY WITH KEEPER AT LOCK STILE
B.	(2) ADJUSTABLE DUAL STEEL ROLLER ASSEMBLY AT BOTTOM RAIL OF ACTIVE PANEL, ONE AT EACH END
C.	ROLL-FORMED STEEL (400400TT) AT MEETING STILES
D.	ROLL-FORMED STEEL (671003_SH) AL LOCK STILE




SLOCOMB WINDOWS AND DOORS 767 SANS SOUCI PARKWAY HANOVER TWP, PA 18706		
200.200 SLIDING PATIO DOOR WITH STEEL REINFORCEMENTS NON-IMPACT ELEVATIONS		
DRAWN: A.R.	DWG NO. 08-03531	REV -
SCALE NTS	DATE 02/03/2020	SHEET 2 OF 8
L. ROBERTO LOMAS P.E. 1432 WOODFORD RD LEWISVILLE, NC 27023 434-688-0609 rllomas@lrlomaspe.com		

SIGNED: 02/14/2020






Luis R. Lomas P.E.
FL No.: 62514

REVISIONS			
REV	DESCRIPTION	DATE	APPROVED

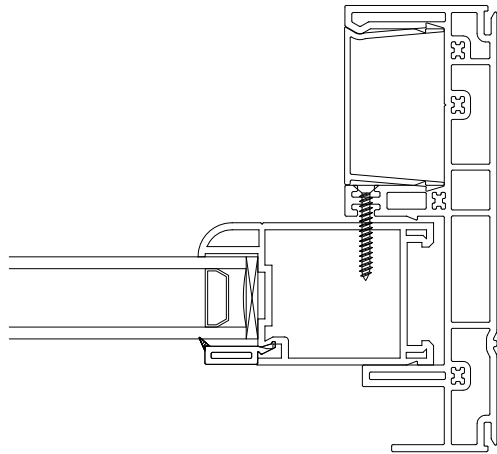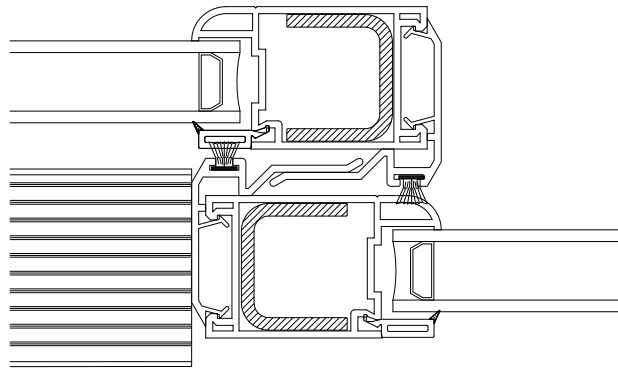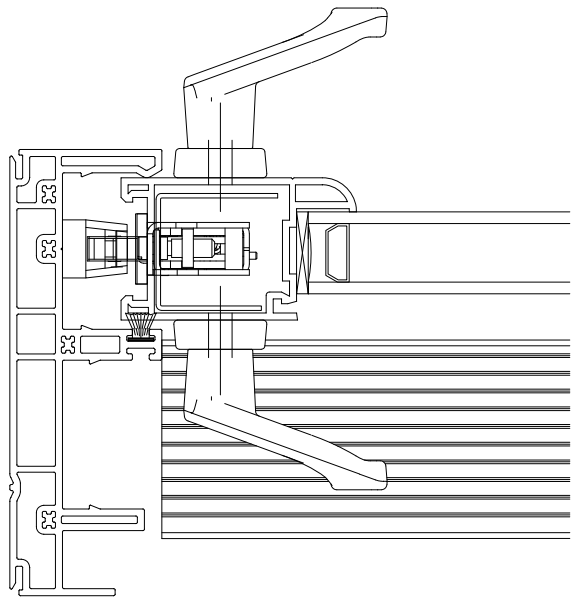

HORIZONTAL CROSS SECTION
FRAME INSTALLATION

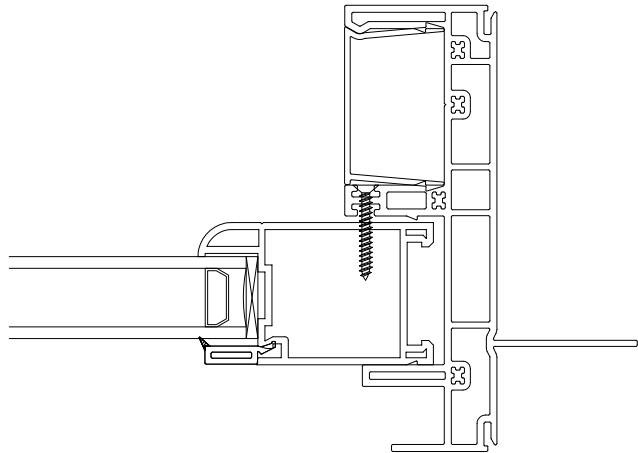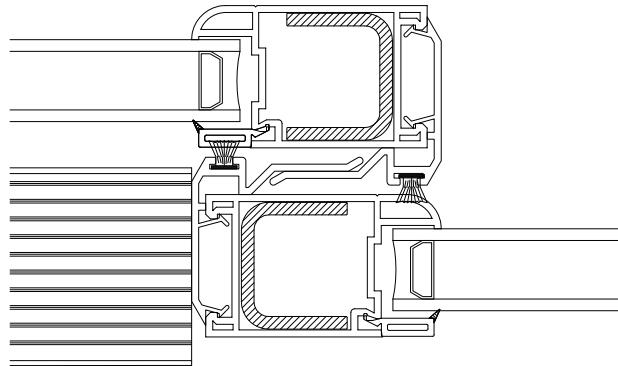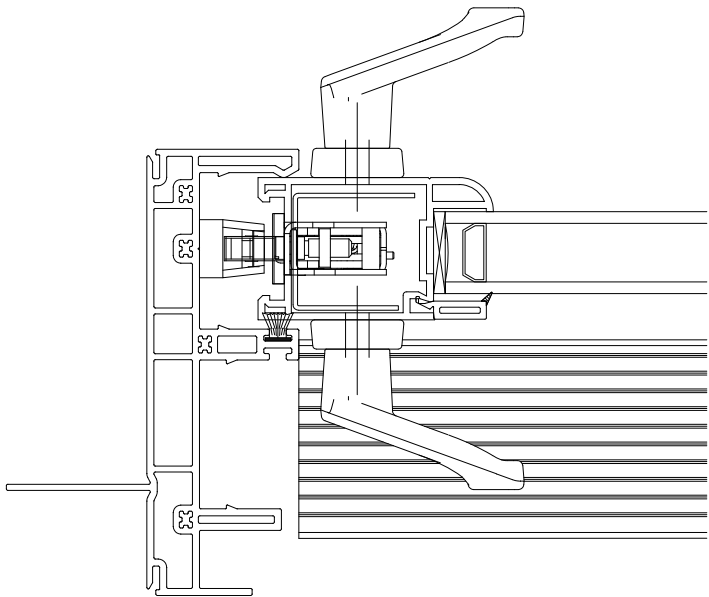

HORIZONTAL CROSS SECTION
FIN INSTALLATION


SIGNED: 02/14/2020

SLOCOMB WINDOWS AND DOORS
767 SANS SOUCI PARKWAY
HANOVER TWP, PA 18706

200.200 SLIDING PATIO DOOR
WITH STEEL REINFORCEMENTS NON-IMPACT
HORIZONTAL CROSS SECTIONS


DRAWN: A.R.	DWG NO. 08-03531	REV -
SCALE NTS	DATE 02/03/2020	SHEET 3 OF 8

L. ROBERTO LOMAS P.E.
1432 WOODFORD RD LEWISVILLE, NC 27023
434-688-0609 rllomas@lrlomaspe.com

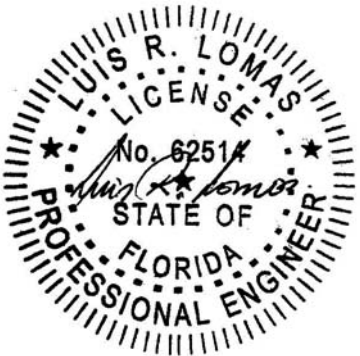


Luis R. Lomas P.E.
FL No.: 62514

REVISIONS			
REV	DESCRIPTION	DATE	APPROVED

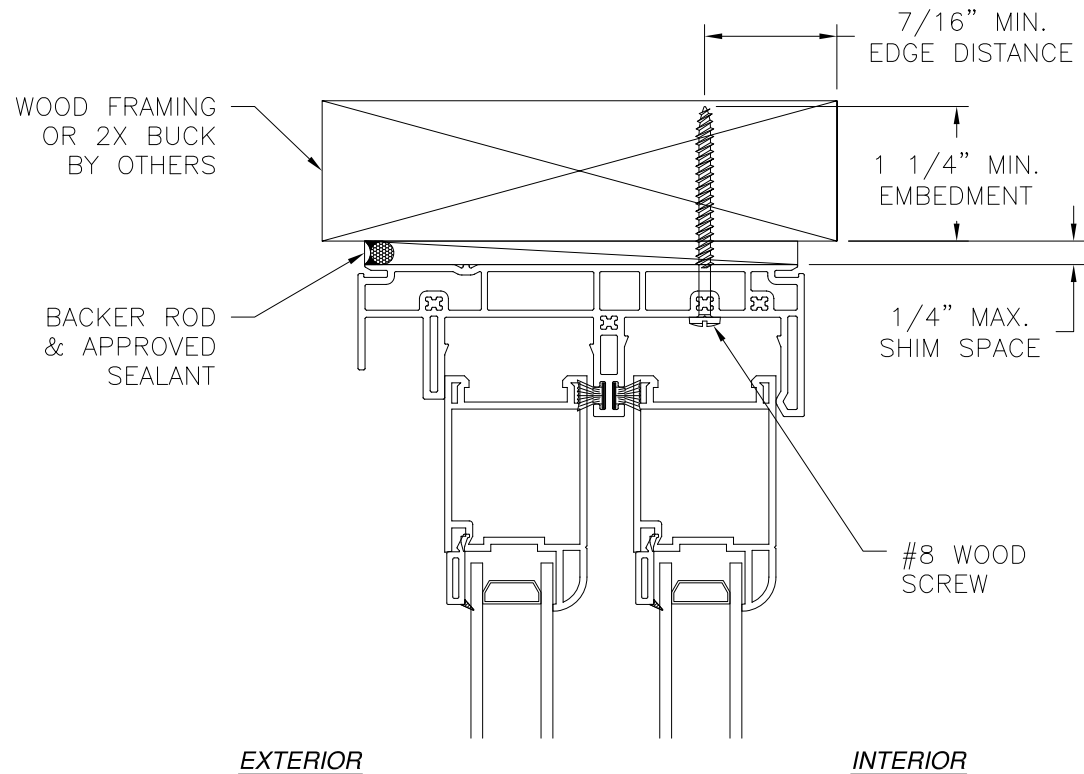


EXTERIOR

INTERIOR

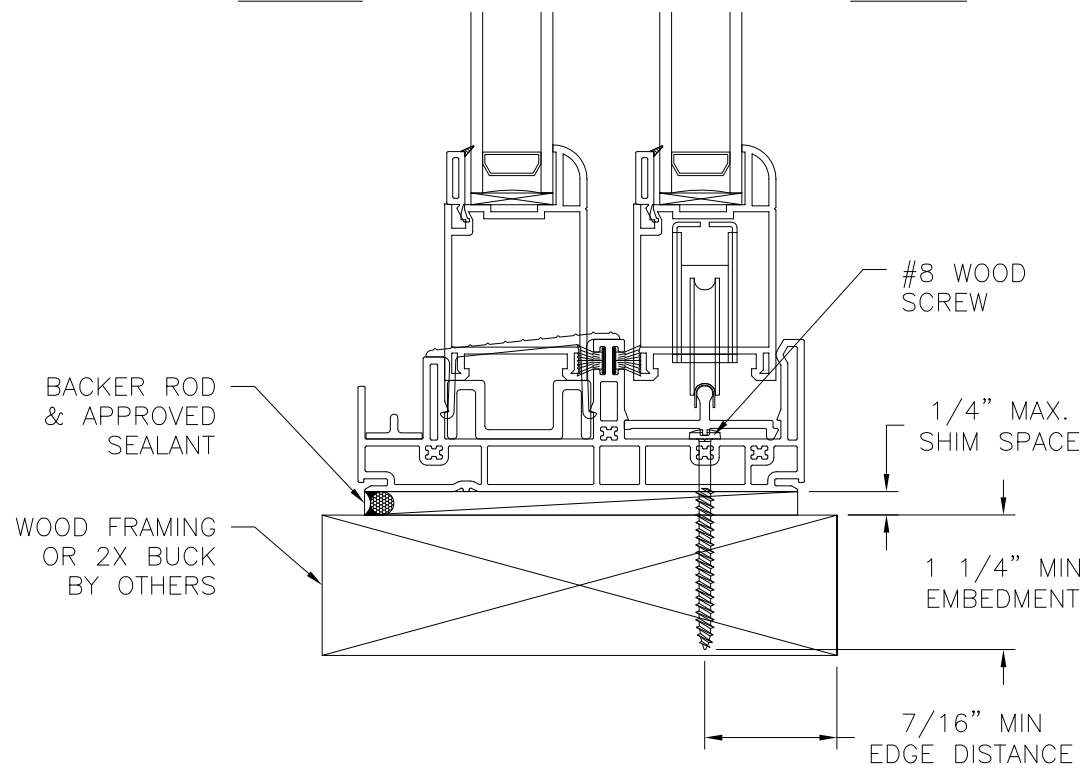

VERTICAL CROSS SECTION
WOOD FRAMING OR 2X BUCK INSTALLATION

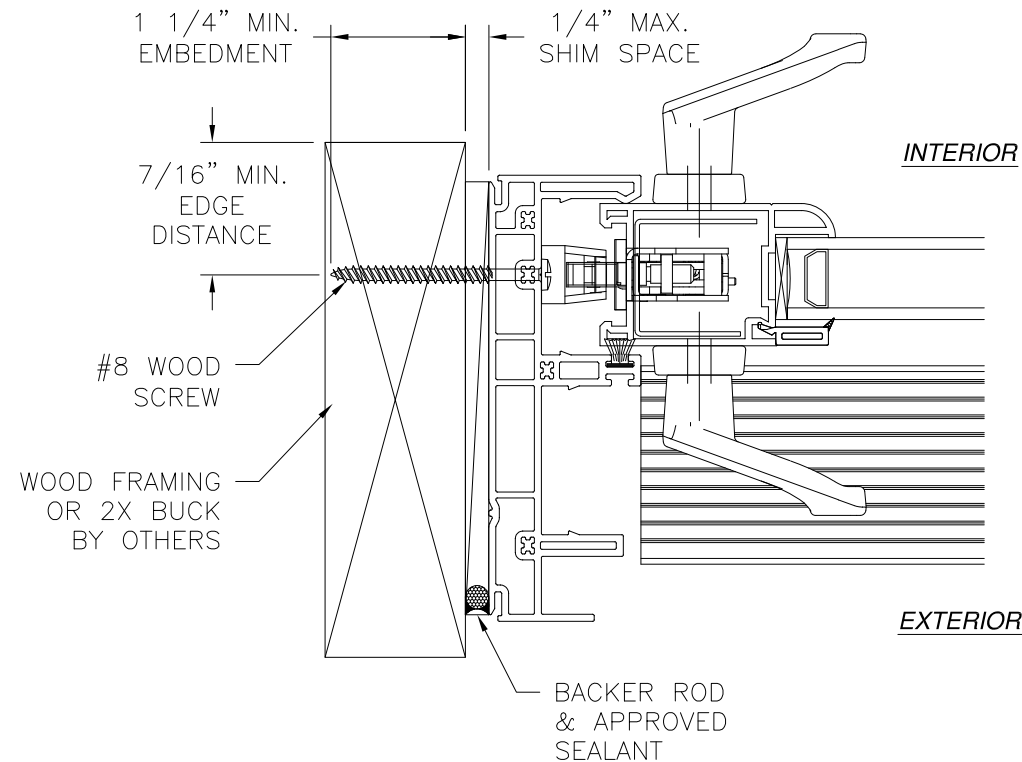

INTERIOR


EXTERIOR

JAMB INSTALLATION DETAIL
WOOD FRAMING OR 2X BUCK INSTALLATION

- NOTES:**
1. INTERIOR AND EXTERIOR FINISHES, BY OTHERS, NOT SHOWN FOR CLARITY.
 2. PERIMETER AND JOINT SEALANT BY OTHERS TO BE DESIGNED IN ACCORDANCE WITH ASTM E2112



SIGNED: 02/14/2020

SLOCOMB WINDOWS AND DOORS 767 SANS SOUCI PARKWAY HANOVER TWP, PA 18706		
200.200 SLIDING PATIO DOOR WITH STEEL REINFORCEMENTS NON-IMPACT INSTALLATION DETAILS		
DRAWN: A.R.	DWG NO. 08-03531	REV -
SCALE NTS	DATE 02/03/2020	SHEET 4 OF 8
L. ROBERTO LOMAS P.E. 1432 WOODFORD RD LEWISVILLE, NC 27023 434-688-0609 rllomas@rlomaspe.com		

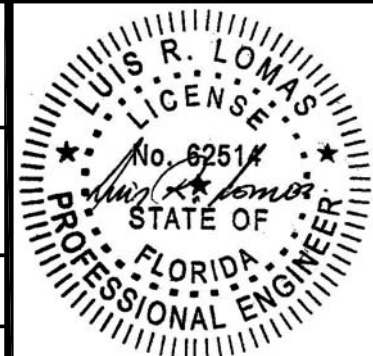


Luis R. Lomas P.E.
FL No.: 62514

REVISIONS			
REV	DESCRIPTION	DATE	APPROVED

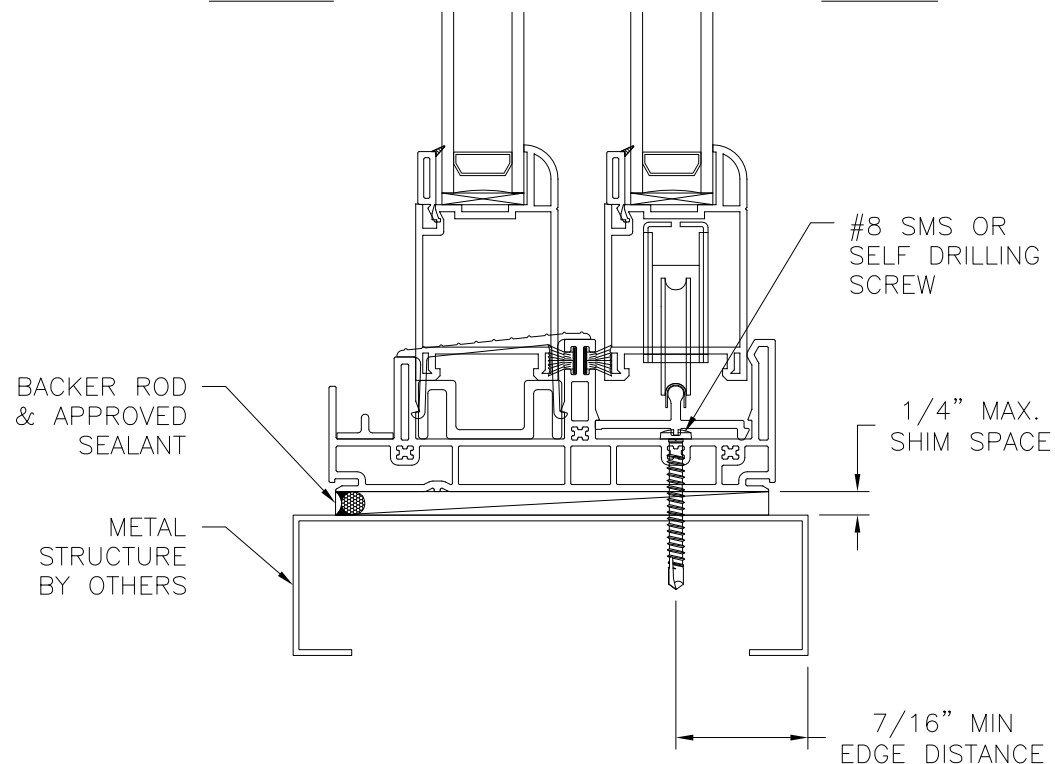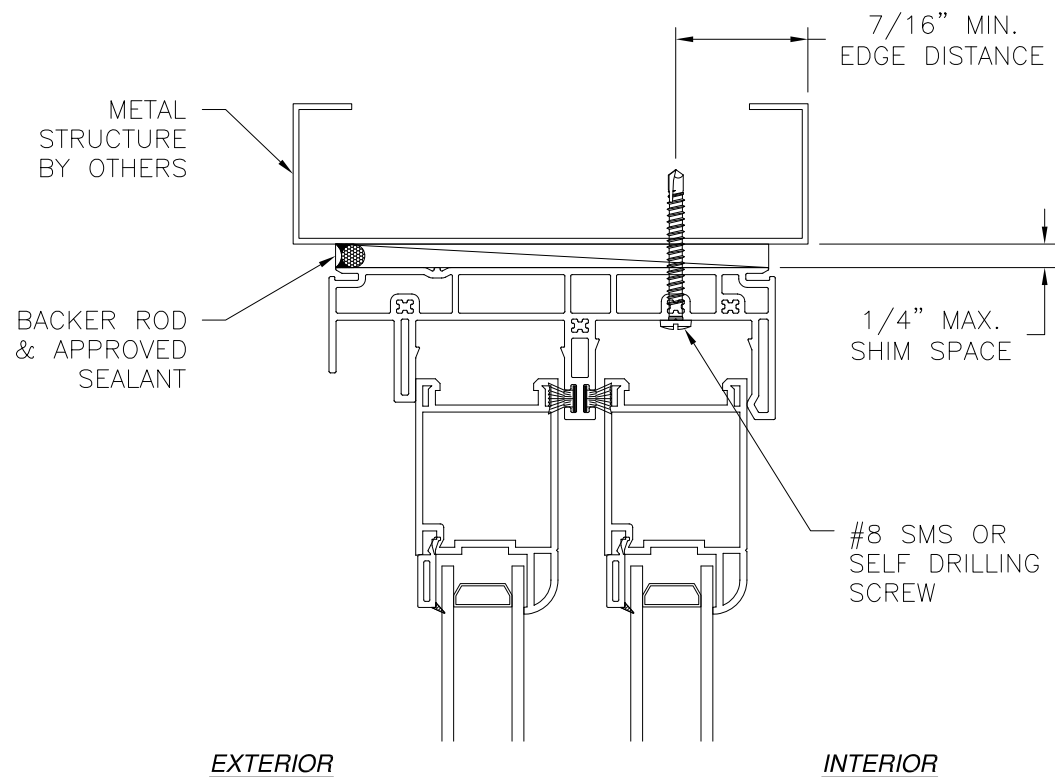

VERTICAL CROSS SECTION
METAL STRUCTURE INSTALLATION

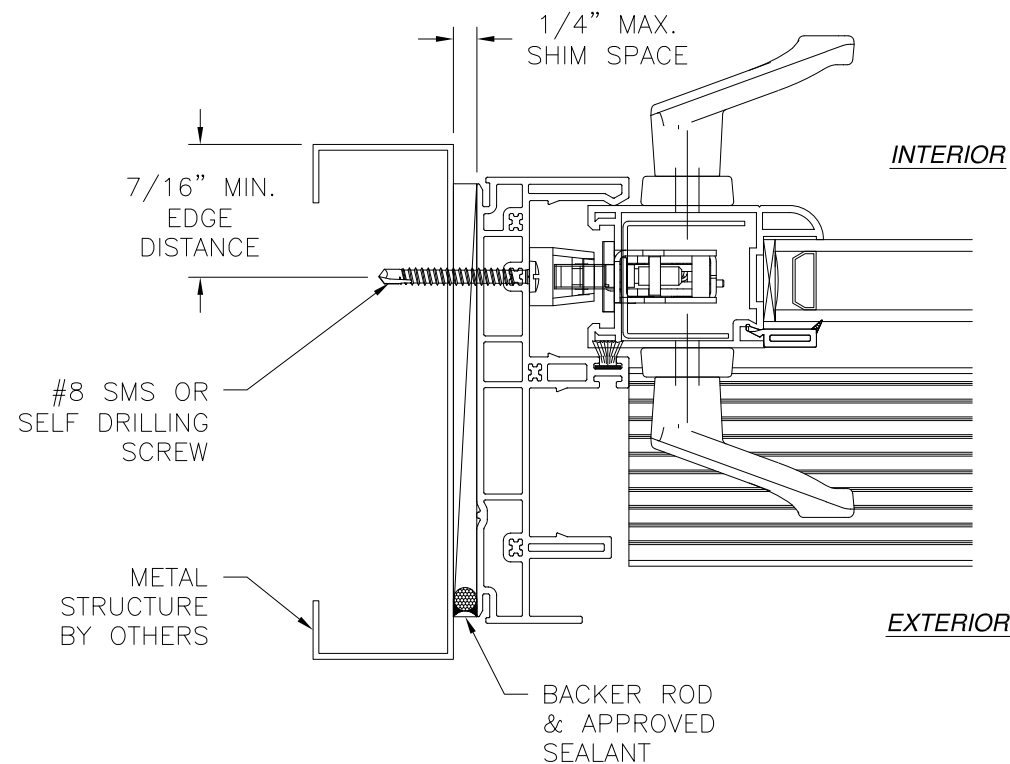


JAMB INSTALLATION DETAIL
METAL STRUCTURE INSTALLATION

- NOTES:**
1. INTERIOR AND EXTERIOR FINISHES, BY OTHERS, NOT SHOWN FOR CLARITY.
 2. PERIMETER AND JOINT SEALANT BY OTHERS TO BE DESIGNED IN ACCORDANCE WITH ASTM E2112



SIGNED: 02/14/2020

SLOCOMB WINDOWS AND DOORS 767 SANS SOUCI PARKWAY HANOVER TWP, PA 18706		
200.200 SLIDING PATIO DOOR WITH STEEL REINFORCEMENTS NON-IMPACT INSTALLATION DETAILS		
DRAWN: A.R.	DWG NO. 08-03531	REV -
SCALE NTS	DATE 02/03/2020	SHEET 5 OF 8
L. ROBERTO LOMAS P.E. 1432 WOODFORD RD LEWISVILLE, NC 27023 434-688-0609 rllomas@lrlomaspe.com		

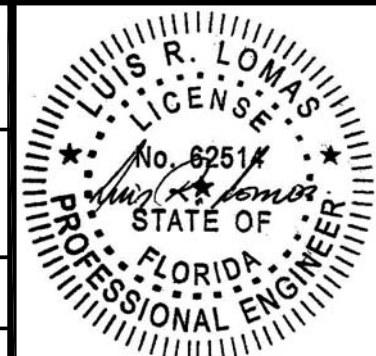


Luis R. Lomas P.E.
FL No.: 62514

REVISIONS			
REV	DESCRIPTION	DATE	APPROVED

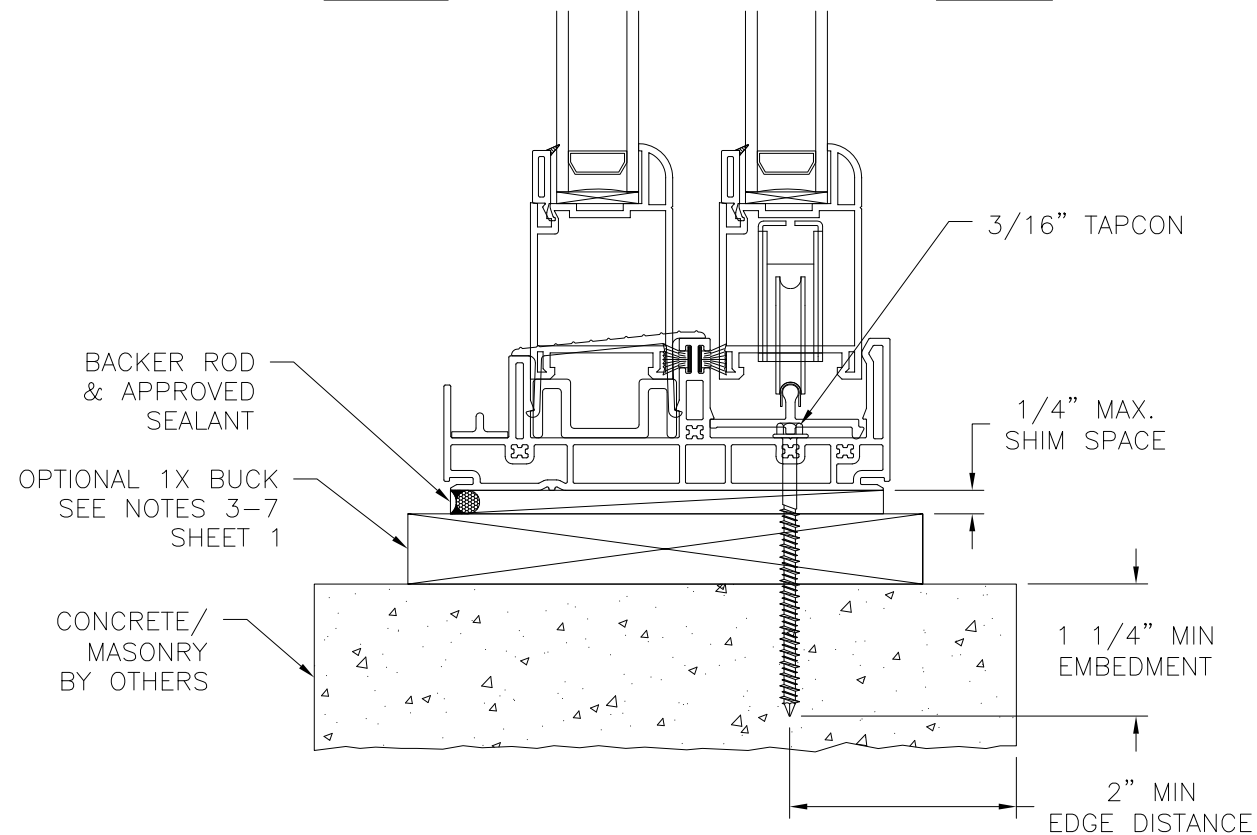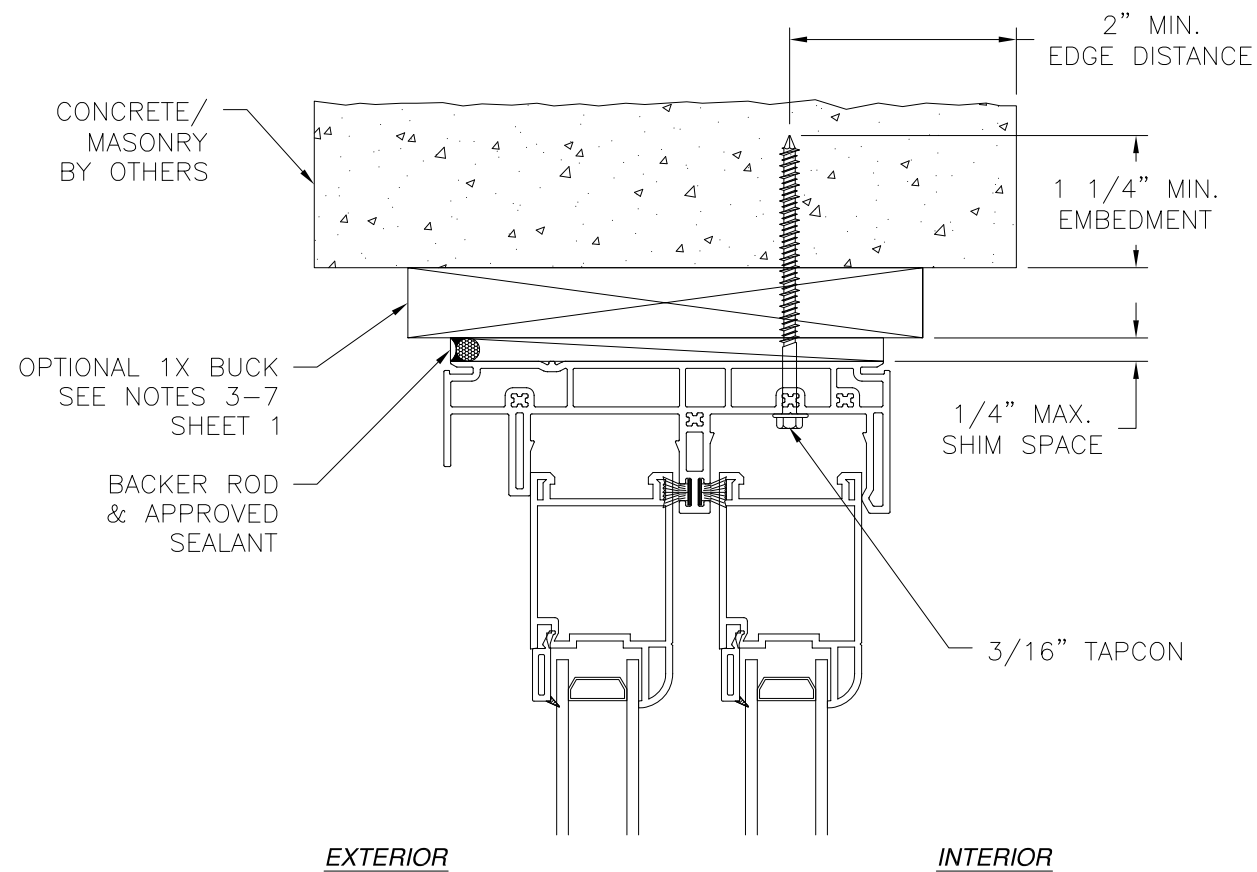

VERTICAL CROSS SECTION
CONCRETE/MASONRY INSTALLATION

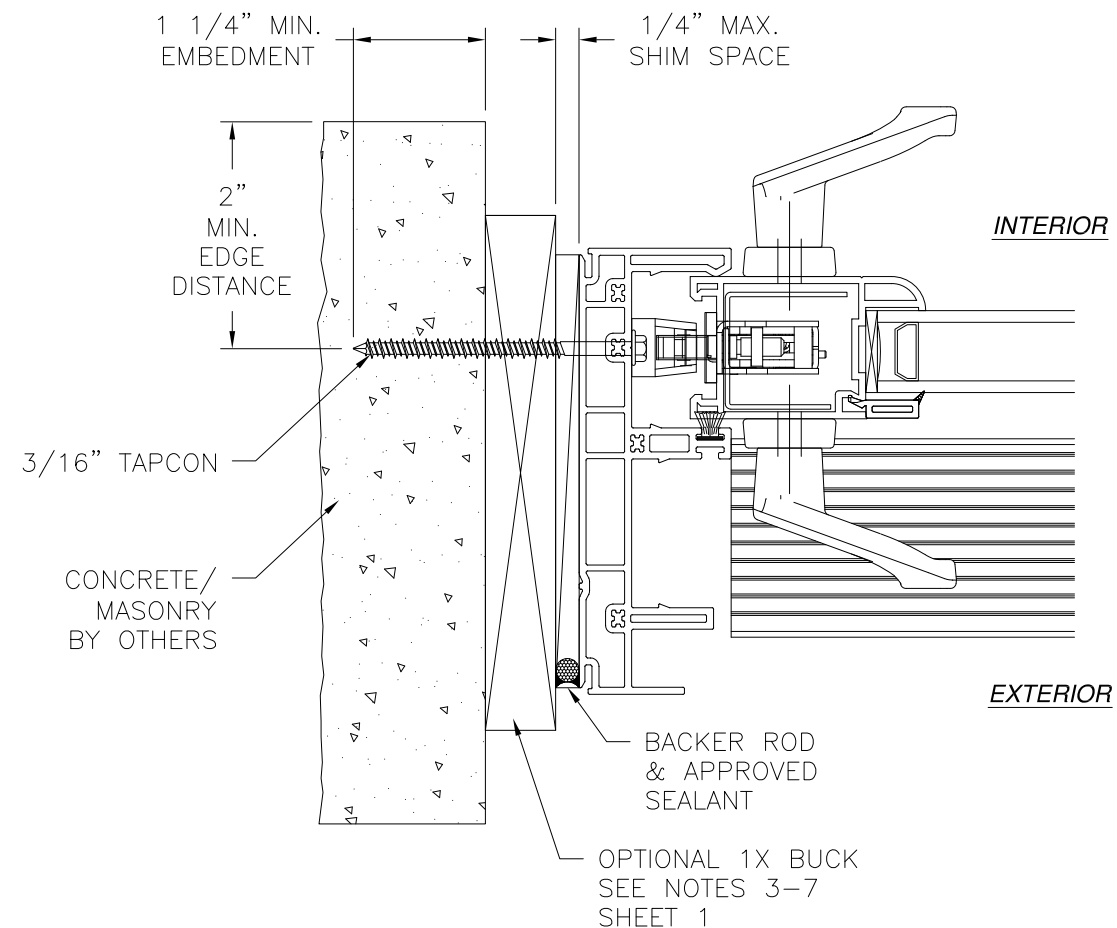


JAMB INSTALLATION DETAIL
CONCRETE/MASONRY INSTALLATION

- NOTES:**
1. INTERIOR AND EXTERIOR FINISHES, BY OTHERS, NOT SHOWN FOR CLARITY.
 2. PERIMETER AND JOINT SEALANT BY OTHERS TO BE DESIGNED IN ACCORDANCE WITH ASTM E2112


SIGNED: 02/14/2020

SLOCOMB WINDOWS AND DOORS 767 SANS SOUCI PARKWAY HANOVER TWP, PA 18706		
200.200 SLIDING PATIO DOOR WITH STEEL REINFORCEMENTS NON-IMPACT INSTALLATION DETAILS		
DRAWN: A.R.	DWG NO. 08-03531	REV -
SCALE NTS	DATE 02/03/2020	SHEET 6 OF 8
L. ROBERTO LOMAS P.E. 1432 WOODFORD RD LEWISVILLE, NC 27023 434-688-0609 rllomas@rlomaspe.com		

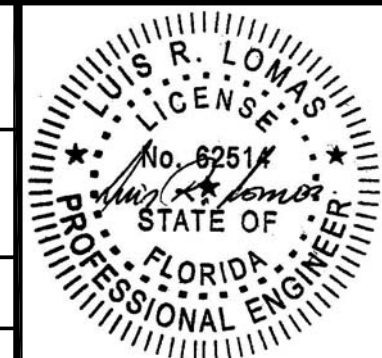


Luis R. Lomas P.E.
FL No.: 62514

REVISIONS			
REV	DESCRIPTION	DATE	APPROVED

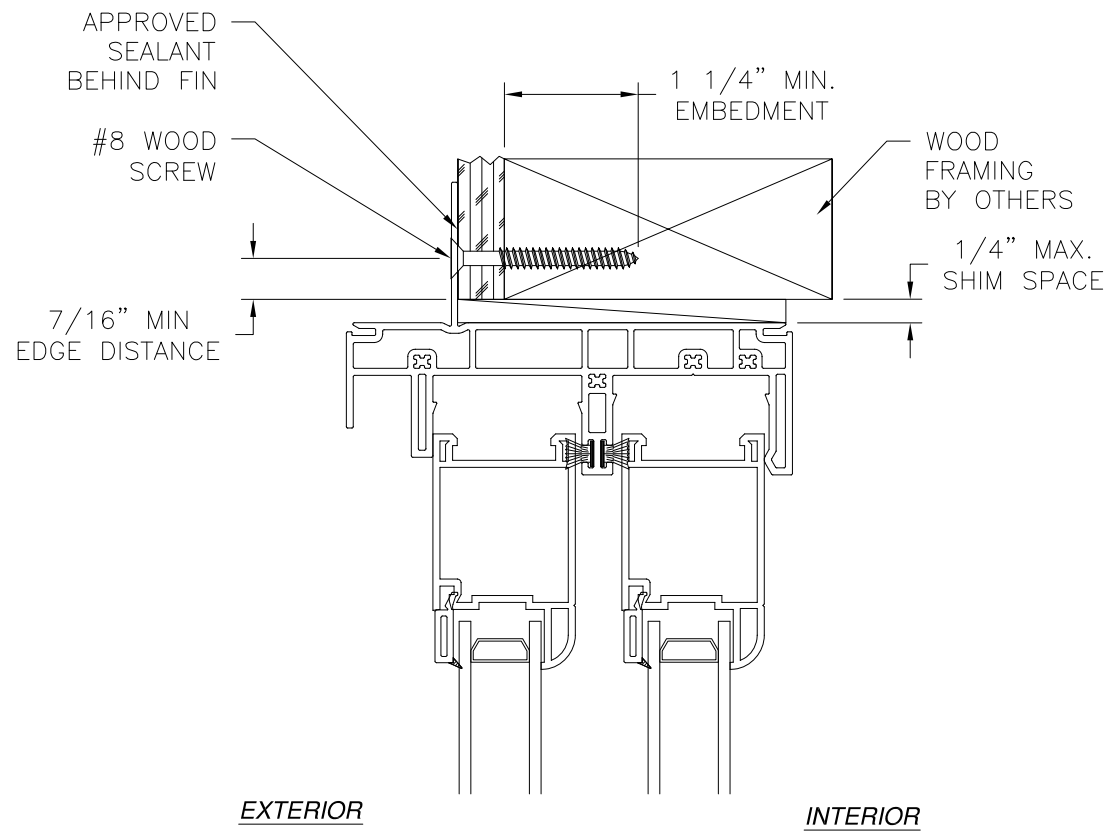


EXTERIOR

INTERIOR

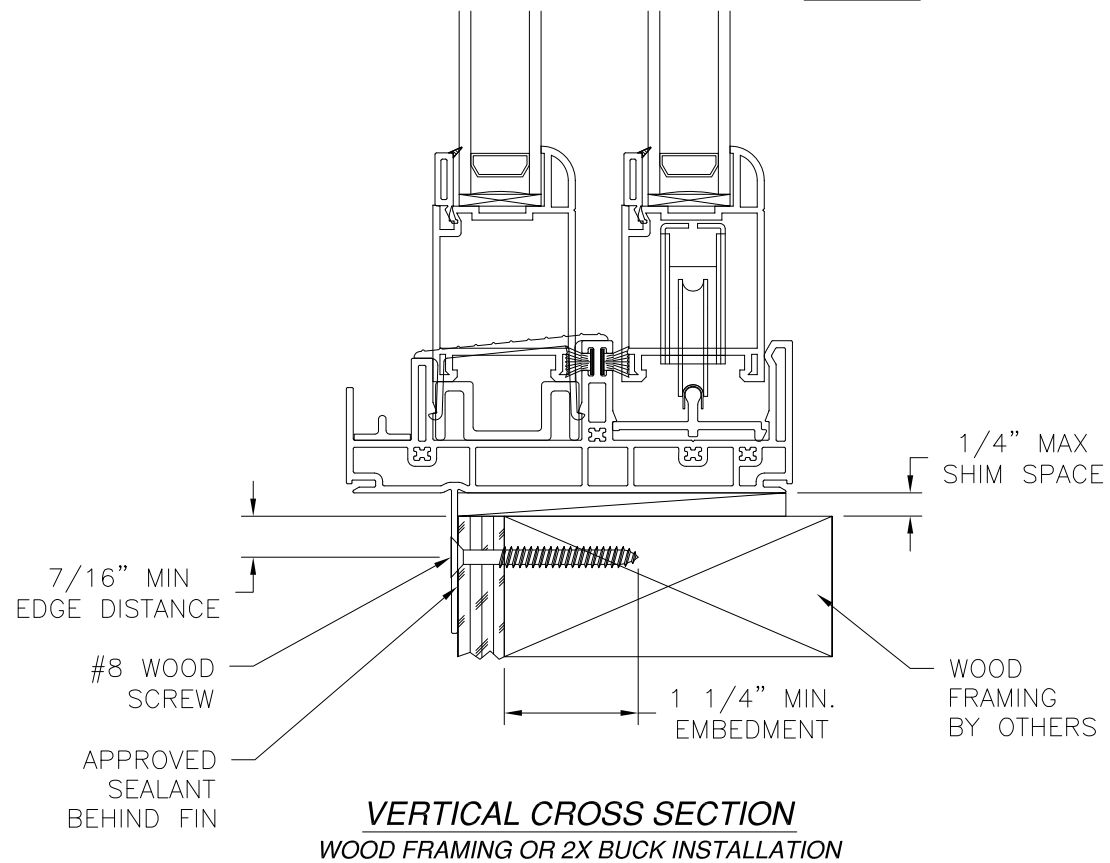

VERTICAL CROSS SECTION
WOOD FRAMING OR 2X BUCK INSTALLATION

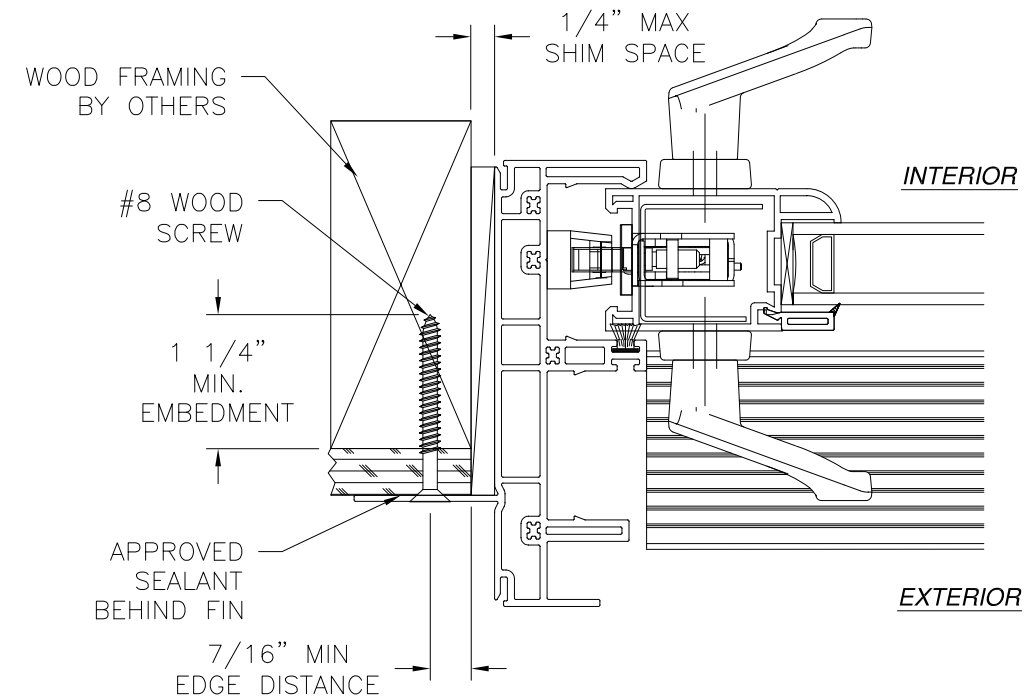


JAMB INSTALLATION DETAIL
WOOD FRAMING OR 2X BUCK INSTALLATION

NOTES:

1. INTERIOR AND EXTERIOR FINISHES, BY OTHERS, NOT SHOWN FOR CLARITY.
2. PERIMETER AND JOINT SEALANT BY OTHERS TO BE DESIGNED IN ACCORDANCE WITH ASTM E2112


SIGNED: 02/14/2020

SLOCOMB WINDOWS AND DOORS 767 SANS SOUCI PARKWAY HANOVER TWP, PA 18706		
200.200 SLIDING PATIO DOOR WITH STEEL REINFORCEMENTS NON-IMPACT FIN INSTALLATION DETAILS		
DRAWN: A.R.	DWG NO. 08-03531	REV -
SCALE NTS	DATE 02/03/2020	SHEET 7 OF 8
L. ROBERTO LOMAS P.E. 1432 WOODFORD RD LEWISVILLE, NC 27023 434-688-0609 rllomas@rlomaspe.com		

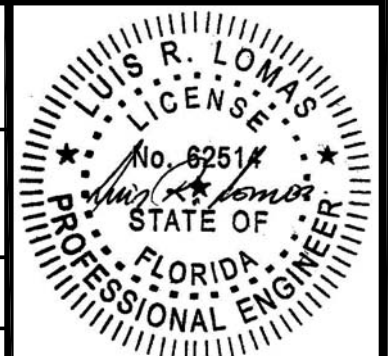


Luis R. Lomas P.E.
FL No.: 62514


REVISIONS			
REV	DESCRIPTION	DATE	APPROVED

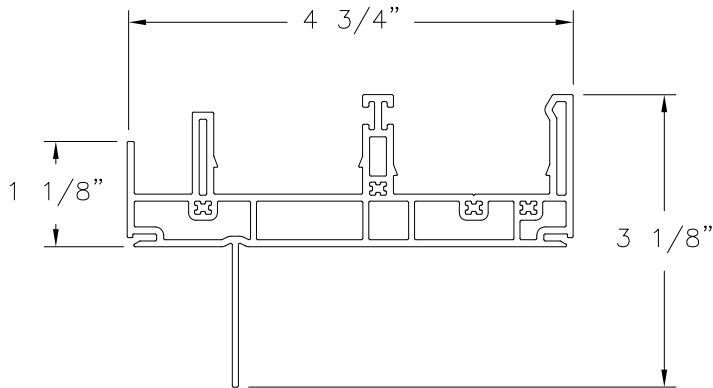


**MAIN FRAME
FIN INSTALLATION**
VINYL PVC (10005895)

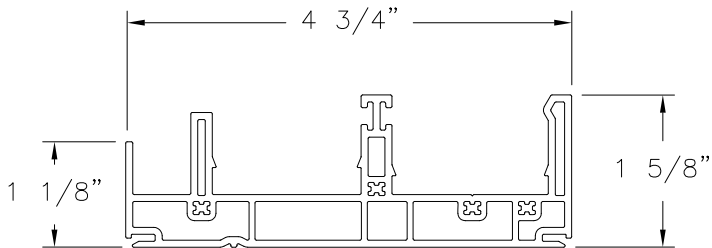


MAIN FRAME
VINYL PVC (10005896)

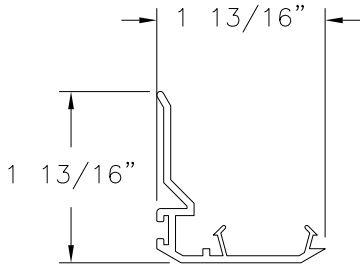


INTERLOCK
VINYL PVC (20002001)

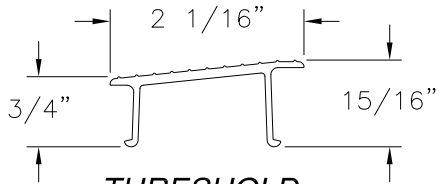


THRESHOLD
VINYL PVC (20002002)

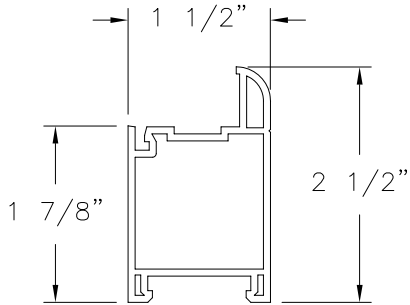


MAIN STILE / RAIL
VINYL PVC (20002000)

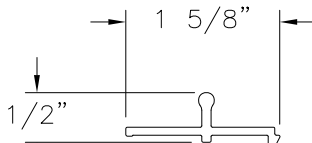


ROLLER TRACK
VINYL PVC (10005899)

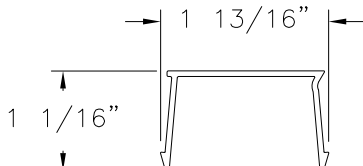


FRAME ADAPTER
VINYL PVC (10005897)

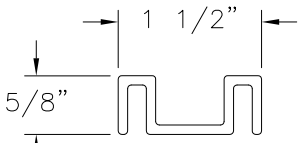


PANEL RISER
VINYL PVC (20002005)

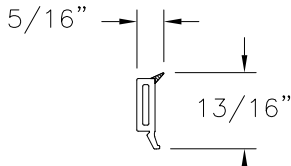

GLAZING BEAD
VINYL PVC (10005470)

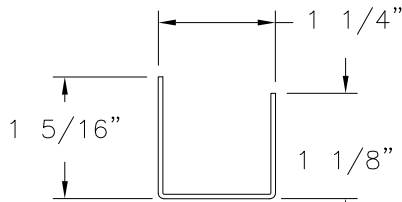

LOCK STILE REINFORCEMENT
STAINLESS STEEL (671003)

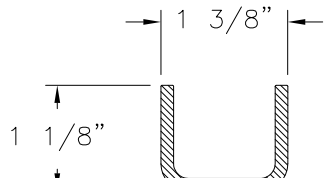

SASH REINFORCEMENT
STAINLESS STEEL (400400TT)

SLOCOMB WINDOWS AND DOORS

767 SANS SOUCI PARKWAY
HANOVER TWP, PA 18706

200.200 SLIDING PATIO DOOR
WITH STEEL REINFORCEMENTS NON-IMPACT
COMPONENTS

DRAWN: A.R.

DWG NO. 08-03531

REV -

SCALE NTS

DATE 02/03/2020


SHEET 8 OF 8

L. ROBERTO LOMAS P.E.

1432 WOODFORD RD LEWISVILLE, NC 27023

434-688-0609 rllomas@lrlomaspe.com

SIGNED: 02/14/2020

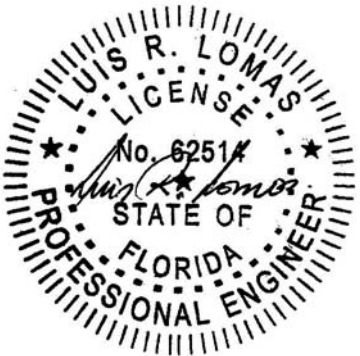

Luis R. Lomas P.E.
FL No.: 62514