

AVIGLASS S.A DE C.V

SEICENTO FORTE MINIMAL

SLIDING GLASS DOOR

(NON-IMPACT) (HVHZ)

GENERAL NOTES:


1. THE PRODUCT SHOWN HEREIN IS DESIGNED AND MANUFACTURED TO COMPLY WITH THE CURRENT EDITION FLORIDA BUILDING CODE (FBC), INCLUDING HVHZ AND HAS BEEN EVALUATED ACCORDING TO THE FOLLOWING:
- AAMA/WDMA/CSA 101/I.S.2/A440-11
 - TAS 202-94
2. ADEQUACY OF THE EXISTING STRUCTURAL CONCRETE/MASONRY, 2X FRAMING, AND METAL FRAMING AS A MAIN WIND FORCE RESISTING SYSTEM CAPABLE OF WITHSTANDING AND TRANSFERRING APPLIED PRODUCT LOADS TO THE FOUNDATION IS THE RESPONSIBILITY OF THE ENGINEER OR ARCHITECT OF RECORD FOR THE PROJECT OF INSTALLATION.
3. 1X AND 2X BUCKS (WHEN USED) SHALL BE DESIGNED AND ANCHORED TO PROPERLY TRANSFER ALL LOADS TO THE STRUCTURE. BUCK DESIGN AND INSTALLATION IS THE RESPONSIBILITY OF THE ENGINEER OR ARCHITECT OF RECORD FOR THE PROJECT OF INSTALLATION.
4. THE INSTALLATION DETAILS DESCRIBED HEREIN ARE GENERIC AND MAY NOT REFLECT ACTUAL CONDITIONS FOR A SPECIFIC SITE. IF SITE CONDITIONS CAUSE INSTALLATION TO DEVIATE FROM THE REQUIREMENTS DETAILED HEREIN, A LICENSED ENGINEER OR ARCHITECT SHALL PREPARE SITE SPECIFIC DOCUMENTS FOR USE WITH THIS DOCUMENT.
5. APPROVED IMPACT PROTECTIVE SYSTEM **IS REQUIRED** ON THIS PRODUCT IN AREAS REQUIRING IMPACT RESISTANCE.
6. DOOR MATERIAL: 6005-T5, 6005-T6, & 6063-T5 ALUMINUM
7. GLASS MEETS THE REQUIREMENTS OF ASTM E1300. SEE SHEET 1 FOR GLAZING DETAILS.
8. QUALIFIED CONFIGURATIONS: OXX, XXO, XXX, XOX, OX, XO, XX. SEE SHEET 10 FOR XOX CONFIGURATION DETAILS.

GLAZING NOTES:

1. GLASS TYPE & THICKNESS SHALL COMPLY WITH ASTM E1300 REQUIREMENTS AS WELL AS APPLICABLE SAFETY GLAZING REQUIREMENTS PER THE FBC.
2. SETTING BLOCK DUROMETER HARDNESS OF 70-90 (SHORE A) AS REFERENCED IN FBC CHAPTER 24.
3. SETTING BLOCKS TO BE LOCATED AT 1/4 SPAN LENGTH FOR GLASS WIDER THAN 36" AS PER FBC CHAPTER 24, AT MINIMUM.

TABLE OF CONTENTS		
SHEET	REVISION	SHEET DESCRIPTION
1	-	GENERAL NOTES & GLAZING DETAIL
2	-	ELEVATIONS & DP TABLE
3	-	THREE PANEL ANCHOR LAYOUT
4	-	TWO PANEL ANCHOR LAYOUT
5	-	VERTICAL SECTIONS
6	-	HORIZONTAL SECTION
7	-	ANCHOR DETAILS & INSTALLATION NOTES
8	-	BILL OF MATERIALS & COMPONENTS
9	-	DRAINAGE DETAILS
10	-	XOX CONFIGURATION DETAILS

OVERALL SIZE	DESIGN PRESSURE	MISSILE IMPACT RATING
SEE SHEET 2	SEE SHEET 2	LARGE & SMALL MISSILE IMPACT

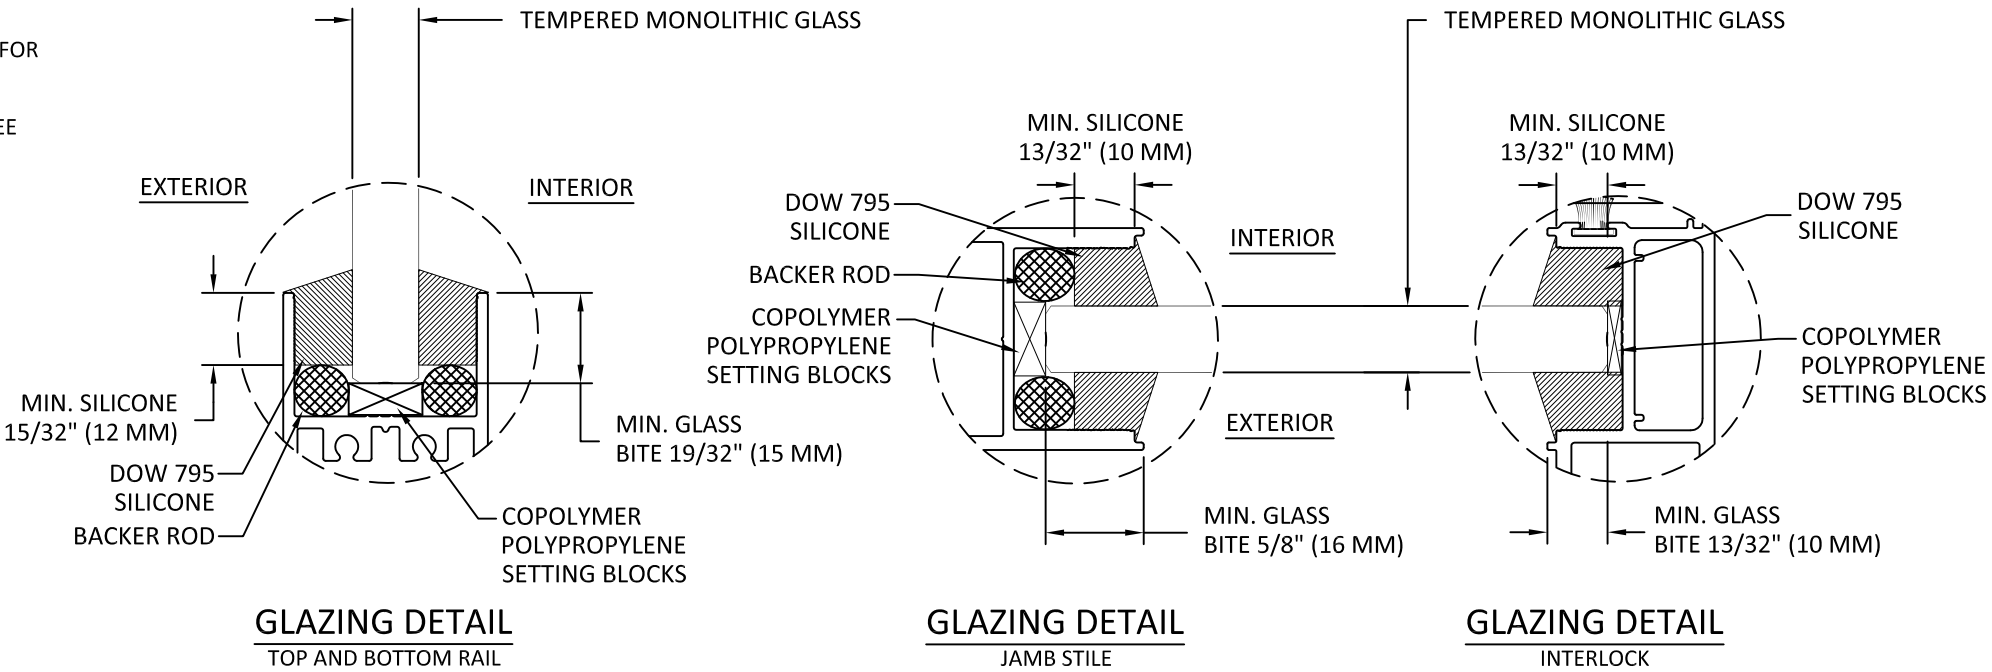

AVIGLASS S.A DE C.V
MAIZ 180-2, GRANJAS ESMERALDA,
IZTAPALAPA, 09810, CIUDAD DE MÉXICO, MEXICO
PH: (01 55) 56 70 03 57 FX: (01 55) 56 70 03 37

TITLE:
MINIMAL SERIES SLIDING
GLASS DOOR
GENERAL NOTES & GLAZING DETAIL

PREPARED BY:
BUILDING DROPS, INC.
398 E. DANIA BEACH BLVD., STE. 338
DANIA BEACH, FL 33004
PH: (954)399-8478
FAX: (954)744-4738
WEB: www.buildingdrops.com

REMARKS	BY	DATE

THE INSTALLATION DETAILS DESCRIBED HEREIN ARE GENERIC AND MAY NOT REFLECT ACTUAL CONDITIONS FOR A SPECIFIC SITE. IF SITE CONDITIONS CAUSE INSTALLATION TO DEVIATE FROM THE REQUIREMENTS DETAILED HEREIN, A LICENSED ENGINEER OR ARCHITECT SHALL PREPARE SITE SPECIFIC DOCUMENTS FOR USE WITH THIS DOCUMENT.

Digitally signed by Hermes F. Norero
Reason: I am approving this document
Date: 2020.04.09 23:02:16 -0400

HERMES F. NORERO

FLORIDA P.E. No. 73778

STATE OF FLORIDA

PROFESSIONAL ENGINEER

HERMES F. NORERO, P.E.
FLORIDA P.E. No. 73778
BUILDING DROPS, INC
398 E. DANIA BEACH BLVD. # 338
DANIA BEACH, FL 33004
FBPE CERT. OF AUTHORIZATION No. 29578

FL #:

FL31767

DATE:

02.03.20

DWG. BY:

SM

CHK. BY:

HFN

SCALE:

NTS


DWG. #:

AVI004


SHEET:

1

OF 10

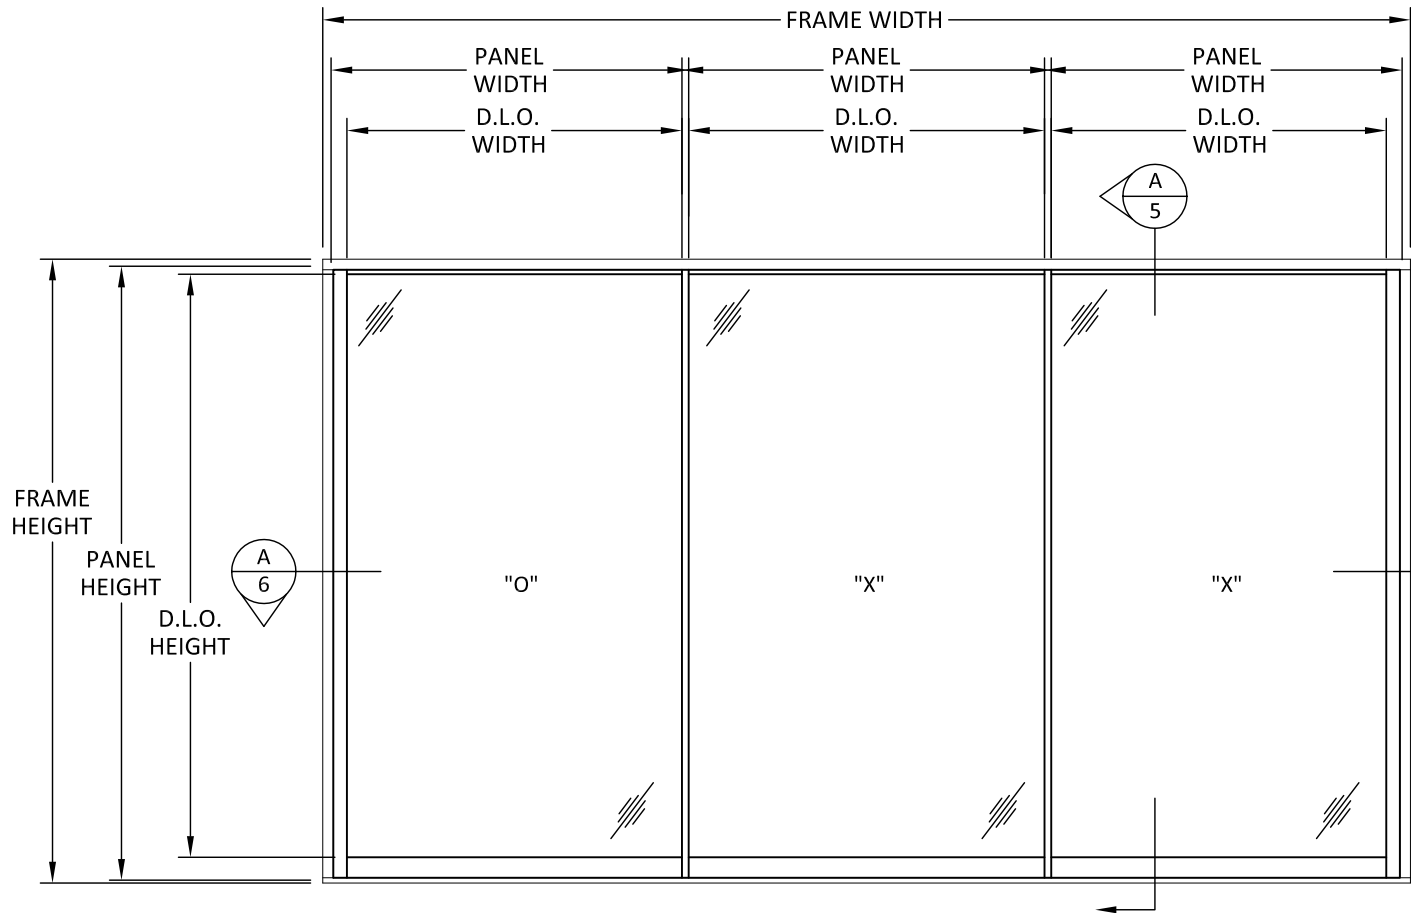

ELEVATION
THREE PANEL SLIDING GLASS DOOR

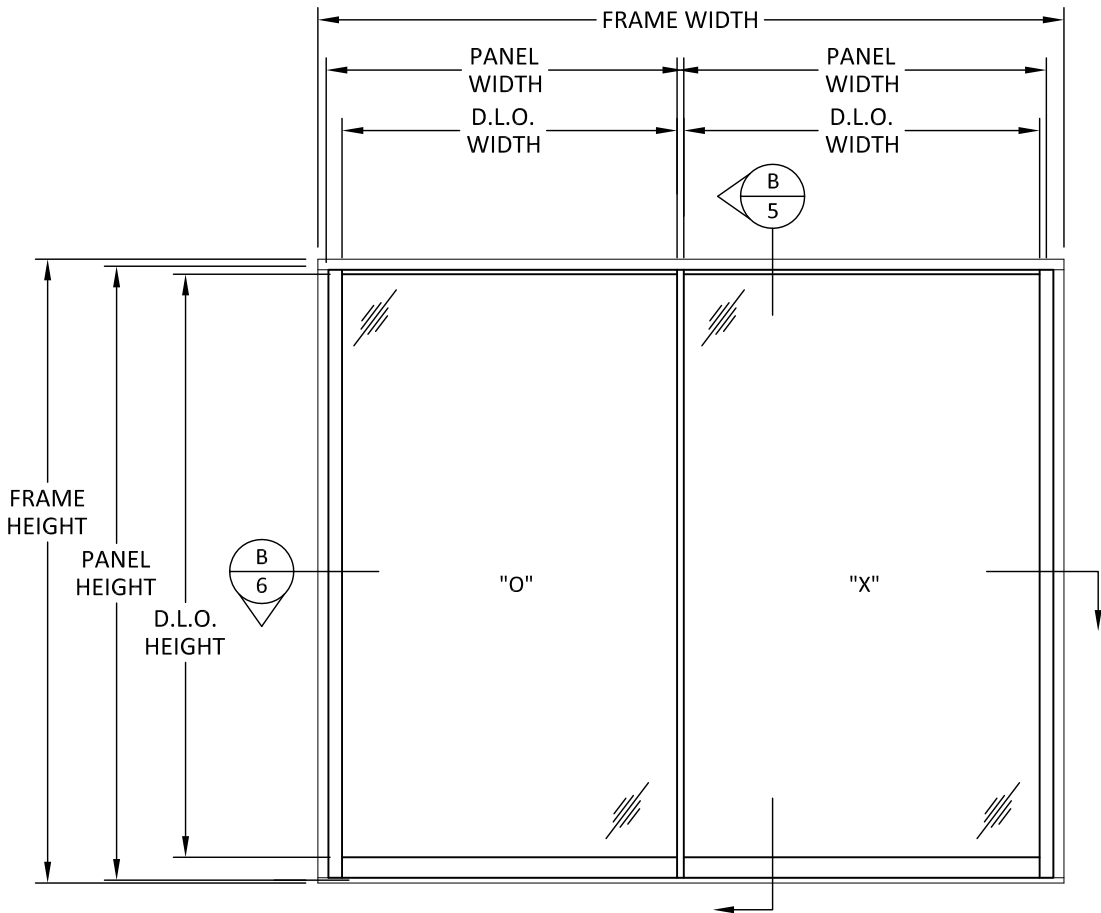

ELEVATION
TWO PANEL SLIDING GLASS DOOR

FRAME SIZE

FOR THREE PANEL - THREE TRACK DOOR
FRAME WIDTH = PANEL WIDTH X 3 - 1.5"
FRAME HEIGHT = PANEL HEIGHT + 2.086"

FOR TWO PANEL - TWO TRACK DOOR
FRAME WIDTH = PANEL WIDTH X 2 - 1.5"
FRAME HEIGHT = PANEL HEIGHT + 2.086"

DAYLIGHT OPENING (D.L.O.) SIZE

DLO WIDTH = NOMINAL PANEL WIDTH - 3.75"
DLO HEIGHT = PANEL HEIGHT - 5.10"

NOTE: FOR THREE PANEL DOORS, NOMINAL PANEL WIDTH FROM TABLE IS FOR END PANELS, AND CENTER PANEL HAS A PANEL WIDTH 1-5/8" SMALLER.

DESIGN PRESSURE TABLE (PSF)														
PANEL HEIGHT (INCHES)	NOMINAL PANEL WIDTH (INCHES)													
		36	39	42	45	48	51	54	57	60.5	63	66	69	72
	84	80.0	80.0	80.0	80.0	80.0	80.0	80.0	80.0	80.0	76.8	73.3	70.1	67.2
	87	80.0	80.0	80.0	80.0	80.0	80.0	80.0	80.0	80.0	76.8	73.3	70.1	-
	90	80.0	80.0	80.0	80.0	80.0	80.0	80.0	80.0	80.0	76.8	73.3	-	-
	93	80.0	80.0	80.0	80.0	80.0	80.0	80.0	80.0	80.0	76.8	-	-	-
	96	80.0	80.0	80.0	80.0	80.0	80.0	80.0	80.0	80.0	76.8	-	-	-
	99	80.0	80.0	80.0	80.0	80.0	80.0	80.0	80.0	80.0	-	-	-	-
	100	80.0	80.0	80.0	80.0	80.0	80.0	80.0	80.0	80.0	-	-	-	-
	105	80.0	80.0	80.0	80.0	80.0	77.6	74.1	71.1	-	-	-	-	-
	108	80.0	80.0	80.0	78.7	74.5	70.9	67.7	-	-	-	-	-	-
	111	80.0	80.0	76.7	72.2	68.3	65.0	62.0	-	-	-	-	-	-
	114	80.0	75.4	70.6	66.4	62.8	59.7	-	-	-	-	-	-	-
	117	74.9	69.6	65.1	61.3	57.9	55.0	-	-	-	-	-	-	-
	120	69.3	64.4	60.2	56.6	53.5	-	-	-	-	-	-	-	-
	123	64.2	59.7	55.8	52.4	49.5	-	-	-	-	-	-	-	-
	126	59.7	55.4	51.8	48.6	45.9	-	-	-	-	-	-	-	-
	129	55.5	51.5	48.1	45.2	-	-	-	-	-	-	-	-	-
	132	51.7	48.0	44.8	42.1	-	-	-	-	-	-	-	-	-
	135	48.3	44.8	41.8	-	-	-	-	-	-	-	-	-	-
	138	45.2	41.9	39.1	-	-	-	-	-	-	-	-	-	-
	141	42.3	39.2	36.6	-	-	-	-	-	-	-	-	-	-
	144	39.7	36.8	34.3	-	-	-	-	-	-	-	-	-	-



AVIGLASS S.A DE C.V
MAIZ 180-2, GRANJAS ESMERALDA,
IZTAPALAPA, 09810, CIUDAD DE MÉXICO, MEXICO
PH: (01 55) 56 70 03 57 FX: (01 55) 56 70 03 37


TITLE:
MINIMAL SERIES SLIDING
GLASS DOOR
ELEVATIONS AND DP TABLE

PREPARED BY:
BUILDING DROPS, INC.
398 E. DANIA BEACH BLVD., STE. 338
DANIA BEACH, FL 33004
PH: (954)399-8478
FAX: (954)744-4738
WEB: www.buildingdrops.com



REMARKS	BY	DATE

THE INSTALLATION DETAILS DESCRIBED HERE IN ARE GENERIC AND MAY NOT REFLECT ACTUAL CONDITIONS FOR A SPECIFIC SITE. IF SITE CONDITIONS CAUSE INSTALLATION TO DEVIATE FROM THE REQUIREMENTS DETAILED HEREIN, A LICENSED ENGINEER OR ARCHITECT SHALL PREPARE SITE SPECIFIC DOCUMENTS FOR USE WITH THIS DOCUMENT.

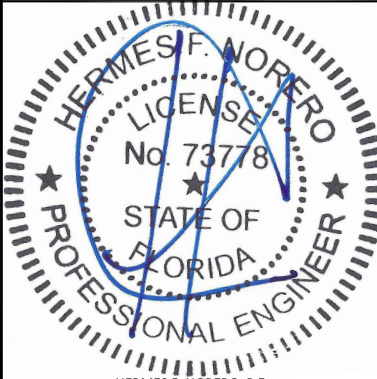

HERMES F. NORERO, P.E.
FLORIDA P.E. No 73778
BUILDING DROPS, INC
398 E. DANIA BEACH BLVD. # 338
DANIA BEACH, FL 33004
FBPE CERT. OF AUTHORIZATION No. 29578

FL #:
FL31767

DATE: **02.03.20**

DWG. BY: **SM**CHK. BY: **HFN**

SCALE: **NTS**

DWG. #: **AVI004**

SHEET:

TITLE: MINIMAL SERIES SLIDING
GLASS DOOR
THREE PANEL
ANCHOR LAYOUT




PREPARED BY:


BUILDING DROPS, INC.
398 E. DANIA BEACH BLVD., STE. 338
DANIA BEACH, FL 33004
PH: (954) 399-8478
FAX: (954) 744-4738
WEB: www.buildingdrops.com

REMARKS	BY	DATE

THE INSTALLATION DETAILS DESCRIBED HERE IN ARE GENERIC AND MAY NOT REFLECT ACTUAL CONDITIONS FOR A SPECIFIC SITE. IF SITE CONDITIONS CAUSE INSTALLATION TO DEVIATE FROM THE REQUIREMENTS DETAILED HEREIN, A LICENSED ENGINEER OR ARCHITECT SHALL PREPARE SITE SPECIFIC DOCUMENTS FOR USE WITH THIS DOCUMENT.

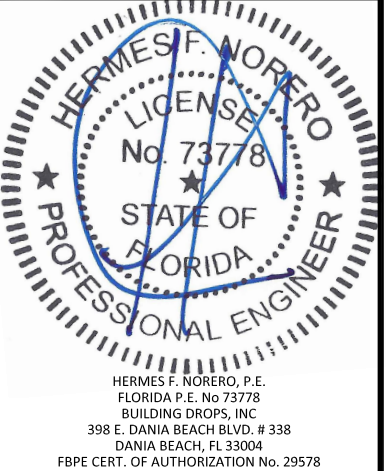


FL #:	
FL31767	
DATE: 02.03.20	
DWG. BY: SM	CHK. BY: HFN
SCALE: NTS	
DWG. #: AVI004	
SHEET:	
3	

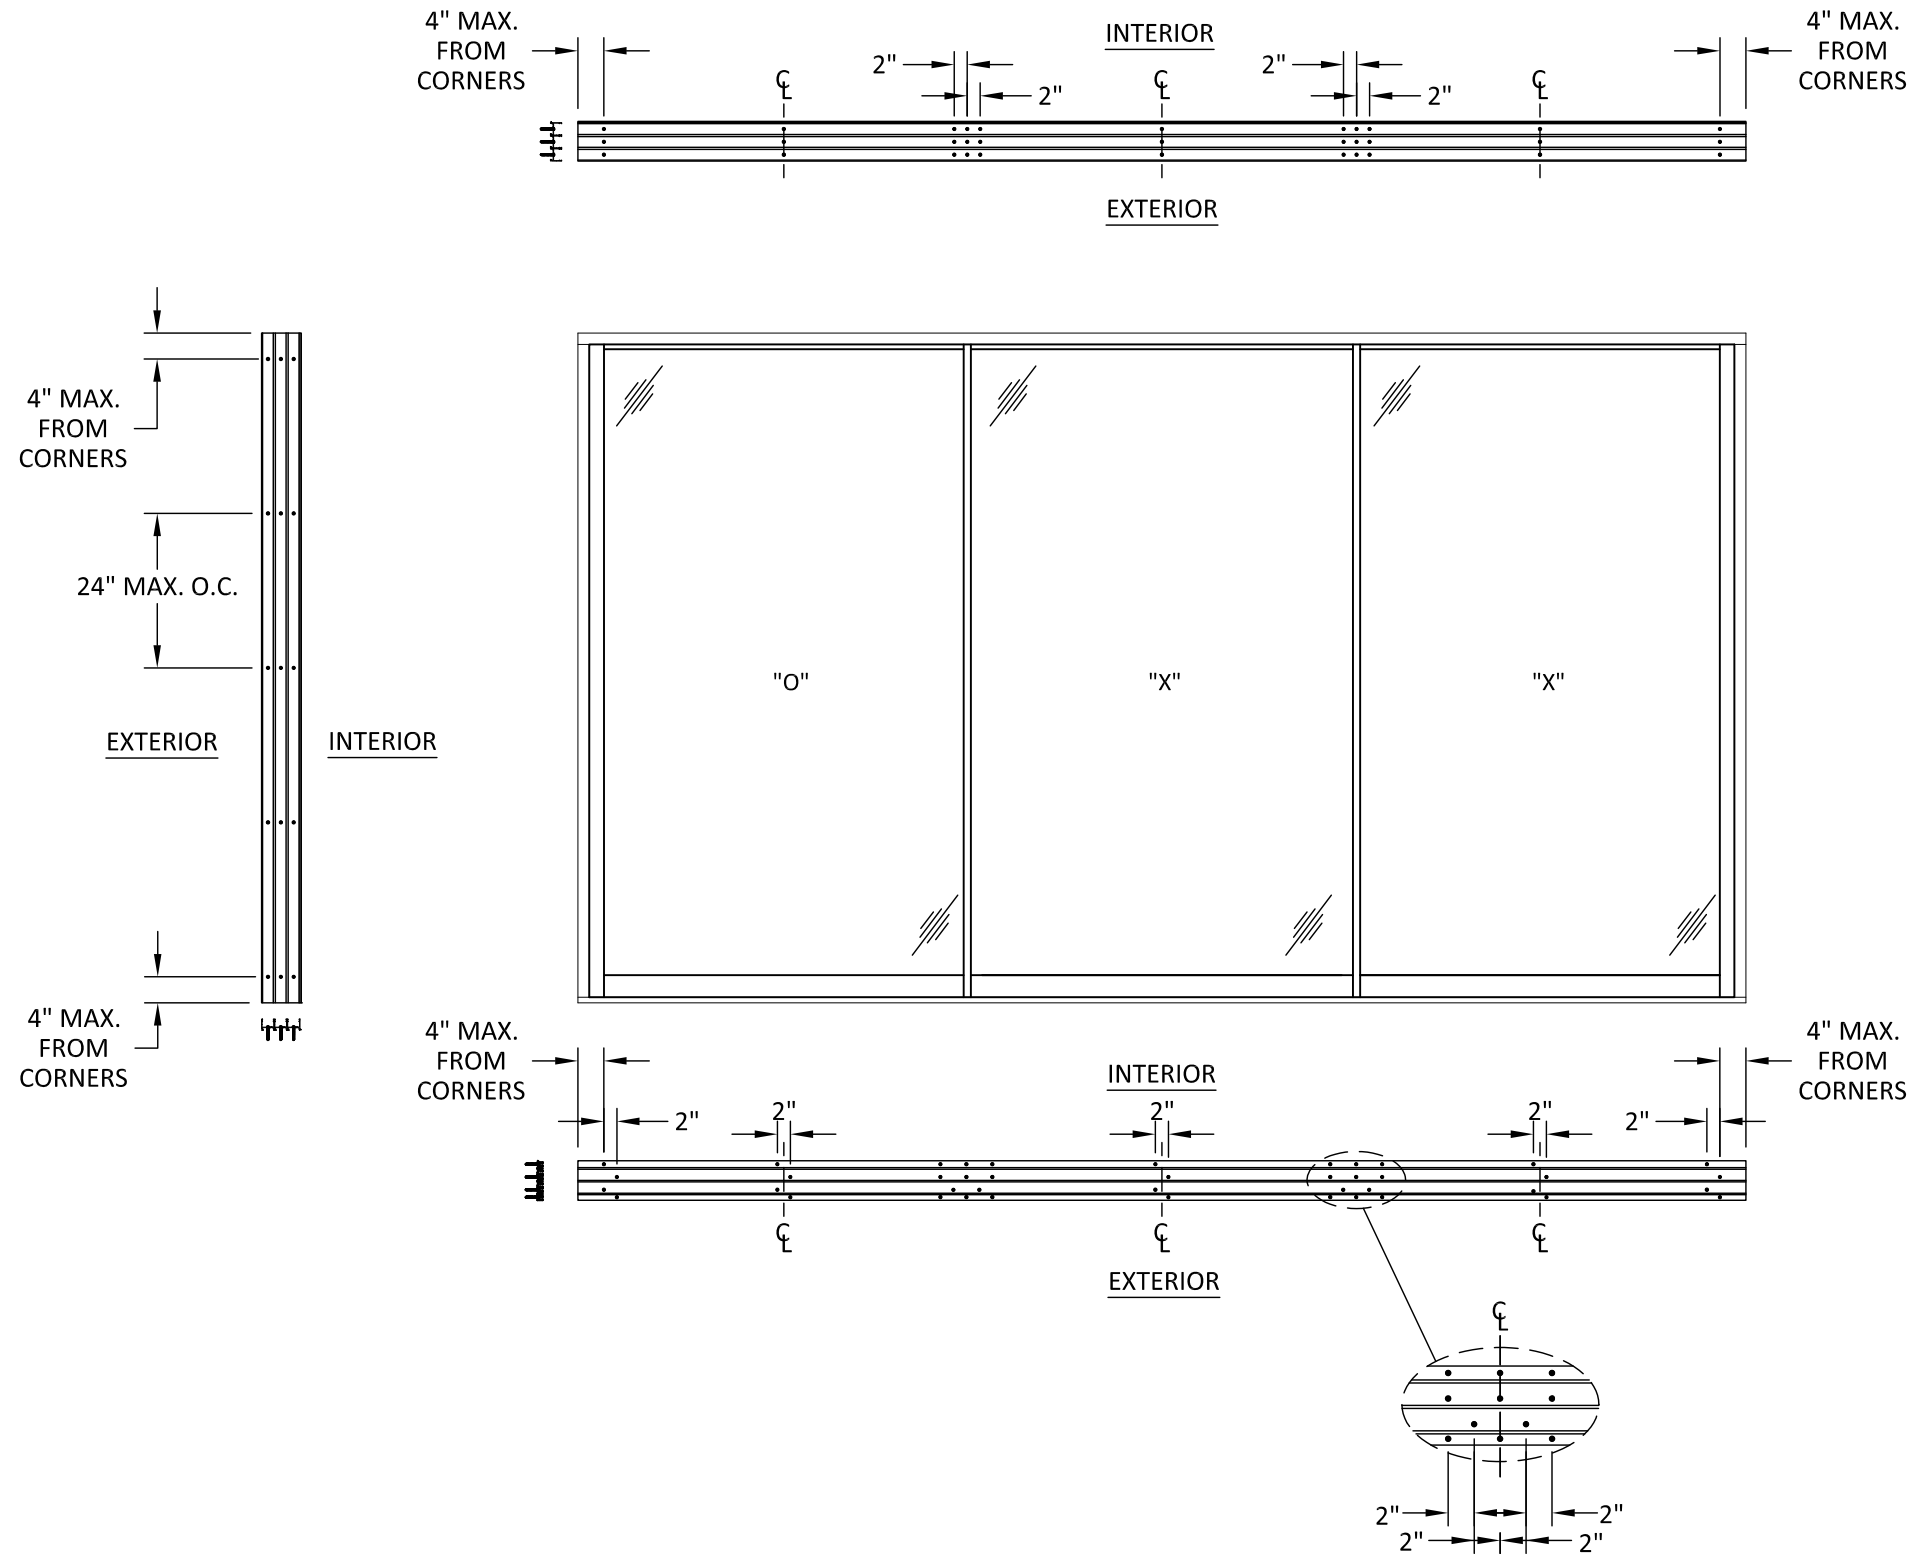

ANCHOR LAYOUT

THREE PANEL SLIDING GLASS DOOR THROUGH FRAME

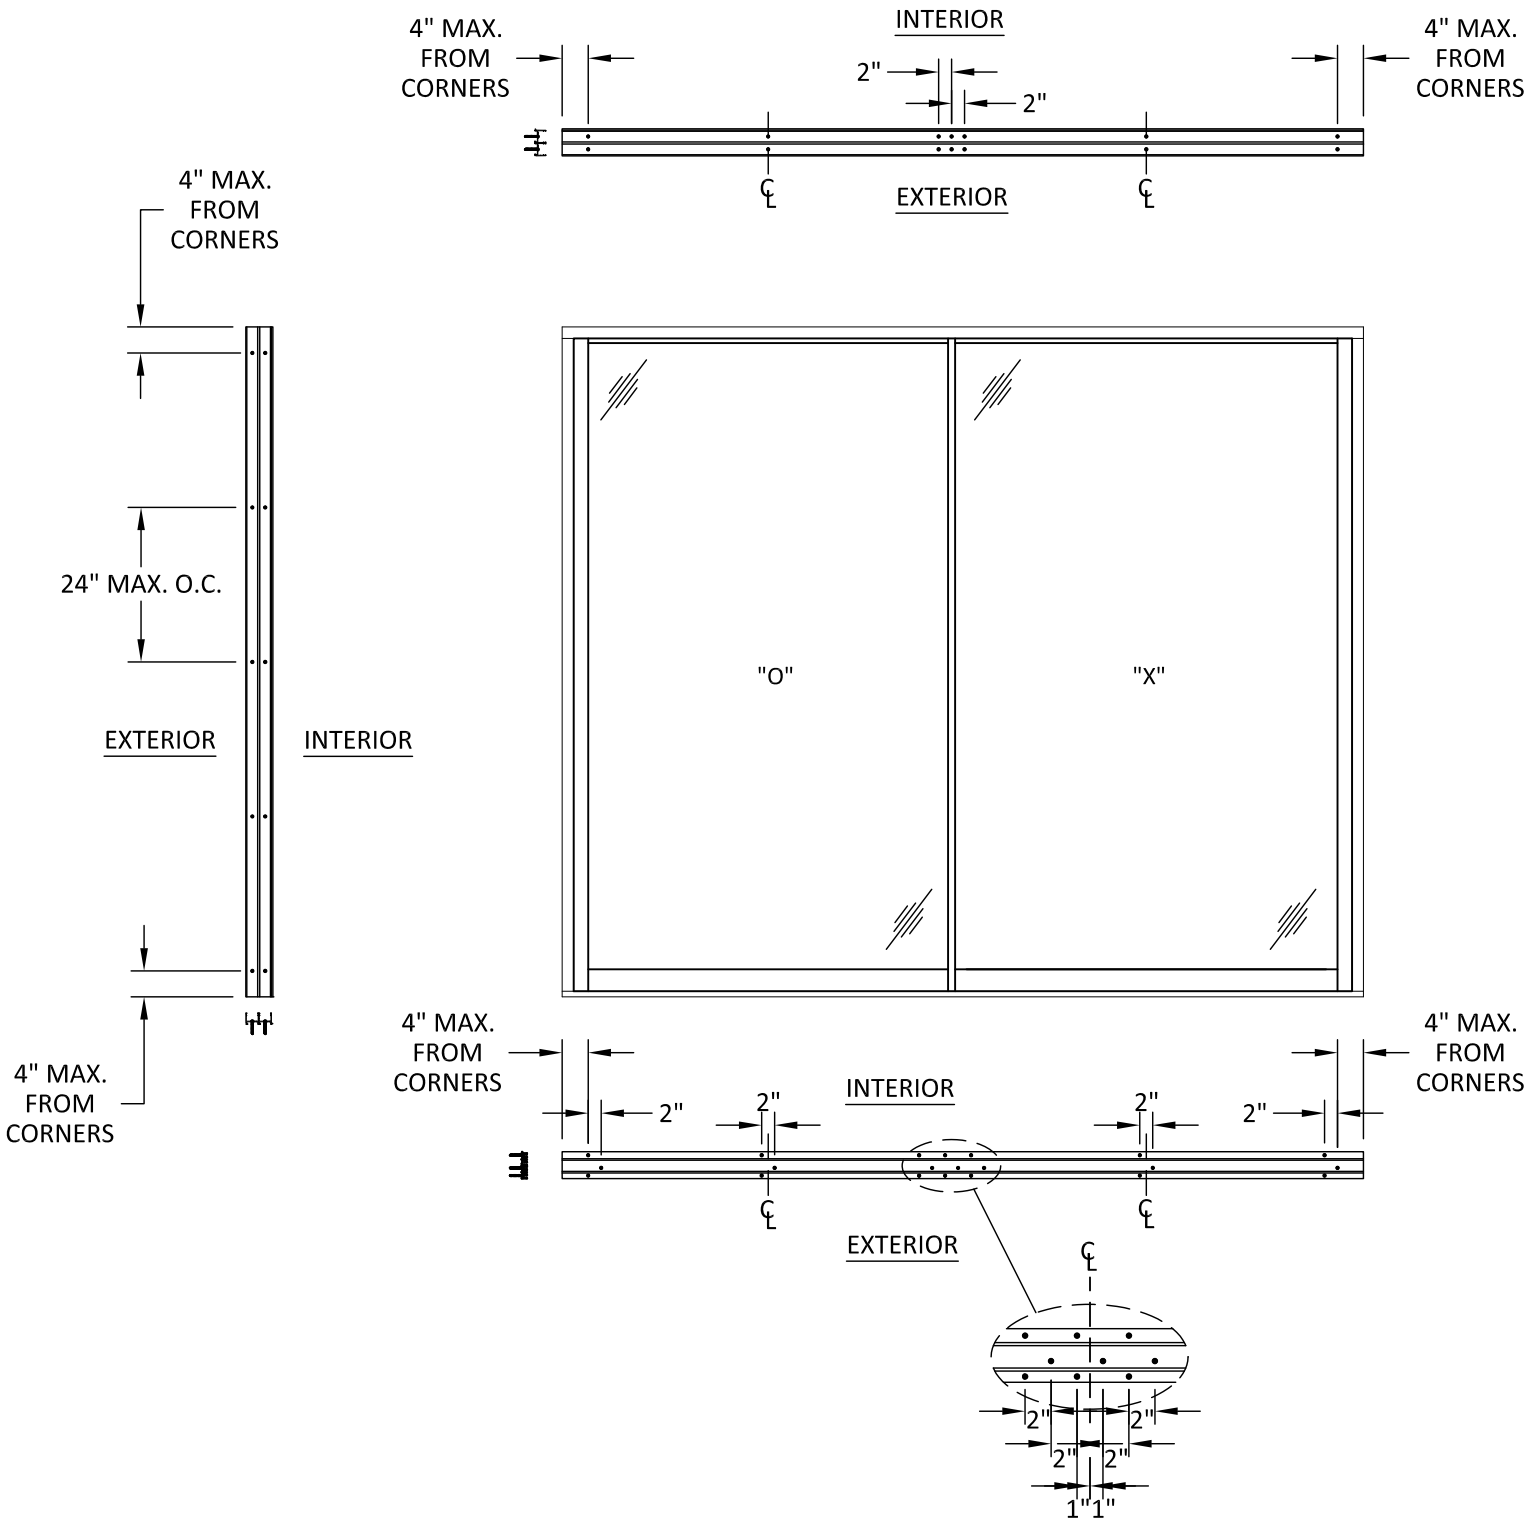

ANCHOR LAYOUT
TWO PANEL SLIDING GLASS DOOR
THROUGH FRAME



AVIGLASS S.A DE C.V
MAIZ 180-2, GRANJAS ESMERALDA,
IZTAPALAPA, 09810, CIUDAD DE MÉXICO, MEXICO
PH: (01 55) 56 70 03 57 FX: (01 55) 56 70 03 37

TITLE: MINIMAL SERIES SLIDING
GLASS DOOR
TWO PANEL
ANCHOR LAYOUT

PREPARED BY:
BUILDING DROPS, INC.
398 E. DANIA BEACH BLVD., STE. 338
DANIA BEACH, FL 33004
PH: (954)399-8478
FAX: (954)744-4738
WEB: www.buildingdrops.com



REMARKS	BY	DATE

THE INSTALLATION DETAILS DESCRIBED HERE IN ARE GENERIC
AND MAY NOT REFLECT ACTUAL CONDITIONS FOR A SPECIFIC
SITE. IF SITE CONDITIONS CAUSE INSTALLATION TO DEVIATE
FROM THE REQUIREMENTS DETAILED HEREIN, A LICENSED
ENGINEER OR ARCHITECT SHALL PREPARE SITE SPECIFIC
DOCUMENTS FOR USE WITH THIS DOCUMENT.



FL #:
FL31767

DATE: **02.03.20**

DWG. BY: **SM** CHK. BY: **HFN**

SCALE: **NTS**

DWG. #: **AVI004**

SHEET:
4


VERTICAL SECTIONS



BUILDING DROPS, INC.
398 E. DANIA BEACH BLVD., STE. 338
DANIA BEACH, FL 33004
PH: (954)399-8478
FAX: (954)744-4738
WEB: www.buildingdrops.com

REMARKS	BY	DATE

THE INSTALLATION DETAILS DESCRIBED HEREIN ARE GENERIC AND MAY NOT REFLECT ACTUAL CONDITIONS FOR A SPECIFIC SITE. IF SITE CONDITIONS CAUSE INSTALLATION TO DEVIATE FROM THE REQUIREMENTS DETAILED HEREIN, A LICENSED ENGINEER OR ARCHITECT SHALL PREPARE SITE SPECIFIC DOCUMENTS FOR USE WITH THIS DOCUMENT.

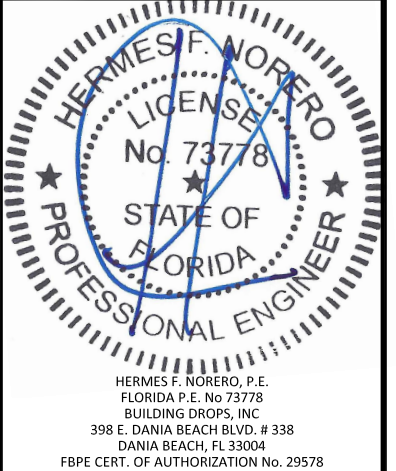

FL #:

FL31767

DATE: 02.03.20

DWG. BY:
SM

CHK. BY:
HFN


SCALE: NTS

DWG. #: AVI004


SHEET:

5

OF 10

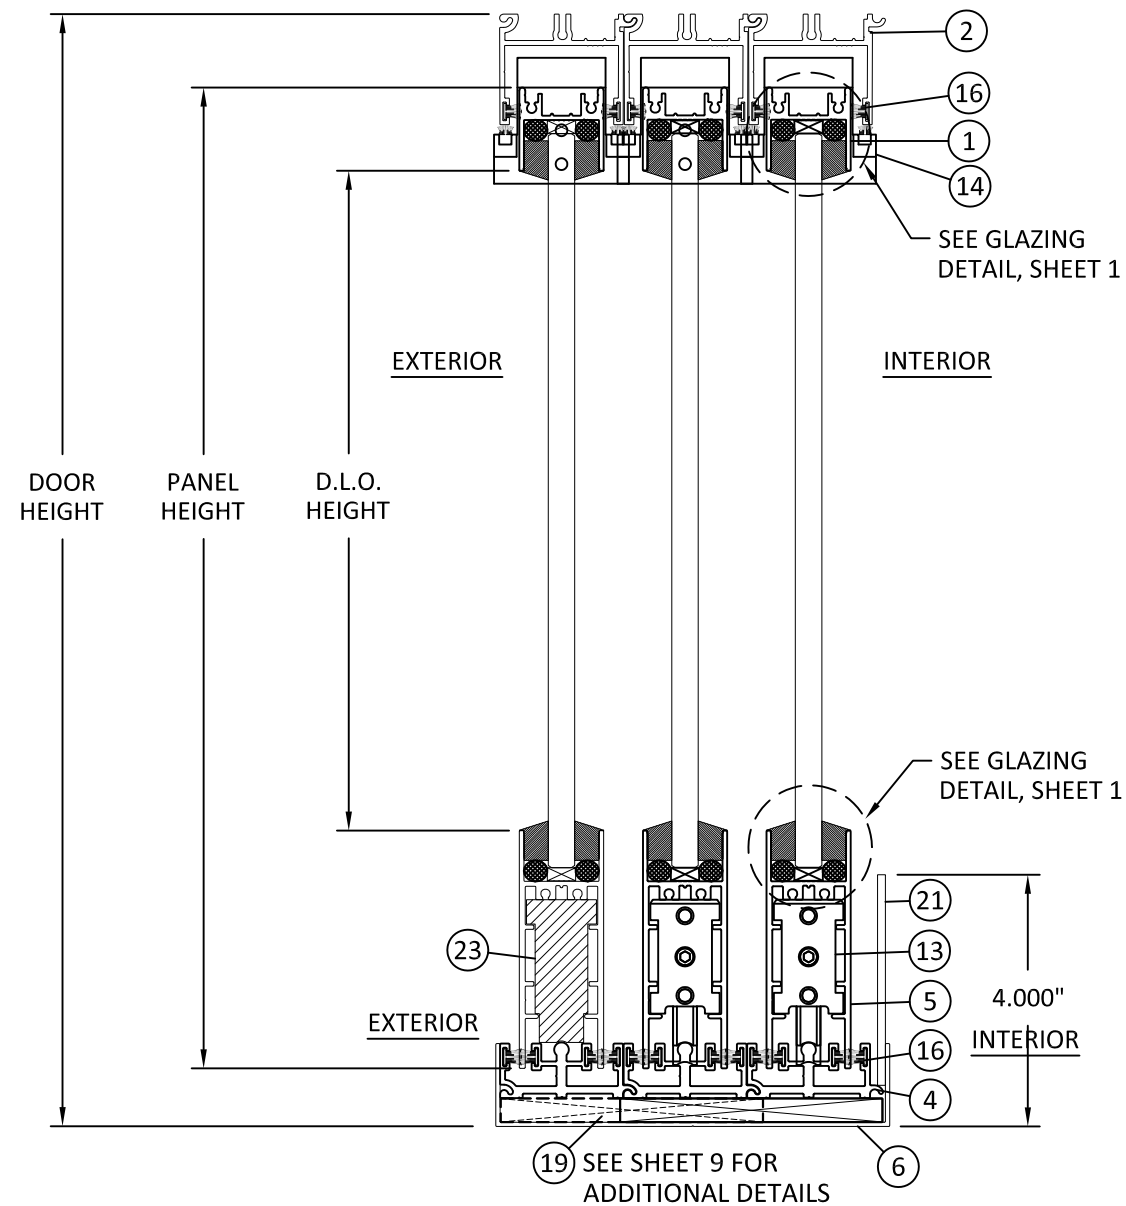

A 5 **VERTICAL SECTION** THREE PANEL - THREE TRACK

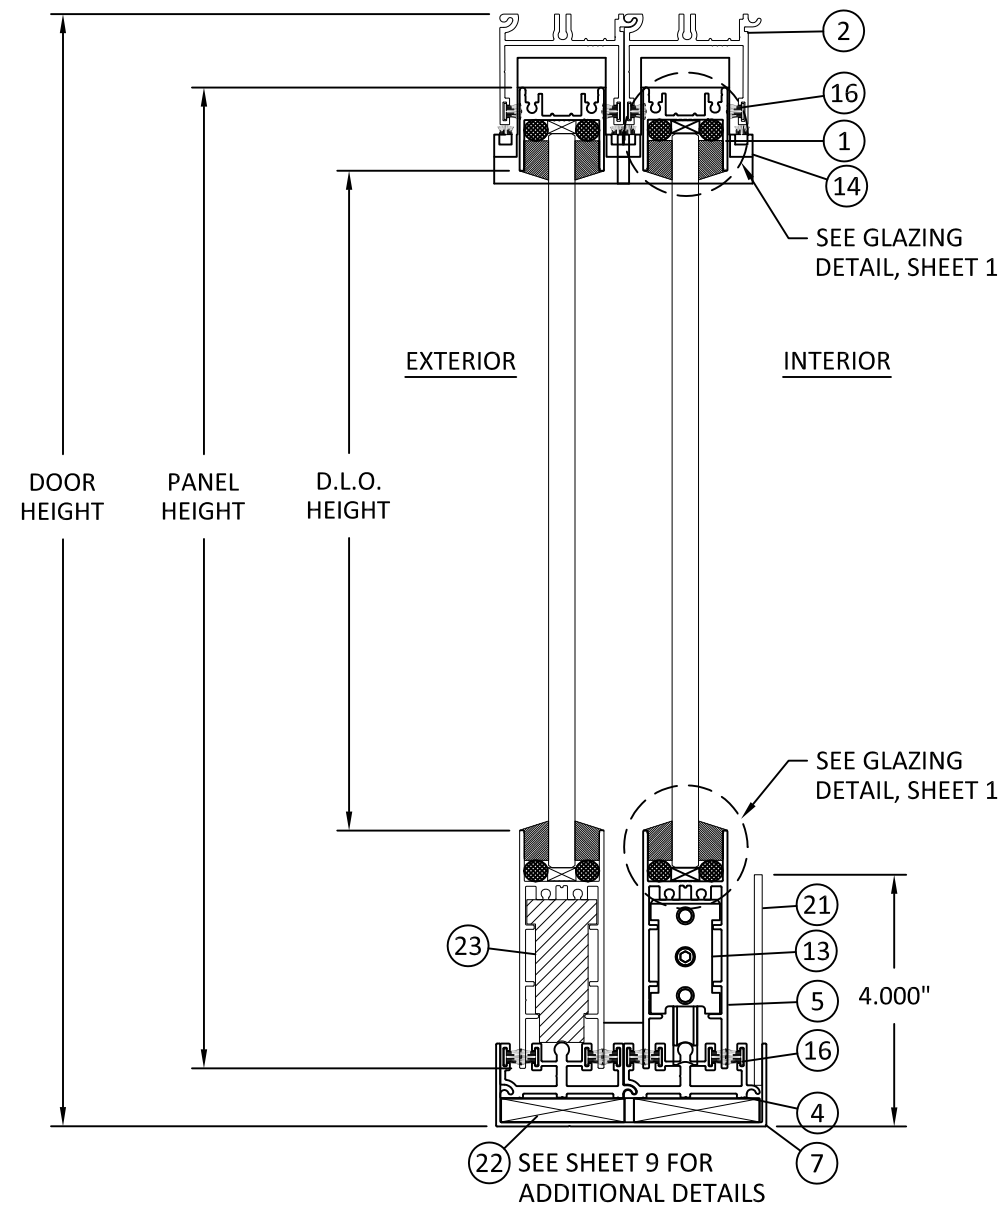


VERTICAL SECTION


TWO PANEL - TWO TRACK

NOTE:
SEE SHEET 9 FOR
DRAIN PAN DETAILS

s:\projects\aviglass.s.a.de.c.v\fb-c-19-03-44_3 (minimal series sliding glass door - 3 panel or less)\dwg\av004- sricento forte minimal hvbz - nrdwg 4/9/2020 9:46 PM

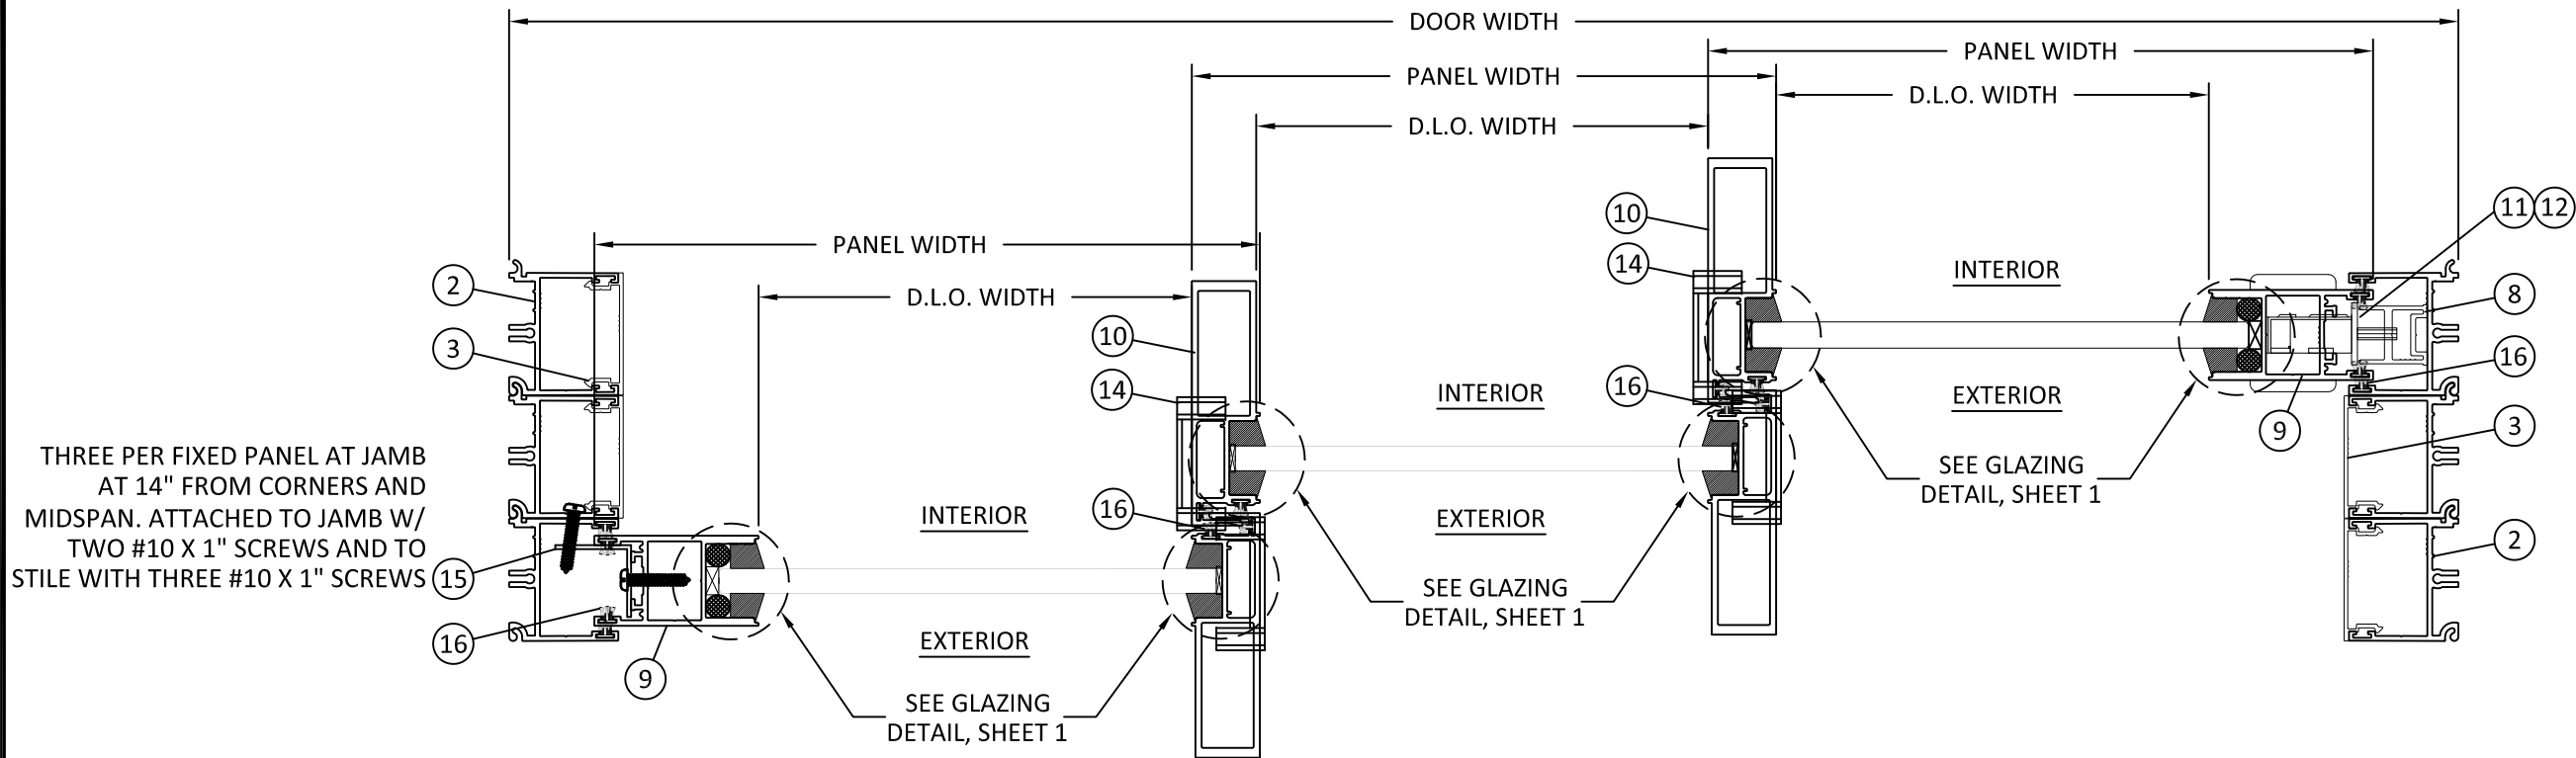

A
6 **HORIZONTAL SECTION**
THREE PANEL - THREE TRACK

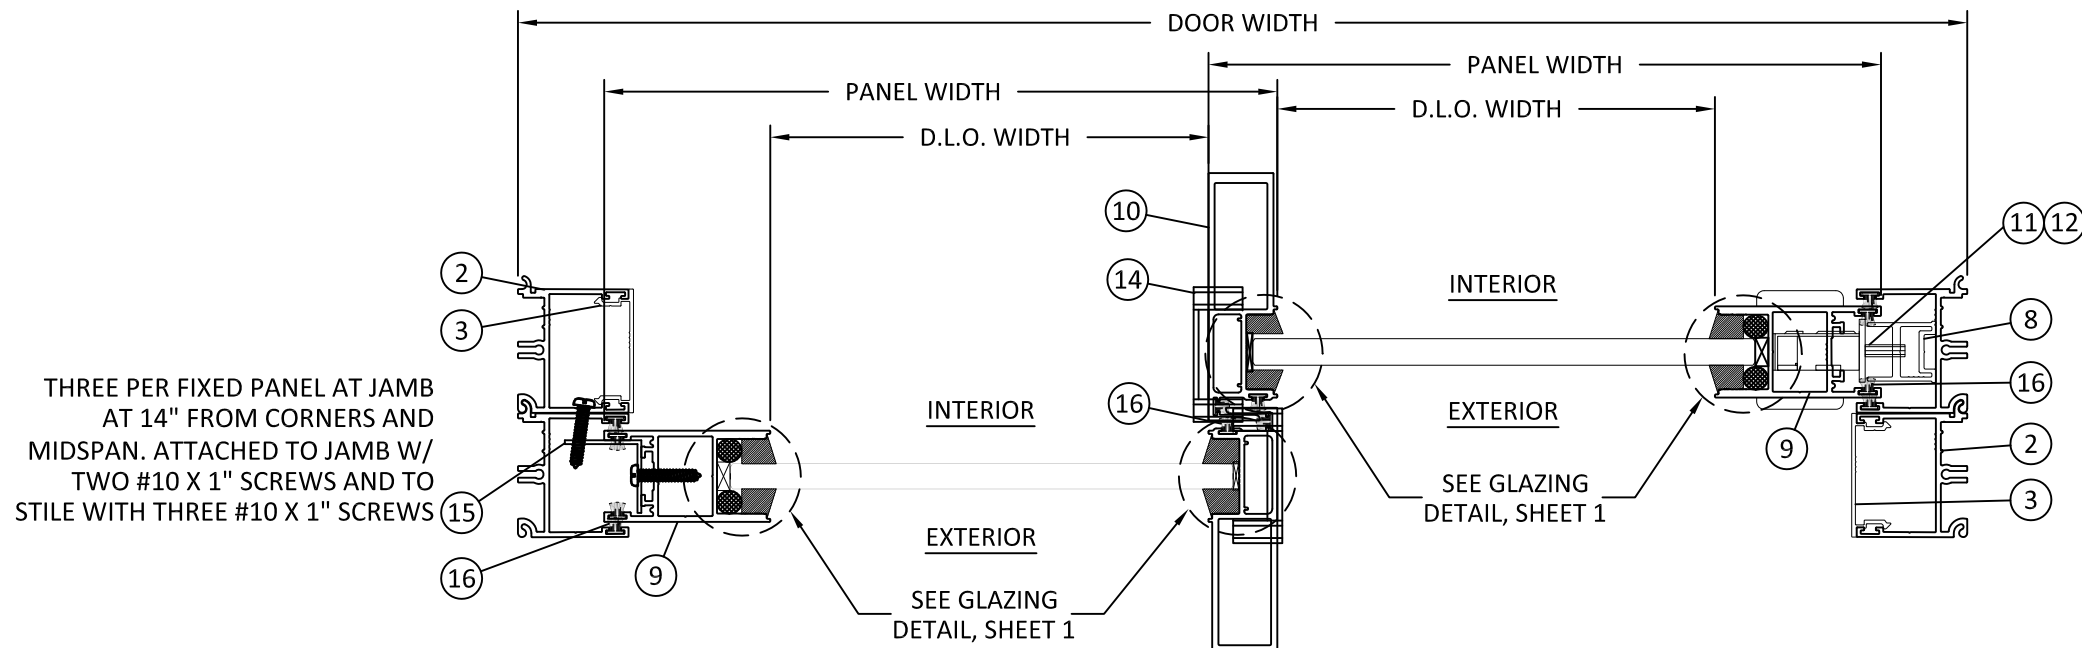

B
6 **HORIZONTAL SECTION**
TWO PANEL - TWO TRACK



AVIGLASS S.A DE C.V
MAIZ 180-2, GRANJAS ESMERALDA,
IZTAPALAPA, 09810, CIUDAD DE MÉXICO, MEXICO
PH: (01 55) 56 70 03 57 FX: (01 55) 56 70 03 37

TITLE: MINIMAL SERIES SLIDING
GLASS DOOR

HORIZONTAL SECTION


PREPARED BY: BUILDING DROPS, INC.

398 E. DANIA BEACH BLVD., STE. 338
DANIA BEACH, FL 33004
PH: (954)399-8478
FAX: (954)744-4738
WEB: www.buildingdrops.com




REMARKS	BY	DATE

THE INSTALLATION DETAILS DESCRIBED HERE IN ARE GENERIC
AND MAY NOT REFLECT ACTUAL CONDITIONS FOR A SPECIFIC
SITE. IF SITE CONDITIONS CAUSE INSTALLATION TO DEVIATE
FROM THE REQUIREMENTS DETAILED HEREIN, A LICENSED
ENGINEER OR ARCHITECT SHALL PREPARE SITE SPECIFIC
DOCUMENTS FOR USE WITH THIS DOCUMENT.

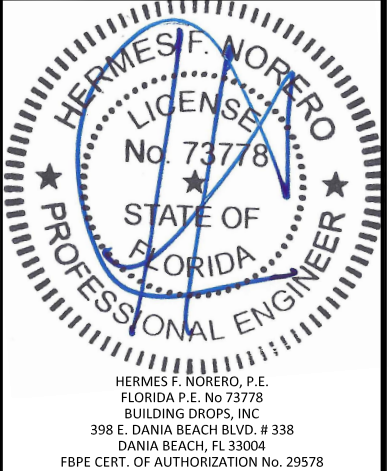


FL #:	FL31767
DATE:	02.03.20
DWG. BY:	SM
CHK. BY:	HFN
SCALE:	NTS
DWG. #:	AVI004
SHEET:	6

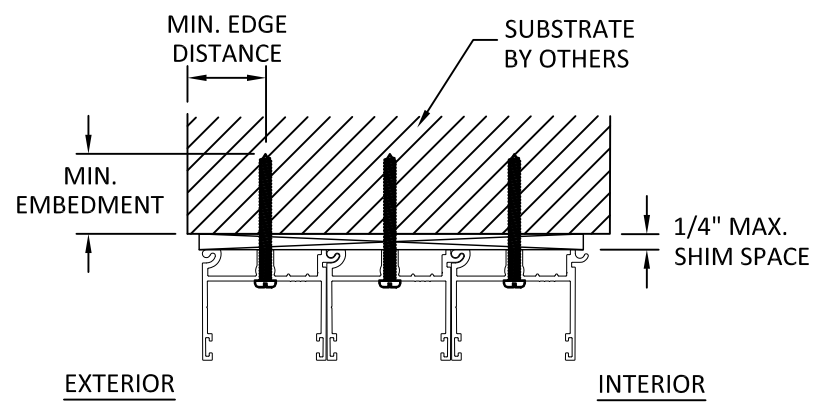


A
7 **VERTICAL SECTION**
THROUGH FRAME - HEAD

NOTE:
THREE TRACK DETAILS SHOWN, TWO
TRACK DETAILS SIMILAR. SEE SHEETS
3 AND 4 FOR FURTHER QUANTITY,
LOCATION, AND SPACING DETAILS.

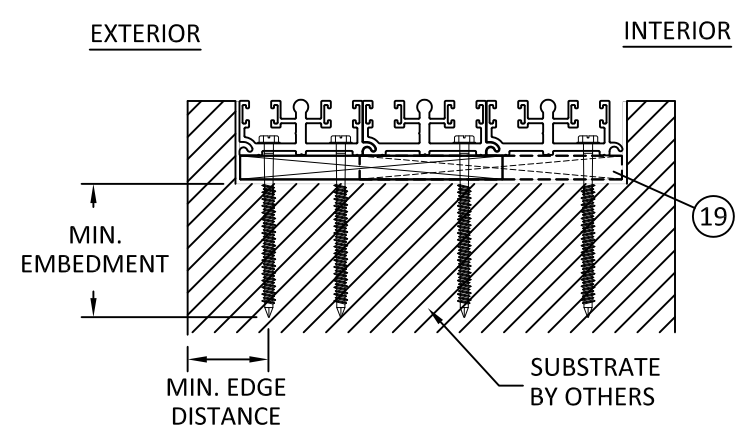

C
7 **VERTICAL SECTION**
THROUGH FRAME - SILL

- SILL INSTALLATION NOTES:
1. POSITION DRAINAGE TUBES AS REQUIRED BY DETAIL A/9, AND PREPARE HOLES IN DRAIN PAN (ITEM #6 OR 7), AND ROUTE TUBES THROUGH PAN, SEALING WITH SILICONE.
 2. PLACE ALUMINUM BARS (ITEM #19) AT 5" O.C., STAGGERING PLACEMENT TO BE FLUSH WITH INTERIOR AND EXTERIOR SIDE OF DRAIN PAN.
 3. DRILL HOLES THOUGH DRAIN PAN FOR INSTALLATION ANCHORS AT LOCATIONS SPECIFIED ON SHEETS 3 AND 4, AND COVER HOLES WITH SEALANT.
 4. PLACE SILL TRACK (ITEM #4) OVER ALUMINUM BARS, WITH CLEARANCE HOLES ALIGNED TO THE ANCHOR HOLES IN THE DRAIN PAN AND INSTALL INSTALLATION ANCHORS

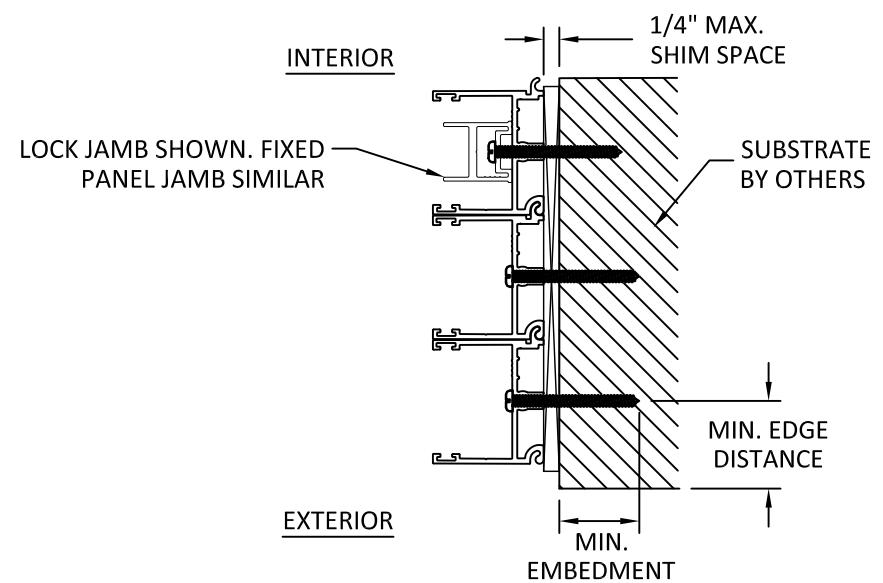

B
7 **VERTICAL SECTION**
THROUGH FRAME - LOCK JAMB

ANCHOR SCHEDULE					
METHOD	SUBSTRATE	ANCHOR SCHEDULE	MIN EMBEDMENT	MIN. EDGE DISTANCE	MIN. SPACING BETWEEN SCREWS
THROUGH FRAME	WOOD: MIN. SG = 0.55	#10 WOOD SCREW	1.5"	0.75"	1.0"
	CONCRETE: MIN. 3000 PSI	3/16" ITW TAPCON	1.25"	2.5"	2.0"
	MASONRY: MIN. 1500 PSI ASTM C90 HOLLOW BLOCK				
	STEEL: MIN. 18 GAUGE, MIN. Fy = 33 KSI	#10 SELF-DRILLING OR SELF-TAPPING SCREW	3 THREADS MIN PENETRATION BEYOND METAL	0.75"	1.0"
	ALUMINUM: MIN. 0.125", MIN. Fy = 16 KSI				

- INSTALLATION NOTES:
1. ONE (1) INSTALLATION ANCHOR IS REQUIRED AT EACH ANCHOR LOCATION SHOWN.
 2. THE NUMBER OF INSTALLATION ANCHORS DEPICTED IS THE MINIMUM NUMBER OF ANCHORS TO BE USED FOR PRODUCT INSTALLATION OF THE MAXIMUM SIZE LISTED.
 3. INSTALL INDIVIDUAL INSTALLATION ANCHORS WITHIN A TOLERANCE OF ±1/2 INCH THE DEPICTED LOCATION & SPACING IN THE ANCHOR LAYOUT DETAILS (I.E., WITHOUT CONSIDERATION OF TOLERANCES). TOLERANCES ARE NOT CUMULATIVE FROM ONE INSTALLATION ANCHOR TO THE NEXT.
 4. SHIM WITH LOAD BEARING SHIM(S) AT OR ADJACENT TO ANCHOR LOCATIONS AND AS NEEDED TO ACHIEVE A SQUARE AND PLUMB INSTALLATION. MAXIMUM ALLOWABLE SHIM STACK TO BE 1/4 INCH. SHIM WHERE SPACE OF 1/16 INCH OR GREATER OCCURS. SHIM(S) SHALL BE CONSTRUCTED OF HIGH DENSITY PLASTIC OR BETTER.
 5. MINIMUM EMBEDMENT AND EDGE DISTANCE EXCLUDE WALL FINISHES, INCLUDING BUT NOT LIMITED TO STUCCO, FOAM, BRICK VENEER, AND SIDING.
 6. INSTALLATION ANCHORS AND ASSOCIATED HARDWARE MUST BE MADE OF CORROSION RESISTANT MATERIAL OR HAVE A CORROSION RESISTANT COATING.
 7. INSTALLATION ANCHORS SHALL BE INSTALLED IN ACCORDANCE WITH ANCHOR MANUFACTURER'S INSTALLATION INSTRUCTIONS, AND ANCHORS SHALL NOT BE USED IN SUBSTRATES WITH STRENGTHS LESS THAN THE MINIMUM STRENGTH SPECIFIED BY THE ANCHOR MANUFACTURER.



AVIGLASS S.A DE C.V
MAIZ 180-2, GRANJAS ESMERALDA,
IZTAPALAPA, 09810, CIUDAD DE MÉXICO, MEXICO
PH: (01 55) 56 70 03 57 FX: (01 55) 56 70 03 37

TITLE:
MINIMAL SERIES SLIDING
GLASS DOOR

ANCHOR DETAILS &
INSTALLATION NOTES

PREPARED BY:
BUILDING DROPS, INC.
398 E. DANIA BEACH BLVD., STE. 338
DANIA BEACH, FL 33004
PH: (954)399-8478
FAX: (954)744-4738
WEB: www.buildingdrops.com

REMARKS	BY	DATE

THE INSTALLATION DETAILS DESCRIBED HERE IN ARE GENERIC
AND MAY NOT REFLECT ACTUAL CONDITIONS FOR A SPECIFIC
SITE. IF SITE CONDITIONS CAUSE INSTALLATION TO DEVIATE
FROM THE REQUIREMENTS DETAILED HEREIN, A LICENSED
ENGINEER OR ARCHITECT SHALL PREPARE SITE SPECIFIC
DOCUMENTS FOR USE WITH THIS DOCUMENT.

HERMES F. NORERO, P.E.
FLORIDA P.E. No 73778
BUILDING DROPS, INC
398 E. DANIA BEACH BLVD. # 338
DANIA BEACH, FL 33004
FBPE CERT. OF AUTHORIZATION No. 29578

FL #:
FL31767

DATE: **02.03.20**

DWG. BY: **SM**CHK. BY: **HFN**







SCALE: **NTS**

DWG. #: **AVI004**

SHEET:
7
OF 10

s:\projects\aviglass.s.a.de.c.v\fb-c-19-0344-3 (minimal series sliding glass door-3 panel or less)\dwgs\avi004-secinto forte minimal hvbz-nidwg 4/9/2020 9:46 PM

BILL OF MATERIALS				
ITEM NUMBER	PART NUMBER	DESCRIPTION	MATERIAL	NOTES
1	SE-2432	TOP RAIL	6063-T5	
2	SE-2435	FRAME TRACK (HEAD & JAMB)	6063-T5	
3	SE-2436	JAMB COVER	6063-T5	
4	SE-2440	SILL TRACK	6005-T6	
5	SE-2443	BOTTOM RAIL	6063-T5	
6	SE-2448	THREE TRACK DRAIN PAN	6063-T5	
7	SE-2449	TWO TRACK DRAIN PAN	6063-T5	
8	SE-2451	JAMB STILE ADAPTOR	6063-T5	
9	SE-2452	JAMB STILE	6063-T5	
10	SE-2453	INTERLOCK	6005-T5	
11	-	TRUTH NEXUS 2-PT MORTISE LOCK	STAINLESS STEEL	
12	-	TRUTH 2-PT KEEPER	STAINLESS STEEL	
13	-	PABOSE TANDEM ROLLER ASSEMBLY	STAINLESS STEEL	PART NO. GTT 280/460 HKA
14	-	SASH ALIGNMENT CLIP	6063-T5	AT TOP OF INTERLOCKS ON EXTERIOR W/ TWO #10x1" SCREWS
15	-	FIXED PANEL ANGLE (4" x 1-7/32" x 1/16")	6063-T5	SEE SHEET 6
16	-	PILE WEATHERSTRIPPING W/ FIN	-	0.280" X 0.280"
17	-	#8 x 3-1/4" FH SS SCREWS	STAINLESS STEEL	THREE PER FRAME CORNER
18	-	#8 x 2" FH SS SCREWS	STAINLESS STEEL	TWO PER PANEL CORNER
19	-	2" x 4" x 3/8" ALUMINUM BAR	6063-T5	5" O.C. UNDER TRACK
20	-	DRAIN PAN END DAM	6063-T5	
21	-	0.090" x 3.35" MIN. FLAT BAR	6063-T5 MIN.	USED AS SILL RISER. REQ'D FOR WATER RATING. 4" OVERALL HEIGHT FROM BOTTOM.
22	-	2" x 2" x 3/8" ALUMINUM BAR	6063-T5	5" O.C. UNDER TRACK
23	-	FIXED PANEL SETTING BLOCK	POLYMER	
24	-	1 3/8" x 4" x 3/8" ALUMINUM BAR	6063-T5	UNDER SILL, SEE SHEET 9
25	-	1 3/8" x 2" x 3/8" ALUMINUM BAR	6063-T5	UNDER SILL, SEE SHEET 9
26	-	1 ¼" x ½" ALUM. ANGLE 1 ½" LENGTH	6063-T5	FOR XOX FIXED PANEL HEAD

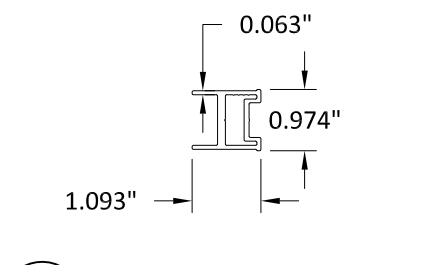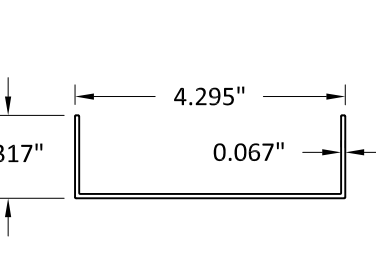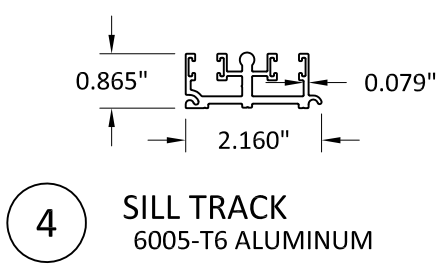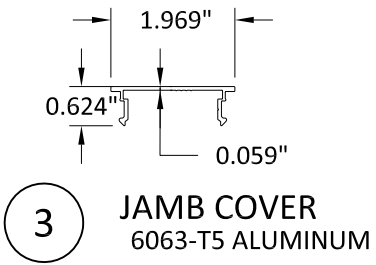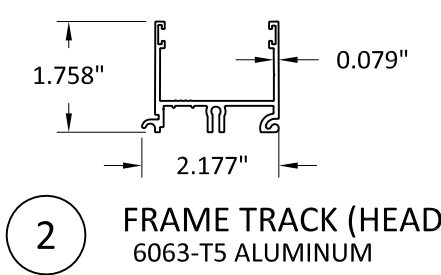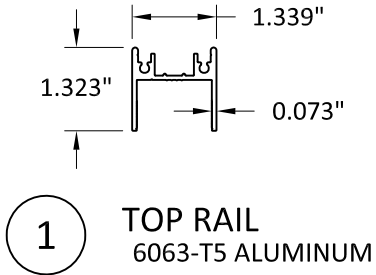


7 TWO TRACK DRAIN PAN
6063-T5 ALUMINUM

8 JAMB STILE ADAPTOR
6063-T5 ALUMINUM



6 THREE TRACK DRAIN PAN
6063-T5 ALUMINUM

 

5 BOTTOM RAIL
6063-T5 ALUMINUM

10 INTERLOCK
6005-T5 ALUMINUM

9 JAMB STILE
6063-T5 ALUMINUM




AVIGLASS S.A DE C.V
MAIZ 180-2, GRANJAS ESMERALDA,
IZTAPALAPA, 09810, CIUDAD DE MÉXICO, MEXICO
PH: (01 55) 56 70 03 57 FX: (01 55) 56 70 03 37

TITLE: MINIMAL SERIES SLIDING GLASS DOOR
BILL OF MATERIALS, COMPONENTS, AND DRAINAGE DETAIL

PREPARED BY: BUILDING DROPS, INC.
398 E. DANIA BEACH BLVD., STE. 338
DANIA BEACH, FL 33004
PH: (954)399-8478
FAX: (954)744-4738
WEB: www.buildingdrops.com

REMARKS	BY	DATE

THE INSTALLATION DETAILS DESCRIBED HERE IN ARE GENERIC AND MAY NOT REFLECT ACTUAL CONDITIONS FOR A SPECIFIC SITE. IF SITE CONDITIONS CAUSE INSTALLATION TO DEVIATE FROM THE REQUIREMENTS DETAILED HEREIN, A LICENSED ENGINEER OR ARCHITECT SHALL PREPARE SITE SPECIFIC DOCUMENTS FOR USE WITH THIS DOCUMENT.

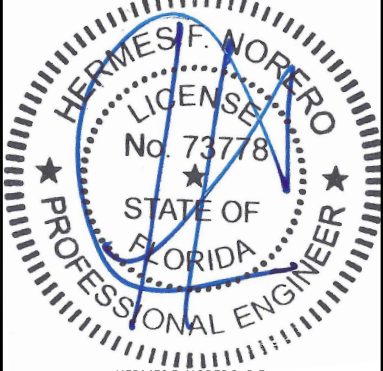

HERMES F. NORERO, P.E.
FLORIDA P.E. No 73778
BUILDING DROPS, INC
398 E. DANIA BEACH BLVD. # 338
DANIA BEACH, FL 33004
FBPE CERT. OF AUTHORIZATION No. 29578

FL #:

FL31767

DATE: 02.03.20

DWG. BY: SM

CHK. BY: HFN


SCALE: NTS

DWG. #: AVI004

SHEET: 8 OF 10

s:\projects\aviglass.s.a.de.c.v\fb-c19-0344-3 (minimal series sliding glass door-3 panel or less)\dwg\av004- siccinto forte minimal hvbz - nldwg 4/9/2020 9:46 PM



THREE TRACK DRAIN PAN
PLAN DETAIL

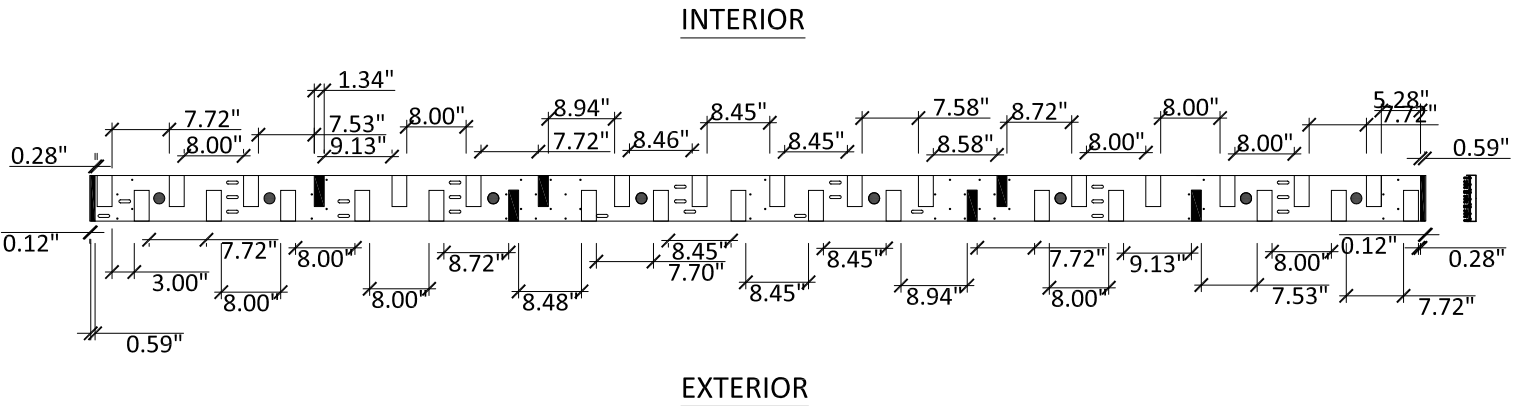

LEGEND

- = DRAIN TUBE
- = INSTALLATION ANCHORS
- = 2" X 4" X 3/8" ALUMINUM SPACER (#19)
- = 2" X 2" X 3/8" ALUMINUM SPACER (#20)
- = 1 3/8" X 4" X 3/8" ALUMINUM SPACER (#24)
- = 1 3/8" X 4" X 3/8" ALUMINUM SPACER (#25)
- ||| = WEEP SLOTS
- = DRAIN PAN END DAM (#20)

TWO TRACK DRAIN PAN
PLAN DETAIL

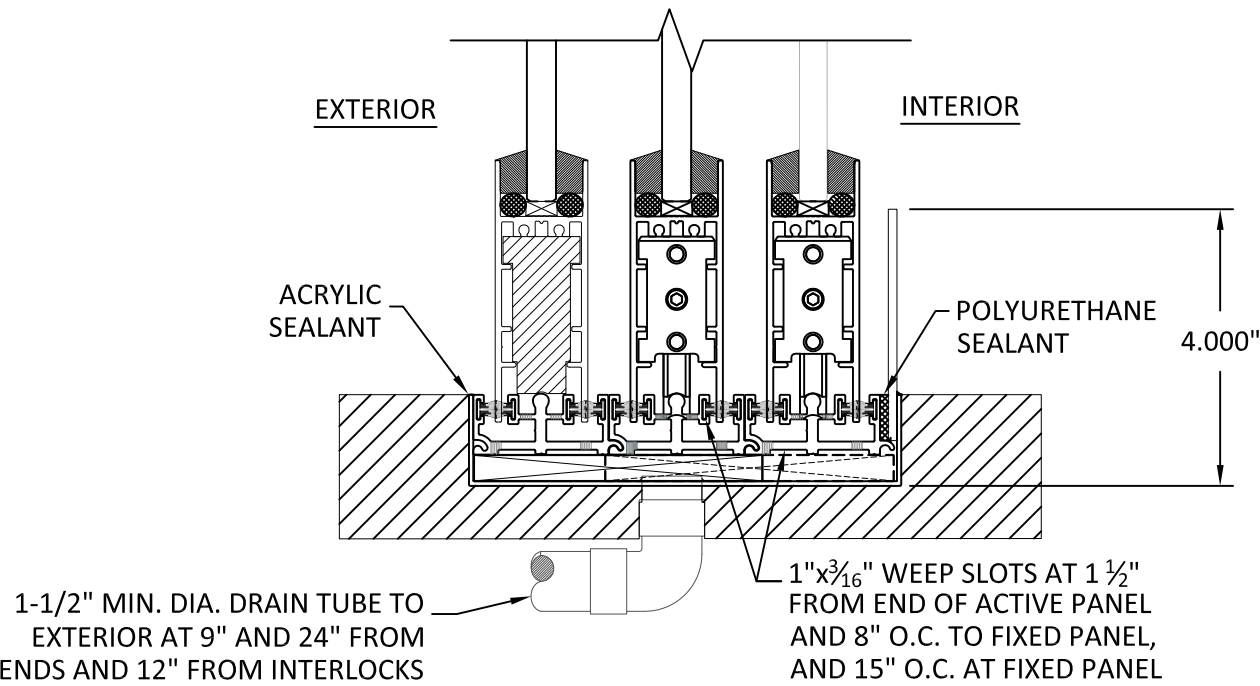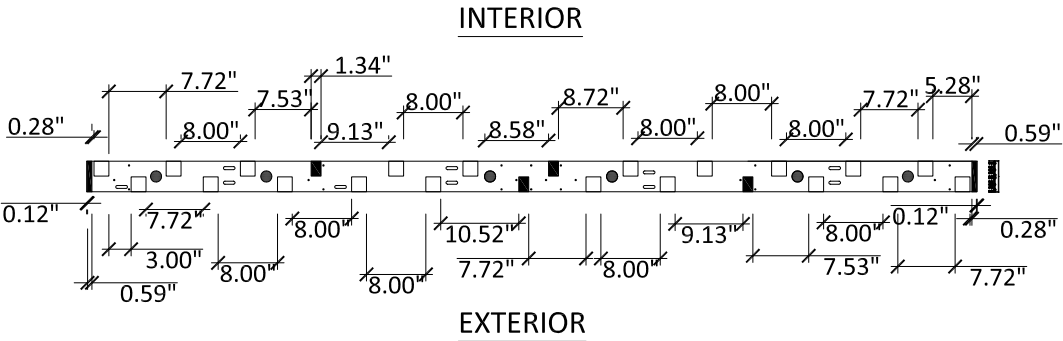

A
9

VERTICAL SECTION
SILL DRAINAGE DETAIL

NOTE:
RECESSED SILL DRAIN PAN AND 4" DAM HEIGHT
REQUIRED FOR INSTALLATIONS WHERE WATER
INFILTRATION RESISTANCE IS REQUIRED. TRACKS
MAY BE MOUNTED WITHOUT DRAIN PAN
WHERE DOOR LOCATION IS PROVIDED WITH AN
OVERHANG SUCH THAT THE OVERHANG RATIO
OF OVERHANG LENGTH/OVERHANG HEIGHT IS
EQUAL TO OR GREATER THAN 1.0. THREE TRACK
SHOWN, TWO TRACK SIMILAR.



AVIGLASS S.A DE C.V
MAIZ 180-2, GRANJAS ESMERALDA,
IZTAPALAPA, 09810, CIUDAD DE MÉXICO, MEXICO
PH: (01 55) 56 70 03 57 FX: (01 55) 56 70 03 37

TITLE: MINIMAL SERIES SLIDING
GLASS DOOR
DRAINAGE DETAILS

PREPARED BY: BUILDING DROPS, INC.
398 E. DANIA BEACH BLVD., STE. 338
DANIA BEACH, FL 33004
PH: (954) 399-8478
FAX: (954) 744-4738
WEB: www.buildingdrops.com

REMARKS	BY	DATE

THE INSTALLATION DETAILS DESCRIBED HERE IN ARE GENERIC
AND MAY NOT REFLECT ACTUAL CONDITIONS FOR A SPECIFIC
SITE. IF SITE CONDITIONS CAUSE INSTALLATION TO DEVIATE
FROM THE REQUIREMENTS DETAILED HEREIN, A LICENSED
ENGINEER OR ARCHITECT SHALL PREPARE SITE SPECIFIC
DOCUMENTS FOR USE WITH THIS DOCUMENT.

HERMES F. NORERO
LICENSE
No. 73778
STATE OF
FLORIDA
PROFESSIONAL ENGINEER

HERMES F. NORERO, P.E.
FLORIDA P.E. No 73778
BUILDING DROPS, INC
398 E. DANIA BEACH BLVD. # 338
DANIA BEACH, FL 33004
FBPE CERT. OF AUTHORIZATION No. 29578

FL #:
FL31767


DATE: **02.03.20**

DWG. BY: **SM** CHK. BY: **HFN**


SCALE: **NTS**

DWG. #: **AVI004**

SHEET:
9

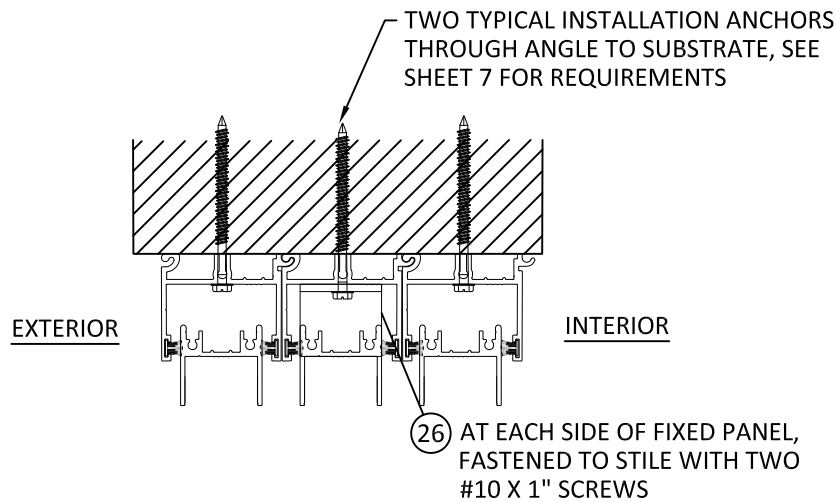


A
10 **VERTICAL SECTION**
XOX CONFIGURATION - FIXED PANEL DETAIL
HEAD

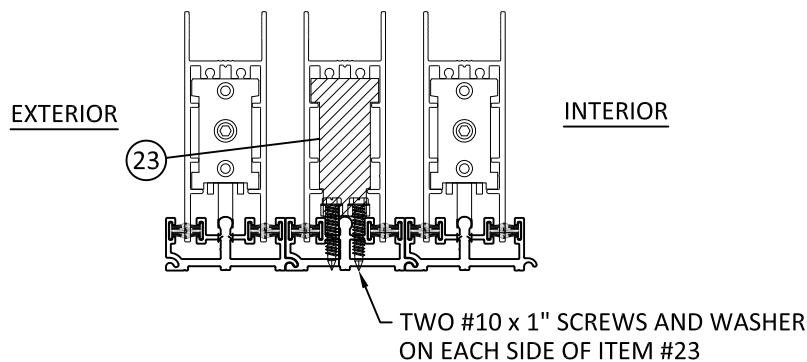

B
10 **VERTICAL SECTION**
XOX CONFIGURATION - FIXED PANEL DETAIL
SILL

- NOTES:
1. UNIQUE DETAILS OF XOX THREE TRACK CONFIGURATION SHOWN. REFER TO PREVIOUS SHEETS FOR ALL OTHER TYPICAL DETAILS.
 2. THREE TRACK SHOWN, TWO TRACK SIMILAR. TWO TRACK SHALL USE FIXED PANEL AT EXTERIOR.
 3. FOR XOX CONFIGURATIONS UNEQUAL PANEL SIZE IS QUALIFIED, SUCH THAT THE OVERALL ASSEMBLY IS LIMITED TO THE LOWEST DESIGN PRESSURE RATING DETERMINED BY MAX. PANEL SIZE ON SHEET 2

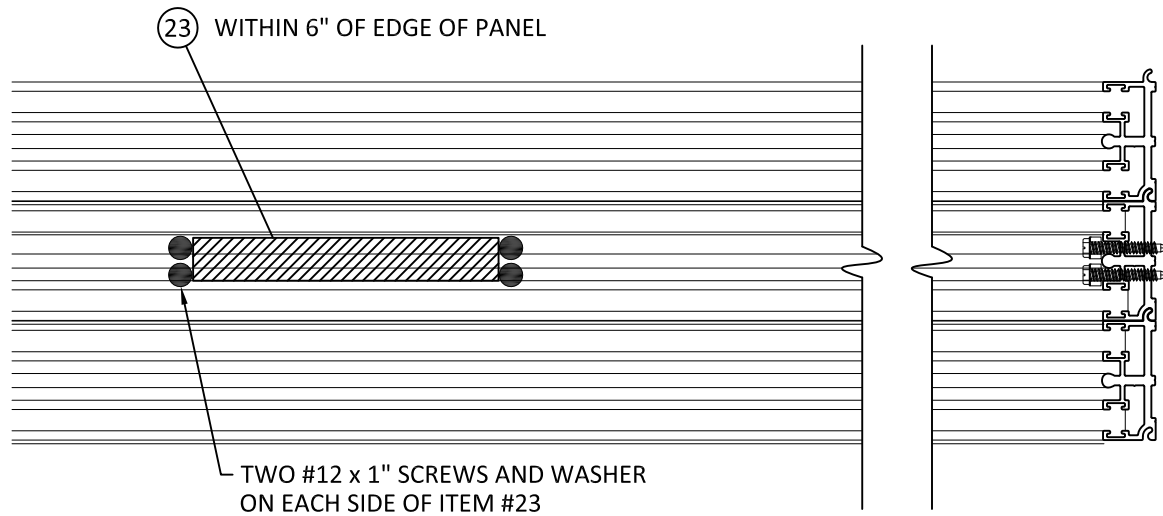

C
10 **PLAN VIEW**
XOX CONFIGURATION - FIXED PANEL DETAIL
SILL - SETTING BLOCK



AVIGLASS S.A DE C.V
MAIZ 180-2, GRANJAS ESMERALDA,
IZTAPALAPA, 09810, CIUDAD DE MÉXICO, MEXICO
PH: (01 55) 56 70 03 57 FX: (01 55) 56 70 03 37

TITLE: **MINIMAL SERIES SLIDING GLASS DOOR**

XOX CONFIGURATION DETAILS

PREPARED BY: **BUILDING DROPS, INC.**
398 E. DANIA BEACH BLVD., STE. 338
DANIA BEACH, FL 33004
PH: (954)399-8478
FAX: (954)744-4738
WEB: www.buildingdrops.com

REMARKS	BY	DATE

THE INSTALLATION DETAILS DESCRIBED HERE IN ARE GENERIC AND MAY NOT REFLECT ACTUAL CONDITIONS FOR A SPECIFIC SITE. IF SITE CONDITIONS CAUSE INSTALLATION TO DEVIATE FROM THE REQUIREMENTS DETAILED HEREIN, A LICENSED ENGINEER OR ARCHITECT SHALL PREPARE SITE SPECIFIC DOCUMENTS FOR USE WITH THIS DOCUMENT.

HERMES F. NORERO, P.E.
FLORIDA P.E. No 73778
BUILDING DROPS, INC
398 E. DANIA BEACH BLVD. # 338
DANIA BEACH, FL 33004
FBPE CERT. OF AUTHORIZATION No. 29578

FL #:

FL31767

DATE: **02.03.20**

DWG. BY: **SM** CHK. BY: **HFN**

SCALE: **NTS**

DWG. #: **AVI004**

SHEET:

10

OF 10