

REGENCY PLUS, INC.

1315 VINYL XOx HORIZONTAL SLIDING WINDOW

SERIES 1000 ANNEAL GLAZING PACKAGE

INSTALLATION ANCHORAGE DETAILS

GENERAL NOTES:

1.

THE PRODUCT SHOWN HEREIN IS TESTED AND DESIGNED TO COMPLY WITH REQUIREMENTS OF THE 9TH EDITION (2026) FLORIDA BUILDING CODE, BUILDING AND RESIDENTIAL VOLUMES EXCLUDING THE HIGH VELOCITY HURRICANE ZONE (HVHZ).
2.

WOOD FRAMING, 2X WOOD BUCK, METAL FRAMING AND CONCRETE/MASONRY OPENING TO BE DESIGNED AND ANCHORED TO PROPERLY TRANSFER ALL LOADS TO STRUCTURE. FRAMING AND CONCRETE/MASONRY OPENING IS THE RESPONSIBILITY OF THE ARCHITECT OR ENGINEER OF RECORD. APPROVED INSTALLATION SUBSTRATES INCLUDE THE FOLLOWING:

2.1.

WOOD FRAMING

2.2.

STEEL STUD FRAMING AND

2.3.

CONCRETE AND/OR MASONRY
3.

1X BUCK OVER CONCRETE/MASONRY IS OPTIONAL. WHERE 1X BUCKS ARE USED, INSTALLATION ANCHORS WILL PASS THROUGH WINDOW FRAME AND 1X BUCK INTO CONCRETE/MASONRY SUBSTRATE. WHERE 1X BUCK IS NOT USED, INSTALLATION ANCHORS WILL PASS THROUGH WINDOW FRAME INTO CONCRETE/MASONRY SUBSTRATE. DISSIMILAR MATERIALS MUST BE SEPARATED WITH APPROVED COATING OR MEMBRANE. SELECTION OF COATING OR MEMBRANE IS THE RESPONSIBILITY OF THE ARCHITECT OR ENGINEER OF RECORD.
4.

THE PRODUCT SHOWN HEREIN HAS BEEN TESTED TO THE FOLLOWING.

4.1.

AAMA/WDMA/CSA 101/I.S.2/A440-17. SEE TEST REPORT NO. NCTL-110-23218-1, DATED 03/24/20 BY NATIONAL CERTIFIED TESTING LABORATORIES, YORK, PA.
5.

APPROVED IMPACT PROTECTIVE SYSTEM IS REQUIRED FOR THIS PRODUCT IN WIND BORNE DEBRIS REGIONS.
6.

MATERIAL:

5.1.

FRAME: EXTRUDED RIGID PVC BY VISION EXTRUSIONS GROUP LIMITED PER CURRENT MIAMI-DADE NOTICE OF ACCEPTANCE (NOA).

5.2.

REINFORCEMENT: GALVANIZED STEEL TUBE - PANEL PERIMETER AND FIXED MEETING STILES
6.

GLAZING:

6.1.

GLAZING DETAIL AS TESTED: OVERALL 0.89" (22.61 MM) NOMINAL

6.2.

OPERABLE PANEL:

6.2.1.

GLASS THICKNESS (2) LITES OF 5/32" (4 MM) NOMINAL ANNEALED GLASS

6.2.2.

SPACER TYPE/SIZE 0.59" (14.99 MM) DESICCANT-FILLED STAINLESS-STEEL SPACER (TYPE SS-D)

6.2.3.

GLAZING SYSTEM INTERIOR GLAZED AGAINST A (2)-LEAF DUAL DUROMETER BACK-BEDDING AND A SNAP-IN (2)-LEAF DUAL DUROMETER RIGID VINYL GLAZING BEAD.

6.3.

FIXED LITE:

6.3.1.

GLASS THICKNESS (2) LITES OF 3/16" (5 MM) NOMINAL ANNEALED GLASS

6.3.2.

SPACER TYPE/SIZE 0.524" (13.31 MM) CARDINAL XL EDGE STAINLESS STEEL SPACER (TYPE SS-D)

6.3.3.

GLAZING SYSTEM INTERIOR GLAZED AGAINST FOAM TAPE BACK-BEDDING AND A SNAP-IN (2)-LEAF DUAL DUROMETER RIGID VINYL GLAZING BEAD.

6.4.

AS TESTED GLAZING MEETS ASTM E1300-24 FOR THE DESIGN CONDITIONS SHOWN IN THIS PRODUCT APPROVAL DOCUMENT.

6.5.

ALTERNATE GLAZING MEETING THE REQUIREMENTS OF AAMA/WDMA/CSA 101/I.S.2/A440 SHALL BE ALLOWED PER ASTM E1300.
7.

DESIGNATION "X" STANDS FOR OPERABLE PANEL AND "O" STANDS FOR FIXED LITE
8.

INTERIOR AND EXTERIOR FINISHING AND SEALING ARE FOR ILLUSTRATIVE PURPOSES ONLY. THESE DRAWINGS CERTIFY THE WINDOW INSTALLATION ONLY. WATER PROOFING OF THE INSTALLED WINDOW IS NOT PART OF THIS INSTALLATION INSTRUCTION.

INSTALLATION NOTES:

1.

ONE INSTALLATION ANCHOR SHALL BE USED AT EACH ANCHOR LOCATION SHOWN IN ELEVATION ON SHEET 2.
2.

SHIM AS REQUIRED AT EACH INSTALLATION ANCHOR WITH LOAD BEARING SHIM. SHIM WHERE SPACE OF 1/16" OR GREATER OCCURS. MAXIMUM ALLOWABLE SHIM STACK TO BE 1/4".
3.

ANCHOR QUANTITIES AND SPACING / EMBEDMENT AND EDGE DISTANCE

3.1.

THE NUMBER OF INSTALLATION ANCHORS IS BASED ON THE MAXIMUM END DISTANCE (ED) AND THE MAXIMUM ON CENTER (O.C.) SPACING PLACEMENT OF ANCHORS IN ACCORDANCE WITH ELEVATION ON SHEET 2.

3.2.

END DISTANCES AND O.C. SPACING LESS THAN THAT SHOWN IN THE ELEVATION ON SHEET 2 ARE ACCEPTABLE.

3.3.

FOR WINDOW SIZES SMALLER THAN THOSE SHOWN, ANCHOR QUANTITIES CAN BE REDUCED WHILE MAINTAINING EDGE DISTANCE AND O.C. SPACING REQUIREMENTS.

3.4.

ANCHOR QUANTITIES AND SPACING SHOWN ARE BASED ON THE LOWER OF ANCHOR SPACING USED IN TESTING OR REQUIRED BY LOADING AT DESIGN PRESSURE.
4.

SUBSTRATE ANCHORING METHODS:

4.1.

FOR ANCHORING INTO CONCRETE/MASONRY USE 3/16" HEX HEAD OR FLAT HEAD TAPCONS WITH SUFFICIENT LENGTH TO ACHIEVE A 1 1/2" MINIMUM EMBEDMENT INTO CONCRETE WITH 1 1/8" MINIMUM EDGE DISTANCE AND 1" MINIMUM EMBEDMENT INTO MASONRY WITH 2" MINIMUM EDGE DISTANCE. LOCATE ANCHORS AS SHOWN IN ELEVATIONS AND INSTALLATION DETAILS. ANCHOR LOCATIONS HAVE +/- 1" TOLERANCE.

4.2.

FOR ANCHORING INTO WOOD FRAMING OR 2X BUCK USE #10 PAN HEAD (SHOWN) OR FLAT HEAD WOOD SCREWS WITH SUFFICIENT LENGTH TO ACHIEVE A 1 1/4" MINIMUM EMBEDMENT INTO SUBSTRATE WITH 3/4" MINIMUM EDGE DISTANCE. LOCATE ANCHORS AS SHOWN IN ELEVATIONS AND INSTALLATION DETAILS. ANCHOR LOCATIONS HAVE +/- 1" TOLERANCE.

4.3.

FOR ANCHORING INTO METAL STRUCTURE USE #10 PAN HEAD OR FLAT HEAD SMS OR SELF DRILLING SCREWS WITH SUFFICIENT LENGTH TO ACHIEVE 3 THREADS MINIMUM BEYOND STRUCTURE INTERIOR WALL WITH 3/4" MINIMUM EDGE DISTANCE. LOCATE ANCHORS AS SHOWN IN ELEVATIONS AND INSTALLATION DETAILS. ANCHOR LOCATIONS HAVE +/- 1" TOLERANCE.
5.

ALL FASTENERS TO BE CORROSION RESISTANT, AND/OR HAVE A CORROSION RESISTANT COATING, OR MEET THE REQUIREMENTS OF SECTION 1711, 9TH EDITION (2026) FBC AND SECTION R332, 9TH EDITION (2026) FRC WHEN APPLICABLE.
6.

INTERIOR AND EXTERIOR FINISHES BY OTHERS. NOT SHOWN FOR CLARITY.
7.

PERIMETER AND JOINT SEALANT BY OTHERS TO BE DESIGNED AND/OR SPECIFIED IN ACCORDANCE WITH ASTM E2112.
8.

INSTALLATION ANCHORS SHALL BE INSTALLED IN ACCORDANCE WITH ANCHOR MANUFACTURER'S INSTALLATION INSTRUCTIONS AND ANCHORS SHALL NOT BE USED IN SUBSTRATES WITH STRENGTHS LESS THAN THE MINIMUM STRENGTH SPECIFIED BELOW:

8.1.

WOOD - MINIMUM SPECIFIC GRAVITY OF G=0.42

8.2.

CONCRETE - MINIMUM COMPRESSIVE STRENGTH OF 2500 PSI

8.3.

MASONRY - STRENGTH CONFORMANCE TO ASTM C-90, MEDIUM WEIGHT WITH DENSITY > 117 PCF

8.4.

METAL STRUCTURE: STEEL 18GA (0.0428"), 33KSI OR ALUMINUM 6063-T5 0.048" THICK MINIMUM

| TABLE OF CONTENT |                                    |
|------------------|------------------------------------|
| SHEET            | DESCRIPTION                        |
| 1                | GENERAL NOTES & INSTALLATION NOTES |
| 2                | ELEVATION WITH ANCHORAGE LOCATIONS |
| 3                | VERTICAL SECTION & GLAZING DETAIL  |
| 4                | HORIZONTAL SECTION                 |
| 5                | BILL OF MATERIALS                  |

| PERFORMANCE RATING          |                                      |                       |               |
|-----------------------------|--------------------------------------|-----------------------|---------------|
| MAXIMUM NOMINAL WINDOW SIZE | GLAZING DETAIL (SEE SHEET 3)         | DESIGN PRESSURE (PSF) | IMPACT RATING |
| 111" x 63.25"               | A (OPERABLE PANEL)<br>B (FIXED LITE) | +/- 40                | NONE          |

This item has been electronically signed and sealed by Robert J. Amoruso on the date adjacent to the seal using a SHA authentication code. Printed copies of this document are not considered signed and sealed and the SHA authentication code must be verified on any electronic copies.

PROJECT No. ACE-2025-131

2026 FBC UPDATE

7/28/26

UPDATED BOM REFERENCES

5/31/23

DESCRIPTION

DATE

BY

REGENCY PLUS, INC.

2000 LOCUST GAP HIGHWAY

MT. CARMEL, PA 17851

TITLE: 1315 VINYL XOx HORIZ. SLIDING WINDOW / SERIES 1000 ANNEAL GLAZING

GENERAL NOTES & INSTALLATION NOTES

DRAWN BY: RJA

DATE: 4/23/2020

SCALE: N.T.S.

DRAWING NO: RPLS0086

REV: B

SHEET: 1 OF 5

AMORUSO CONSULTING ENG., LLC

FBPE REGISTRATION NO. 38327

226 N NOVA RD, NO. 142

ORMOND BEACH, FL 32174

RJAENGPE@GMAIL.COM

Robert J. Amoruso, P.E.

Florida P.E. No. 49752

ROBERT JAMES AMORUSO

LICENSE


No 49752

STATE OF FLORIDA

PROFESSIONAL ENGINEER

Digitally signed by Robert J Amoruso

Date: 2026.08.27 09:04:30 -04'00'

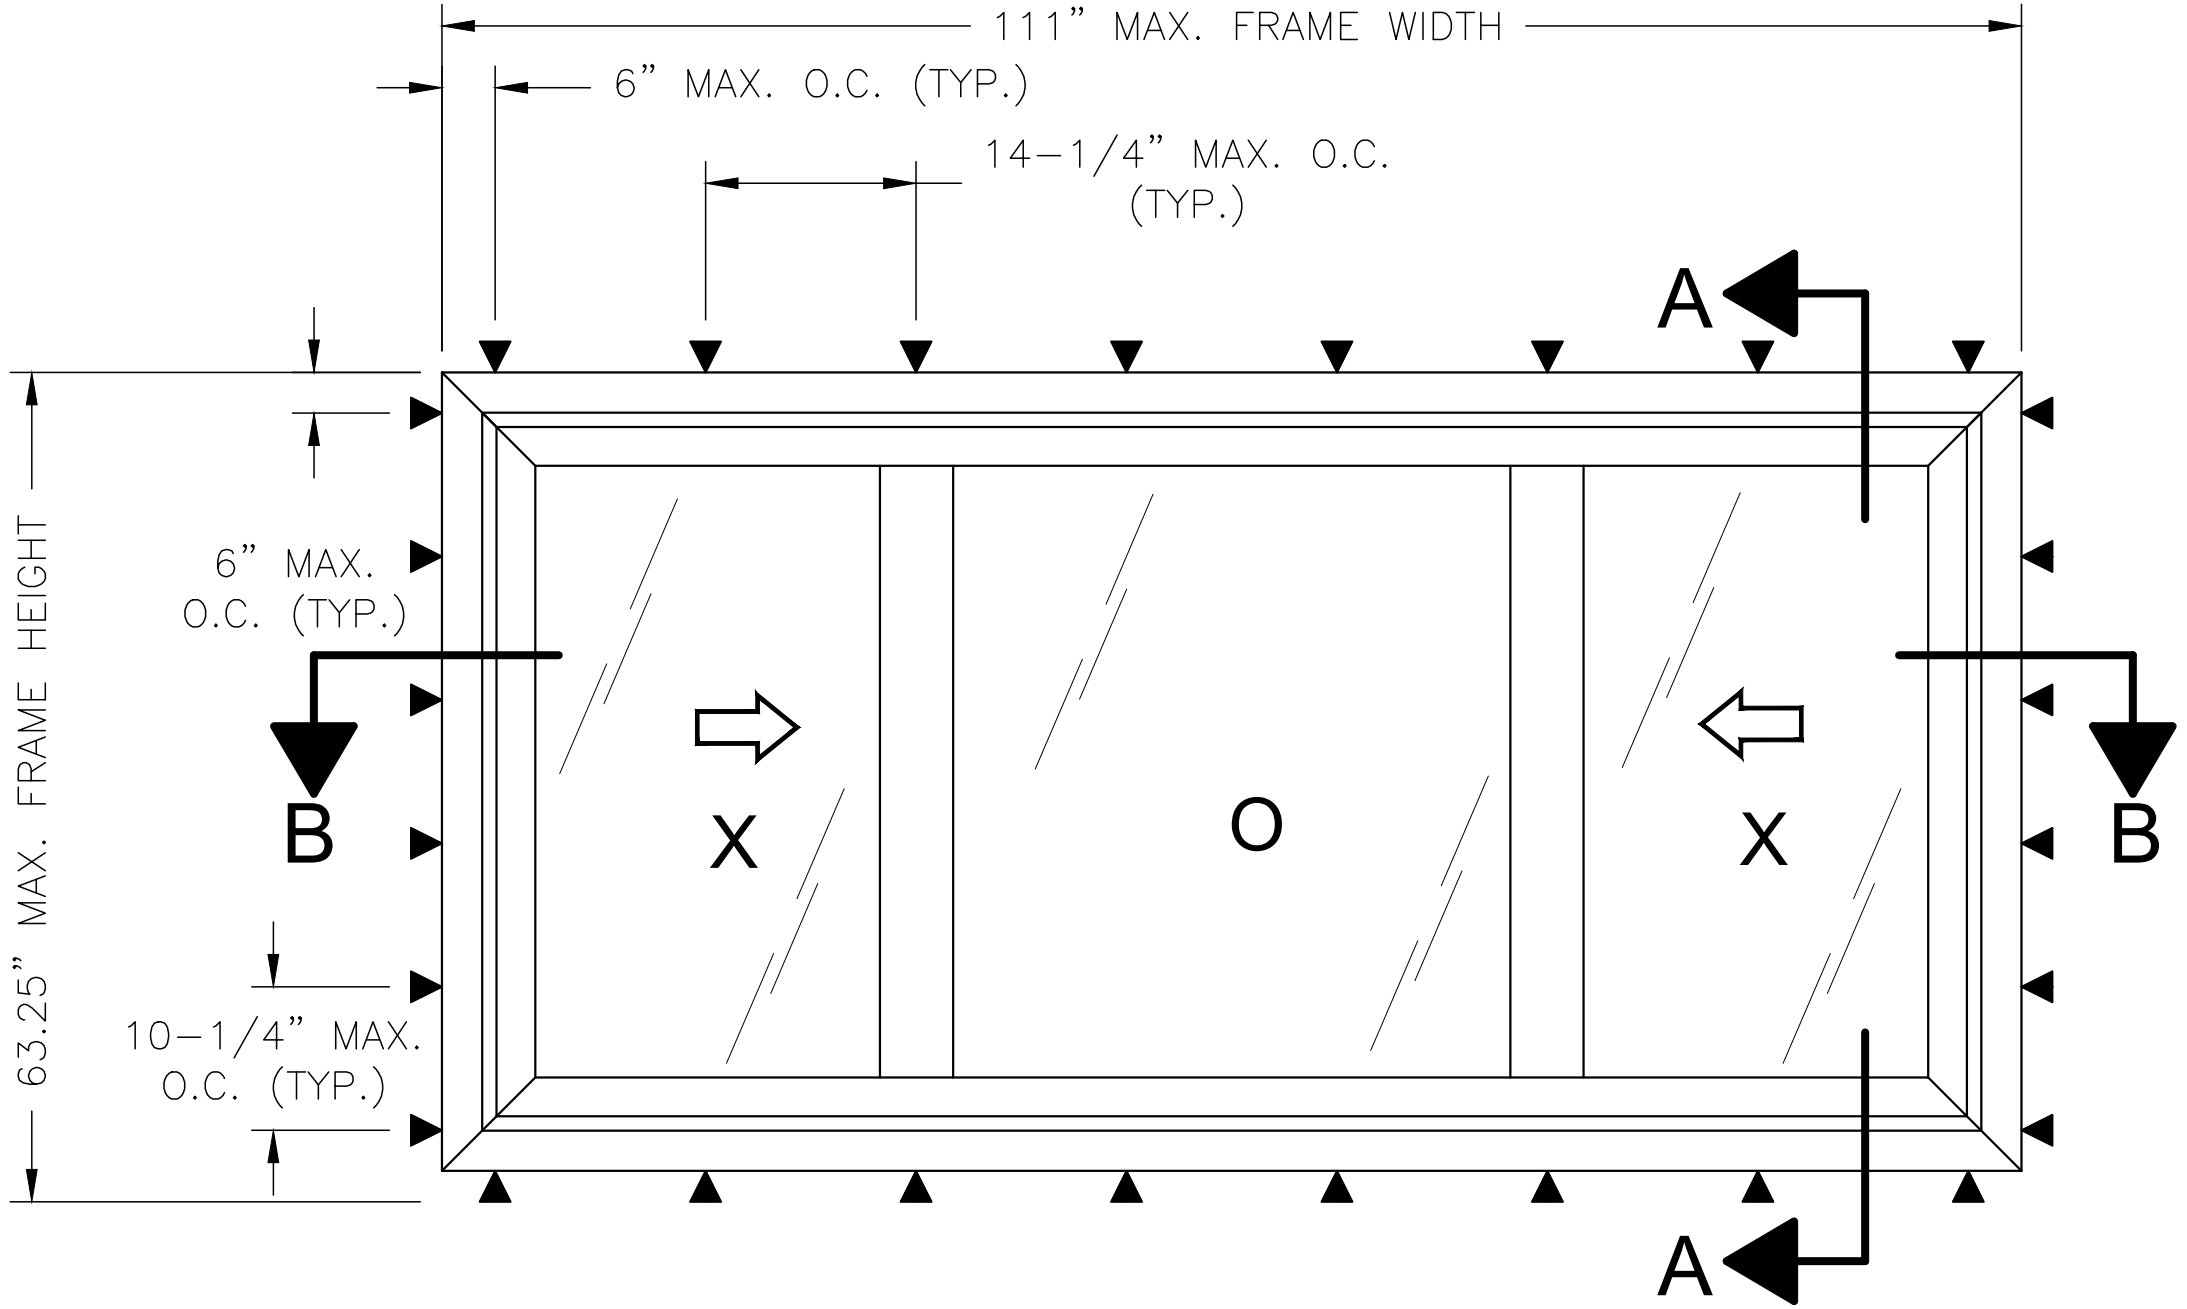

- NOTES:
- 1. OPERABLE PANEL MAXIMUM SIZE:
    - 1.1. PANEL SIZE: 25.75" X 59.625"
  - 2. DAYLIGHT OPENING MAXIMUM SIZES:
    - 2.1. OPERABLE PANEL D.L.O. SIZE: 21.875" X 55.75"
    - 2.2. FIXED LITE D.L.O. SIZE: 53.375" X 57.375"
  - 3. WEEP DESCRIPTION
    - 3.1. 0.75" WIDE BY 0.150" NOTCH LOCATED END OF THE SILL INSERTS
    - 3.2. 0.875" WIDE BY 0.400" HIGH LOCATED AT EACH END OF THE INTERIOR SILL TRACK
    - 3.3. 0.990" WIDE BY 0.25" HIGH LOCATED 1.250" FROM EACH END OF THE EXTERIOR SILL TRACK
    - 3.4. 0.750" WIDE BY 0.250" HIGH LOCATED AT EACH END OF THE BOTTOM RAIL GLAZING CHANNEL
    - 3.5. 0.25" WIDE BY 0.25" HIGH LOCATED AT EACH END OF THE BOTTOM RAIL
    - 3.6. 0.300" DIAMETER LOCATED AT MIDSPAN OF THE EXTERIOR SILL FACE

ELEVATION  
EXTERIOR VIEW

PROJECT No. ACE-2025-131

|   |                 |                        |      |
|---|-----------------|------------------------|------|
|   |                 | RJA                    | BY   |
|   |                 | 7/28/26                | DATE |
|   | 2026 FBC UPDATE | UPDATED BOM REFERENCES |      |
| B | A               | REV                    |      |


REGENCY PLUS, INC.  
2000 LOCUST GAP HIGHWAY  
MT. CARMEL, PA 17851

TITLE: 1315 VINYL XOZ HORIZ. SLIDING WINDOW / SERIES 1000 ANNEAL GLAZING  
ELEVATION W/ANCHORAGE LOCATIONS

|                             |                      |
|-----------------------------|----------------------|
| DRAWN BY: RJA               | DATE: 4/23/2020      |
| FBPE REGISTRATION NO. 38327 | DRAWING NO: RPLS0086 |
| 226 N NOVA RD, NO. 142      | SHEET: 2 OF 5        |
| ORMOND BEACH, FL 32174      | REV: B               |
| RJAENGPE@GMAIL.COM          |                      |


Robert J. Amoruso, P.E.  
Florida P.E. No. 49752

Digitally signed  
by Robert J  
Amoruso  
Date:  
2026.08.27  
09:05:39 -04'00'

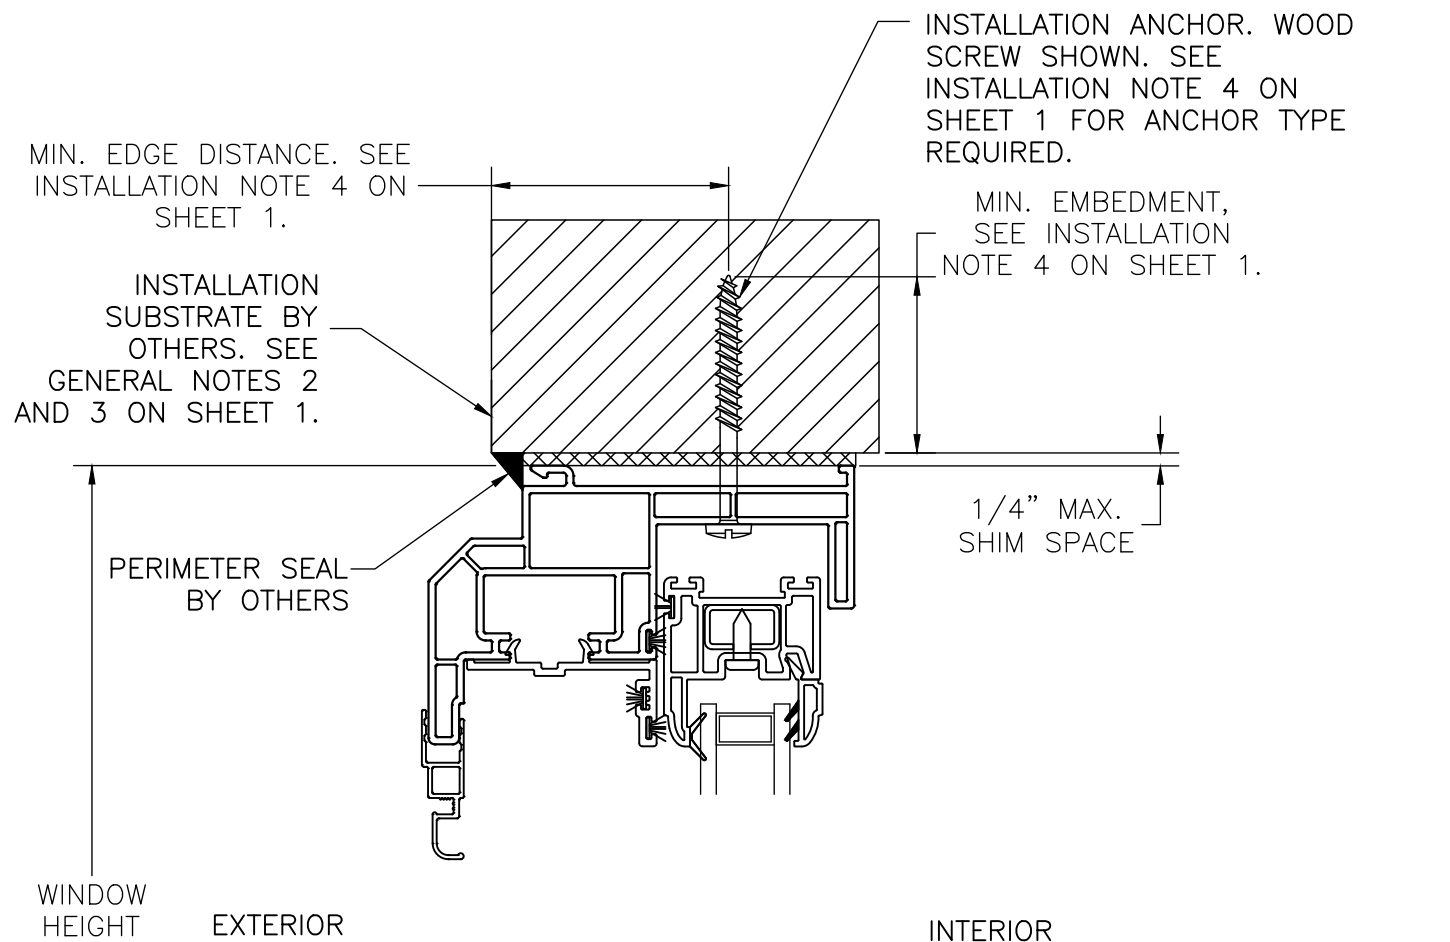


#### VERTICAL CROSS SECTION A-A

WOOD FRAMING, 2X WOOD BUCK,  
CONCRETE/MASONRY OR METAL FRAME  
APPROVED

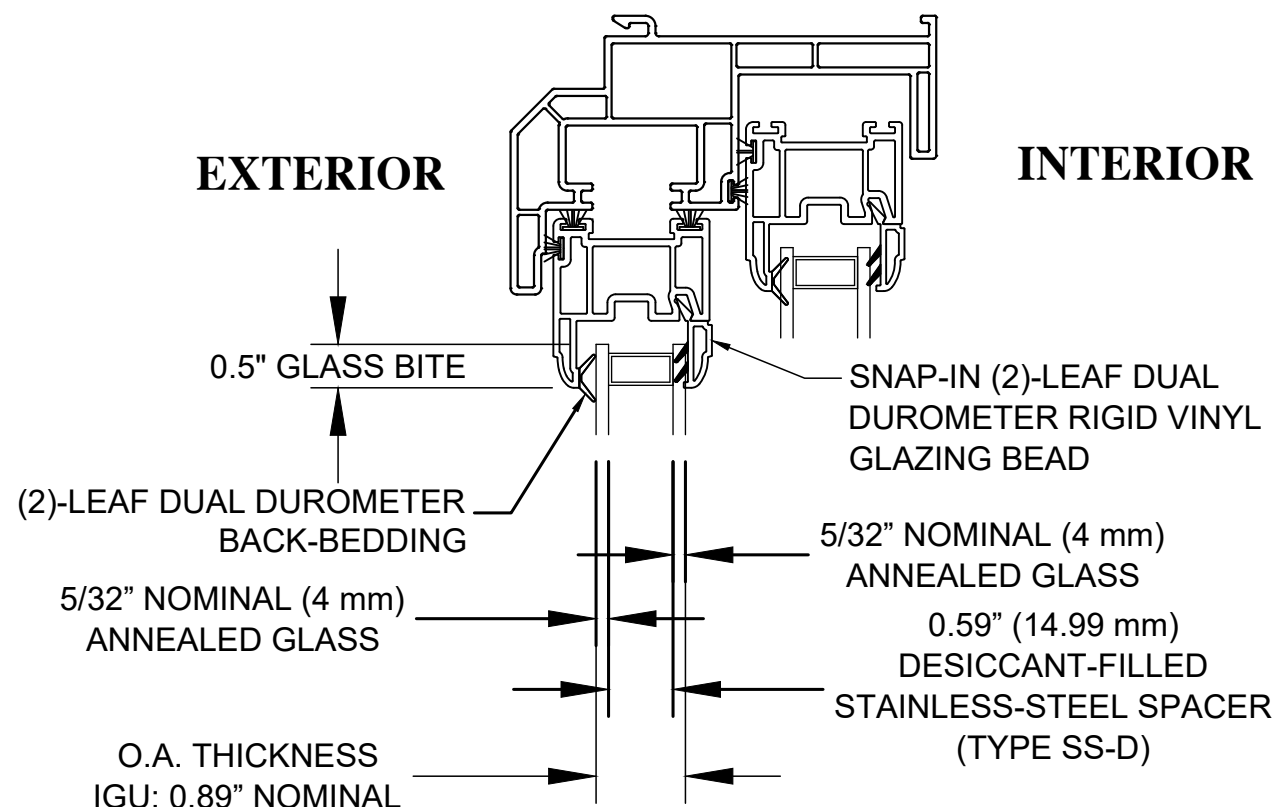

#### GLAZING DETAIL A - OPERABLE PANELS

(HEAD SHOWN. SILL AND JAMBS SAME)

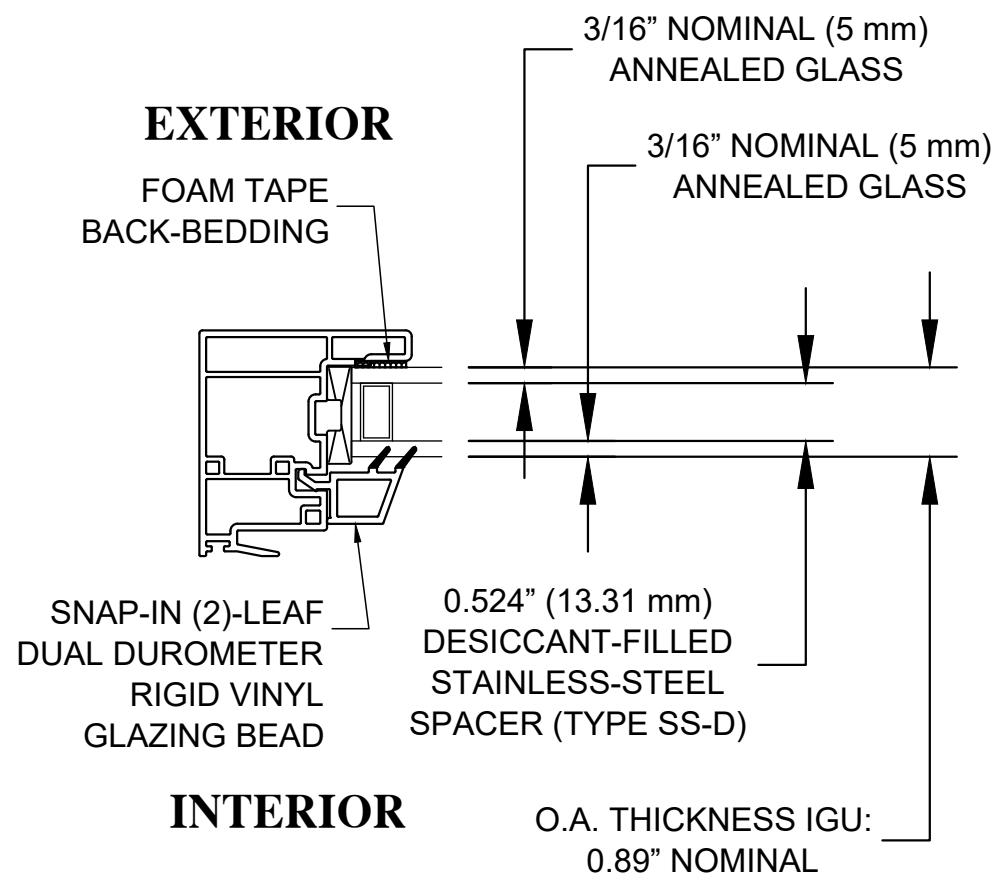

#### GLAZING DETAIL B - FIXED LITE

(JAMB SHOWN. HEAD AND SILL SAME)

PROJECT No. ACE-2025-131

REGENCY PLUS, INC.

2000 LOCUST GAP HIGHWAY

MT. CARMEL, PA 17851

TITLE: 1315 VINYL XX HORIZ. SLIDING WINDOW / SERIES 1000 ANNEAL GLAZING  
VERTICAL SECTION & GLAZING DETAIL

DRAWN BY: RJA

DATE: 4/23/2020

SCALE: N.T.S.

REV: B

SHEET: 3 OF 5

DESCRIPTION

DATE

BY

REV

DESCRIPTION

DATE

BY

REV

DESCRIPTION

DATE


BY

Robert J. Amoruso, P.E.  
Florida P.E. No. 49752



Digitally signed  
by Robert J  
Amoruso

Date:  
2026.08.27  
09:05:51 -04'00'

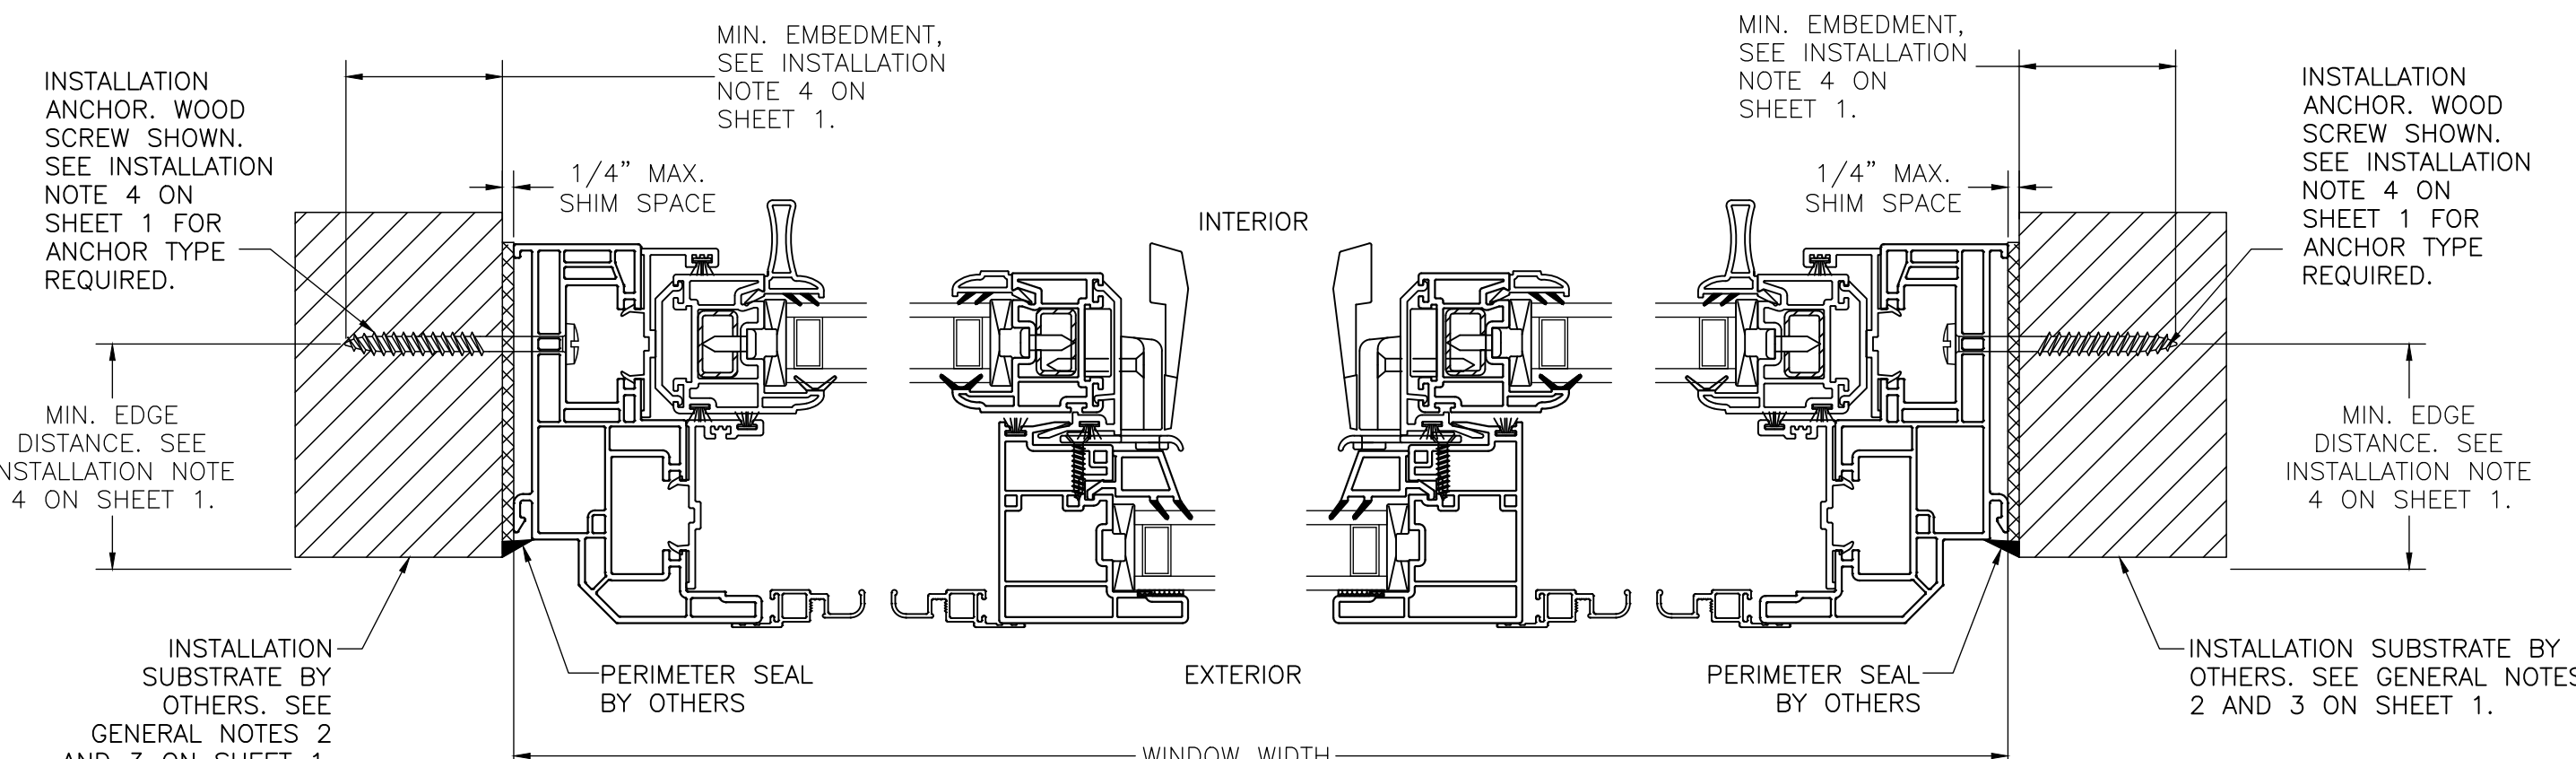

**HORIZONTAL CROSS SECTION B-B**  
WOOD FRAMING, 2X WOOD BUCK,  
CONCRETE/MASONRY OR METAL FRAME  
APPROVED

|                          |                 |                        |             |
|--------------------------|-----------------|------------------------|-------------|
| PROJECT No. ACE-2025-131 |                 |                        |             |
|                          |                 | RJA                    | BY          |
|                          |                 | 7/28/26                | DATE        |
|                          | 2026 FBC UPDATE | UPDATED BOM REFERENCES | DESCRIPTION |
| B                        | A               | 5/31/23                | REV         |

**REGENCY PLUS, INC.**  
2000 LOCUST GAP HIGHWAY  
MT. CARMEL, PA 17851

TITLE: 1315 VINYL XOX HORIZ. SLIDING WINDOW / SERIES 1000 ANNEAL GLAZING

HORIZONTAL SECTION

DRAWN BY: RJA  
DATE: 4/23/2020  
SCALE: N.T.S.  
RPLS0086  
REV: B

AMORUSO CONSULTING ENG., LLC  
FBPE REGISTRATION NO. 38327  
226 N NOVA RD, NO. 142  
ORMOND BEACH, FL 32174  
RJAENGPE@GMAIL.COM

Robert J. Amoruso, P.E.  
Florida P.E. No. 49752

Digitally signed  
by Robert J  
Amoruso  
Date:  
2026.08.27  
09:06:03 -04'00'

BILL OF MATERIALS

| 1315 VINYL OXO HORIZONTAL SLIDING WINDOW / SERIES 1000 ANNEAL GLAZING PACKAGE |                      |                                                                   |          |                      |                        |                                                              |          |
|-------------------------------------------------------------------------------|----------------------|-------------------------------------------------------------------|----------|----------------------|------------------------|--------------------------------------------------------------|----------|
| Supplier                                                                      | Part Numbers         | Description                                                       | Quantity | Supplier             | Part Numbers           | Description                                                  | Quantity |
| VISION EXTR. GRP. LTD                                                         | IV White 1060 / 7780 | Master Frame (H)                                                  | 2        | Adept                | 2584                   | Tension Springs                                              | 4        |
| VISION EXTR. GRP. LTD                                                         | IV White 1060 / 7780 | Master Frame (W)                                                  | 1        | Phifer               | 3002606                | Fiberglass Screen Cloth Charcoal / 28" x 600'                | 2        |
| VISION EXTR. GRP. LTD                                                         | IV White 2197 / 7782 | Master Frame 3 Panel Header (W)                                   | 1        | Imperial Plastic USA | EX-FLX-Q165-BK         | Screen Spline (H / W)                                        | 8        |
| VISION EXTR. GRP. LTD                                                         | IV White 2196 / 7740 | Sill Pocket Cover (W)                                             | 1        | Hygrade Metals       | CK252X260              | Aluminum Corner Keys                                         | 8        |
| VISION EXTR. GRP. LTD                                                         | IV White 1073 / 7724 | Pocket Cover Heights / (W)                                        | 2        | Hygrade Metals       | ST-1877A-144-0.032     | Operating Sash Frame Side / (H-1)                            | 2        |
| VISION EXTR. GRP. LTD                                                         | IV White 1073 / 7724 | Pocket Cover Heights / Vents (H)                                  | 4        | Hygrade Metals       | ST-1877A-144-0.032     | Operating Sash Lock Side / (H-1)                             | 2        |
| VISION EXTR. GRP. LTD                                                         | IV White 1079 / 7737 | Pocket Insert / Center Section PW (W)                             | 2        | Product Design       | H-884                  | Screen Clip Clear                                            | 4        |
| VISION EXTR. GRP. LTD                                                         | IV White 1103 / 7726 | PW Glazing Bead (Fixed Center Section) (W)                        | 2        | Product Design       | H-3150                 | Screen Clip Clear                                            | 2        |
| VISION EXTR. GRP. LTD                                                         | IV White 1080 / 7753 | PW Glazing Bead (Fixed Center Section) (H)                        | 2        | Product Design       | H-808WHZ               | Weep Hole Cover White                                        | 2        |
| VISION EXTR. GRP. LTD                                                         | IV White 1063 / 7735 | Impost Mullion (Fixed Center Section) (H)                         | 2        | Product Design       | WR03-R3                | Stainless Steel Ball Bearing Rollers                         | 4        |
| VISION EXTR. GRP. LTD                                                         | IV White 1282 / 7750 | Sash Frame (Operating Sash) / Vents (H)                           | 4        | Industrial Sales     | VEN-VG-1208B           | Black Glazing Tape 1/8 x 3/8 x 85' (Fixed Center Section)    | 4        |
| VISION EXTR. GRP. LTD                                                         | IV White 1282 / 7750 | Sash Frame (Operating Sash) / Vents (W)                           | 4        | RH Products          | HH-66 Vinyl Cement     | Interlock Cover (Operating Sash) / Vents (H)                 | 2        |
| VISION EXTR. GRP. LTD                                                         | IV White 1067 / 7745 | Glazing Bead Stop (Operating Sash) / Vents (H)                    | 4        | S.I.L. Plastic       | 00156-C001             | Liftrail End Caps White                                      | 4        |
| VISION EXTR. GRP. LTD                                                         | IV White 1067 / 7745 | Glazing Bead Stop (Operating Sash) / Vents (W)                    | 2        | Smith Staple         | BEA 80/10              | Stainless Steel Staples 3/8 x 1/2 Sash (W)                   | 16       |
| VISION EXTR. GRP. LTD                                                         | IV White 1068 / 7747 | Glazing Liftrail Handle (Operating Sash) / Vents (H)              | 2        | Lindenmeyr           | W0511022               | 30PP12-18P50-9/16 X1 3/8 X 3 Foam Block                      | 2        |
| VISION EXTR. GRP. LTD                                                         | IV White 1180 / 7727 | Interlock Cover (Operating Sash) / Vents (H)                      | 2        | Novagard Silicones   | 02-MX0150010C2         | Accessory Parts Installation Translucent                     | 1        |
| VISION EXTR. GRP. LTD                                                         | IV White 1078 / 7725 | Sash Cover (Operating Sash) / Vents (H)                           | 2        | Vision Industries    | 3220SS-003-EW          | Safe Seal Lock                                               | 4        |
| Ultra-Fab                                                                     | W23303NW0000         | .210 x .300 Fin Seal Pocket Cover (W) / 1073 / 7724               | 3        | Vision Industries    | 8292A-003-EW           | Safe Seal Keeper                                             | 4        |
| Ultra-Fab                                                                     | W23303NW0000         | .210 x .300 Fin Seal Pocket Cover (H) / 1073 / 7724               | 4        | Frank Lowe           | 2NB-8K-0.125-032-064   | Glass Setting Blocks Sash (W) Top / Sash (H)                 | 8        |
| Ultra-Fab                                                                     | W23303NW0000         | .210 x .300 Fin Seal Pocket Cover (W) / 2196                      | 1        | Frank Lowe           | 2NB-8K-0.125-032-064   | Glass Setting Blocks Fixed (W) Base                          | 2        |
| Ultra-Fab                                                                     | W23303NW0000         | .210 x .300 Fin Seal Impost Mullion (H) / 1063 / 7735             | 2        | Frank Lowe           | 2NB-8K-0.125-028-028   | Glass Setting Blocks Sash (W) Base                           | 4        |
| Ultra-Fab                                                                     | W23301NW0000         | .187 x .300 Fin Seal Interlock Cover (H) / 1180 / 7727            | 2        | GLF Corporation      | 120376                 | # 8 x 1 1/4" Tek White / Locks                               | 8        |
| Ultra-Fab                                                                     | W23301NW0000         | .187 x .300 Fin Seal Interlock Cover (Top / Blocks) / 1180 / 7727 | 4        | GLF Corporation      | 116821                 | # 6 x 1" Tek White / Keepers                                 | 8        |
| Ultra-Fab                                                                     | W23301NW0000         | .187 x .300 Fin Seal Sash Frame (H) / 1282 / 7750 / Energi        | 4        | GLF Corporation      | 120913                 | # 8 x 3 1/2" Phil Pan HD SMS Salt Spray / Impost Mullion (H) | 8        |
| Ultra-Fab                                                                     | W23301NW0000         | .187 x .300 Fin Seal Sash Frame (W) / 1282 / 7750 / Exterior Top  | 2        | GLF Corporation      | 145030                 | # 0625 x 0.194 Washer / Impost Mullion (H)                   | 8        |
| Ultra-Fab                                                                     | W23223NW0000         | .210 x .220 Fin Seal Sash Frame (W) / 1282 / 7750 / Exterior Base | 2        | GLF Corporation      | 117595                 | # 6 x 5/8" Tek / Impost Mullion Rebar (H)                    | 18       |
| Ultra-Fab                                                                     | W112257W0000         | .270 x .220 Fin Seal Sash Frame (H) / Single Leg Screen Frame     | 4        | GLF Corporation      | 117595                 | # 6 x 5/8" Tek / Sash Rebar (H)                              | 32       |
| Shapes Unlimited                                                              | 06516NEW192          | Single Leg Frame New White                                        | 6        | Cardinal             | Single Strength Anneal | Operating Lock Sash / 3.9 Q366 / 15.8 FED / 3.9              | 2        |
| Shapes Unlimited                                                              | 06515NEW192          | Double Leg Frame New White                                        | 2        | Cardinal             | Single Strength Anneal | Fixed Sash / 3.9 Q366 / 15.8 FED / 3.9                       | 1        |

|                          |  |                 |                        |     |             |
|--------------------------|--|-----------------|------------------------|-----|-------------|
| PROJECT No. ACE-2025-131 |  |                 | RJA                    |     | BY          |
|                          |  |                 | 7/28/26                |     | DATE        |
|                          |  | 2026 FBC UPDATE | UPDATED BOM REFERENCES |     | DESCRIPTION |
|                          |  | B               | A                      | REV |             |

|   |  |                   |                         |                                                                          |  |
|---|--|-------------------|-------------------------|--------------------------------------------------------------------------|--|
| REGENCY PLUS, INC.<br>2000 LOCUST GAP HIGHWAY<br>MT. CARMEL, PA 17851                                                                 |  | BILL OF MATERIALS |                         | TITLE: 1315 VINYL XOX HORIZ. SLIDING WINDOW / SERIES 1000 ANNEAL GLAZING |  |
| AMORUSO CONSULTING ENG., LLC<br>FBPE REGISTRATION NO. 38327<br>226 N NOVA RD, NO. 142<br>ORMOND BEACH, FL 32174<br>RJAENGPE@GMAIL.COM |  | DRAWN BY:<br>RJA  | DATE:<br>4/23/2020      |                                                                          |  |
|   |  | SCALE:<br>N.T.S.  | DRAWING NO:<br>RPLS0086 |                                                                          |  |
|   |  | REV:<br>B         | SHEET:<br>5 OF 5        |                                                                          |  |

Robert J. Amoruso, P.E.  
Florida P.E. No. 49752



Digitally signed  
by Robert J  
Amoruso  
Date:  
2026.08.27  
09:06:18 -04'00'