



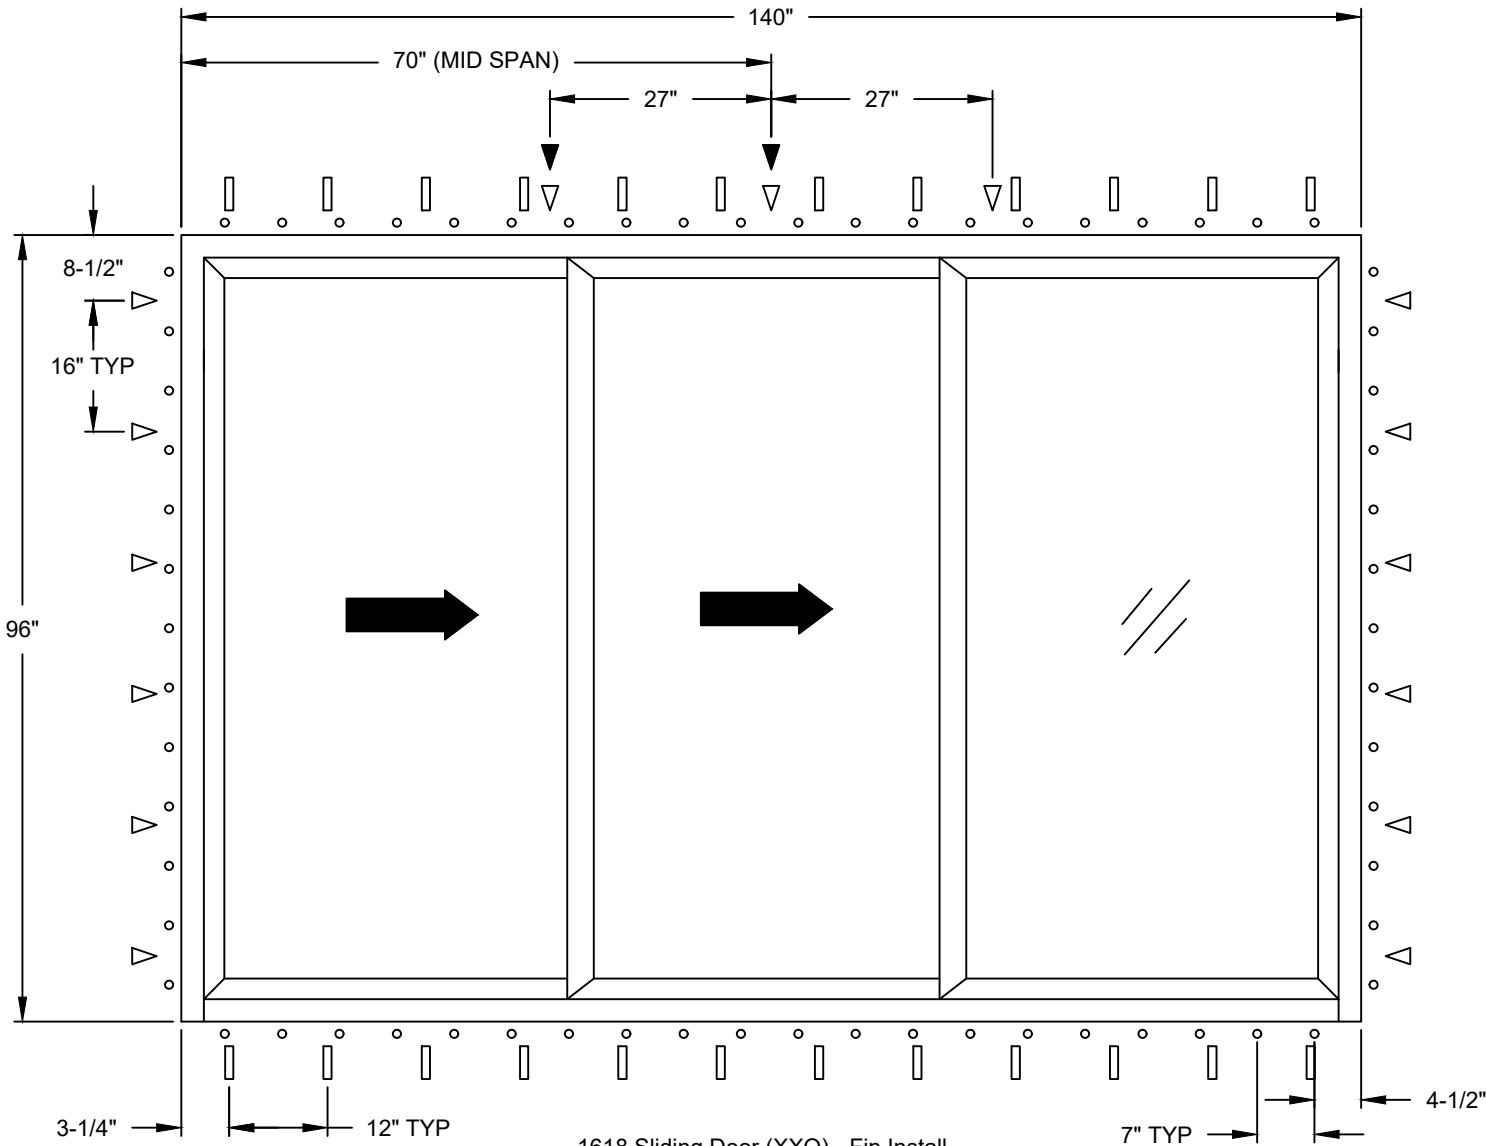

1618 Sliding Door (XXO) - Fin Install
Maximum Size: 140" x 96"
Design Pressure: +25/-30 psf (without sill extender)
Design Pressure: +/- 30 psf (with sill extender)

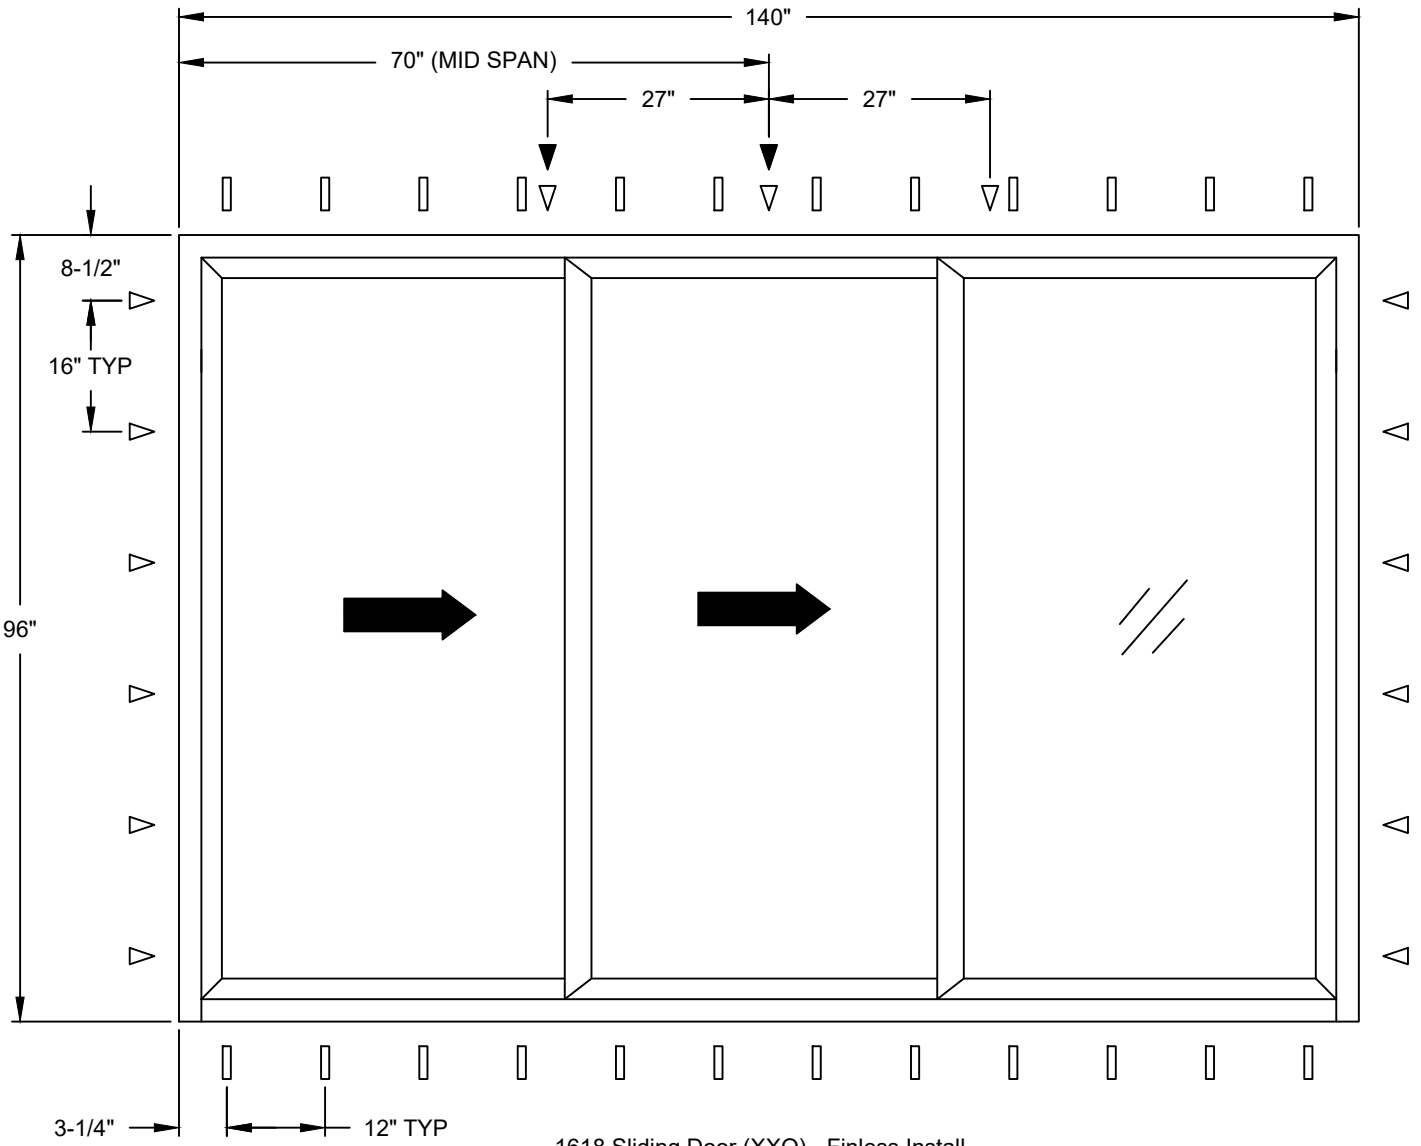

1618 Sliding Door (XXO) - Finless Install
Maximum Size: 140" x 96"
Design Pressure: +25/-30 psf (without sill extender)
Design Pressure: +/- 30 psf (with sill extender)

NOTES:

1. Installations depicted satisfy the requirements of the Florida Building Code, Building 6th Edition (2023) for design wind pressures and overall sizes noted.
2. Wood bucks, wood framing, steel stud framing, concrete and concrete masonry are by others and shall be designed by the architect or engineer of record to resist the loads imparted to them.
3. Wood buck strips and wood frames are assumed S-P-F (G=0.42) or denser. Buck width shall be greater than the frame width. Tapered or partial width buck strips are not allowed.
4. Concrete masonry installations are assumed at least ASTM C90 normal weight hollow masonry units with a 1-1/4" wall thickness or normal weight concrete with a minimum compressive strength of $f'_c = 3,000$ psi.
5. Metal stud frames are assumed to be a minimum 18 gauge 33 KSI steel.
6. Wood screws shall be corrosion resistant and meet the requirements of ANSI/ASME B18.6.1
7. Tapcon masonry anchors shall have a minimum embedment of 1-1/2" or full penetration of concrete masonry unit shell. They shall also have a minimum of 2" edge distance. Install concrete masonry anchors per manufacturer's installation instructions.
8. TEKS screws shall be corrosion resistant and shall be ASTM A510 Grade 1018 or equivalent.
9. Maximum permitted shim thickness is 1/4". Shims shall be non-compressible and load bearing type. Every through-frame fastener shall have a shim.
10. Products are not impact resistant and require approved protection devices if used in wind-borne debris regions.
11. Not for use in High Velocity Hurricane Zone (HVHZ).

- ▽ Through-Frame Anchor at Interior Track
- ▼ Through-Frame Anchor at Exterior Track
- Mounting Fin Anchor
- Twist-in Strap Anchor

CONTENTS:

Sheet 1	Elevations and Notes
Sheet 2	Installation to Wood
Sheet 3	Installation to Steel Stud
Sheet 4	Installation to Concrete or CMU
Sheet 5	Accessories

This item has been digitally signed and sealed by Michael D. Stremmel, PE on the date adjacent to the seal. Printed copies of this document are not considered signed and sealed and the signature must be verified on any electronic copies.

Michael D. Stremmel, PE
FL PE 65868
FL REG 37122
1410 Eden Road
York, PA 17402
717-916-6300



2023.12.11 10:00:06 -05'00'

Michael D. Stremmel

**1618 Sliding Door - non Impact
Elevations and Notes**

MI Windows and Doors
702 W. Market St.
Gratz, PA 17030



Drawing No.: 27488.02-1001
Project No.: 27488.02-107-16
Drawn By: MDS Rev: 0 Date: 12/11/23

Scale: NTS


Sheet 1 of 5

Note:
Waterproofing and interior finishes by others. Not shown for clarity.

HEAD

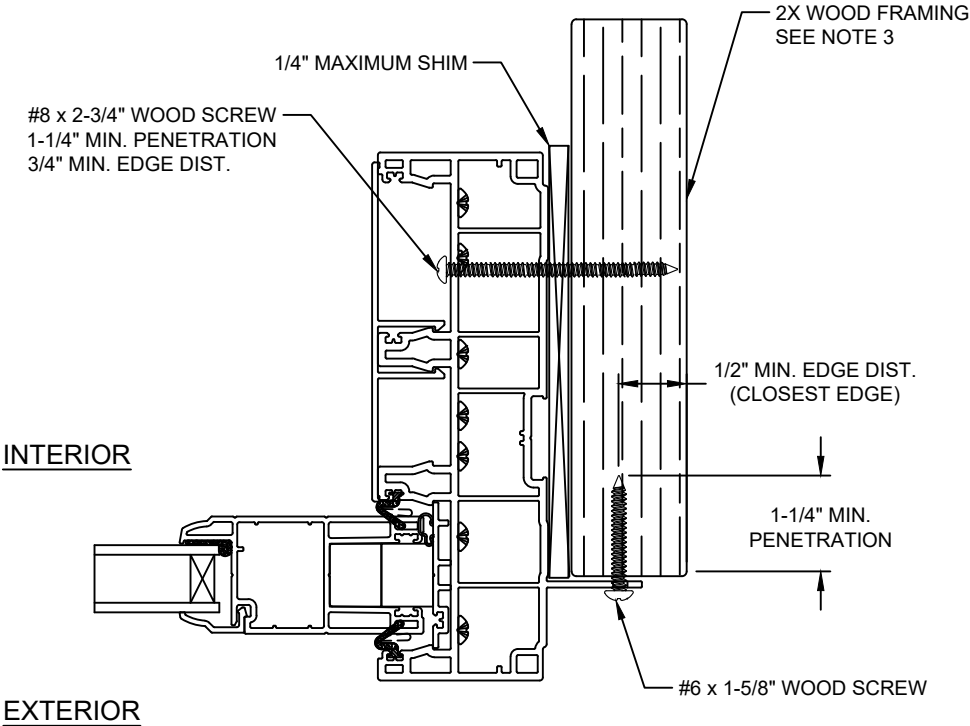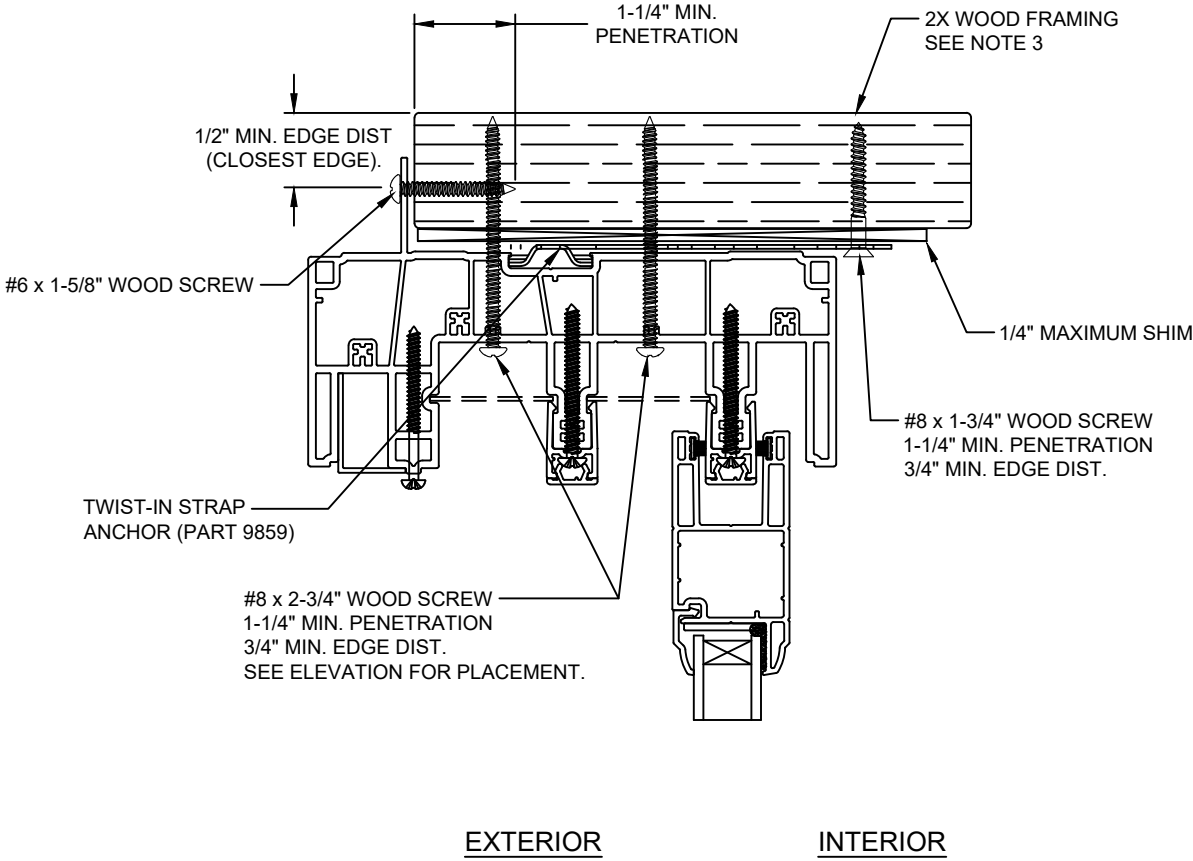

JAMB

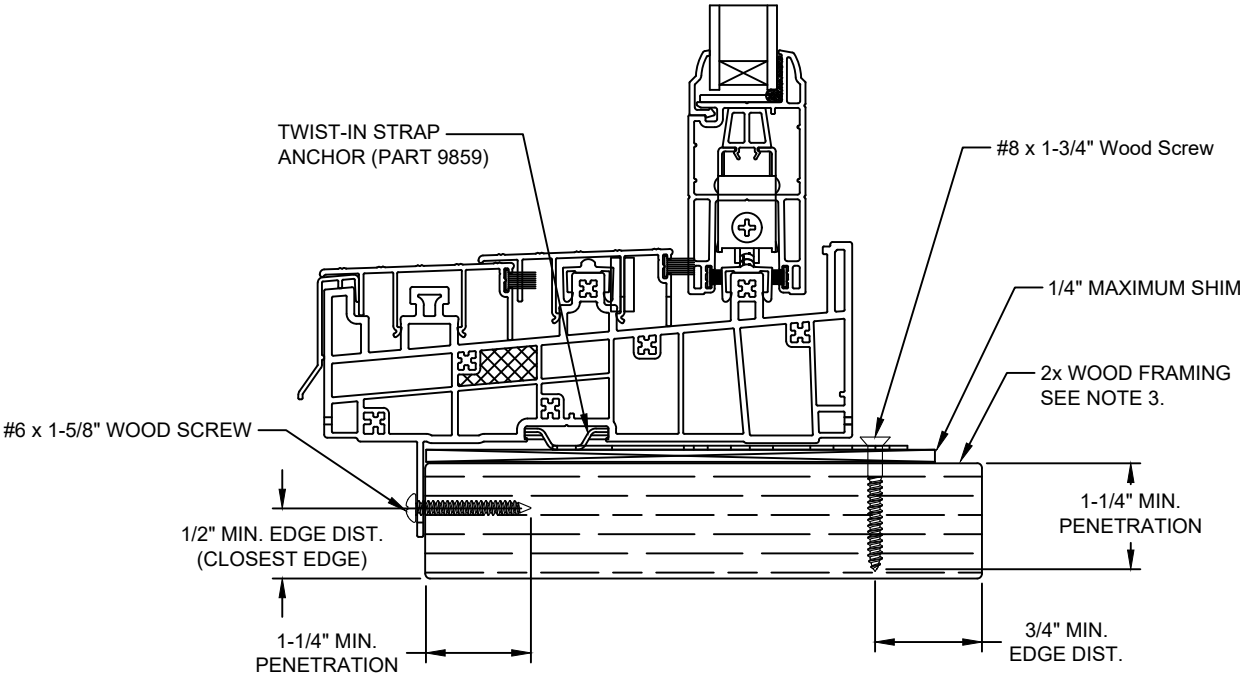

SILL

This item has been digitally signed and sealed by Michael D. Stremmel, PE on the date adjacent to the seal. Printed copies of this document are not considered signed and sealed and the signature must be verified on any electronic copies.



Michael D. Stremmel, PE
FL PE 65868
FL REG 37122
1410 Eden Road
York, PA 17402
717-916-6300




2023.12.11 10:00:06 -05'00'

1618 Sliding Door - non Impact Installation to Wood	
MI Windows and Doors 702 W. Market St. Gratz, PA 17030	
Drawing No.: 27488.02-1001 Project No.: 27488.02-107-16 Drawn By: MDS Rev: 0 Date: 12/11/23	
Scale: NTS	Sheet 2 of 5

HEAD

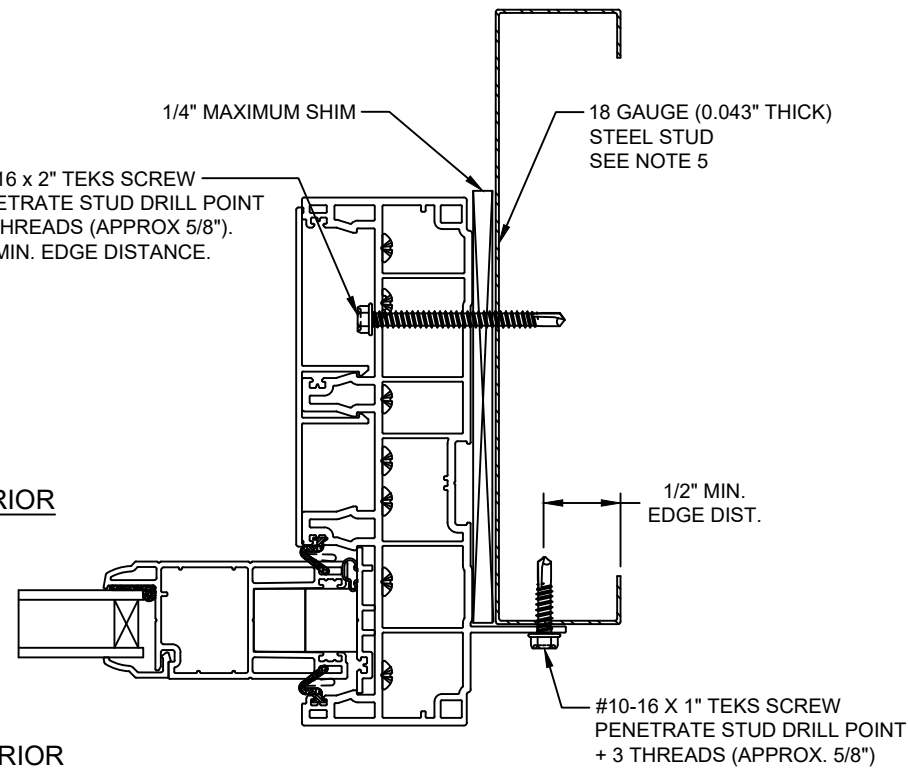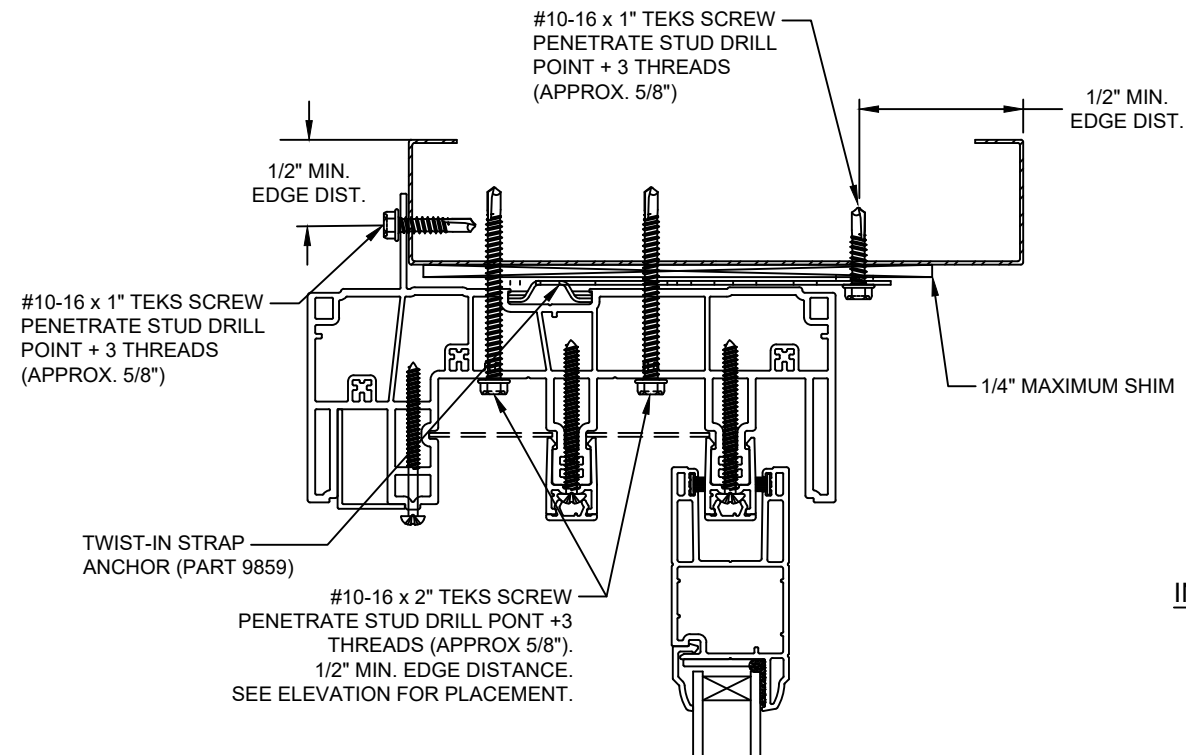

JAMB

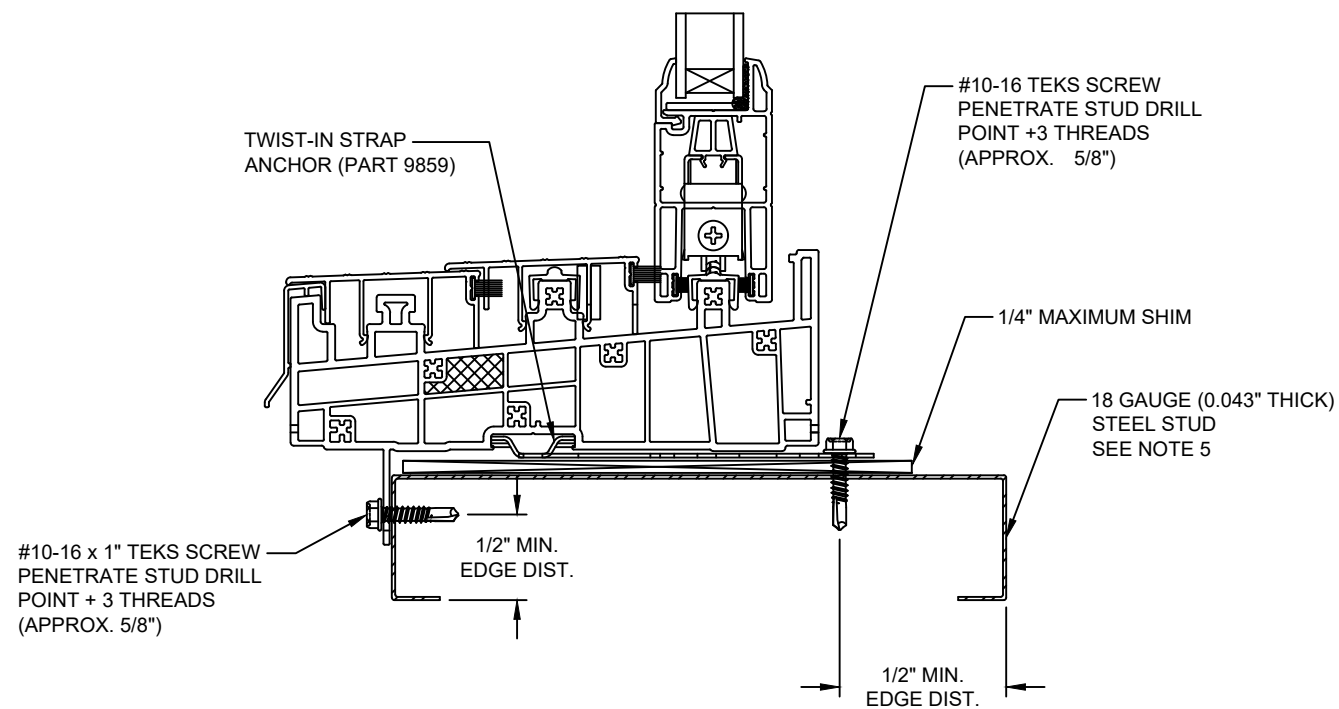

Note:
Waterproofing and interior finishes by
others. Not shown for clarity.

This item has been digitally
signed and sealed by Michael
D. Stremmel, PE on the date
adjacent to the seal. Printed
copies of this document are
not considered signed and
sealed and the signature
must be verified on any
electronic copies.

Michael D. Stremmel, PE
FL PE 65868
FL REG 37122
1410 Eden Road
York, PA 17402
717-916-6300



2023.12.11 10:00:06 -05'00'

Michael D. Stremmel

1618 Sliding Door - non Impact
Installation to Steel Stud

MI Windows and Doors


702 W. Market St.
Gratz, PA 17030

Drawing No.: 27488.02-1001
Project No.: 27488.02-107-16
Drawn By: MDS Rev: 0 Date: 12/11/23


Scale: NTS

Sheet 3 of 5

HEAD

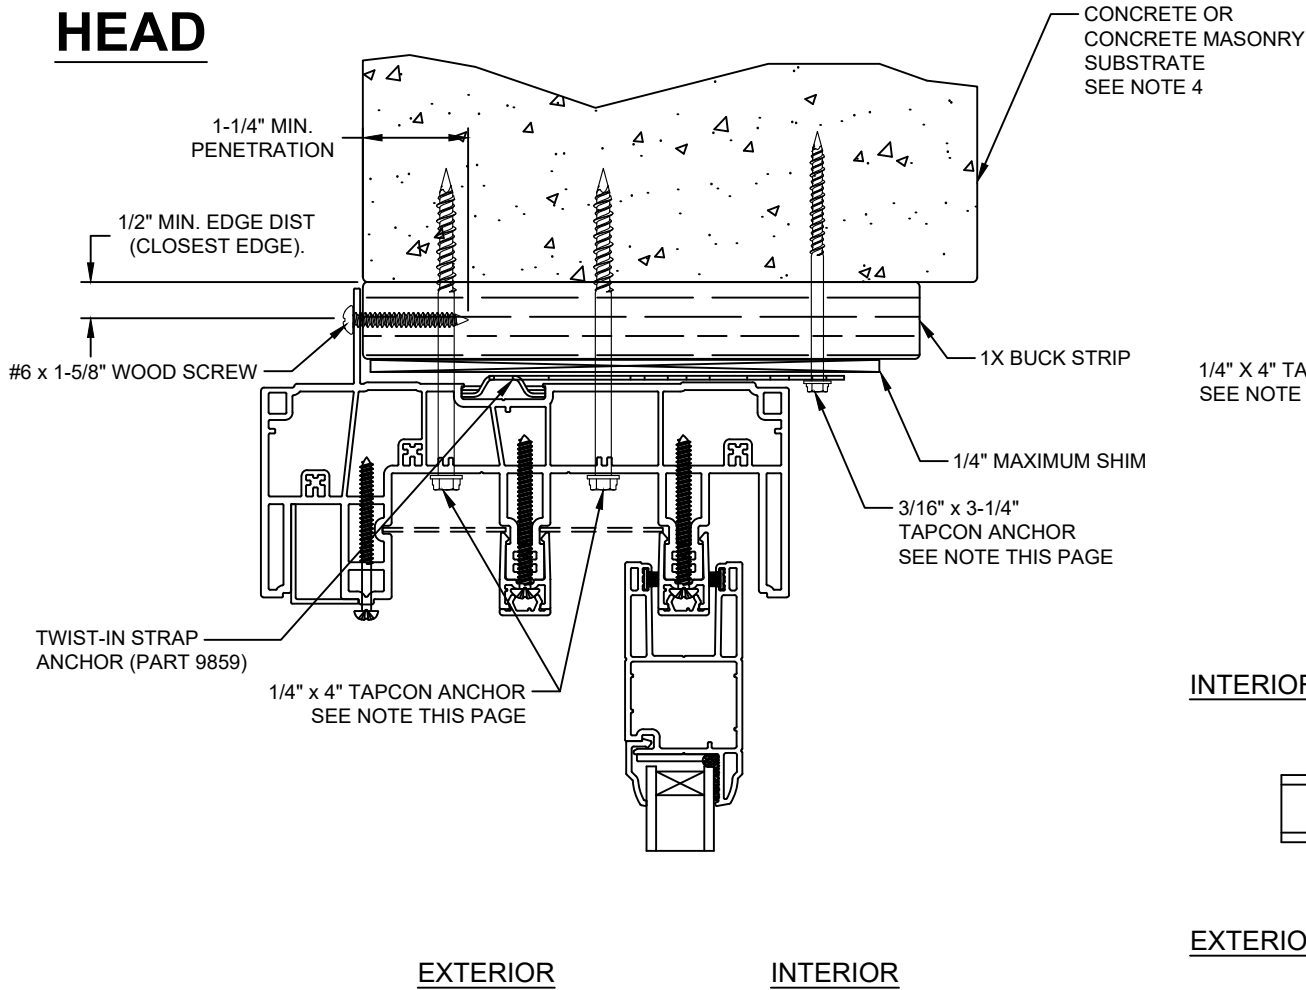


Note:
Waterproofing and interior finishes by
others. Not shown for clarity.

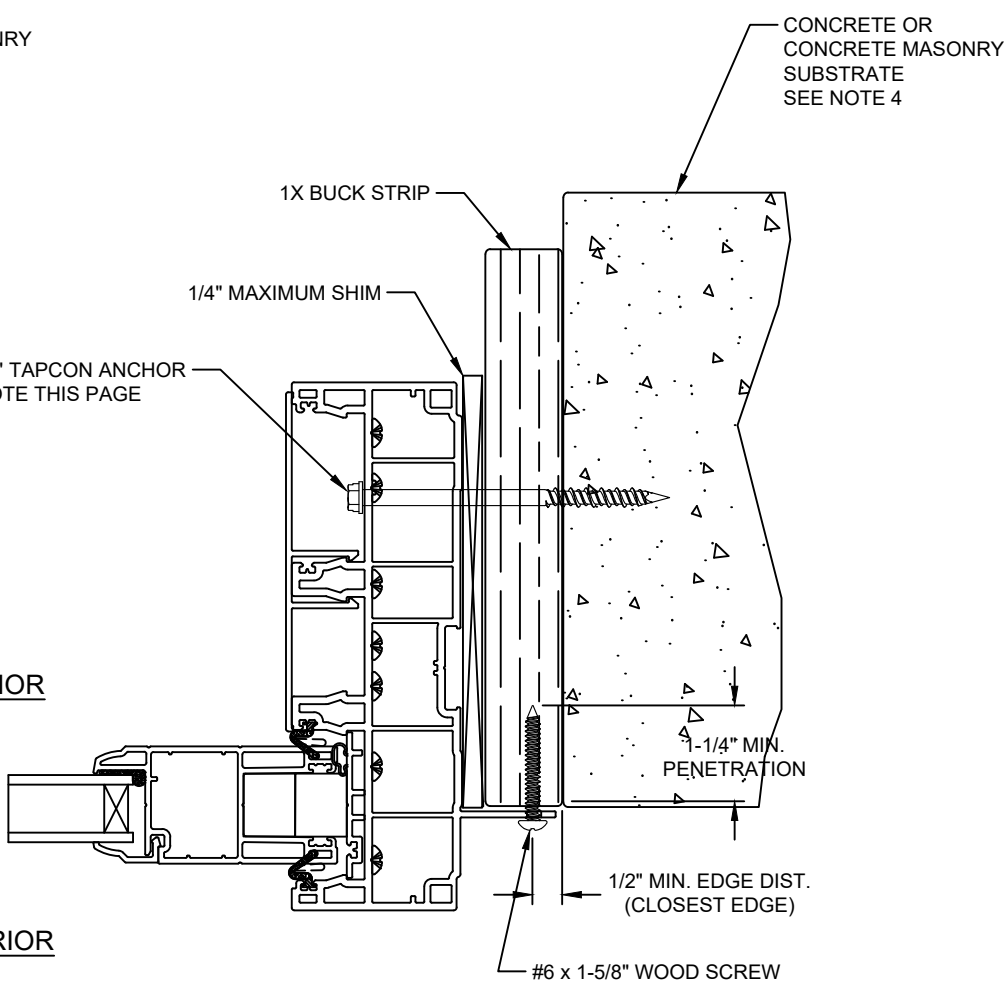

JAMB

NOTE: ALL CONCRETE OR
MASONRY ANCHORS SHALL
BE INSTALLED WITH:
MIN 1-1/2" EMBEDMENT
MIN 2" EDGE DISTANCE

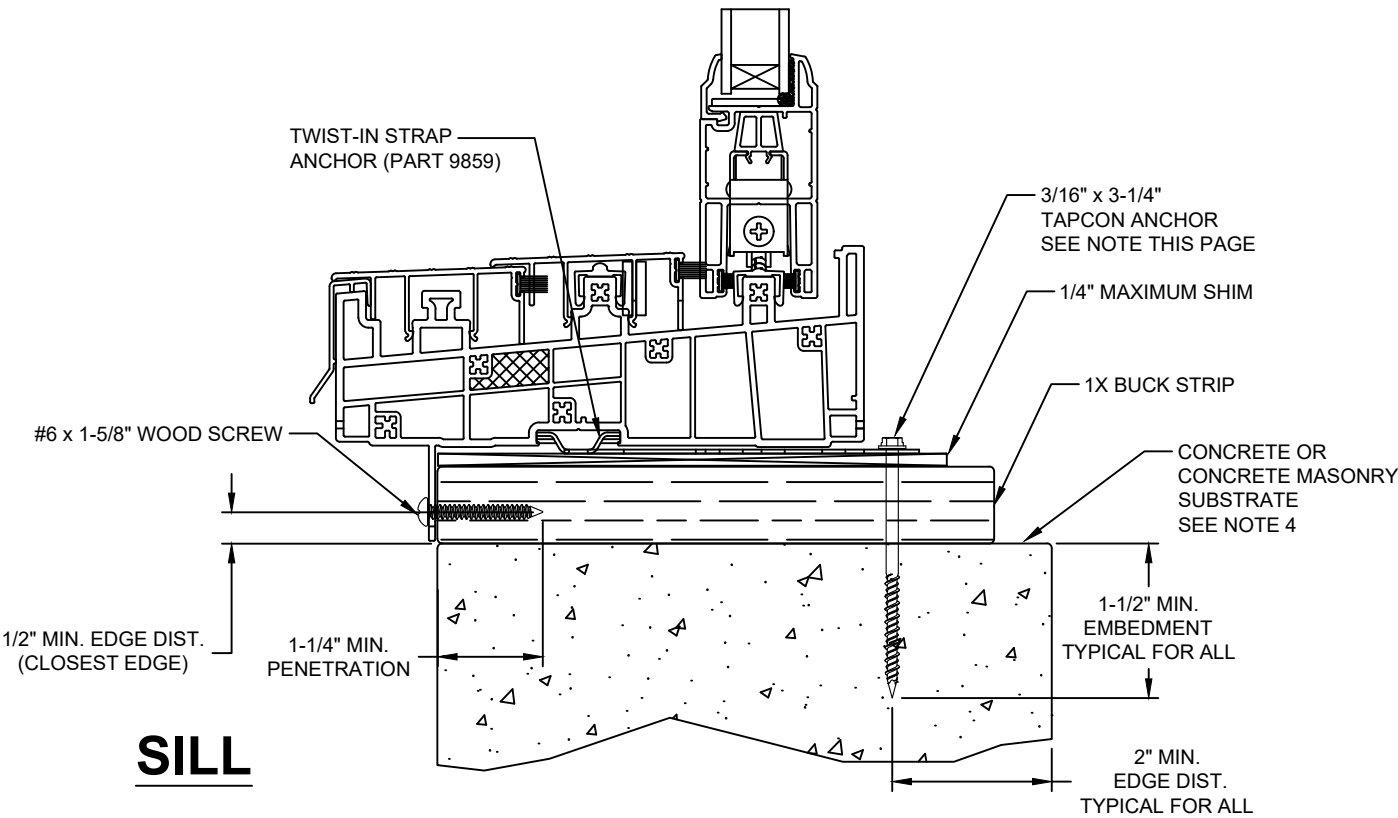

SILL

This item has been digitally
signed and sealed by Michael
D. Stremmel, PE on the date
adjacent to the seal. Printed
copies of this document are
not considered signed and
sealed and the signature
must be verified on any
electronic copies.

Michael D. Stremmel, PE
FL PE 65868
FL REG 37122
1410 Eden Road
York, PA 17402
717-916-6300



2023.12.11 10:00:06 -05'00'

Michael D. Stremmel

1618 Sliding Door - non Impact
Installation to Concrete or CMU


MI Windows and Doors

702 W. Market St.
Gratz, PA 17030

Drawing No.: 27488.02-1001
Project No.: 27488.02-107-16
Drawn By: MDS Rev: 0 Date: 12/11/23

Scale: NTS

Sheet 4 of 5

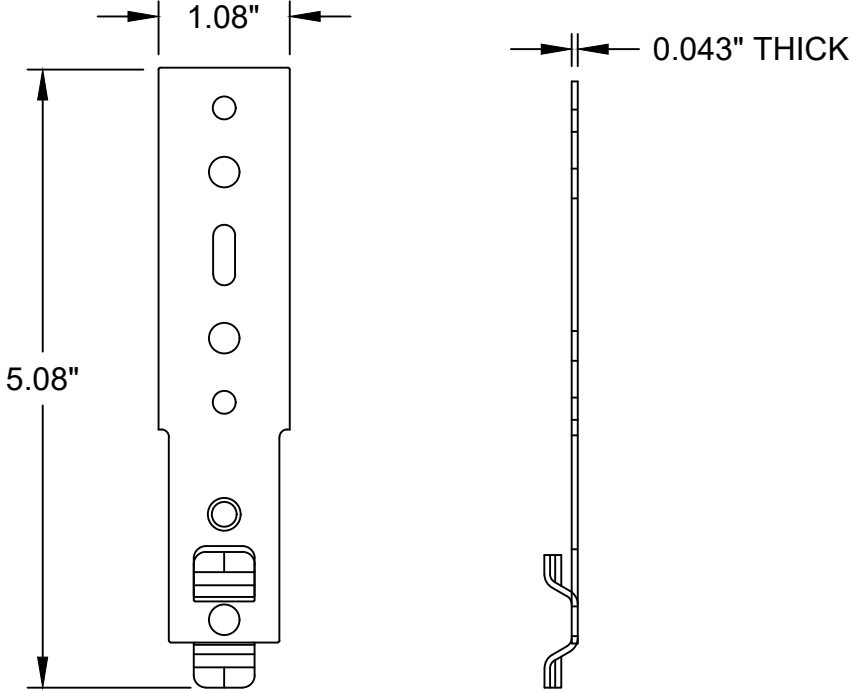

STRAP ANCHOR
PART NO. 9859
18 GAUGE STEEL

This item has been digitally signed and sealed by Michael D. Stremmel, PE on the date adjacent to the seal. Printed copies of this document are not considered signed and sealed and the signature must be verified on any electronic copies.

Michael D. Stremmel, PE
FL PE 65868
FL REG 37122
1410 Eden Road
York, PA 17402
717-916-6300



2023.12.11 10:00:06 -05'00'

1618 Sliding Door - non Impact
Accessories

MI Windows and Doors
702 W. Market St.
Gratz, PA 17030

Drawing No.: 27488.02-1001
Project No.: 27488.02-107-16
Drawn By: MDS Rev: 0 Date: 12/11/23

Scale: NTS

Sheet 5 of 5