


BRAND	MODEL
CLOPAY	904, 904U, AX, AXU
IDEAL	C4AL, C4ALU

MADE FROM 6063-T5 ALUMINUM.

REVISIONS					
REV. NO.	ZONE	DATE	ECN NO.	APPVD	DESCRIPTION
00	-	3/2/20	-	TBD	PRELIMINARY

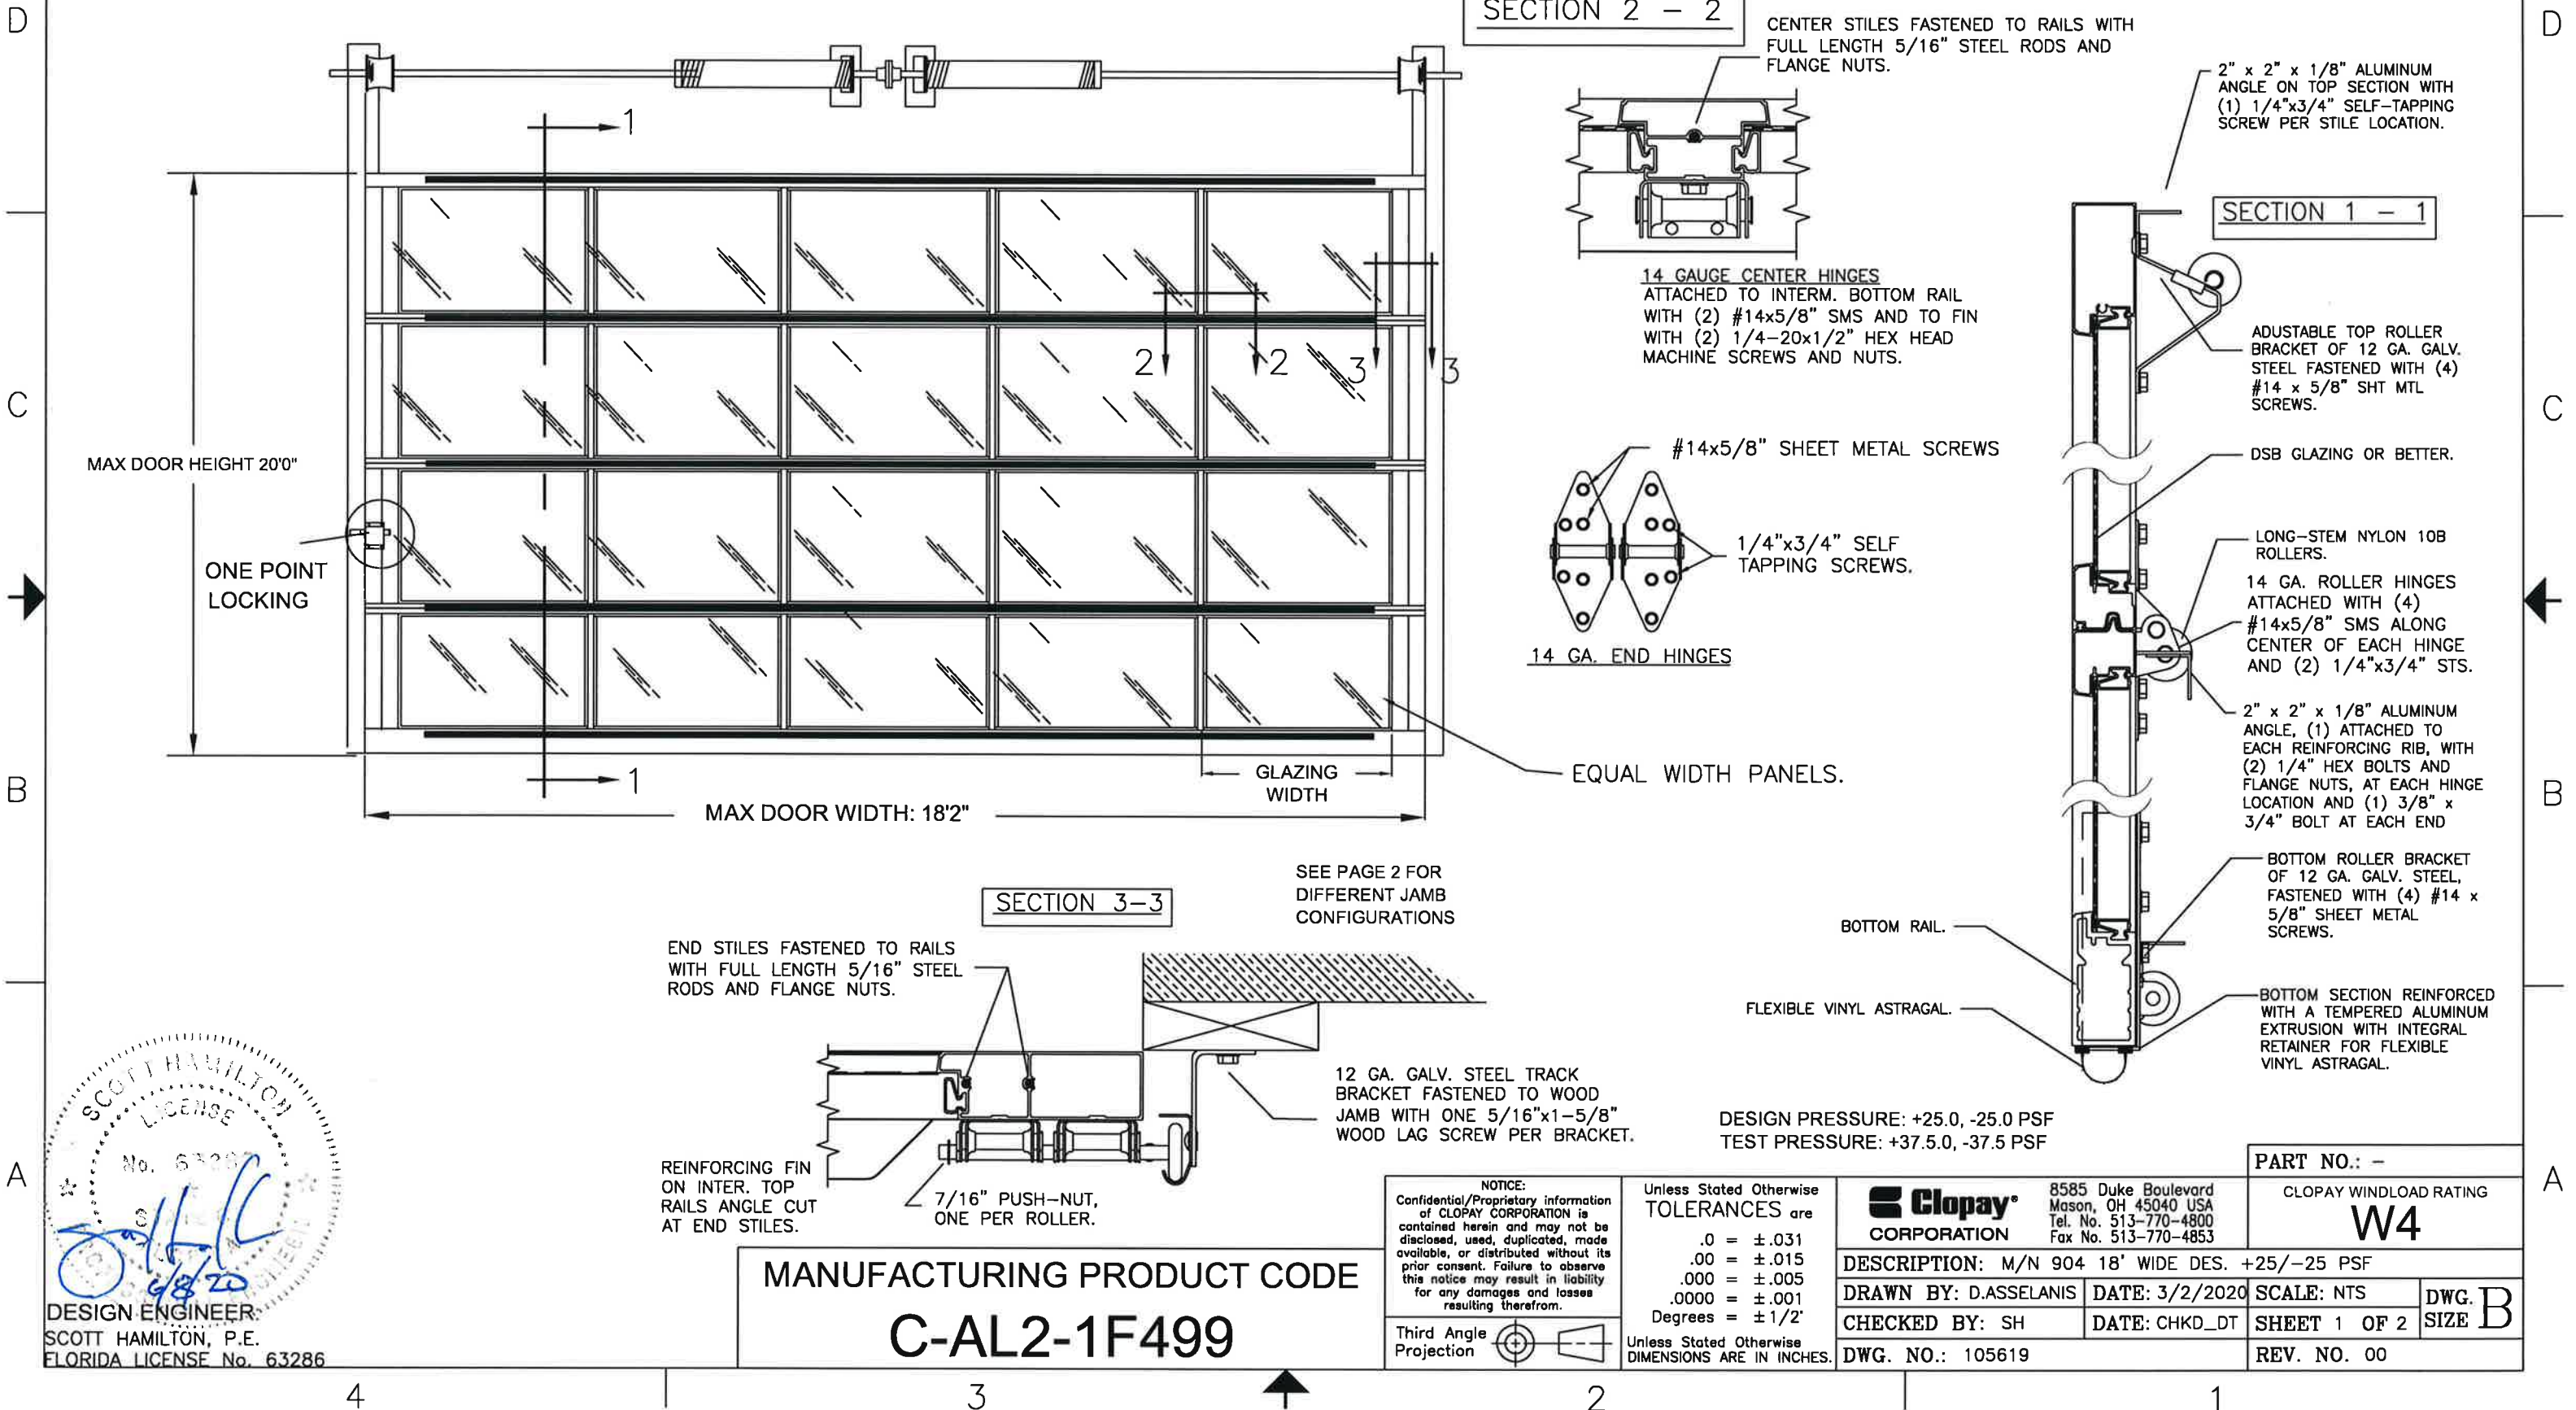


4

3


2

1

2" TRACK CONFIGURATION.

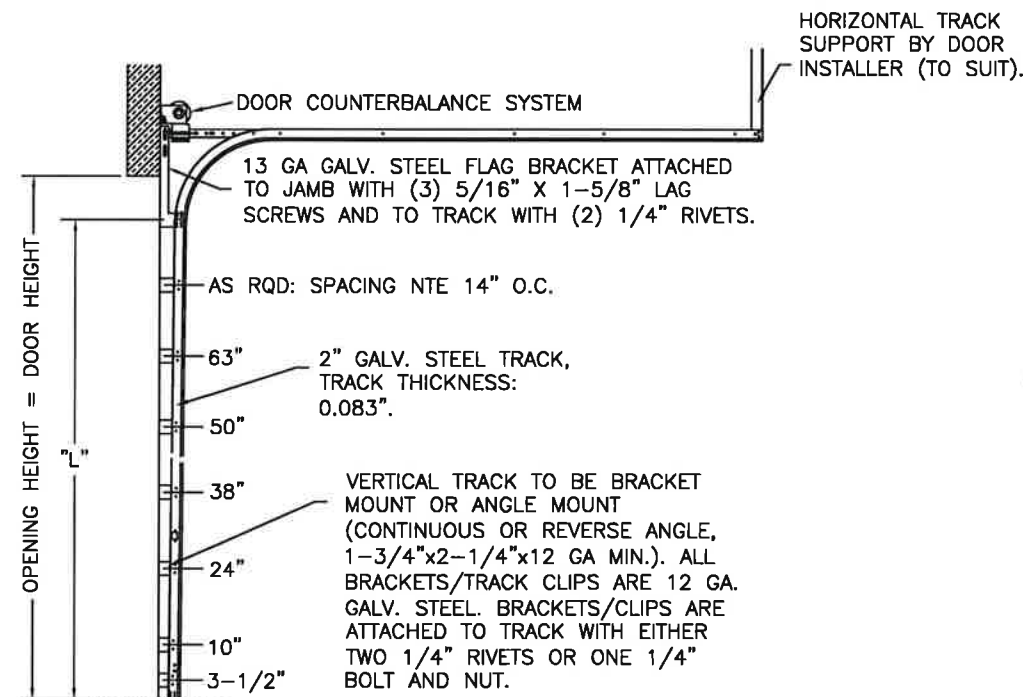


WOOD JAMBS

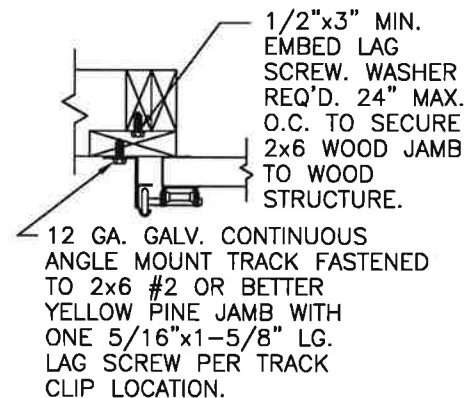


SECTION 3-3

CONCRETE JAMBS

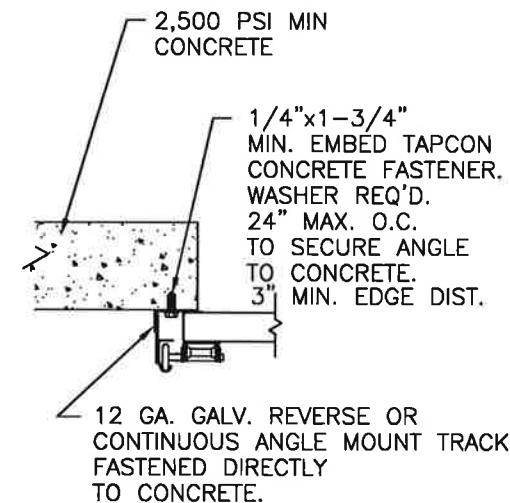

SECTION 3-3


STEEL JAMBS

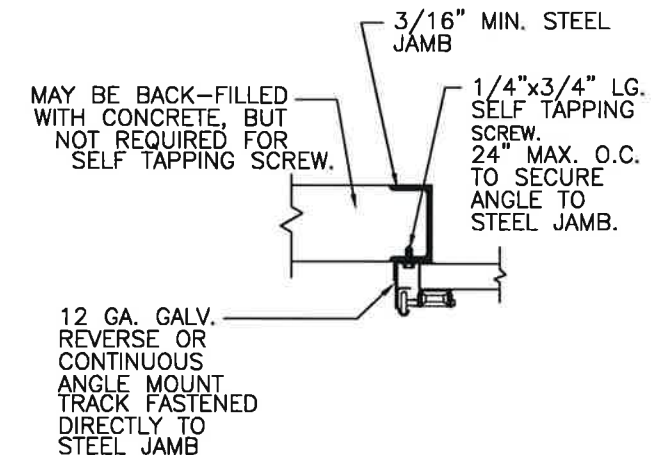


SECTION 3-3

NOTE DOUBLE TRACK HEADROOM, HI-LIFT TRACK, FOLLOW-THE-ROOF TRACK, AND VERTICAL LIFT TRACK ARE AVAILABLE OPTIONS. TRACK CONFIGURATION ABOVE THE DOOR OPENING DOES NOT AFFECT THE WIND LOAD RATING.

DOOR HEIGHT	"L"
6'-6"	70"
7'-0"	76"
7'-6"	82"
8'-0"	88"
8'-6"	94"
9'-0"	100"
9'-6"	106"
10'-0"	112"
10'-6"	118"
11'-0"	124"
11'-6"	130"
12'-0"	136"
12'-6"	142"
13'-0"	148"
13'-6"	154"
14'-0"	160"
14'-6"	166"
15'-0"	172"
15'-6"	178"
16'-0"	184"
16'-6"	190"
17'-0"	196"
17'-6"	202"
18'-0"	208"
18'-6"	214"
19'-0"	220"
19'-6"	226"
20'-0"	232"

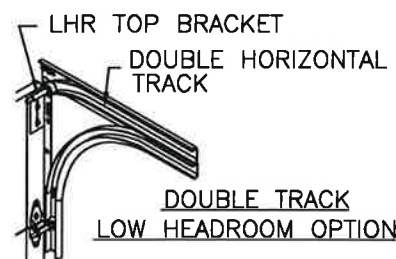


WOOD JAMB ON CONCRETE

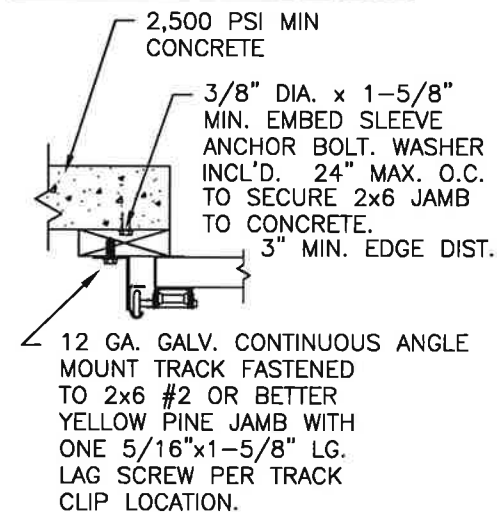

SECTION 3-3

STEEL JAMBS

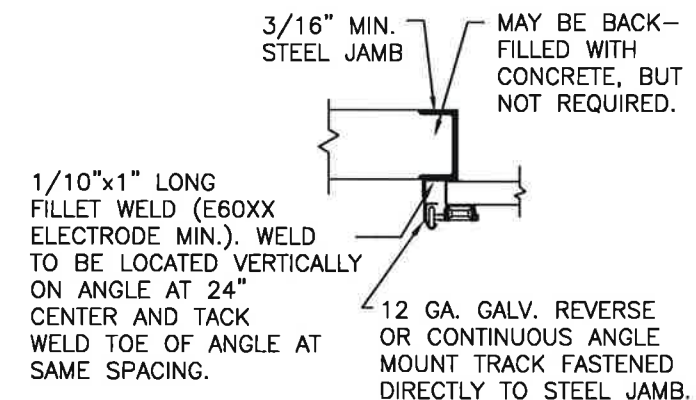

SECTION 3-3

DESIGN ENGINEER: SCOTT HAMILTON, P.E.
FL PE 63286

4

3

2

1

NOTICE: Confidential/Proprietary information of CLOPAY CORPORATION is contained herein and may not be disclosed, used, duplicated, made available, or distributed without its prior consent. Failure to observe this notice may result in liability for any damages and losses resulting therefrom.

Third Angle Projection

Unless Stated Otherwise TOLERANCES are
.0 = ±.031
.00 = ±.015
.000 = ±.005
.0000 = ±.001
Degrees = ±1/2°

Unless Stated Otherwise DIMENSIONS ARE IN INCHES.

Clopay CORPORATION

8585 Duke Boulevard
Mason, OH 45040 USA
Tel. No. 513-770-4800
Fax No. 513-770-4853

PART NO.: -

CLOPAY WINDLOAD RATING
W4

DESCRIPTION: M/N 904 18' WIDE DES. +25/-25 PSF

DRAWN BY: D.ASSELANIS	DATE: 3/2/2020	SCALE: NTS	DWG. SIZE B
CHECKED BY: SH	DATE: CHKD_DT	SHEET 2 OF 2	REV. NO. 00
DWG. NO.: 105619			