


CLOPAY 904, 904U, AX, AXU, EX904, EX904U
CORNELL EX904L, EX904UL
COOKSON EX904N, EX904UN
IDEAL C4AL, C4ALU, M4AL, M4ALU


MADE FROM 6063-T5 ALUMINUM.

REVISIONS					
REV. NO.	ZONE	DATE	ECN NO.	APPVD.	DESCRIPTION
01	-	4/18/22	-	SH	ADDED EX MODELS.

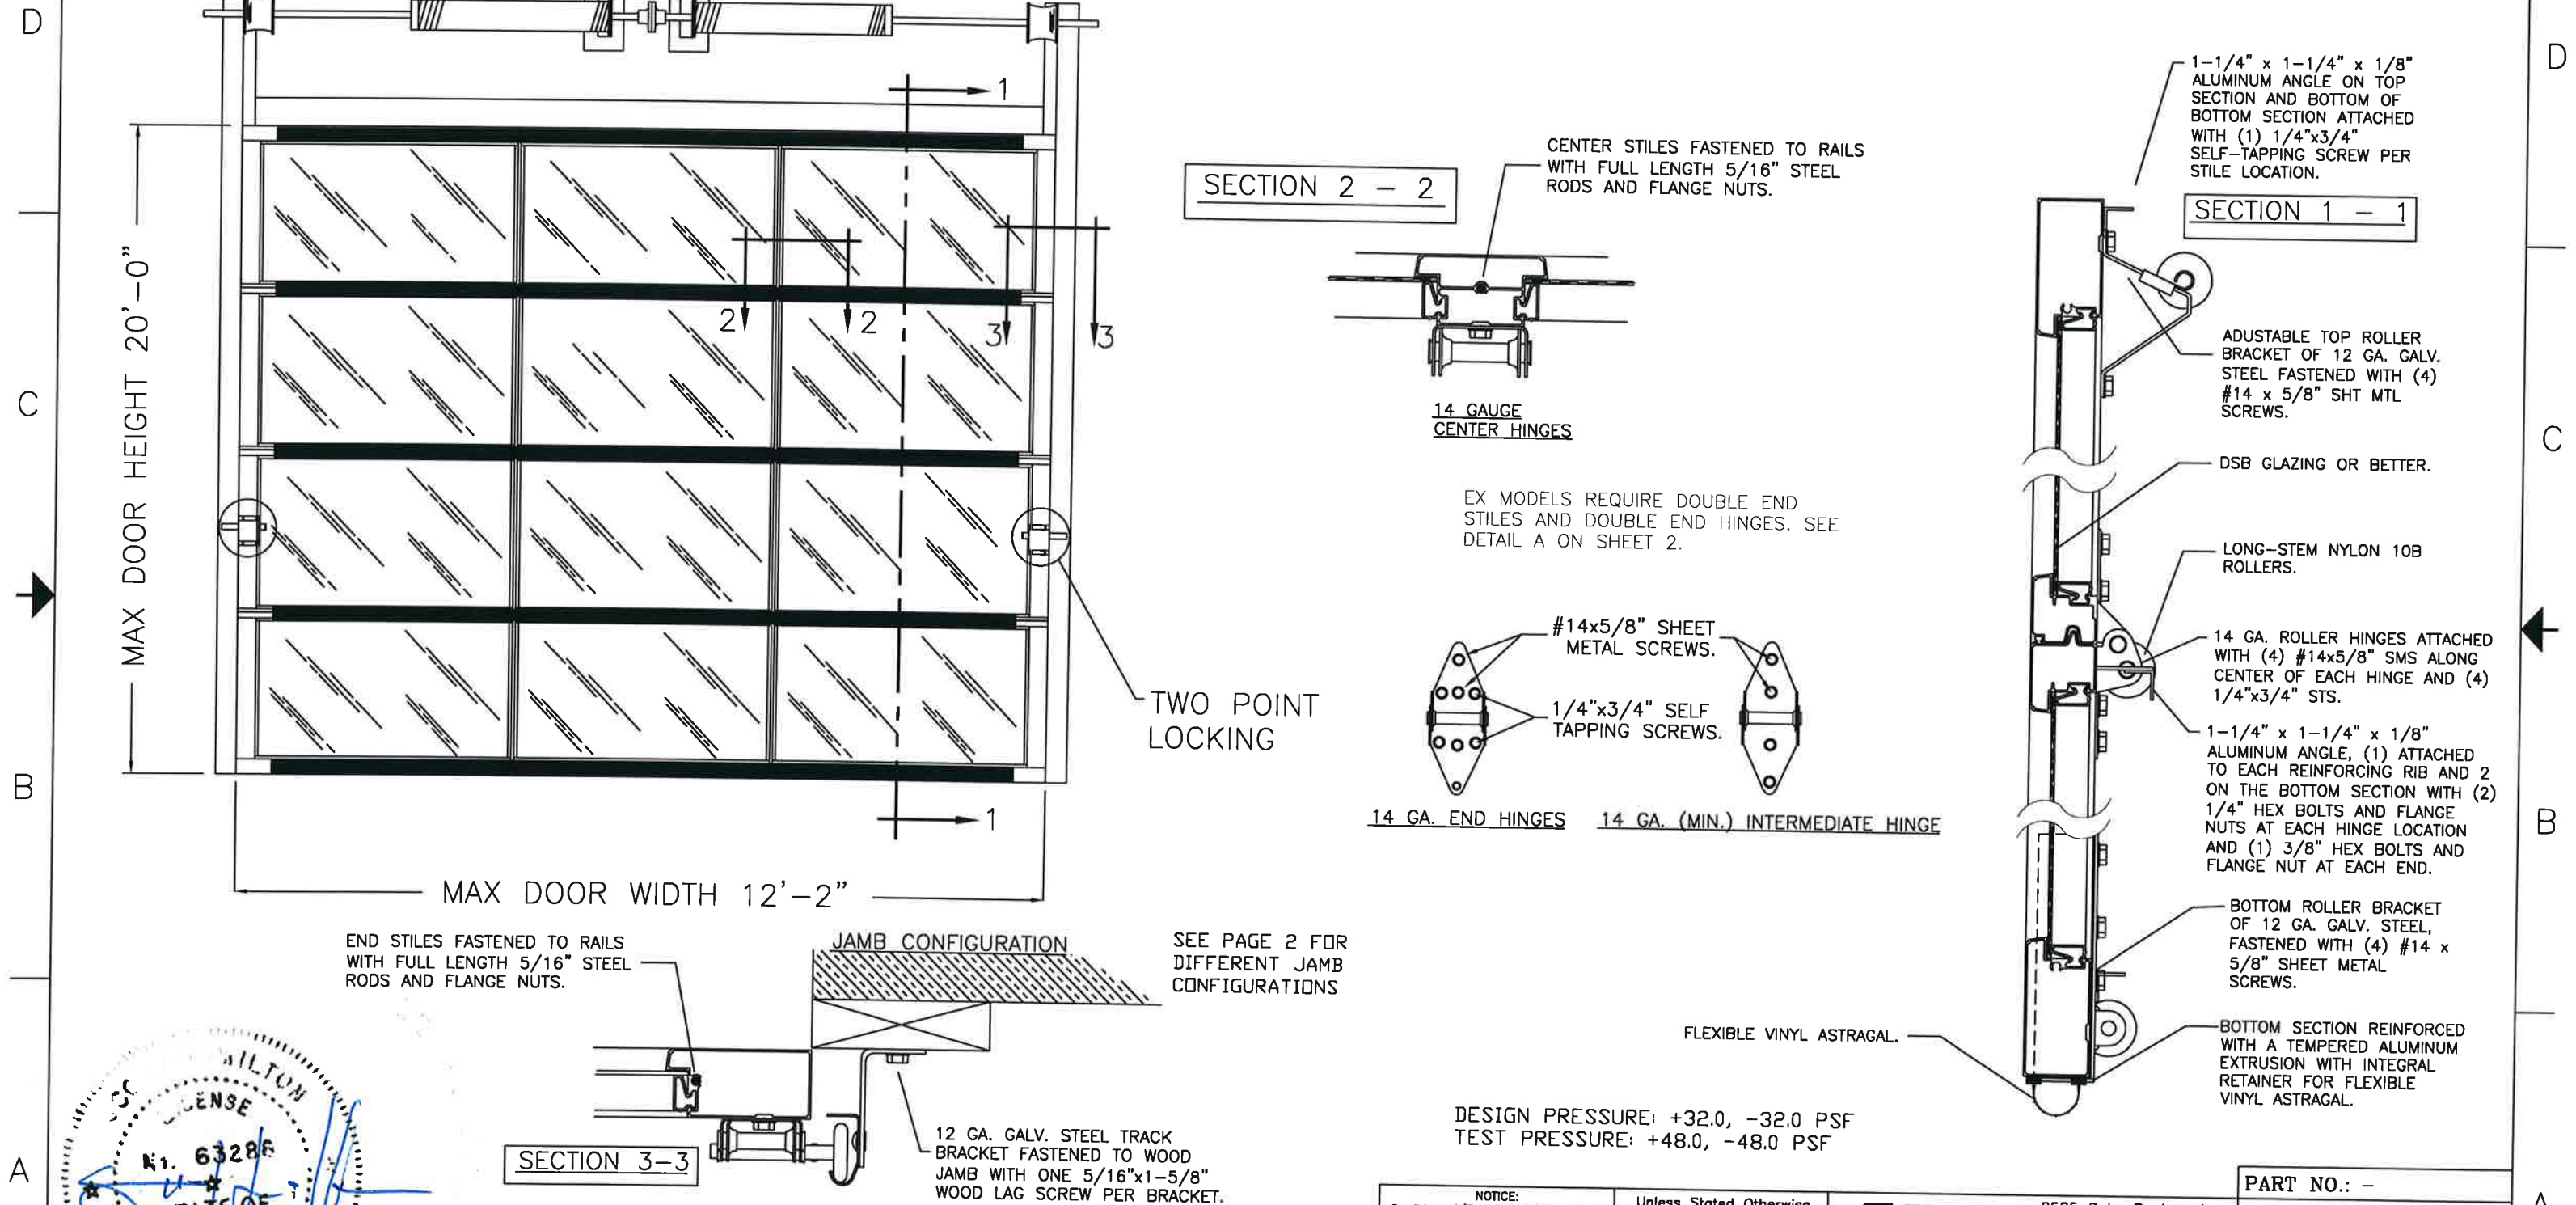

MANUFACTURING PRODUCT CODE
C-AL2-1F499

DESIGN ENGINEER:
SCOTT HAMILTON, P.E.
FLORIDA LICENSE No. 63286

 NOTICE: Confidential/Proprietary information of CLOPAY CORPORATION is contained herein and may not be disclosed, used, duplicated, made available, or distributed without its prior consent. Failure to observe this notice may result in liability for any damages and losses resulting therefrom.		Unless Stated Otherwise TOLERANCES are .0 = ±.031 .00 = ±.015 .000 = ±.005 .0000 = ±.001 Degrees = ±1/2'		Clopay CORPORATION 8585 Duke Boulevard Mason, OH 45040 USA Tel. No. 513-770-4800 Fax No. 513-770-4853		PART NO.: - CLOPAY WINDLOAD RATING W5	
Third Angle Projection 		DESCRIPTION: M/N 904 12' WIDE DES. +32/-32 PSF					
		DRAWN BY: D.ASSELANIS		DATE: 10/16/20		SCALE: NTS	
		CHECKED BY: SH		DATE: CHKD_DT		SHEET 1 OF 2	
		DWG. NO.: 105622				REV. NO. 01	
		Unless Stated Otherwise DIMENSIONS ARE IN INCHES.					


4

3

2


1

2" TRACK CONFIGURATION.

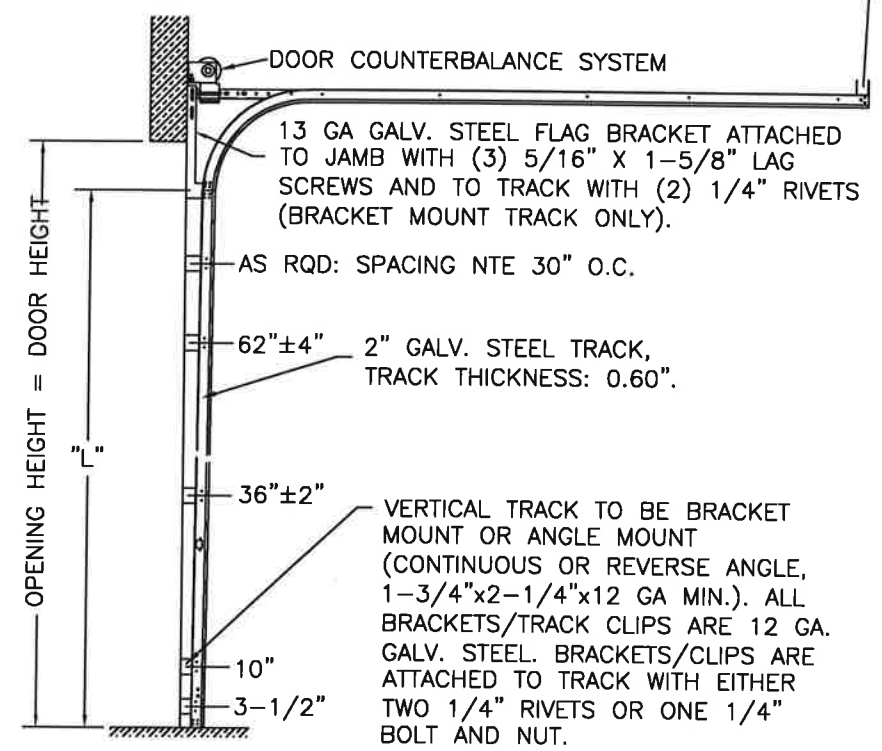


HORIZONTAL TRACK SUPPORT BY DOOR INSTALLER (TO SUIT).

WOOD JAMBS

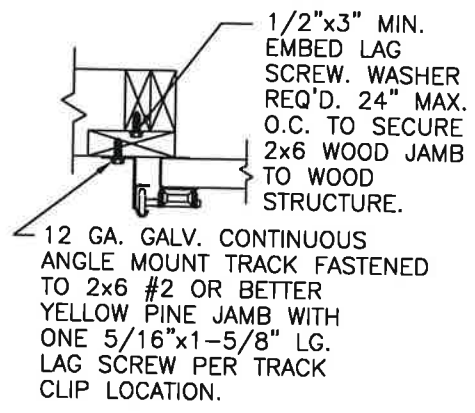


SECTION 3-3

CONCRETE JAMBS

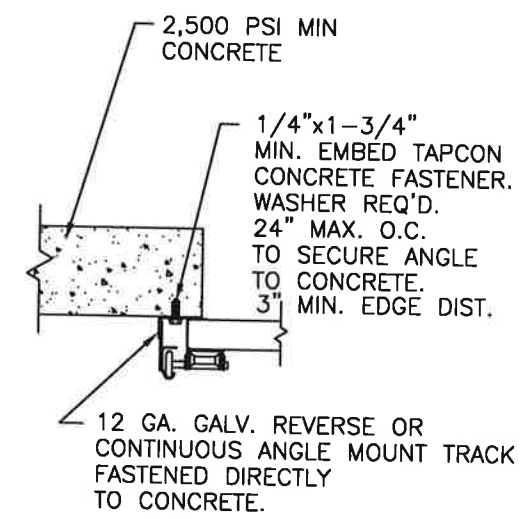


SECTION 3-3

STEEL JAMBS

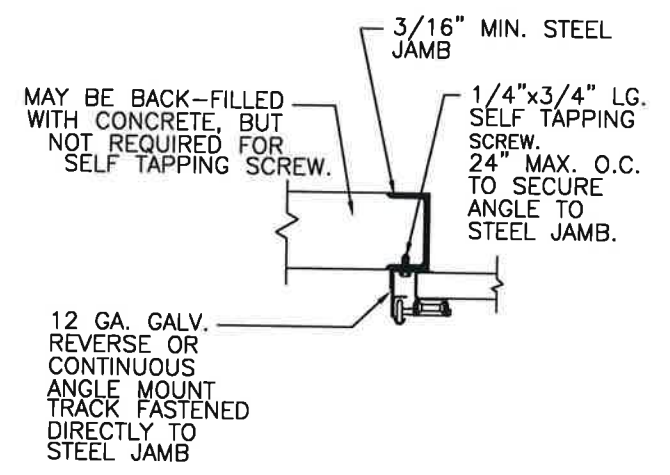


SECTION 3-3

DOOR HEIGHT	"L"
6'-6"	70"
7'-0"	76"
7'-6"	82"
8'-0"	88"
8'-6"	94"
9'-0"	100"
9'-6"	106"
10'-0"	112"
10'-6"	118"
11'-0"	124"
11'-6"	130"
12'-0"	136"
12'-6"	142"
13'-0"	148"
13'-6"	154"
14'-0"	160"
14'-6"	166"
15'-0"	172"
15'-6"	178"
16'-0"	184"
16'-6"	190"
17'-0"	196"
17'-6"	202"
18'-0"	208"
18'-6"	214"
19'-0"	220"
19'-6"	226"
20'-0"	232"

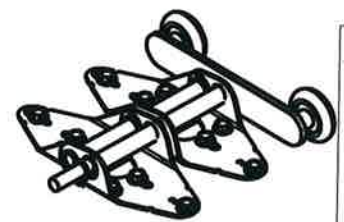


DETAIL A
EX MODELS REQUIRE TANDEM ROLLERS AND DOUBLE END HINGES. TOP AND BOTTOM ROLLERS ARE LONG STEM, SINGLE SHAFT.

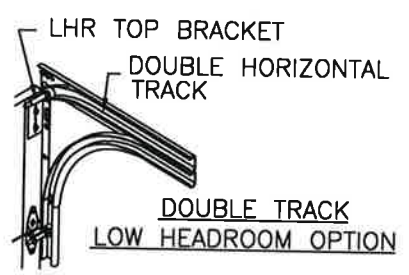


NOTE DOUBLE TRACK HEADROOM, HI-LIFT TRACK, FOLLOW-THE-ROOF TRACK, AND VERTICAL LIFT TRACK ARE AVAILABLE OPTIONS. TRACK CONFIGURATION ABOVE THE DOOR OPENING, DOES NOT AFFECT THE WIND LOAD RATING.

WOOD JAMB ON CONCRETE

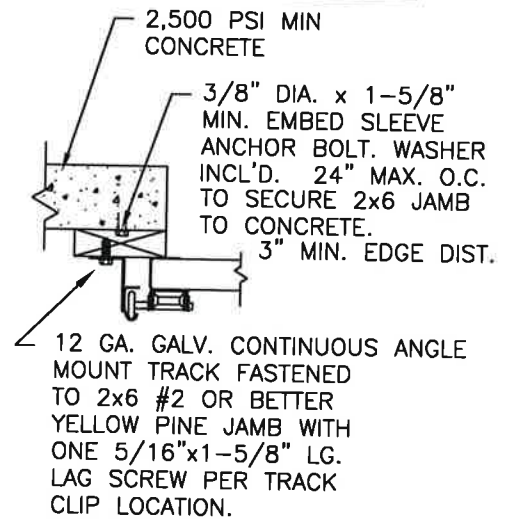


SECTION 3-3

STEEL JAMBS

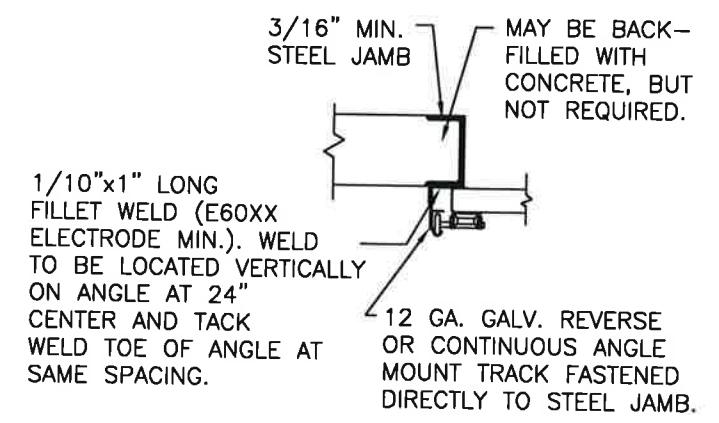

SECTION 3-3

DESIGN ENGINEER:
SCOTT HAMILTON, P.E.
FLORIDA LICENSE No. 63286

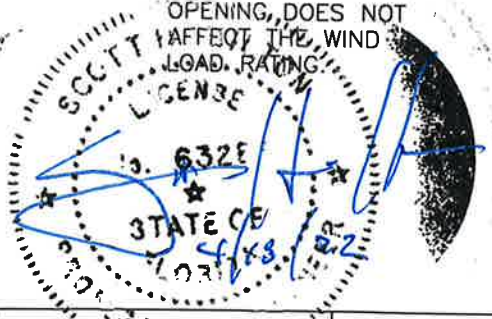

NOTICE:
Confidential/Proprietary information of CLOPAY CORPORATION is contained herein and may not be disclosed, used, duplicated, made available, or distributed without its prior consent. Failure to observe this notice may result in liability for any damages and losses resulting therefrom.

Unless Stated Otherwise TOLERANCES are
.0 = ±.031
.00 = ±.015
.000 = ±.005
.0000 = ±.001
Degrees = ±1/2'

Third Angle Projection

Unless Stated Otherwise DIMENSIONS ARE IN INCHES.

Clopay CORPORATION
8585 Duke Boulevard
Mason, OH 45040 USA
Tel. No. 513-770-4800
Fax No. 513-770-4853

DESCRIPTION: M/N 904 12' WIDE DES. +32/-32 PSF

DRAWN BY: D.ASELANIS DATE: 10/16/20

CHECKED BY: SH DATE: CHKD_DT

DWG. NO.: 105622

PART NO.: -

CLOPAY WINDLOAD RATING
W5

SCALE: NTS

SHEET 2 OF 2

REV. NO. 0

DWG. SIZE B