


BRAND	MODEL
CLOPAY	904, 904U, AX, AXU
IDEAL	C4AL, C4ALU

SHEET
1 OF 2

REVISIONS					
REV. NO.	ZONE:	DATE:	ECN NO.	APPVD:	DESCRIPTION
00	ALL	9/21		MWW	INITIAL RELEASE

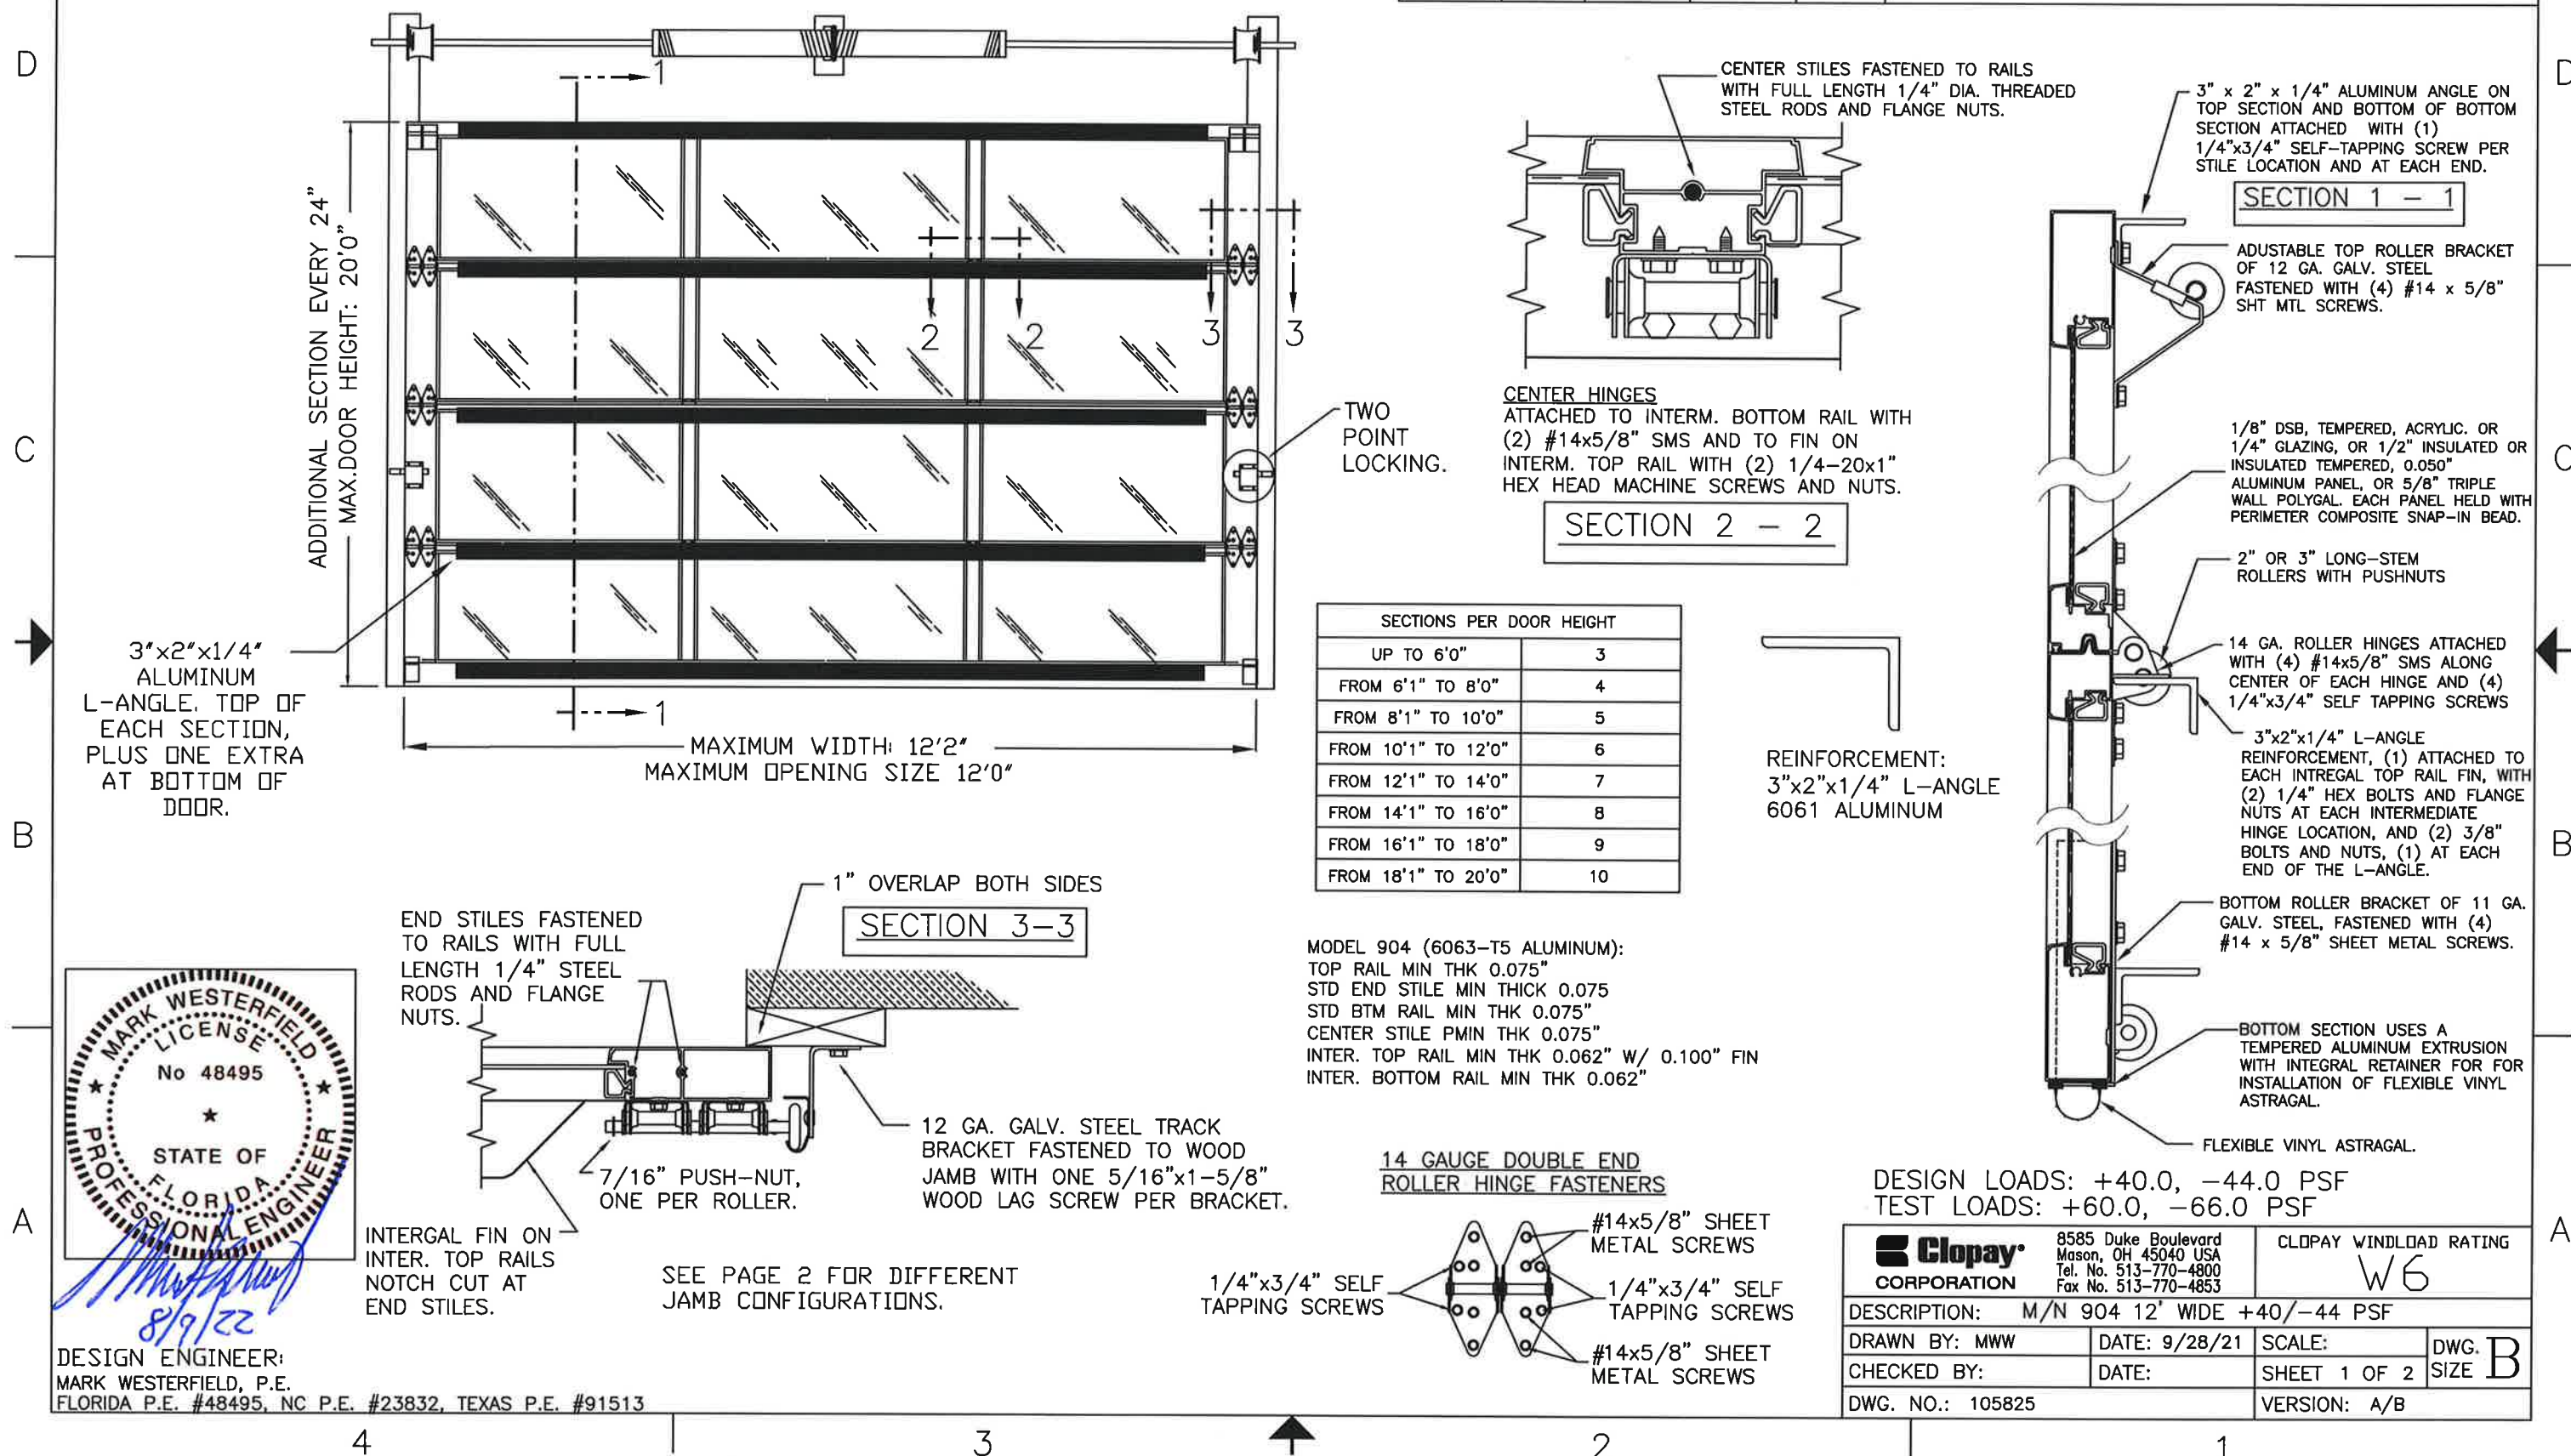

BRAND	MODEL
CLOPAY	904, 904U, AX, AXU
IDEAL	C4AL, C4ALU

SHEET:
2 OF 2


REVISIONS

REV. NO.	ZONE	DATE	ECN NO.	APPVD	DESCRIPTION
---	---	---	---	---	SEE PAGE 1 FOR REVISION DETAILS


PREPARATION OF JAMBS BY OTHERS

JAMB NOTE: FOR JAMB TYPES AND JAMB ATTACHMENT FASTENER INFORMATION (INCLUDING FASTENER TYPE, SIZE AND SPACING) TO THE SUPPORTING STRUCTURE USE DASHA TDS-161. DESIGN OF THE SUPPORTING STRUCTURAL ELEMENTS SHALL BE THE RESPONSIBILITY OF THE PROFESSIONAL OF RECORD FOR THE BUILDING OR STRUCTURE AND IN ACCORDANCE WITH CURRENT BUILDING CODES FOR THE LOADS LISTED ON THIS DRAWING.


2" TRACK CONFIGURATION

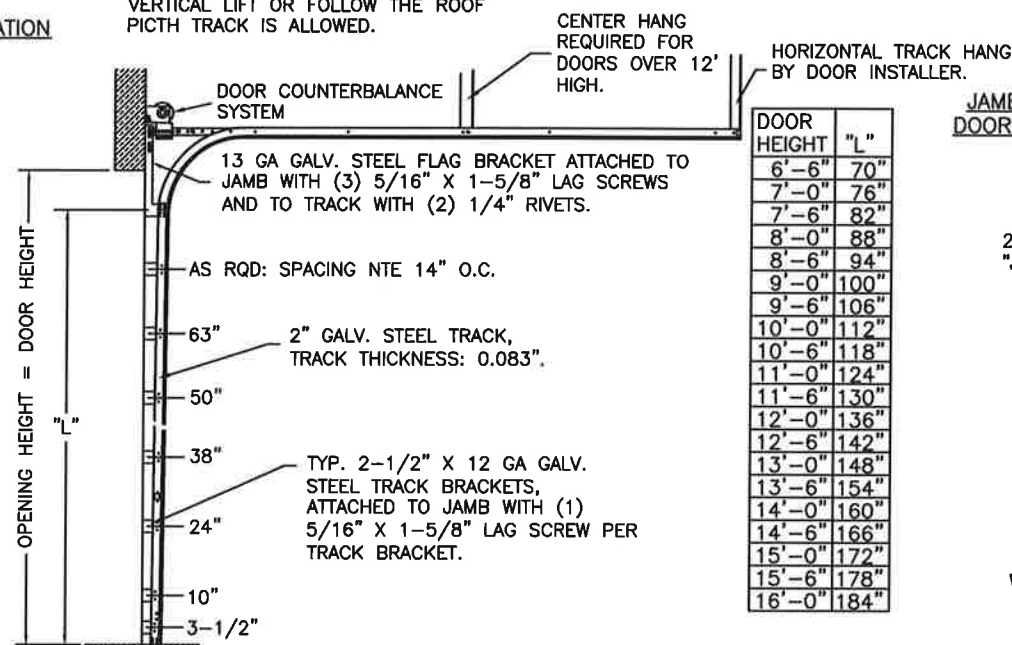


JAMB CONFIGURATION DOORS WITH 2" TRACK.

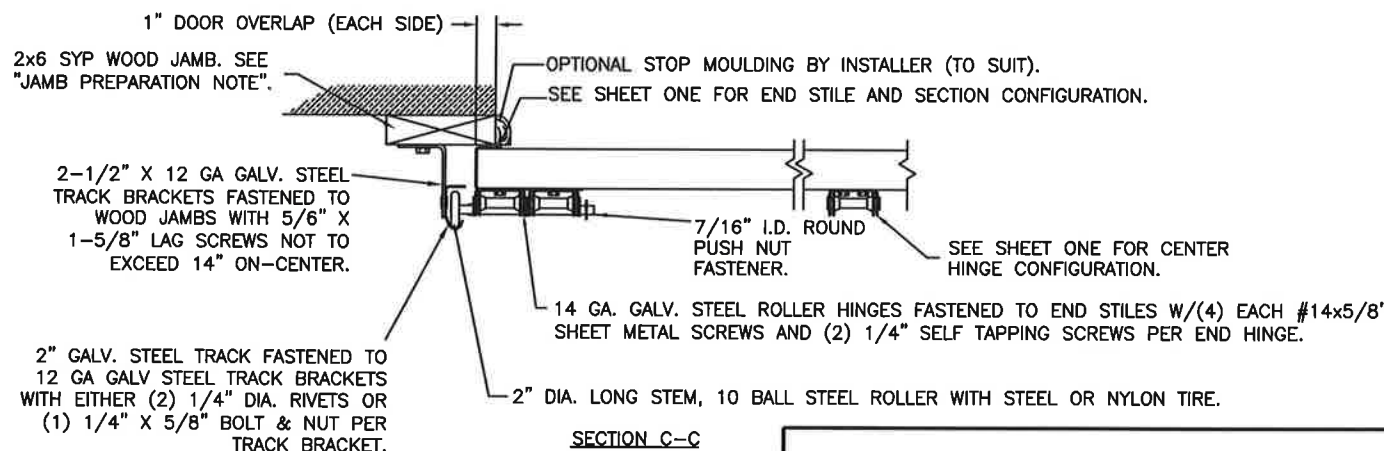

3" TRACK CONFIGURATION

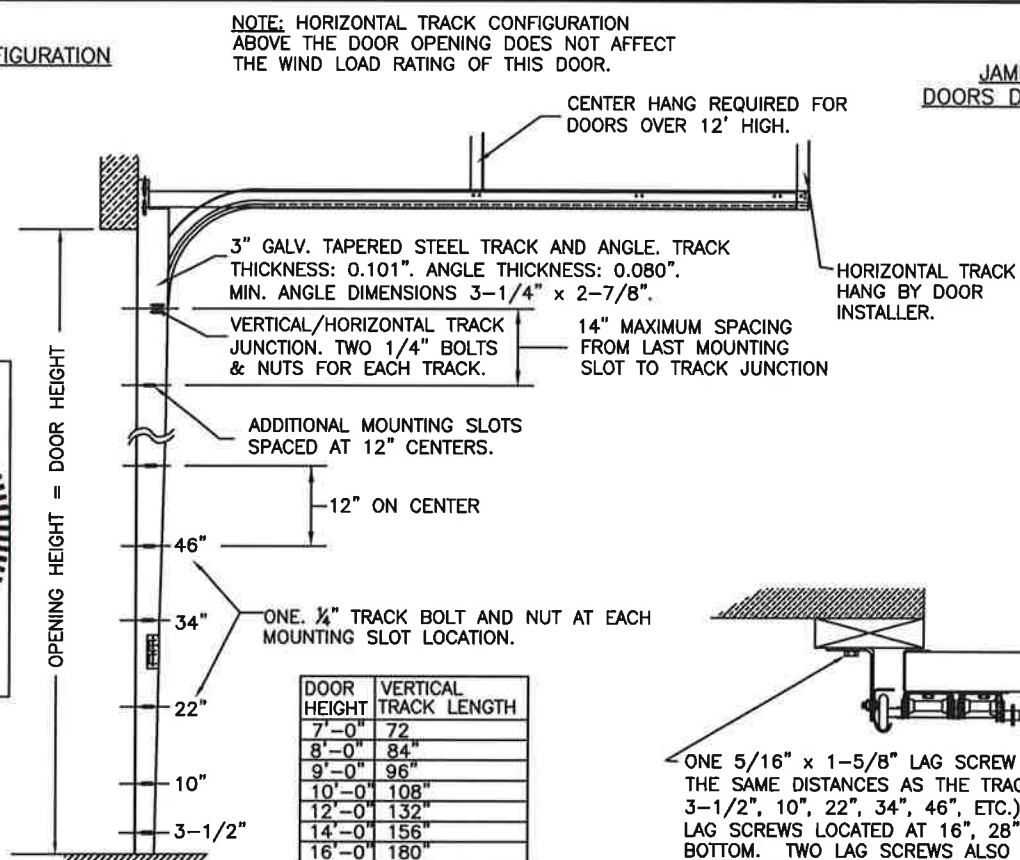

JAMB CONFIGURATION DOORS WITH 3" TRACK.

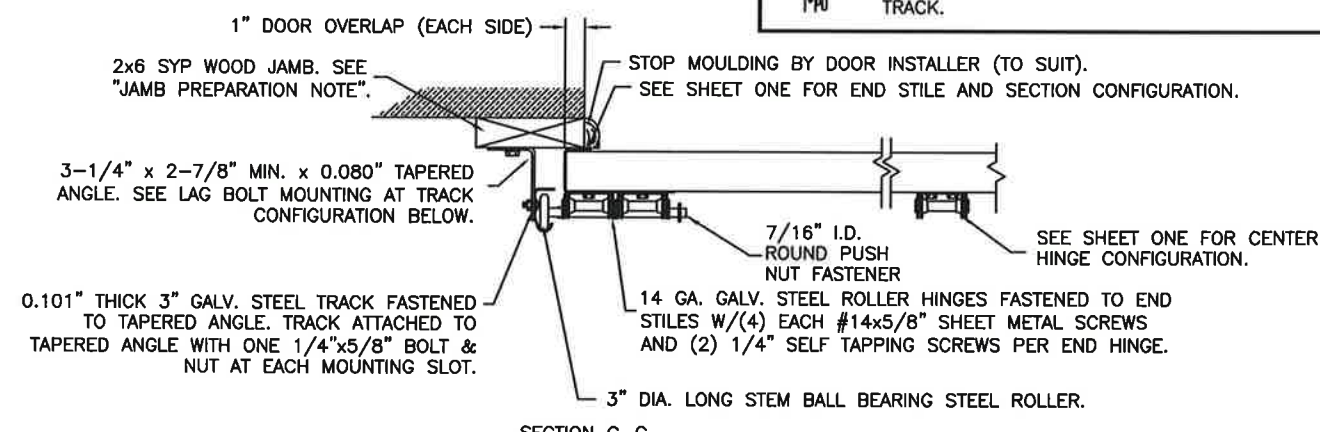


LHR BRACKET (2-1/2" x 5-3/4" x 12GA) ATTACHED WITH (2) 1/4" X 3/4" SELF TAPPING SCREWS.

DOUBLE TRACK LOW HEADROOM OPTION (AVAIL. FOR BOTH 2" AND 3" TRACK)

DESIGN LOADS: +40.0, -44.0 PSF
TEST LOADS: +60.0, -66.0 PSF

 CORPORATION		8585 Duke Boulevard Mason, OH 45040 USA Tel. No. 513-770-4800 Fax No. 513-770-4853		CLOPAY WINDLOAD RATING W6	
DESCRIPTION: M/N 904 12' WIDE +40/-44 PSF					
DRAWN BY: MWW		DATE: 9/28/21		SCALE:	
CHECKED BY:		DATE:		SHEET 2 OF 2	
DWG. NO.: 105825				VERSION: A/B	

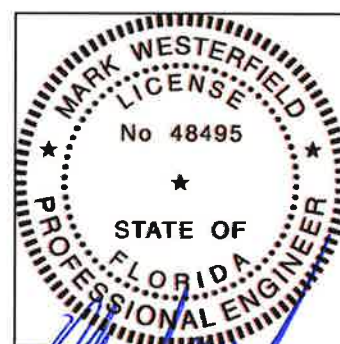

DESIGN ENGINEER:
MARK WESTERFIELD, P.E.
FLORIDA P.E. #48495, NC P.E. #23832, TEXAS P.E. #91513