
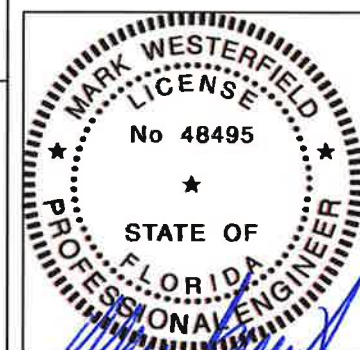


BRAND	MODEL
CLOPAY	904, 904U, AX, AXU
IDEAL	C4AL, C4ALU

SHEET:
1 OF 2

REVISIONS						DESCRIPTION
REV. NO.	ZONE	DATE	ECN NO.	APPVD:		
00	ALL	9/21		MWW		INITIAL RELEASE

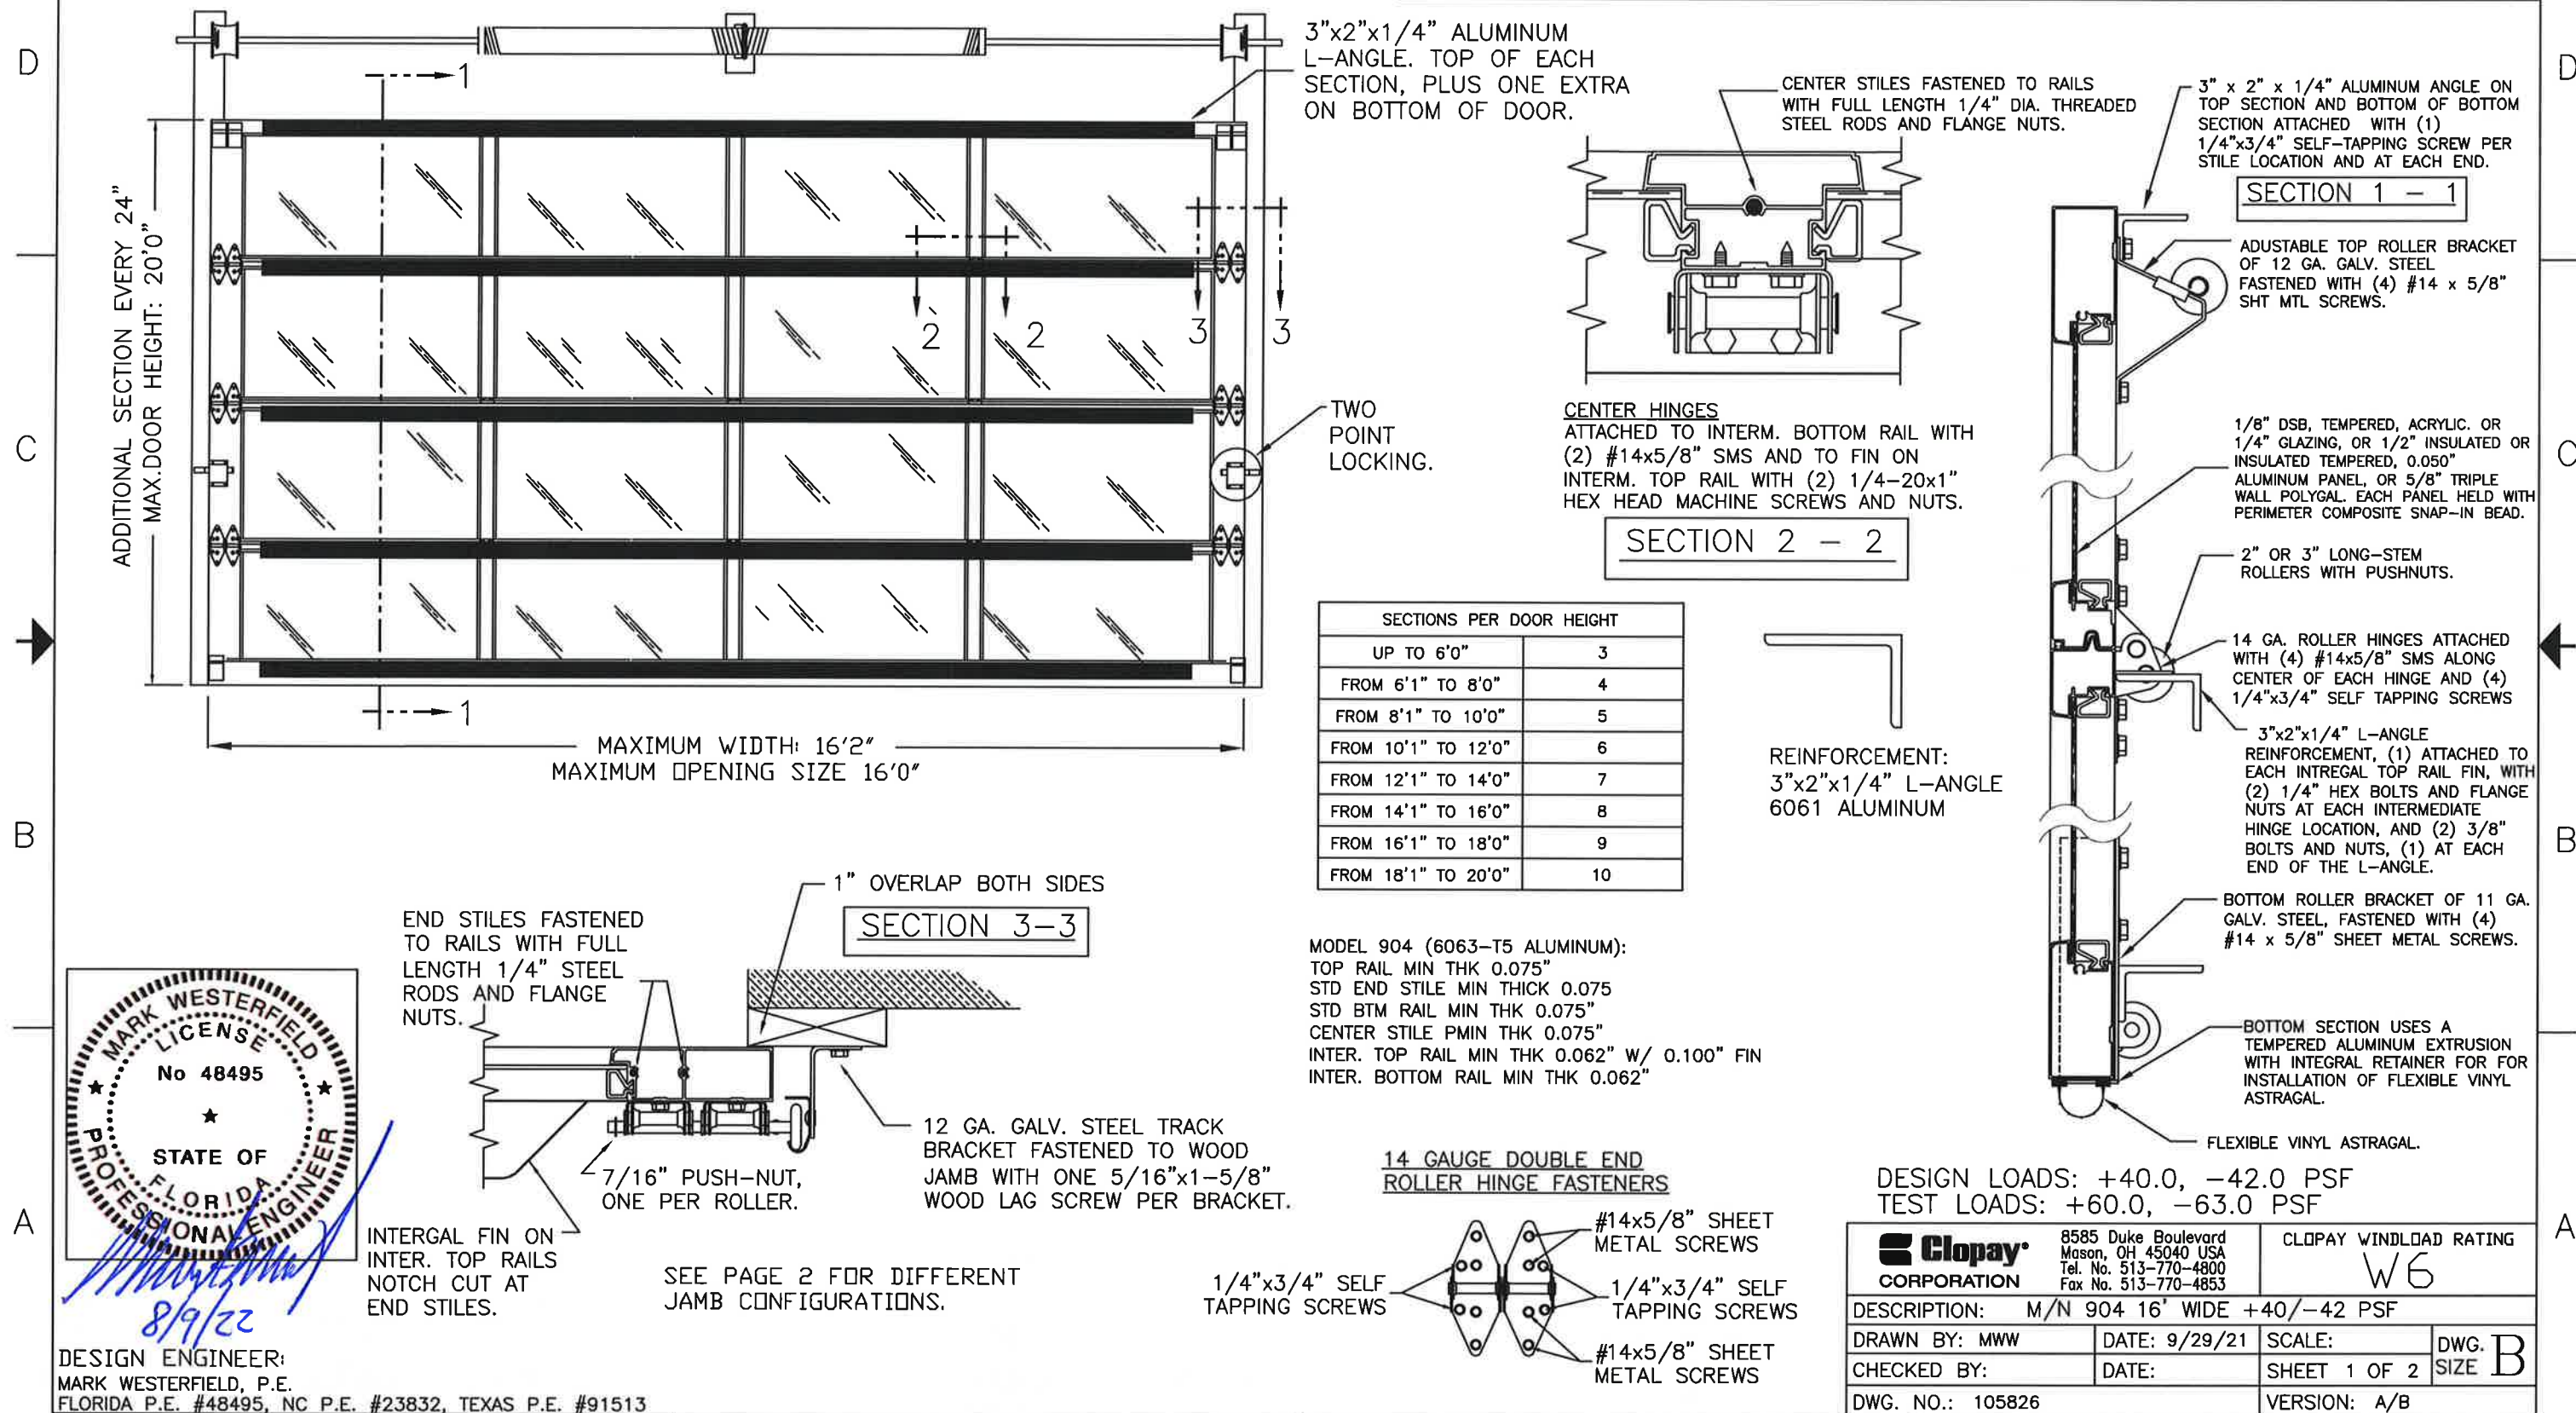

DESIGN ENGINEER:
MARK WESTERFIELD, P.E.
FLORIDA P.E. #48495, NC P.E. #23832, TEXAS P.E. #91513

BRAND	MODEL
CLOPAY	904, 904U, AX, AXU
IDEAL	C4AL, C4ALU


SHEET:
2 OF 2

REVISIONS						DESCRIPTION
REV. NO.	ZONE	DATE	ECN NO.	APPVD		
--	--	--	--	--		SEE PAGE 1 FOR REVISION DETAILS


PREPARATION OF JAMBS BY OTHERS

JAMB NOTE: FOR JAMB TYPES AND JAMB ATTACHMENT FASTENER INFORMATION (INCLUDING FASTENER TYPE, SIZE AND SPACING) TO THE SUPPORTING STRUCTURE USE DASMA TDS-161. DESIGN OF THE SUPPORTING STRUCTURAL ELEMENTS SHALL BE THE RESPONSIBILITY OF THE PROFESSIONAL OF RECORD FOR THE BUILDING OR STRUCTURE AND IN ACCORDANCE WITH CURRENT BUILDING CODES FOR THE LOADS LISTED ON THIS DRAWING.


2" TRACK CONFIGURATION

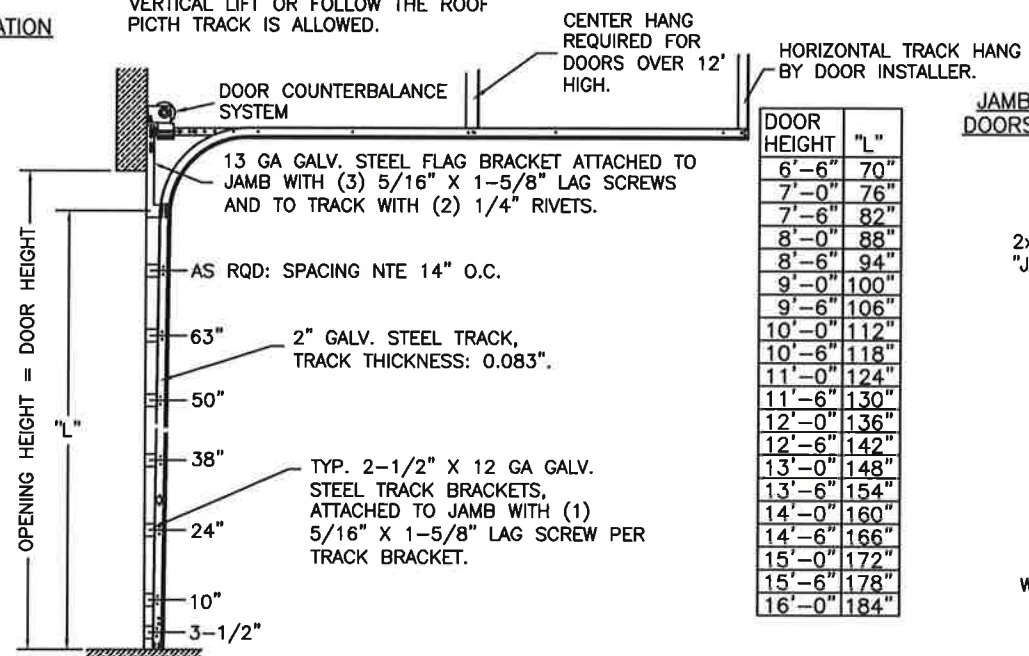



JAMB CONFIGURATION DOORS WITH 2" TRACK.

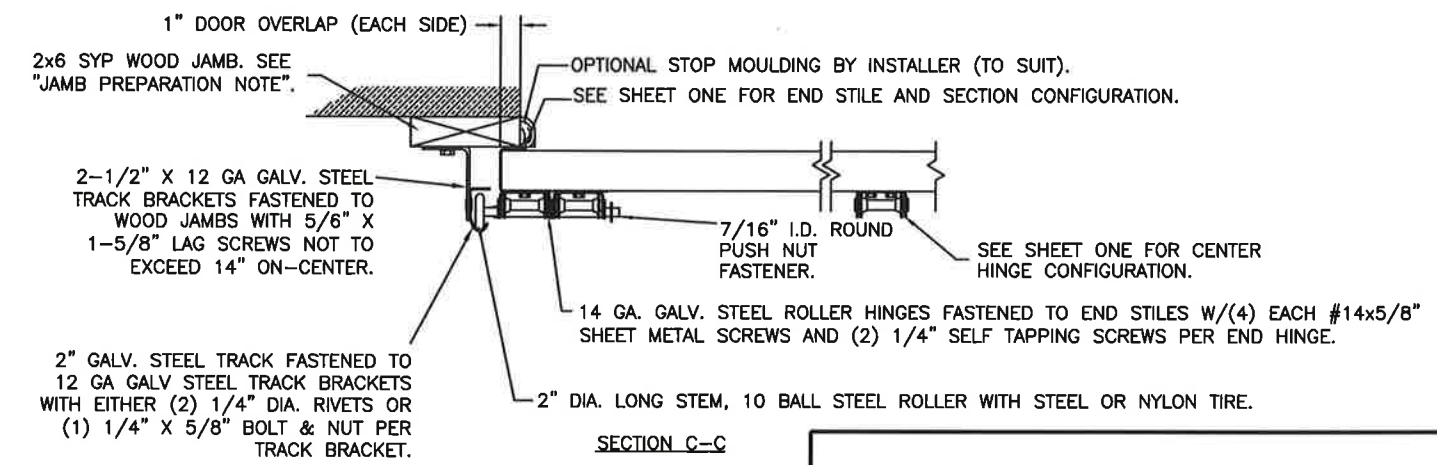

3" TRACK CONFIGURATION

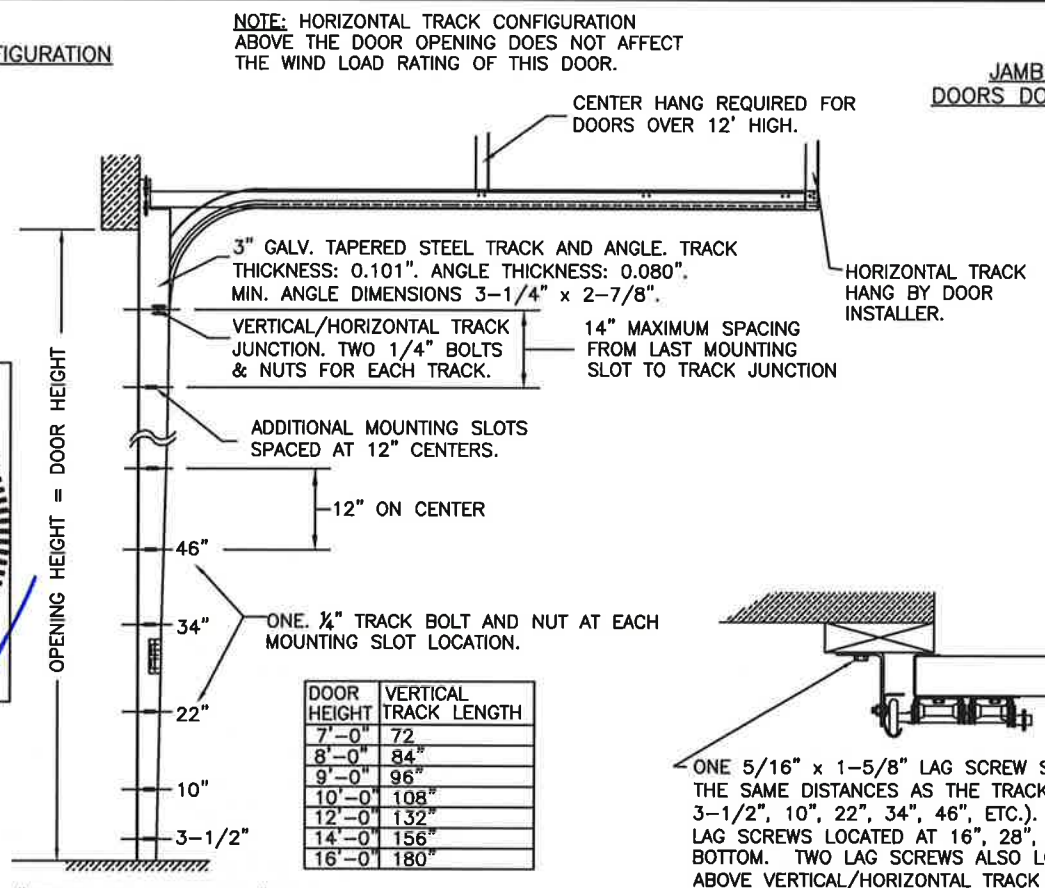

JAMB CONFIGURATION DOORS WITH 3" TRACK.

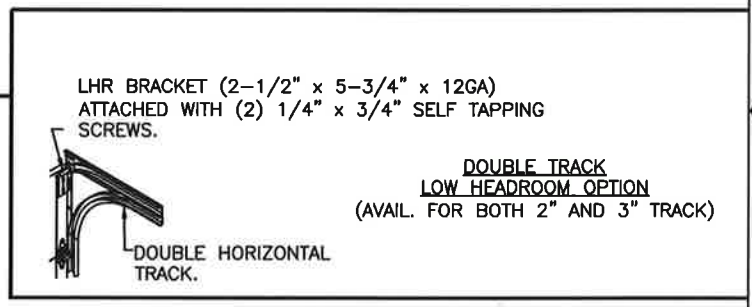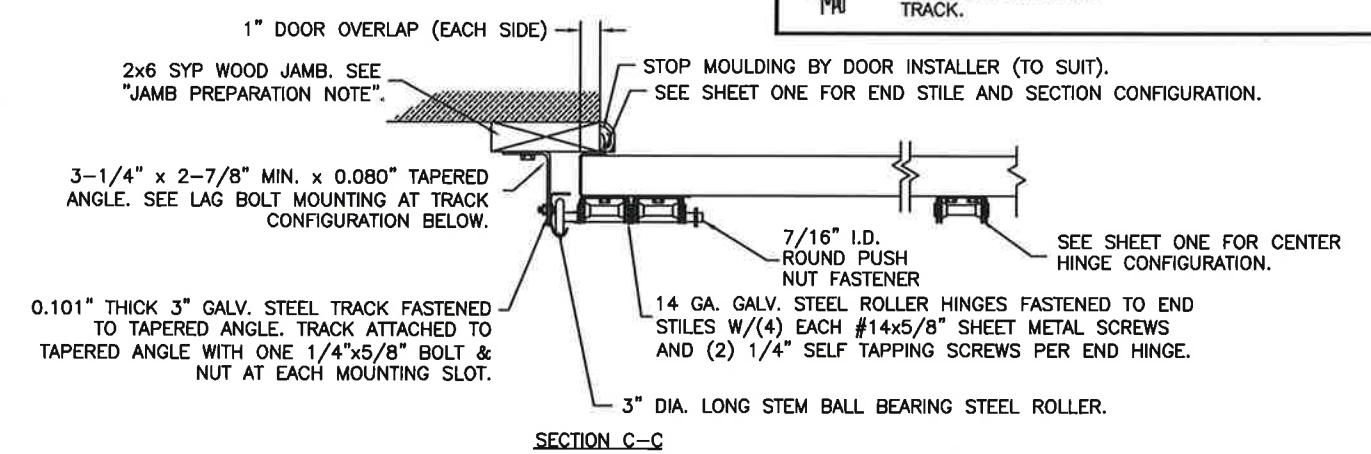

DESIGN LOADS: +40.0, -42.0 PSF
TEST LOADS: +60.0, -63.0 PSF



DESIGN ENGINEER:
MARK WESTERFIELD, P.E.
FLORIDA P.E. #48495, NC P.E. #23832, TEXAS P.E. #91513

Clopay CORPORATION		8585 Duke Boulevard Mason, OH 45040 USA Tel. No. 513-770-4800 Fax No. 513-770-4853	CLOPAY WINDLOAD RATING W6
DESCRIPTION: M/N 904 16' WIDE +40/-42 PSF			
DRAWN BY: MWW	DATE: 9/29/21	SCALE:	DWG. SIZE B
CHECKED BY:	DATE:	SHEET 2 OF 2	
DWG. NO.: 105826	VERSION: A/B		