
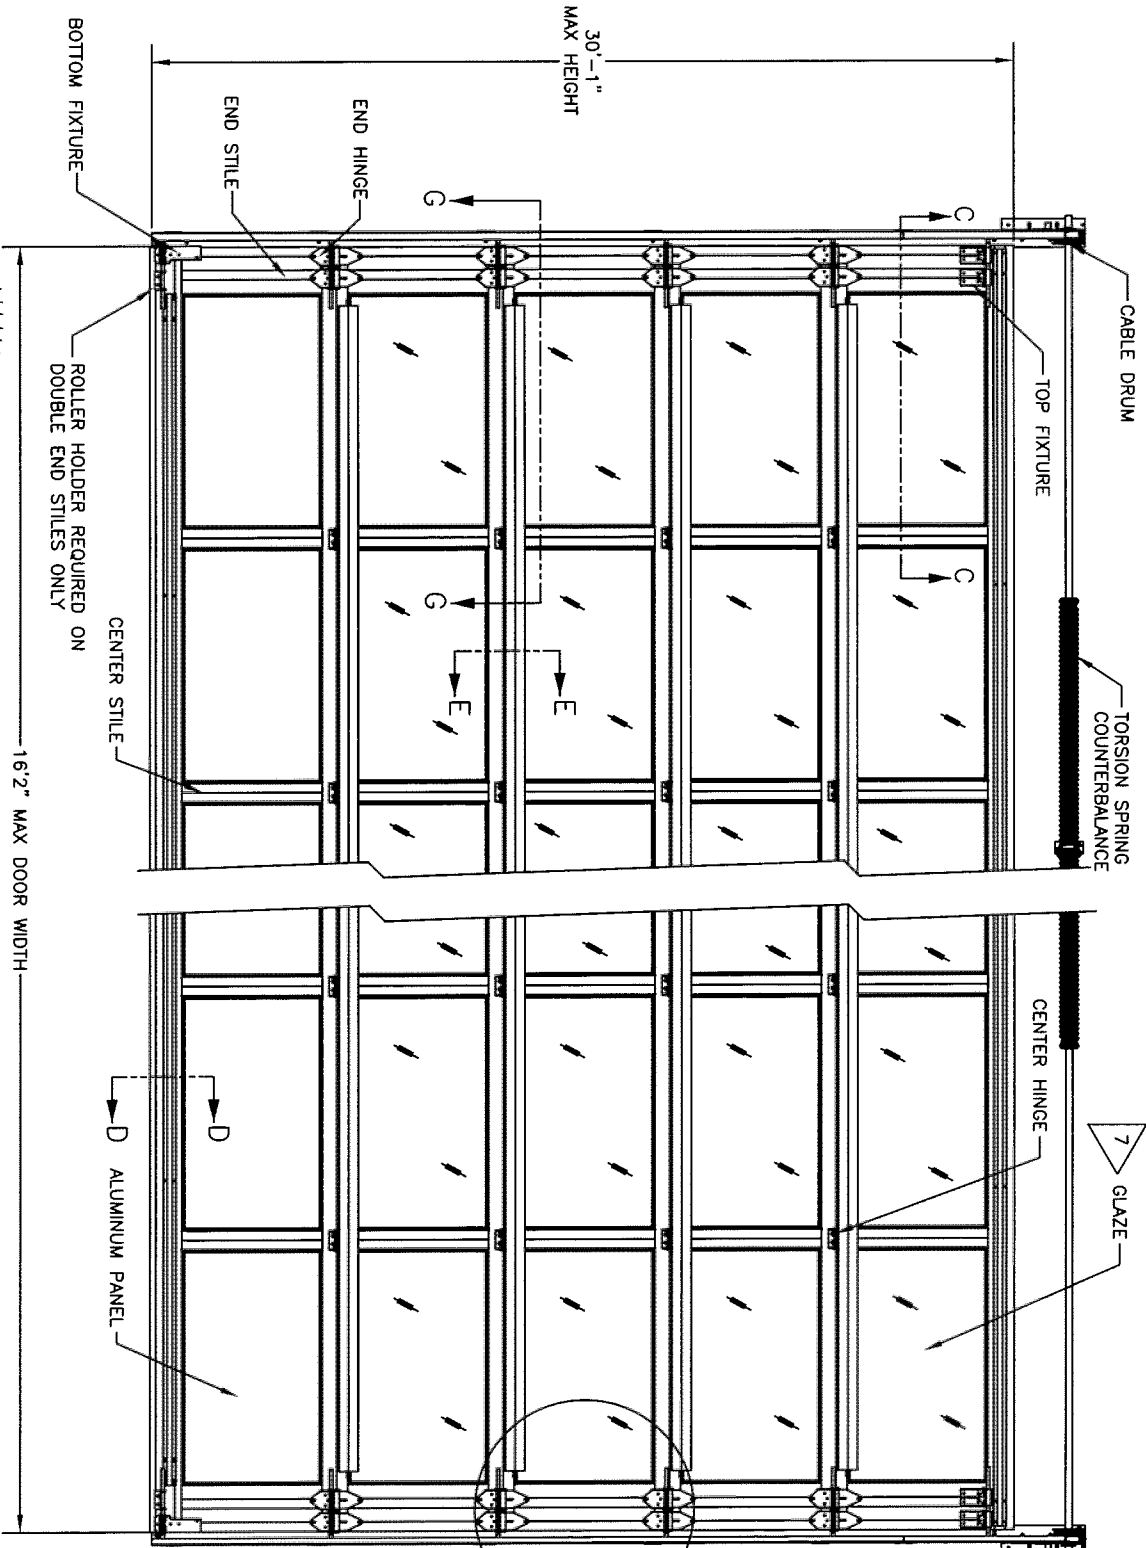


REVISIONS				
SN	REV	DESCRIPTION	DATE	APPROVAL
32933	A	INITIAL DRAWING	5-11-20	JQ
		MODIFIED 2 & 3 2024 STRUTS	05/05/25	MADUIS



- DESIGNED AND TESTED IN ACCORDANCE WITH WIND LOAD PROVISIONS OF THE FLORIDA BUILDING CODE AND INTERNATIONAL BUILDING CODE. PROFESSIONAL ENGINEER'S SEAL PROVIDED ONLY FOR VERIFICATION OF WIND LOAD CONSTRUCTION DETAILS.
- PRESSURES LISTED AS POSITIVE/NEGATIVE (DESIGN).
- SECTION HEIGHTS MAY VARY TO CREATE VARIOUS DOOR HEIGHTS, 26" MAXIMUM SECTION HEIGHT.
- LIFT CLEARANCE OR FULL VERTICAL TRACK MAY ALSO BE USED. LOW HEADROOM TRACK MAY BE USED WITH EITHER DRAWBAR OPERATOR OR LOCK.
- FASTENING METHODS (TRACK TO WALL).
- SPACING BASED ON BRACKET SPACING (SEE CHART BELOW):
 - JAMB BRACKETS (TYP WOOD JAMBS) STYLE TRACK--5/16" x 1 3/4" LAG BOLT, OR EQUIVALENT.
 - ALTERNATE ANGLE MOUNT--SEE SHEET 2
 - CHOICES OF MATERIAL AVAILABLE FOR GLAZING ARE DSB GLASS, TEMPERED GLASS, LAMINATED GLASS, OR LEXAN. AVAILABLE THICKNESS ARE 1/4", 3/8", AND 1/2". A .050 ALUMINUM PANEL CAN BE SUBSTITUTED FOR GLASS IN ANY SECTION. MAX GLAZING WIDTH IS 46".
 - STRUT OR ANGLE INSTALLATION:
 - FOR STRUTS ONLY-- USE ONE SCREW (P/N 605879--0002) ON BOTH SIDES OF STRUT AT EACH END STILE AND CENTER STILE.
 - FOR ANGLES (P/N 082033--XXXX) ONLY--
-- USE 3 SCREWS AT EACH END, 2 AT EACH CENTER STILE

- LOCATION, 1 SCREW BETWEEN EVERY CENTER HINGE.
- WHEN ONE ANGLE IS USED, THE ANGLE LEG IS TURNED DOWN. WHEN TWO ANGLES ARE USED, ONE ANGLE LEG IS TURNED UP AND THE OTHER ANGLE LEG IS TURNED DOWN.
- REFERENCE WINDLOAD SPECIFICATION CHART FOR END STILE REQUIREMENTS (SEE DETAIL F).
- FOR DOUBLE END STILE, A = 6.70"
- 2" 20GA STEEL STRUTS (412619--XXXX2) MAY BE SUBSTITUTED FOR HS-1 (400650--0001) OR HS-2 (400650--0002) STRUTS.
- 3" 20GA STEEL STRUTS (411186--XXXX2) MAY BE SUBSTITUTED FOR HS-2 STRUTS (400650--0002).

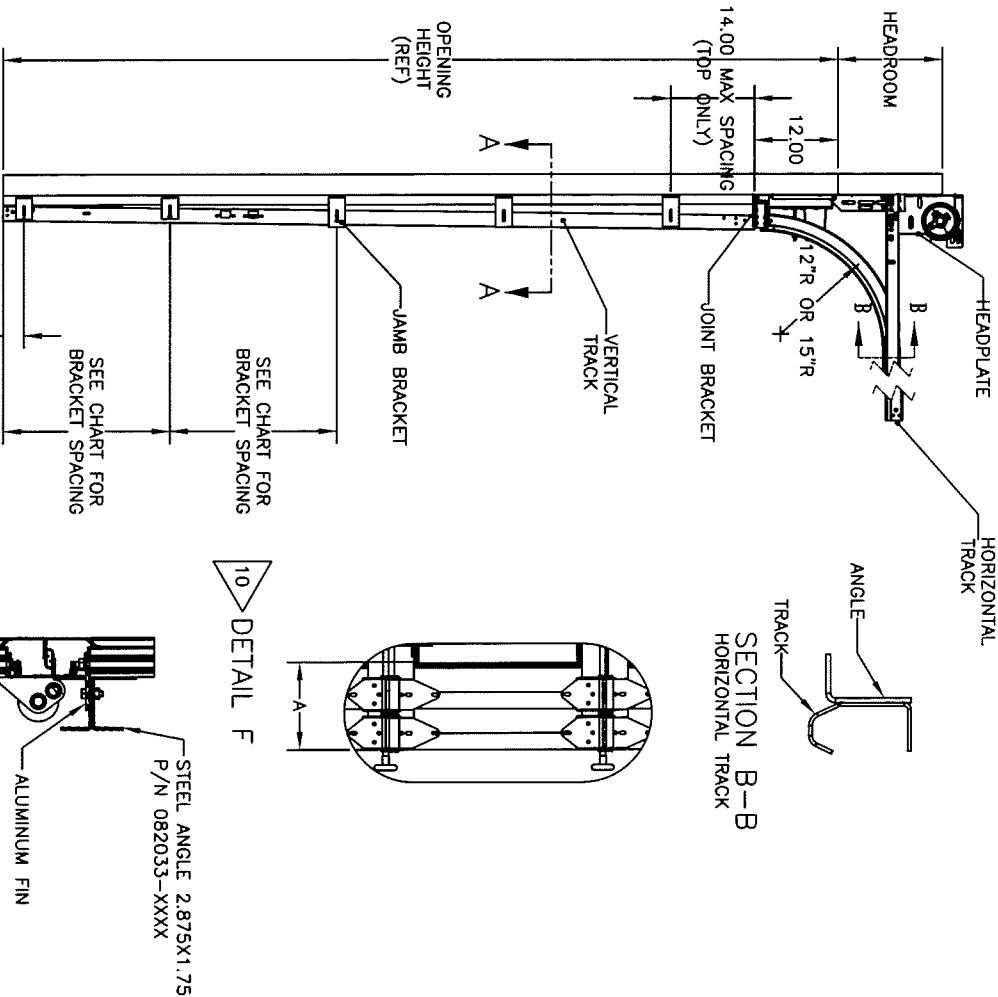

INTERIOR DOOR ELEVATION






SIDE ELEVATION OF TYPICAL COMMERCIAL TRACK

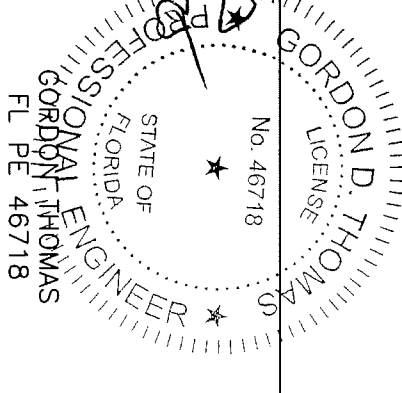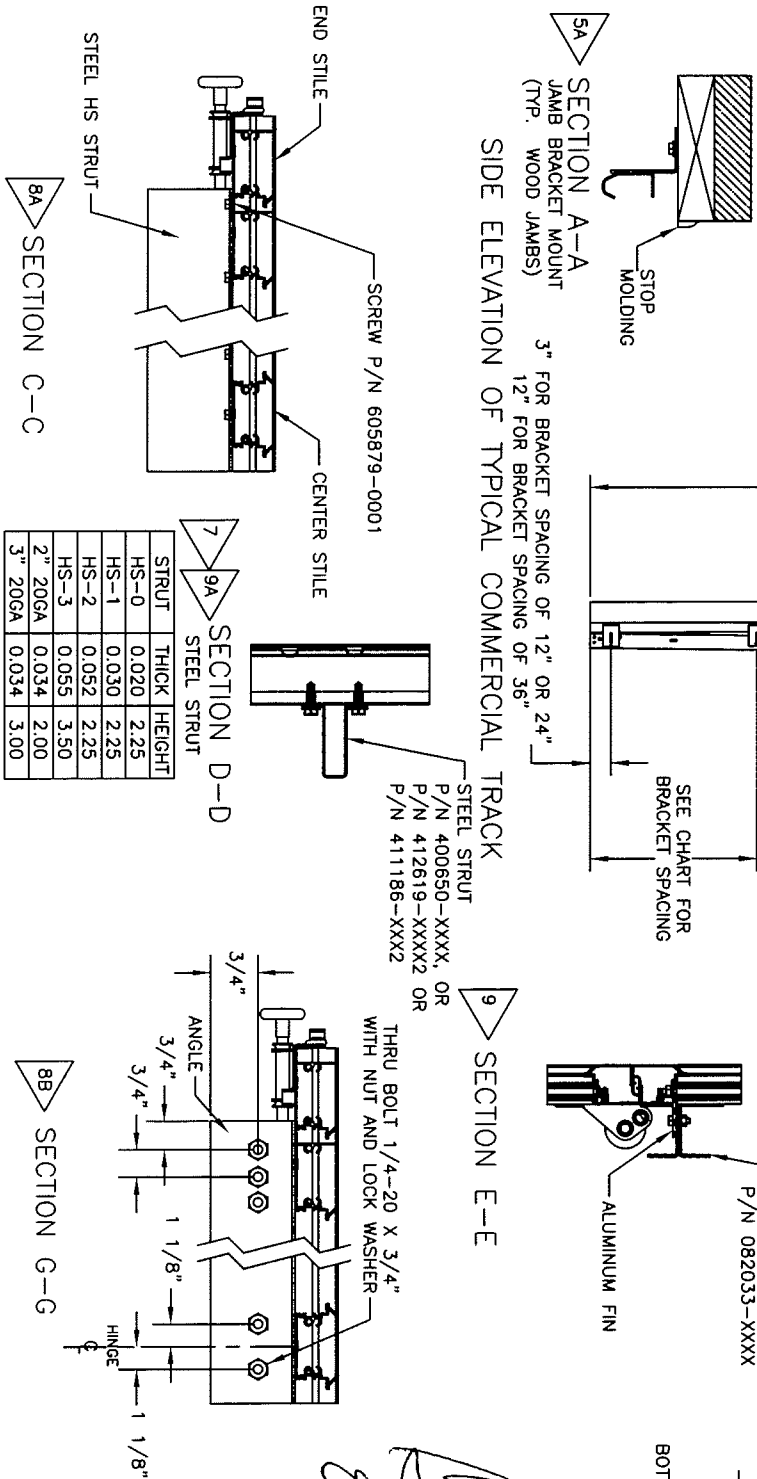

SERIES 8855, 453: 31/-31 PSF WINDLOAD									
DOOR	END	CENTER	ANGLE/SECT	STRUT AT	ROLLER	TRACK	JAMB		
WIDTH	STILE	STILE	QTY	QTY	TYPE	TYPE	LOAD		
UP TO	QTY	QTY	QTY	QTY	FIN ONLY	FIN ONLY	LB/FT		
8'2"	SINGLE	2	0	0	FIN ONLY	FIN ONLY	0.049"	127	STANDARD
10'2"	DOUBLE	2	0	0	FIN ONLY	FIN ONLY	0.068"	158	STANDARD
12'2"	DOUBLE	3	1	1	1-3/4X2-7/8	HS-2	0.068"	189	STANDARD
14'2"	DOUBLE	4	1	1	1-3/4X2-7/8	HS-2	0.068"	220	STANDARD
16'2"	DOUBLE	5	2	2	1-3/4X2-7/8	HS-3	0.068"	251	STANDARD

THE DRAWINGS AND ALL OTHER INFORMATION CONTAINED HEREIN ARE THE PROPERTY OF WAYNE-DALTON CORPORATION AND ITS AFFILIATED COMPANIES. THIS DRAWING AND INFORMATION IN WHOLE OR IN PART MAY NOT BE COPIED IN ANY MANNER OR DISCLOSED TO ANYONE WITHOUT THE PRIOR WRITTEN CONSENT OF WAYNE-DALTON CORPORATION.									
NO PART BEING REPRODUCED WITHOUT WRITTEN PERMISSION	WHOLE NUMBERS:	± .25	FINISH	N/A	DATE	03/27/20	WINDLOAD:	8855, 453	31/-31 PSF, 16'-2" MAX
USE 1/4" DIA. NO. 10 TYPE 306 STAINLESS STEEL BOLTS AND NUTS IN U.S. CUSTOMARY UNITS.	XX	± .03	UNIT OF MEASURE	N/A	CHECKED BY:	J QIAN	DRAWING NUMBER	D-365191	
REF DWG	USED ON				APPROVED BY:	D KORNISH	SCALE	N/A	SHEET 1 OF 3

REVISIONS				
EN	REV	DESCRIPTION	DATE	APPROVAL
		INITIAL DRAWING	5-11-20	JQ
399.33	A	ADDED 2 4x2" 20GA STRUTS	05/05/25	MDAUS

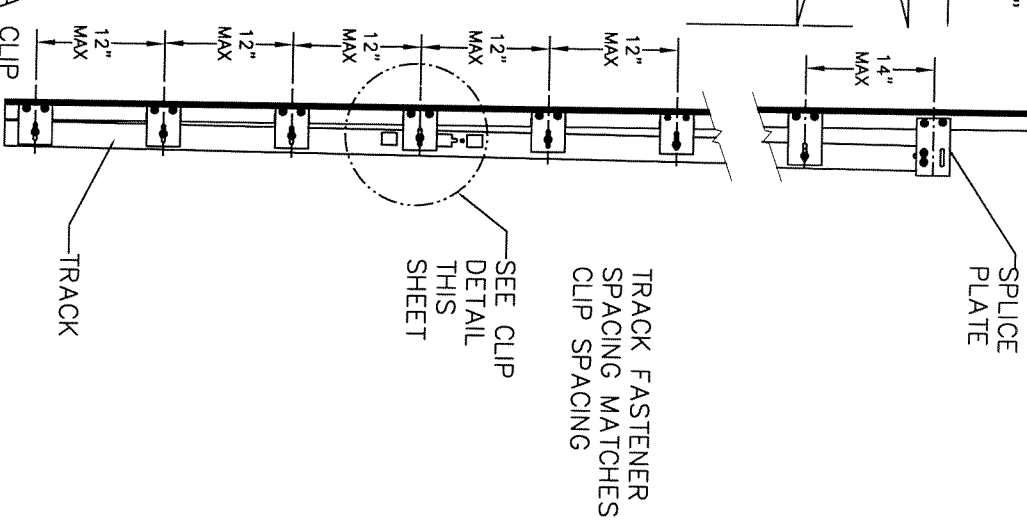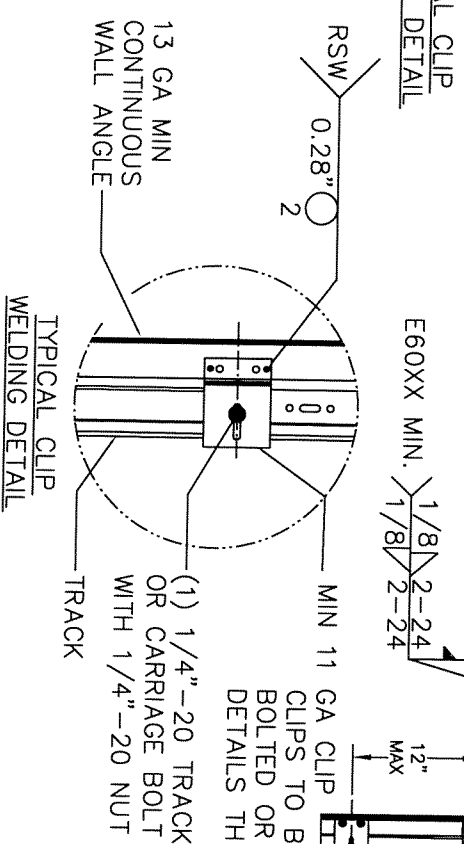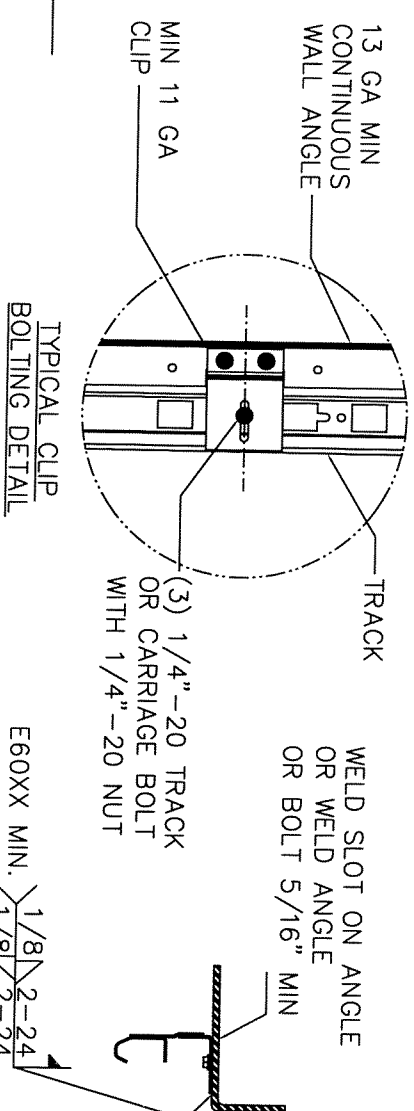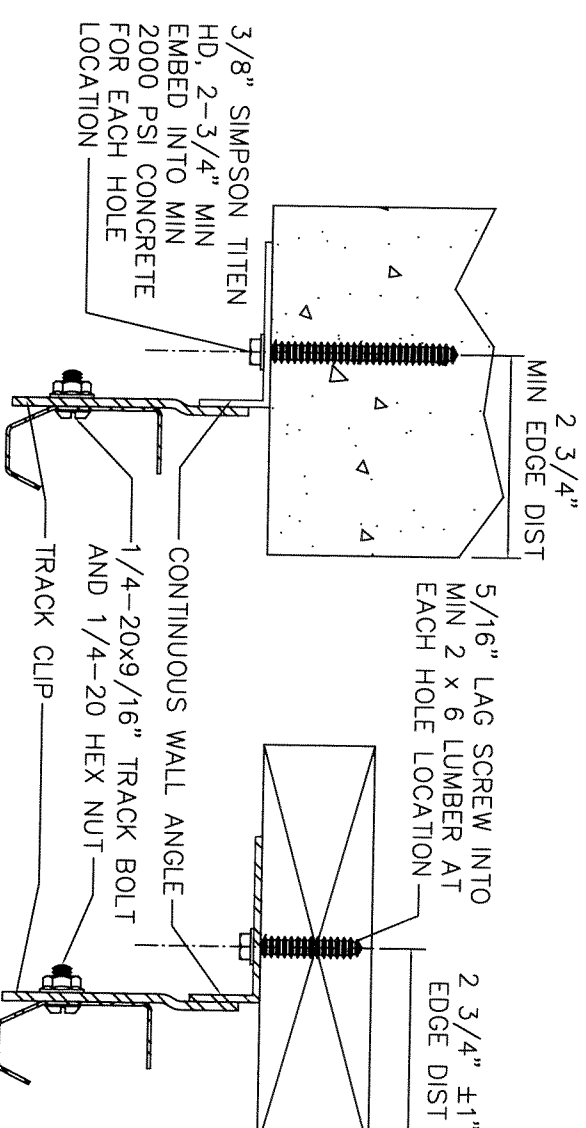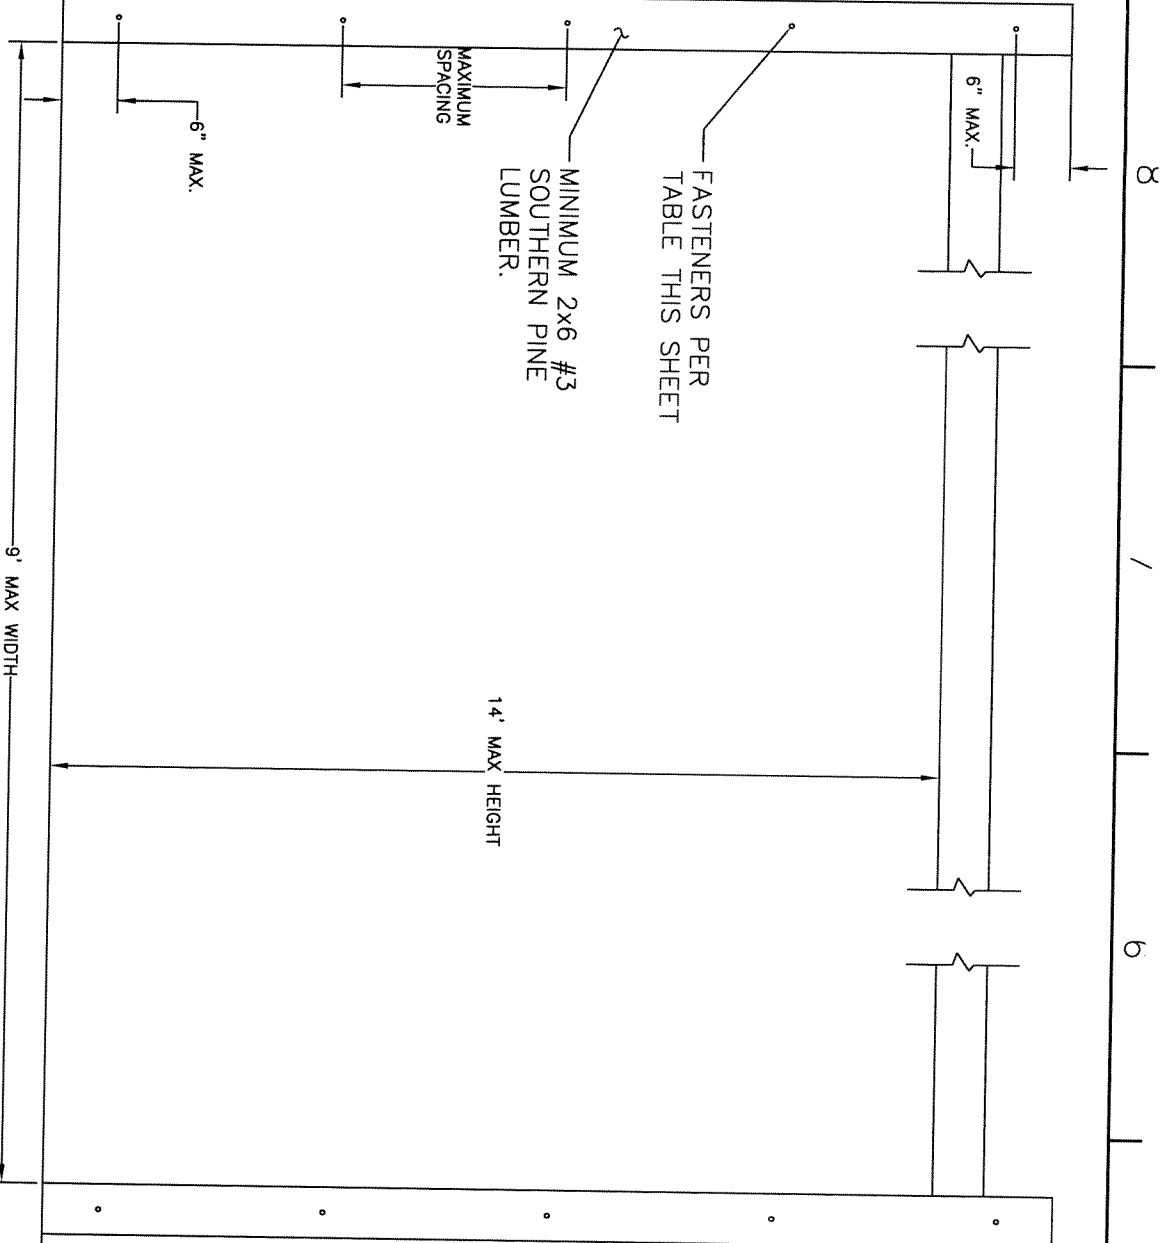

1. BASED ON 3/8" SIMPSON TITEN HEAVY DUTY SCREW ANCHOR WITH A 1" O.D. WASHER INTO CONCRETE WITH A MINIMUM EMBEDMENT DEPTH OF 2-3/4" AND A MINIMUM EDGE DISTANCE OF 2-3/4".
2. BASED ON 3/8" SIMPSON TITEN HEAVY DUTY SCREW ANCHOR WITH A 1" O.D. WASHER INTO GROUT FILLED CMU WITH A MINIMUM EMBEDMENT DEPTH OF 2-3/4", A MINIMUM EDGE DISTANCE OF 4", AND A MINIMUM END DISTANCE OF 4".
3. CONCRETE MASONRY UNITS SHALL CONFORM TO ASTM C90 AND GROUT SHALL CONFORM TO ASTM C476.
3. BASED ON 3/8" DIAMETER x 3" LONG LAG SCREWS WITH 1" O.D. WASHERS WITH A 1-9/32" THREAD PENETRATION INTO SEASONED DRY WOOD SUPPORTING STRUCTURE.
4. PROVIDE QUANTITY OF SCREW ANCHORS OR LAG SCREWS AS REQUIRED TO MAINTAIN MAXIMUM SPACING AS SHOWN IN TABLE WITH A MINIMUM OF THREE (3) SCREW ANCHORS OR LAG SCREWS PER JAMB. SCREW ANCHORS OR LAG SCREWS AT TOP AND BOTTOM OF JAMB SHALL BE PLACED A MAXIMUM OF 6" FROM THE END OF THE JAMB.
5. LOAD PER JAMB CALCULATED TO BE A MAXIMUM OF +250.5/-250.5 LBS PER FOOT.
6. CHART INCLUDES A SAFETY FACTOR OF 4.
7. DOOR JAMB TO BE MINIMUM 2x6 NO. 3 SOUTHERN PINE LUMBER (MIN) MOUNTED DIRECTLY TO SUPPORT STRUCTURE.
8. DESIGN OF THE SUPPORT STRUCTURE SHALL BE THE SOLE RESPONSIBILITY OF THE BUILDING DESIGNER AND SHALL BE DESIGNED FOR THE LOADS LISTED IN NOTE 5.
9. SCREW ANCHORS OR LAG SCREWS SHALL BE INSTALLED PER MANUFACTURER'S WRITTEN INSTRUCTIONS.

MAX SPACING OF ANCHORS/SCREWS PER JAMB (IN)		
3/8" SIMPSON TITEN HD SCREW ANCHOR TO MINIMUM 2000 PSI CONCRETE NOTE 1	3/8" SIMPSON TITEN HD SCREW ANCHOR TO MINIMUM 2000 PSI GROUT FILLED CMU NOTE 2	3/8" X 3" LONG LAG SCREW NOTE 3
24	18	24

THE DRAWINGS AND ALL OTHER INFORMATION CONTAINED HEREIN ARE THE CONFIDENTIAL AND PROPRIETARY PROPERTY OF WAYNE-DALTON CORPORATION AND ITS AFFILIATED COMPANIES. THIS DRAWING AND INFORMATION HEREON OR IN PART, MAY NOT BE COPIED IN ANY MANNER OR DISCLOSED TO ANYONE WITHOUT THE PRIOR WRITTEN CONSENT OF WAYNE-DALTON CORPORATION. NO DISCLOSURE OF ANY OF THIS DRAWING OR INFORMATION IS INTENDED TO OPERATE AS A LICENSE OR AUTHORIZATION TO USE IT FOR ANY PURPOSE WITHOUT THE SPECIFIC WRITTEN CONSENT OF WAYNE-DALTON CORPORATION.									
		TOLERANCES UNLESS OTHERWISE SPECIFIED: FRACTIONS DECIMALS .XX .005 .XXX .010 .XXX .015 .XXX .020 .XXX .025 .XXX .030 .XXX .040 .XXX .050 .XXX .060 .XXX .070 .XXX .080 .XXX .090 .XXX .100 .XXX .125 .XXX .150 .XXX .175 .XXX .200 .XXX .250 .XXX .300 .XXX .350 .XXX .400 .XXX .450 .XXX .500 .XXX .562 .XXX .625 .XXX .687 .XXX .750 .XXX .812 .XXX .875 .XXX .937 .XXX 1.000 .XXX 1.125 .XXX 1.250 .XXX 1.375 .XXX 1.500 .XXX 1.625 .XXX 1.750 .XXX 1.875 .XXX 2.000 .XXX 2.125 .XXX 2.250 .XXX 2.375 .XXX 2.500 .XXX 2.625 .XXX 2.750 .XXX 2.875 .XXX 3.000 .XXX 3.125 .XXX 3.250 .XXX 3.375 .XXX 3.500 .XXX 3.625 .XXX 3.750 .XXX 3.875 .XXX 4.000 .XXX 4.125 .XXX 4.250 .XXX 4.375 .XXX 4.500 .XXX 4.625 .XXX 4.750 .XXX 4.875 .XXX 5.000 .XXX 5.125 .XXX 5.250 .XXX 5.375 .XXX 5.500 .XXX 5.625 .XXX 5.750 .XXX 5.875 .XXX 6.000 .XXX 6.125 .XXX 6.250 .XXX 6.375 .XXX 6.500 .XXX 6.625 .XXX 6.750 .XXX 6.875 .XXX 7.000 .XXX 7.125 .XXX 7.250 .XXX 7.375 .XXX 7.500 .XXX 7.625 .XXX 7.750 .XXX 7.875 .XXX 8.000 .XXX 8.125 .XXX 8.250 .XXX 8.375 .XXX 8.500 .XXX 8.625 .XXX 8.750 .XXX 8.875 .XXX 9.000 .XXX 9.125 .XXX 9.250 .XXX 9.375 .XXX 9.500 .XXX 9.625 .XXX 9.750 .XXX 9.875 .XXX 10.000 .XXX 10.125 .XXX 10.250 .XXX 10.375 