
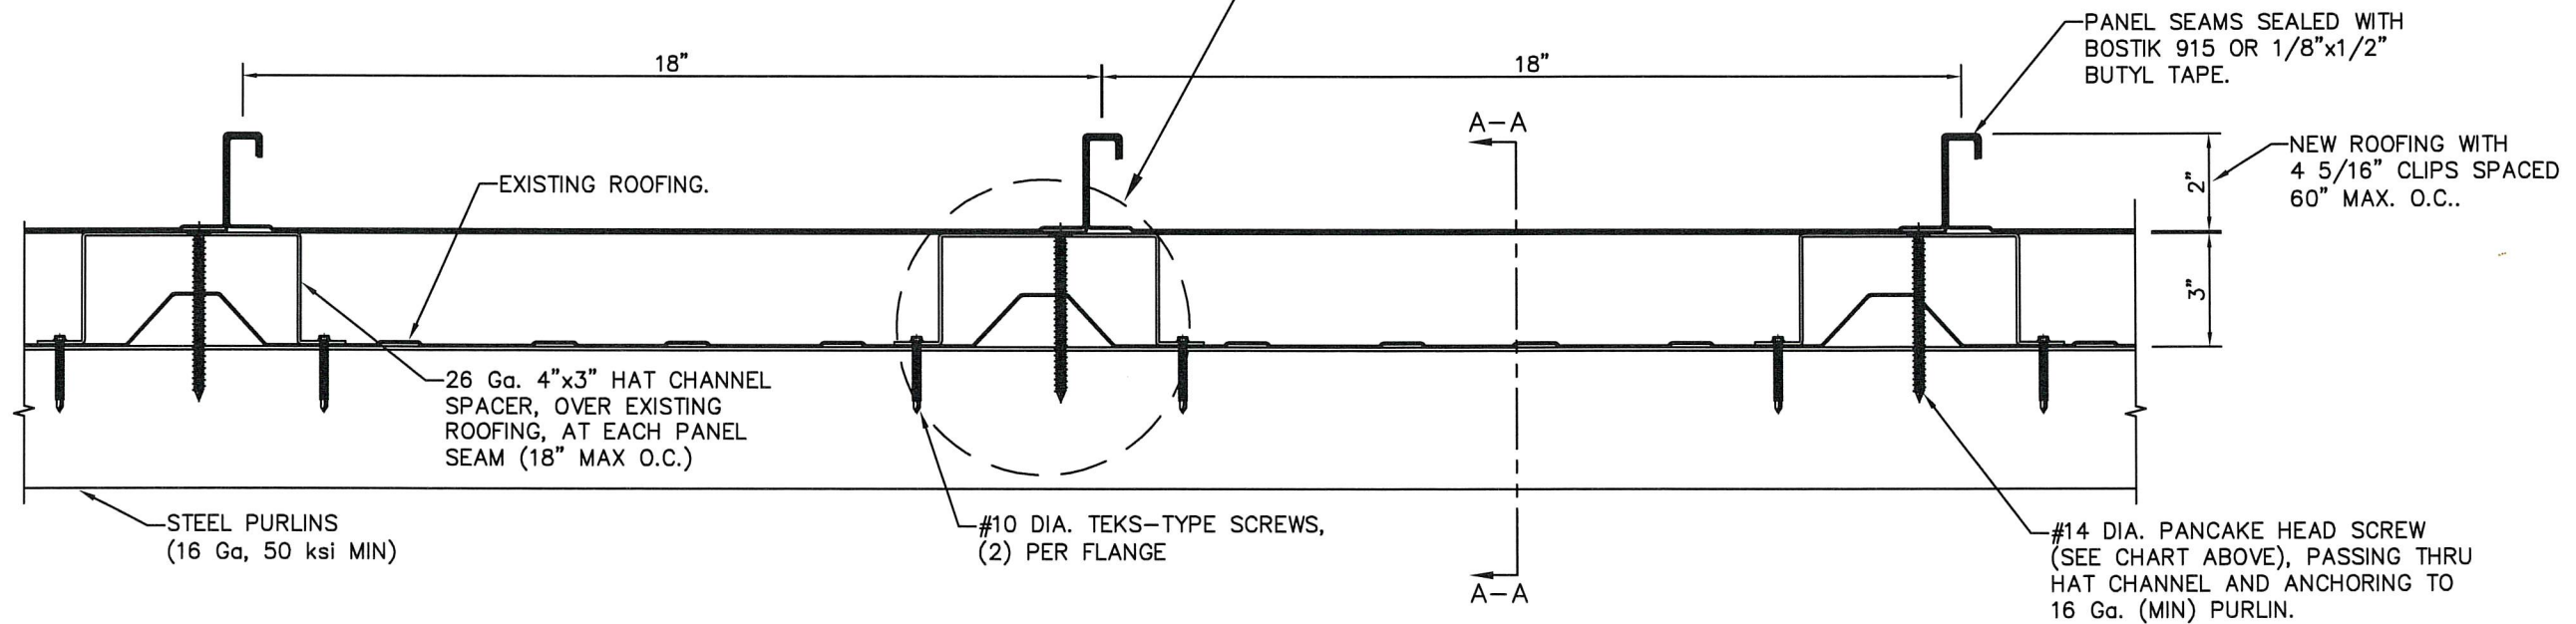
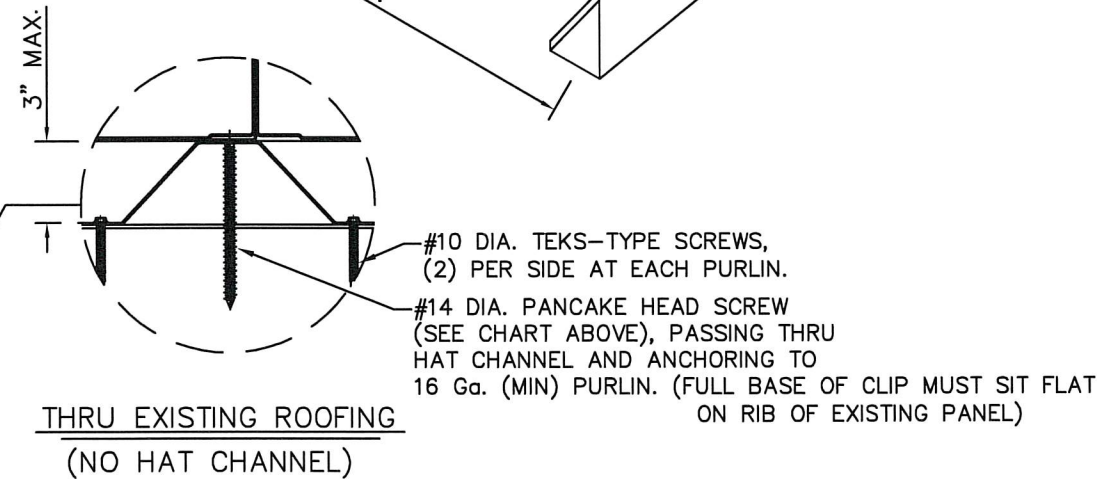
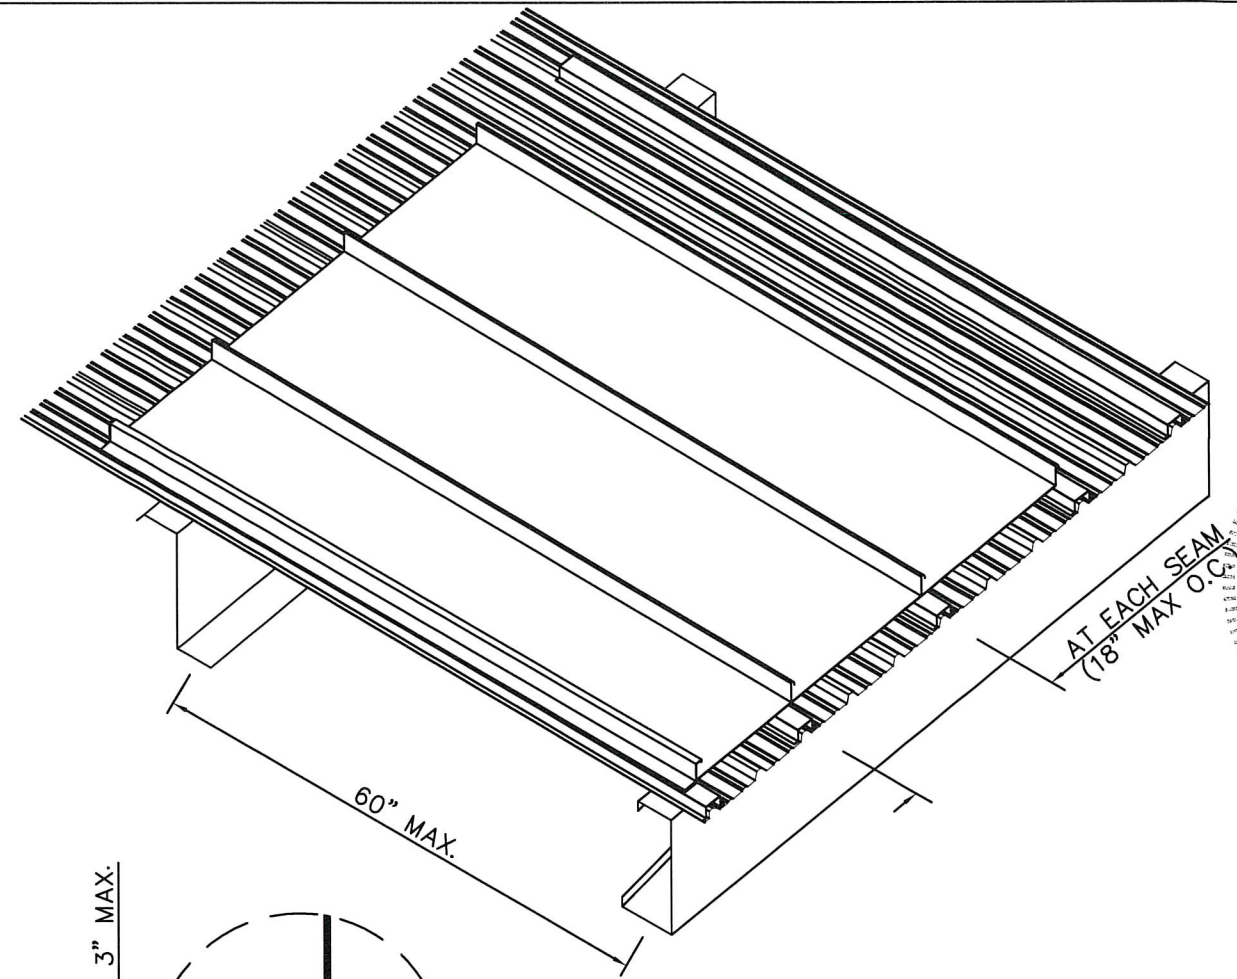


**DM CLASS 2000 2" MECHANICAL SEAM
24 Ga. STEEL ROOF PANEL, 18" WIDE,
OVER EXISTING ROOF WITH 16 Ga. PURLINS,
WITH OR WITHOUT 26 Ga. HAT CHANNELS
(OPTION #1 INSTALLATION)**

18" PANELS WITH (2) FASTENERS PER CLIP: -98 PSF
4 5/16" 2-PC. CLIPS (3) FASTENERS PER CLIP: -122.5 PSF
SPACED 60" MAX O.C.

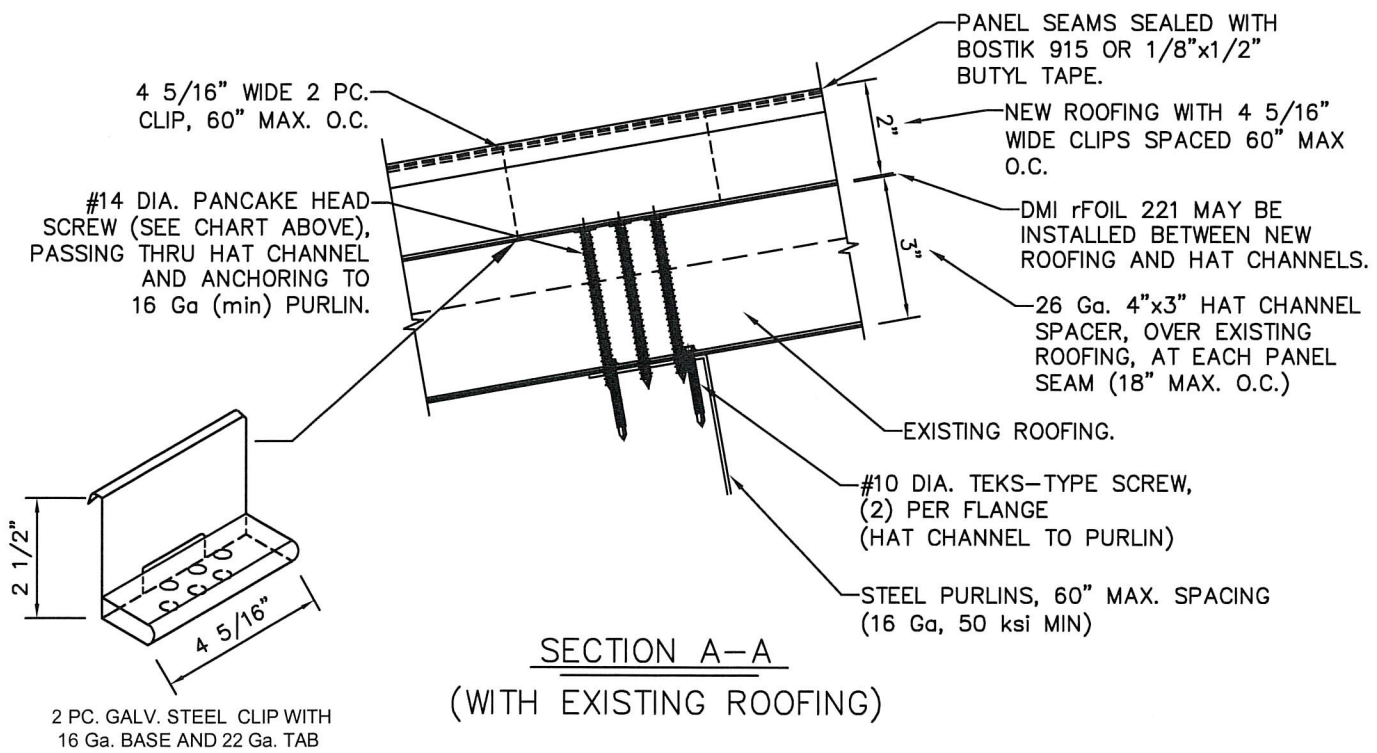

—	—	—
—	—	—
—	—	—
—	—	—
3RD SUBMITTAL	—	4/17/21
2ND SUBMITTAL	—	10/26/20
1ST SUBMITTAL	—	8/10/20
PRINTS ISSUED FOR	REV.#	DATE

SEAL:  No. 62354

STATE OF FLORIDA
PROFESSIONAL ENGINEER

OCT 18 2021

SCOTT WOLTERS
FL PE# 62354

WOLTERS ENGINEERING
(COA# 27194)
15211 97TH ROAD N
WEST PALM BEACH, FL 33412
(561) 225-1982

DYNAMIC METALS




3201 SE DOMINICA TERRACE *www.dynamicmetal.net*
 STUART, FL 34997 FAX: (772) 247-2466
 PH: (772) 247-2465 EMAIL: *info@dynamicmetal.net*



DWG:	2MSWPLN
SHEET:	1/2

**DM CLASS 2000 2" MECHANICAL SEAM
24 Ga. STEEL ROOF PANEL, 18" WIDE,
OVER EXISTING ROOF WITH 16 Ga. PURLINS,
USING 16 Ga. HAT CHANNELS (OPTION #2 INSTALLATION)**

MAX DESIGN PRESSURE: -157.5 psf

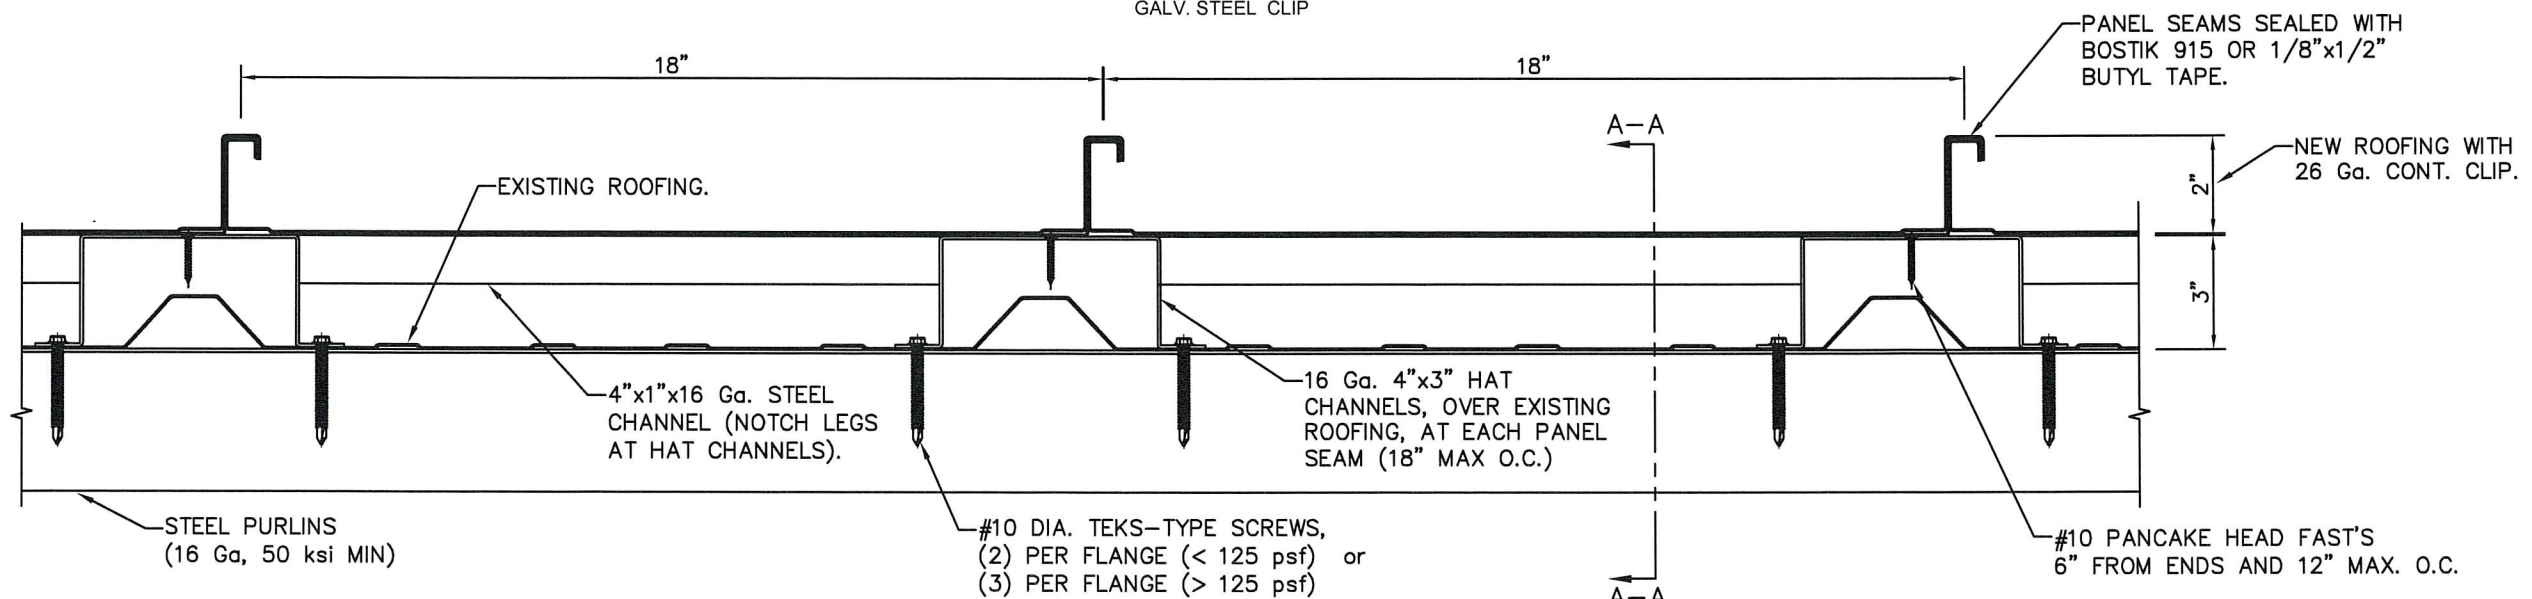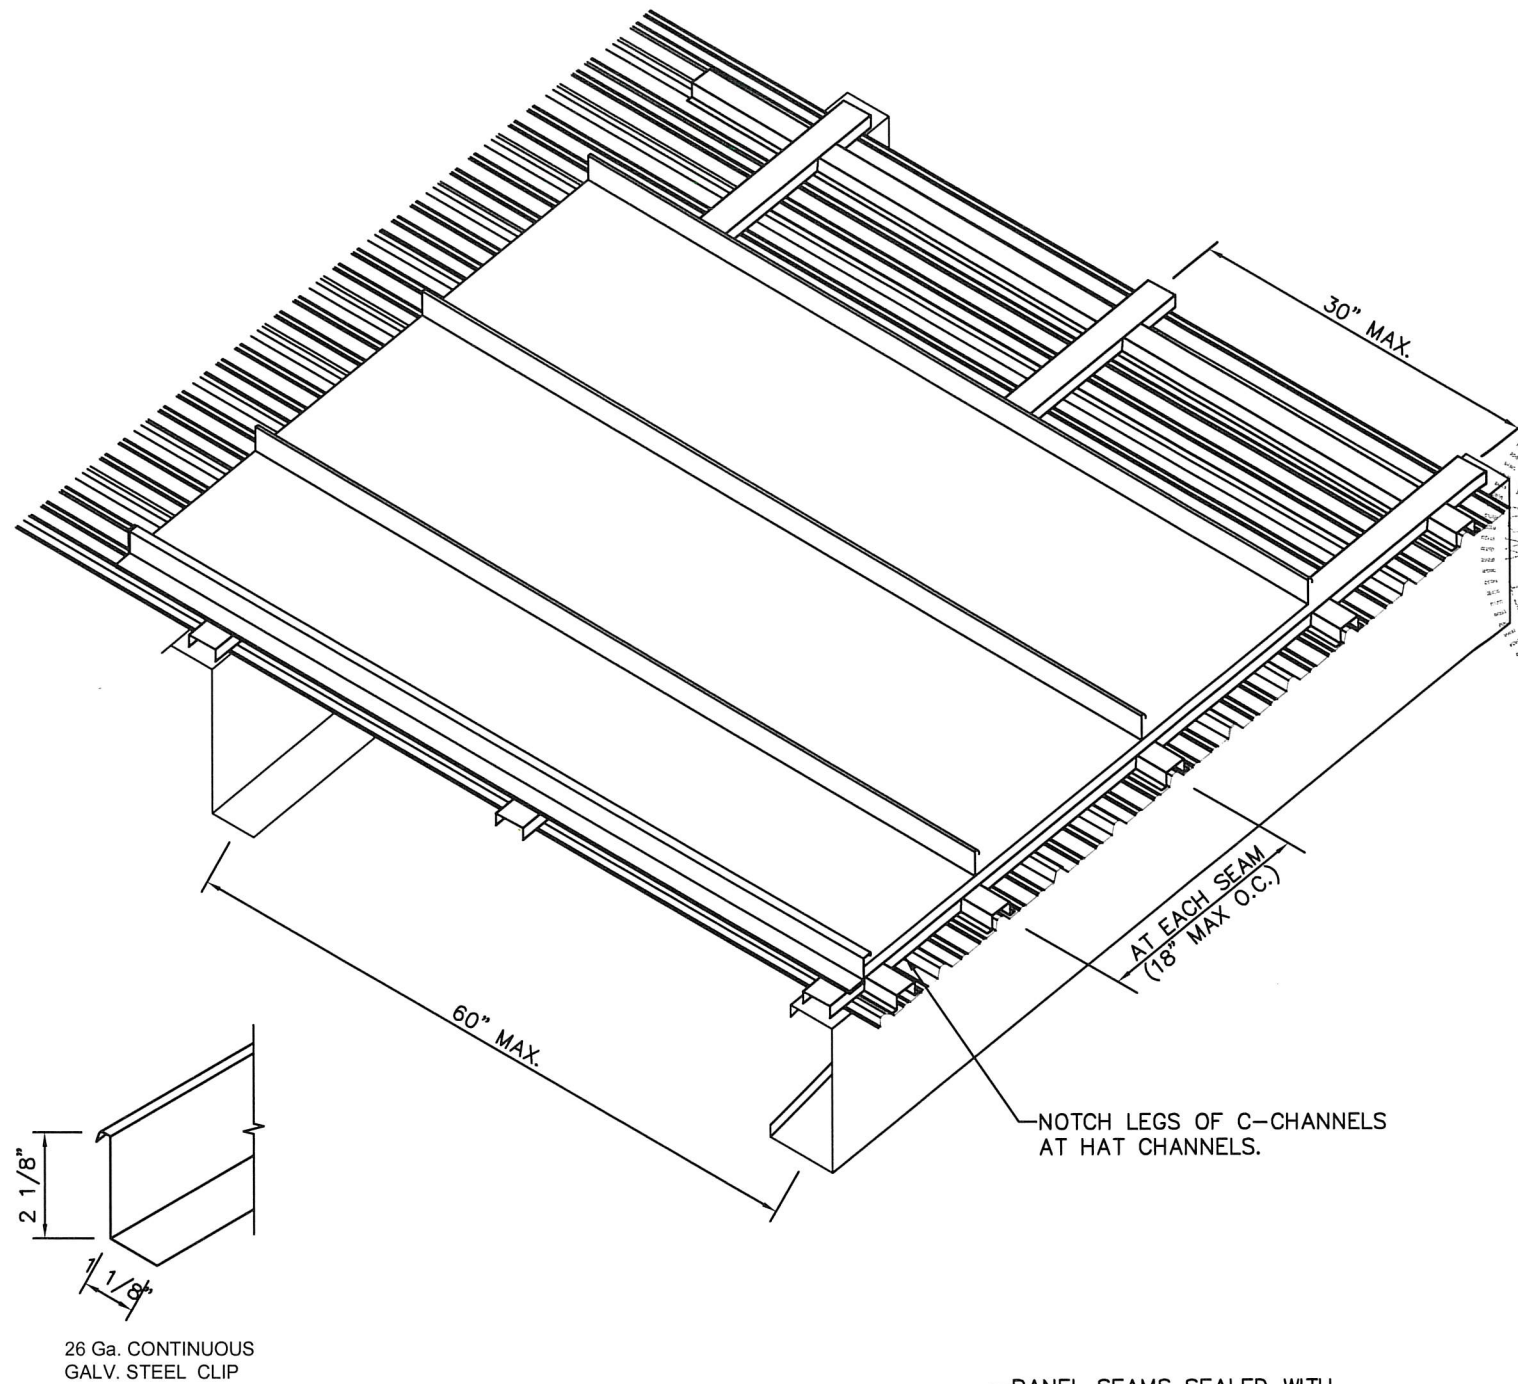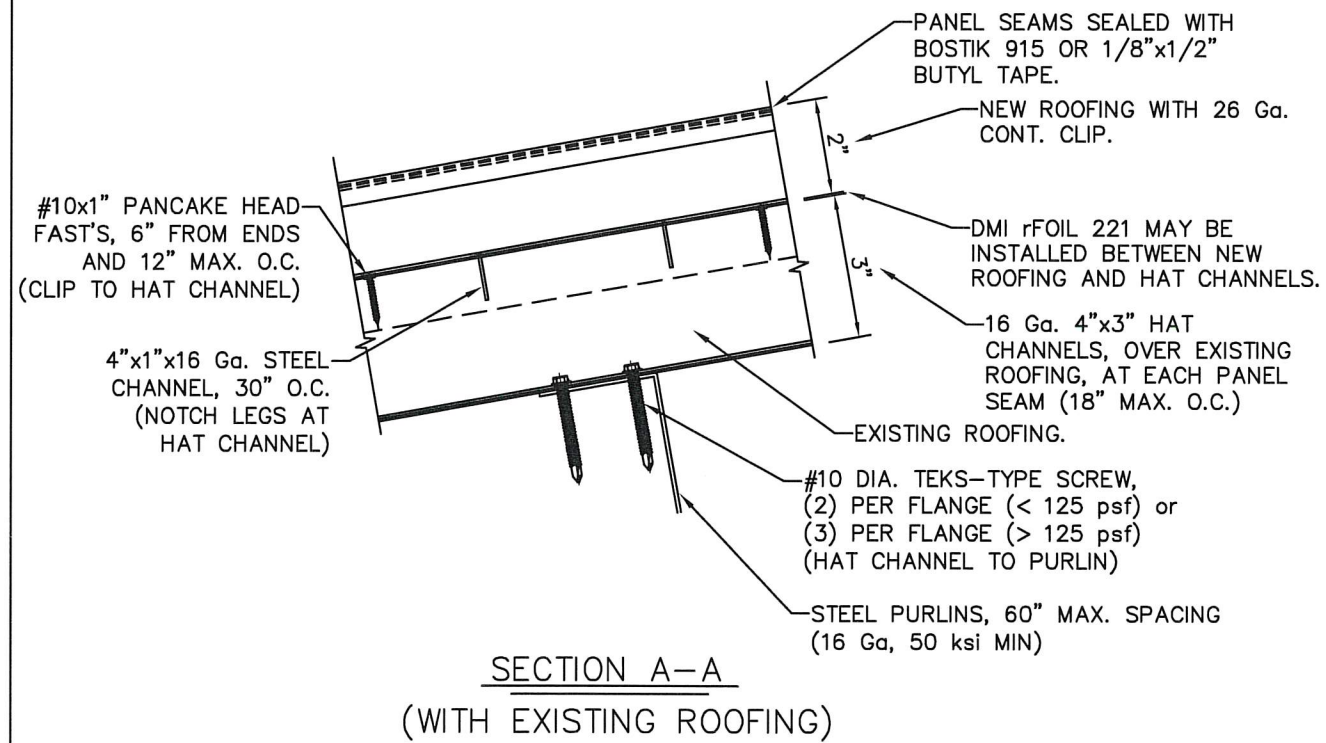

—	—	—
—	—	—
—	—	—
—	—	—
3RD SUBMITTAL	—	4/17/21
2ND SUBMITTAL	—	10/26/20
1ST SUBMITTAL	—	8/10/20
PRINTS ISSUED FOR	REV.#	DATE

SCOTT WOLTERS
FL PE# 62354

WOLTERS ENGINEERING
(COA# 27194)
15211 97TH ROAD N
WEST PALM BEACH, FL 33412
(561) 225-1982

DYNAMIC METALS

3201 SE DOMINICA TERRACE www.dynamicmetal.net
STUART, FL 34997 FAX: (772) 247-2466
PH: (772) 247-2465 EMAIL: info@dynamicmetal.net



DWG:	2MSWPLN
SHEET:	2/2