

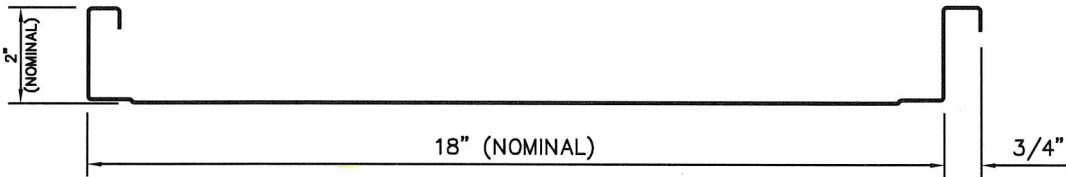
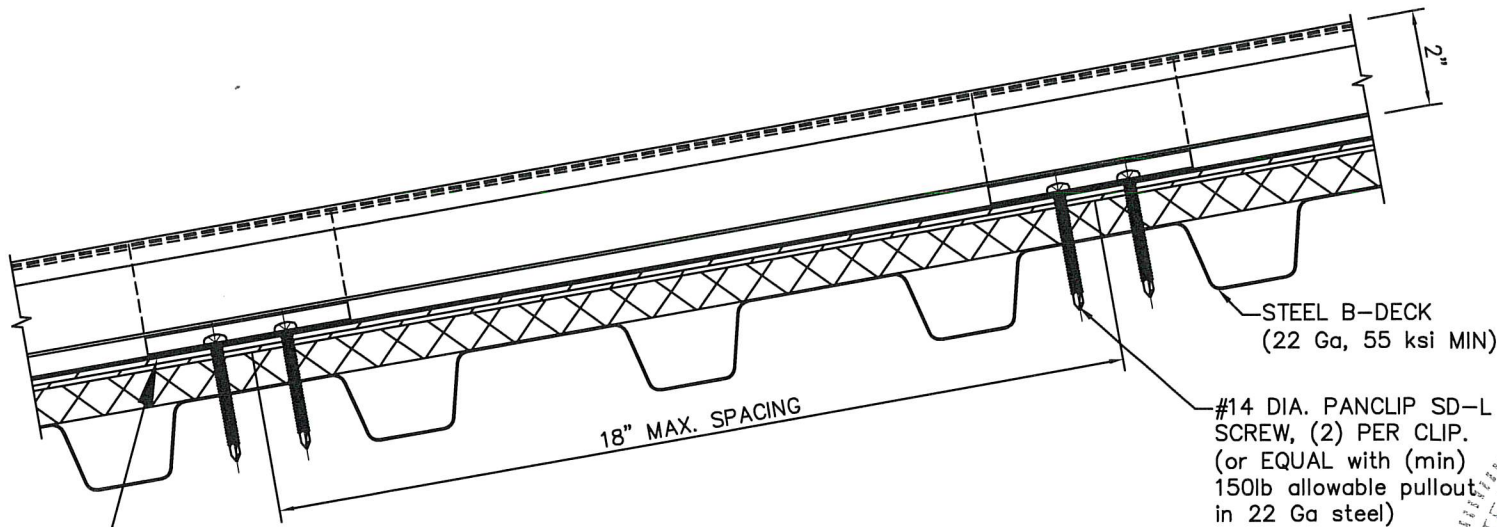


DM CLASS 2000 2" MECHANICAL SEAM
24 Ga. STEEL ROOF PANEL, 18" WIDE.
INSTALLED OVER 22 Ga. STEEL B-DECK
(OPTION #1 INSTALLATION)

MAX DESIGN PRESSURE
-112.25 Psf

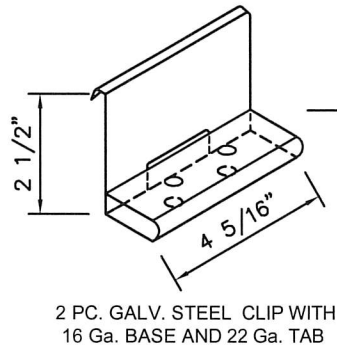

PANEL PROFILE

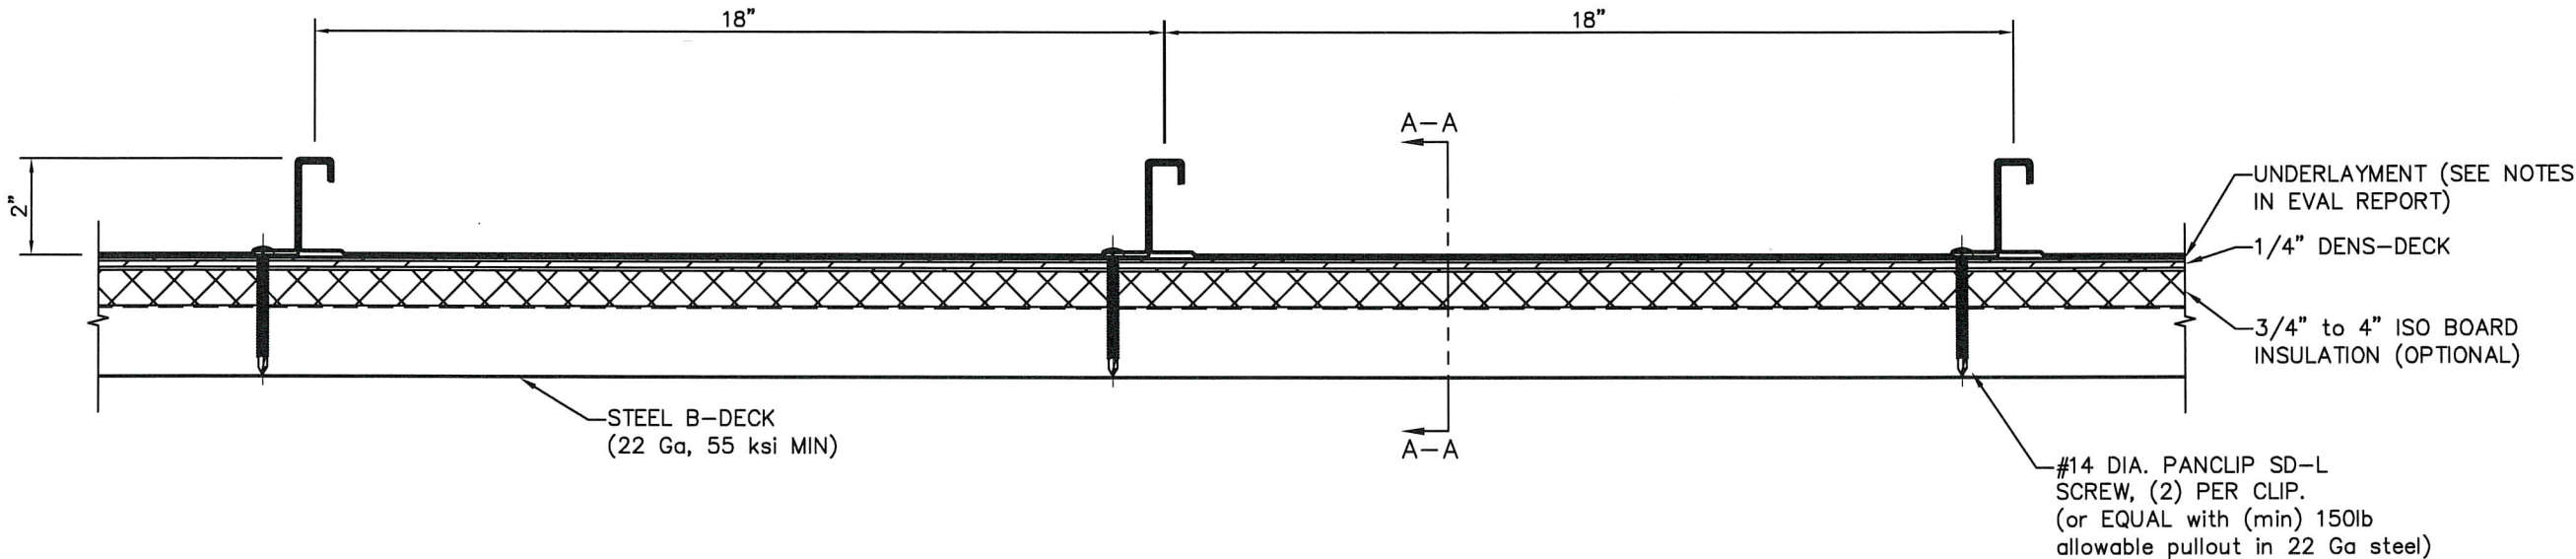


SCOTT WOLTERS
FL PE# 62354



WOLTERS ENGINEERING
(COA# 27194)
15211 97TH ROAD N
WEST PALM BEACH, FL 33413
(561) 225-1982

DYNAMIC METALS
www.dynamicmetal.net
340 PIKE ROAD
WEST PALM BEACH, FL 33782
PH: (561) 629-7288
FAX: (561) 629-7291
EMAIL: info@dynamicmetal.net

DWG: 2MSWPLN
SHEET: 1/2

DM CLASS 2000 2" MECHANICAL SEAM
24 Ga. STEEL ROOF PANEL, 18" WIDE.
INSTALLED OVER 22 Ga. STEEL B-DECK
(OPTION #2 INSTALLATION)

MAX DESIGN PRESSURE
-176 Psf

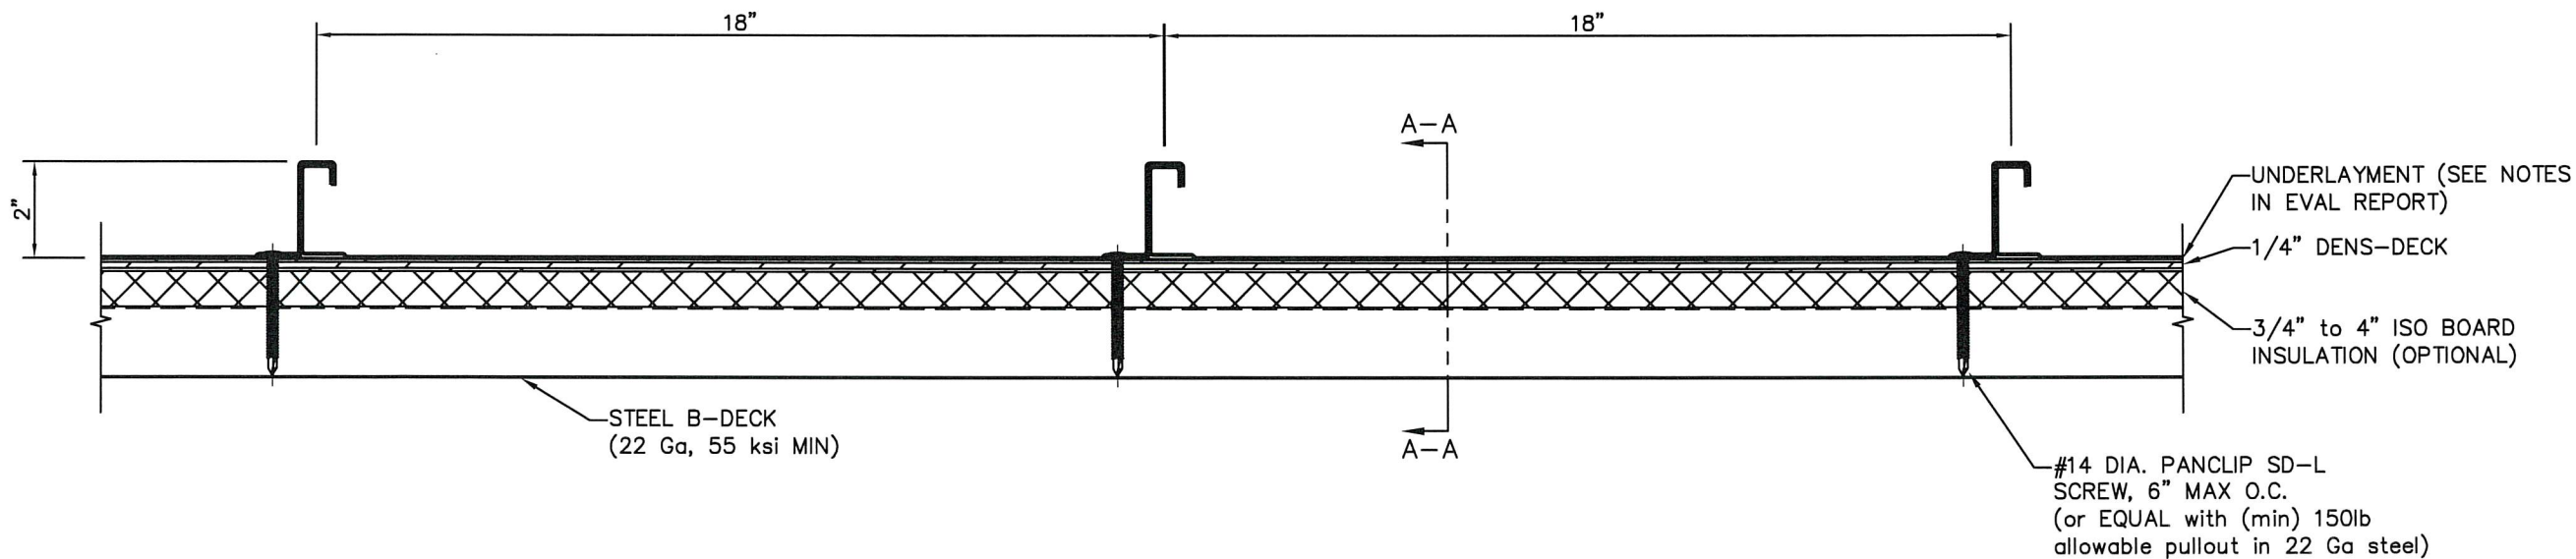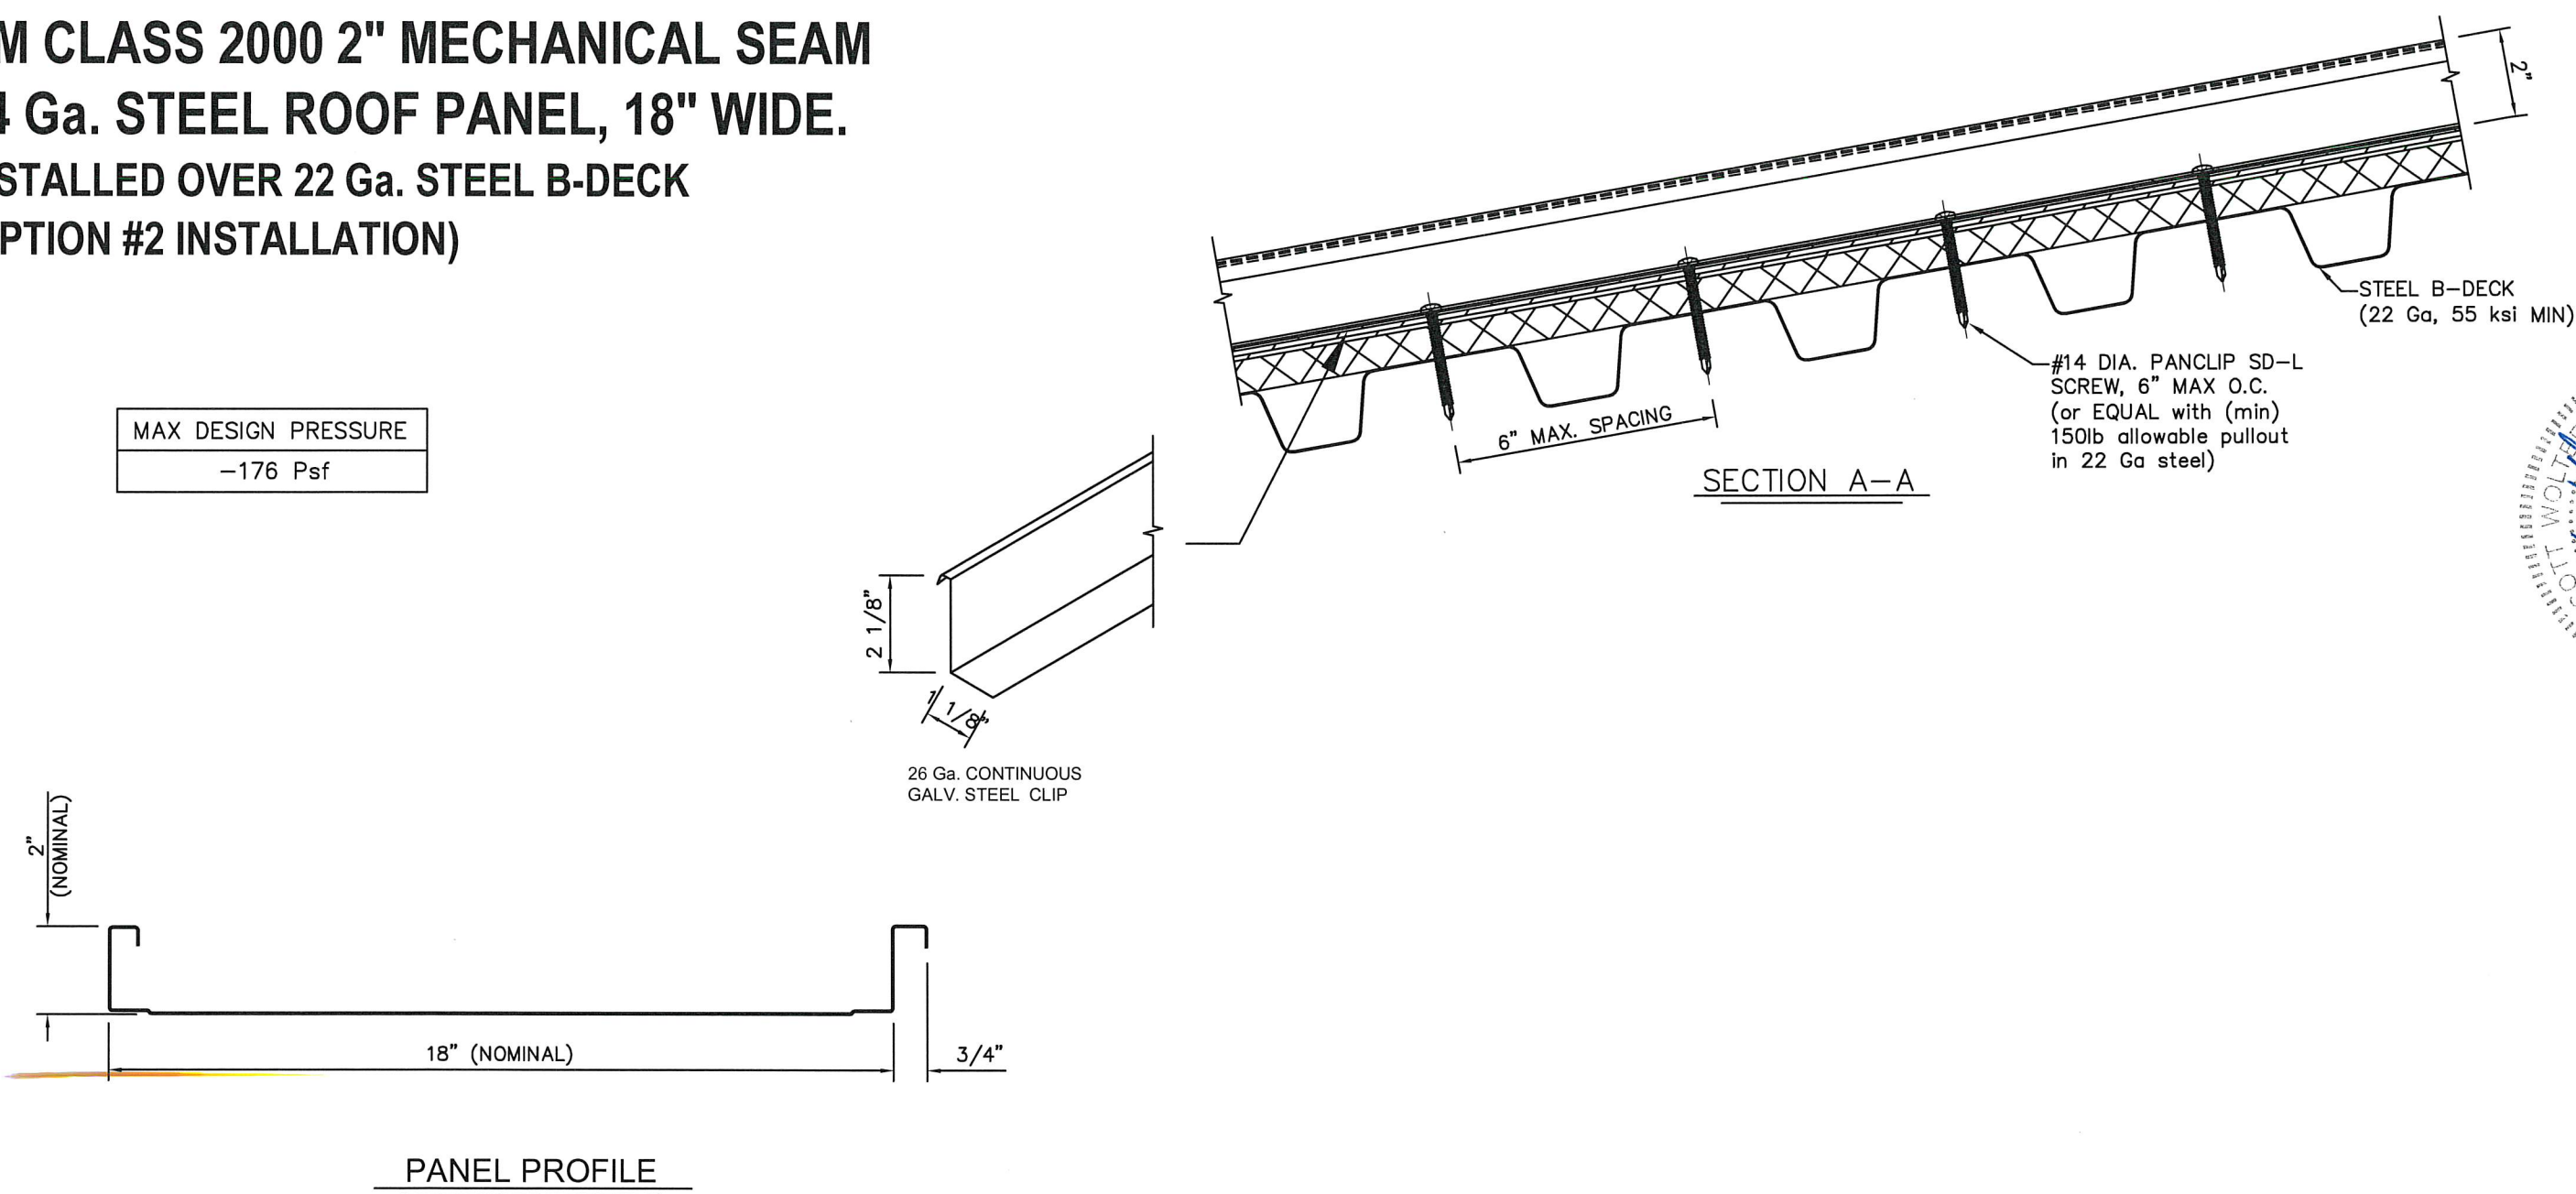

REV.	DATE	DESCRIPTION
1	6/15/21	1ST SUBMITTAL
2		PRINTS ISSUED FOR REV.#

SCOTT WOLTERS
FL PE# 62354

WOLTERS ENGINEERING
(COA# 27194)
15211 97TH ROAD N
WEST PALM BEACH, FL 33412
(561) 225-1982

STATE OF FLORIDA
OCT 18 2021
PROFESSIONAL ENGINEER

DYNAMIC METALS

340 PIKE ROAD
WEST PALM BEACH, FL 33782
PH: (561) 629-7288

www.dynamicmetal.net
FAX: (561) 629-7291
EMAIL: info@dynamicmetal.net

DWG: 2MSOBD
SHEET: 2/2