



**DYNAMIC PBR SERIES 26 Ga. STEEL ROOF PANEL
36" RIBBED ROOF PANEL INSTALLED OVER 2x4 WOOD
BATTENS**

PERIMETER & CORNER INSTALLATION

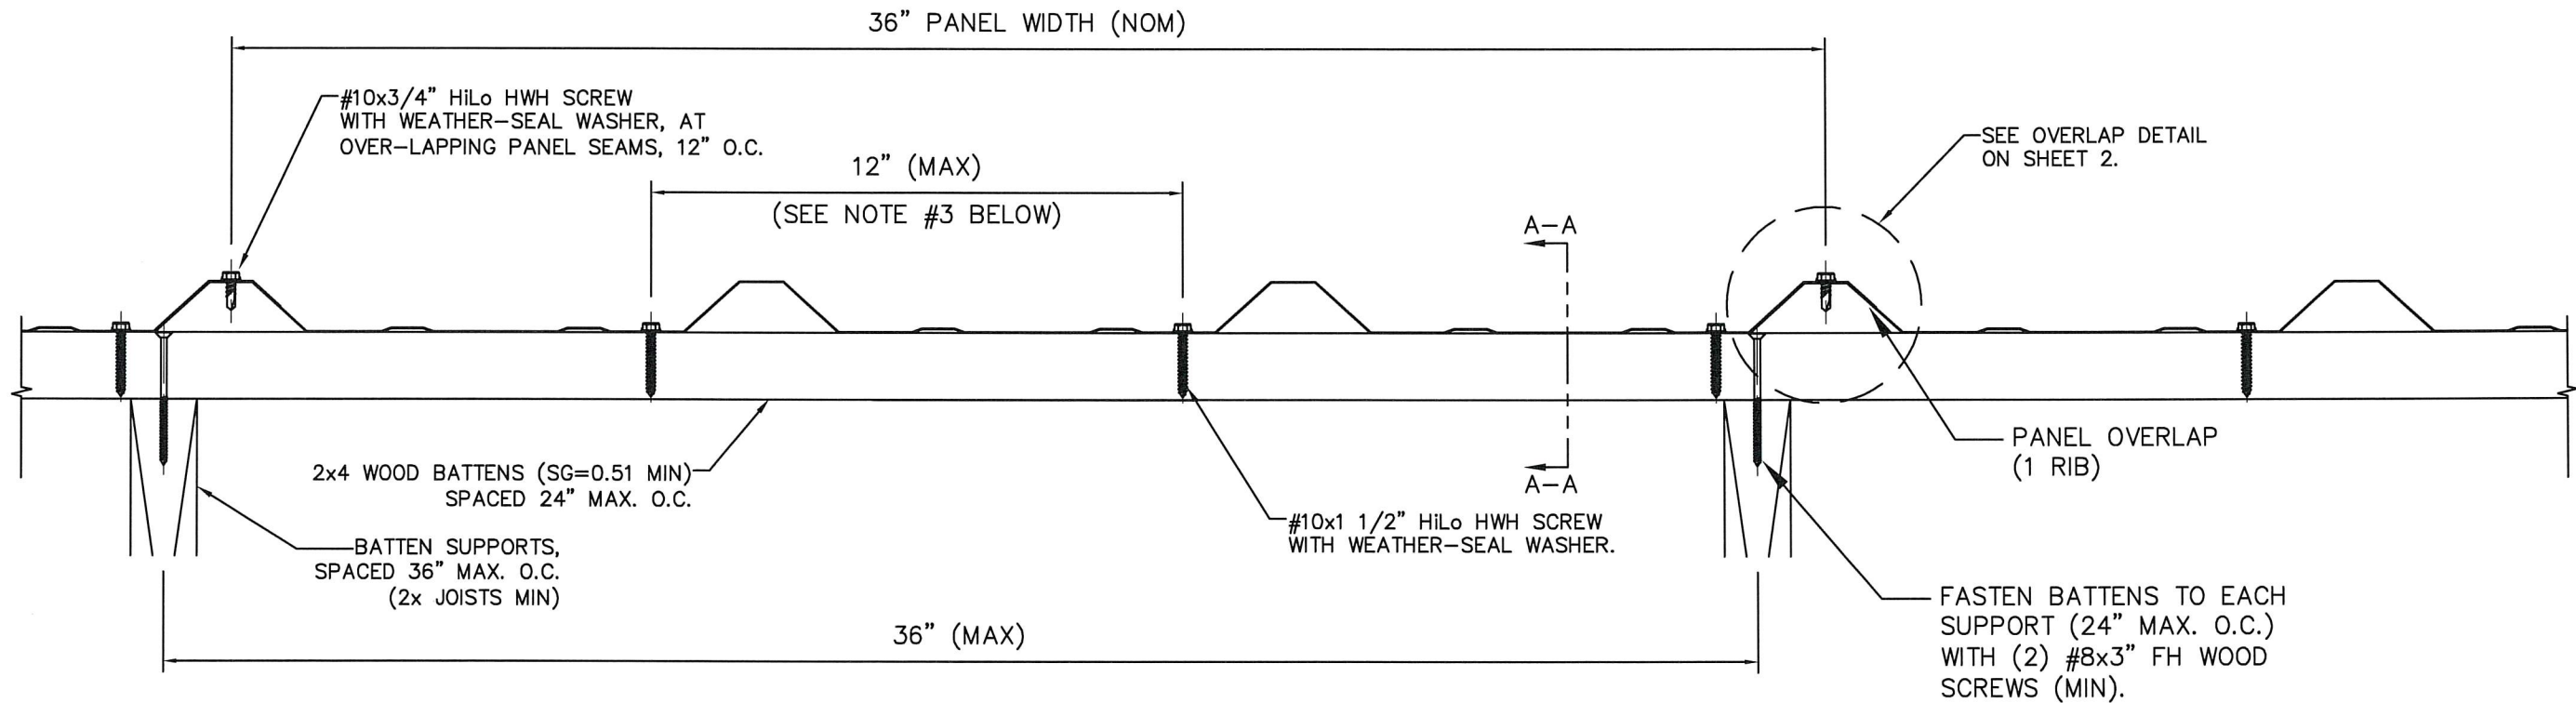

MAX DESIGN PRESSURE
-161 Psf

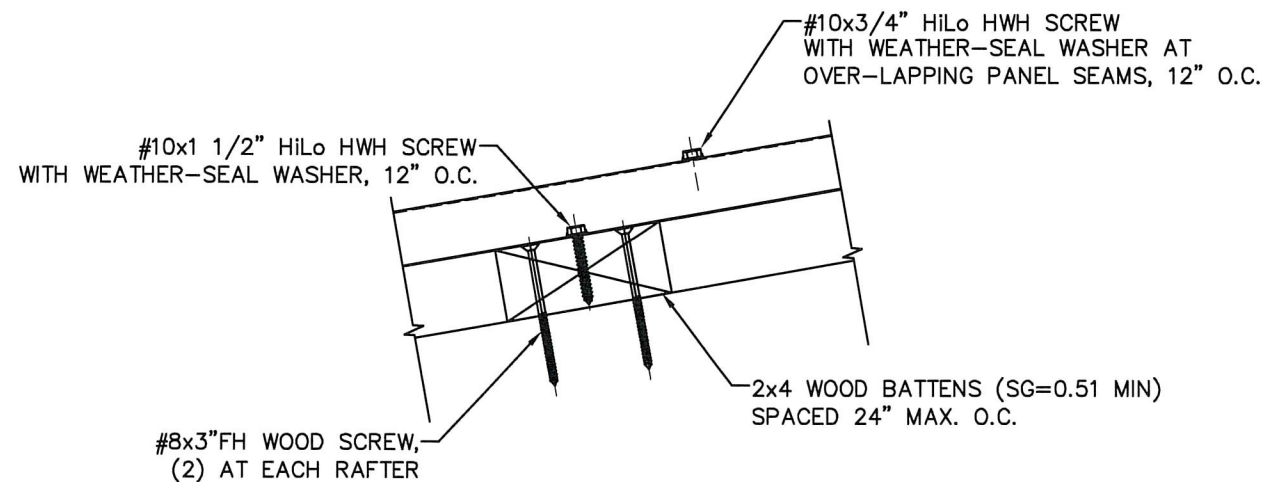

SECTION A-A

GENERAL NOTES:

1. PBR PANEL MAY BE INSTALLED DIRECTLY TO WOOD BATTENS, OR INSTALLED OVER EXISTING PBR PANELS TO BATTENS.
2. IF INSTALLED OVER EXISTING PANELS, THE EXISTING SCREWS AND ANY DEBRIS MUST BE REMOVED FROM THE EXISTING ROOF. ANY CORROSION IN THE EXISTING ROOF MUST BE TREATED WITH A RUST INHIBITOR PER FBC 1521.8.
3. AT PANEL BUTT JOINTS, PANELS ARE OVERLAPPED 2", SEALED WITH BUTYL TAPE, AND FASTENED WITH #10x1 1/2" HiLo HWH SCREWS 4" O.C.
4. ROOF SLOPE IS LIMITED PER THE REQUIREMENTS OF FBC SECTION 1507.4.2.
5. FLASHING AND TRIM TO BE INSTALLED PER THE MANUFACTURER'S STANDARD INSTALLATION DETAILS, TO MEET THE REQUIREMENTS OF FBC SECTION 1503.

DYNAMIC METALS

3201 SE DOMINICA TERRACE
STUART, FL 34997
PH: (772) 247-2465
FAX: (772) 247-2466
EMAIL: info@dynamicmetal.net
www.dynamicmetal.net



DWG: DPBROWB
SHEET: 1 / 2

SCOTT WOLTERS
FL PE# 62354

WOLTERS ENGINEERING
(COA# 27194)

15211 97TH ROAD N
ST PALM BEACH, FL 33



(561) 225-1982

STATE OF FLORIDA
OCT 18 2021
No 62354
412

—
—
—
—
—
—
1ST SUBMITTAL
PRINTS ISSUED

[illegible]

DYNAMIC PBR SERIES 26 Ga. STEEL ROOF PANEL
36" RIBBED ROOF PANEL INSTALLED OVER 2x4 WOOD BATTENS

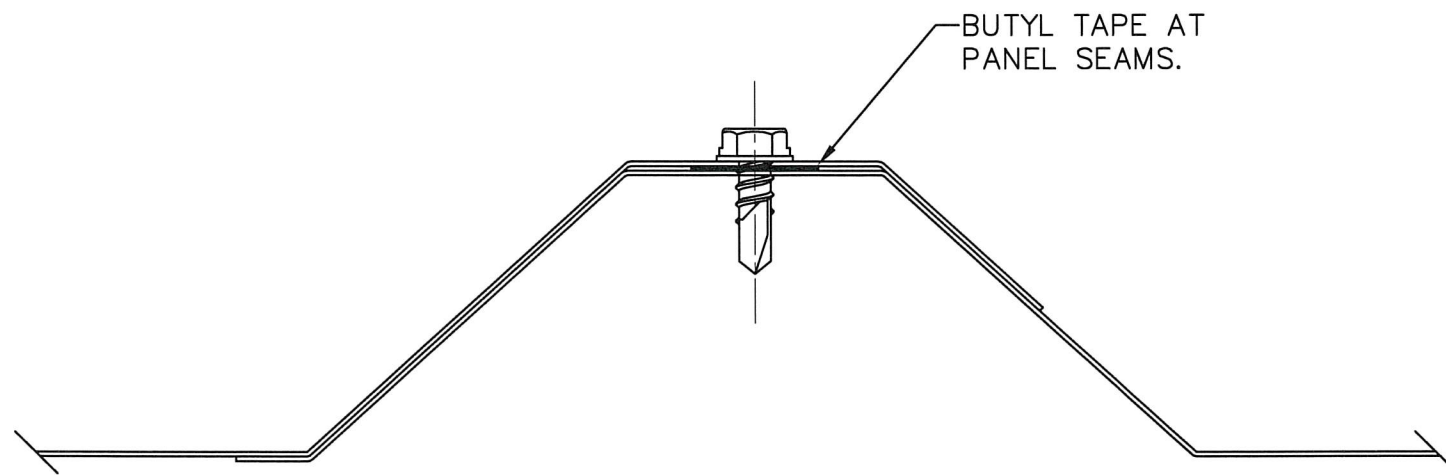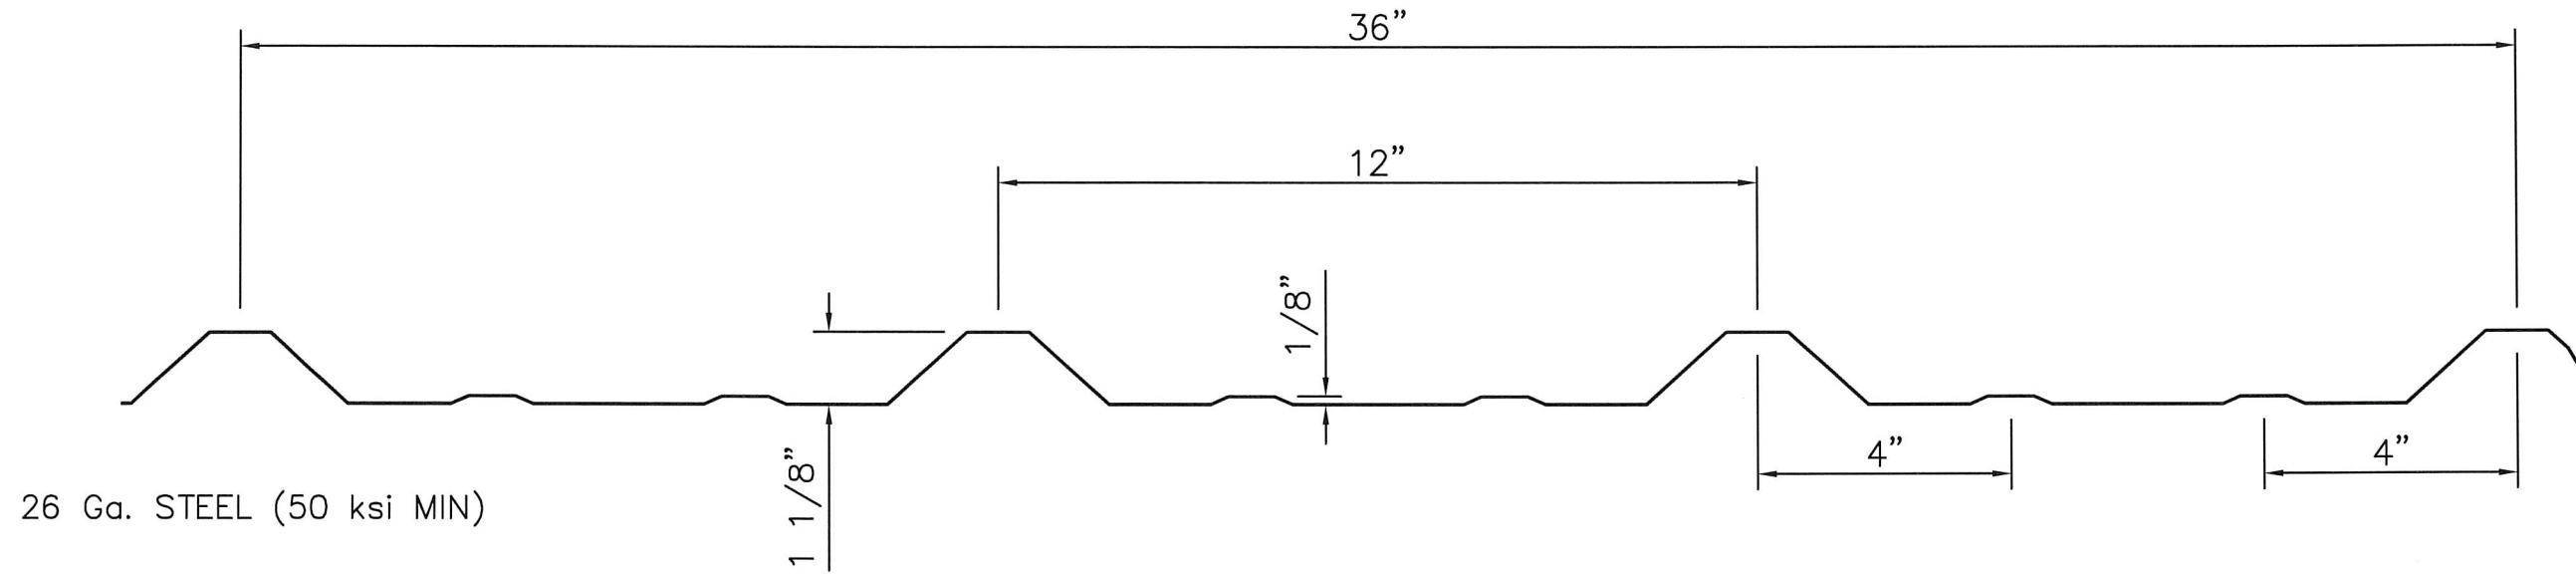

OVERLAP DETAIL
(1 RIB)

DYNAMIC METALS

3201 SE DOMINICA TERRACE
STUART, FL 34997
PH: (772) 247-2465
FAX: (772) 247-2466
EMAIL: info@dynamicmetal.net
www.dynamicmetal.net



DWG: DPBROWB
SHEET: 2/2

SCOTT WOLTERS
FL PE# 62354

WOLTERS ENGINEERING
(COA# 27194)

15211 97TH ROAD N
ST PALM BEACH, FL 334

(561) 225-1982

1000
900
800
700
600
500
400
300
200
100
0

SEARCHED INDEXED
SERIALS SECTION
NO 62354
★ ★
LIBRARY OF THE
STATE OF
FLORIDA
TALLAHASSEE
JAN 22 1962

[illegible]