


NOTES:

1. Products and installations depicted satisfy the requirements of the Florida Building Code, Building 7th Edition (2020) for design wind pressures and overall sizes noted.
2. Geometric shapes are also approved. Approved geometric shape dimensions shall not exceed inscribed dimensions of approved rectangular assembly shown on Sheet 2.
3. Wood bucks, wood framing, steel stud framing, concrete and concrete masonry are by others and shall be designed by the architect or engineer of record to resist the loads imparted to them.
4. Wood buck strips and wood frames are assumed S–P–F (G=0.42) or denser. Buck width shall be greater than the frame width. Tapered or partial width buck strips are not allowed.
5. Concrete masonry installations are assumed at least ASTM C90 normal weight hollow masonry units with a 1–1/4” wall thickness or normal weight concrete with a minimum compressive strength of f’c = 3,000 psi.
6. Metal stud frames are assumed to be a minimum 18 gauge 33 KSI steel.
7. Wood screws shall be corrosion resistant and meet the requirements of ANSI/ASME B18.6.1
8. Tapcon masonry anchors shall have a minimum embedment of 1–1/2” or full penetration of concrete masonry unit shell. They shall also have a minimum of 2” edge distance. Install concrete masonry anchors per manufacturer’s installation instructions.
9. TEKS screws shall be corrosion resistant and shall be ASTM A510 Grade 1018 or equivalent.
10. Maximum permitted shim thickness is 1/4”. Shims shall be non–compressible and load bearing type. Every through–frame fastener shall have a shim.
11. Products are not impact resistant and require approved protection devices if used in wind–borne debris regions.
12. Approved for use in High Velocity Hurricane Zone (HVHZ).

CONTENTS:

Sheet 1	Notes
Sheet 2	Elevations
Sheet 3	Fin Installations
Sheets 4–7	Finless and Flange Installations

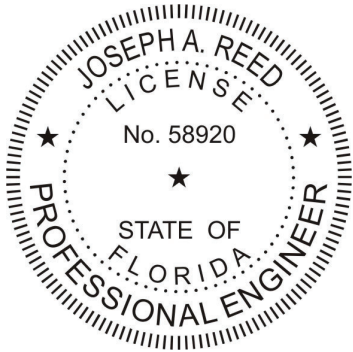




Joseph A. Reed, PE
FL PE 58920
FL REG 33474
5 Leigh Dr.
York, PA 17406
717-846-1200

Joseph A. Reed

2020.09.15 14:55:13 -04'00'

185MD Fixed Window - non Impact Notes	
MI Windows and Doors 702 W. Market St. Gratz, PA 17030	
Drawing No.: 23304-1-1001A Project No.: 23304-1 Drawn By: JAR Rev: Date: 09/15/20	
Scale: NTS	Sheet 1 of 7


185MD FIXED WINDOW (NON-IMPACT)
MAXIMUM SIZE: 75" X 76"
DESIGN PRESSURE: +60/-60 PSF

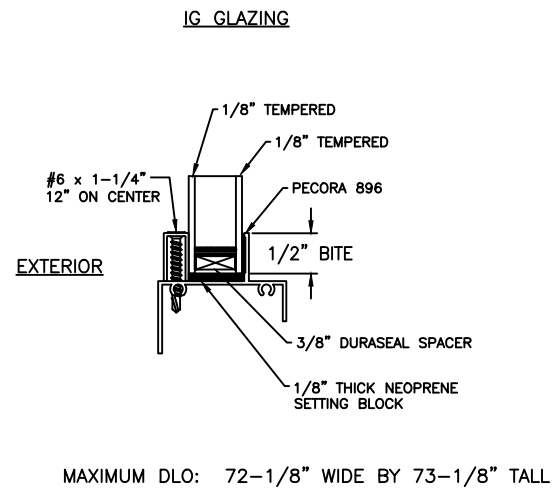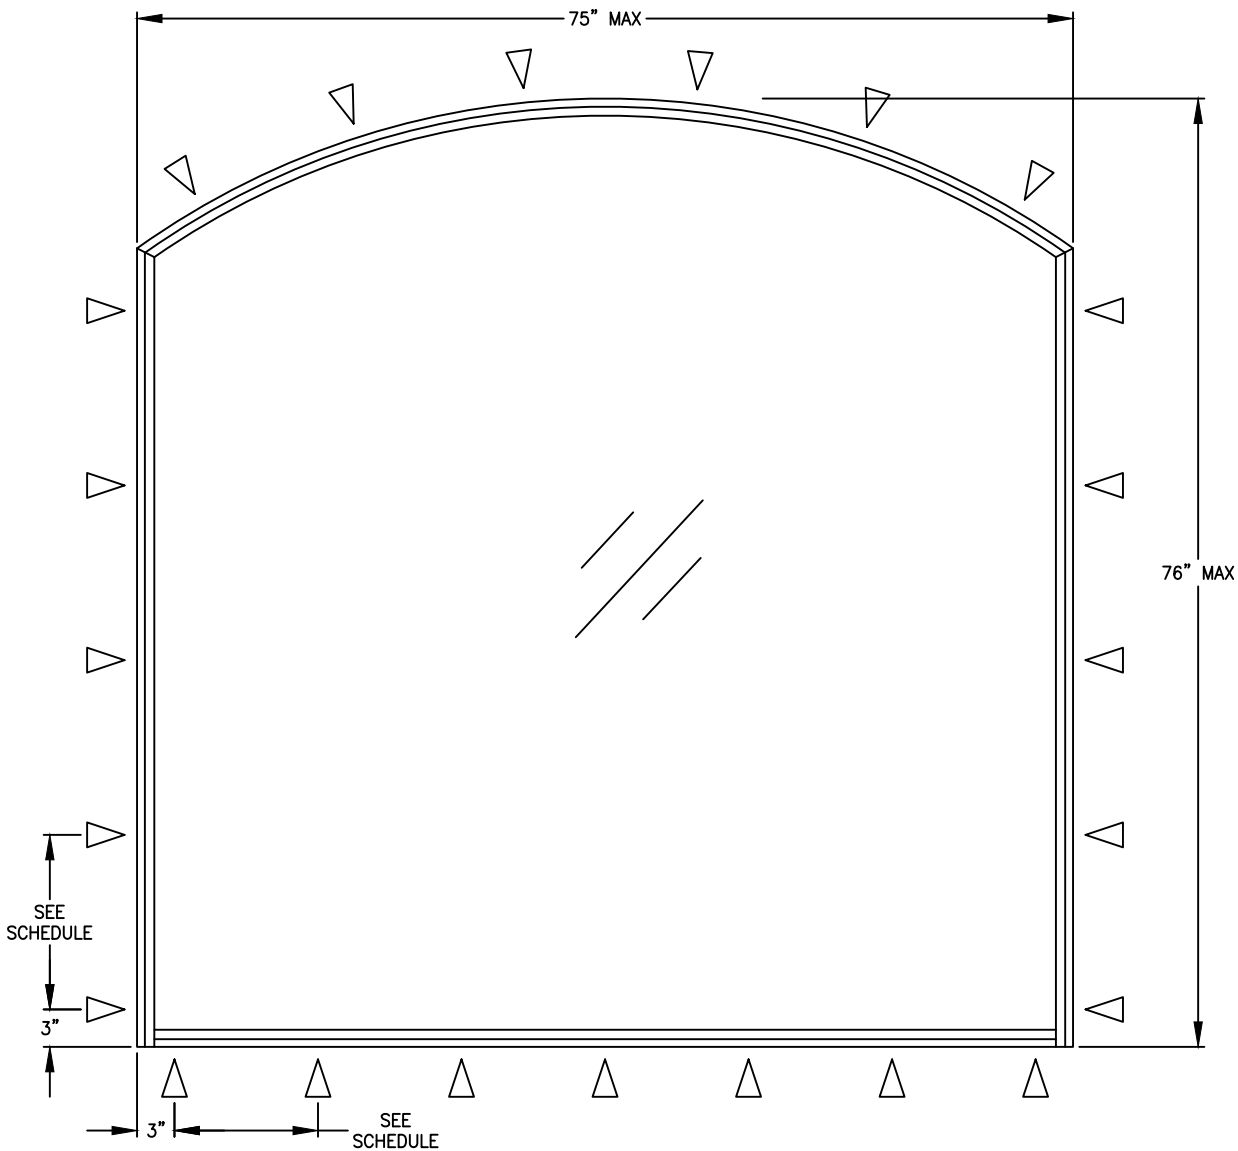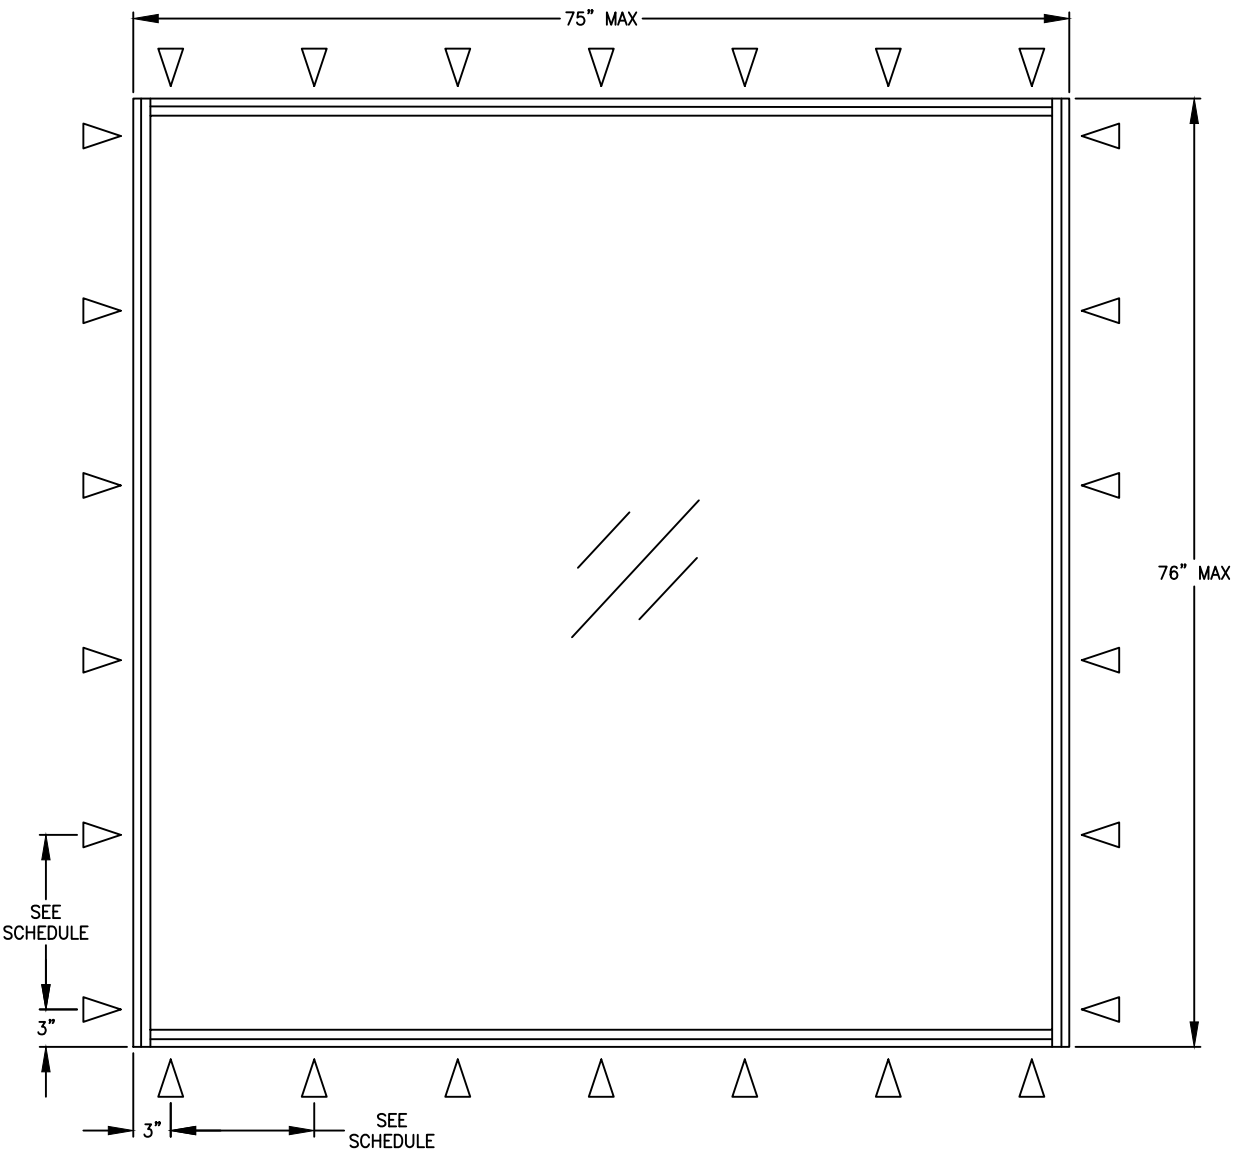

ANCHOR
(SEE SHEETS 3 TO 7)

ANCHOR SCHEDULE		
FRAME TYPE	ANCHOR SPACING AT HEAD/SILL	ANCHOR SPACING AT JAMBS
FINLESS	11"	14"
FLANGE	11"	14"
FIN	8"	8"


Joseph A. Reed, PE
FL PE 58920
FL REG 33474
5 Leigh Dr.
York, PA 17406
717-846-1200

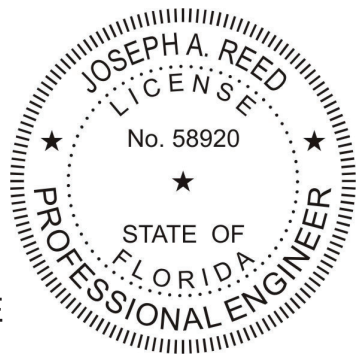


Joseph A. Reed
2020.09.15 14:55:13 -04'00'

185MD Fixed Window - non Impact Elevations	
MI Windows and Doors 702 W. Market St. Gratz, PA 17030	
Drawing No.: 23304-1-1001A Project No.: 23304-1 Drawn By: JAR Rev: Date: 09/15/20	
Scale: NTS	Sheet 2 of 7


HEAD

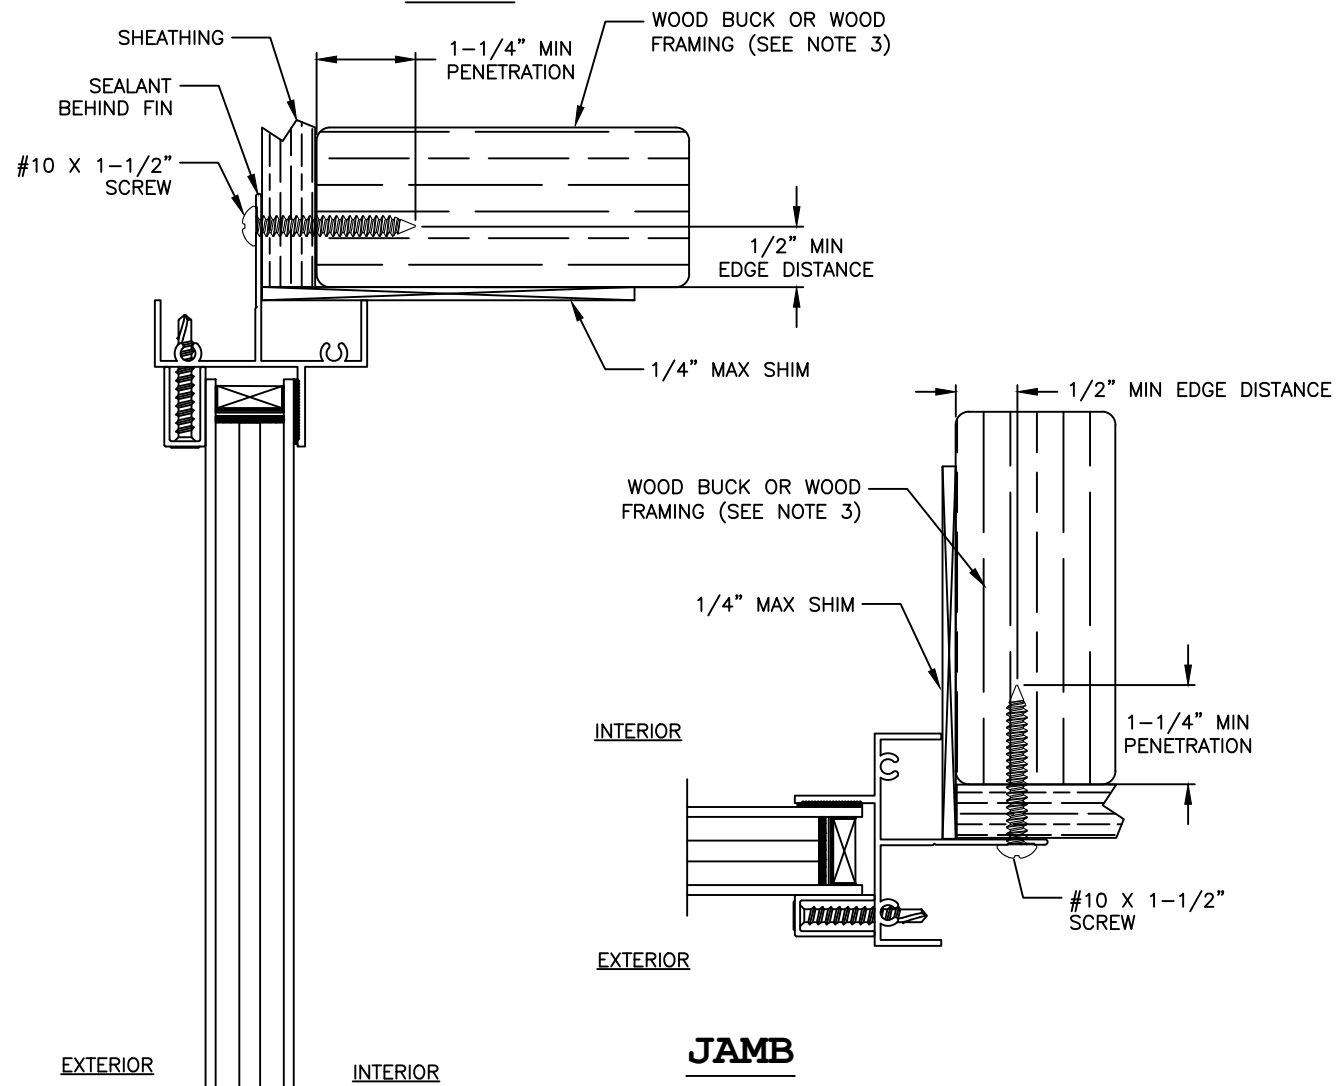



SILL

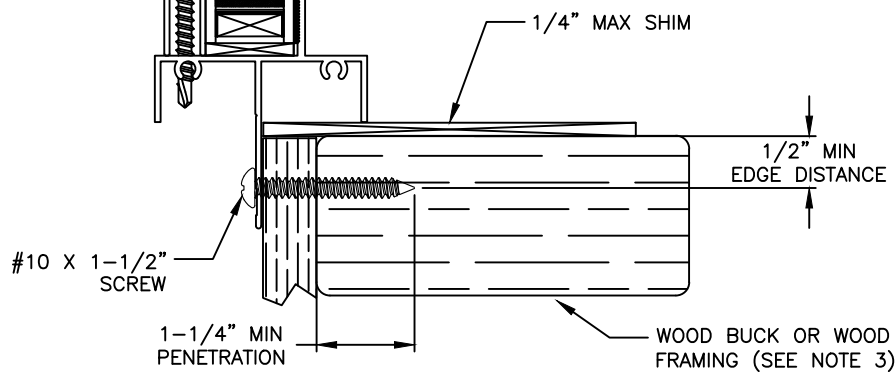

HEAD

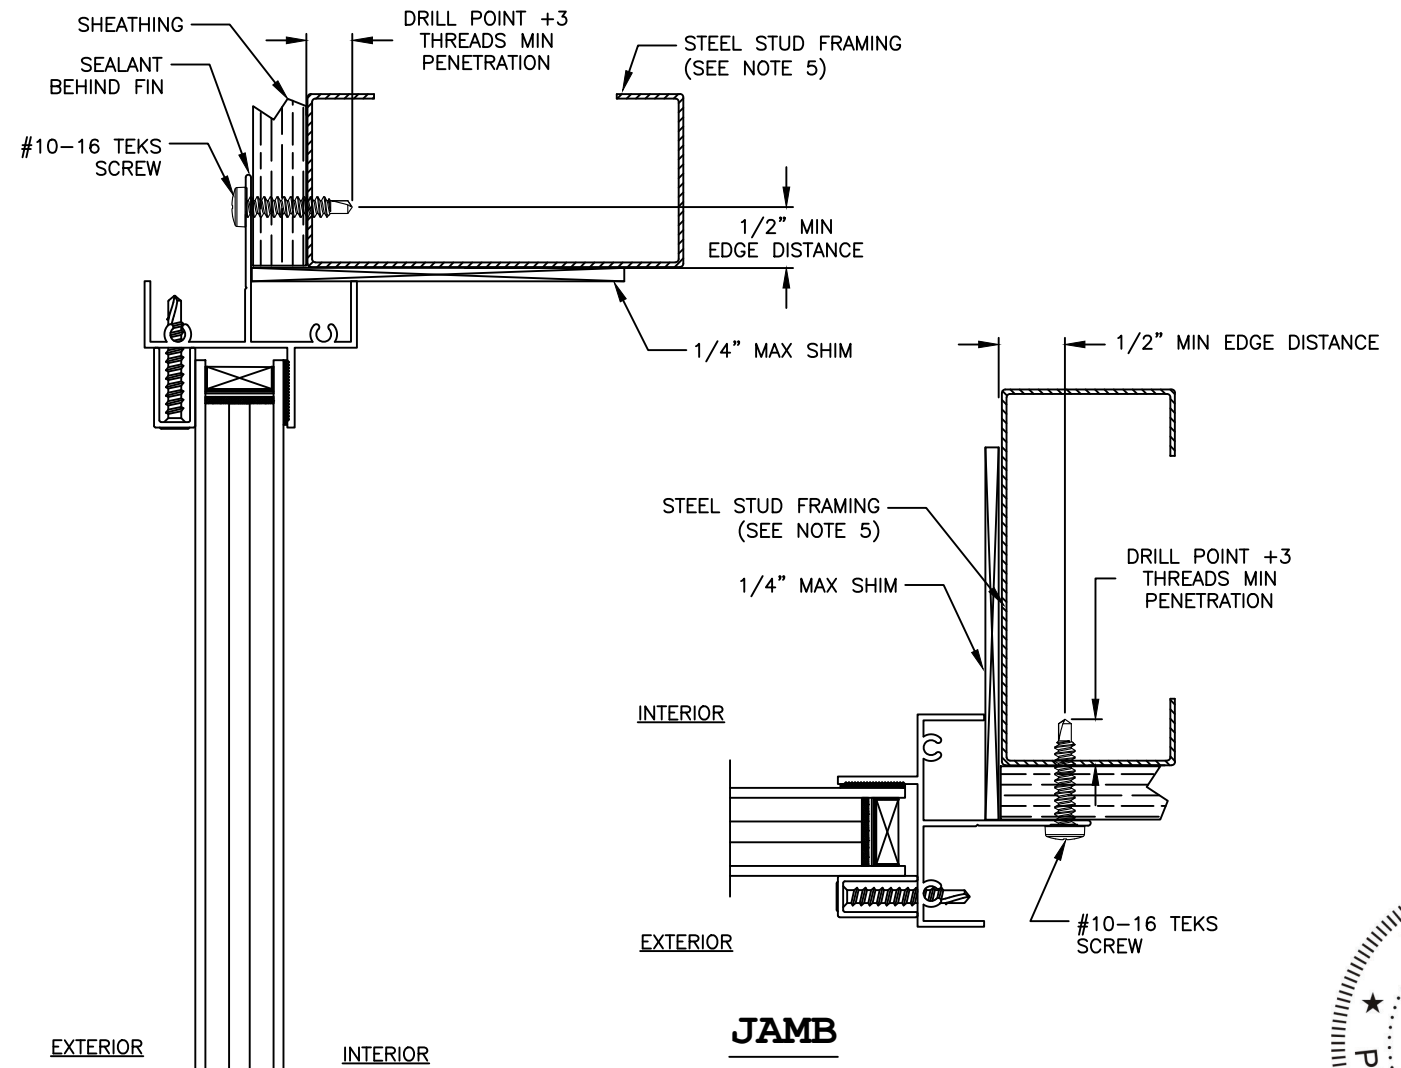

SILL

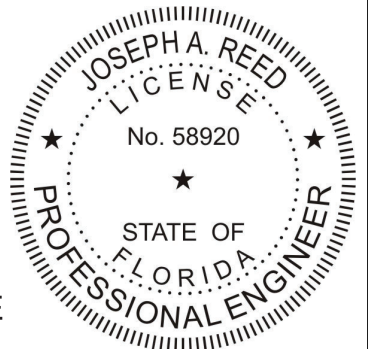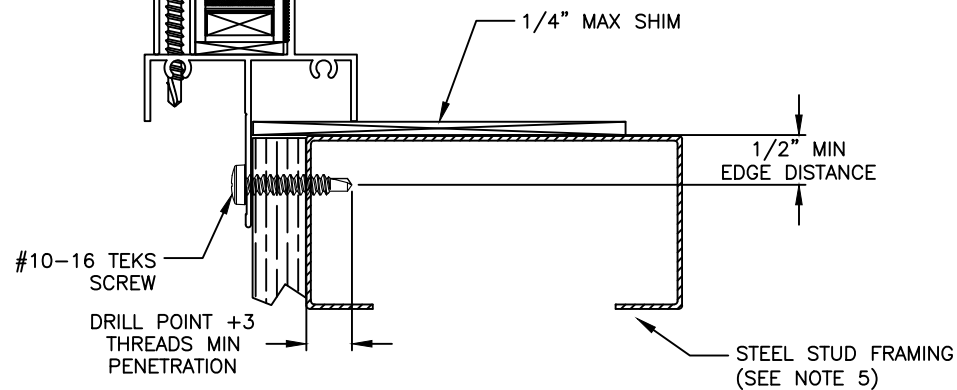

Joseph A. Reed, PE
FL PE 58920
FL REG 33474
5 Leigh Dr.
York, PA 17406
717-846-1200

Joseph A. Reed

2020.09.15 14:55:13 -04'00'

185MD Fixed Window - non Impact
Fin Installations




MI Windows and Doors

702 W. Market St.
Gratz, PA 17030

Drawing No.: 23304-1-1001A
Project No.: 23304-1
Drawn By: JAR Rev: Date: 09/15/20

Scale: NTS

Sheet 3 of 7

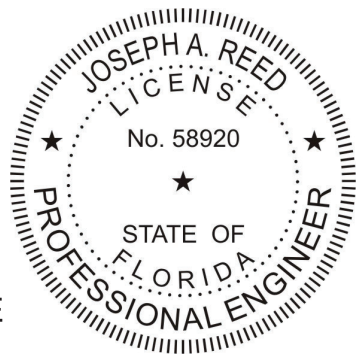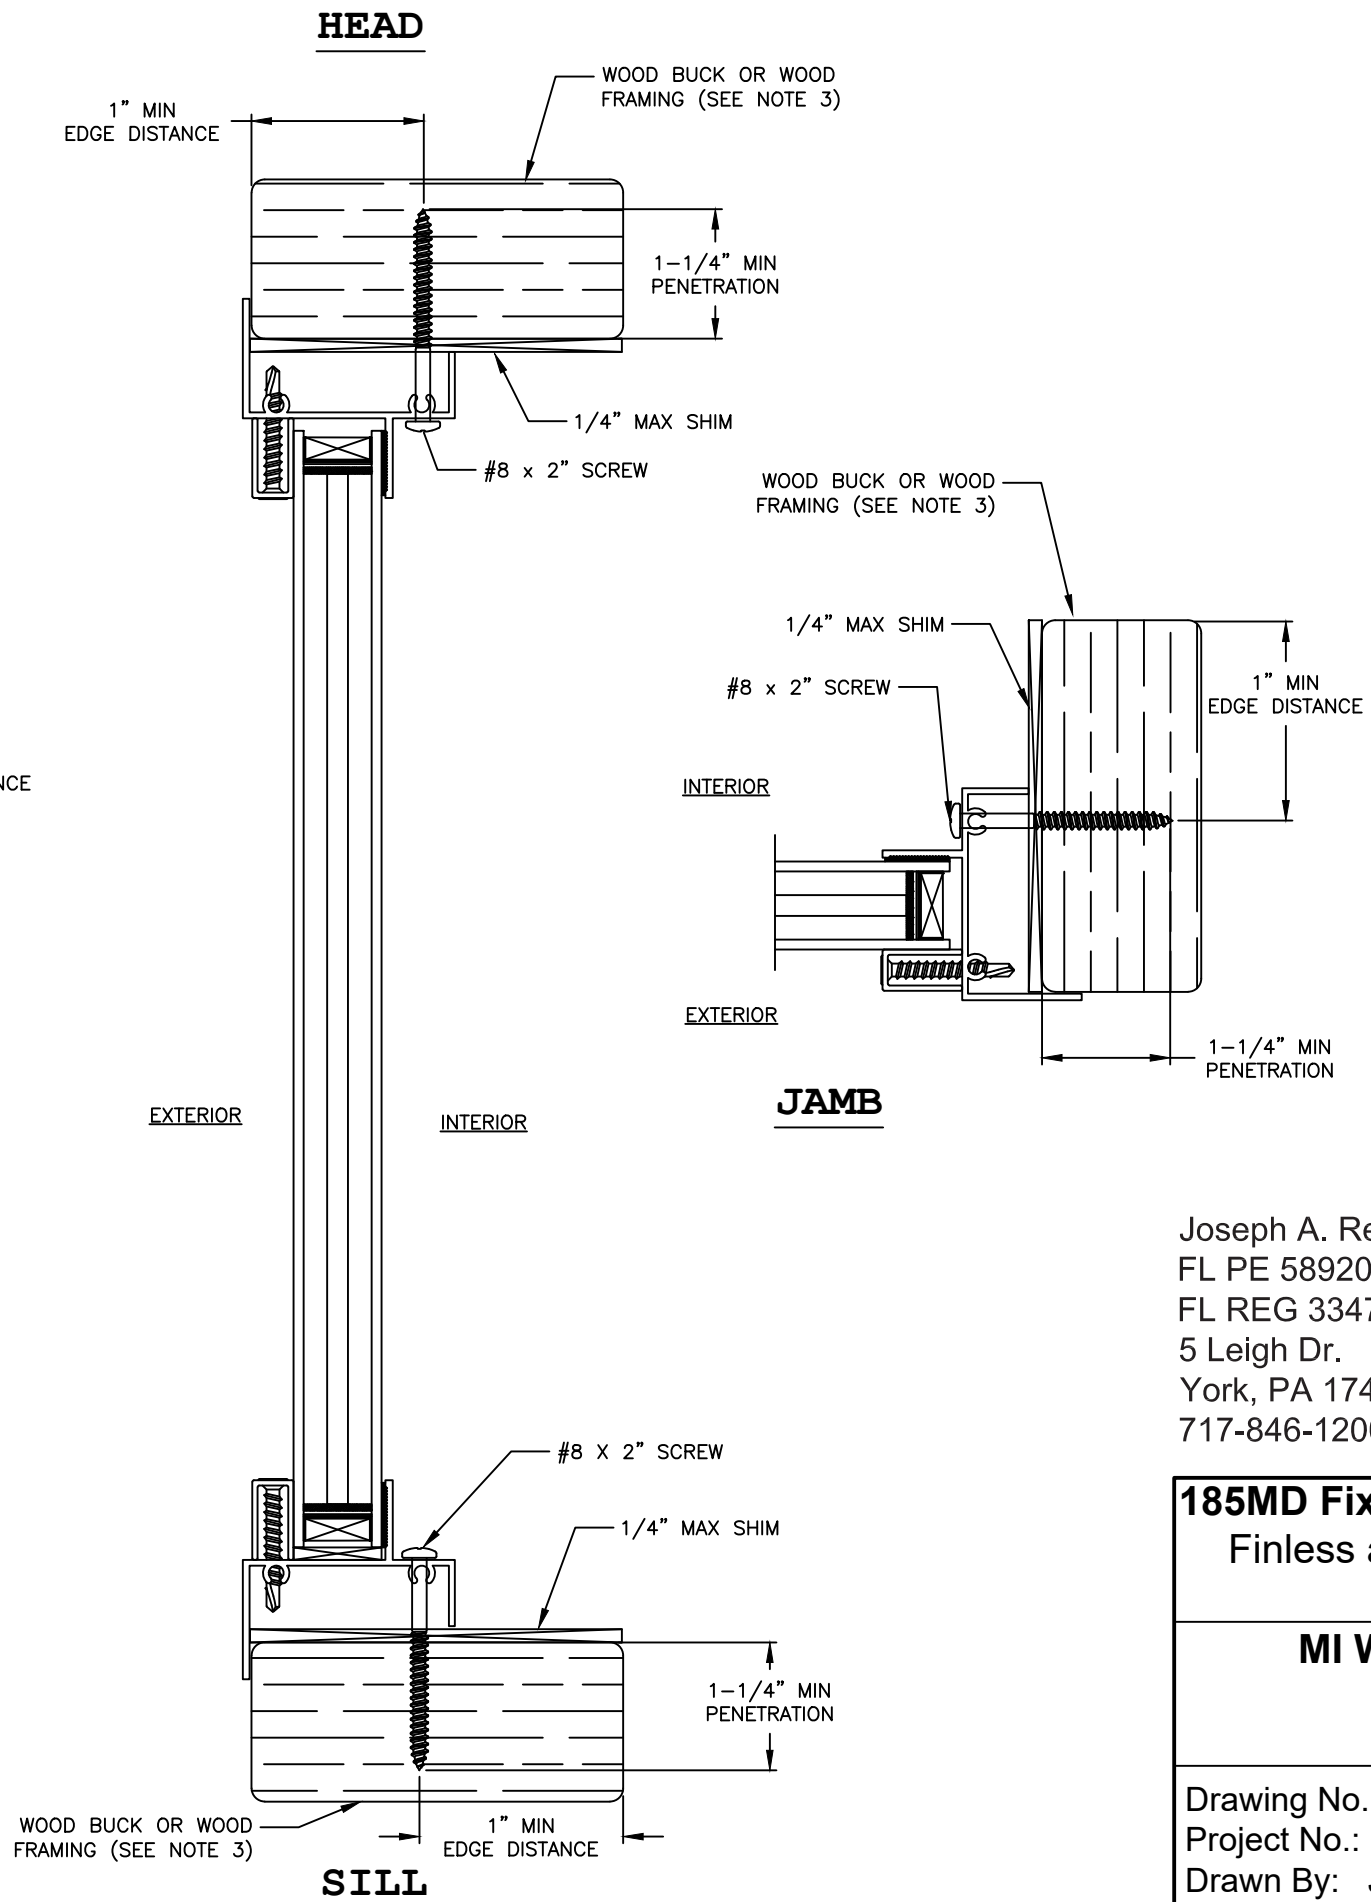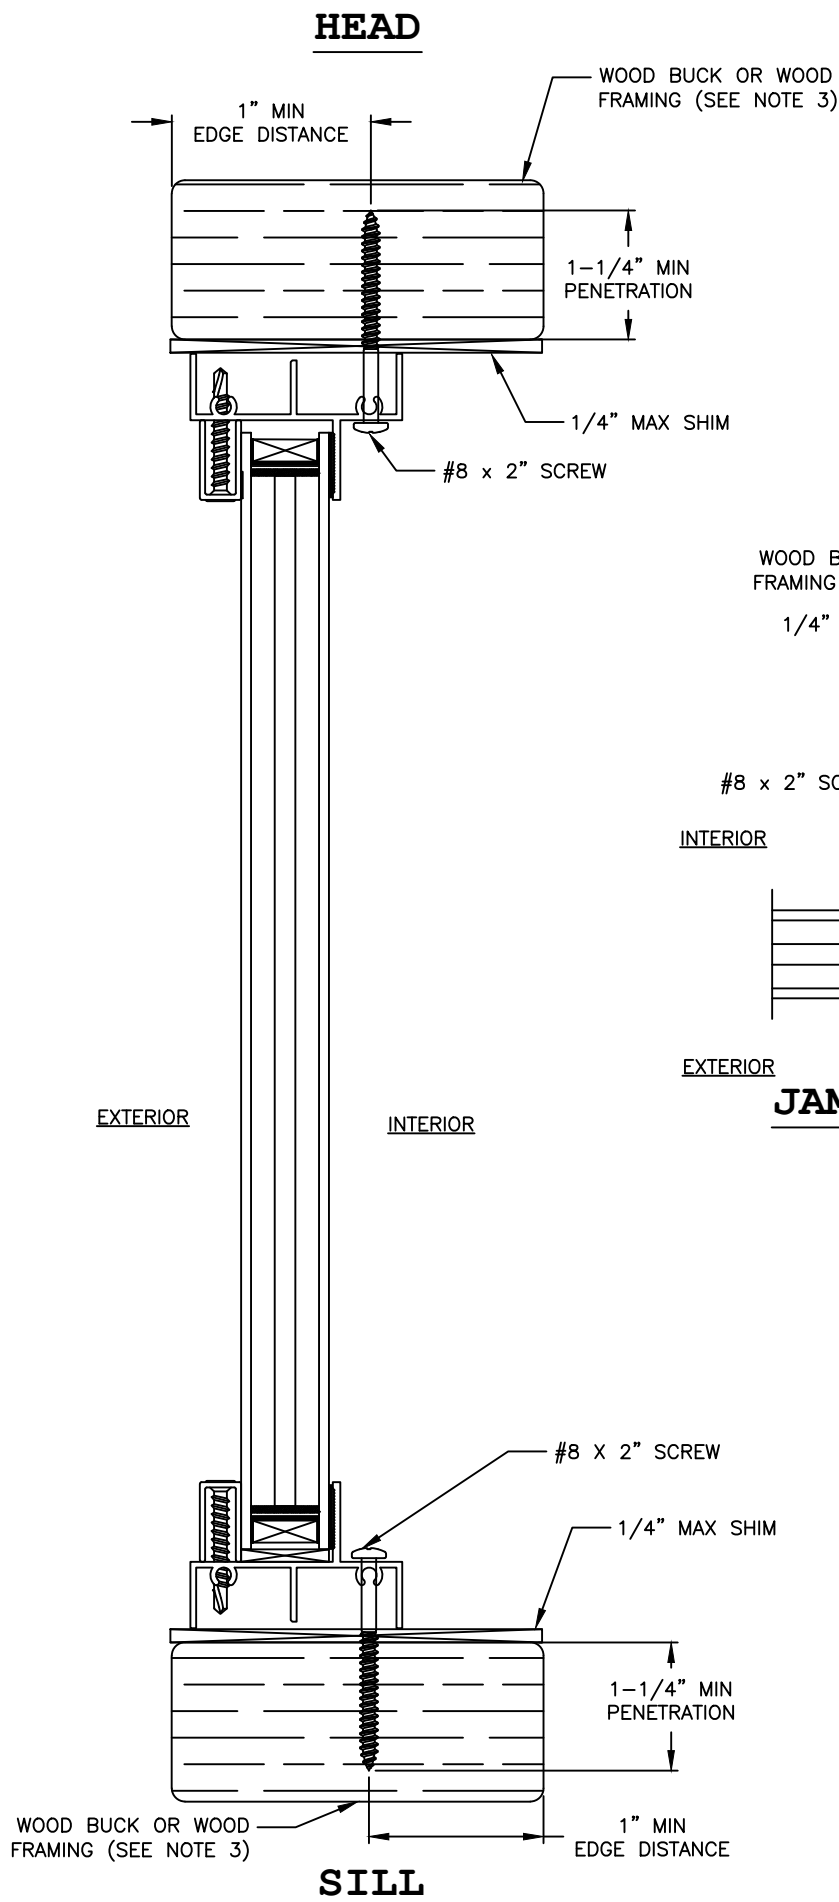

Joseph A. Reed, PE
FL PE 58920
FL REG 33474
5 Leigh Dr.
York, PA 17406
717-846-1200

Joseph A. Reed

2020.09.15 14:55:13 -04'00'

185MD Fixed Window - non Impact
Finless and Flange Installations
Wood




MI Windows and Doors

702 W. Market St.
Gratz, PA 17030

Drawing No.: 23304-1-1001A
Project No.: 23304-1
Drawn By: JAR Rev: Date: 09/15/20

Scale: NTS

Sheet 4 of 7

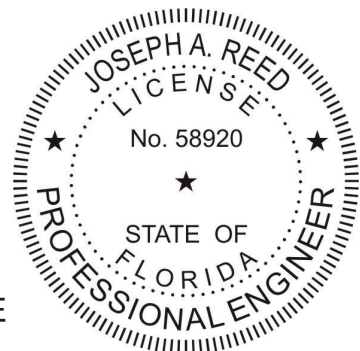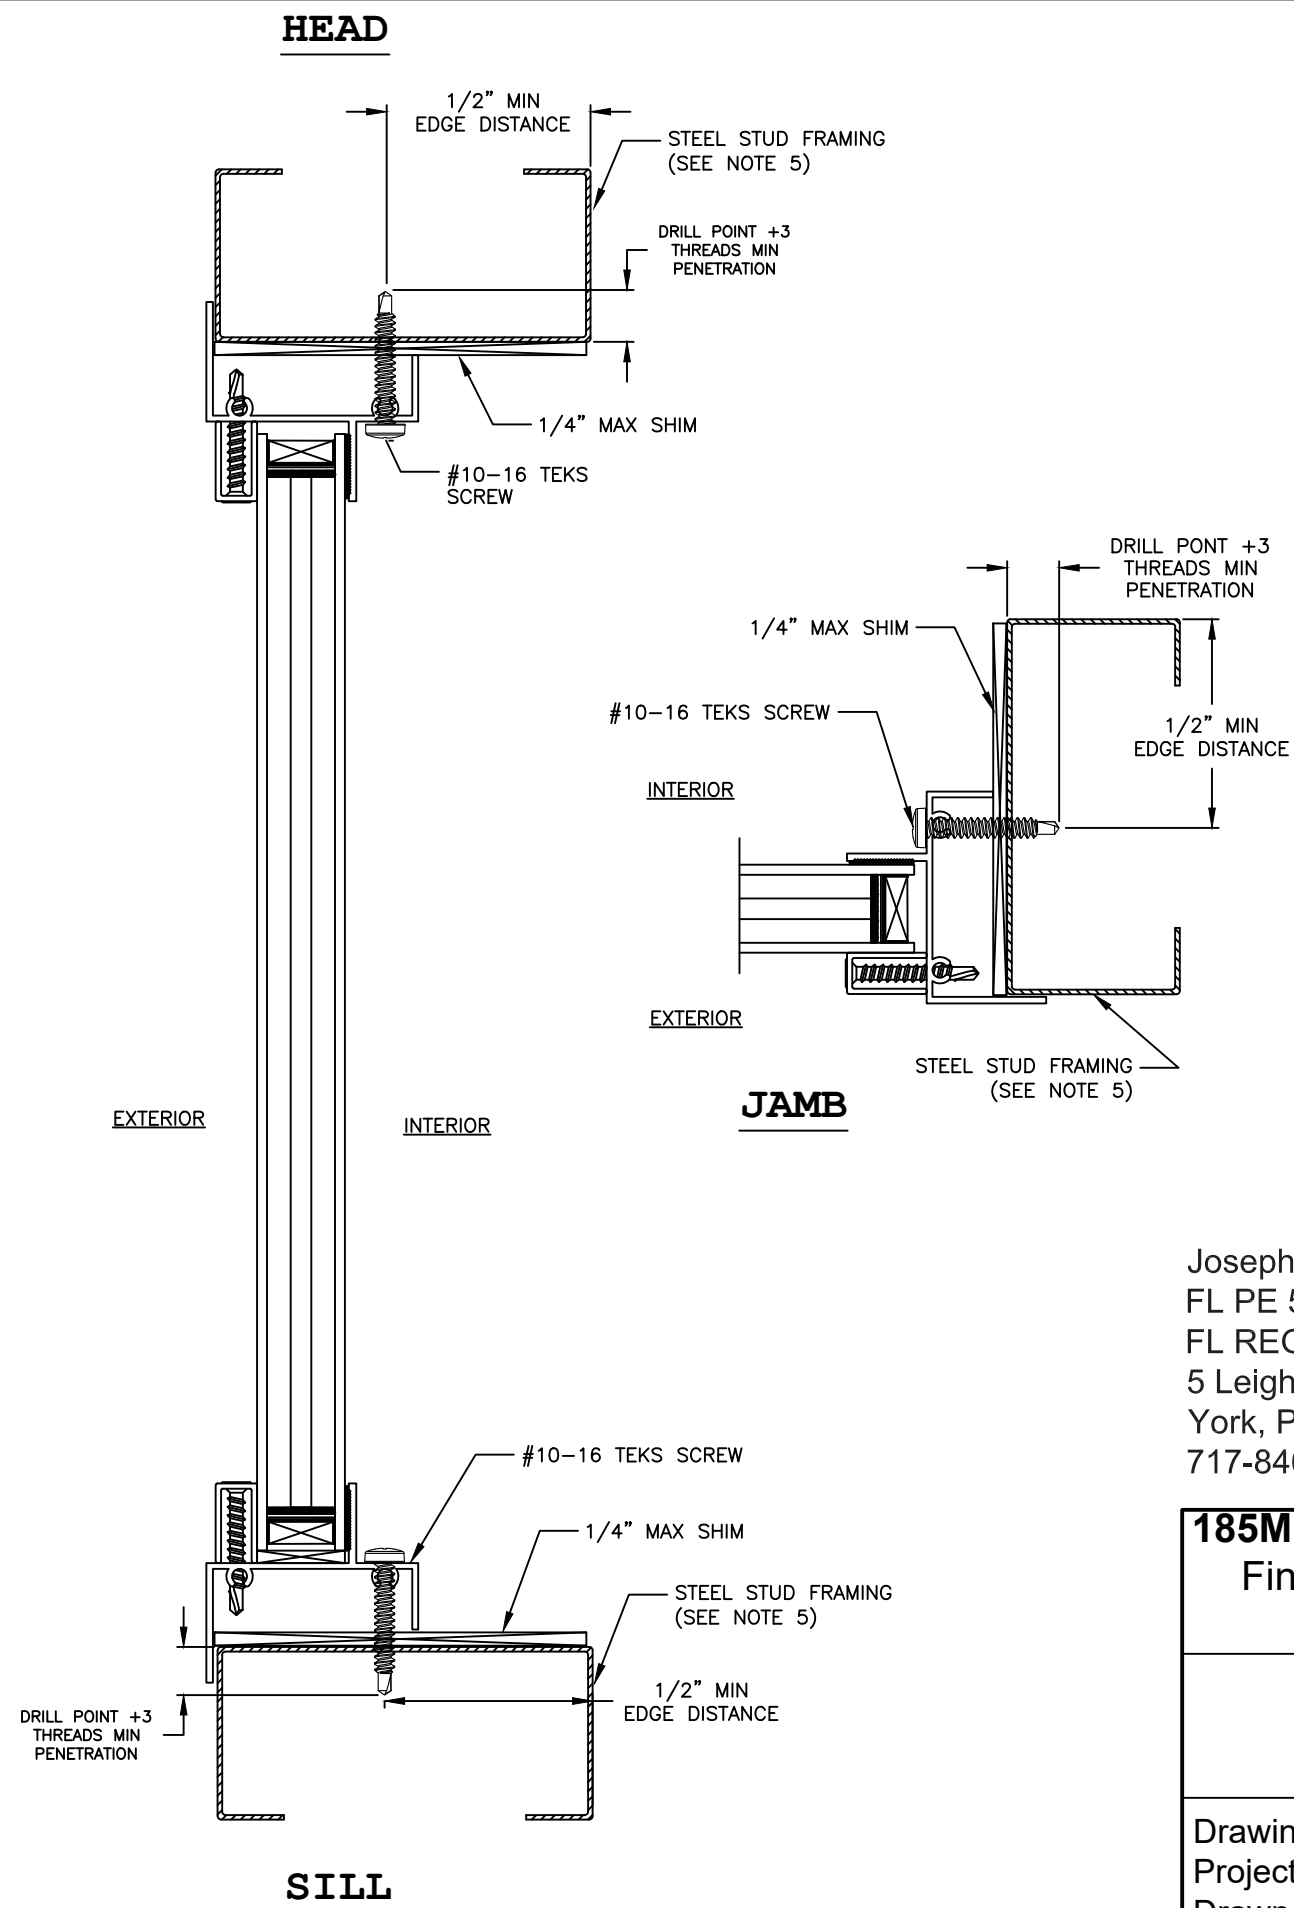
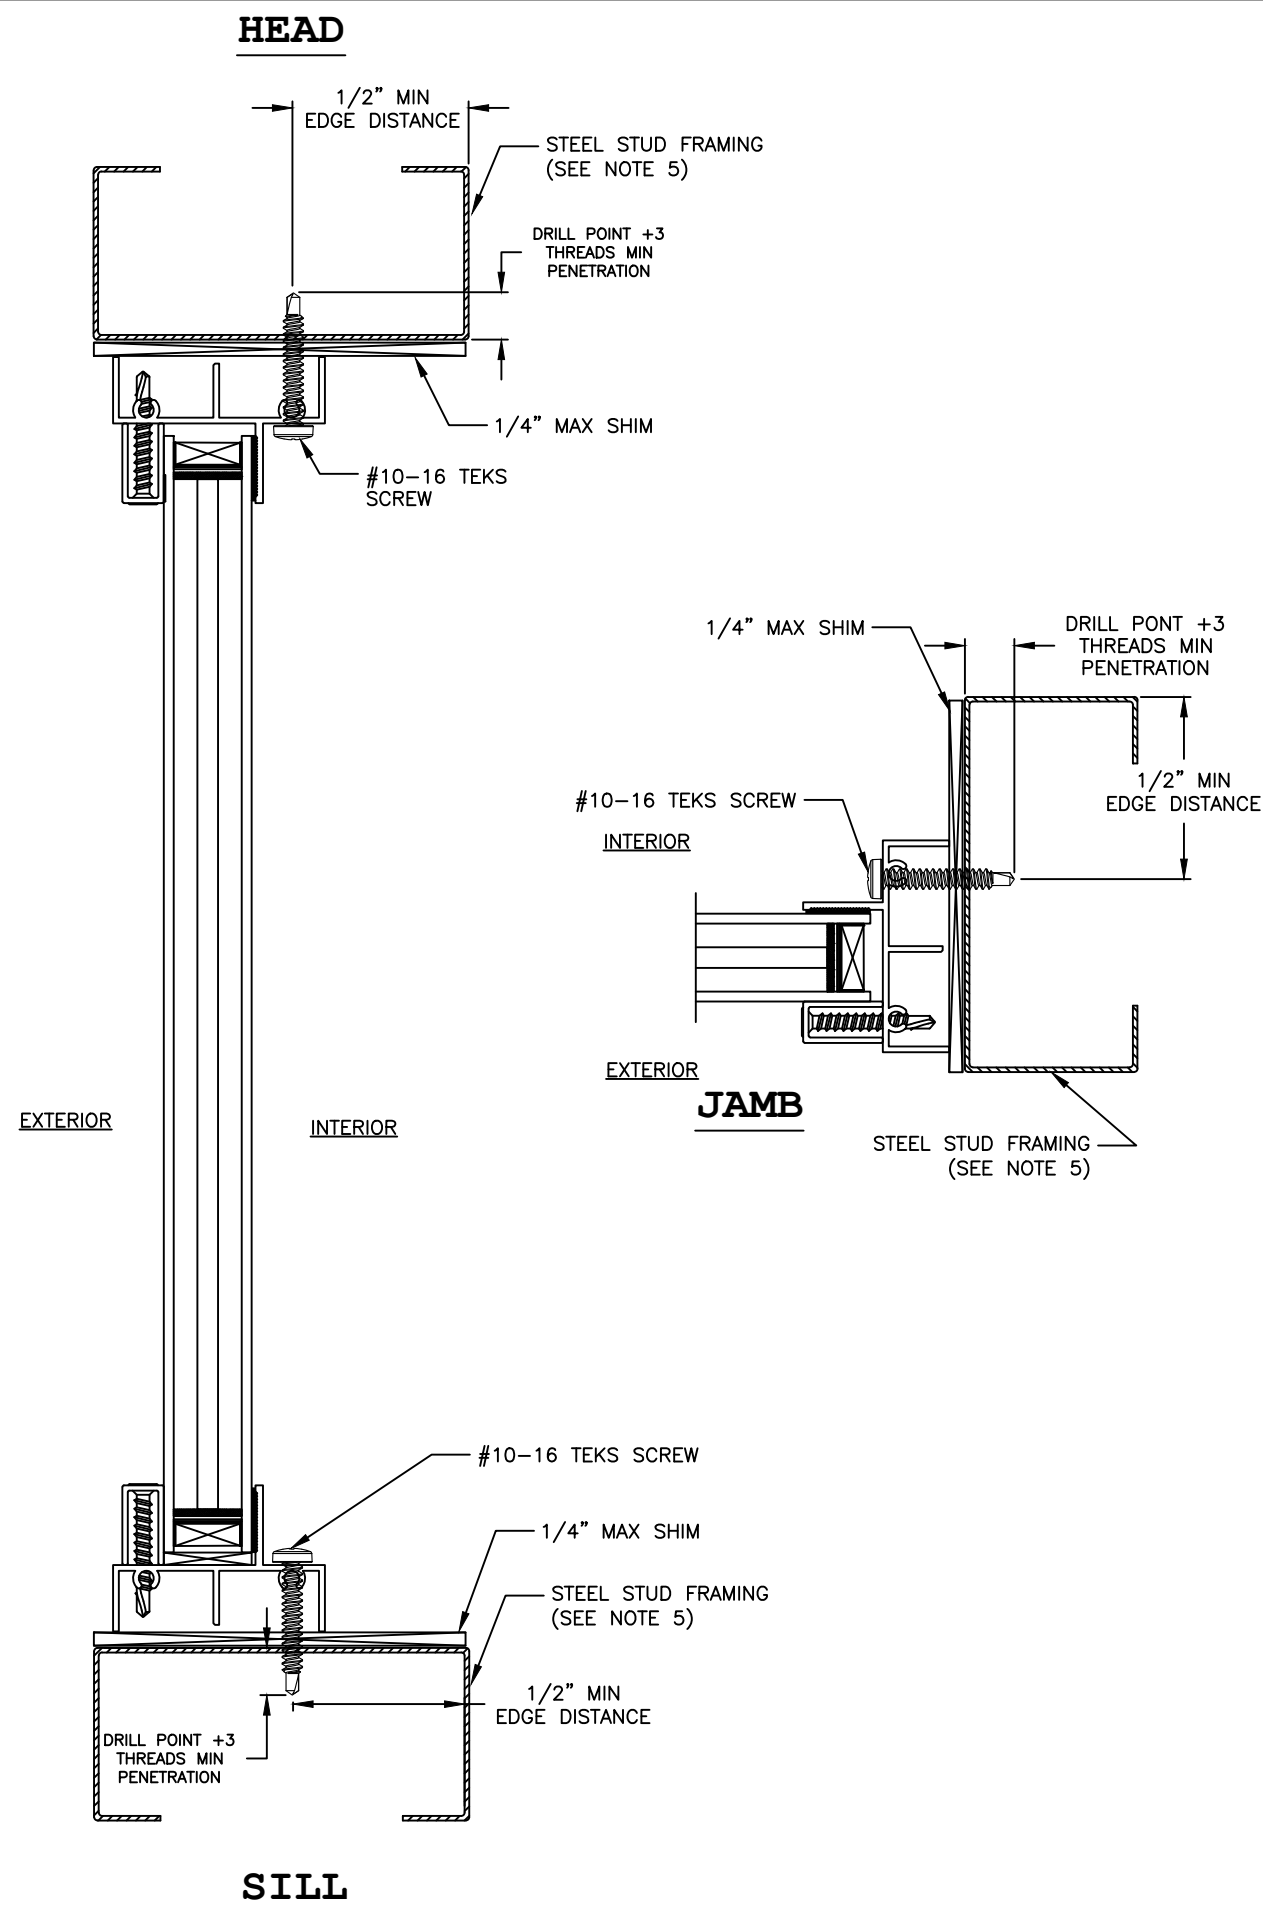


Joseph A. Reed, PE
FL PE 58920
FL REG 33474
5 Leigh Dr.
York, PA 17406
717-846-1200

Joseph A. Reed

2020.09.15 14:55:13 -04'00'

185MD Fixed Window - non Impact Finless and Flange Installations Steel Stud	
MI Windows and Doors 702 W. Market St. Gratz, PA 17030	
Drawing No.: 23304-1-1001A Project No.: 23304-1 Drawn By: JAR Rev: Date: 09/15/20	
Scale: NTS	Sheet 5 of 7

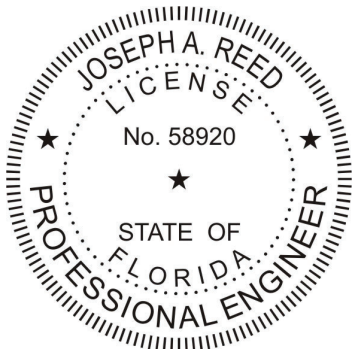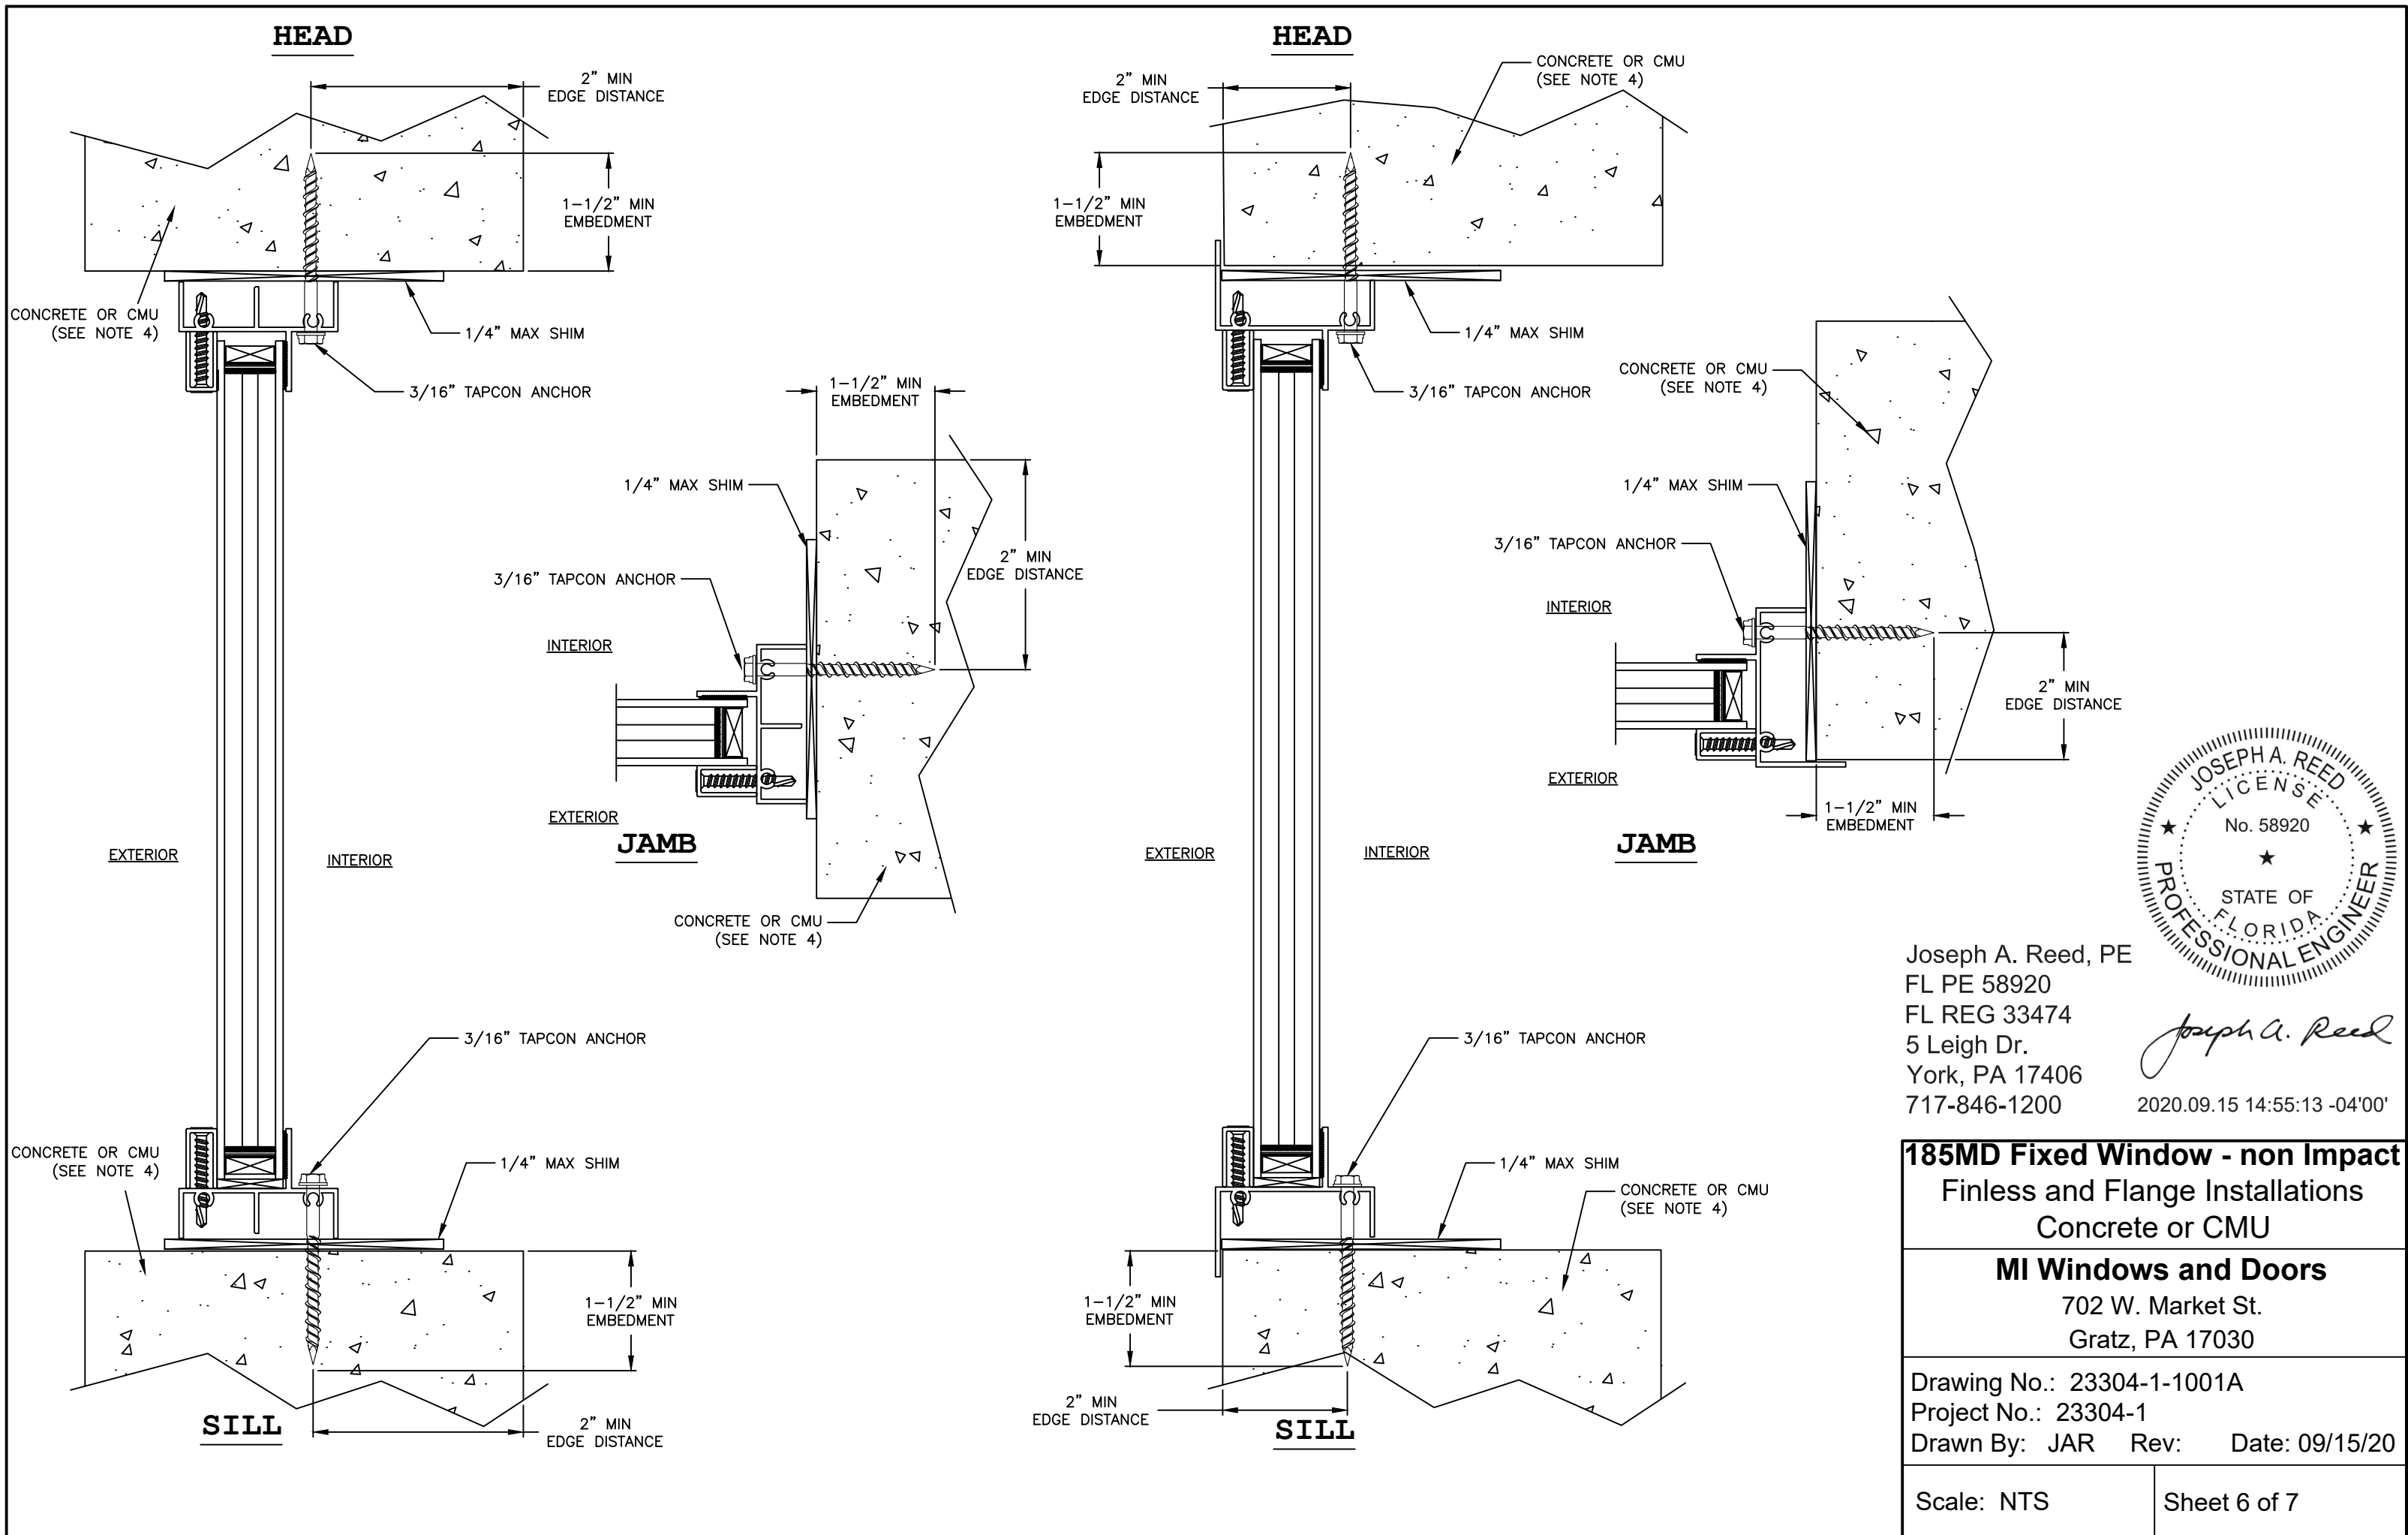

Joseph A. Reed, PE
FL PE 58920
FL REG 33474
5 Leigh Dr.
York, PA 17406
717-846-1200

Joseph A. Reed

2020.09.15 14:55:13 -04'00'


185MD Fixed Window - non Impact
Finless and Flange Installations
Concrete or CMU

MI Windows and Doors
702 W. Market St.
Gratz, PA 17030



Drawing No.: 23304-1-1001A
Project No.: 23304-1
Drawn By: JAR Rev: Date: 09/15/20

Scale: NTS Sheet 6 of 7

HEAD

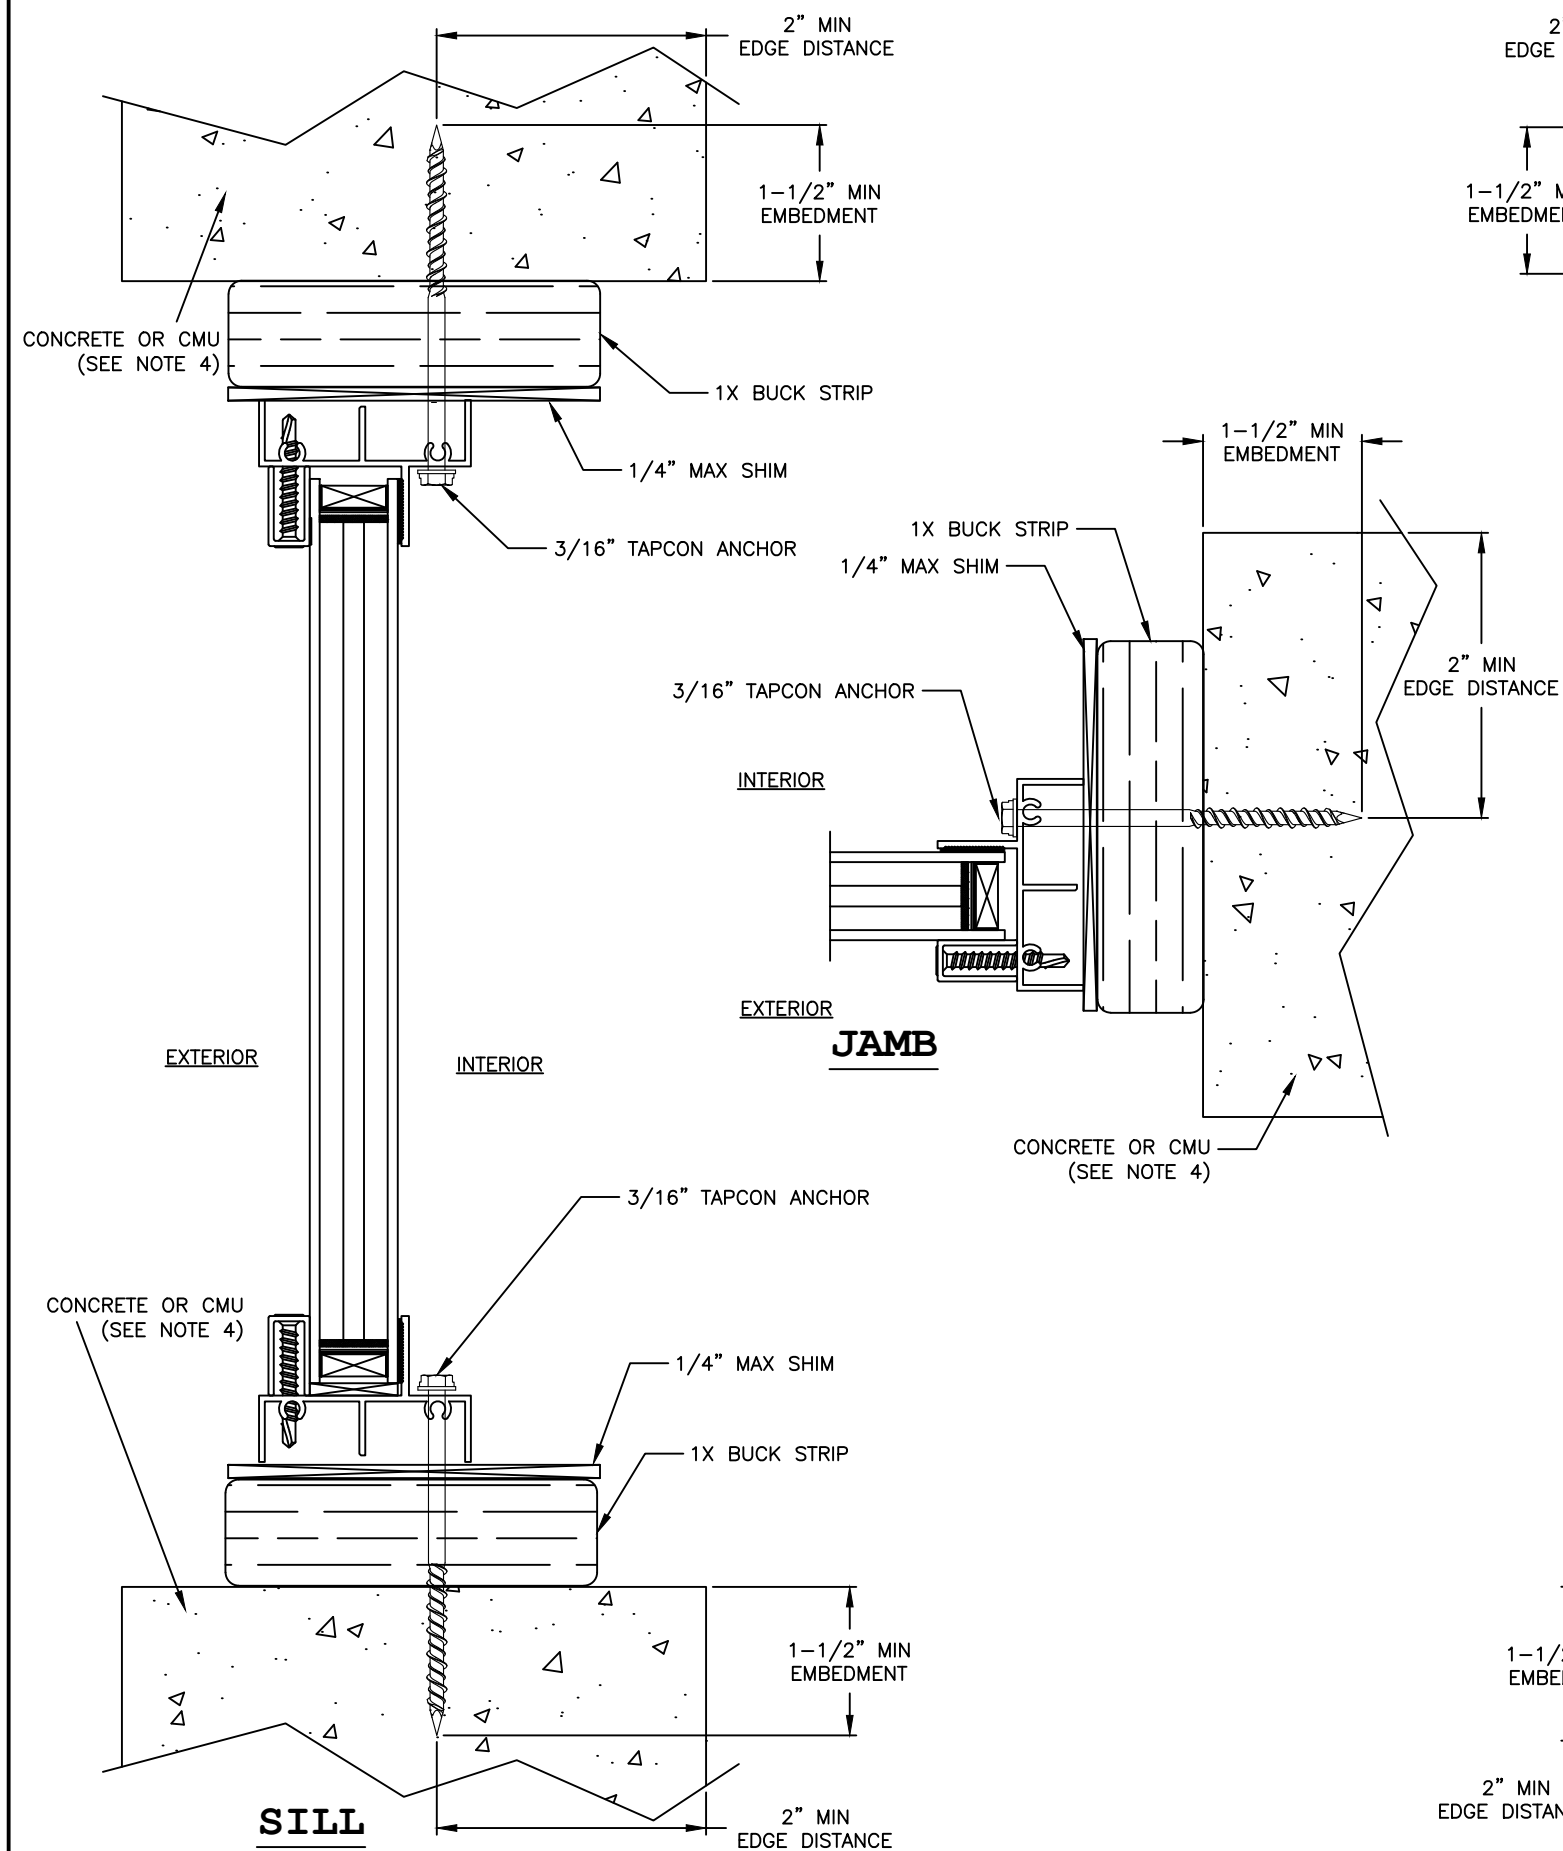

HEAD

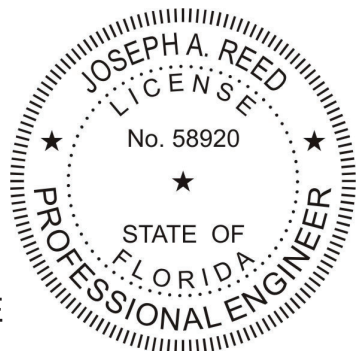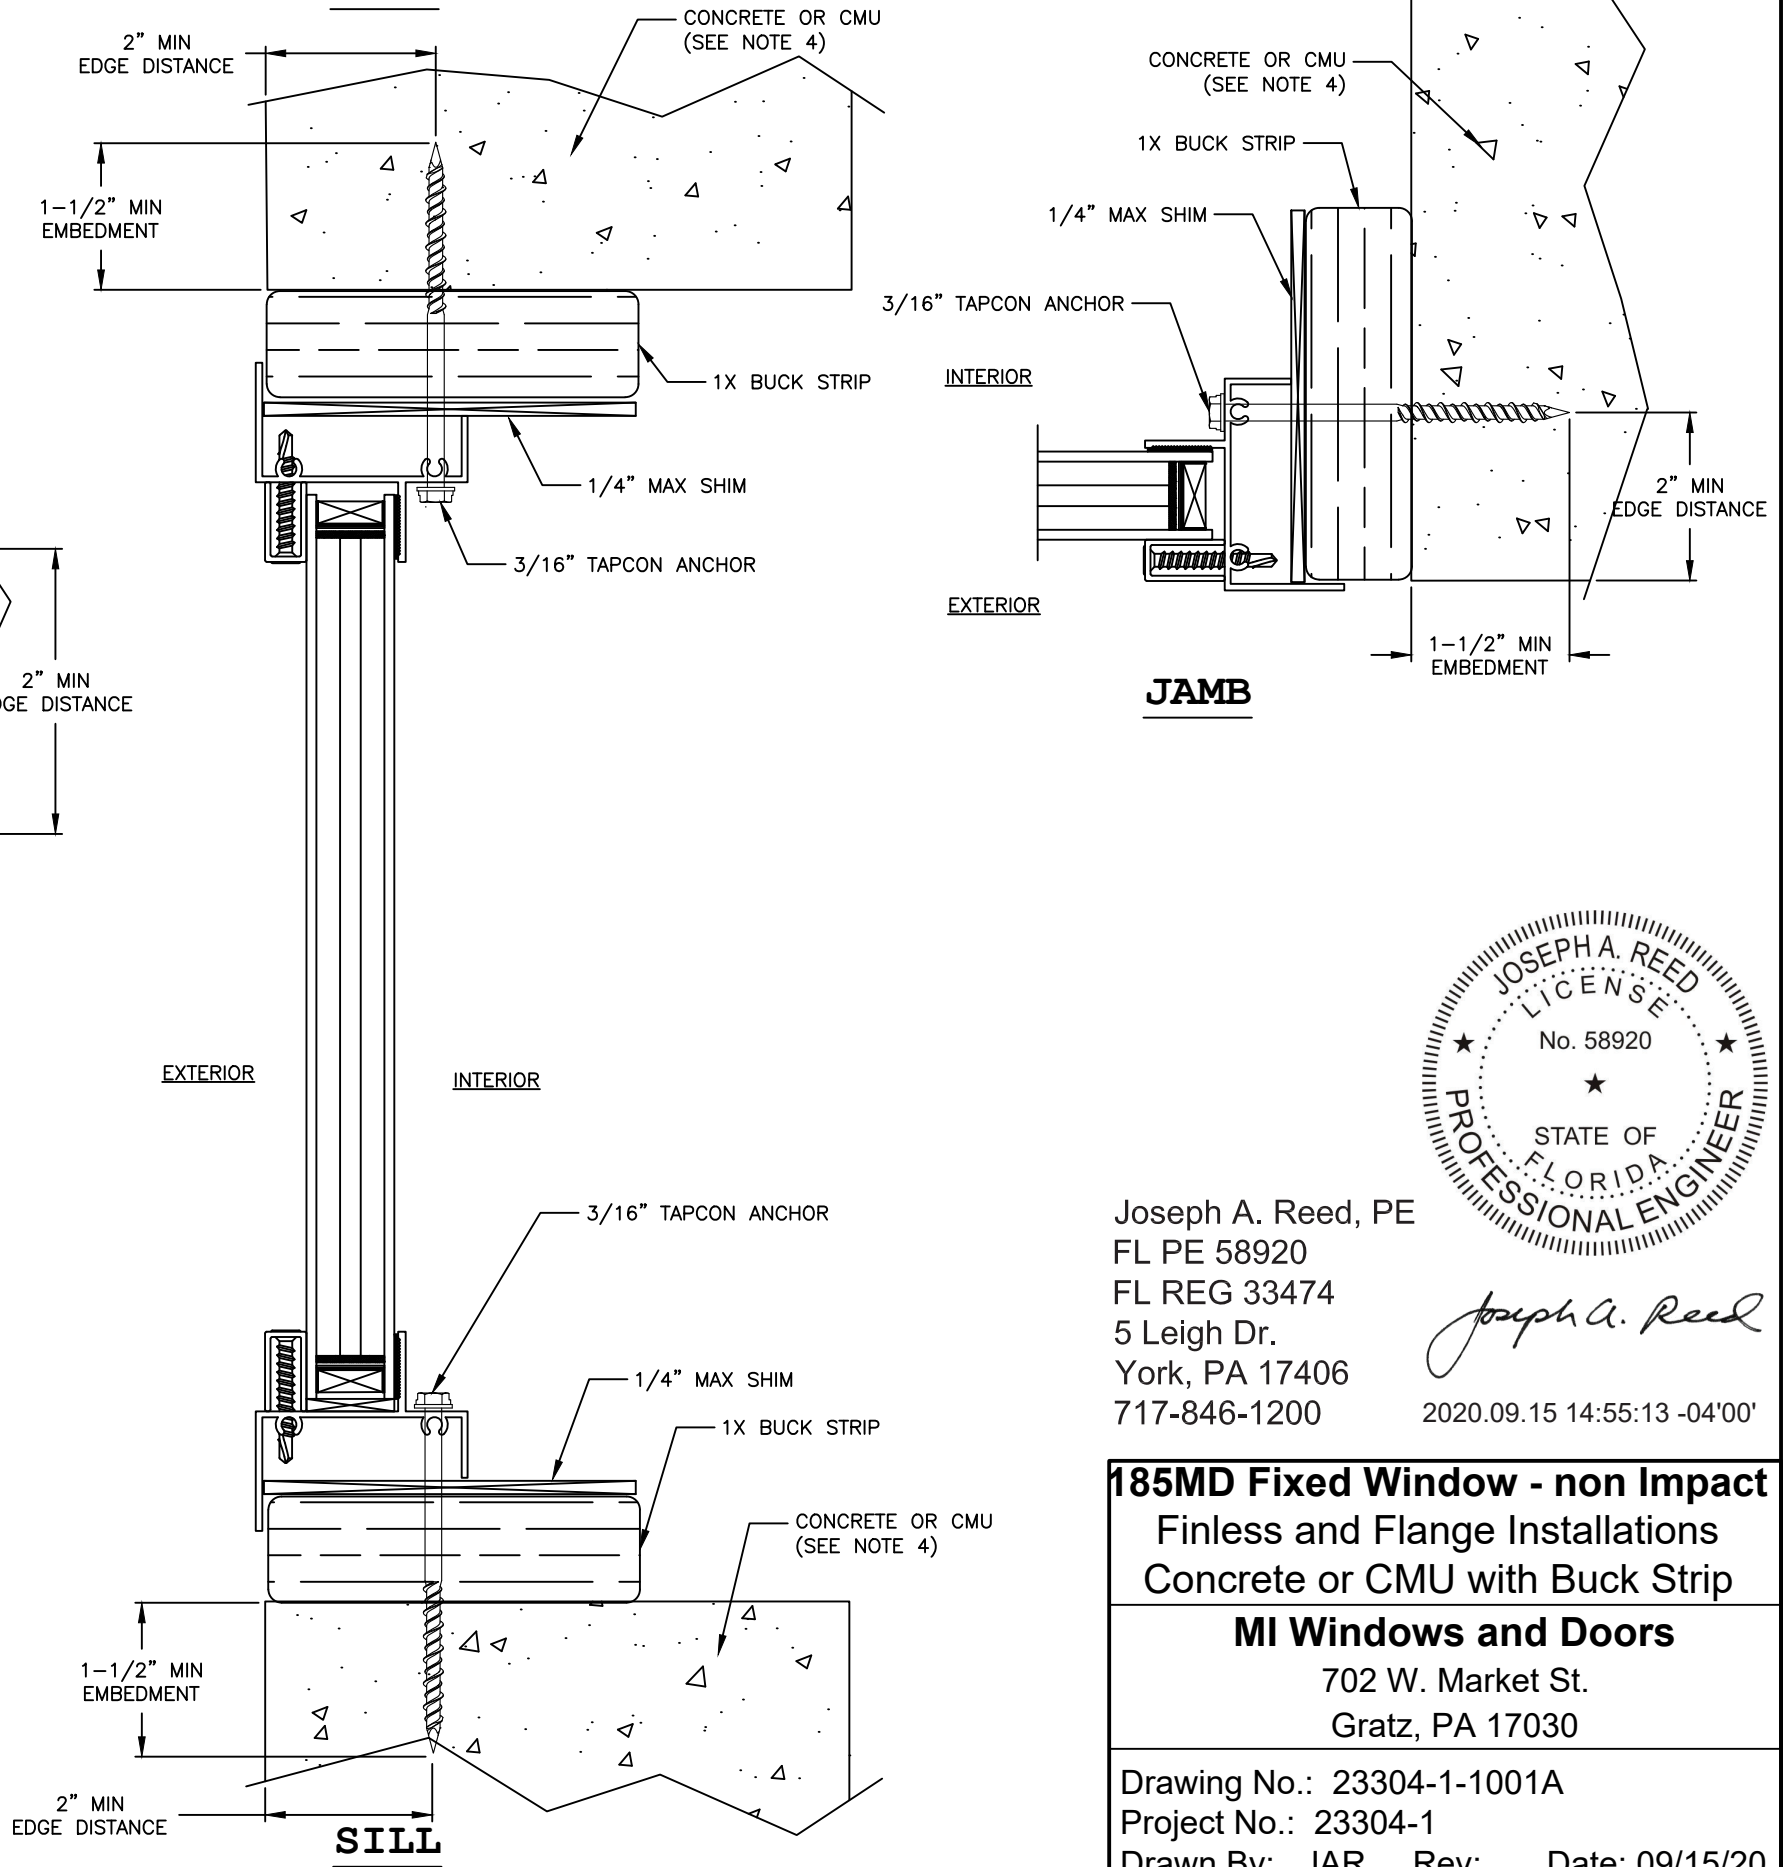

Joseph A. Reed, PE
FL PE 58920
FL REG 33474
5 Leigh Dr.
York, PA 17406
717-846-1200

Joseph A. Reed

2020.09.15 14:55:13 -04'00'

185MD Fixed Window - non Impact
Finless and Flange Installations
Concrete or CMU with Buck Strip

MI Windows and Doors

702 W. Market St.
Gratz, PA 17030

Drawing No.: 23304-1-1001A
Project No.: 23304-1
Drawn By: JAR Rev: Date: 09/15/20

Scale: NTS

Sheet 7 of 7