


NOTES:

1. Products and installations depicted satisfy the requirements of the Florida Building Code, Building 7th Edition (2020) for design wind pressures and overall sizes noted.
2. Wood bucks, wood framing, steel stud framing, concrete and concrete masonry are by others and shall be designed by the architect or engineer of record to resist the loads imparted to them.
3. Wood buck strips and wood frames are assumed S-P-F (G=0.42) or denser. Buck width shall be greater than the frame width. Tapered or partial width buck strips are not allowed.
4. Concrete masonry installations are assumed at least ASTM C90 normal weight hollow masonry units with a 1-1/4" wall thickness or normal weight concrete with a minimum compressive strength of f'c = 3,000 psi.
5. Metal stud frames are assumed to be a minimum 18 gauge 33 KSI steel.
6. Wood screws shall be corrosion resistant and meet the requirements of ANSI/ASME B18.6.1
7. Tapcon masonry anchors shall have a minimum embedment of 1-1/2" or full penetration of concrete masonry unit shell. They shall also have a minimum of 2" edge distance. Install concrete masonry anchors per manufacturer's installation instructions.
8. TEKS screws shall be corrosion resistant and shall be ASTM A510 Grade 1018 or equivalent.
9. Maximum permitted shim thickness is 1/4". Shims shall be non-compressible and load bearing type. Every through-frame fastener shall have a shim.
10. Products are impact resistant and do not require approved protection devices if used in wind-borne debris regions.
11. Approved for use in High Velocity Hurricane Zone (HVHZ).

CONTENTS:

Sheet	1	Notes
Sheet	2	Elevations
Sheet	3	Fin Installations
Sheets	4-7	Finless and Flange Installations

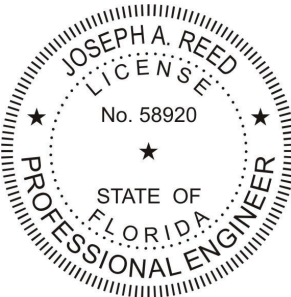



Joseph A. Reed, PE
FL PE 58920
FL REG 33474
5 Leigh Dr.
York, PA 17406
717-846-1200
2020.11.24 07:41:37 -05'00'

185MD Single Hung - Impact
Notes

MI Windows and Doors
702 W. Market St.
Gratz, PA 17030


Drawing No.: 23258-2-1002A
Project No.: 23258-2
Drawn By: JAR Rev: 1 Date: 11/20/20

185MD SINGLE HUNG WINDOW (IMPACT)
MAXIMUM SIZE: 53" X 76"
DESIGN PRESSURE: +55/-55 PSF
LARGE MISSILE IMPACT RESISTANT

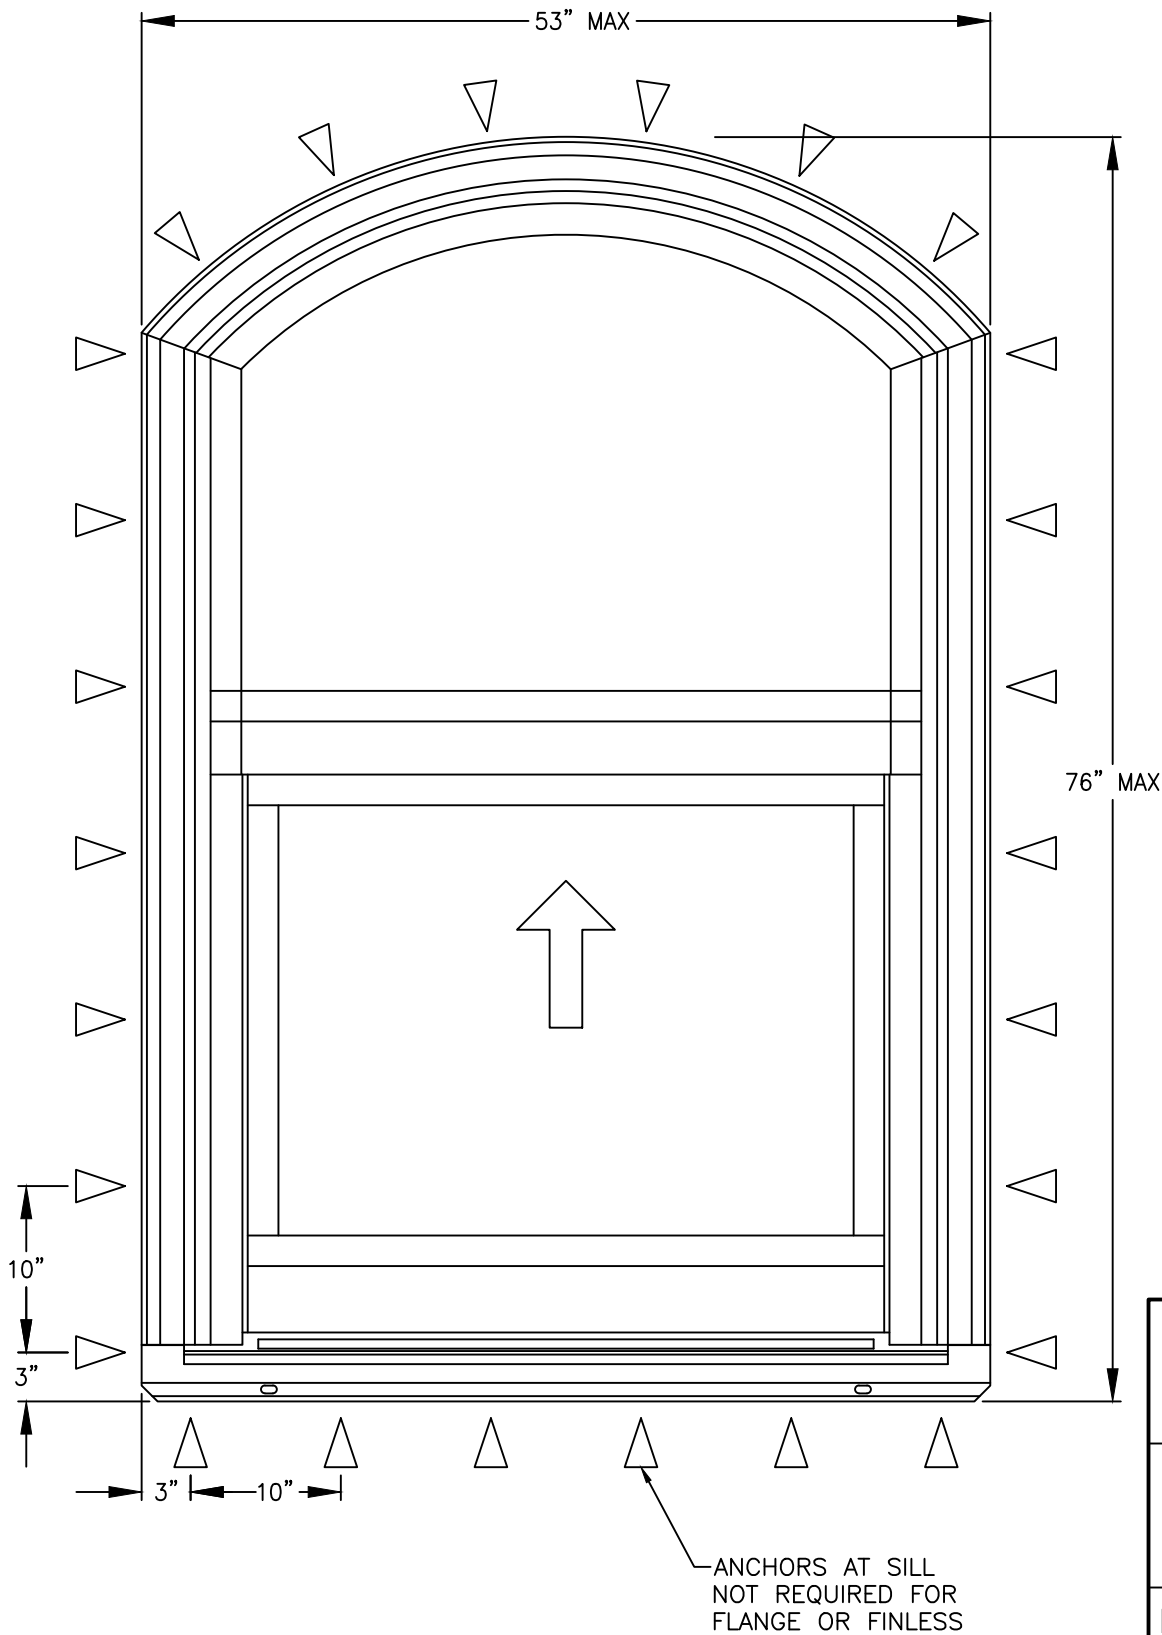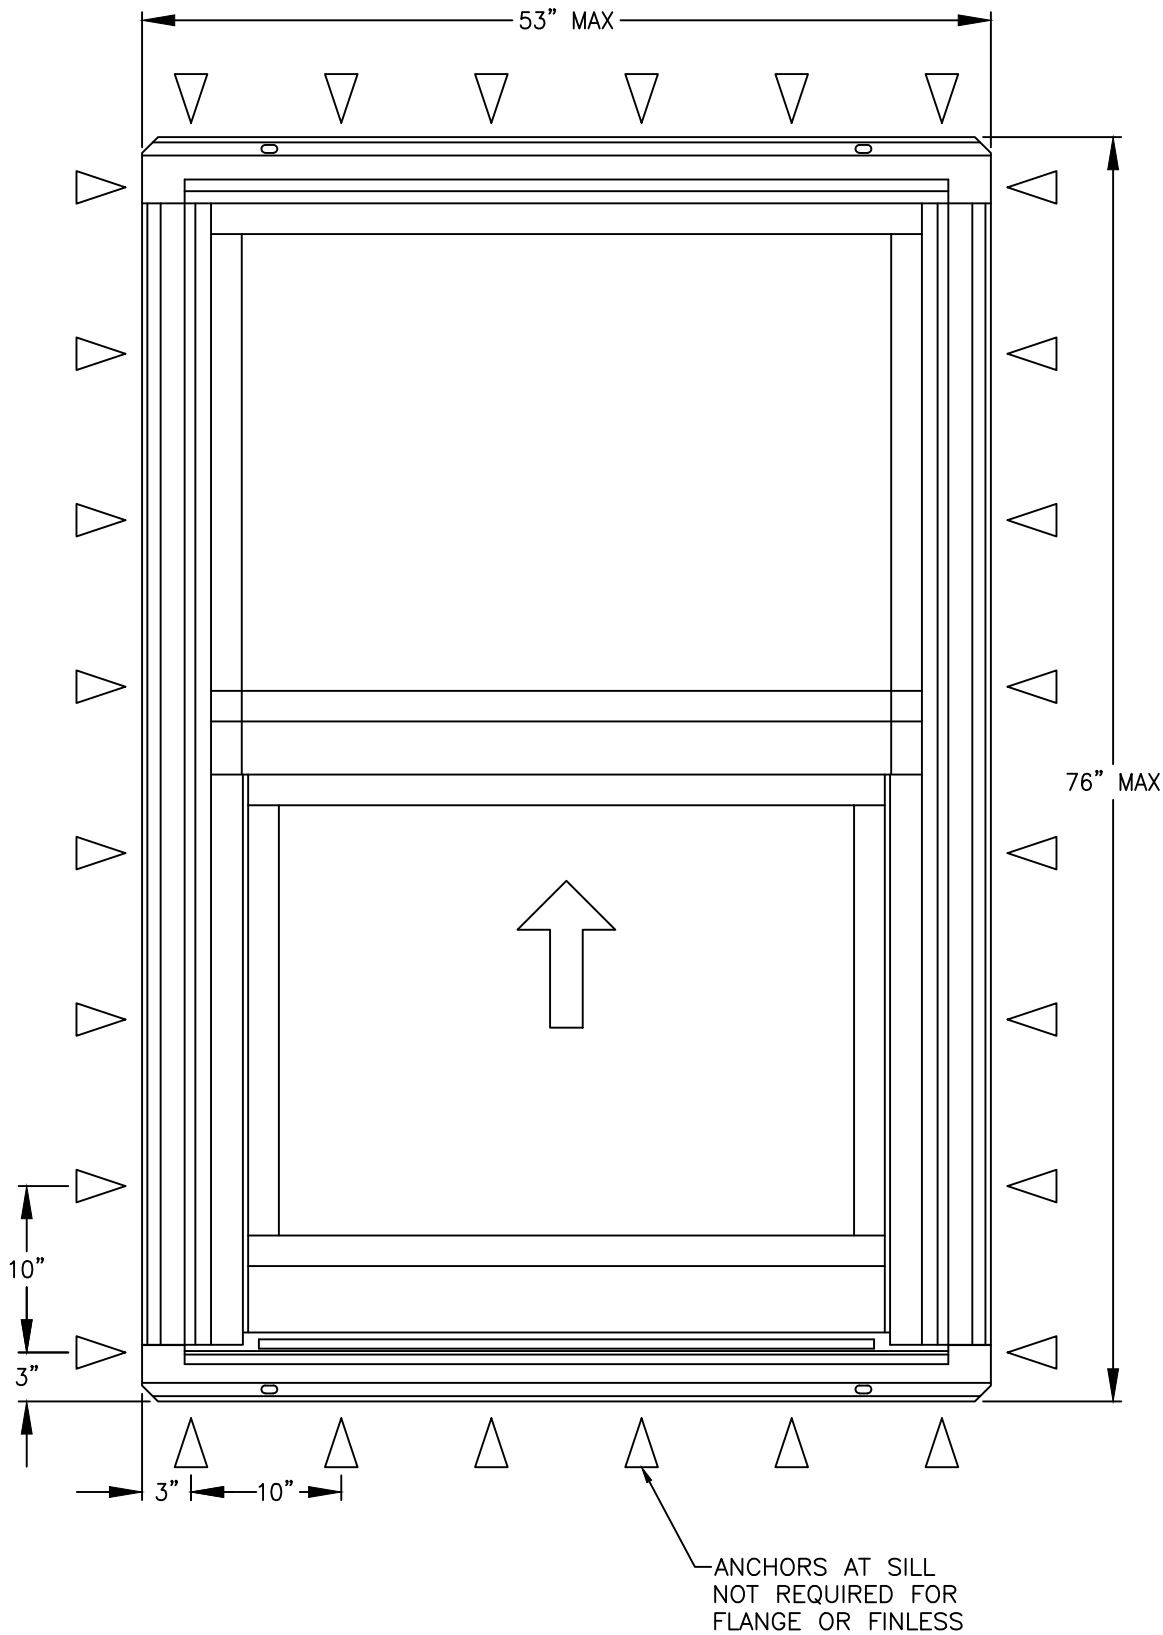


GLAZING OPTIONS


SG GLAZING

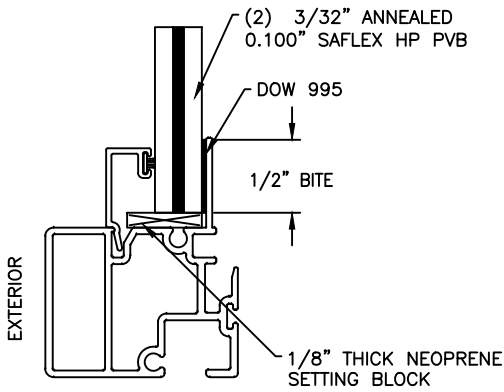

IG GLAZING

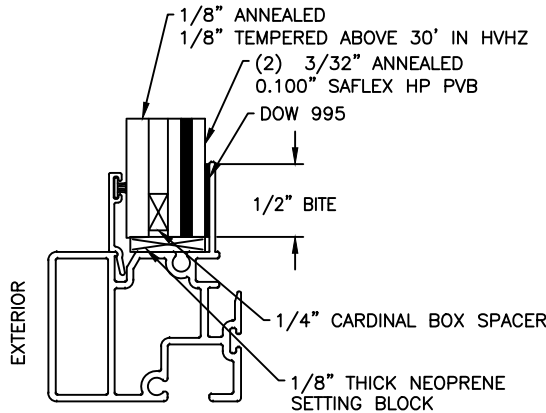

MAXIMUM DLO: SASH 48-1/2" X 34-1/16"
FIXED 50-1/4" X 35-1/2"



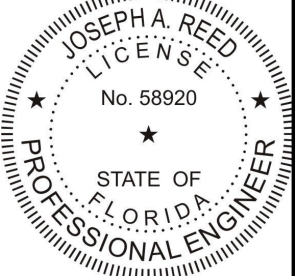


Joseph A. Reed, PE
FL PE 58920
FL REG 33474
5 Leigh Dr.
York, PA 17406
717-846-1200
2020.11.24 07:41:37 -05'00'

185MD Single Hung - Impact Elevations

MI Windows and Doors
702 W. Market St.
Gratz, PA 17030

Drawing No.: 23258-2-1002A
Project No.: 23258-2
Drawn By: JAR Rev: 1 Date: 11/20/20

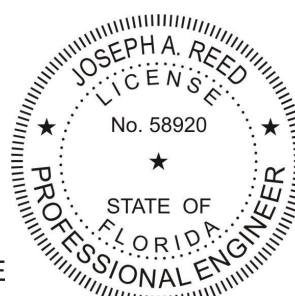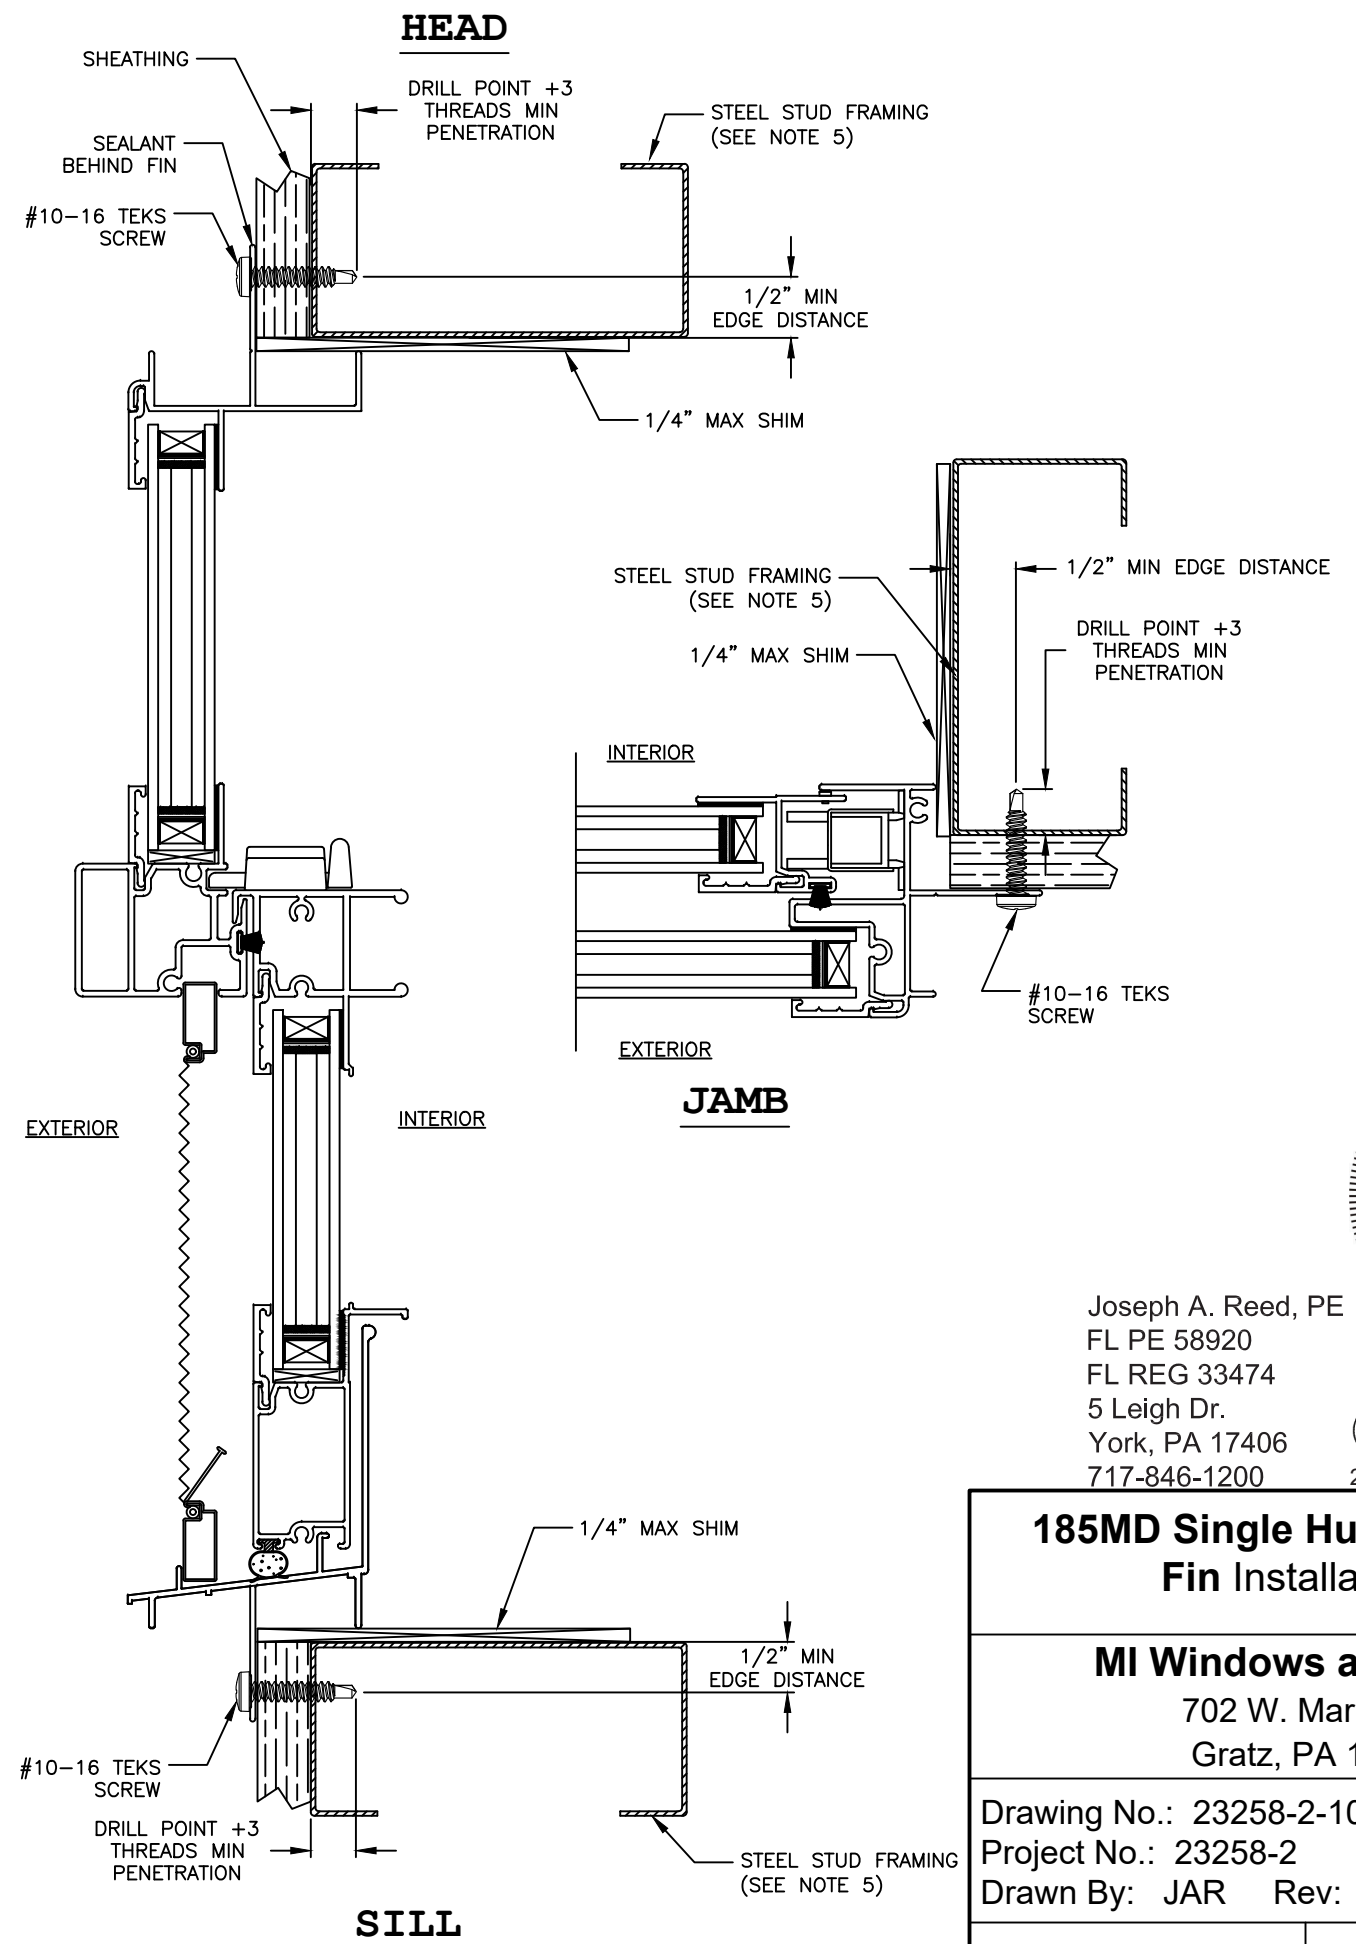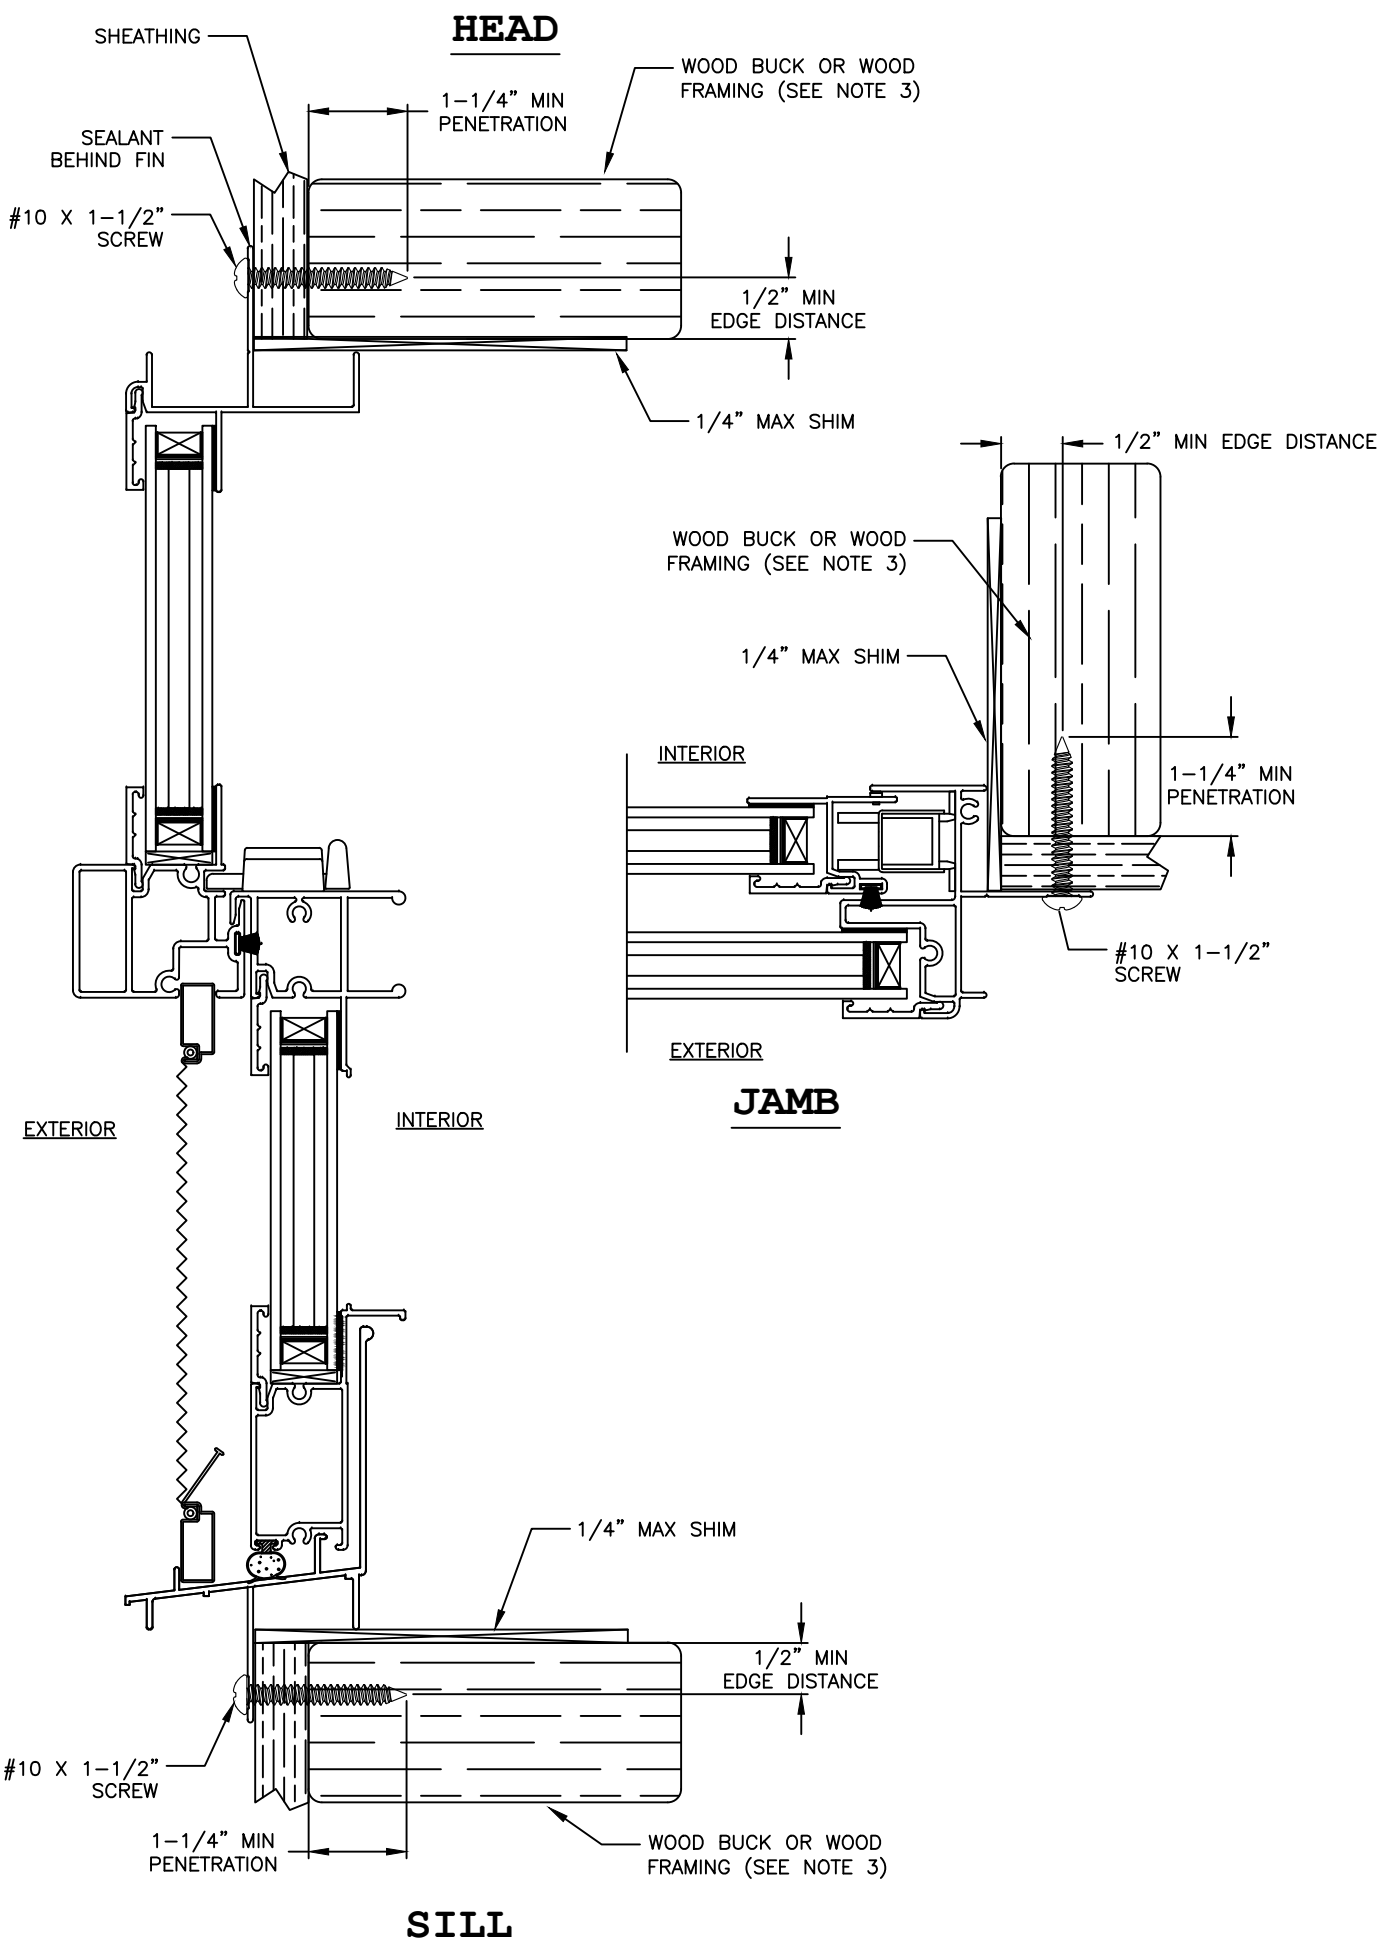

Joseph A. Reed, PE
FL PE 58920
FL REG 33474
5 Leigh Dr.
York, PA 17406
717-846-1200

Joseph A. Reed

2020.11.24 07:41:37 -05'00'

**185MD Single Hung - Impact
Fin Installations**



MI Windows and Doors
702 W. Market St.
Gratz, PA 17030

Drawing No.: 23258-2-1002A
Project No.: 23258-2
Drawn By: JAR Rev: 1 Date: 11/20/20


Scale: NTS

Sheet 3 of 7



HEAD

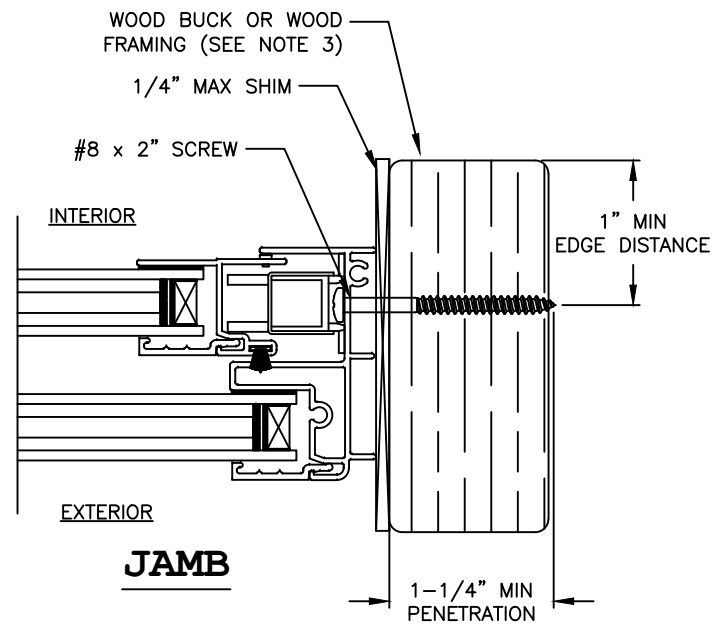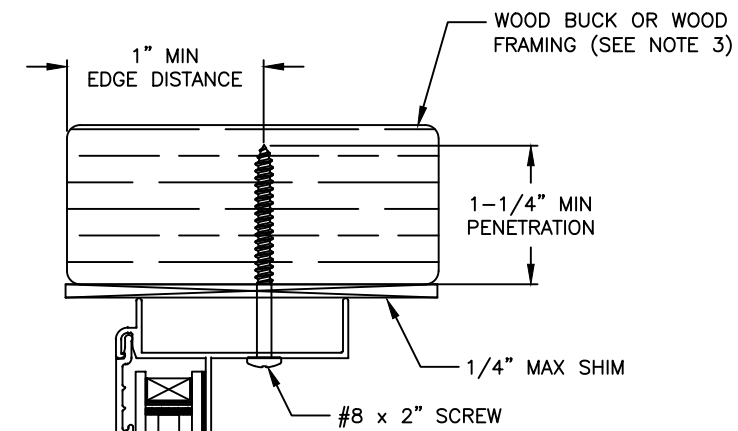



SILL

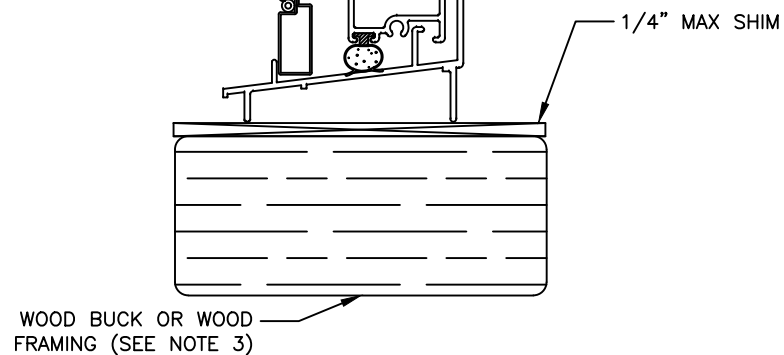

HEAD

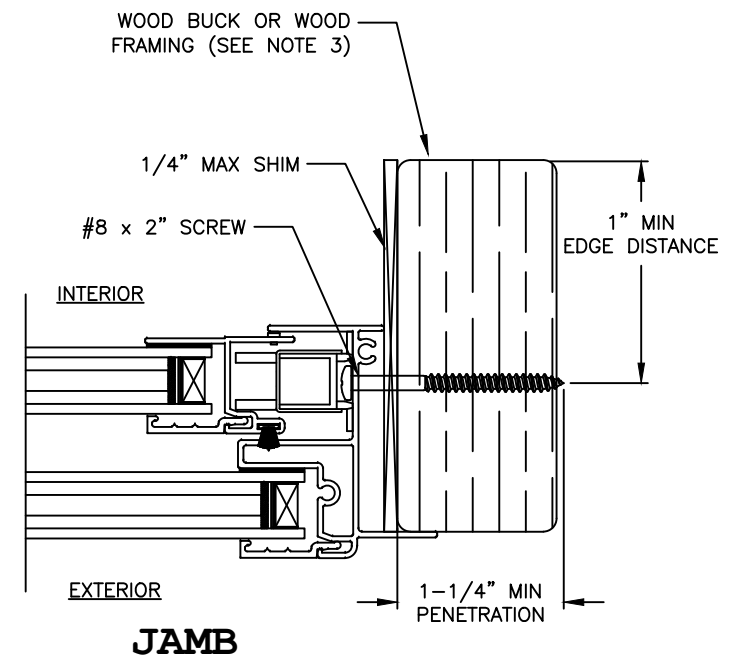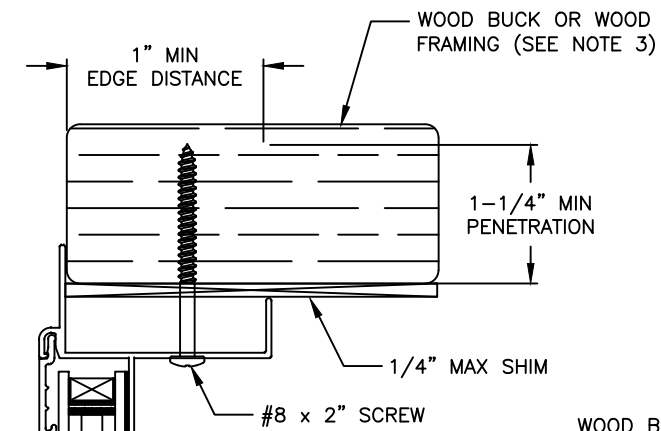

SILL

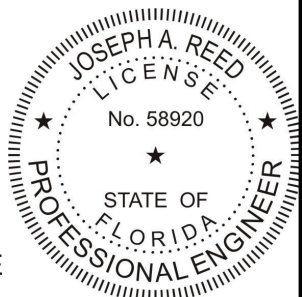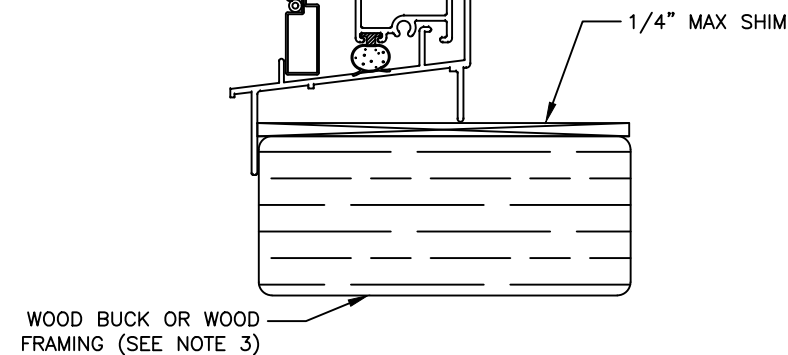

Joseph A. Reed, PE
FL PE 58920
FL REG 33474
5 Leigh Dr.
York, PA 17406
717-846-1200

Joseph A. Reed

2020.11.24 07:41:37 -05'00'

**185MD Single Hung - Impact
Finless and Flange Installations
Wood**


MI Windows and Doors
702 W. Market St.
Gratz, PA 17030

Drawing No.: 23258-2-1002A
Project No.: 23258-2
Drawn By: JAR Rev: 1 Date: 11/20/20



Scale: NTS

Sheet 4 of 7

HEAD

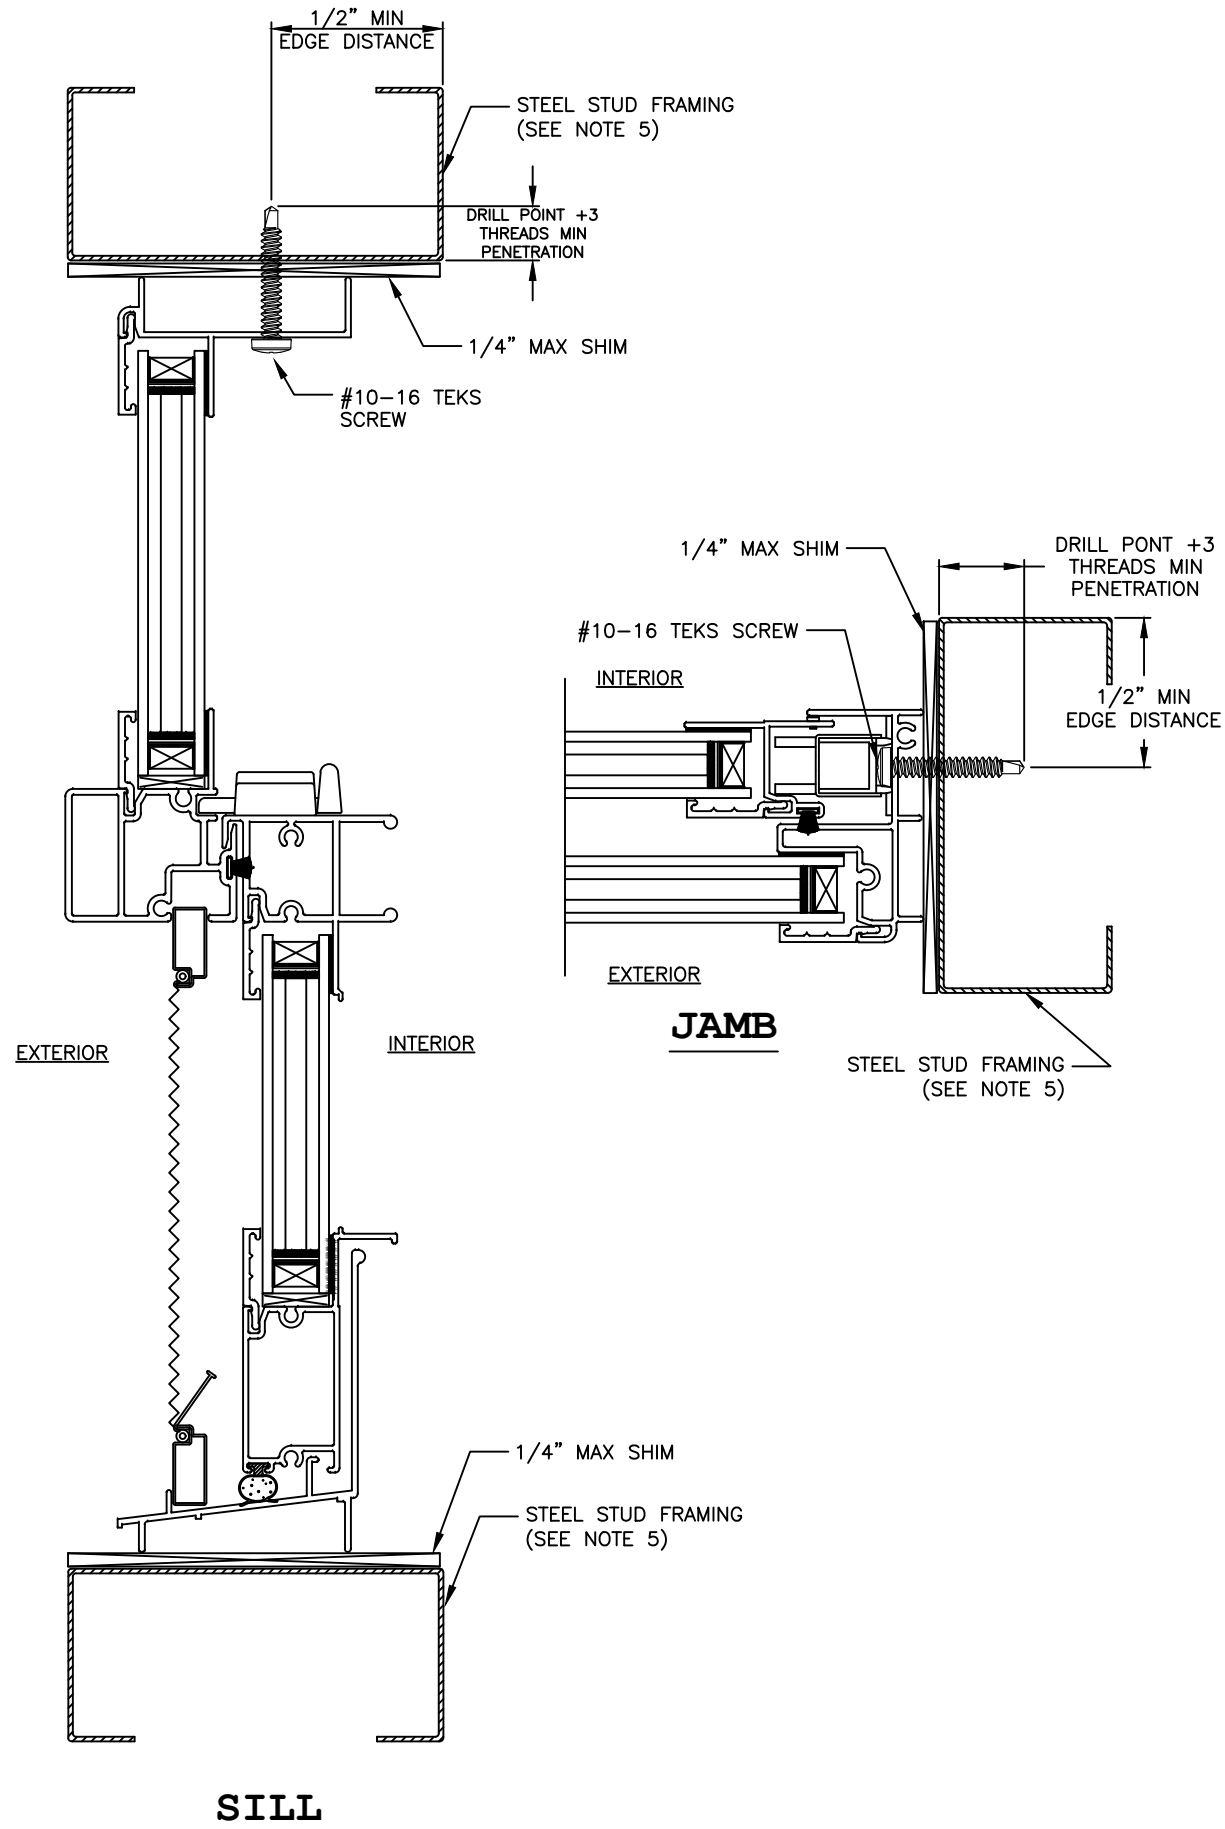

HEAD

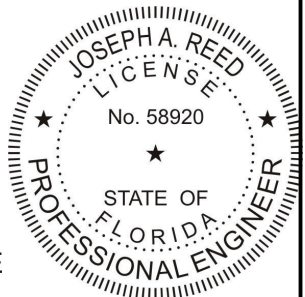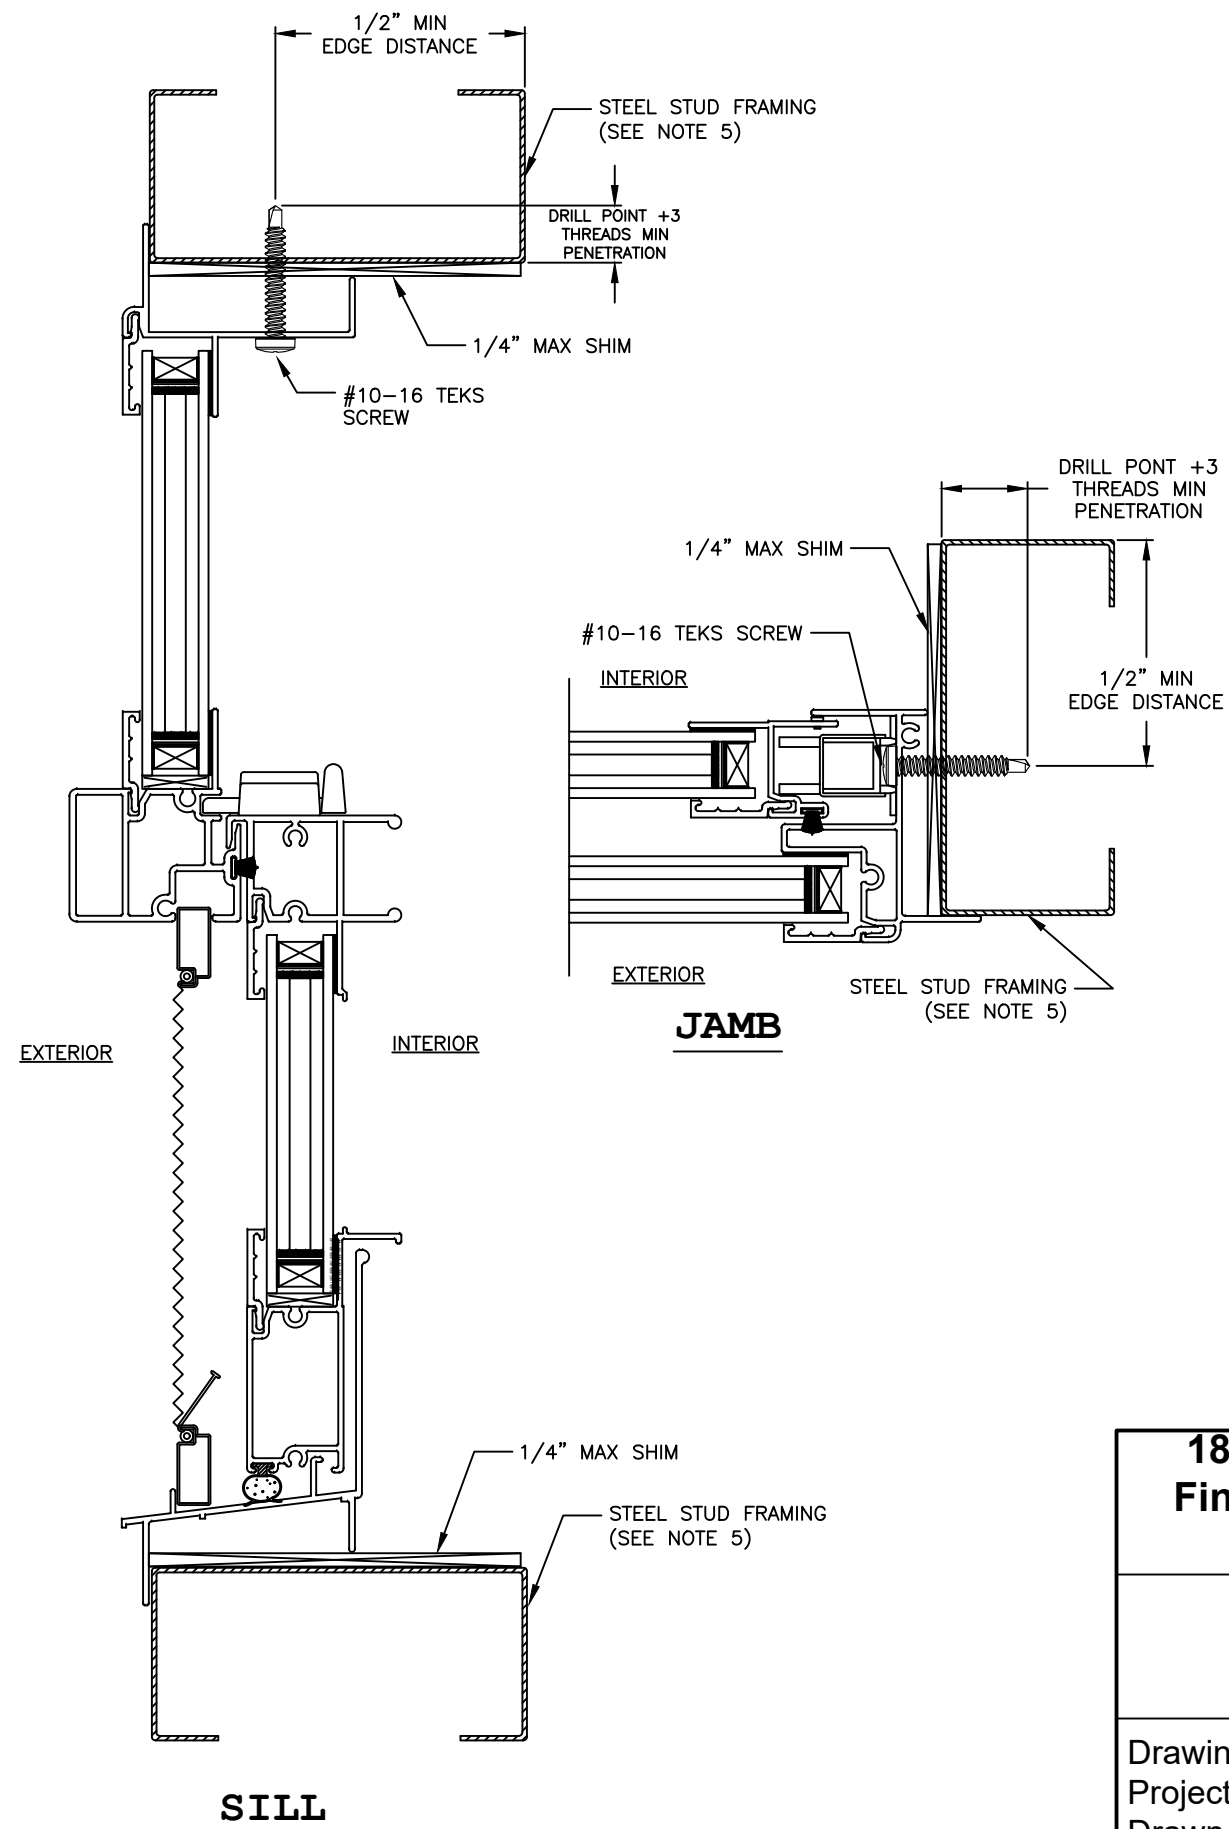

Joseph A. Reed, PE
FL PE 58920
FL REG 33474
5 Leigh Dr.
York, PA 17406
717-846-1200

2020.11.24 07:41:37 -05'00'

185MD Single Hung - Impact
Finless and Flange Installations
Steel Stud


MI Windows and Doors
702 W. Market St.
Gratz, PA 17030

Drawing No.: 23258-2-1002A
Project No.: 23258-2
Drawn By: JAR Rev: 1 Date: 11/20/20



Scale: NTS

Sheet 5 of 7

HEAD

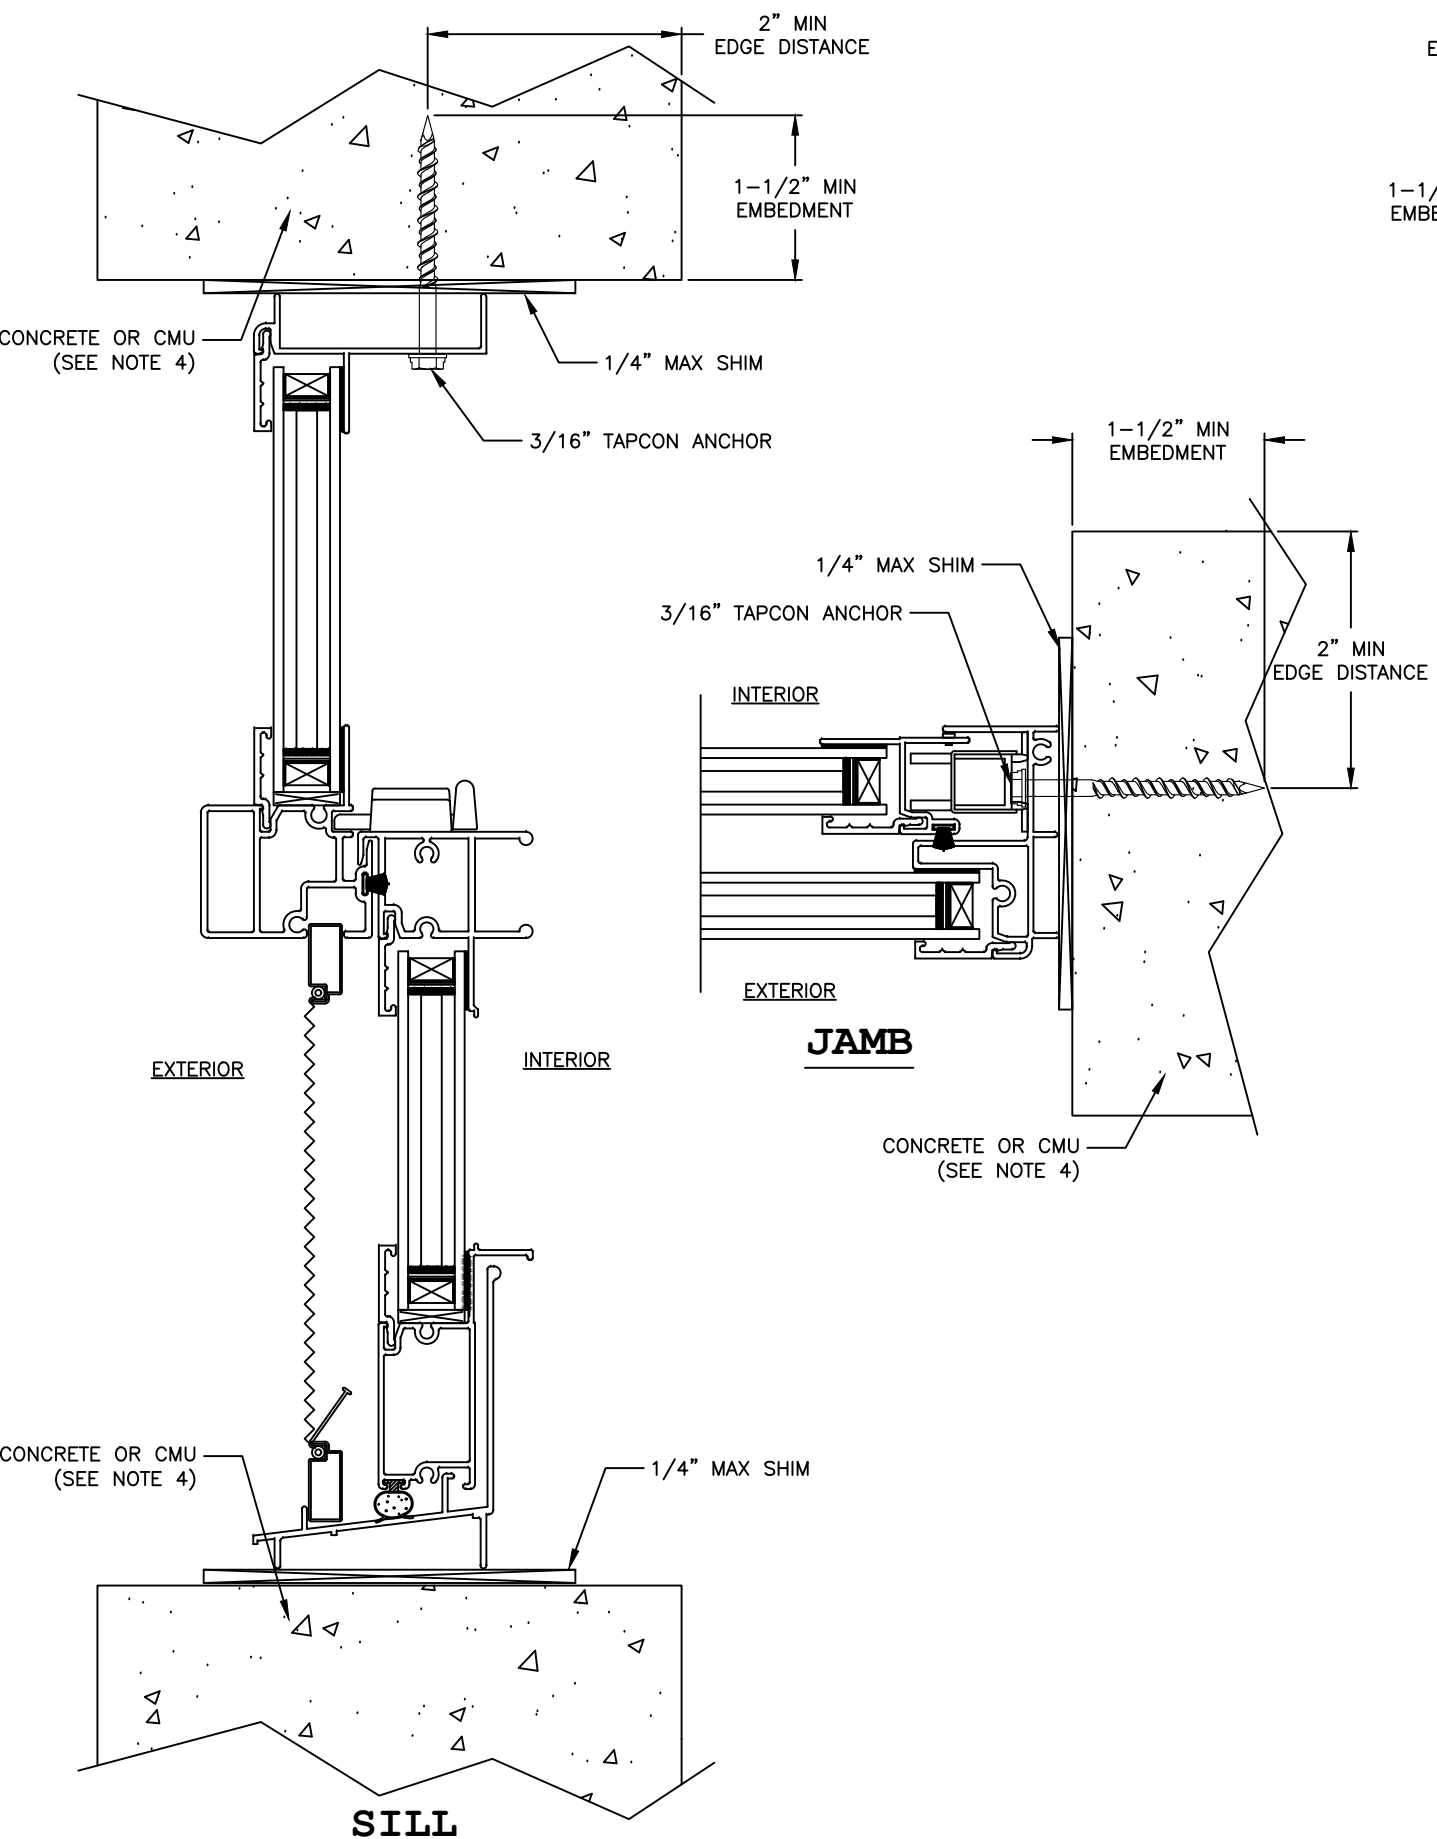





HEAD

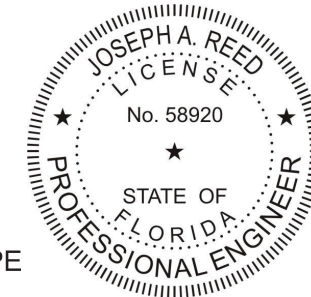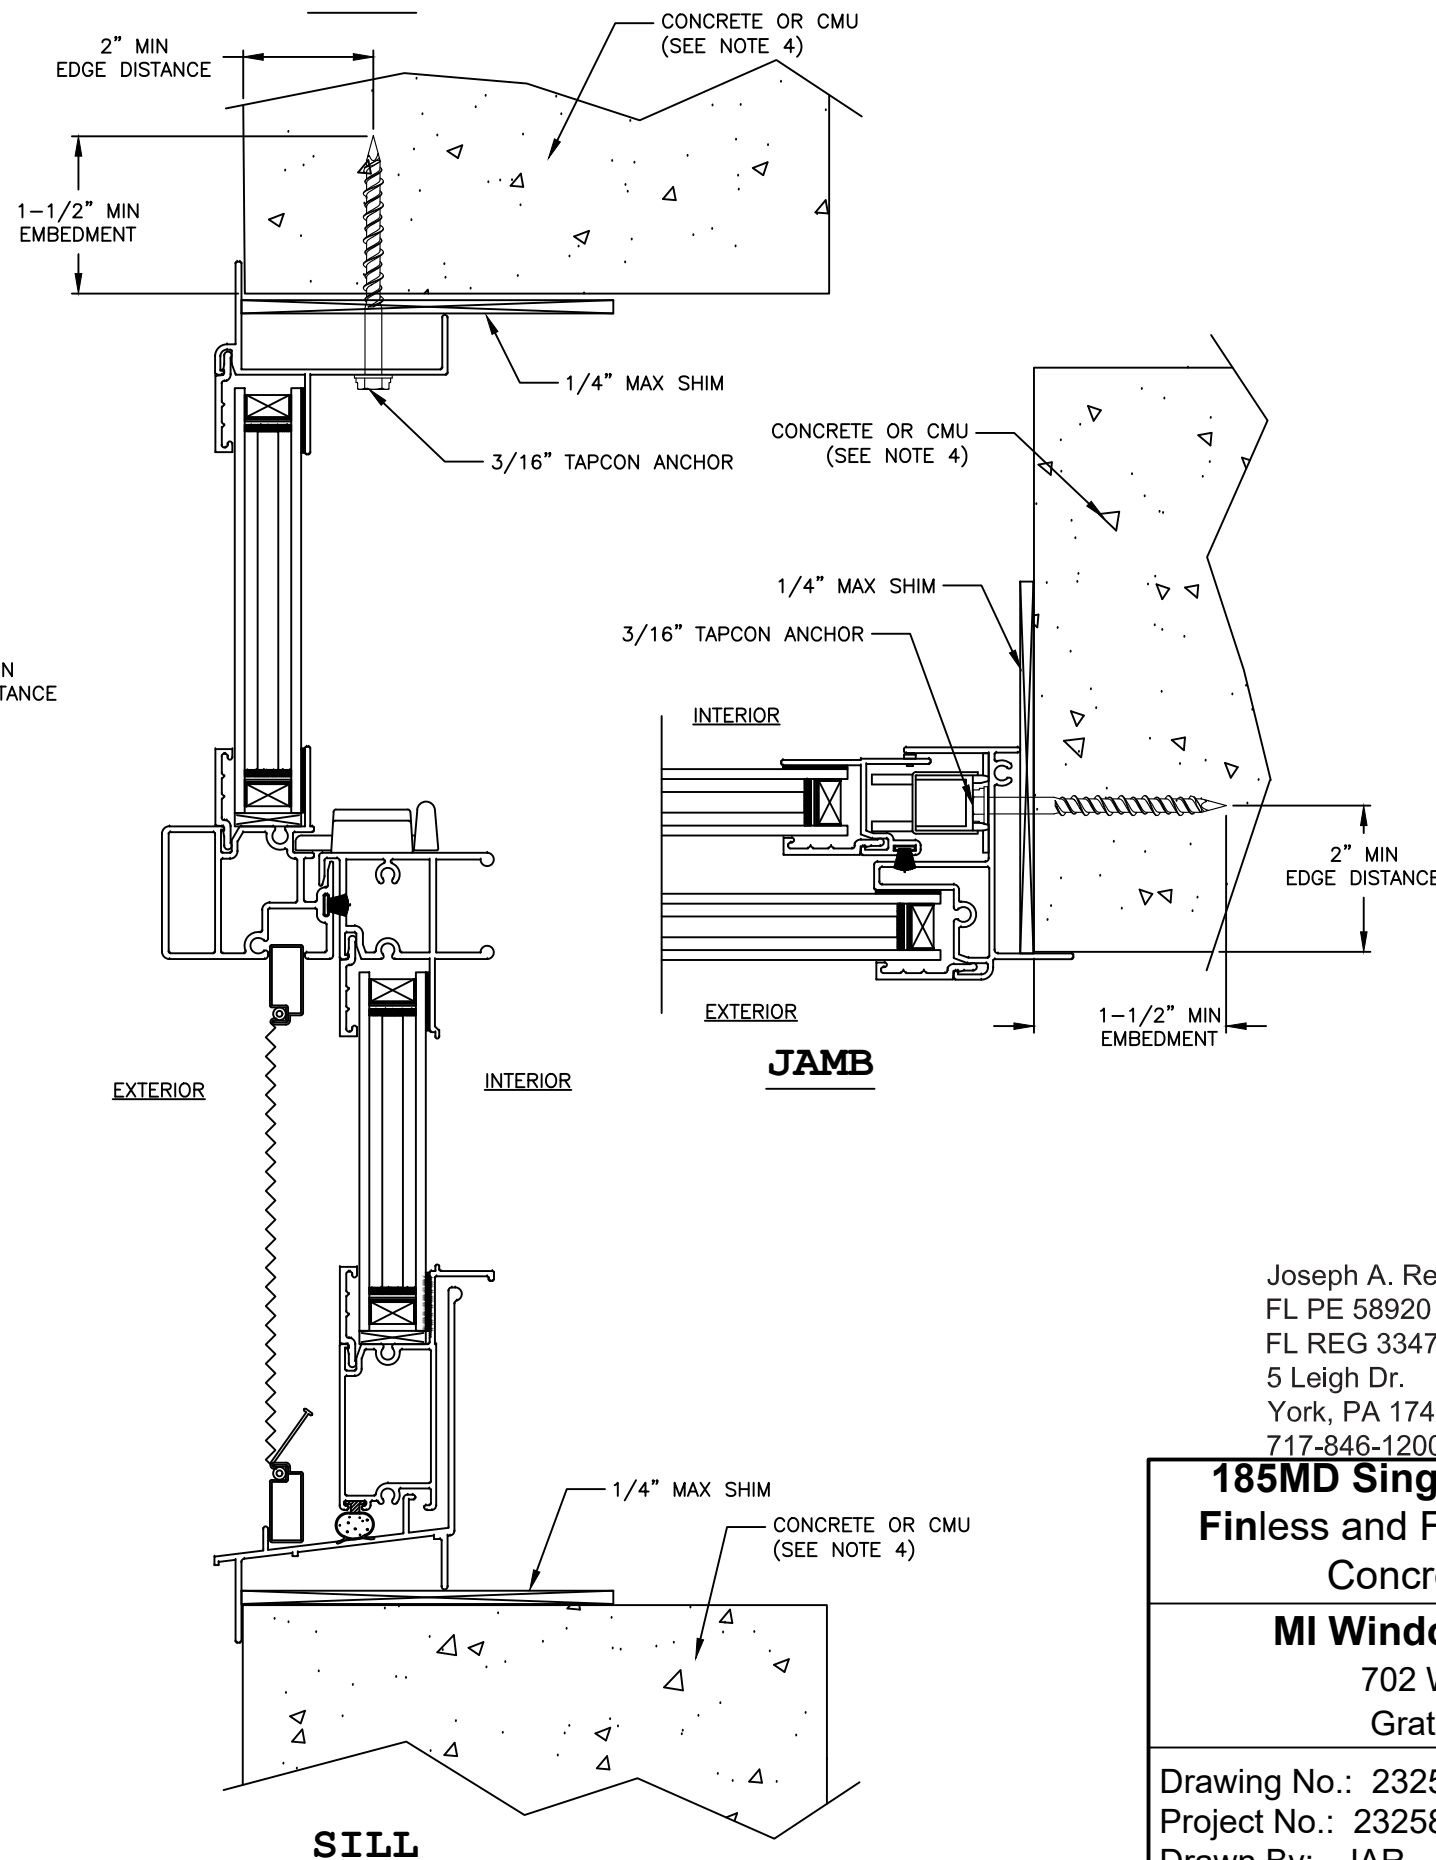

Joseph A. Reed, PE
FL PE 58920
FL REG 33474
5 Leigh Dr.
York, PA 17406
717-846-1200

Joseph A. Reed
2020.11.24 07:41:37 -05'00'

185MD Single Hung - Impact Finless and Flange Installations Concrete or CMU	
MI Windows and Doors 702 W. Market St. Gratz, PA 17030	
Drawing No.: 23258-2-1002A Project No.: 23258-2 Drawn By: JAR Rev: 1 Date: 11/20/20	
Scale: NTS	Sheet 6 of 7

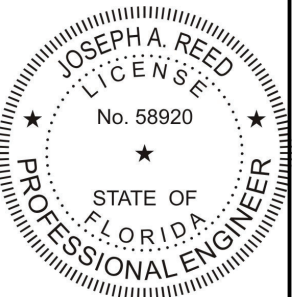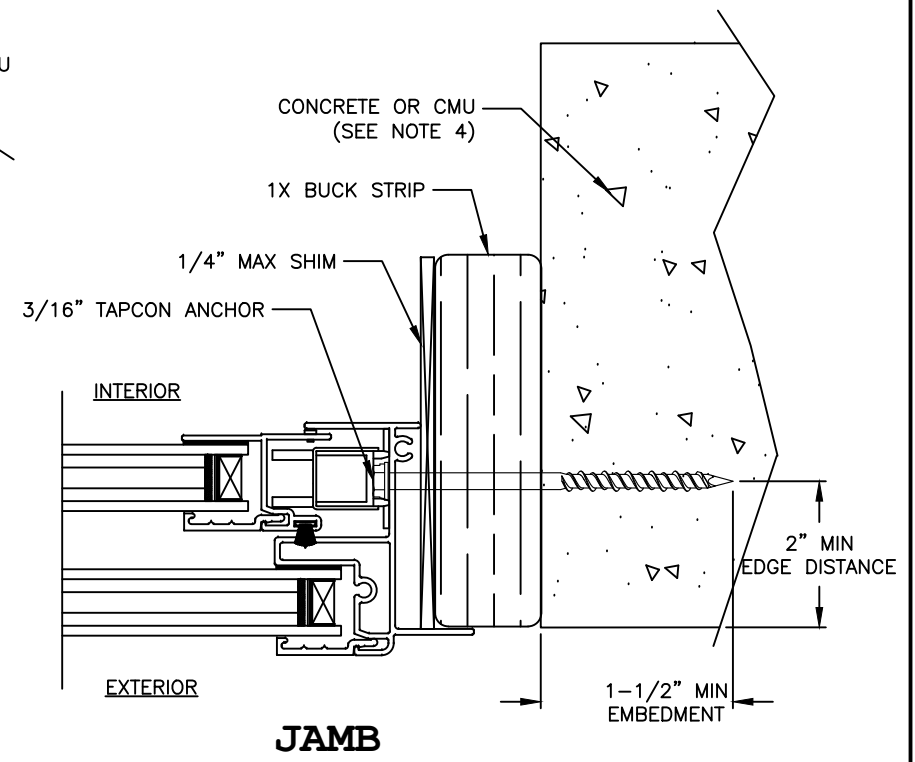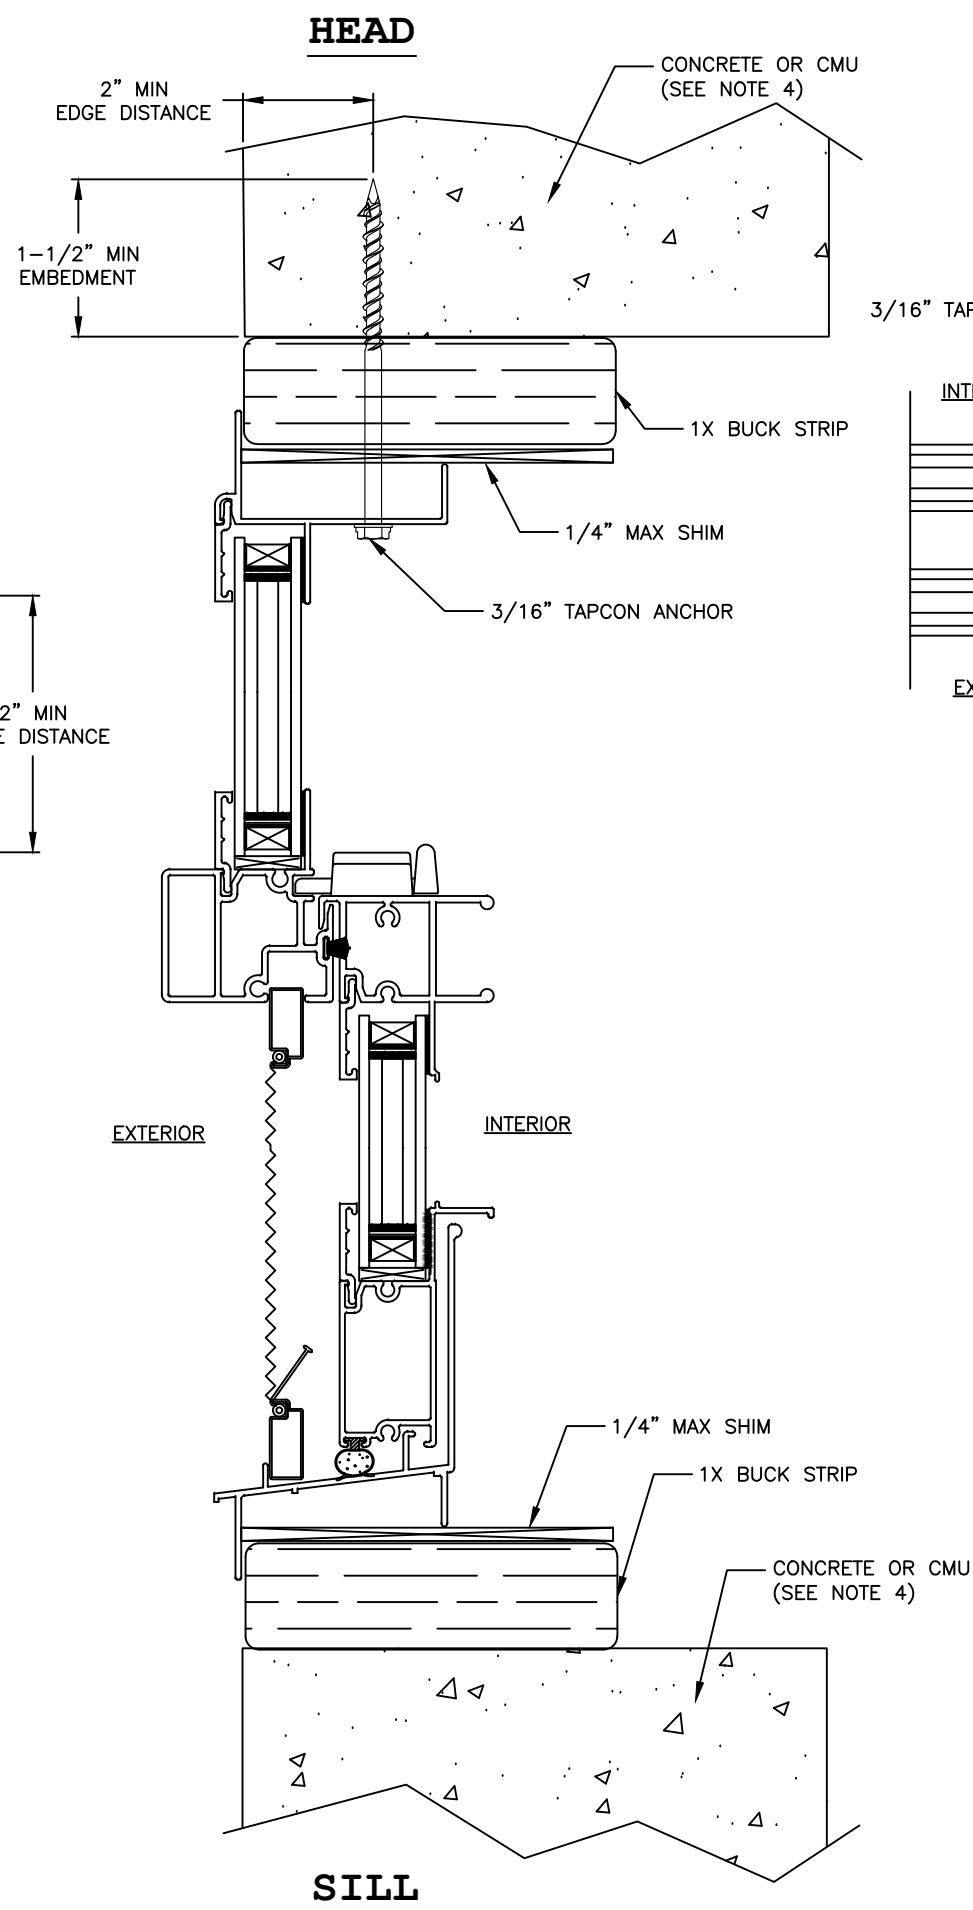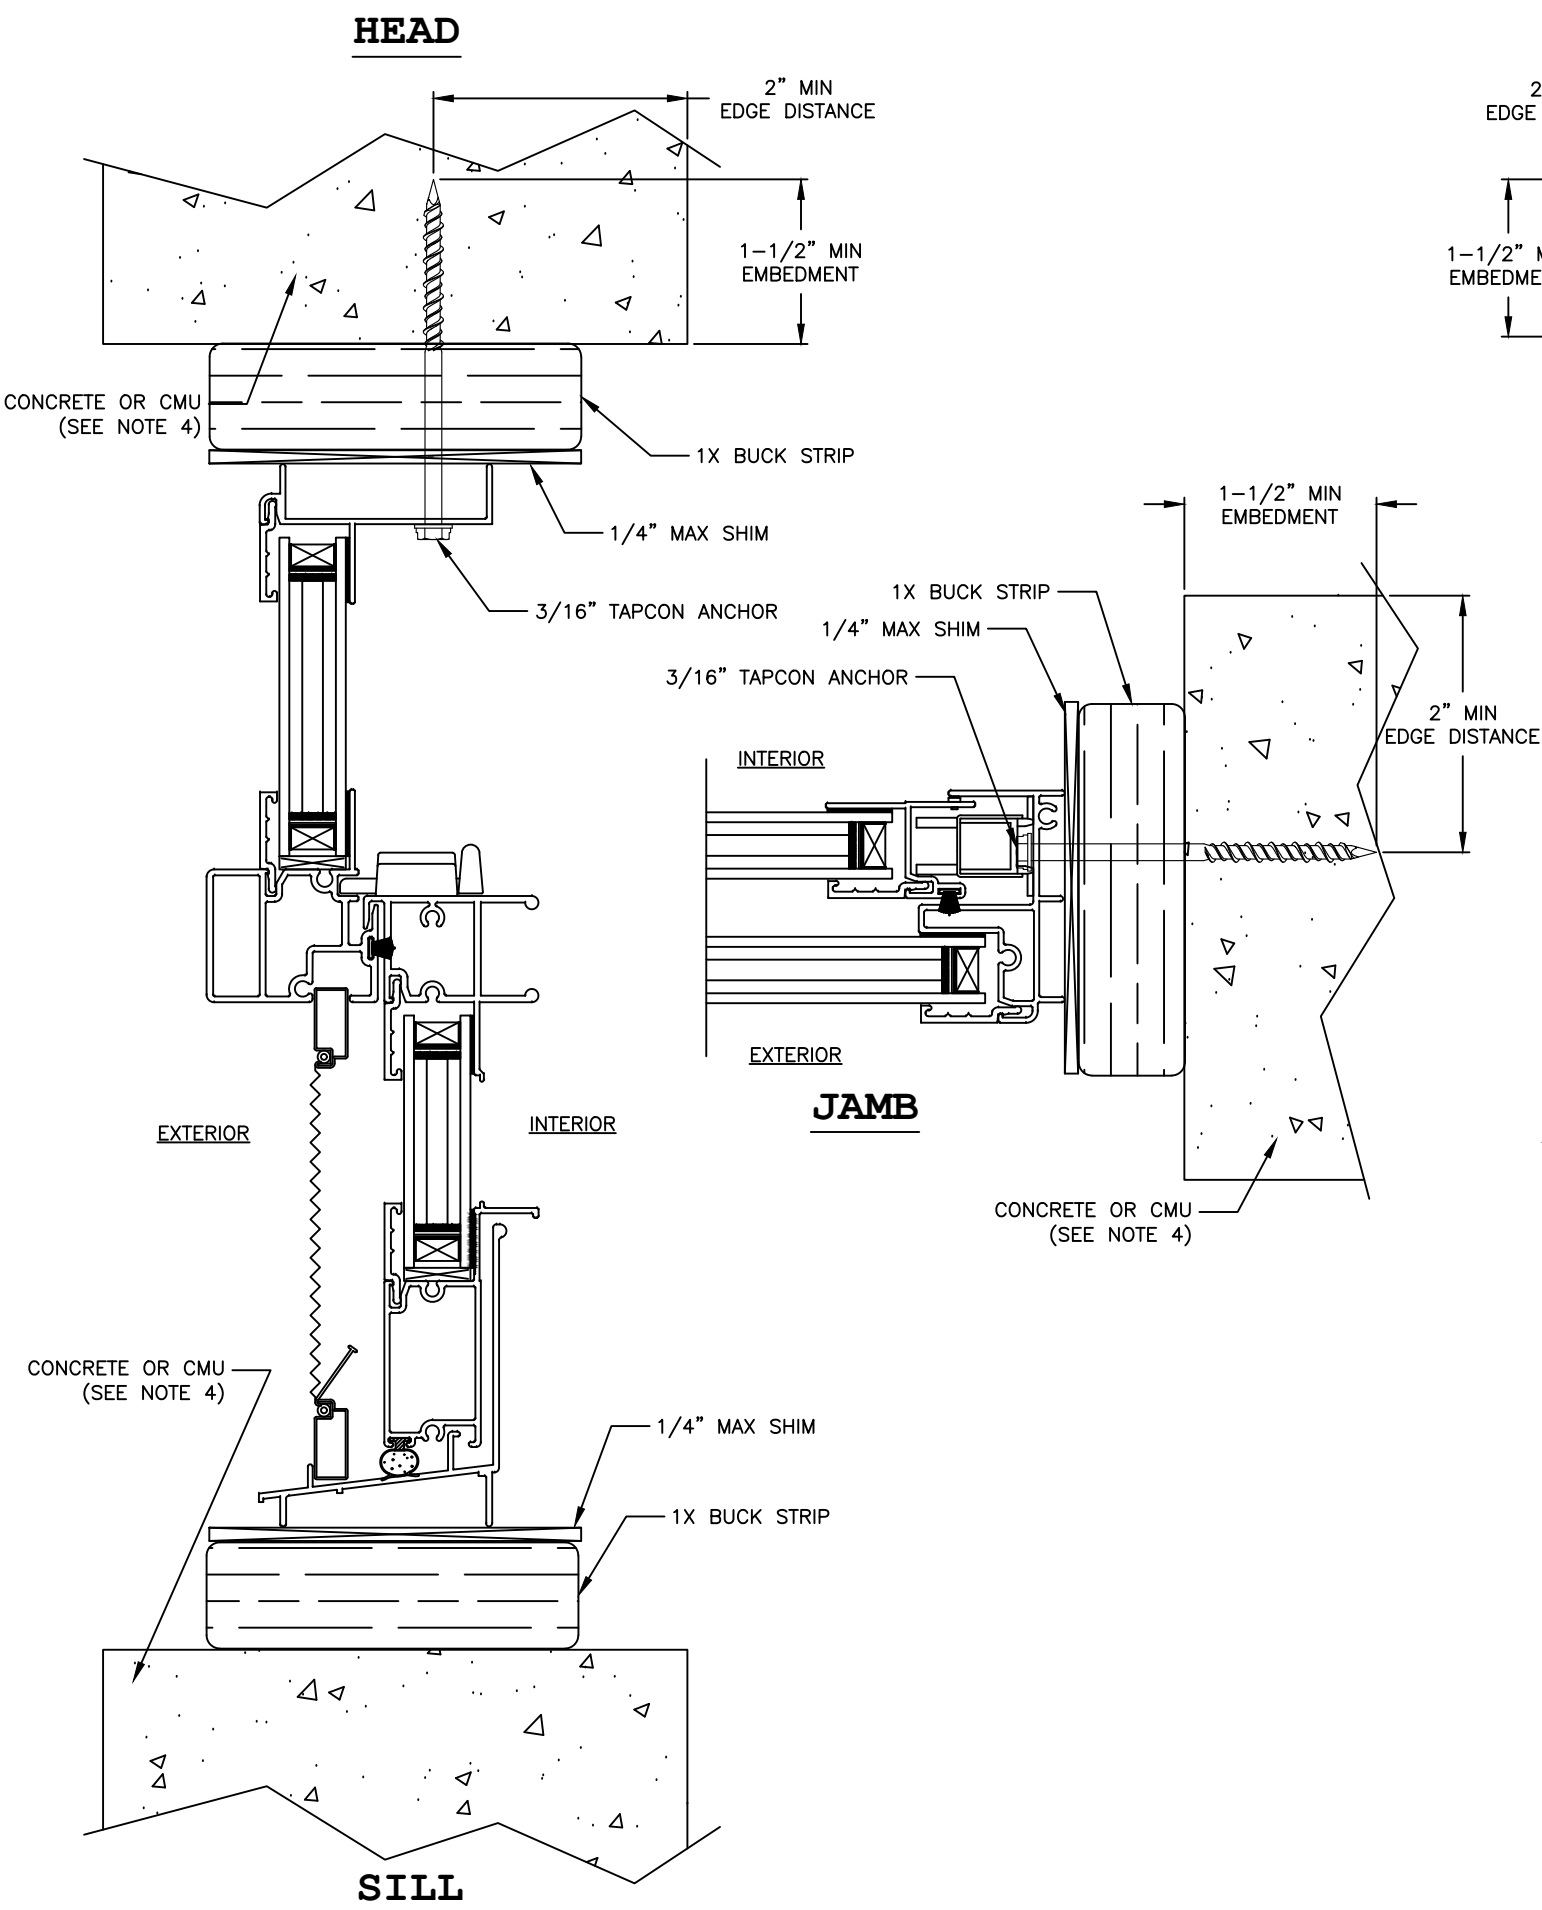

Joseph A. Reed, PE
FL PE 58920
FL REG 33474
5 Leigh Dr.
York, PA 17406
717-846-1200

2020.11.24 07:41:37 -05'00'

185MD Single Hung - Impact
Finless and Flange Installations
Concrete or CMU with Buck Strip

MI Windows and Doors
702 W. Market St.
Gratz, PA 17030

Drawing No.: 23258-2-1002A
Project No.: 23258-2
Drawn By: JAR Rev: 1 Date: 11/20/20

Scale: NTS Sheet 7 of 7