
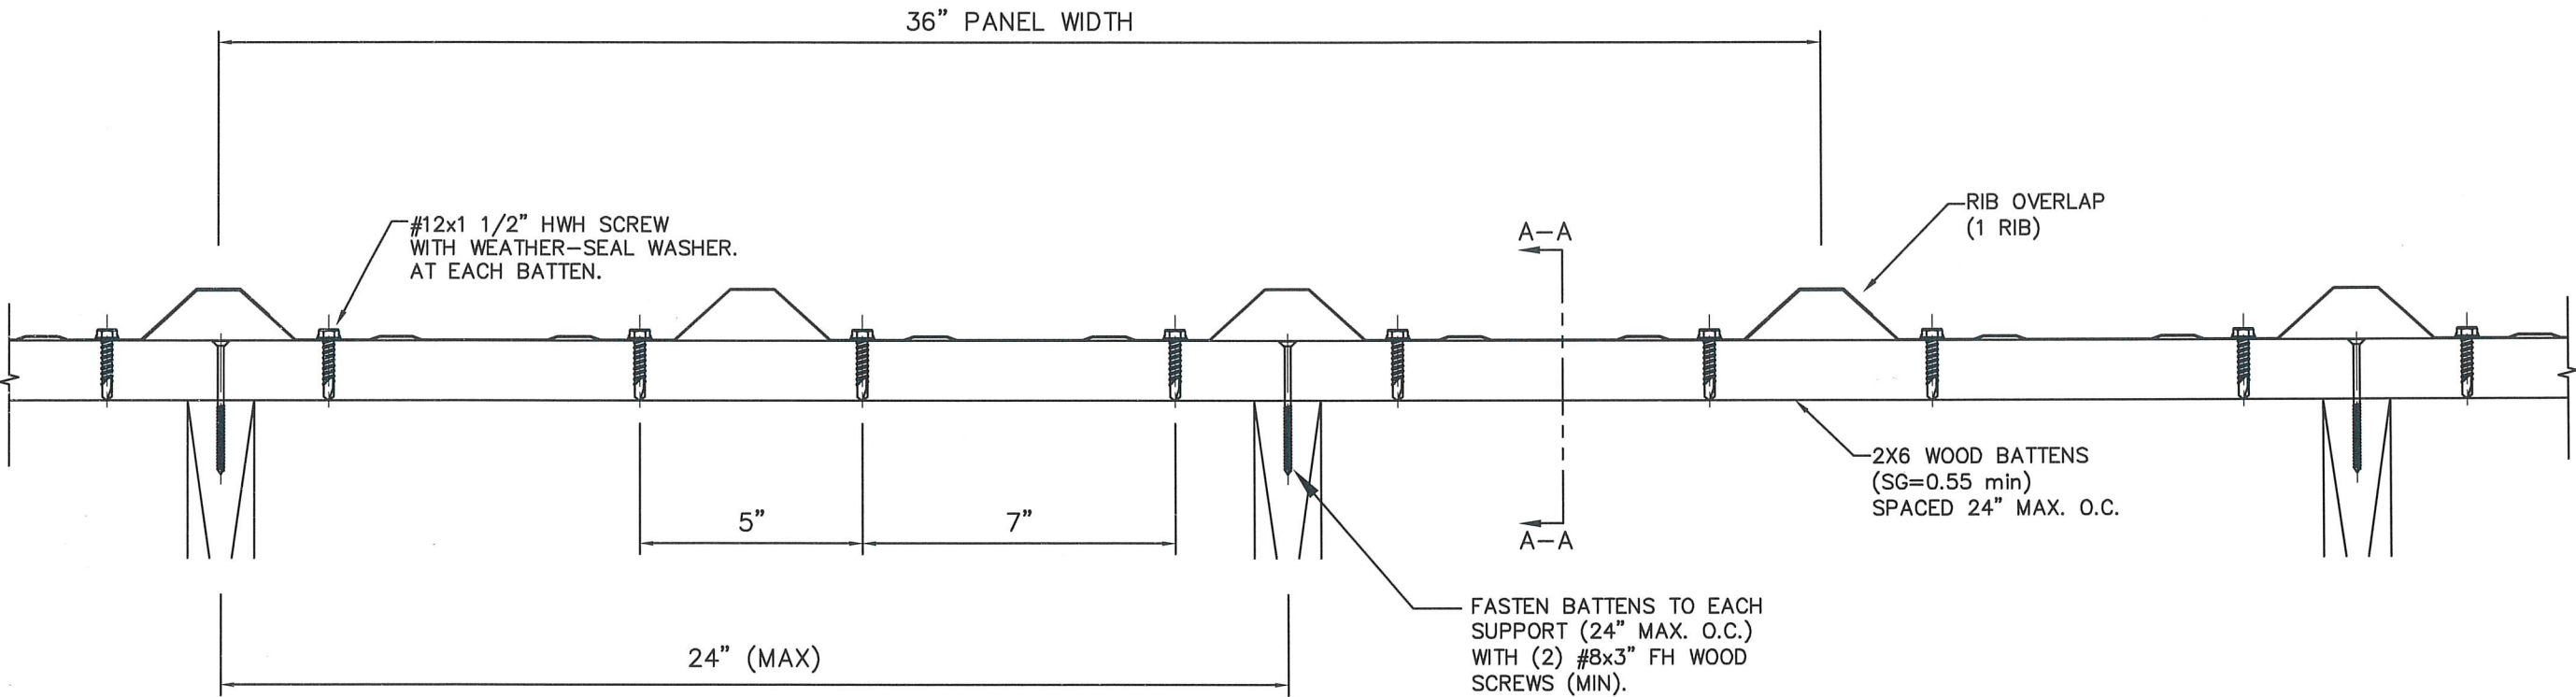


SOUTHERN METAL SUPPLY 26 Ga. STEEL ROOF PANEL
36" WIDE R-PANEL, OVER 2x6 WOOD BATTENS

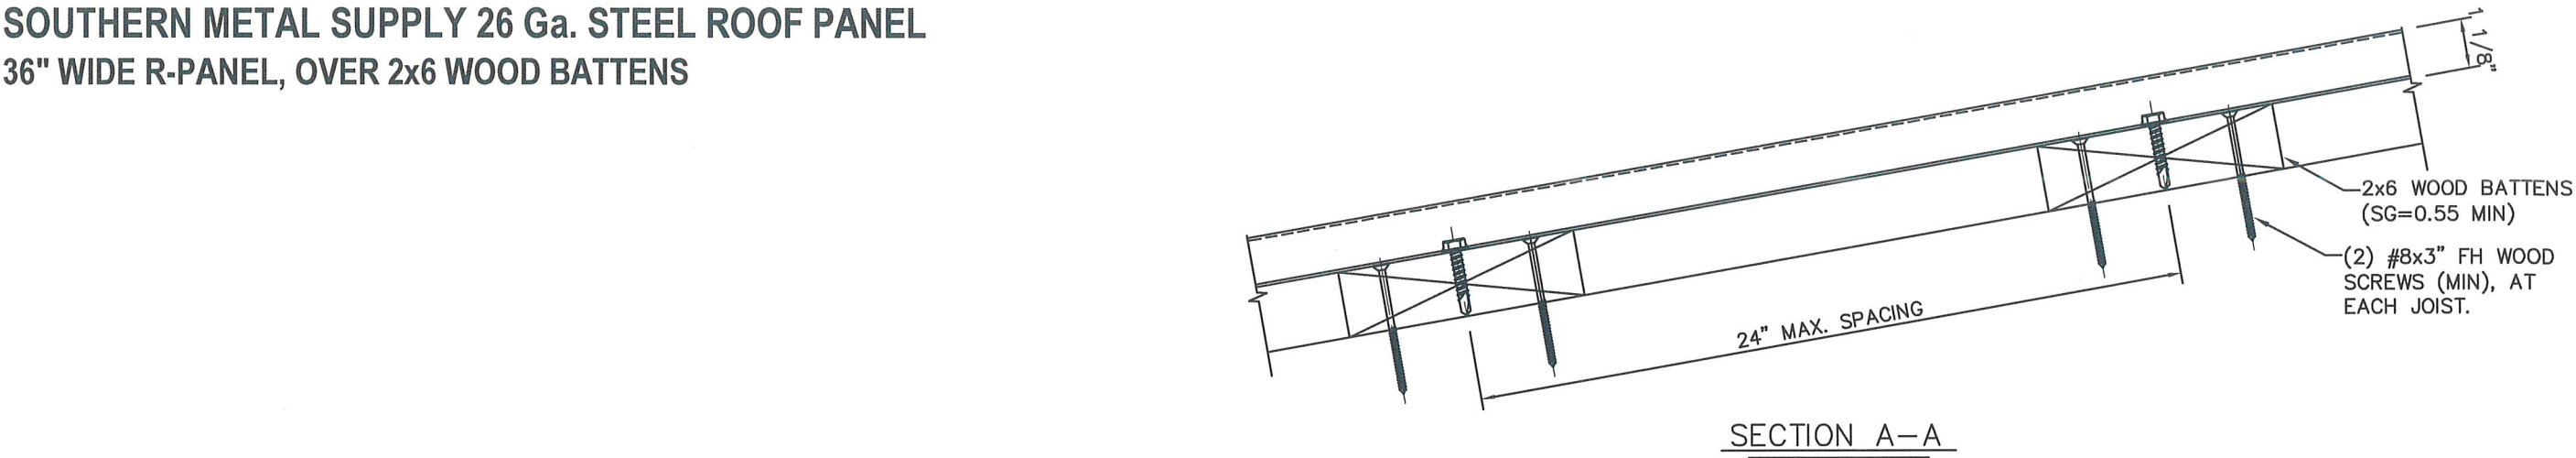


MAX DESIGN PRESSURE
-123.5 Psf

GENERAL NOTES:

1. ROOF SLOPE IS LIMITED PER THE REQUIREMENTS OF FBC SECTION 1507.4.2.
2. DESIGN OF SUBSTRATE IS BY OTHERS AND NOT A PART OF THIS APPROVAL.
3. ALL PANEL SYSTEM PERIMETERS, PENETRATIONS, AND TRANSITIONS TO BE FLASHED AND SEALED PER THE REQUIREMENTS OF RAS 133.

DATE	5/2/24
REV #	
PRINTS ISSUED FOR	
1ST SUBMITTAL	

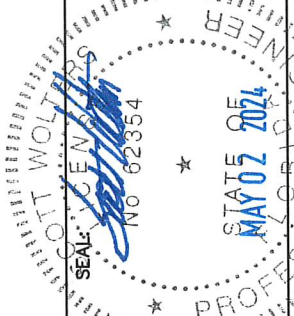

SCOTT WALTERS
FL PE# 62354
WALTERS ENGINEERING
(COA# 27194)
15211 97TH ROAD N
WEST PALM BEACH, FL 33412
(561) 225-1982

SOUTHERN METAL SUPPLY

383B G and S ROAD
PRATTVILLE, AL 36067
PH: (334) 380-9260
EMAIL: sammy@southernmetalsupplyllc.com

DWG: SMS26RWB
SHEET: 1/1