
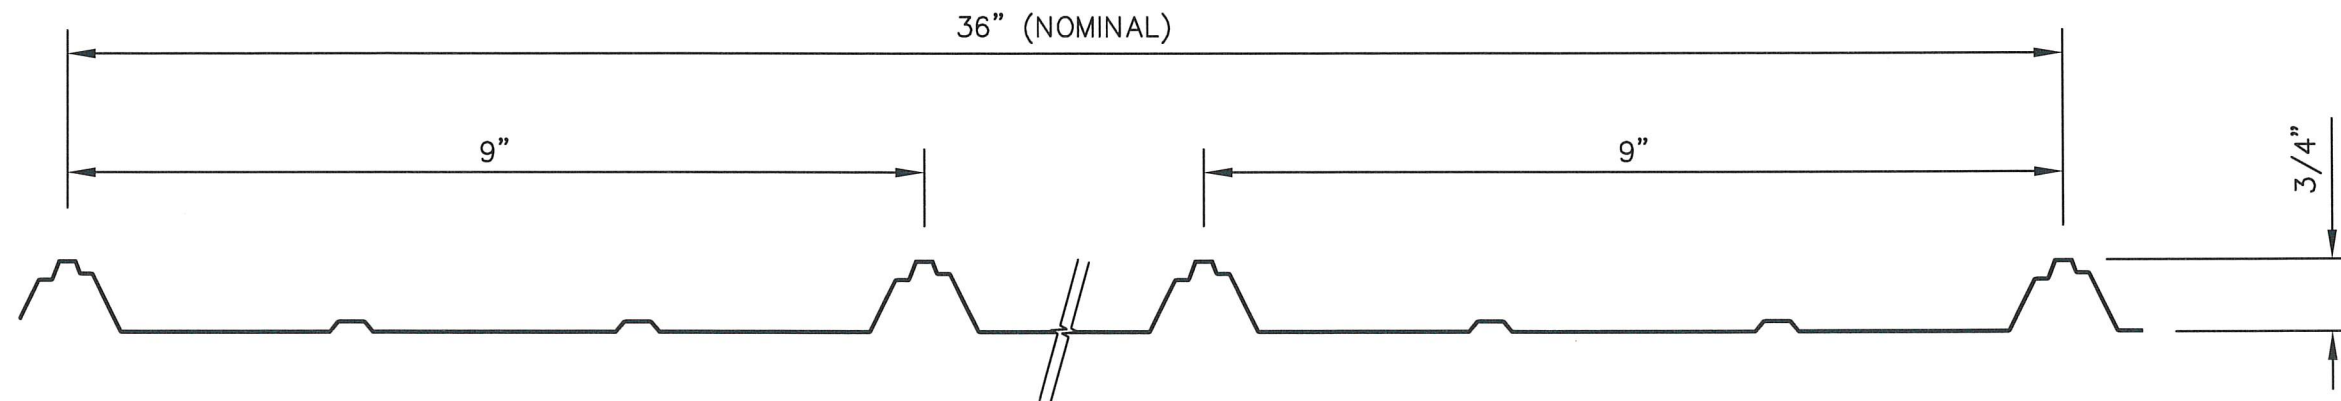


**SOUTHERN METAL SUPPLY 29 Ga. STEEL
RIB ROOF PANEL, 36" WIDE
INSTALLED OVER 1/2" PLYWOOD**

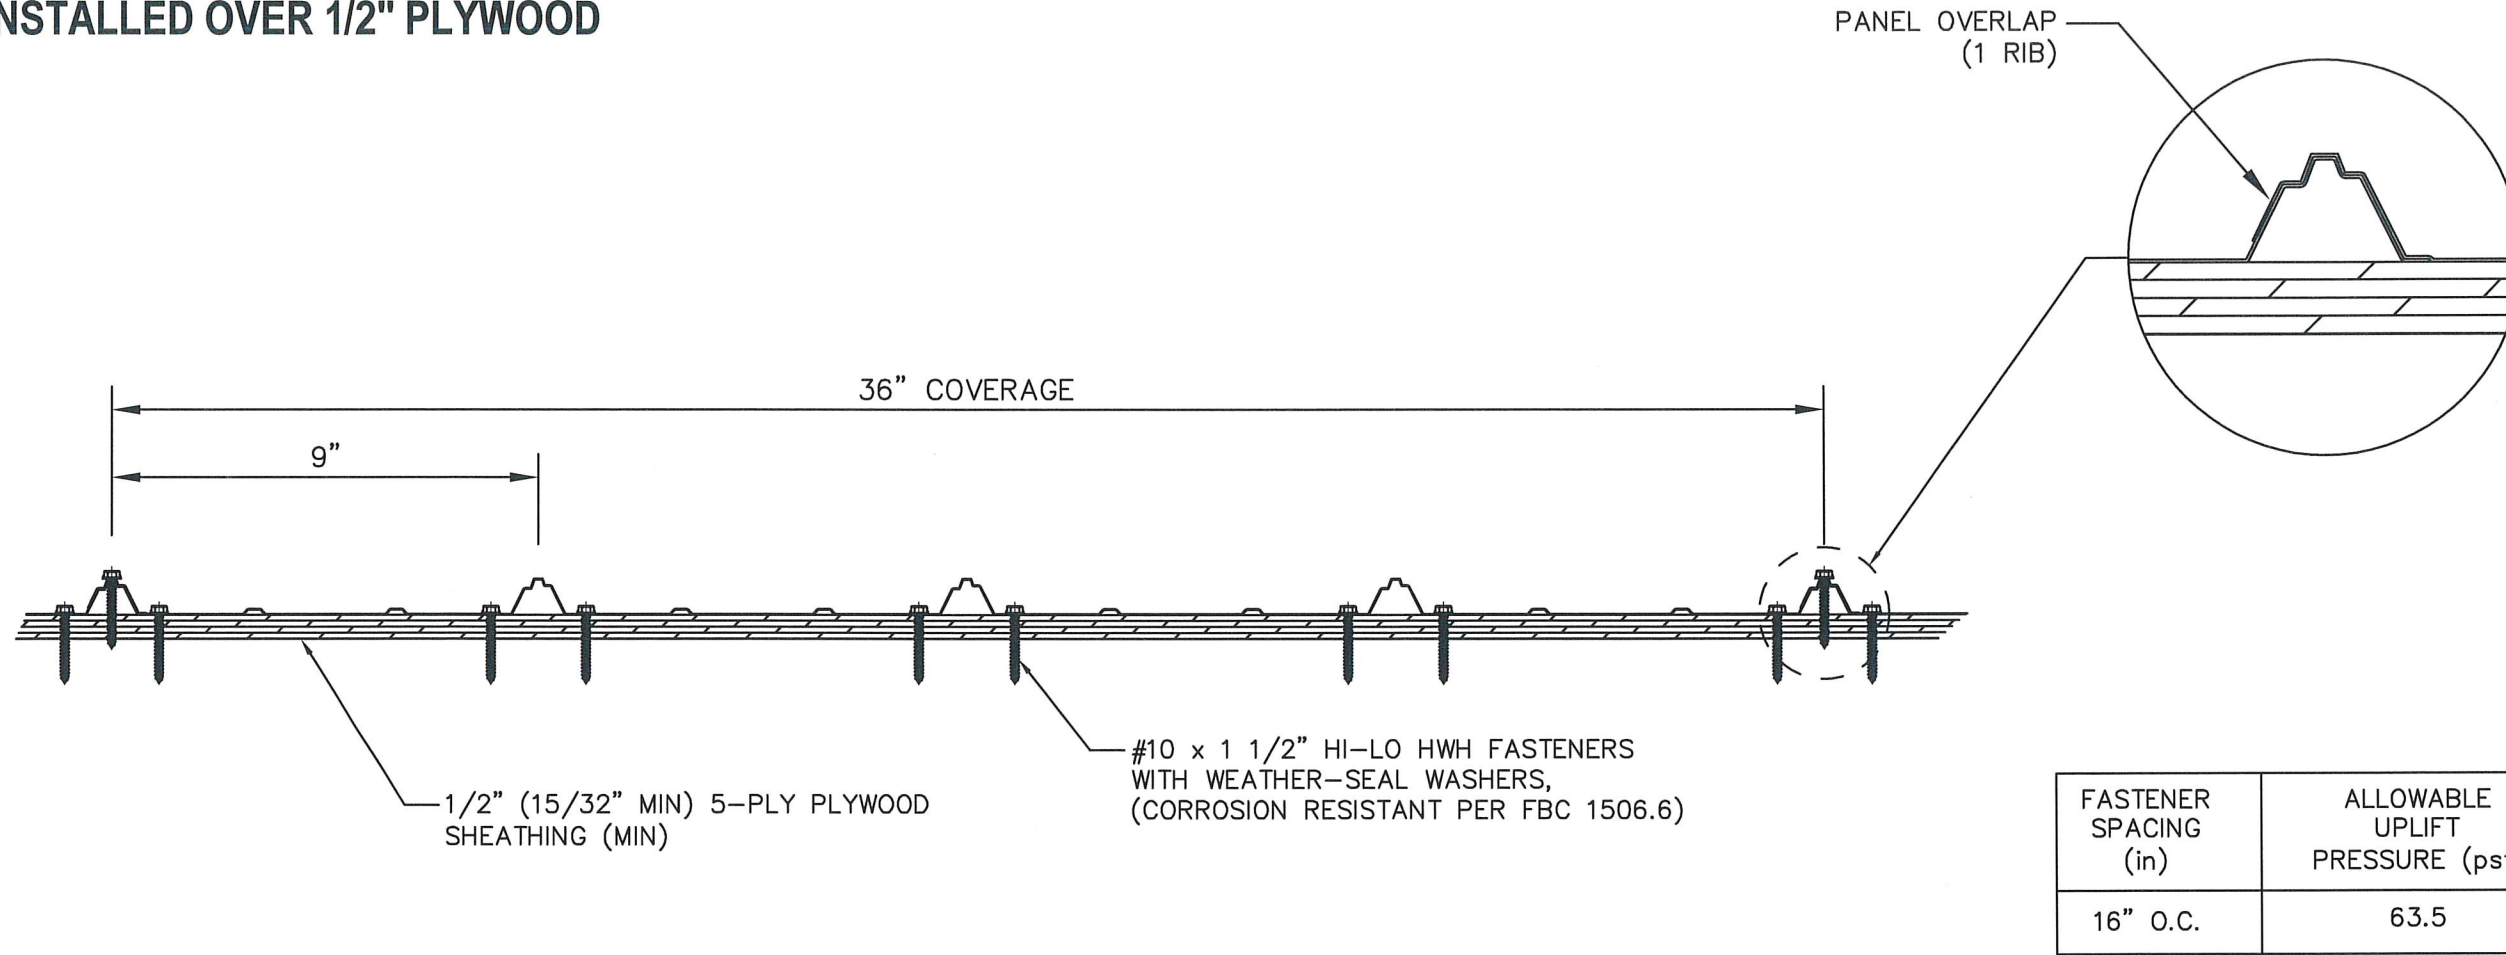

GENERAL NOTES:

1. ROOF SLOPE IS LIMITED PER THE REQUIREMENTS OF FBC SECTION 1507.4.2.
2. FLASHING AND TRIM TO BE INSTALLED PER THE MANUFACTURER'S STANDARD INSTALLATION DETAILS, TO MEET THE REQUIREMENTS OF FBC SECTION 1503.
3. DESIGN OF SUBSTRATE IS BY OTHERS AND NOT A PART OF THIS APPROVAL.

SOUTHERN METAL SUPPLY

383B G and S ROAD
PRATTVILLE, AL 36067
PH: (334) 380-9260

EMAIL: sammy@southernretailsupplyinc.com

SCOTT WOLTERS
FL PE# 62354

WOLTERS ENGINEERING
(COA# 27194)
15211 97TH ROAD N
WEST PALM BEACH, FL 33411
(561) 225-1982

No 62354

STATE OF
OCT 15 2023

47

3 CODE UPDATE
SUBMITTAL
PRINTS ISSUED FOR

[illegible]0/15/23
6/8/20
DATE

DWG: S
SHEET:

SMS-29
1/1