

ALLEGION - SCHLAGE LOCK COMPANY, LLC.

SCHLAGE F/FA/FE/FC SERIES CYLINDRICAL LOCKS AND B/BE/XE DEADBOLTS

COMPONENT APPROVAL (HVHZ)(IMPACT)

TABLE 1 - HARDWARE OPTIONS IN/OUTSWING UNITS (SINGLE DOORS)		
HARDWARE MODEL	CONFIGURATION	MAX. DOOR SIZE, TYPE, & SWING (UNDER SEPARATE APPROVAL)
SCHLAGE KEYPAD CYLINDRICAL LOCK [FE575 OR FE595 (WITH SCHLAGE F-SERIES LATCH) AND SCHLAGE B-SERIES DEADLOCK [B60, B81, & B500 SERIES]	CONFIGURATION 1	3'0" X 8'0" SINGLE FLUSH/OPAQUE DOOR INSWING OR OUTSWING
SCHLAGE F-SERIES LOCK [F/FA/FE/FC] WITH SCHLAGE B-SERIES DEADLOCK [B60, B81, & B500 SERIES]	CONFIGURATION 2	
SCHLAGE F-SERIES LOCK [F/FA/FE/FC] WITH SCHLAGE BE-SERIES KEYPAD DEADLOCK [BE 365/367/369/375]	CONFIGURATION 3	
SCHLAGE F-SERIES LOCK [F/FA/FE/FC] WITH SCHLAGE BE-SERIES TOUCH PAD DEADLOCK [BE469/468/479]	CONFIGURATION 4	
SCHLAGE F-SERIES LOCK [F/FA/FE/FC] WITH SCHLAGE BE-SERIES DEADLOCK [BE467F]	CONFIGURATION 5	
SCHLAGE F-SERIES LOCK [F/FA/FE/FC] WITH SCHLAGE BE- SERIES DEADLOCK [BE489/499]	CONFIGURATION 6	
SCHLAGE F-SERIES LOCK [F/FA/FE/FC] WITH SCHLAGE BE-SERIES DEADLOCK [BE459WB/BE459WBC]	CONFIGURATION 7	
SCHLAGE F-SERIES LOCK [F/FA/FE/FC] WITH SCHLAGE BE-SERIES DEADLOCK [BE889WB]	CONFIGURATION 8	
SCHLAGE KEYPAD CYLINDRICAL LOCK [FE789 (WITH SCHLAGE F-SERIES LATCH) AND SCHLAGE B-SERIES DEADLOCK [B60, B81, & B500 SERIES]	CONFIGURATION 9	
SCHLAGE F-SERIES LOCK [F/FA/FE/FC] WITH SCHLAGE XE-SERIES DEADLOCK [XE360-DB]	CONFIGURATION 10	

TABLE OF CONTENTS	
SHEET	SHEET DESCRIPTION
1	GENERAL NOTES & DESIGN PRESSURE TABLE
2	ELEVATION, SECTION VIEWS
3	CONFIGURATION 1
4	CONFIGURATION 2
5	CONFIGURATION 3
6	CONFIGURATION 4
7	CONFIGURATION 5
8	CONFIGURATION 6
9	CONFIGURATION 7
10	CONFIGURATION 8
11	CONFIGURATION 9
12	CONFIGURATION 10

THESE PRODUCTS HAVE BEEN TESTED TO HVHZ PROTOCOLS TAS 201-94, 202-94, AND 203-94 AND COMPLY WITH THE CURRENT EDITION OF THE FBC

- LIMITATION AND SPECIFICATION NOTES:
1. THESE DEVICES ARE APPROVED TO BE EQUAL ALTERNATIVE TO BE USED IN SINGLE FLUSH/OPAQUE FIBERGLASS, STEEL WITH WOOD EDGE AND STEEL WITH STEEL EDGE DOORS, HOLDING CURRENT NOA OR FBC APPROVAL. THE LOWEST DESIGN PRESSURE RATING SHALL APPLY.
 2. APPROVED DOOR PANEL SHALL BE CORE FILLED WITH APPROVED POLYSTYRENE OR POLYURETHANE COMPLYING WITH FLORIDA BUILDING CODE, OR STIFFENERS WITH PANEL MINIMUM OVERALL 1.75" THICKNESS.
 3. APPROVED DOOR PANEL FACE SHEETS TO BE MINIMUM 26GA. OR BETTER FOR STEEL DOORS AND MINIMUM 0.082" THK. FIBERGLASS SKIN FOR FIBERGLASS DOORS.
 4. THESE DEVICES SHALL BE INSTALLED IN A SINGLE DOOR PANEL NO WIDER THAN 35.75" AND NO HIGHER THAN 96.25." (SEE DESIGN PRESSURE TABLE)
 5. ELECTRICAL/ELECTRONIC FUNCTION AND INSTALLATION OTHER THAN SELF CONTAINED ELECTRONIC DEVICE, IS NOT PART OF THIS APPROVAL AND SUCH INSTALLATION MUST BE REVIEWED BY BUILDING OFFICIALS.
 6. EGRESS COMPLIANCE TO BE REVIEWED BY BUILDING OFFICIALS.
 7. ALL HARDWARE COMBINATIONS SHOWN IN TABLE 1 INCLUDE SCHLAGE F/FA-SERIES CYLINDRICAL LATCH WITH A KNOB, LEVER, OR GRIP HANDLE AND SCHLAGE DEADLOCK AS INTEGRAL PART OF THIS COMPONENT APPROVAL.
 8. LOCKSET AND DEADBOLT EXPLODED VIEW MAY NOT BE AN EXACT REPRESENTATION OF THE PRODUCT SPECIFIED.
 9. LOCK STRIKES TO BE INSTALLED PER DOOR ASSEMBLY REQUIREMENTS.

TABLE 2 - DESIGN PRESSURE RATING				
DOOR OPTIONS	DESCRIPTION	POSITIVE	NEGATIVE	IMPACT RATING
OPTION 1	3'0" X 8'0" SINGLE STEEL DOOR WITH WOOD OR STEEL EDGE, OUTSWING	+80 PSF	-70 PSF	LARGE MISSILE IMPACT - 9LB 2X4 AT 50FPS
OPTION 2	3'0" X 8'0" SINGLE STEEL DOOR WITH WOOD OR STEEL EDGE, INSWING	+70 PSF	-80 PSF	
OPTION 3	3'0" X 8'0" SINGLE DOOR FIBERGLASS, INSWING	+55 PSF	-70 PSF	
OPTION 4	3'0" X 8'0" SINGLE DOOR FIBERGLASS, OUTSWING	+70 PSF	-55 PSF	



ALLEGION - SCHLAGE LOCK COMPANY, LLC.
11819 N. PENNSYLVANIA STREET
CARMEL, IN 46032
PH: (317) 715-4073


TITLE:
SCHLAGE F/FA/FE/FC SERIES CYLINDRICAL
LOCKS AND B/BE/XE DEADBOLTS
COMPONENT APPROVAL (HVHZ)(IMPACT)
GENERAL NOTES & DESIGN
PRESSURE TABLE

PREPARED BY:
BUILDING DROPS, INC.
1900 NE MIAMI CT. SUITE 2-15
MIAMI, FL 33132
PH: (954)399-8478
FAX: (954)744-4738
WEB: www.buildingdrops.com

REMARKS	BY	DATE
A. LOCK UPDATE	DI	01/26

THE INSTALLATION DETAILS DESCRIBED HEREIN ARE GENERIC AND MAY NOT REFLECT ACTUAL CONDITIONS FOR A SPECIFIC SITE. IF SITE CONDITIONS CAUSE INSTALLATION TO DEVIATE FROM THE REQUIREMENTS DETAILED HEREIN, A LICENSED ENGINEER OR ARCHITECT SHALL PREPARE SITE SPECIFIC DOCUMENTS FOR USE WITH THIS DOCUMENT.

Digitally signed by Hermes F. Norero, P.E
Reason: I am approving this document
Date: 2026.02.08 18:29:05 -05'00'

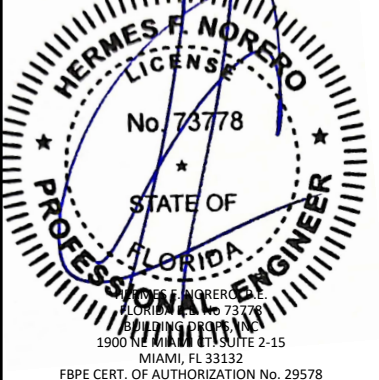

HERMES F. NORERO
LICENSE
No. 73778
STATE OF
FLORIDA
PROFESSIONAL ENGINEER
HERMES F. NORERO, P.E.
1900 NE MIAMI CT. SUITE 2-15
MIAMI, FL 33132
FBPE CERT. OF AUTHORIZATION No. 29578

FL3265

DATE: 01.27.25

DWG. BY: JR


CHK. BY: HFN

SCALE: NTS



DWG. #: 3300

SHEET: 1



OF 12

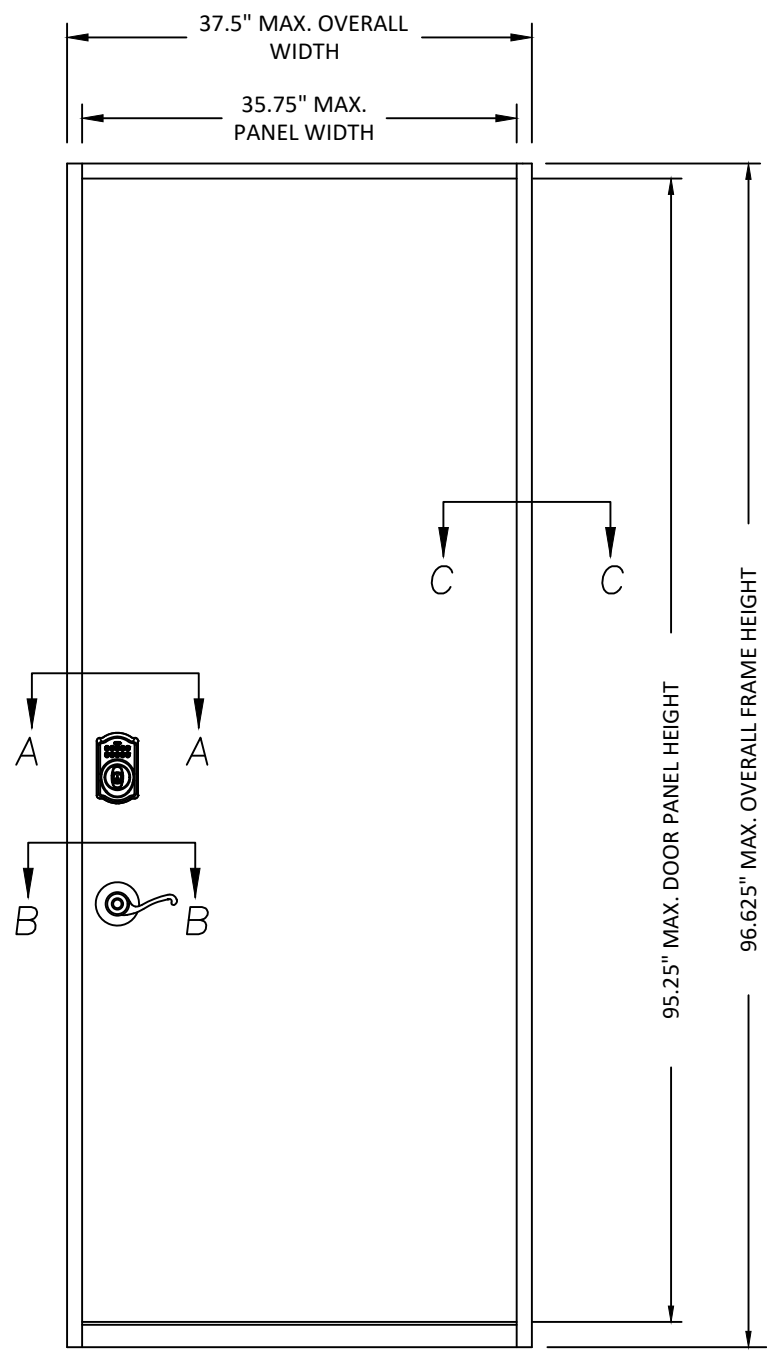



EXTERIOR ELEVATION
SINGLE FLUSH/OPQAUE
INSWING/OUTSWING
(DOOR UNDER SEPARATE APPROVAL)

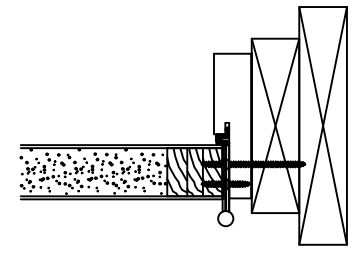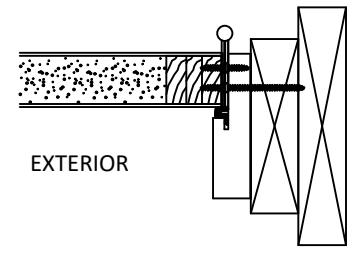

SECTION C - C

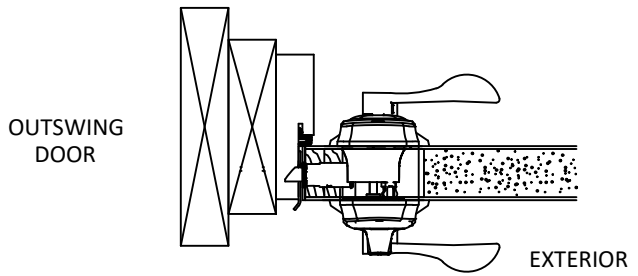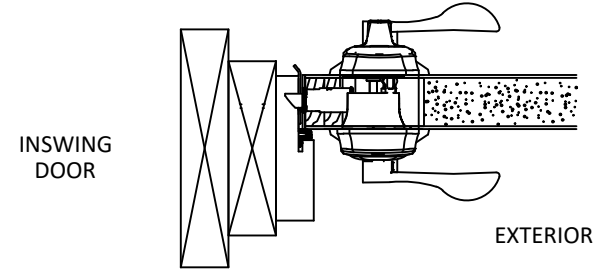

SECTION B-B
SCHLAGE F-SERIES CYLINDRICAL LATCH

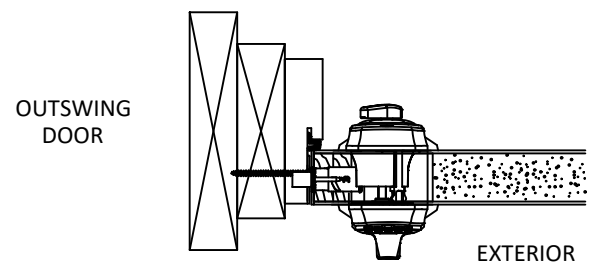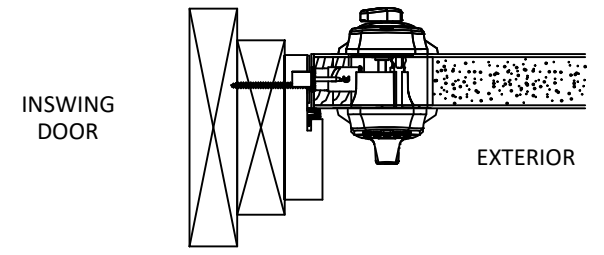

SECTION A-A
DEADBOLT WITH FUSION BOLT PLATFORM



ALLEGION - SCHLAGE LOCK COMPANY, LLC.
11819 N. PENNSYLVANIA STREET
CARMEL, IN 46032
PH: (317) 715-4073

TITLE:
SCHLAGE F/FA/FE/FC SERIES CYLINDRICAL
LOCKS AND B/BE/XE DEADBOLTS
COMPONENT APPROVAL (HVHZ) (IMPACT)

ELEVATION, SECTION VIEWS


PREPARED BY:
BUILDING DROPS, INC.
1900 NE MIAMI CT. SUITE 2-15
MIAMI, FL 33132

PH: (954)399-8478
FAX: (954)744-4738
WEB: www.buildingdrops.com



REMARKS	BY	DATE
A. LOCK UPDATE	DI	01/26

THE INSTALLATION DETAILS DESCRIBED HEREIN ARE GENERIC
AND MAY NOT REFLECT ACTUAL CONDITIONS FOR A SPECIFIC
SITE. IF SITE CONDITIONS CAUSE INSTALLATION TO DEVIATE
FROM THE REQUIREMENTS DETAILED HEREIN, A LICENSED
ENGINEER OR ARCHITECT SHALL PREPARE SITE SPECIFIC
DOCUMENTS FOR USE WITH THIS DOCUMENT.

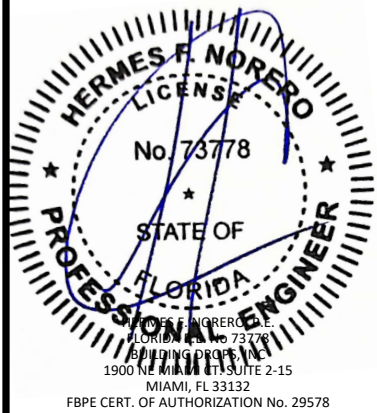

FL3265

DATE: 01.27.25

DWG. BY:
JR

CHK. BY:
HFN


SCALE: NTS

DWG. #: 3300

SHEET:

2




OF 12

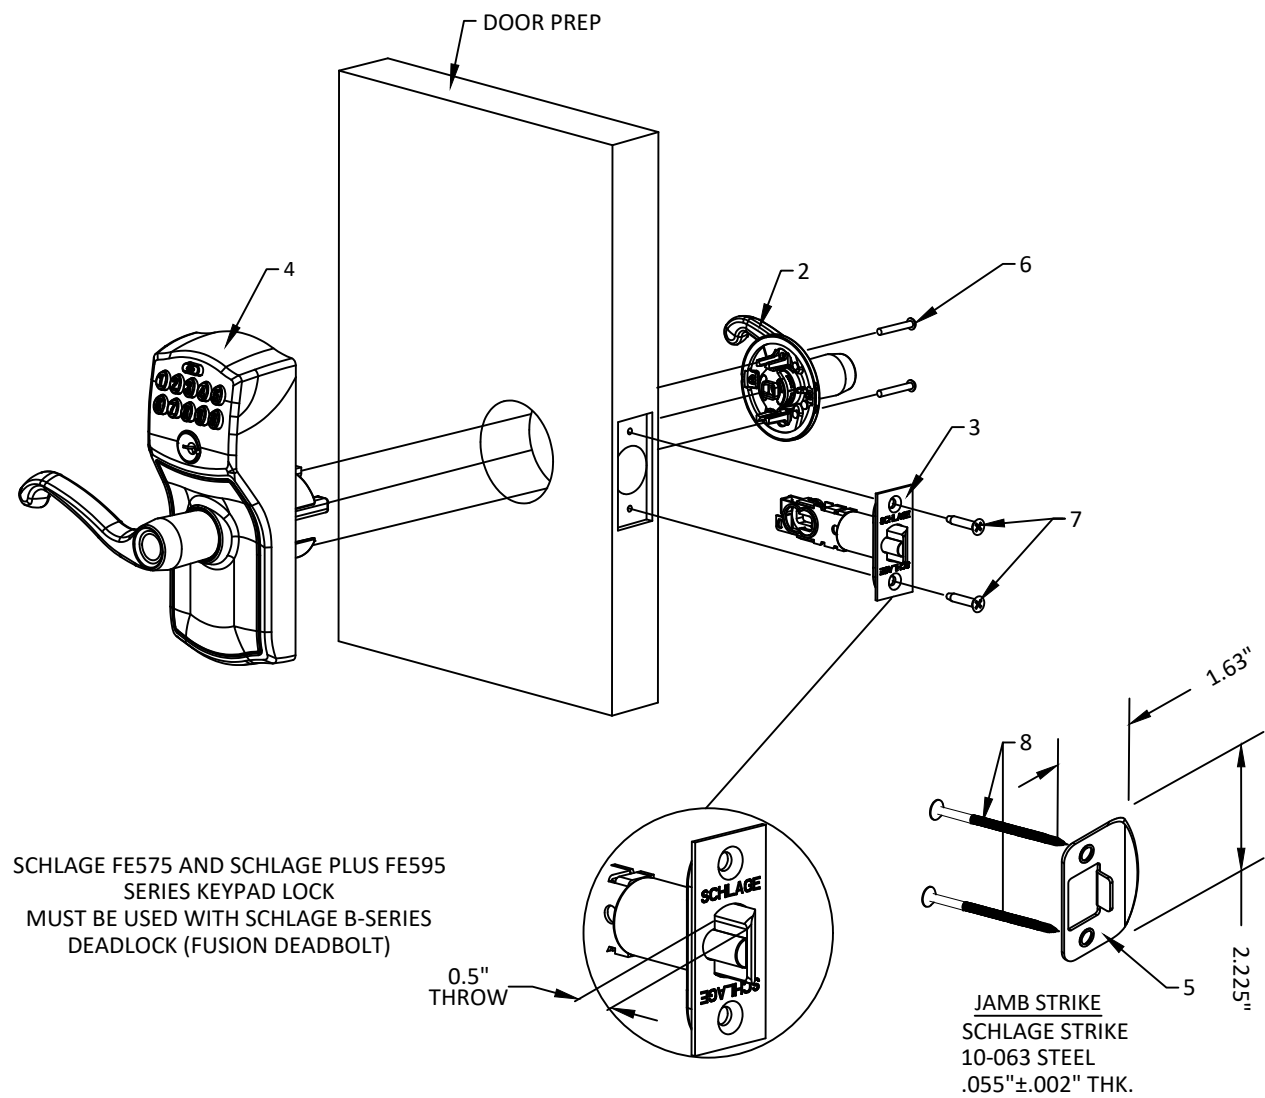

SCHLAGE FE575 AND SCHLAGE PLUS FE595
SERIES KEYPAD LOCK
MUST BE USED WITH SCHLAGE B-SERIES
DEADLOCK (FUSION DEADBOLT)

TABLE 3 - SCHLAGE FE575 AND SCHLAGE PLUS
FE595 SERIES KEYPAD LOCK - COMPONENTS

ITEM	DESCRIPTION
1	LOCK ASSEMBLY
2	INSIDE ROSE CHASSIS ASSEMBLY
3	CYLINDRICAL LATCH ASSEMBLY
4	OUTSIDE ESCUTCHEON ASSEMBLY
5	JAMB STRIKE (10-063)
6	MOUNTING SCREW, #8-32 UNC-2A X 1-1/8"
7	LATCH MOUNTING SCREW PACK (F206-175), #8 X 1-1/4" PH FH WS
8	PHILLIPS FLAT HEAD WOOD SCREW, #8 X 2-1/2"

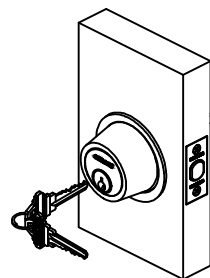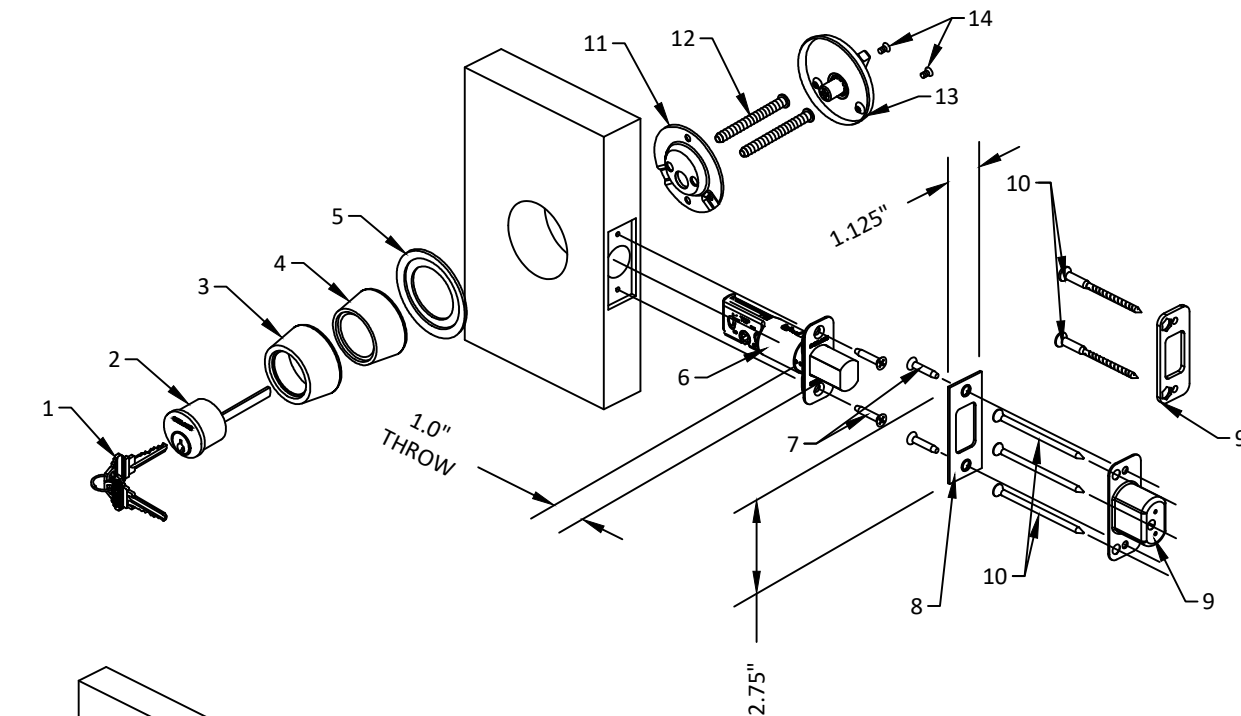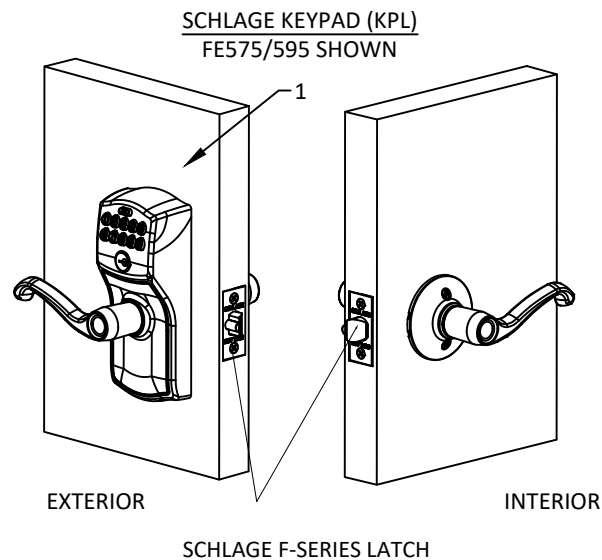

OUTSIDE VIEW*

SCHLAGE B60, B81, & B500-SERIES CYLINDRICAL
DEADLOCK WITH FUSION DEADBOLT
MUST BE USED WITH:
SCHLAGE F/FA/FC-SERIES CYLINDRICAL LOCKS
OR FE-SERIES KEY-PAD CYLINDRICAL LOCKS
LOCKS MAY HAVE KNOB, LEVEL OR GRIP HANDLESET

*NOTE: B81 FUNCTION DOES NOT HAVE LOCKING CYLINDER ON EXTERIOR

TABLE 4 - SCHLAGE B60, B81, & B500-SERIES CYLINDRICAL
DEADLOCK - COMPONENTS

ITEM	DESCRIPTION
1	KEYS
2	CYLINDER
3	TRIM RING
4	INSERT RING
5	RING FOR 2" BORE
6	SCHLAGE FUSION PLATFORM DEADBOLT
7	(4) SPCL PHILLIPS FLAT UNDERCUT HEAD COMBINATION WOOD/MACHINE SCREW SCHLAGE C603-897, #8-32 UNC 2A
8	STRIKE PLATE (JAMB) CRS ASTM A109
9	DUST BOX, METAL B520-622 STRIKE REINFORCEMENT METAL B502-914
10	PHILLIPS FLAT HEAD SCREW, #12 X 3"
11	MOUNTING PLATE
12	MOUNTING SCREWS
13	THUMBTURN
14	MOUNTING SCREWS, ROSE



ALLEGION - SCHLAGE LOCK COMPANY, LLC.
11819 N. PENNSYLVANIA STREET
CARMEL, IN 46032
PH: (317) 715-4073

TITLE:
SCHLAGE F/FA/FC SERIES CYLINDRICAL
LOCKS AND B/BE/XE DEADBOLTS
COMPONENT APPROVAL (HVHZ) (IMPACT)

CONFIGURATION 1


PREPARED BY:

BUILDING DROPS, INC.
1900 NE MIAMI CT. SUITE 2-15
MIAMI, FL 33132
PH: (954)399-8478
FAX: (954)744-4738
WEB: www.buildingdrops.com



REMARKS	BY	DATE
A. LOCK UPDATE	DI	01/26

THE INSTALLATION DETAILS DESCRIBED HEREIN ARE GENERIC
AND MAY NOT REFLECT ACTUAL CONDITIONS FOR A SPECIFIC
SITE. IF SITE CONDITIONS CAUSE INSTALLATION TO DEVIATE
FROM THE REQUIREMENTS DETAILED HEREIN, A LICENSED
ENGINEER OR ARCHITECT SHALL PREPARE SITE SPECIFIC
DOCUMENTS FOR USE WITH THIS DOCUMENT.

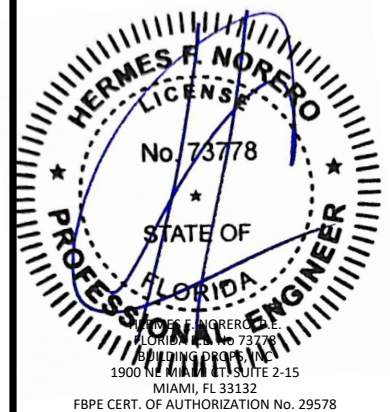

FL3265

DATE: 01.27.25

DWG. BY: JR
CHK. BY: HFN


SCALE: NTS

DWG. #: 3300

SHEET:

3

OF 12

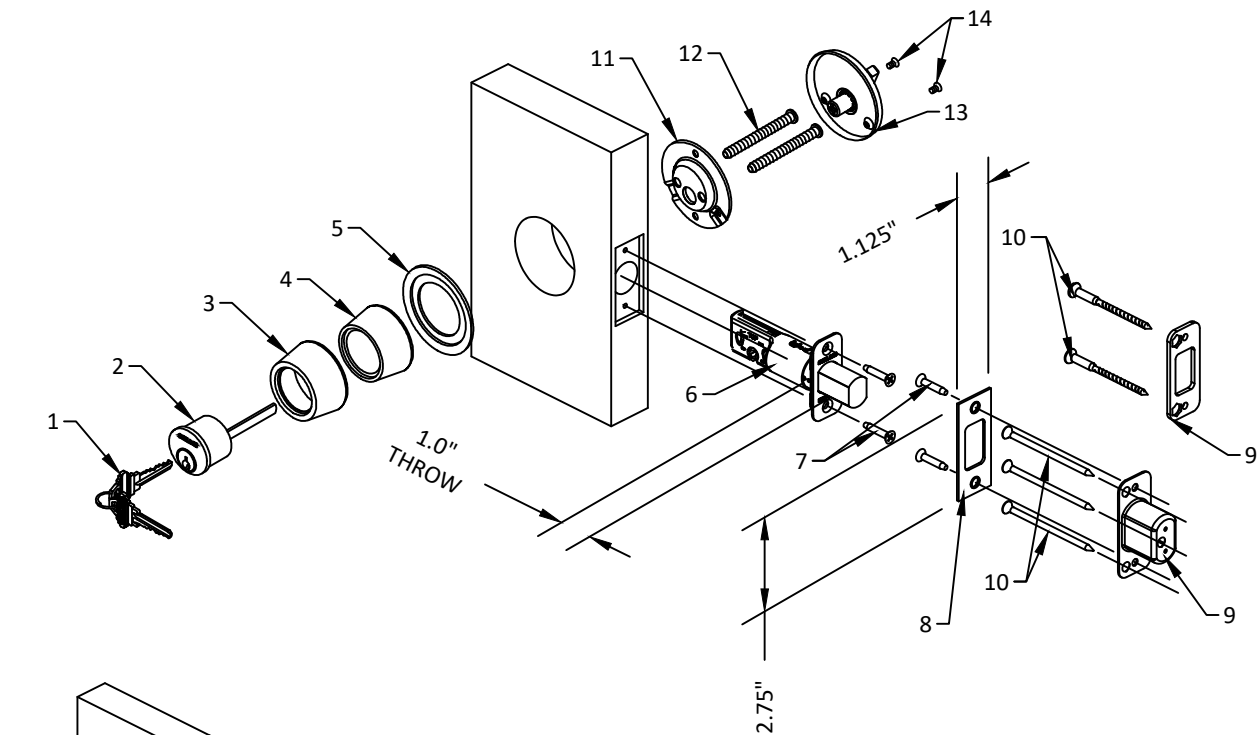


OUTSIDE VIEW*

SCHLAGE B60, B81, & B500-SERIES CYLINDRICAL DEADLOCK WITH FUSION DEADBOLT
MUST BE USED WITH:
SCHLAGE F/FA/FC-SERIES CYLINDRICAL LOCKS
OR FE-SERIES KEY-PAD CYLINDRICAL LOCKS
LOCKS MAY HAVE KNOB, LEVEL OR GRIP HANDLESET

*NOTE: B81 FUNCTION DOES NOT HAVE LOCKING CYLINDER ON EXTERIOR

TABLE 5 - SCHLAGE B60, B81, & B500-SERIES CYLINDRICAL DEADLOCK - COMPONENTS	
ITEM	DESCRIPTION
1	KEYS
2	CYLINDER
3	TRIM RING
4	INSERT RING
5	RING FOR 2" BORE
6	SCHLAGE FUSION PLATFORM DEADBOLT
7	(4) SPCL PHILLIPS FLAT UNDERCUT HEAD COMBINATION WOOD/MACHINE SCREW SCHLAGE C603-897, #8-32 UNC 2A
8	STRIKE PLATE (JAMB) CRS ASTM A109
9	DUST BOX, METAL B520-622 STRIKE REINFORCEMENT METAL B502-914
10	PHILLIPS FLAT HEAD SCREW, #12 X 3"
11	MOUNTING PLATE
12	MOUNTING SCREWS
13	THUMBTURN
14	MOUNTING SCREWS, ROSE

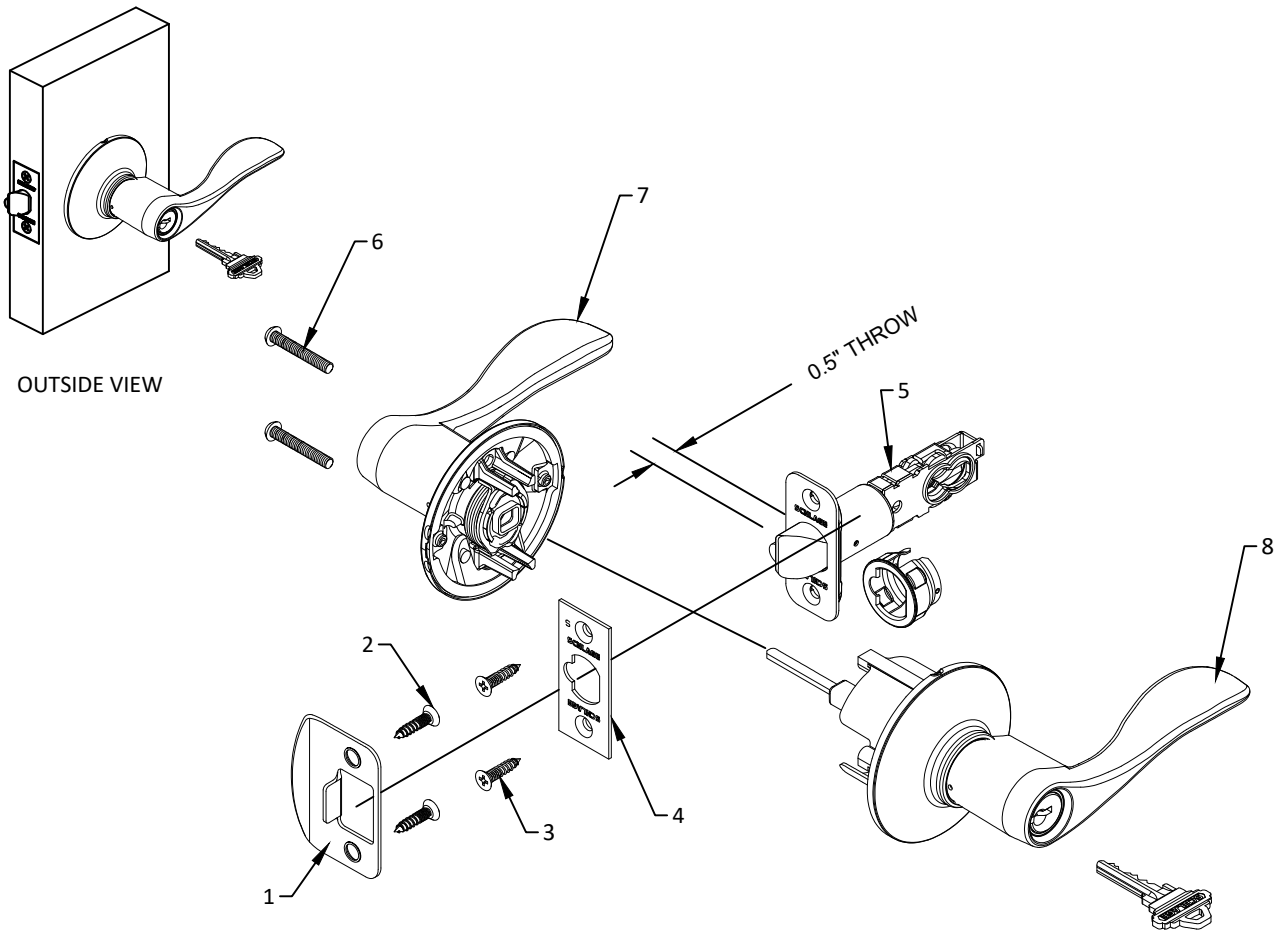

SCHLAGE F/FA/FE/FC-SERIES CYLINDRICAL LOCK
TO BE USED WITH:
SCHLAGE B-SERIES OR BE-SERIES DEADLOCK
LOCKS MAY HAVE KNOB, LEVEL OR GRIP HANDLESET

TABLE 6 - SCHLAGE F(A)-SERIES CYLINDRICAL LOCK - COMPONENTS	
ITEM	DESCRIPTION
1	STRIKE PLATE 1.63" X 2.25", 0.057" MIN. STEEL
2	MOUNTING SCREWS, #8 X 2-1/2" PFH WS, STRIKE TO FRME
3	MOUNTING SCREWS, #8 X 1-1/4" PFH WS, LATCH TO DOOR
4	LATCHBOLT FACE PLATE, 0.052" MIN. STEEL
5	CYLINDRICAL LATCHBOLT
6	LEVER MOUNTING SCREW
7	INSIDE LEVER OR KNOB ASSEMBLY
8	OUTSIDE LEVER, KNOB, OR GRIP HANDLE ASSEMBLY



ALLEGION - SCHLAGE LOCK COMPANY, LLC.
11819 N. PENNSYLVANIA STREET
CARMEL, IN 46032
PH: (317) 715-4073

TITLE:
SCHLAGE F/FA/FC-SERIES CYLINDRICAL
LOCKS AND B/BE/XE DEADBOLTS
COMPONENT APPROVAL (HVHZ) (IMPACT)

CONFIGURATION 2

PREPARED BY:

BUILDING DROPS, INC.
1900 NE MIAMI CT. SUITE 2-15
MIAMI, FL 33132
PH: (954)399-8478
FAX: (954)744-4738
WEB: www.buildingdrops.com



REMARKS	BY	DATE
A. LOCK UPDATE	DI	01/26

THE INSTALLATION DETAILS DESCRIBED HEREIN ARE GENERIC AND MAY NOT REFLECT ACTUAL CONDITIONS FOR A SPECIFIC SITE. IF SITE CONDITIONS CAUSE INSTALLATION TO DEVIATE FROM THE REQUIREMENTS DETAILED HEREIN, A LICENSED ENGINEER OR ARCHITECT SHALL PREPARE SITE SPECIFIC DOCUMENTS FOR USE WITH THIS DOCUMENT.



FL3265

DATE: 01.27.25


DWG. BY: JR
CHK. BY: HFN

SCALE: NTS

DWG. #: 3300


SHEET:

4

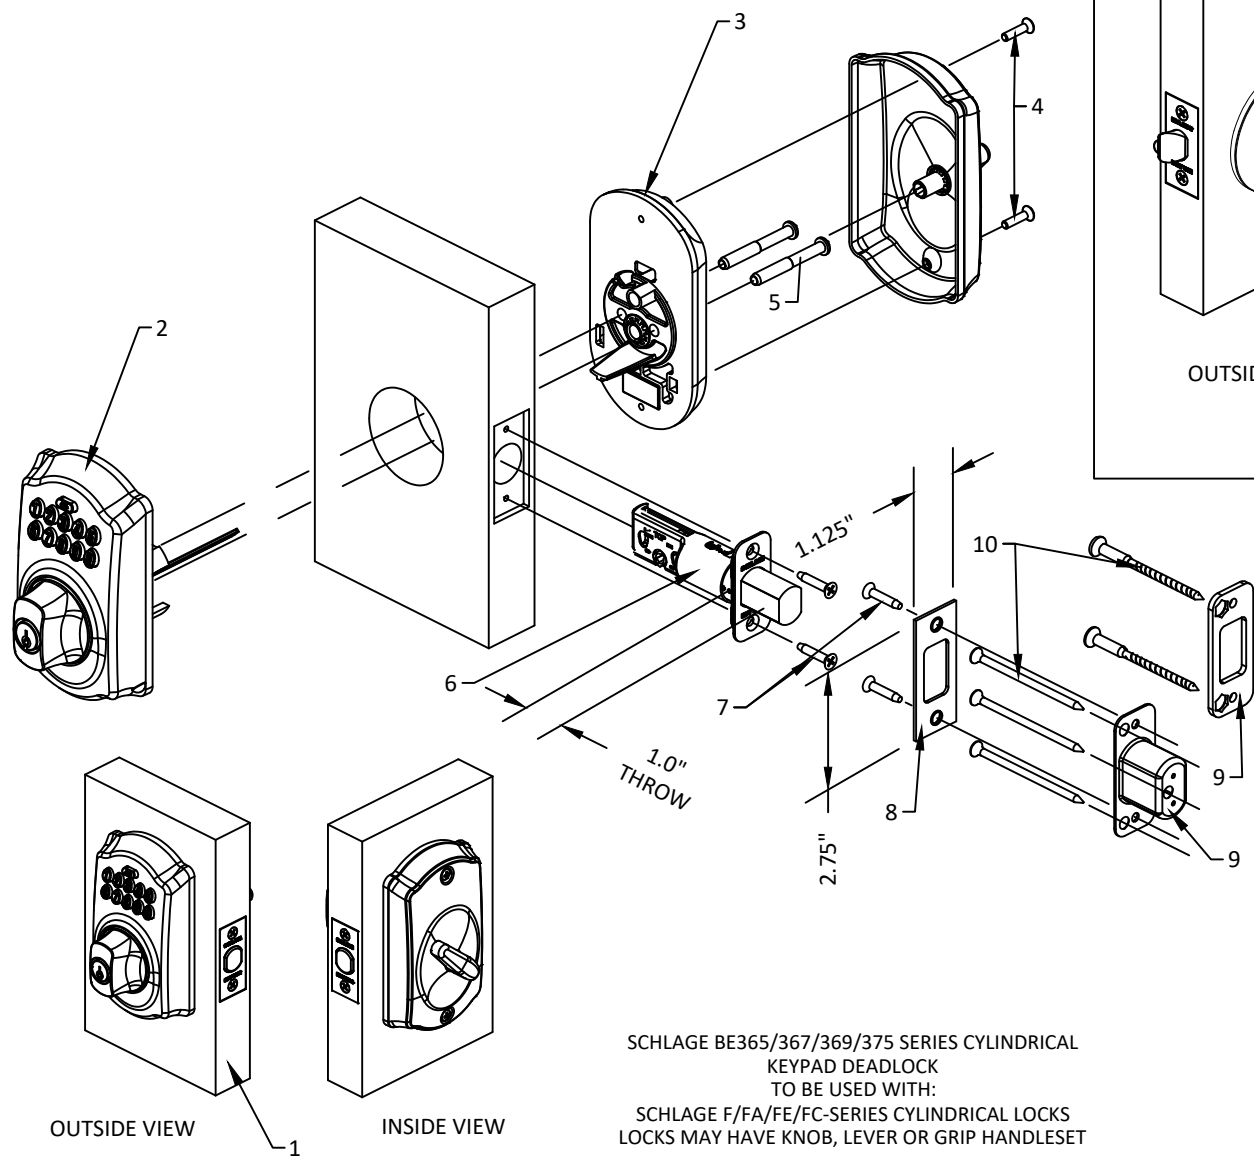

SCHLAGE BE365/367/369/375 SERIES CYLINDRICAL
KEYPAD DEADLOCK
TO BE USED WITH:
SCHLAGE F/FA/FE/FC-SERIES CYLINDRICAL LOCKS
LOCKS MAY HAVE KNOB, LEVER OR GRIP HANDLESET

TABLE 7 - SCHLAGE BE365/367/369/375 SERIES CYLINDRICAL KEYPAD DEADLOCK - COMPONENTS	
ITEM	DESCRIPTION
1	KEYPAD DEADLOCK ASSEMBLY
2	OUTSIDE ESCUTCHEON ASSEMBLY (CAMELOT/PLYMOUTH) X 470040
3	INSIDE ESCUTCHEON ASSEMBLY (CAMELOT/PLYMOUTH) x 470150
4	(2) PHILLIPS OVAL HEAD SCREW x 470180, #8-32 X 3/4"
5	(2) PHILLIPS ROUND HEAD SCREW (MEDIUM CARBON OR ALLOY STEEL) SCHLAGE B600-100, #1/4-28 X 1.935"
6	SCHLAGE FUSION PLATFORM DEADBOLT
7	(4) SPCL PHILLIPS FLAT UNDERCUT HEAD COMBINATION WOOD/MACHINE SCREW. SCHLAGE C603-897, #8-32 UNC 2A
8	STRIKE PLATE (JAMB) CRS ASTM A109
9	DUST BOX, METAL, B520-622 STRIKE REINFORCER METAL, B502-914
10	PHILLIPS FLAT HEAD WOOD SCREW, #12 X 3"

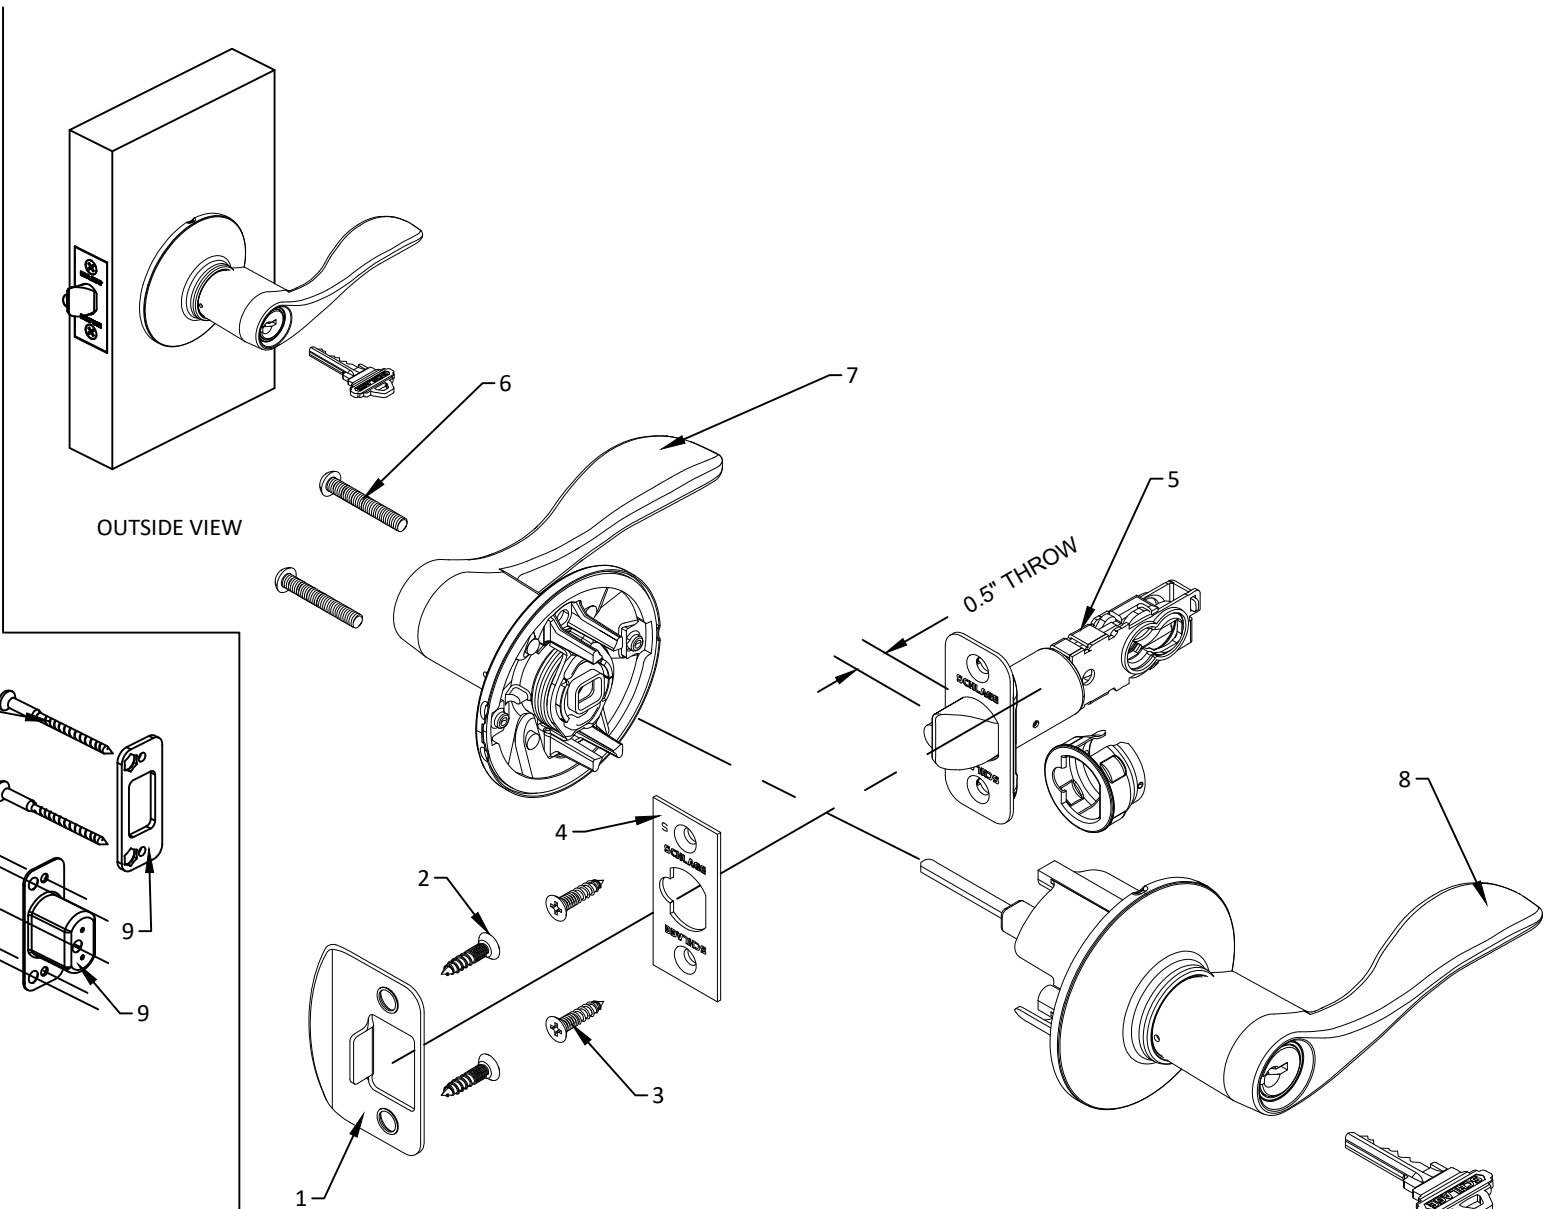

SCHLAGE F/FA/FE/FC-SERIES CYLINDRICAL LOCK
TO BE USED WITH:
SCHLAGE B-SERIES OR BE-SERIES DEADLOCKS
LOCKS MAY HAVE KNOB, LEVEL OR GRIP HANDLESET

TABLE 8 - SCHLAGE F(A)-SERIES CYLINDRICAL LOCK - COMPONENTS	
ITEM	DESCRIPTION
1	STRIKE PLATE 1.63" X 2.25", 0.057" MIN. STEEL
2	MOUNTING SCREWS, #8 X 2-1/2" PFH WS, STRIKE TO FRME
3	MOUNTING SCREWS, #8 X 1-1/4" PFH WS, LATCH TO DOOR
4	LATCHBOLT FACE PLATE, 0.052" MIN. STEEL
5	CYLINDRICAL LATCHBOLT
6	LEVER MOUNTING SCREW
7	INSIDE LEVER OR KNOB ASSEMBLY
8	OUTSIDE LEVER, KNOB, OR GRIP HANDLE ASSEMBLY



ALLEGION - SCHLAGE LOCK COMPANY, LLC.
11819 N. PENNSYLVANIA STREET
CARMEL, IN 46032
PH: (317) 715-4073

TITLE:
SCHLAGE F/FA/FE/FC SERIES CYLINDRICAL
LOCKS AND B/BE/XE DEADBOLTS
COMPONENT APPROVAL (HVHZ) (IMPACT)

CONFIGURATION 3


PREPARED BY:

BUILDING DROPS, INC.
1900 NE MIAMI CT. SUITE 2-15
MIAMI, FL 33132
PH: (954)399-8478
FAX: (954)744-4738
WEB: www.buildingdrops.com



REMARKS	BY	DATE
A. LOCK UPDATE	DI	01/26

THE INSTALLATION DETAILS DESCRIBED HEREIN ARE GENERIC
AND MAY NOT REFLECT ACTUAL CONDITIONS FOR A SPECIFIC
SITE. IF SITE CONDITIONS CAUSE INSTALLATION TO DEVIATE
FROM THE REQUIREMENTS DETAILED HEREIN, A LICENSED
ENGINEER OR ARCHITECT SHALL PREPARE SITE SPECIFIC
DOCUMENTS FOR USE WITH THIS DOCUMENT.

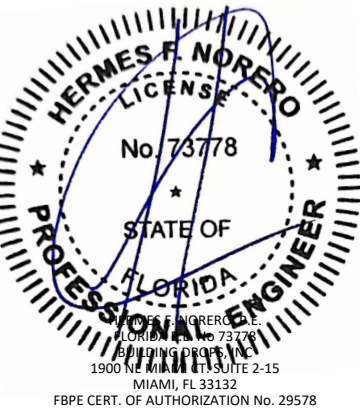

FL3265

DATE: 01.27.25

DWG. BY: JR
CHK. BY: HFN


SCALE: NTS

DWG. #: 3300

SHEET:


5

OF 12

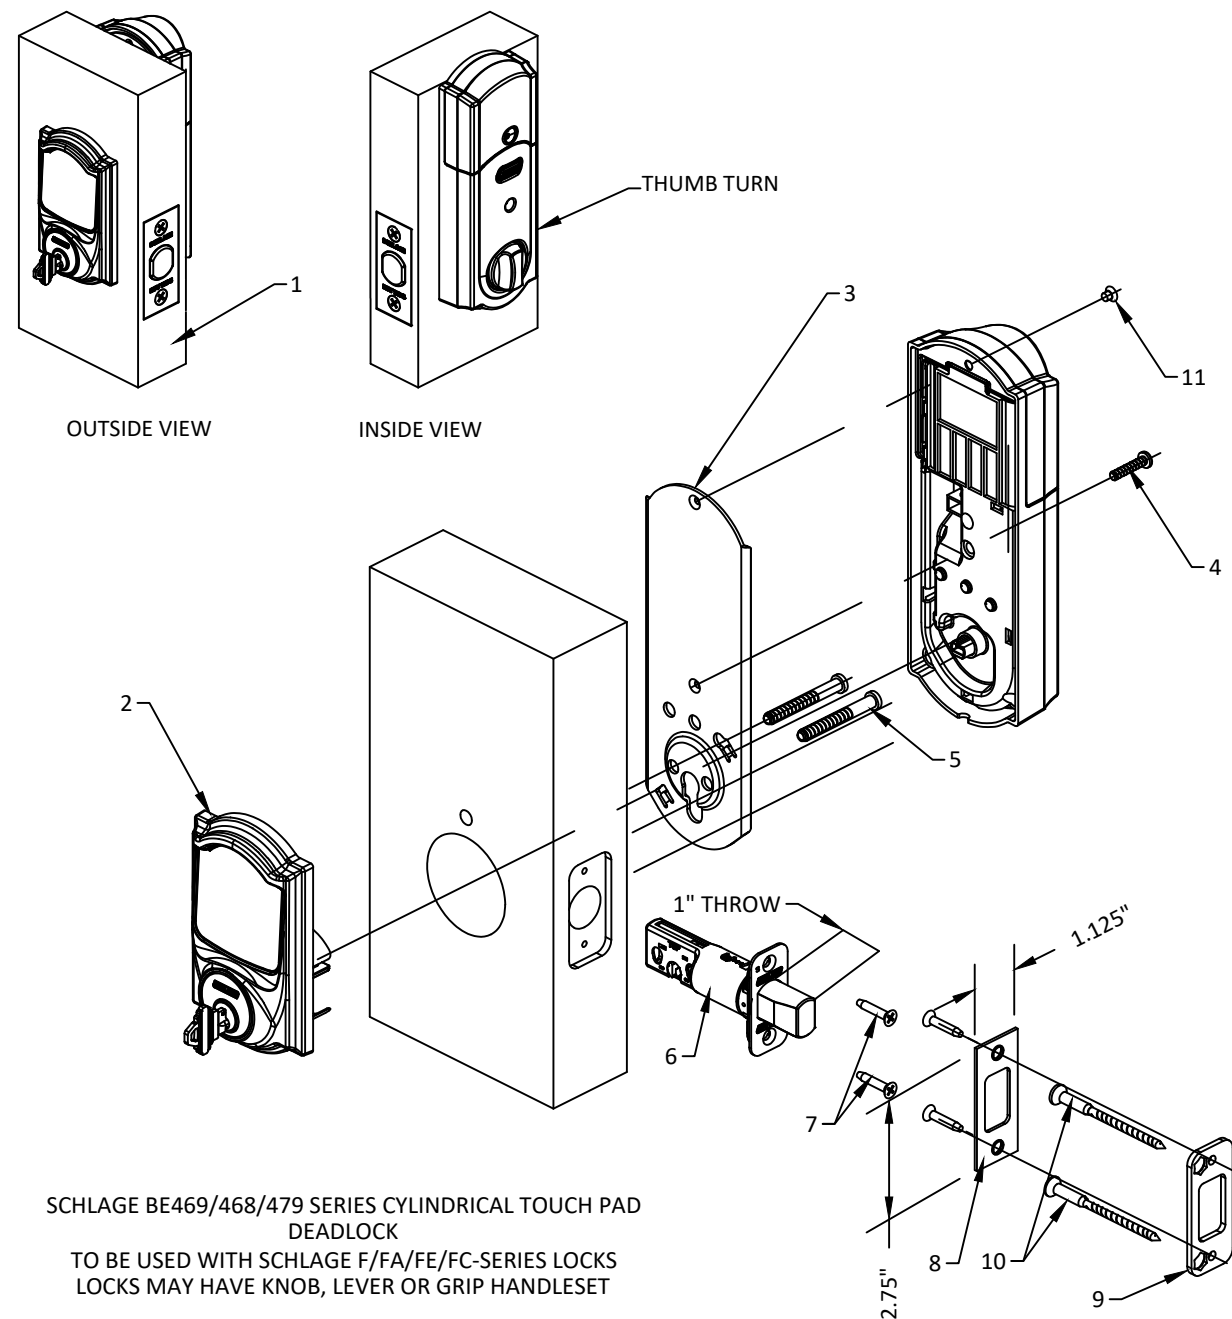

SCHLAGE BE469/468/479 SERIES CYLINDRICAL TOUCH PAD DEADLOCK
TO BE USED WITH SCHLAGE F/FA/FE/FC-SERIES LOCKS
LOCKS MAY HAVE KNOB, LEVER OR GRIP HANDLESET

TABLE 9 - SCHLAGE BE469/468/479 SERIES CYLINDRICAL TOUCH PAD DEADLOCK - COMPONENTS	
ITEM	DESCRIPTION
1	KEYPAD DEADLOCK ASSEMBLY
2	OUTSIDE ESCUTCHEON ASSEMBLY (CAMELOT/CENTURY)
3	INSIDE ESCUTCHEON ASSEMBLY (CAMELOT/CENTURY)
4	(1) PHILLIPS ROUND HEAD SCREW, #8-32 X 1-1/8"
5	(2) PHILLIPS ROUND HEAD SCREW, #1/4-28 X 1.935" (MEDIUM CARBON OR ALLOY STEEL)
6	SCHLAGE DEADBOLT, 1" THROW
7	(4) SPCL PHILLIPS FLAT UNDERCUT HEAD COMBINATION WOOD/MACHINE SCREW. SCHLAGE C603-897, #8-32 UNC 2A
8	STRIKE PLATE (JAMB) CRS ASTM A109, SCHLAGE
9	STRIKE REINFORCEMENT, METAL
10	PHILLIPS FLAT HEAD WOOD SCREW, #12 X 3"
11	(1) PHILLIPS FLAT HEAD MACHINE SCREW, #8-32 X .87"

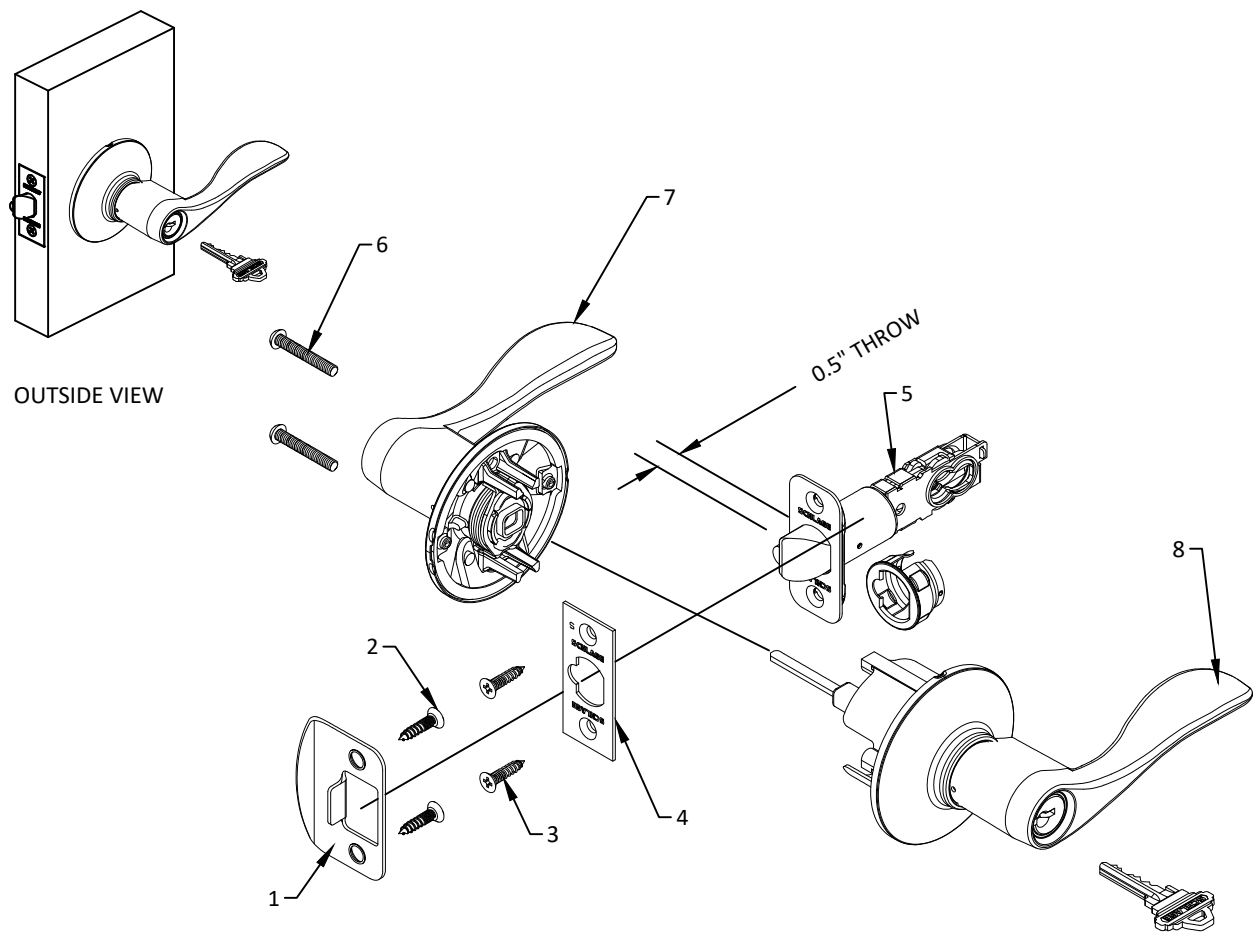

SCHLAGE F/FA/FE/FC-SERIES CYLINDRICAL LOCK
TO BE USED WITH:
SCHLAGE B-SERIES OR BE-SERIES DEADLOCK
LOCKS MAY HAVE KNOB, LEVEL OR GRIP HANDLESET

TABLE 10 - SCHLAGE F(A)-SERIES CYLINDRICAL LOCK - COMPONENTS	
ITEM	DESCRIPTION
1	STRIKE PLATE 1.63" X 2.25", 0.057" MIN. STEEL
2	MOUNTING SCREWS, #8 X 2-1/2" PFH WS, STRIKE TO FRME
3	MOUNTING SCREWS, #8 X 1-1/4" PFH WS, LATCH TO DOOR
4	LATCHBOLT FACE PLATE, 0.052" MIN. STEEL
5	CYLINDRICAL LATCHBOLT
6	LEVER MOUNTING SCREW
7	INSIDE LEVER OR KNOB ASSEMBLY
8	OUTSIDE LEVER, KNOB, OR GRIP HANDLE ASSEMBLY



ALLEGION - SCHLAGE LOCK COMPANY, LLC.
11819 N. PENNSYLVANIA STREET
CARMEL, IN 46032
PH: (317) 715-4073

TITLE:
SCHLAGE F/FA/FE/FC SERIES CYLINDRICAL
LOCKS AND B/BE/XE DEADBOLTS
COMPONENT APPROVAL (HVHZ) (IMPACT)

CONFIGURATION 4


PREPARED BY:

BUILDING DROPS, INC.
1900 NE MIAMI CT. SUITE 2-15
MIAMI, FL 33132
PH: (954)399-8478
FAX: (954)744-4738
WEB: www.buildingdrops.com



REMARKS	BY	DATE
A. LOCK UPDATE	DI	01/26

THE INSTALLATION DETAILS DESCRIBED HEREIN ARE GENERIC
AND MAY NOT REFLECT ACTUAL CONDITIONS FOR A SPECIFIC
SITE. IF SITE CONDITIONS CAUSE INSTALLATION TO DEVIATE
FROM THE REQUIREMENTS DETAILED HEREIN, A LICENSED
ENGINEER OR ARCHITECT SHALL PREPARE SITE SPECIFIC
DOCUMENTS FOR USE WITH THIS DOCUMENT.

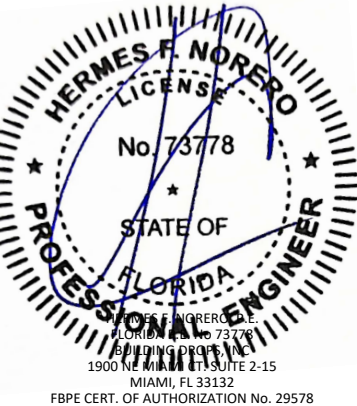

FL3265

DATE: 01.27.25

DWG. BY: JR
CHK. BY: HFN


SCALE: NTS

DWG. #: 3300

SHEET:


6

OF 12

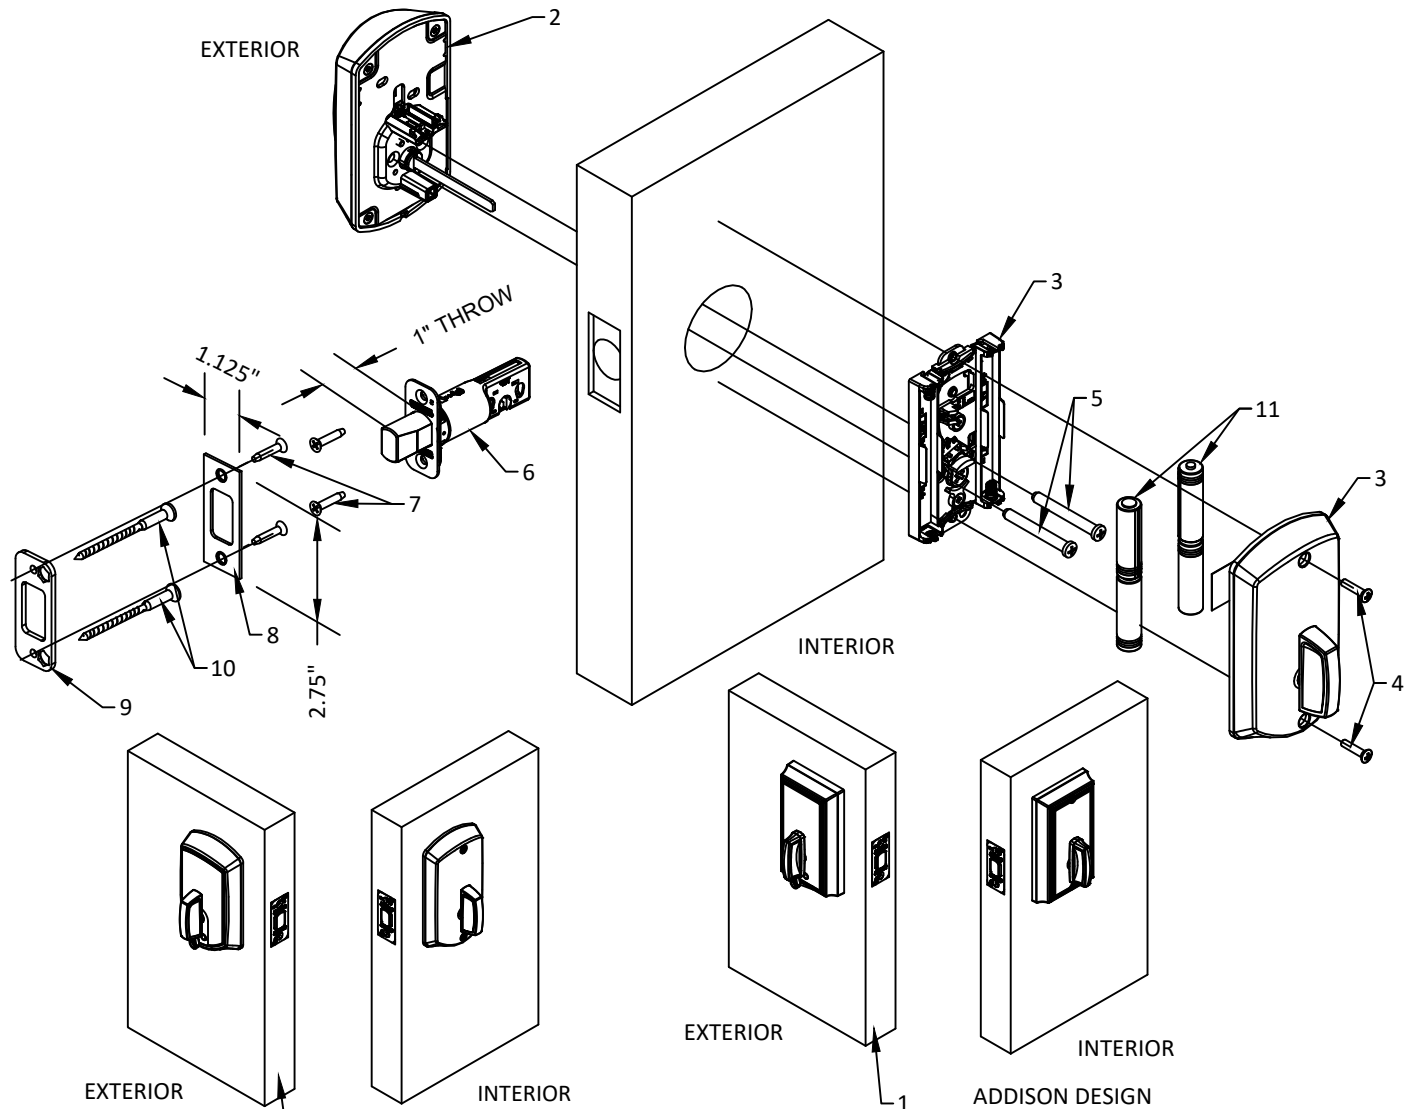

SCHLAGE BE467F SERIES CYLINDRICAL DEADLOCK
TO BE USED WITH SCHLAGE F/FA/FE/FC-SERIES LOCKS
LOCKS MAY HAVE KNOB, LEVER OR GRIP HANDLESET

TABLE 11 - SCHLAGE BE467F SERIES CYLINDRICAL DEADLOCK - COMPONENTS	
ITEM	DESCRIPTION
1	KEY-PAD DEADLOCK ASSEMBLY
2	OUTSIDE ESCUTCHEON ASSEMBLY (GREENWICH/ADDISON)
3	INSIDE ESCUTCHEON ASSEMBLY (GREENWICH/ADDISON)
4	(2) PHILLIPS OVAL HEAD SCREW, #8-32 X 3/4"
5	(2) PHILLIPS ROUND HEAD SCREW (MEDIUM CARBON OR ALLOY STEEL), 1/4"-28 X 1.935"
6	SCHLAGE DEADBOLT, 1" THROW
7	(4) SPCL PHILLIPS FLAT UNDERCUT HEAD COMBINATION WOOD/MACHINE SCREW, #8-32 UNC 2A
8	STRIKE PLATE (JAMB) CRS ASTM A109, SCHLAGE
9	STRIKE REINFORCEMENT METAL
10	PHILLIPS FLAT HEAD WOOD SCREW, #12 X 3"
11	AA BATTERY

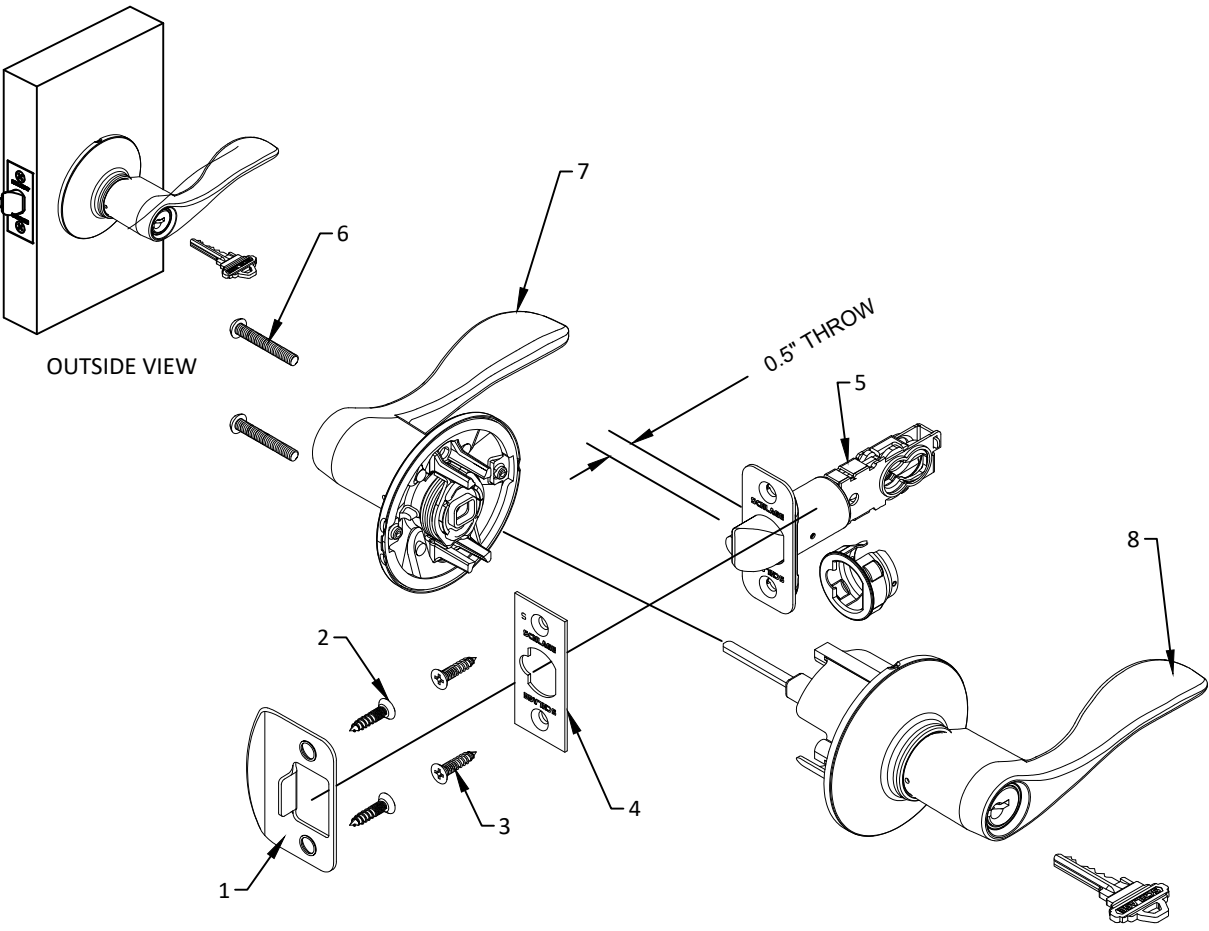

SCHLAGE F/FA/FE/FC-SERIES CYLINDRICAL LOCK
TO BE USED WITH:
SCHLAGE B-SERIES OR BE-SERIES DEADLOCK
LOCKS MAY HAVE KNOB, LEVEL OR GRIP HANDLESET

TABLE 12 - SCHLAGE F(A)-SERIES CYLINDRICAL LOCK - COMPONENTS	
ITEM	DESCRIPTION
1	STRIKE PLATE 1.63" X 2.25", 0.057" MIN. STEEL
2	MOUNTING SCREWS, #8 X 2-1/2" PFH WS, STRIKE TO FRME
3	MOUNTING SCREWS, #8 X 1-1/4" PFH WS, LATCH TO DOOR
4	LATCHBOLT FACE PLATE, 0.052" MIN. STEEL
5	CYLINDRICAL LATCHBOLT
6	LEVER MOUNTING SCREW
7	INSIDE LEVER OR KNOB ASSEMBLY
8	OUTSIDE LEVER, KNOB, OR GRIP HANDLE ASSEMBLY



ALLEGION - SCHLAGE LOCK COMPANY, LLC.
11819 N. PENNSYLVANIA STREET
CARMEL, IN 46032
PH: (317) 715-4073

TITLE:
SCHLAGE F/FA/FE/FC SERIES CYLINDRICAL
LOCKS AND B/BE/XE DEADBOLTS
COMPONENT APPROVAL (HVHZ) (IMPACT)

CONFIGURATION 5


PREPARED BY:

BUILDING DROPS, INC.
1900 NE MIAMI CT. SUITE 2-15
MIAMI, FL 33132
PH: (954)399-8478
FAX: (954)744-4738
WEB: www.buildingdrops.com



REMARKS	BY	DATE
A. LOCK UPDATE	DI	01/26

THE INSTALLATION DETAILS DESCRIBED HEREIN ARE GENERIC
AND MAY NOT REFLECT ACTUAL CONDITIONS FOR A SPECIFIC
SITE. IF SITE CONDITIONS CAUSE INSTALLATION TO DEVIATE
FROM THE REQUIREMENTS DETAILED HEREIN, A LICENSED
ENGINEER OR ARCHITECT SHALL PREPARE SITE SPECIFIC
DOCUMENTS FOR USE WITH THIS DOCUMENT.

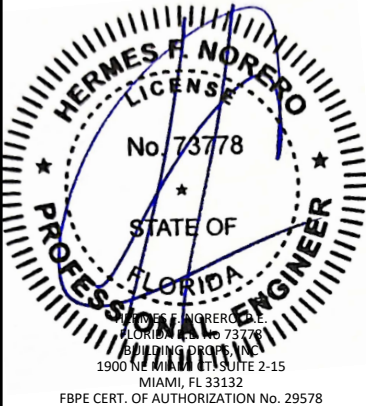

FL3265

DATE: 01.27.25



DWG. BY: JR
CHK. BY: HFN

SCALE: NTS

DWG. #: 3300


SHEET:

7

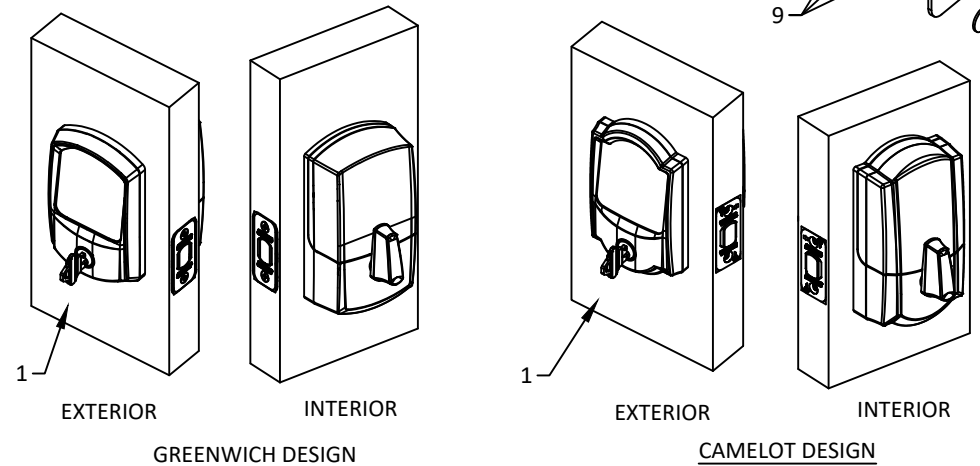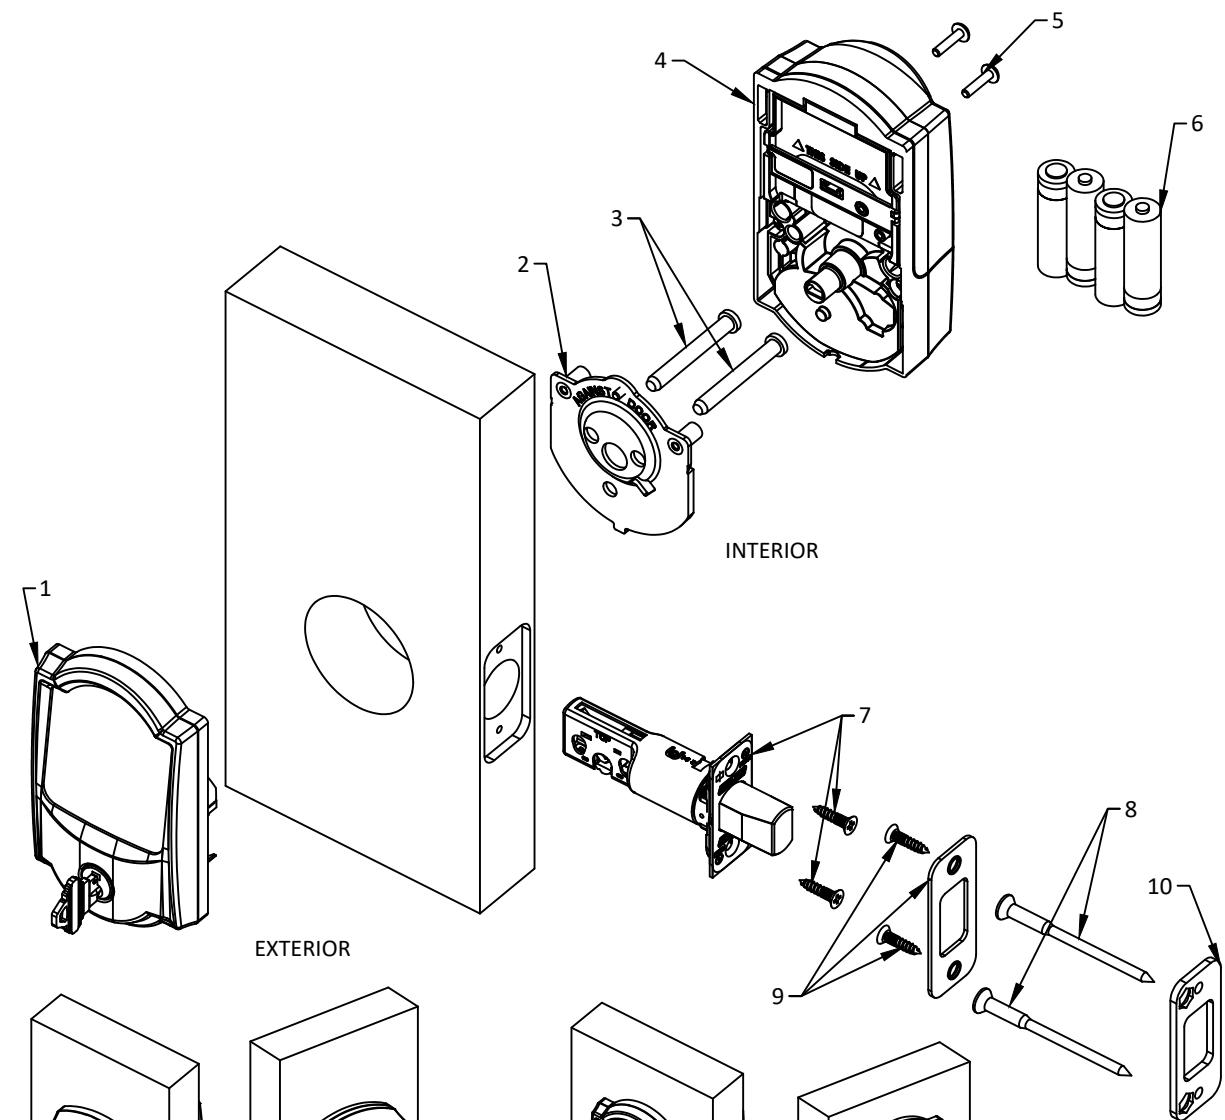

SCHLAGE BE489/499 SERIES
CYLINDRICAL DEADLOCK TO BE USED
WITH SCHLAGE F/FA/FE/FC-SERIES
LOCKS
LOCKS MAY HAVE KNOB, LEVER OR
GRIP HANDLE SET

TABLE 13 - SCHLAGE BE489/499 SERIES CYLINDRICAL DEADLOCK - COMPONENTS	
ITEM	DESCRIPTION
1	ASSEMBLY, OUTSIDE, BE489/B2499 SERIES
2	PLATE, SUPPORT, INSIDE ASSEMBLY.
3	SCREW, MOUNTING, SINGLE CYL.
4	ASSEMBLY, INSIDE, BE489/499 SERIES
5	SCREW PACK, #6-32 X 5/8", #2 PHILLIPS DR.
6	FOUR BATTERIES PACK, AA BATTERY
7	ADJUSTABLE LATCH ASSEMBLY, RC, BEVELED, DUAL OPTION
8	SCREW, REINF, STRIKE
9	STRIKE
10	REINFORCEMENT

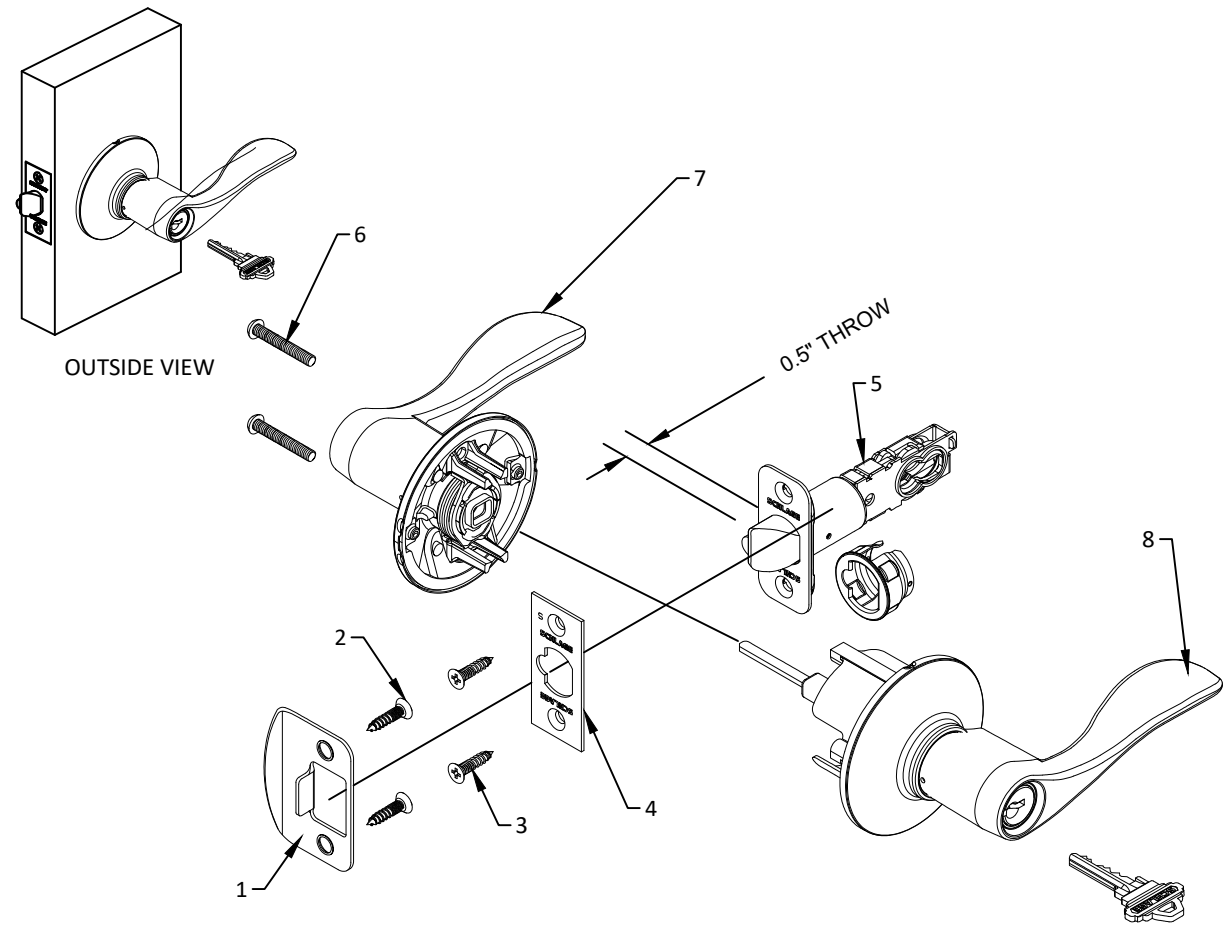

SCHLAGE F/FA/FE/FC-SERIES CYLINDRICAL LOCK
TO BE USED WITH:
SCHLAGE B-SERIES OR BE-SERIES DEADLOCK
LOCKS MAY HAVE KNOB, LEVEL OR GRIP HANDLESET

TABLE 14 - SCHLAGE F(A)-SERIES CYLINDRICAL LOCK - COMPONENTS	
ITEM	DESCRIPTION
1	STRIKE PLATE 1.63" X 2.25", 0.057" MIN. STEEL
2	MOUNTING SCREWS, #8 X 2-1/2" PFH WS, STRIKE TO FRME
3	MOUNTING SCREWS, #8 X 1-1/4" PFH WS, LATCH TO DOOR
4	LATCHBOLT FACE PLATE, 0.052" MIN. STEEL
5	CYLINDRICAL LATCHBOLT
6	LEVER MOUNTING SCREW
7	INSIDE LEVER OR KNOB ASSEMBLY
8	OUTSIDE LEVER, KNOB, OR GRIP HANDLE ASSEMBLY



ALLEGION - SCHLAGE LOCK COMPANY, LLC.
11819 N. PENNSYLVANIA STREET
CARMEL, IN 46032
PH: (317) 715-4073

TITLE:
SCHLAGE F/FA/FE/FC SERIES CYLINDRICAL
LOCKS AND B/BE/XE DEADBOLTS
COMPONENT APPROVAL (HVHZ) (IMPACT)


CONFIGURATION 6

PREPARED BY:
BUILDING DROPS, INC.
1900 NE MIAMI CT. SUITE 2-15
MIAMI, FL 33132
PH: (954)399-8478
FAX: (954)744-4738
WEB: www.buildingdrops.com



REMARKS	BY	DATE
A. LOCK UPDATE	DI	01/26

THE INSTALLATION DETAILS DESCRIBED HEREIN ARE GENERIC
AND MAY NOT REFLECT ACTUAL CONDITIONS FOR A SPECIFIC
SITE. IF SITE CONDITIONS CAUSE INSTALLATION TO DEVIATE
FROM THE REQUIREMENTS DETAILED HEREIN, A LICENSED
ENGINEER OR ARCHITECT SHALL PREPARE SITE SPECIFIC
DOCUMENTS FOR USE WITH THIS DOCUMENT.

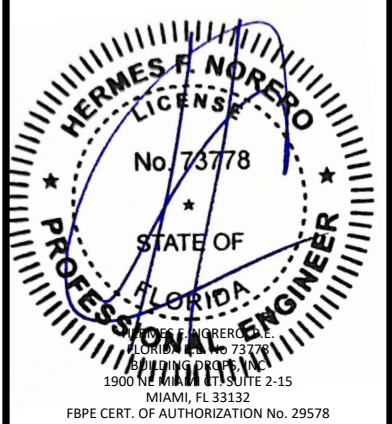

FL3265

DATE: 01.27.25

DWG. BY:
JR

CHK. BY:
HFN



SCALE: NTS

DWG. #: 3300

SHEET:


8

OF 12

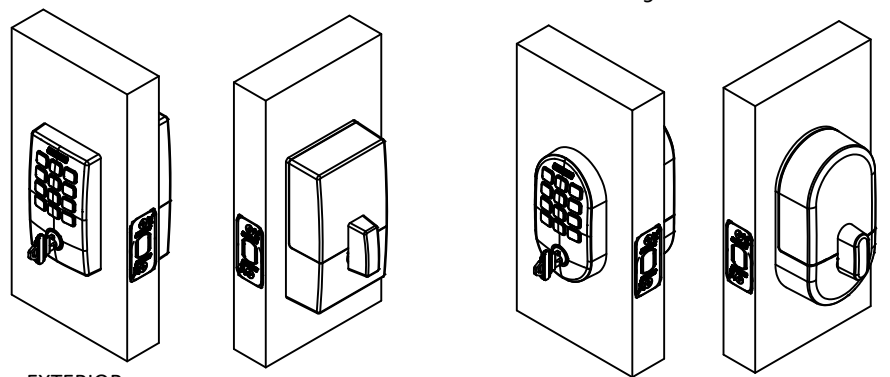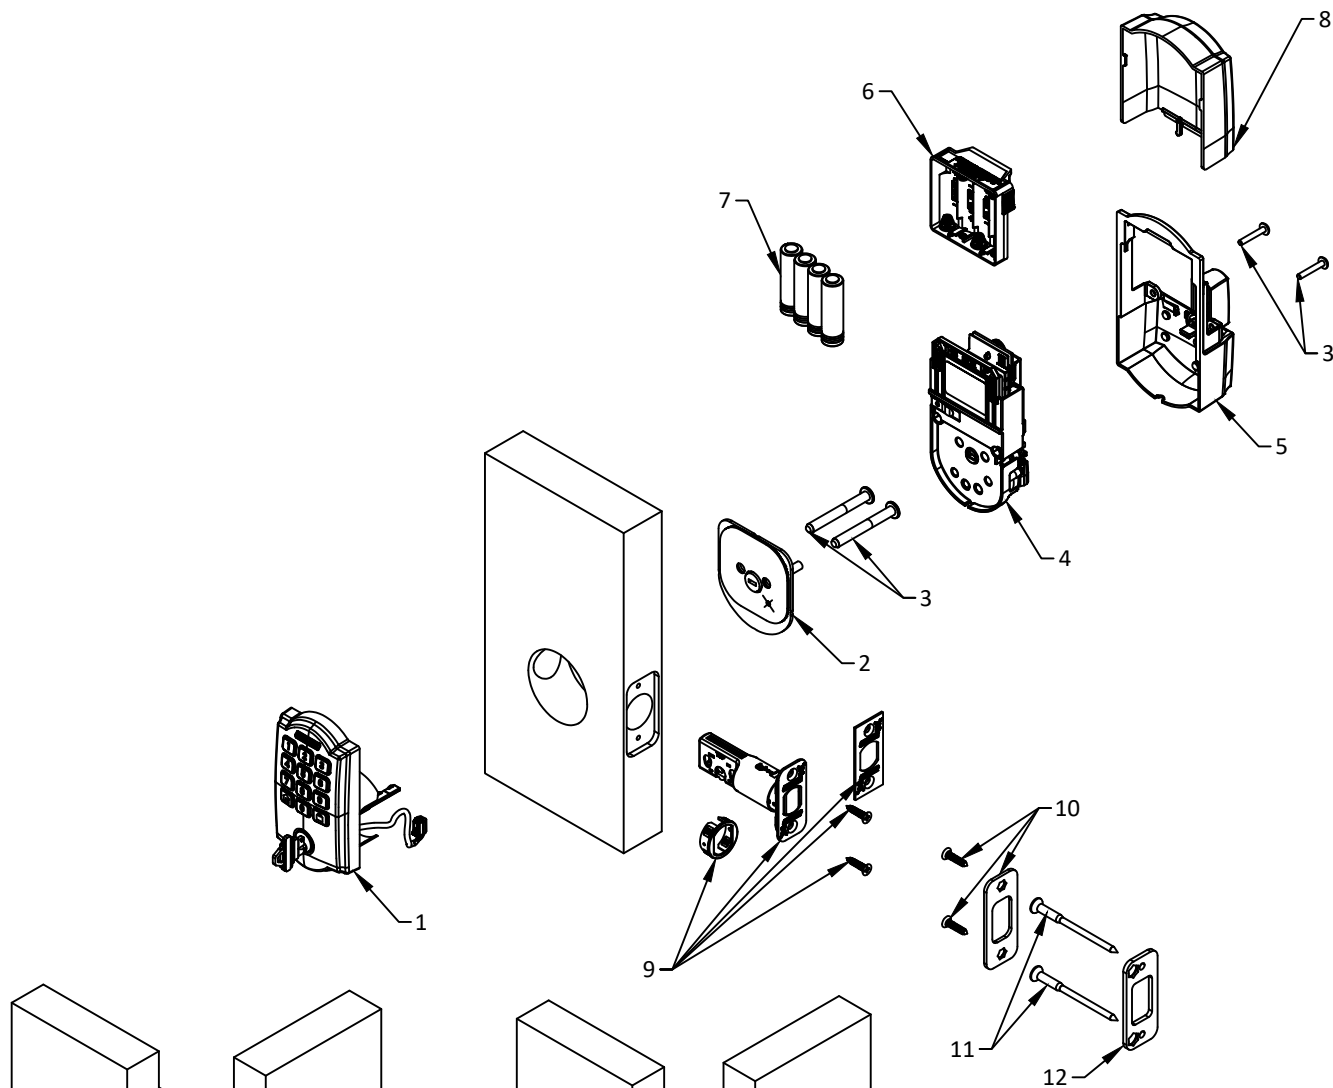

CENTURY STYLE

REMSSEN STYLE

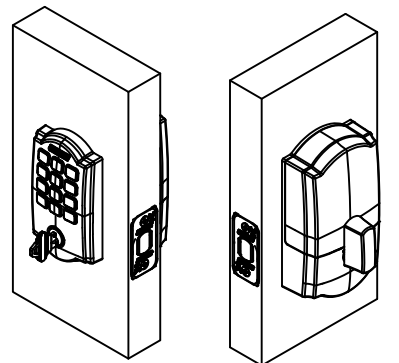


CAMELOT STYLE

SCHLAGE BE-SERIES DEADLOCKS
[BE459WB/BE459WBC] TO BE USED WITH
SCHLAGE F/FA/FE/FC-SERIES LOCKS
LOCKS MAY HAVE KNOB, LEVER OR GRIP HANDLESET

TABLE 15 - SCHLAGE BE-SERIES DEADLOCK [BE459WB/BE459WBC] - COMPONENTS

ITEM	DESCRIPTION
1	OUTSIDE ASSEMBLY, BE459WB
2	MOUNTING PLATE ASSEMBLY
3	SCREW PACK, PHILLIPS DRIVE
4	ASSEMBLY, HOUSING. INSIDE
5	ESCUTCHEON TURN ASSEMBLY, INSIDE, BE459WB
6	BATTERY HOLDER
7	FOUR BATTERIES PACK, AA BATTERY
8	BATTERY COVER, INSIDE
9	ADJUSTABLE LATCH ASSEMBLY, BEVELED, TRIPLE OPTION, 20 MIN FIRE RATED
10	STRIKE
11	SCREW, REINF, STRIKE
12	REINFORCEMENT, STRIKE

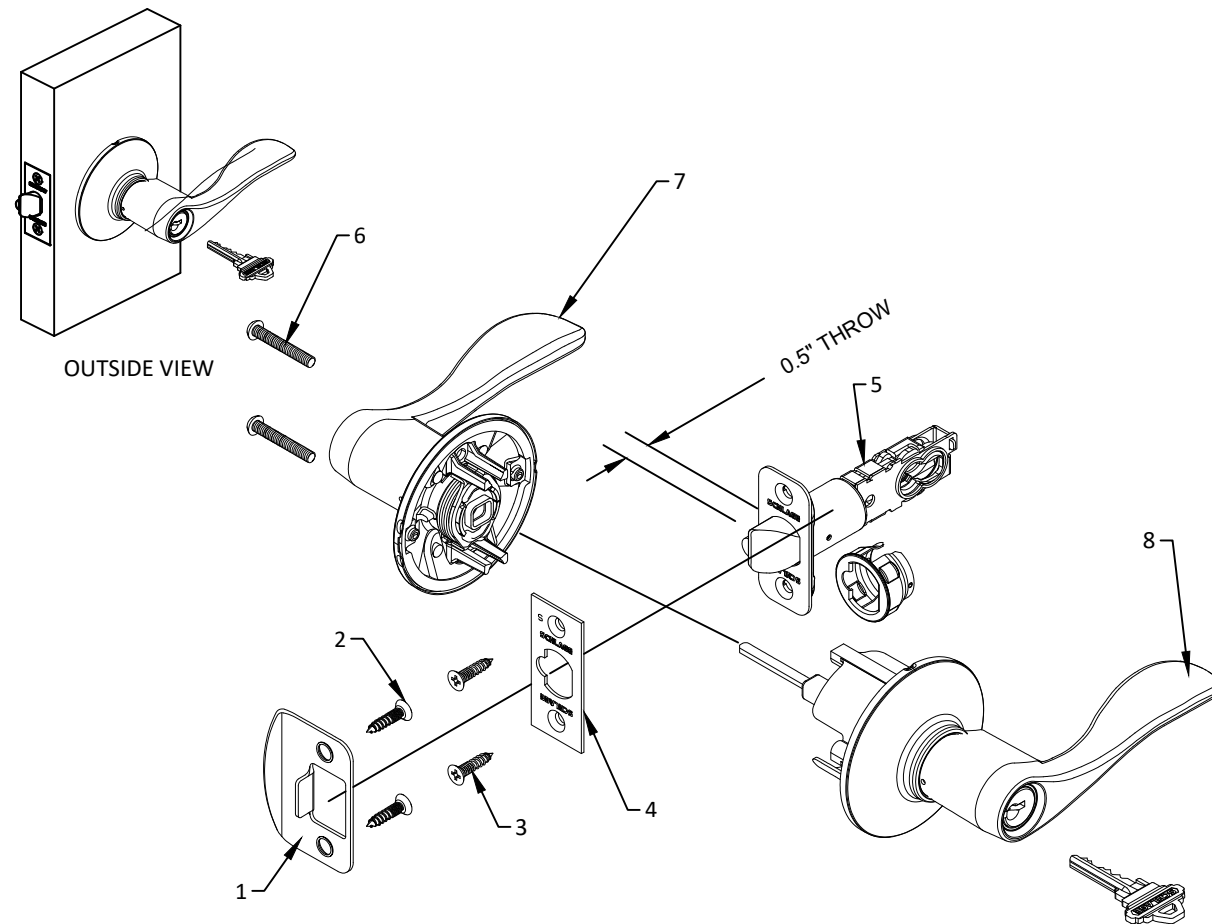

SCHLAGE F/FA/FE/FC-SERIES CYLINDRICAL LOCK
TO BE USED WITH:
SCHLAGE B-SERIES OR BE-SERIES DEADLOCK
LOCKS MAY HAVE KNOB, LEVEL OR GRIP HANDLESET

TABLE 16 - SCHLAGE F(A)-SERIES CYLINDRICAL LOCK - COMPONENTS

ITEM	DESCRIPTION
1	STRIKE PLATE 1.63" X 2.25", 0.057" MIN. STEEL
2	MOUNTING SCREWS, #8 X 2-1/2" PFH WS, STRIKE TO FRME
3	MOUNTING SCREWS, #8 X 1-1/4" PFH WS, LATCH TO DOOR
4	LATCHBOLT FACE PLATE, 0.052" MIN. STEEL
5	CYLINDRICAL LATCHBOLT
6	LEVER MOUNTING SCREW
7	INSIDE LEVER OR KNOB ASSEMBLY
8	OUTSIDE LEVER, KNOB, OR GRIP HANDLE ASSEMBLY



ALLEGION - SCHLAGE LOCK COMPANY, LLC.
11819 N. PENNSYLVANIA STREET
CARMEL, IN 46032
PH: (317) 715-4073


TITLE:
SCHLAGE F/FA/FE/FC SERIES CYLINDRICAL
LOCKS AND B/BE/XE DEADBOLTS
COMPONENT APPROVAL (HVHZ) (IMPACT)
CONFIGURATION 7

PREPARED BY:
BUILDING DROPS, INC.
1900 NE MIAMI CT. SUITE 2-15
MIAMI, FL 33132
PH: (954)399-8478
FAX: (954)744-4738
WEB: www.buildingdrops.com



REMARKS	BY	DATE
A. LOCK UPDATE	DI	01/26

THE INSTALLATION DETAILS DESCRIBED HEREIN ARE GENERIC
AND MAY NOT REFLECT ACTUAL CONDITIONS FOR A SPECIFIC
SITE. IF SITE CONDITIONS CAUSE INSTALLATION TO DEVIATE
FROM THE REQUIREMENTS DETAILED HEREIN, A LICENSED
ENGINEER OR ARCHITECT SHALL PREPARE SITE SPECIFIC
DOCUMENTS FOR USE WITH THIS DOCUMENT.

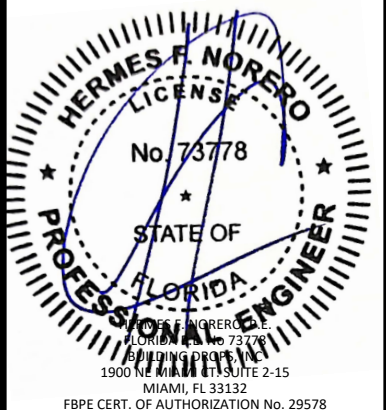

FL3265

DATE: 01.27.25

DWG. BY: JR
CHK. BY: HFN

SCALE: NTS

DWG. #: 3300

SHEET:

9

OF 12



ALLEGION - SCHLAGE LOCK COMPANY, LLC.
11819 N. PENNSYLVANIA STREET
CARMEL, IN 46032
PH: (317) 715-4073

TITLE:
SCHLAGE F/FA/FE/FC SERIES CYLINDRICAL
LOCKS AND B/BE/XE DEADLOCKS
COMPONENT APPROVAL (HVHZ) (IMPACT)

CONFIGURATION 8


PREPARED BY:
BUILDING DROPS, INC.
1900 NE MIAMI CT. SUITE 2-15
MIAMI, FL 33132

PH: (954)399-8478
FAX: (954)744-4738
WEB: www.buildingdrops.com



REMARKS	BY	DATE
A. LOCK UPDATE	DI	01/26

THE INSTALLATION DETAILS DESCRIBED HEREIN ARE GENERIC
AND MAY NOT REFLECT ACTUAL CONDITIONS FOR A SPECIFIC
SITE. IF SITE CONDITIONS CAUSE INSTALLATION TO DEVIATE
FROM THE REQUIREMENTS DETAILED HEREIN, A LICENSED
ENGINEER OR ARCHITECT SHALL PREPARE SITE SPECIFIC
DOCUMENTS FOR USE WITH THIS DOCUMENT.

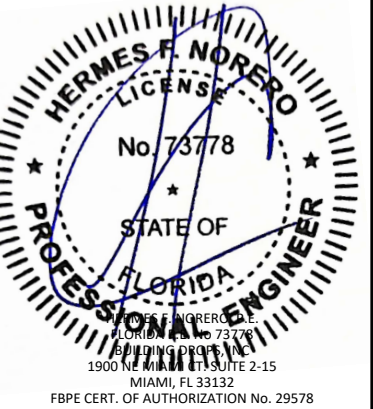

FL3265

DATE: 01.27.25


DWG. BY: JR
CHK. BY: HFN

SCALE: NTS

DWG. #: 3300

SHEET:
10


OF 12

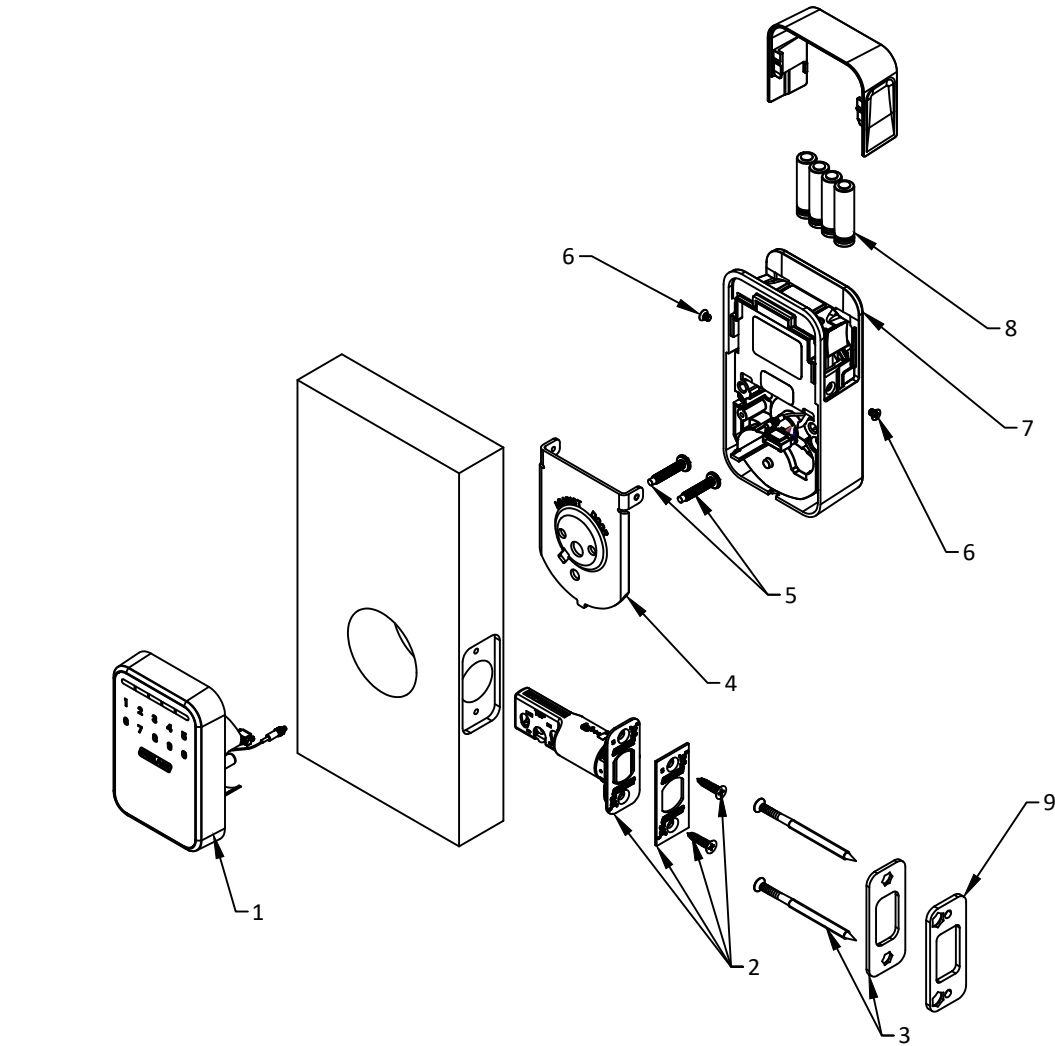

SCHLAGE BE-SERIES DEADLOCK [BE889WB] TO BE
USED WITH SCHLAGE F/FA/FE/FC LOCKS
LOCKS MAY HAVE KNOB, LEVER OR GRIP HANDLESET

TABLE 17 - SCHLAGE BE-SERIES DEADLOCK [BE889WB] - COMPONENTS


ITEM	DESCRIPTION
1	ASSEMBLY, OUTSIDE, BE889WB
2	ADJUSTABLE LATCH ASSEMBLY, TRIPLE OPTION, 20 MIN FIRE RATED
3	STRIKE
4	PLATE, SUPPORT
5	SCREW, PHIL, PAN, 10-32 X 1", 1/8" DOG POINT
6	SCREW, 6-32 X 3/16", UNDER CUT FL HD, PH DRIVE
7	ASSEMBLY, INSIDE, WALTON
8	FOUR BATTERIES PACK
9	REINFORCEMENT, STRIKE

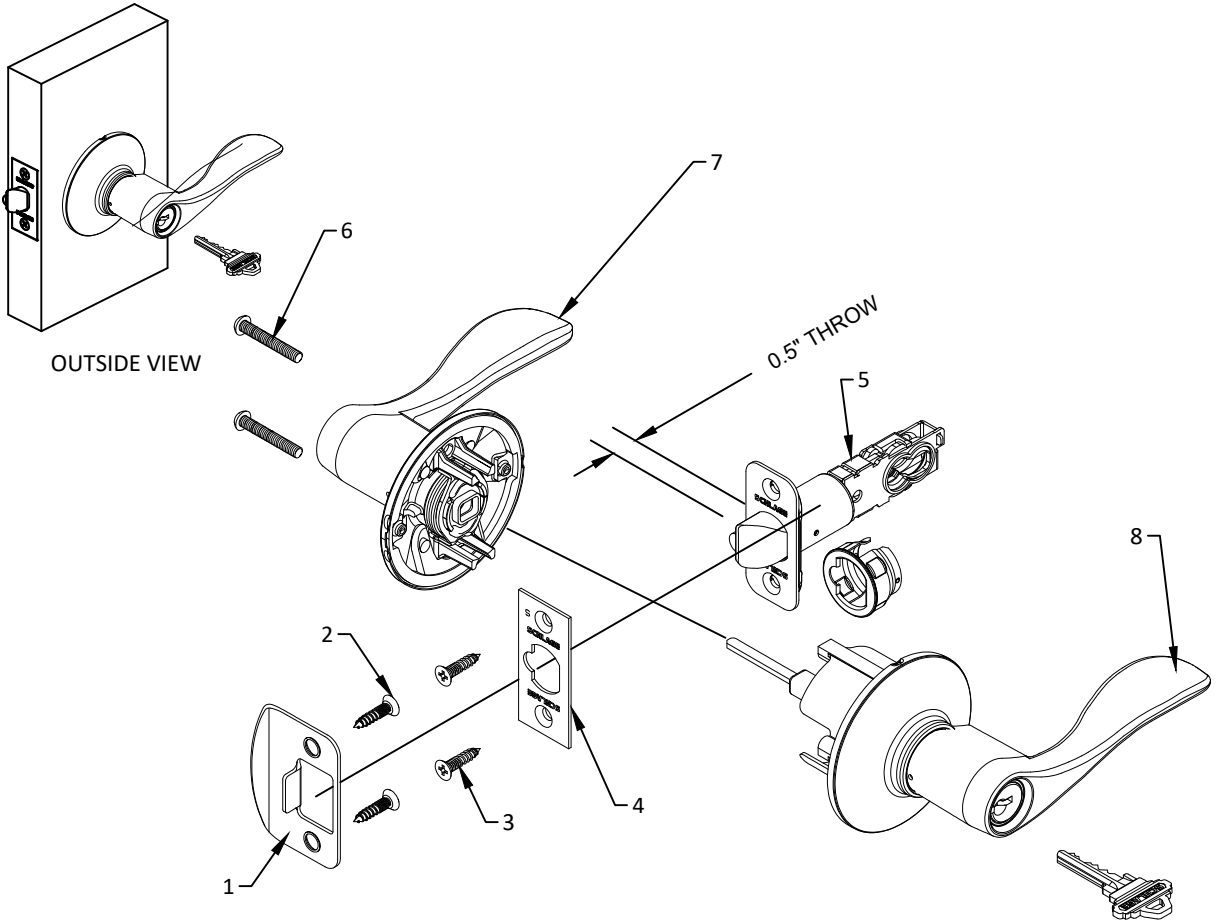

SCHLAGE F/FA/FE/FC-SERIES CYLINDRICAL LOCK
TO BE USED WITH:
SCHLAGE B-SERIES OR BE-SERIES DEADLOCK
LOCKS MAY HAVE KNOB, LEVER OR GRIP HANDLESET

TABLE 18 - SCHLAGE F(A)-SERIES CYLINDRICAL LOCK - COMPONENTS

ITEM	DESCRIPTION
1	STRIKE PLATE 1.63" X 2.25", 0.057" MIN. STEEL
2	MOUNTING SCREWS, #8 X 2-1/2" PFH WS, STRIKE TO FRME
3	MOUNTING SCREWS, #8 X 1-1/4" PFH WS, LATCH TO DOOR
4	LATCHBOLT FACE PLATE, 0.052" MIN. STEEL
5	CYLINDRICAL LATCHBOLT
6	LEVER MOUNTING SCREW
7	INSIDE LEVER OR KNOB ASSEMBLY
8	OUTSIDE LEVER, KNOB, OR GRIP HANDLE ASSEMBLY

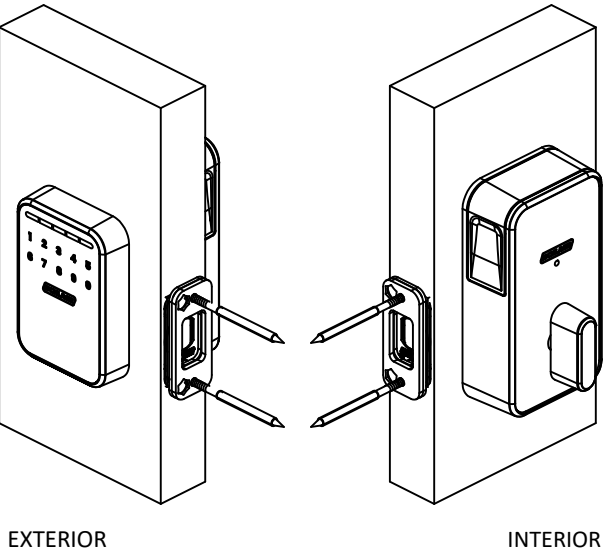



ALLEGION - SCHLAGE LOCK COMPANY, LLC.
11819 N. PENNSYLVANIA STREET
CARMEL, IN 46032
PH: (317) 715-4073

TITLE:
SCHLAGE F/FA/FE/FC SERIES CYLINDRICAL
LOCKS AND B/BE/XE DEADBOLTS
COMPONENT APPROVAL (HVHZ) (IMPACT)

CONFIGURATION 9


PREPARED BY:
BUILDING DROPS, INC.
1900 NE MIAMI CT. SUITE 2-15
MIAMI, FL 33132

PH: (954)399-8478
FAX: (954)744-4738
WEB: www.buildingdrops.com




REMARKS	BY	DATE
A. LOCK UPDATE	DI	01/26

THE INSTALLATION DETAILS DESCRIBED HEREIN ARE GENERIC
AND MAY NOT REFLECT ACTUAL CONDITIONS FOR A SPECIFIC
SITE. IF SITE CONDITIONS CAUSE INSTALLATION TO DEVIATE
FROM THE REQUIREMENTS DETAILED HEREIN, A LICENSED
ENGINEER OR ARCHITECT SHALL PREPARE SITE SPECIFIC
DOCUMENTS FOR USE WITH THIS DOCUMENT.

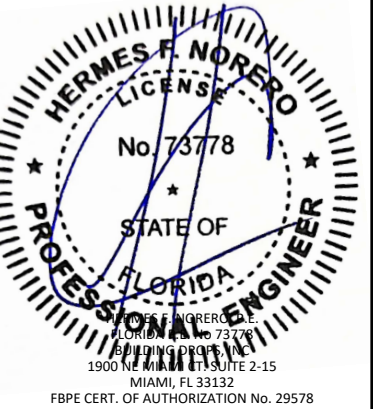


FL3265

DATE:	01.27.25
DWG. BY:	JR
CHK. BY:	HFN
SCALE:	NTS
DWG. #:	3300
SHEET:	11

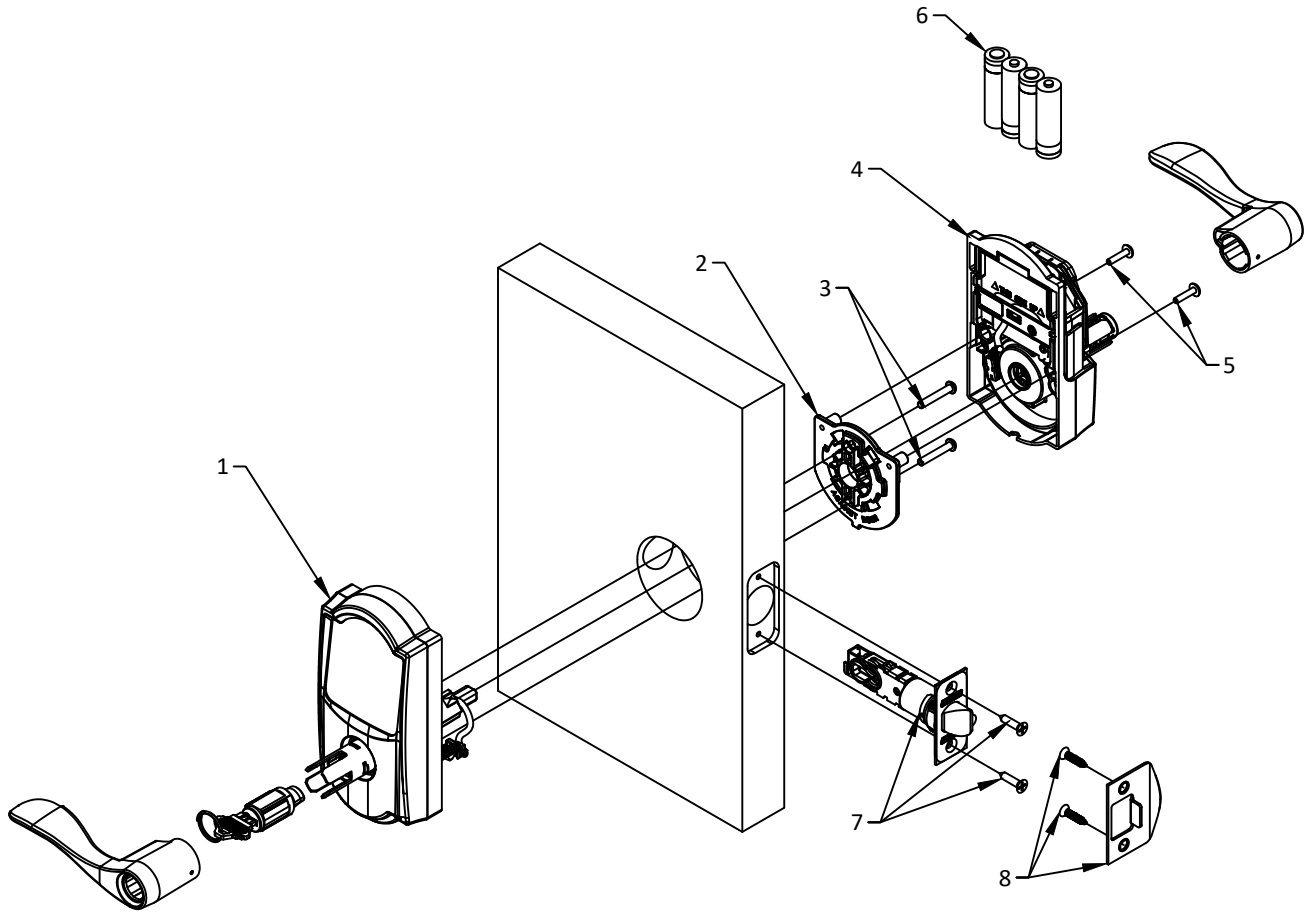


CENTURY DESIGN

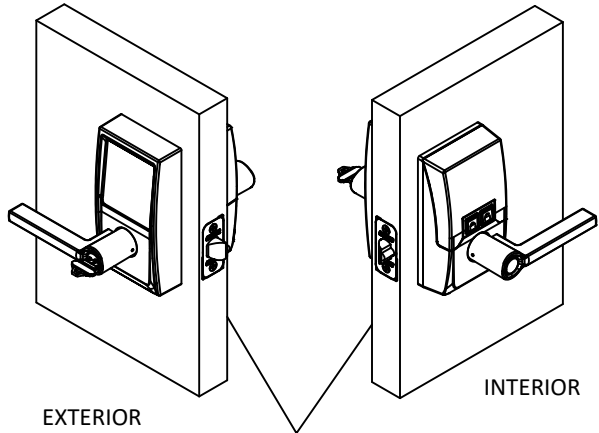


SCHLAGE F-SERIES LATCH

SCHLAGE FE789 SERIES KEYPAD LOCK
MUST BE USED WITH SCHLAGE B-SERIES
DEADLOCK

CAMELOT DESIGN

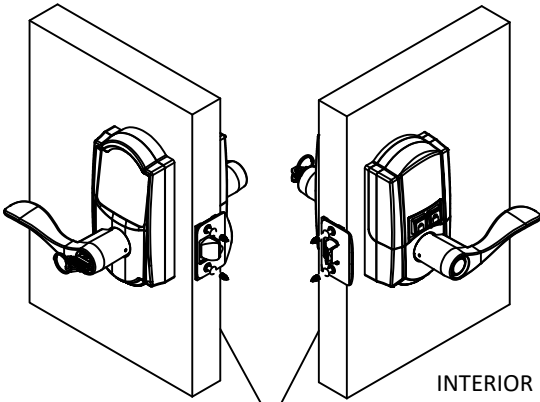

SCHLAGE F-SERIES LATCH

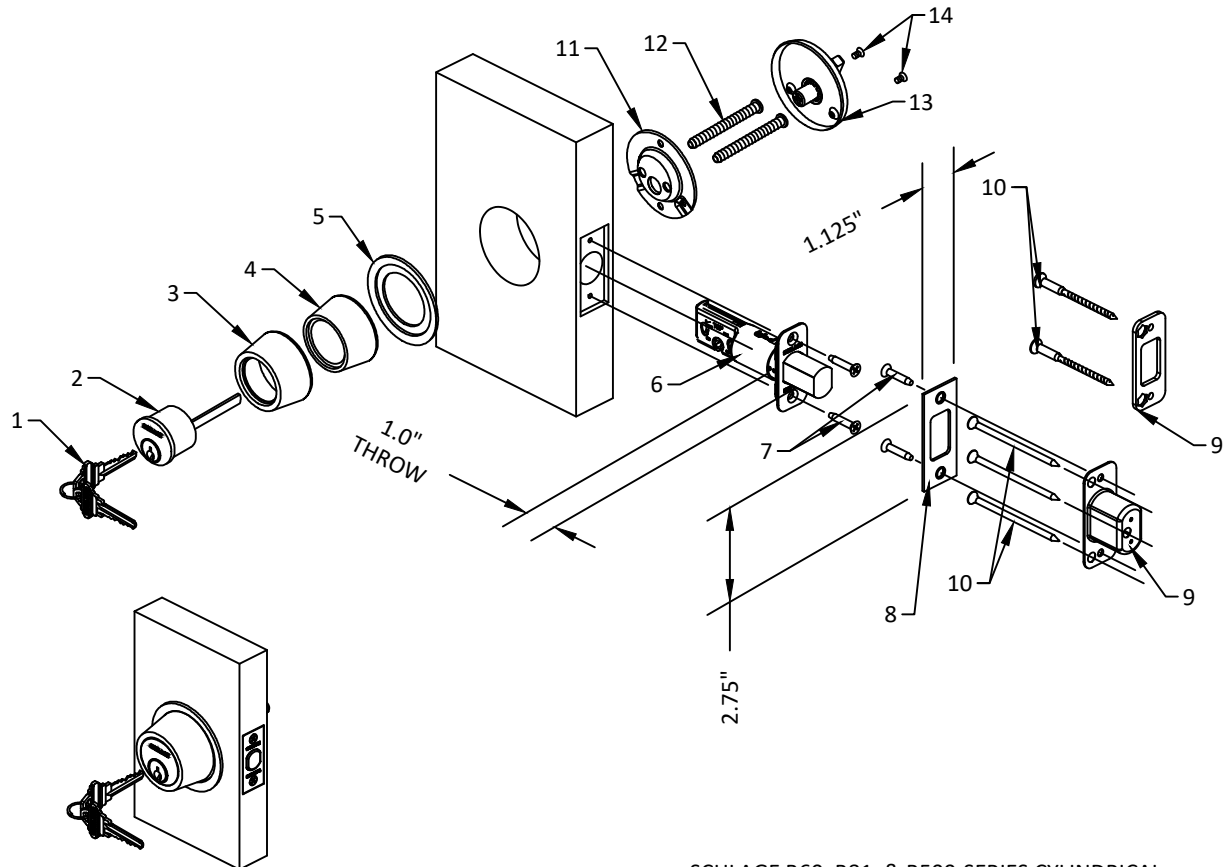

OUTSIDE VIEW*


SCHLAGE B60, B81, & B500-SERIES CYLINDRICAL
DEADLOCK WITH FUSION DEADBOLT
MUST BE USED WITH:
SCHLAGE F/FA/FC-SERIES CYLINDRICAL LOCKS
OR FE-SERIES KEY-PAD CYLINDRICAL LOCKS

TABLE 19 - SCHLAGE F(A)-SERIES CYLINDRICAL LOCK - COMPONENTS

ITEM	DESCRIPTION
1	ASSEMBLY, OUTSIDE
2	PLATE, SUPPORT, INSIDE ASSEMBLY
3	SCREW, MOUNTING
4	ASSEMBLY, INSIDE
5	SCREW, #6-32 X 5/8" PHILLIPS DRIVE, TRUSS HEAD, SS
6	FOUR BATTERIES PACK, AA BATTERY
7	LATCH
	SQUARE CORNER
	DUAL OPTION
	TRIPLE OPTION
8	STRIKE
	SQUARE CORNER WITH 5" BACKSET
	SQUARE CORNER T STRIKE W/ BOX
	SQUARE CORNER PULL UP
	ROUND CORNER PULL UP
8	STRIKE
	DUAL OPTION PULL UP
ANSI T STRIKE	


TABLE 20 - SCHLAGE B60, B81, & B500-SERIES CYLINDRICAL
DEADLOCK - COMPONENTS

ITEM	DESCRIPTION
1	KEYS
2	CYLINDER
3	TRIM RING
4	INSERT RING
5	RING FOR 2" BORE
6	SCHLAGE FUSION PLATFORM DEADBOLT
7	(4) SPCL PHILLIPS FLAT UNDERCUT HEAD COMBINATION WOOD/MACHINE SCREW SCHLAGE C603-897, #8-32 UNC 2A
8	STRIKE PLATE (JAMB) CRS ASTM A109
9	DUST BOX, METAL B520-622 STRIKE REINFORCEMENT METAL B502-914
10	PHILLIPS FLAT HEAD SCREW, #12 X 3"
11	MOUNTING PLATE
12	MOUNTING SCREWS
13	THUMBTURN
14	MOUNTING SCREWS, ROSE

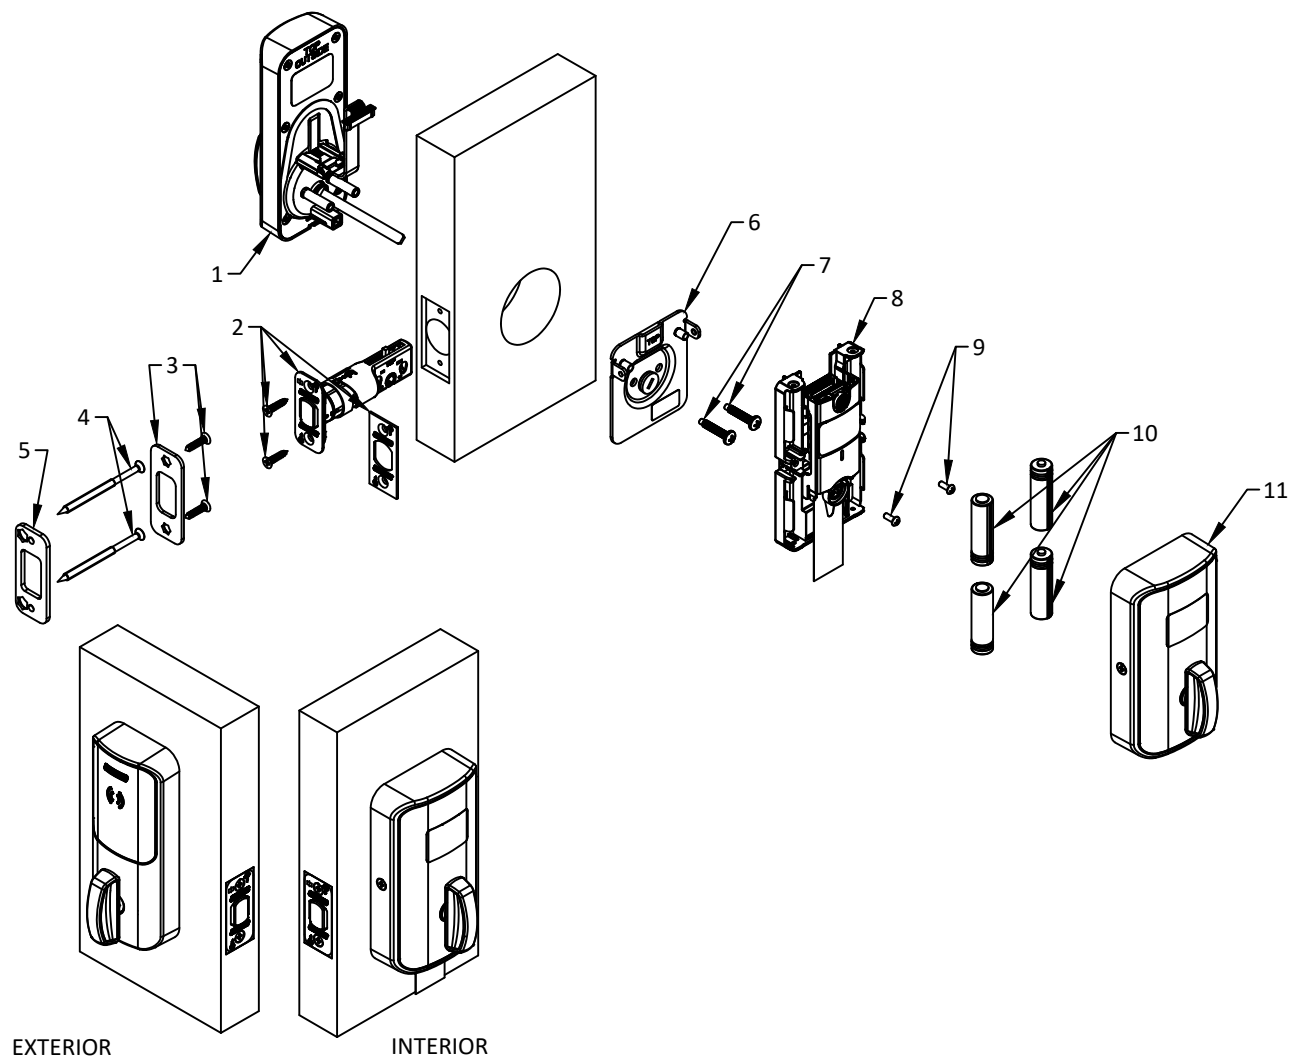

SCHLAGE XE360-DB SERIES CYLINDRICAL DEADLOCK
TO BE USED WITH SCHLAGE F/FA/FE/FC-SERIES LOCKS
LOCKS MAY HAVE KNOB, LEVER OR GRIP HANDLESET

TABLE 21 - SCHLAGE XE360-DB SERIES CYLINDRICAL DEADLOCK - COMPONENTS	
ITEM	DESCRIPTION
1	ASSEMBLY, OUTSIDE, MANUAL THROW DEADBOLT
2	ADJUSTABLE BOLT ASSEMBLY, DUAL OPTION, BEVELED
3	STRIKE
4	SCREW, REINF, STRIKE
5	REINFORCEMENT, STRIKE
6	ASSEMBLY, MOUNTING PLATE, INSIDE
7	SCREW, 10-32 X 1, PHIL, PAN, DOG POINT
8	INSIDE CHASSIS ASSEMBLY
9	SCREW, #6-32 X 3/8", PHILLIPS DRIVE, ROUND HEAD
10	FOUR BATTERIES PACK, AA BATTERY
11	ASSEMBLY, INSIDE, MANUAL THROW DEADBOLT
12	SCREW, #8-32 X 11/40", PHILLIPS UNDERCUT FLAT HD

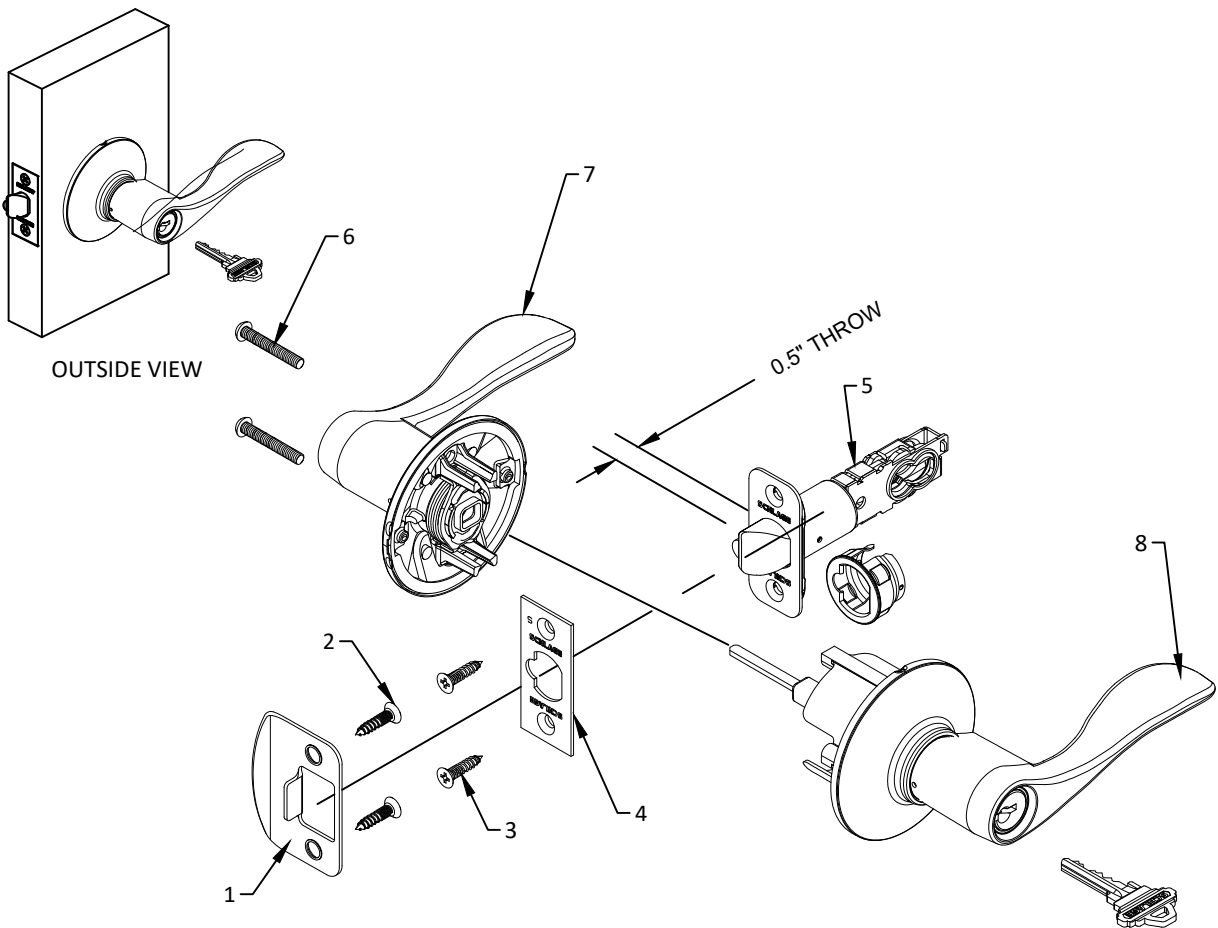

SCHLAGE F/FA/FE/FC-SERIES CYLINDRICAL LOCK
TO BE USED WITH:
SCHLAGE B-SERIES OR BE-SERIES DEADLOCK
LOCKS MAY HAVE KNOB, LEVEL OR GRIP HANDLESET

TABLE 22 - SCHLAGE F(A)-SERIES CYLINDRICAL LOCK - COMPONENTS	
ITEM	DESCRIPTION
1	STRIKE PLATE 1.63" X 2.25", 0.057" MIN. STEEL
2	MOUNTING SCREWS, #8 X 2-1/2" PFH WS, STRIKE TO FRME
3	MOUNTING SCREWS, #8 X 1-1/4" PFH WS, LATCH TO DOOR
4	LATCHBOLT FACE PLATE, 0.052" MIN. STEEL
5	CYLINDRICAL LATCHBOLT
6	LEVER MOUNTING SCREW
7	INSIDE LEVER OR KNOB ASSEMBLY
8	OUTSIDE LEVER, KNOB, OR GRIP HANDLE ASSEMBLY



ALLEGION - SCHLAGE LOCK COMPANY, LLC.
11819 N. PENNSYLVANIA STREET
CARMEL, IN 46032
PH: (317) 715-4073


TITLE:
SCHLAGE F/FA/FE/FC SERIES CYLINDRICAL
LOCKS AND B/BE/XE DEADBOLTS
COMPONENT APPROVAL (HVHZ) (IMPACT)
CONFIGURATION 10

PREPARED BY:
BUILDING DROPS, INC.
1900 NE MIAMI CT. SUITE 2-15
MIAMI, FL 33132
PH: (954)399-8478
FAX: (954)744-4738
WEB: www.buildingdrops.com



REMARKS	BY	DATE
A. LOCK UPDATE	DI	01/26

THE INSTALLATION DETAILS DESCRIBED HEREIN ARE GENERIC
AND MAY NOT REFLECT ACTUAL CONDITIONS FOR A SPECIFIC
SITE. IF SITE CONDITIONS CAUSE INSTALLATION TO DEVIATE
FROM THE REQUIREMENTS DETAILED HEREIN, A LICENSED
ENGINEER OR ARCHITECT SHALL PREPARE SITE SPECIFIC
DOCUMENTS FOR USE WITH THIS DOCUMENT.

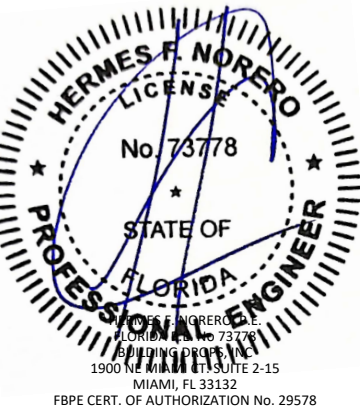

FL3265

DATE:	01.27.25
DWG. BY:	CHK. BY:
JR	HFN
SCALE:	NTS
DWG. #:	3300
SHEET:	

12