

ALLEGION - SCHLAGE LOCK COMPANY, LLC.

SCHLAGE/DEXTER/COBRA LOCKS AND DEADBOLT COMPONENT APPROVAL (HVHZ)(IMPACT)

TABLE OF CONTENTS	
SHEET #	DESCRIPTION
1	GENERAL NOTES & APPROVED HARDWARE MODELS
2	TYPICAL JAMB TO BUCK & DOOR CROSS SECTIONS
3	SCHLAGE DEXTER SERIES J10 PASSAGE
4	SCHLAGE DEXTER SERIES JD60 CYLINDER DEADBOLT
5	SCHLAGE S200 SERIES INTERCONNECTED LOCK
6	SCHLAGE COBRA KEYPAD (KPL) FE575/595 WITH ESCUTCHEON TRIM
7	SCHLAGE COBRA KEYPAD (KPL) FE575/595 SERIES WITH ROSE TRIM
8	SCHLAGE CS210 & FE200 SERIES INTERCONNECTED LOCK
9	SCHLAGE FE410F/FE410F-B60 SERIES INTERCONNECTED LOCK

LIMITATION AND SPECIFICATION NOTES:

1. THESE DEVICES ARE APPROVED TO BE EQUAL ALTERNATIVE TO BE USED IN SINGLE SOLID WOOD, STEEL AND FIBERGLASS DOORS, HOLDING CURRENT NOA OR FLORIDA PRODUCT APPROVAL. THE LOWEST DESIGN PRESSURE RATING SHALL APPLY.
2. DOOR PANEL SHALL BE CORE FILLED WITH APPROVED POLYSTYRENE OR POLYURETHANE COMPLYING WITH FLORIDA BUILDING CODE, OR STIFFENERS WITH PANEL MINIMUM OVERALL 1.75" THICKNESS.
3. DOOR PANEL FACE SHEETS TO BE MINIMUM 24GA. OR BETTER FOR STEEL DOORS AND MINIMUM 0.082" THK. FIBERGLASS SKIN FOR FIBERGLASS DOORS. LOCK STILES FOR THE WOOD EDGE STEEL DOOR SHALL BE MINIMUM 1.66" WIDE x 1.251" DEEP. LOCK STILES FOR THE STEEL EDGE STEEL DOOR SHALL BE MINIMUM 0.040" ROLL FORMED STEEL, TOP & BOTTOM RAIL; 1.69" WIDE x 0.50" DEEP, SIDE STILES; 1.69" WIDE x 0.625" DEEP & WOOD LOCK BLOCK
4. DOOR JAMBS SHALL BE MINIMUM 1.25" WIDE x 4.5" DEEP PINE WOOD OR BETTER.
5. THESE DEVICES SHALL BE INSTALLED IN A SINGLE DOOR NO WIDER THAN 36.0" AND HIGHER THAN 96.0,"(SEE DESIGN PRESSURE TABLE).
6. ELECTRICAL/ELECTRONIC FUNCTION AND INSTALLATION OTHER THAN SELF CONTAINED ELECTRONIC DEVICE, IS NOT PART OF THIS APPROVAL AND SUCH INSTALLATION MUST BE REVIEWED BY CORRESPONDING BUILDING AUTHORITY.
7. EGRESS COMPLIANCE TO BE REVIEWED BY BUILDING OFFICIALS.

GENERAL NOTES

1. THE PRODUCT SHOWN HEREIN IS DESIGNED AND MANUFACTURED TO COMPLY WITH THE CURRENT EDITION OF THE FLORIDA BUILDING CODE (FBC), INCLUDING HVHZ AND HAVE BEEN TESTED TO HVHZ PROTOCOLS TAS 201-94, 202-94, AND 203-94. THE LOCK HARDWARE PRODUCTS LISTED MEET THE REQUIREMENTS FOR HIGH VELOCITY HURRICANE WINDBORNE DEBRIS ZONES AS PRESCRIBED IN THE CURRENT FLORIDA BUILDING CODE.
2. THE LOCK HARDWARE PRODUCTS LISTED SHALL BE USED IN CONJUNCTION WITH CURRENT NOA'S AND FLORIDA BUILDING CODE APPROVED PRODUCTS UTILIZING SIMILAR COMPONENTS AND WILL BE LIMITED BY THE LESSER DESIGN PRESSURE. THE HARDWARE CAN BE USED WITH FIBERGLASS, WOOD AND STEEL SIDE HINGED SWINGING DOORS HOLDING A CURRENT NOA OR FBC APPROVAL.
3. DESIGN PRESSURE RATING SEE TABLE 1.

TABLE 1. DESIGN PRESSURE RATING INSWING / OUTSWING HARDWARE FOR SINGLE DOORS			
HARDWARE MODEL	MAX. DOOR SIZE, TYPE & SWING (UNDER SEPARATE APPROVAL)	DESIGN PRESSURE RATING	IMPACT RATING
SCHLAGE COBRA KEYPAD (KPL) FE575 WITH DEXTER JD60/62 DEADBOLT	3'0" X 8'0" <u>SINGLE FLUSH/OPAQUE DOOR</u> WOOD, STEEL, OR COMPOSITE EDGE INSWING OR OUTSWING	+ / - 65.0 PSF	LARGE AND SMALL MISSILE IMPACT - LMI 50 F/S
SCHLAGE COBRA "PLUS" KEYPAD (KPL) FE595 WITH DEXTER JD60/62 DEADBOLT			
DEXTER J-SERIES CYLINDRICAL LOCK KNOB OR LEVER (J10/54) WITH JD-SERIES (JD60/62) DEADBOLT OR JH-SERIES HANDLESET WITH DEADBOLT (JH60/JH62)			
SCHLAGE CS210 SERIES (S210-B60/S210-B500), FE200 SERIES (FE210/FE215) AND FE410F SERIES INTERCONNECTED ENTRANCE LOCK WITH DEADBOLT	3'0" X 8'0" <u>SINGLE FLUSH/OPAQUE DOOR</u> WOOD, STEEL, OR COMPOSITE EDGE INSWING OR OUTSWING	+ / - 55.0 PSF	LARGE AND SMALL MISSILE IMPACT - LMI 50 F/S
SCHLAGE S200 SERIES (S210/251/270/280) INTERCONNECTED LOCK WITH DEADBOLT	3'0" X 8'0" <u>SINGLE FLUSH/OPAQUE DOOR</u> WOOD EDGE INSWING OR OUTSWING		
SCHLAGE S200 SERIES (S210/251/270/280) INTERCONNECTED LOCK WITH DEADBOLT	3'0" X 6'8" <u>SINGLE FLUSH/OPAQUE DOOR</u> WOOD EDGE INSWING OR OUTSWING	+ / - 65.0 PSF	
SCHLAGE CS210 SERIES (S210-B60/S210-B500), FE200 SERIES (FE210/FE215) AND FE410F/FE410F-B60 SERIES INTERCONNECTED LOCK WITH DEADBOLT	3'0" X 6'8" <u>SINGLE FLUSH/OPAQUE DOOR</u> WOOD OR STEEL EDGE INSWING OR OUTSWING		



ALLEGION - SCHLAGE LOCK COMPANY, LLC.
11819 N. PENNSYLVANIA STREET
CARMEL, IN 46032
PH: (317) 715-4073

TITLE:
SCHLAGE/DEXTER/COBRA LOCKS AND
DEADBOLT COMPONENT APPROVAL
GENERAL NOTES & APPROVED
HARDWARE MODELS


PREPARED BY:
BUILDING DROPS, INC.
1900 NE MIAMI CT, SUITE 2-15
MIAMI, FL 33132
PH: (954)399-8478
FAX: (954)744-4738
WEB: www.buildingdrops.com





REMARKS	BY	DATE

THE INSTALLATION DETAILS DESCRIBED HEREIN ARE GENERIC AND MAY NOT REFLECT ACTUAL CONDITIONS FOR A SPECIFIC SITE. IF SITE CONDITIONS CAUSE INSTALLATION TO DEVIATE FROM THE REQUIREMENTS DETAILED HEREIN, A LICENSED ENGINEER OR ARCHITECT SHALL PREPARE SITE SPECIFIC DOCUMENTS FOR USE WITH THIS DOCUMENT.

Digitally signed by Hermes F. Norero, P.E.
Reason: I am approving this document
Date: 2025.02.27 12:40:06 -0500


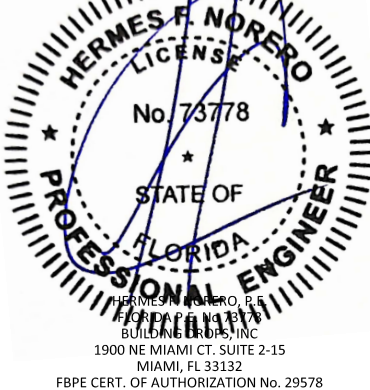


FL3265	
DATE: 01.29.25	
DWG. BY: JR	CHK. BY: HFN
SCALE: NTS	
DWG. #: S-2303	
SHEET: 1 OF 9	

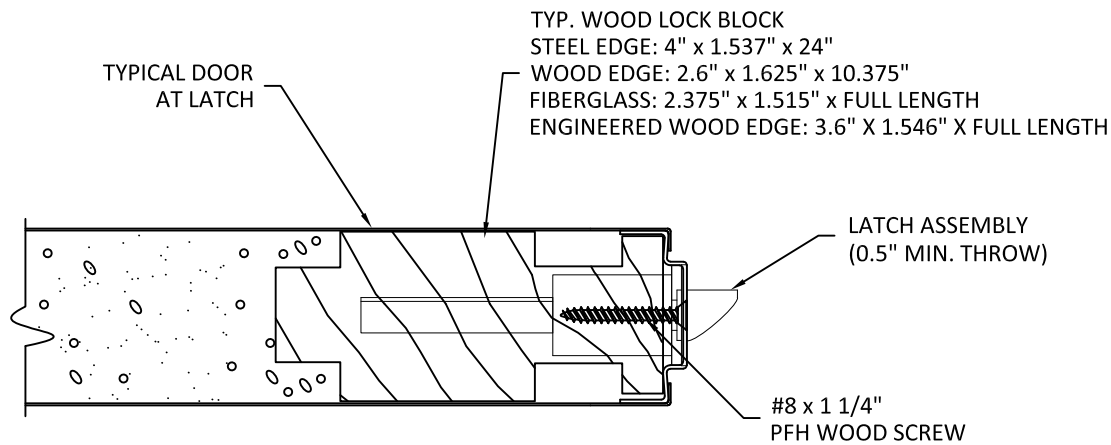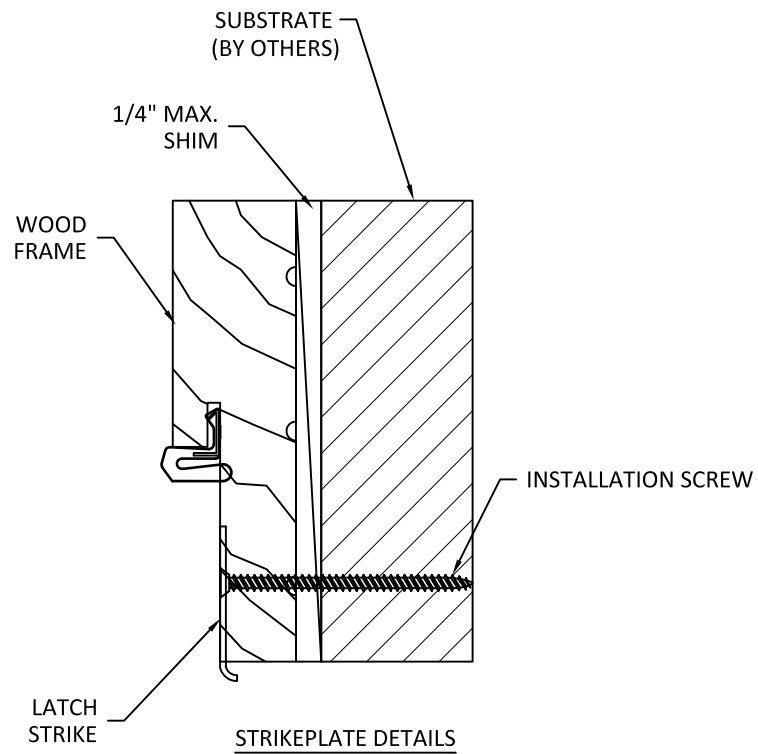


TYPICAL DOOR CROSS-SECTION
AT LATCH AREA
STEEL EDGE DOOR SHOWN. SEE SHEET 1 FOR
OTHER TYPES OF DOORS

TYPICAL LATCH INSTALLATION B-B
FOR ILLUSTRATION PURPOSE ONLY

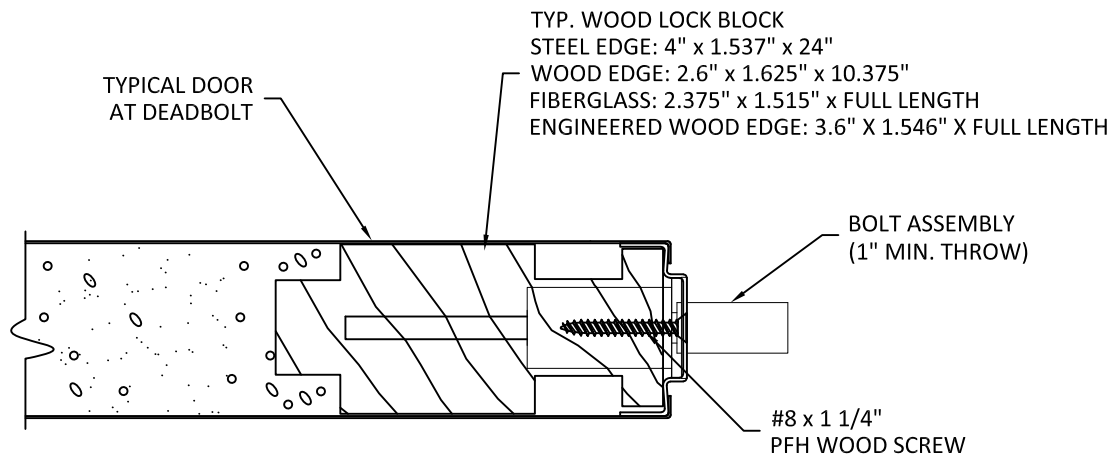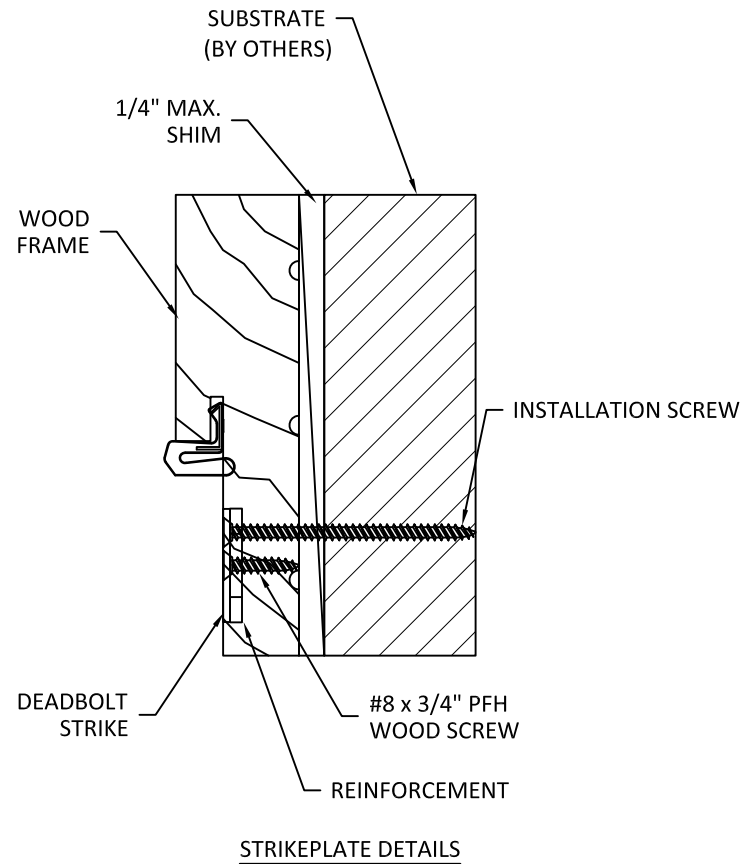

TYPICAL DOOR CROSS-SECTION
AT DEADBOLT AREA
STEEL EDGE DOOR SHOWN. SEE SHEET 1 FOR
OTHER TYPES OF DOORS

TYPICAL DEADBOLT INSTALLATION A-A
FOR ILLUSTRATION PURPOSE ONLY

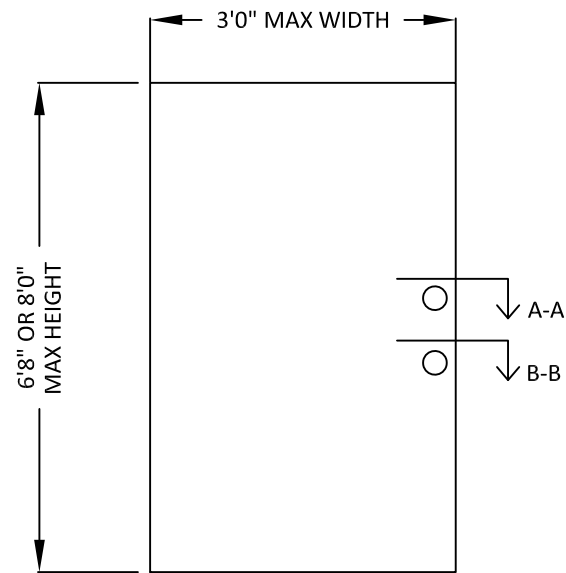

SINGLE FLUSH/OPAQUE DOOR
(UNDER SEPARATE APPROVAL)



ALLEGION - SCHLAGE LOCK COMPANY, LLC.
11819 N. PENNSYLVANIA STREET
CARMEL, IN 46032
PH: (317) 715-4073

TITLE:
SCHLAGE/DEXTER/COBRA LOCKS AND
DEADBOLT COMPONENT APPROVAL

TYPICAL JAMB TO BUCK &
DOOR CROSS SECTIONS

PREPARED BY:

BUILDING DROPS, INC.

1900 NE MIAMI CT, SUITE 2-15

MIAMI, FL 33132

PH: (954)399-8478

FAX: (954)744-4738

WEB: www.buildingdrops.com



REMARKS	BY	DATE

THE INSTALLATION DETAILS DESCRIBED HEREIN ARE GENERIC
AND MAY NOT REFLECT ACTUAL CONDITIONS FOR A SPECIFIC
SITE. IF SITE CONDITIONS CAUSE INSTALLATION TO DEVIATE
FROM THE REQUIREMENTS DETAILED HEREIN, A LICENSED
ENGINEER OR ARCHITECT SHALL PREPARE SITE SPECIFIC
DOCUMENTS FOR USE WITH THIS DOCUMENT.



FL3265

DATE: 01.29.25

DWG. BY:
JR

CHK. BY:
HFN

SCALE: NTS

DWG. #: S-2303

SHEET:

2

OF 9

DEXTER J-SERIES CYLINDRICAL LOCK KNOB OR LEVER (J10/54)
TO BE USED WITH JD-SERIES (JD60/62) DEADBOLT OR JH-SERIES HANDLESET WITH
DEADBOLT (JH60/JH62)

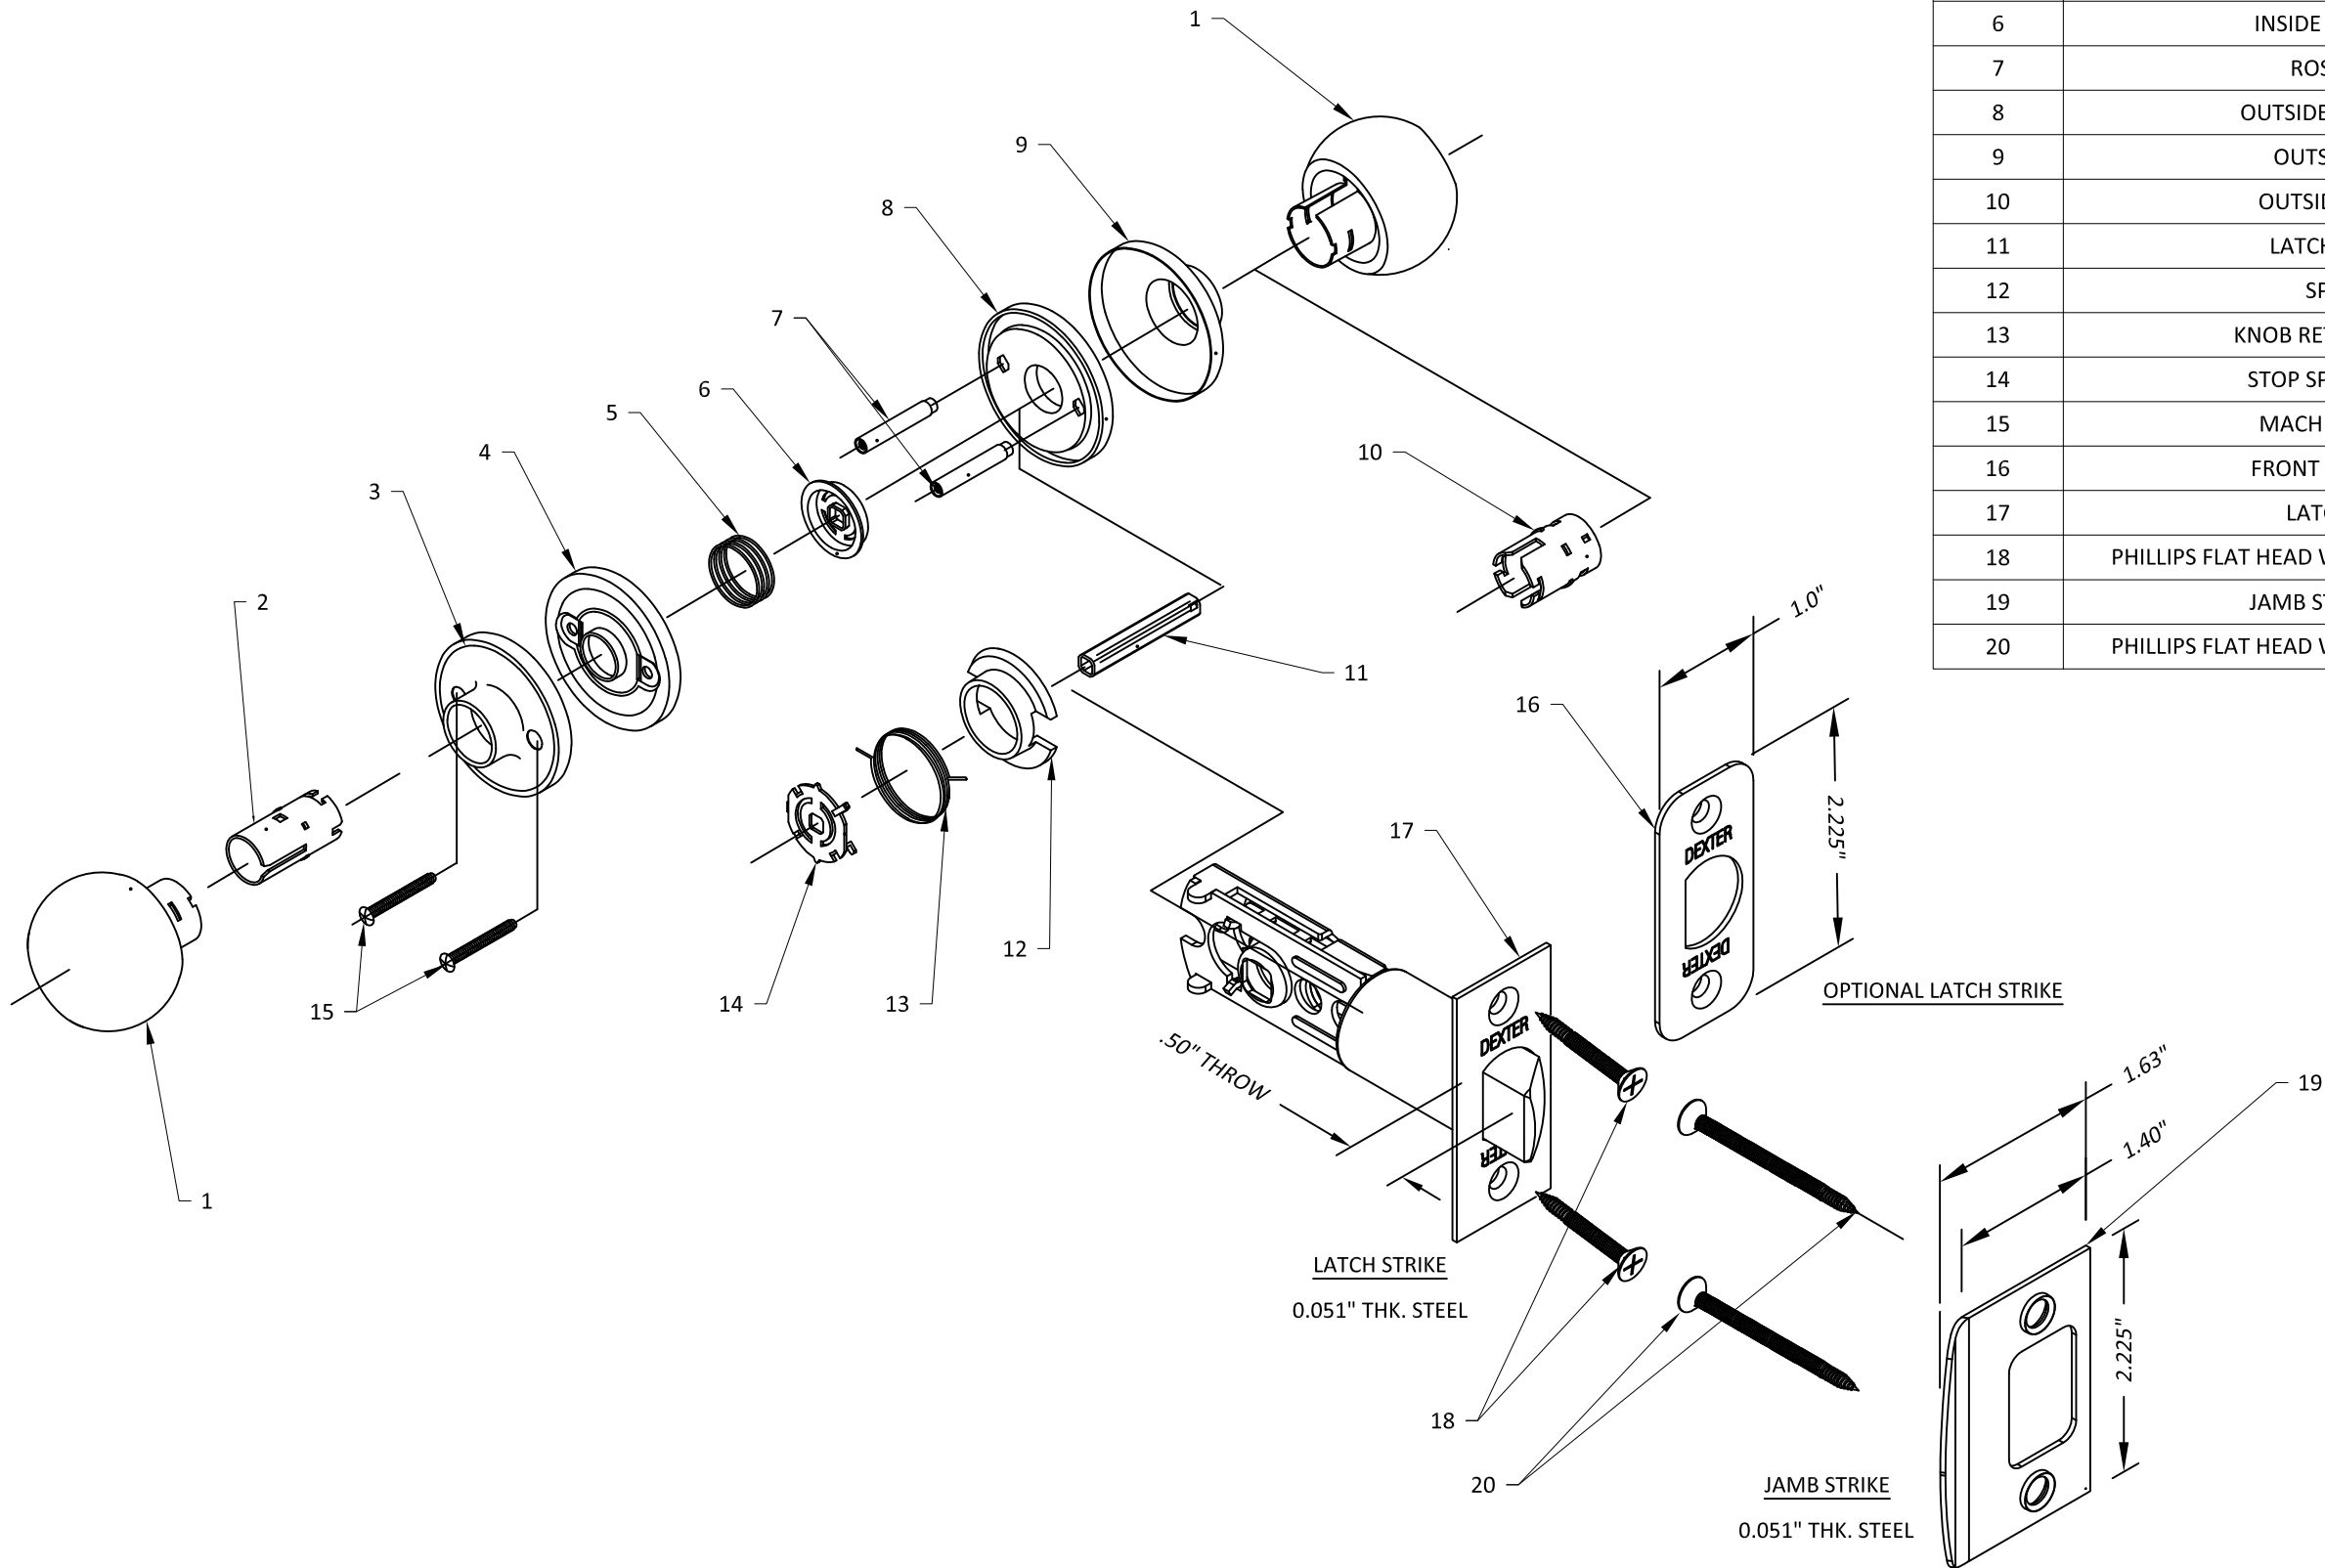


TABLE 2. DEXTER J SERIES CYLINDRICAL LOCK - COMPONENTS	
ITEM	DESCRIPTION
1	KNOB BODY / OR LEVER
2	INSIDE SLEEVE
3	INSIDE ROSE
4	INSIDE ROSE MOUNTING PLATE
5	INSIDE DISC SPRING
6	INSIDE DISC PLATE
7	ROSE STUD
8	OUTSIDE ROSE PLATE
9	OUTSIDE ROSE
10	OUTSIDE SPINDLE
11	LATCH SPINDLE
12	SPINDLE
13	KNOB RETURN SPRING
14	STOP SPRING PLATE
15	MACHINE SCREW
16	FRONT FACE PLATE
17	LATCH UNIT
18	PHILLIPS FLAT HEAD WOOD SCREW #8 X 1-1/4"
19	JAMB STRIKE PLATE
20	PHILLIPS FLAT HEAD WOOD SCREW #8 X 2-1/2"



ALLEGION - SCHLAGE LOCK COMPANY, LLC.
11819 N. PENNSYLVANIA STREET
CARMEL, IN 46032
PH: (317) 715-4073

TITLE:
SCHLAGE/DEXTER/COBRA LOCKS AND
DEADBOLT COMPONENT APPROVAL


SCHLAGE DEXTER SERIES J10
PASSAGE

PREPARED BY:
BUILDING DROPS, INC.
1900 NE MIAMI CT, SUITE 2-15
MIAMI, FL 33132
PH: (954)399-8478
FAX: (954)744-4738
WEB: www.buildingdrops.com



REMARKS	BY	DATE

THE INSTALLATION DETAILS DESCRIBED HEREIN ARE GENERIC
AND MAY NOT REFLECT ACTUAL CONDITIONS FOR A SPECIFIC
SITE. IF SITE CONDITIONS CAUSE INSTALLATION TO DEVIATE
FROM THE REQUIREMENTS DETAILED HEREIN, A LICENSED
ENGINEER OR ARCHITECT SHALL PREPARE SITE SPECIFIC
DOCUMENTS FOR USE WITH THIS DOCUMENT.

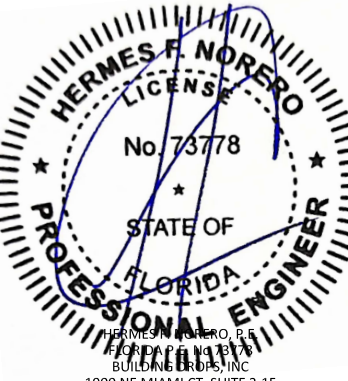

HERMES F. NORERO, P.E.
FLORIDA PROFESSIONAL ENGINEER
BUILDING DROPS, INC.
1900 NE MIAMI CT, SUITE 2-15
MIAMI, FL 33132
FBPE CERT. OF AUTHORIZATION No. 29578

FL3265

DATE: 01.29.25

DWG. BY:
JR

CHK. BY:
HFN

SCALE: NTS


DWG. #: S-2303

SHEET:

3
OF 9

TABLE 3. DEXTER JD/JH60-SERIES CYLINDRICAL DEADBOLT - COMPONENTS	
ITEM	DESCRIPTION
1	KEY
2	KEY UNIT
3	OUTSIDE ROSE
4	RING BODY
5	STUD
6	INSIDE ROSE
7	INSIDE ROSE MOUNTING PLATE
8	TURN BUTTON
9	MACHINE SCREW
10	LATCH UNIT COMPLETED
11	PHILLIPS FLAT HEAD WOOD SCREW #8 X 3/4"
12	PHILLIPS FLAT HEAD WOOD SCREW #12 X 3"
13	STRIKE PLATE (JAMB)
14	STRIKE PLATE REINFORCEMENT (JAMB)
15	PHILLIPS FLAT HEAD WOOD SCREW #8 X 1-1/4"

TABLE 4. DESIGN PRESSURE RATING (INSWING / OUTSWING)	
MAX. 3'0" x 8'0" DOOR	
+65.0 PSF	-65.0 PSF

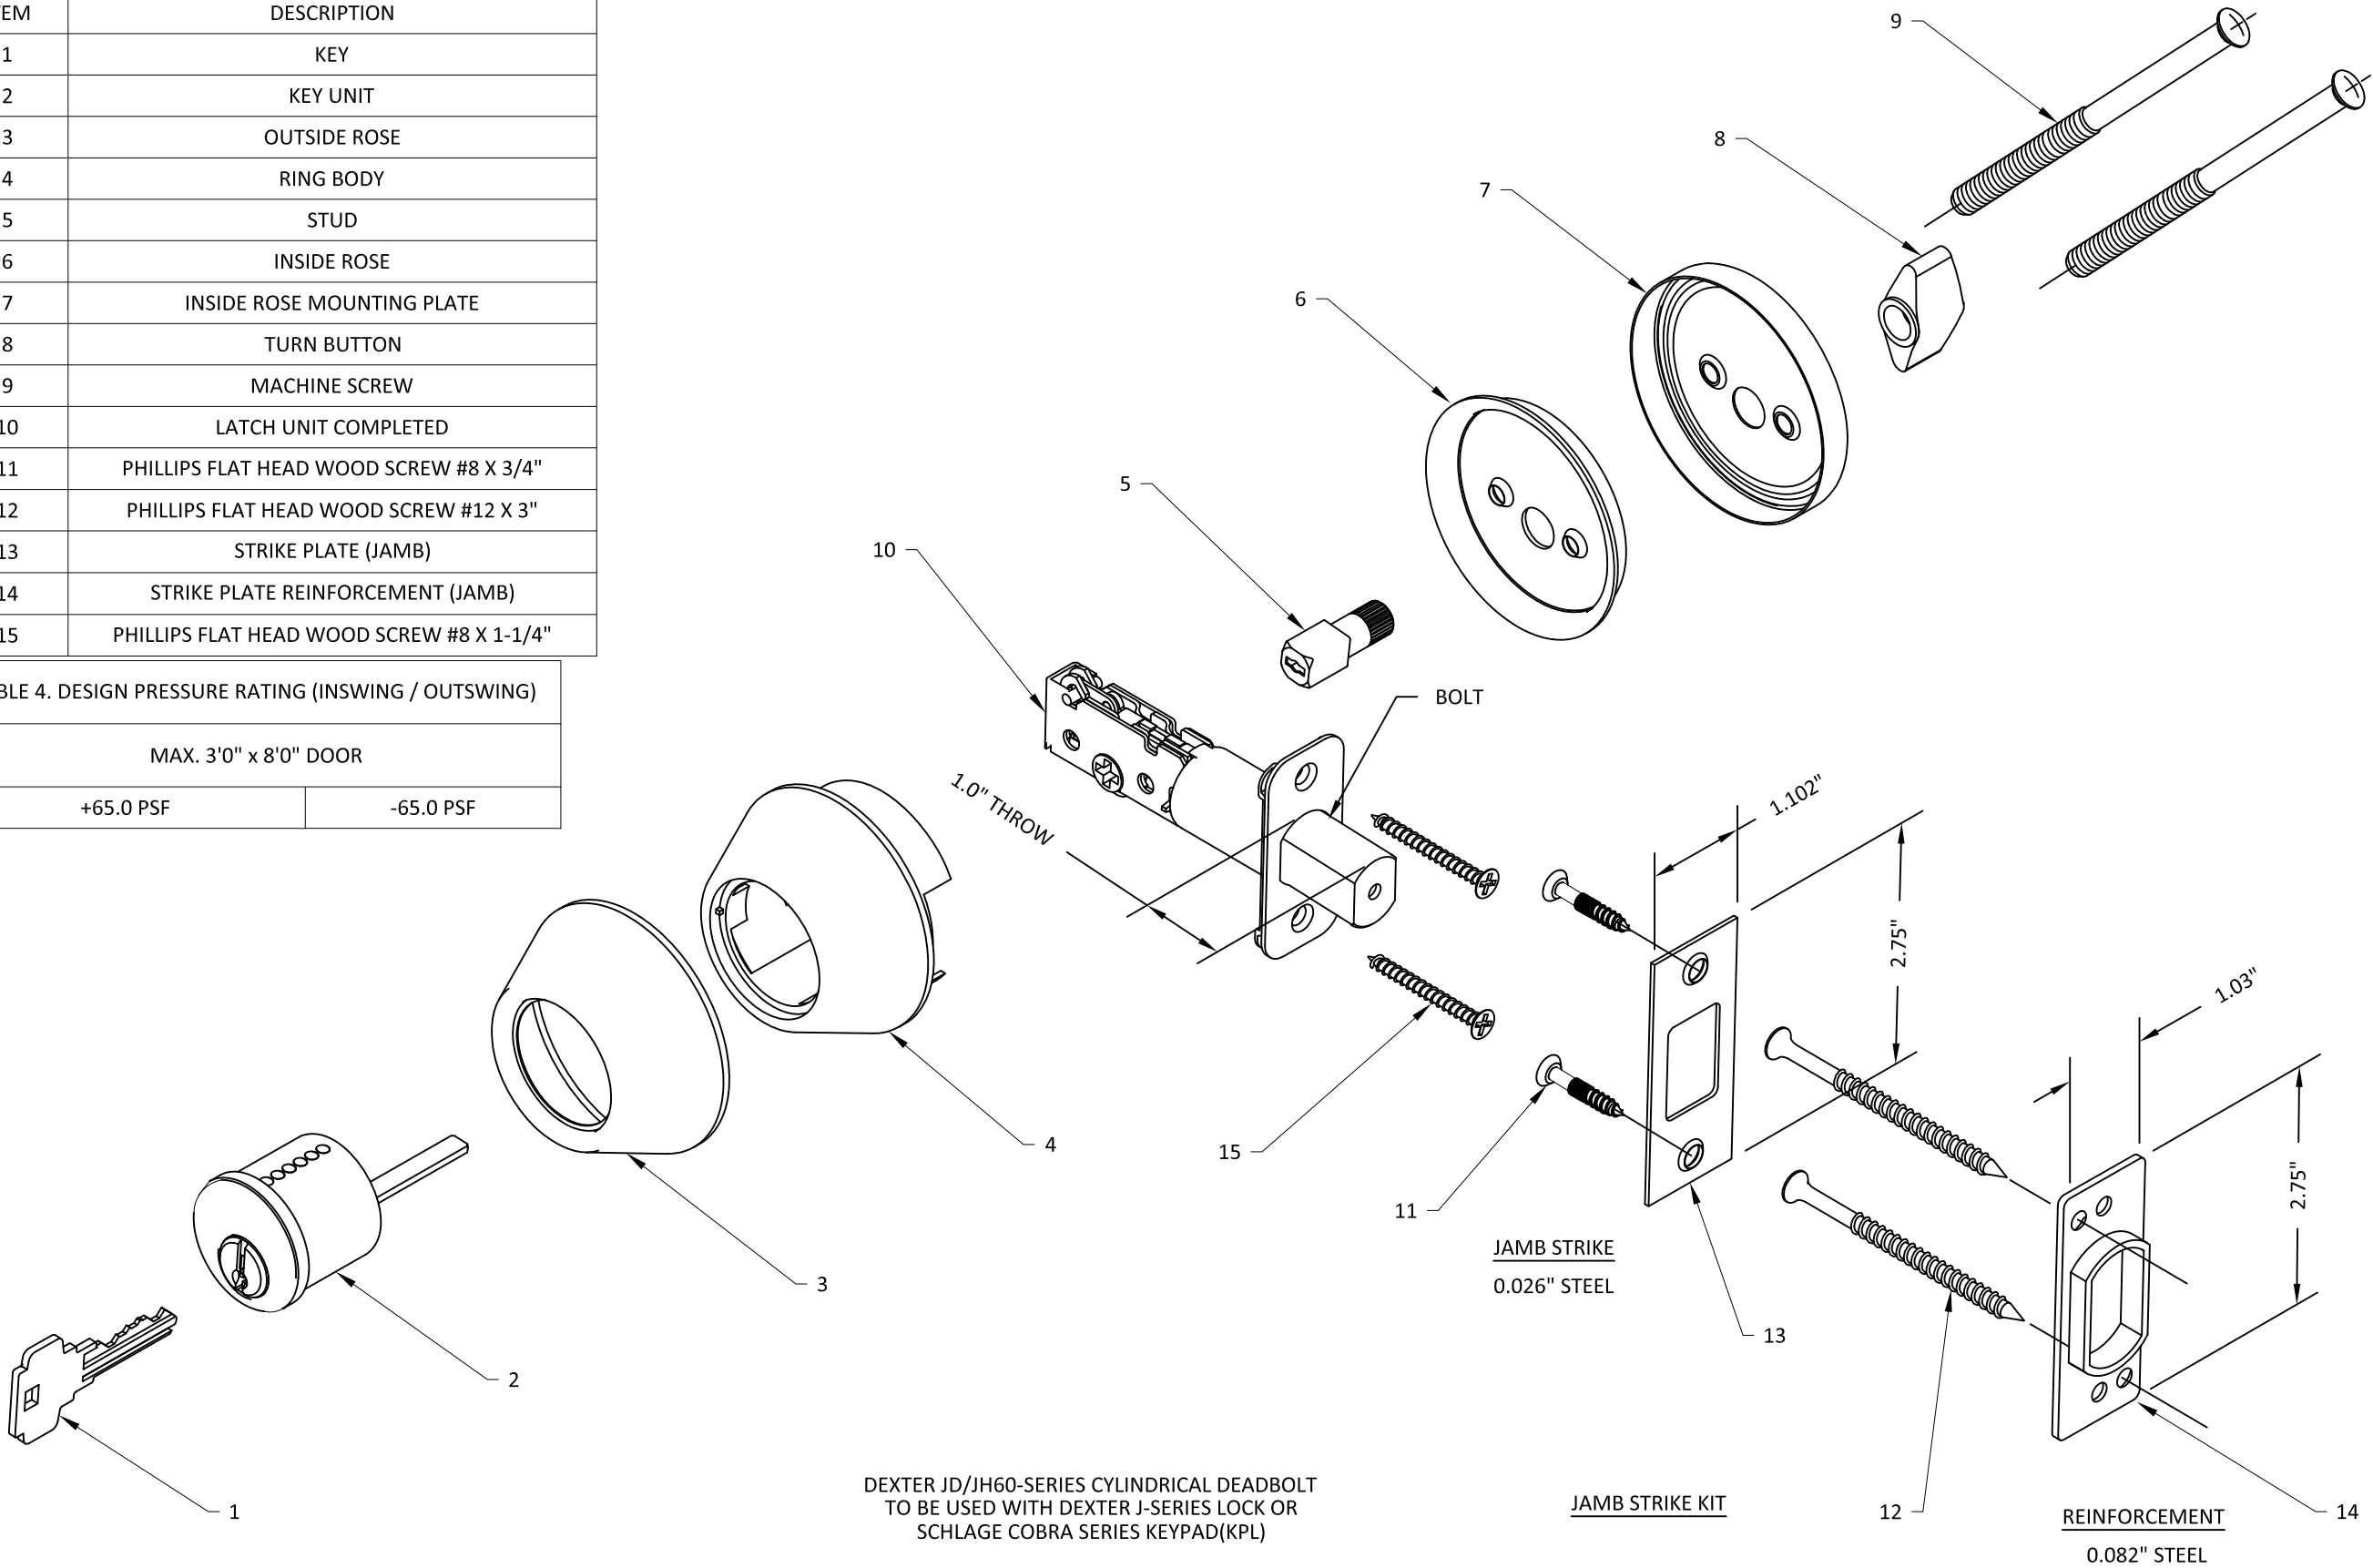

DEXTER JD/JH60-SERIES CYLINDRICAL DEADBOLT
TO BE USED WITH DEXTER J-SERIES LOCK OR
SCHLAGE COBRA SERIES KEYPAD(KPL)

JAMB STRIKE KIT

REINFORCEMENT
0.082" STEEL



ALLEGION - SCHLAGE LOCK COMPANY, LLC.
11819 N. PENNSYLVANIA STREET
CARMEL, IN 46032
PH: (317) 715-4073

TITLE:
SCHLAGE/DEXTER/COBRA LOCKS AND
DEADBOLT COMPONENT APPROVAL

SCHLAGE DEXTER SERIES JD60
CYLINDER DEADBOLT

PREPARED BY:

BUILDING DROPS, INC.

1900 NE MIAMI CT, SUITE 2-15

MIAMI, FL 33132

PH: (954)399-8478


FAX: (954)744-4738

WEB: www.buildingdrops.com



REMARKS	BY	DATE

THE INSTALLATION DETAILS DESCRIBED HEREIN ARE GENERIC
AND MAY NOT REFLECT ACTUAL CONDITIONS FOR A SPECIFIC
SITE. IF SITE CONDITIONS CAUSE INSTALLATION TO DEVIATE
FROM THE REQUIREMENTS DETAILED HEREIN, A LICENSED
ENGINEER OR ARCHITECT SHALL PREPARE SITE SPECIFIC
DOCUMENTS FOR USE WITH THIS DOCUMENT.

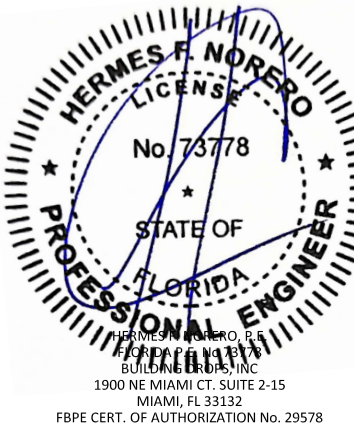

FL3265

DATE: 01.29.25

DWG. BY:
JR

CHK. BY:
HFN

SCALE: NTS

DWG. #: S-2303

SHEET:



4

OF 9


TABLE 5. SCHLAGE SERIES S200 INTERCONNECT W/DEADBOLT & LATCH - COMPONENTS	
ITEM	DESCRIPTION
1	SCREW, TRIM
2	ESCUTCHEON ASSEMBLY
3	SCREWS, MOUNTING
4	CHASSIS ASSEMBLY INSIDE
5	SCREWS, MOUNTING DB
6	INTERCONNECT ASSEMBLY
7	JAMB STRIKE PKG
8	REINFORCEMENT STRIKE PKG. (JAMB)
9	STRIKE PKG. DB (JAMB)
10	DEADLATCH & DEADBOLT
11	CHASSIS ASSEMBLY OUTSIDE
12	FIRE CUP
13	BAR
14	RING
15	BLOCKER RING
16	TRIM RING
17	SCREW CYLINDER HOUSING
18	HOUSING AND FACEPLATE ASSEMBLY
19	PHILLIPS FLAT HEAD WOOD SCREW #8 X 2-1/2"
20	PHILLIPS FLAT HEAD WOOD SCREW #8 X 1-1/4"
21	PHILLIPS FLAT HEAD WOOD SCREW #12 X 3"
22	CYLINDER
23	PHILLIIPS FLAT HEAD WOOD SCREW #8 X 3/4"

TABLE 6. DESIGN PRESSURE RATING (INSWING / OUTSWING)		
DOOR SIZE	DESIGN PRESSURE RATING	
3'0" x 6'8"	+65.0 PSF	-65.0 PSF
3'0" x 8'0"	+55.0 PSF	-55.0 PSF


SCHLAGE SERIES S200
INTERCONNECT W/DEADBOLT
& LATCH

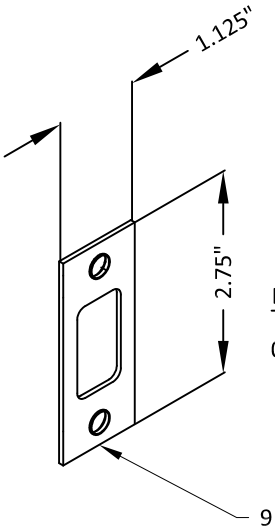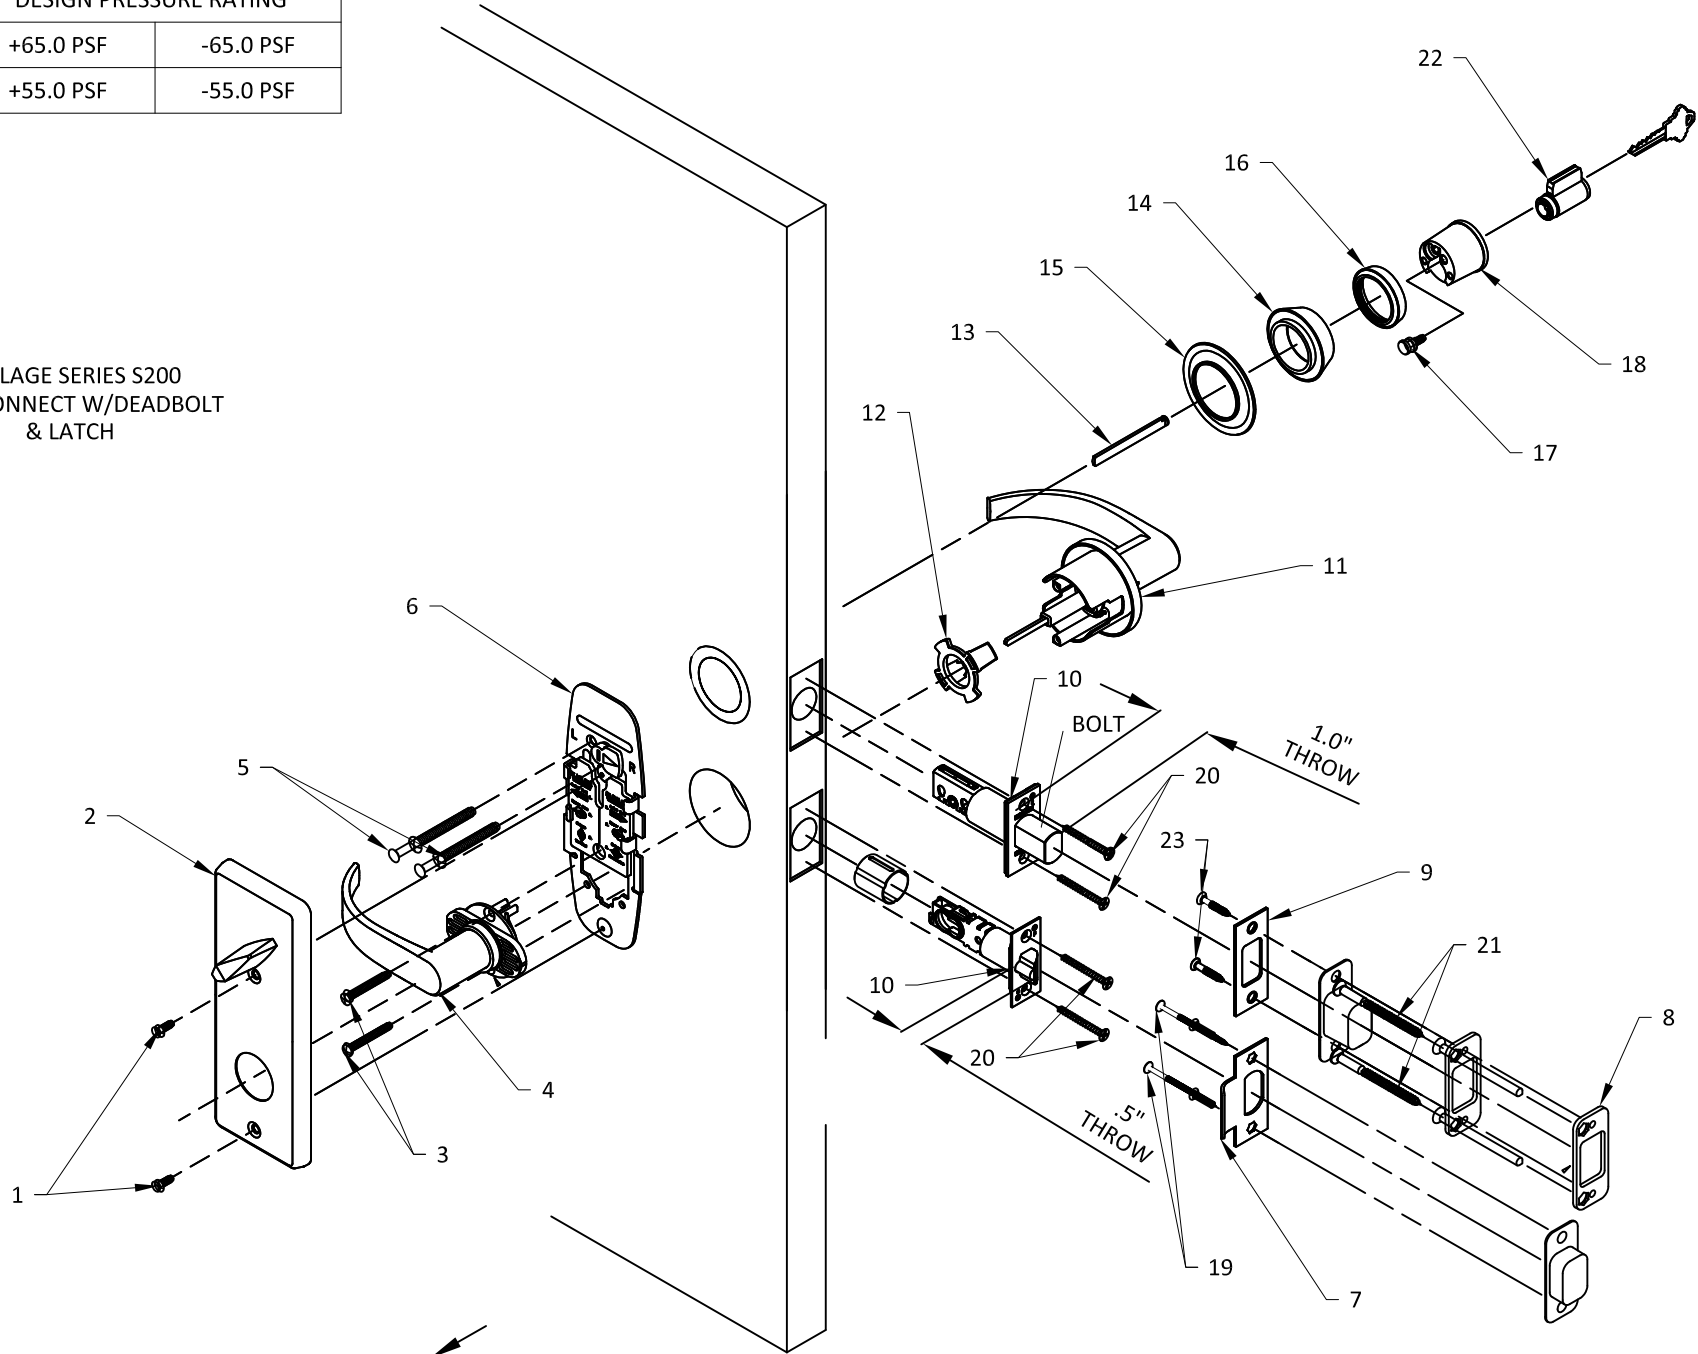

DEADBOLT JAMB STRIKE
0.067" THK. STEEL

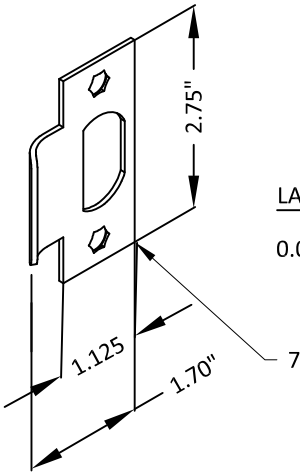

LATCH JAMB STRIKE
0.062" THK. STEEL

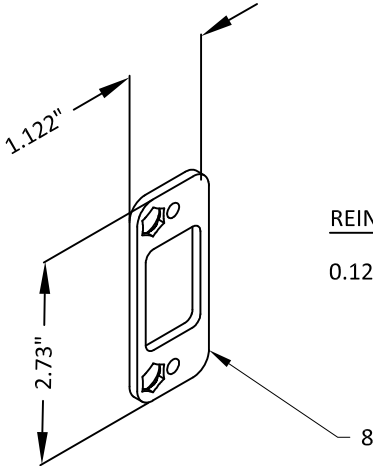

REINFORCEMENT
0.122" THK. STEEL



ALLEGION - SCHLAGE LOCK COMPANY, LLC.
11819 N. PENNSYLVANIA STREET
CARMEL, IN 46032
PH: (317) 715-4073

TITLE:
SCHLAGE/DEXTER/COBRA LOCKS AND
DEADBOLT COMPONENT APPROVAL

SCHLAGE S200 SERIES
INTERCONNECTED LOCK

PREPARED BY:

BUILDING DROPS, INC.

1900 NE MIAMI CT, SUITE 2-15
MIAMI, FL 33132
PH: (954)399-8478
FAX: (954)744-4738
WEB: www.buildingdrops.com



REMARKS	BY	DATE

THE INSTALLATION DETAILS DESCRIBED HEREIN ARE GENERIC
AND MAY NOT REFLECT ACTUAL CONDITIONS FOR A SPECIFIC
SITE. IF SITE CONDITIONS CAUSE INSTALLATION TO DEVIATE
FROM THE REQUIREMENTS DETAILED HEREIN, A LICENSED
ENGINEER OR ARCHITECT SHALL PREPARE SITE SPECIFIC
DOCUMENTS FOR USE WITH THIS DOCUMENT.



FL3265

DATE: 01.29.25

DWG. BY:
JR

CHK. BY:
HFN

SCALE: NTS

DWG. #: S-2303

SHEET:

5

OF 9



ALLEGION - SCHLAGE LOCK COMPANY, LLC.
11819 N. PENNSYLVANIA STREET
CARMEL, IN 46032
PH: (317) 715-4073

TITLE:
SCHLAGE/DEXTER/COBRA LOCKS AND
DEADBOLT COMPONENT APPROVAL
SCHLAGE COBRA KEYPAD (KPL)
FE575/595 WITH ESCUTCHEON
TRIM

PREPARED BY:
BUILDING DROPS, INC.
1900 NE MIAMI CT, SUITE 2-15
MIAMI, FL 33132
PH: (954)399-8478
FAX: (954)744-4738
WEB: www.buildingdrops.com




REMARKS	BY	DATE

THE INSTALLATION DETAILS DESCRIBED HEREIN ARE GENERIC
AND MAY NOT REFLECT ACTUAL CONDITIONS FOR A SPECIFIC
SITE. IF SITE CONDITIONS CAUSE INSTALLATION TO DEVIATE
FROM THE REQUIREMENTS DETAILED HEREIN, A LICENSED
ENGINEER OR ARCHITECT SHALL PREPARE SITE SPECIFIC
DOCUMENTS FOR USE WITH THIS DOCUMENT.



FL3265

DATE:	01.29.25
DWG. BY:	JR
CHK. BY:	HFN
SCALE:	NTS
DWG. #:	S-2303
SHEET:	6

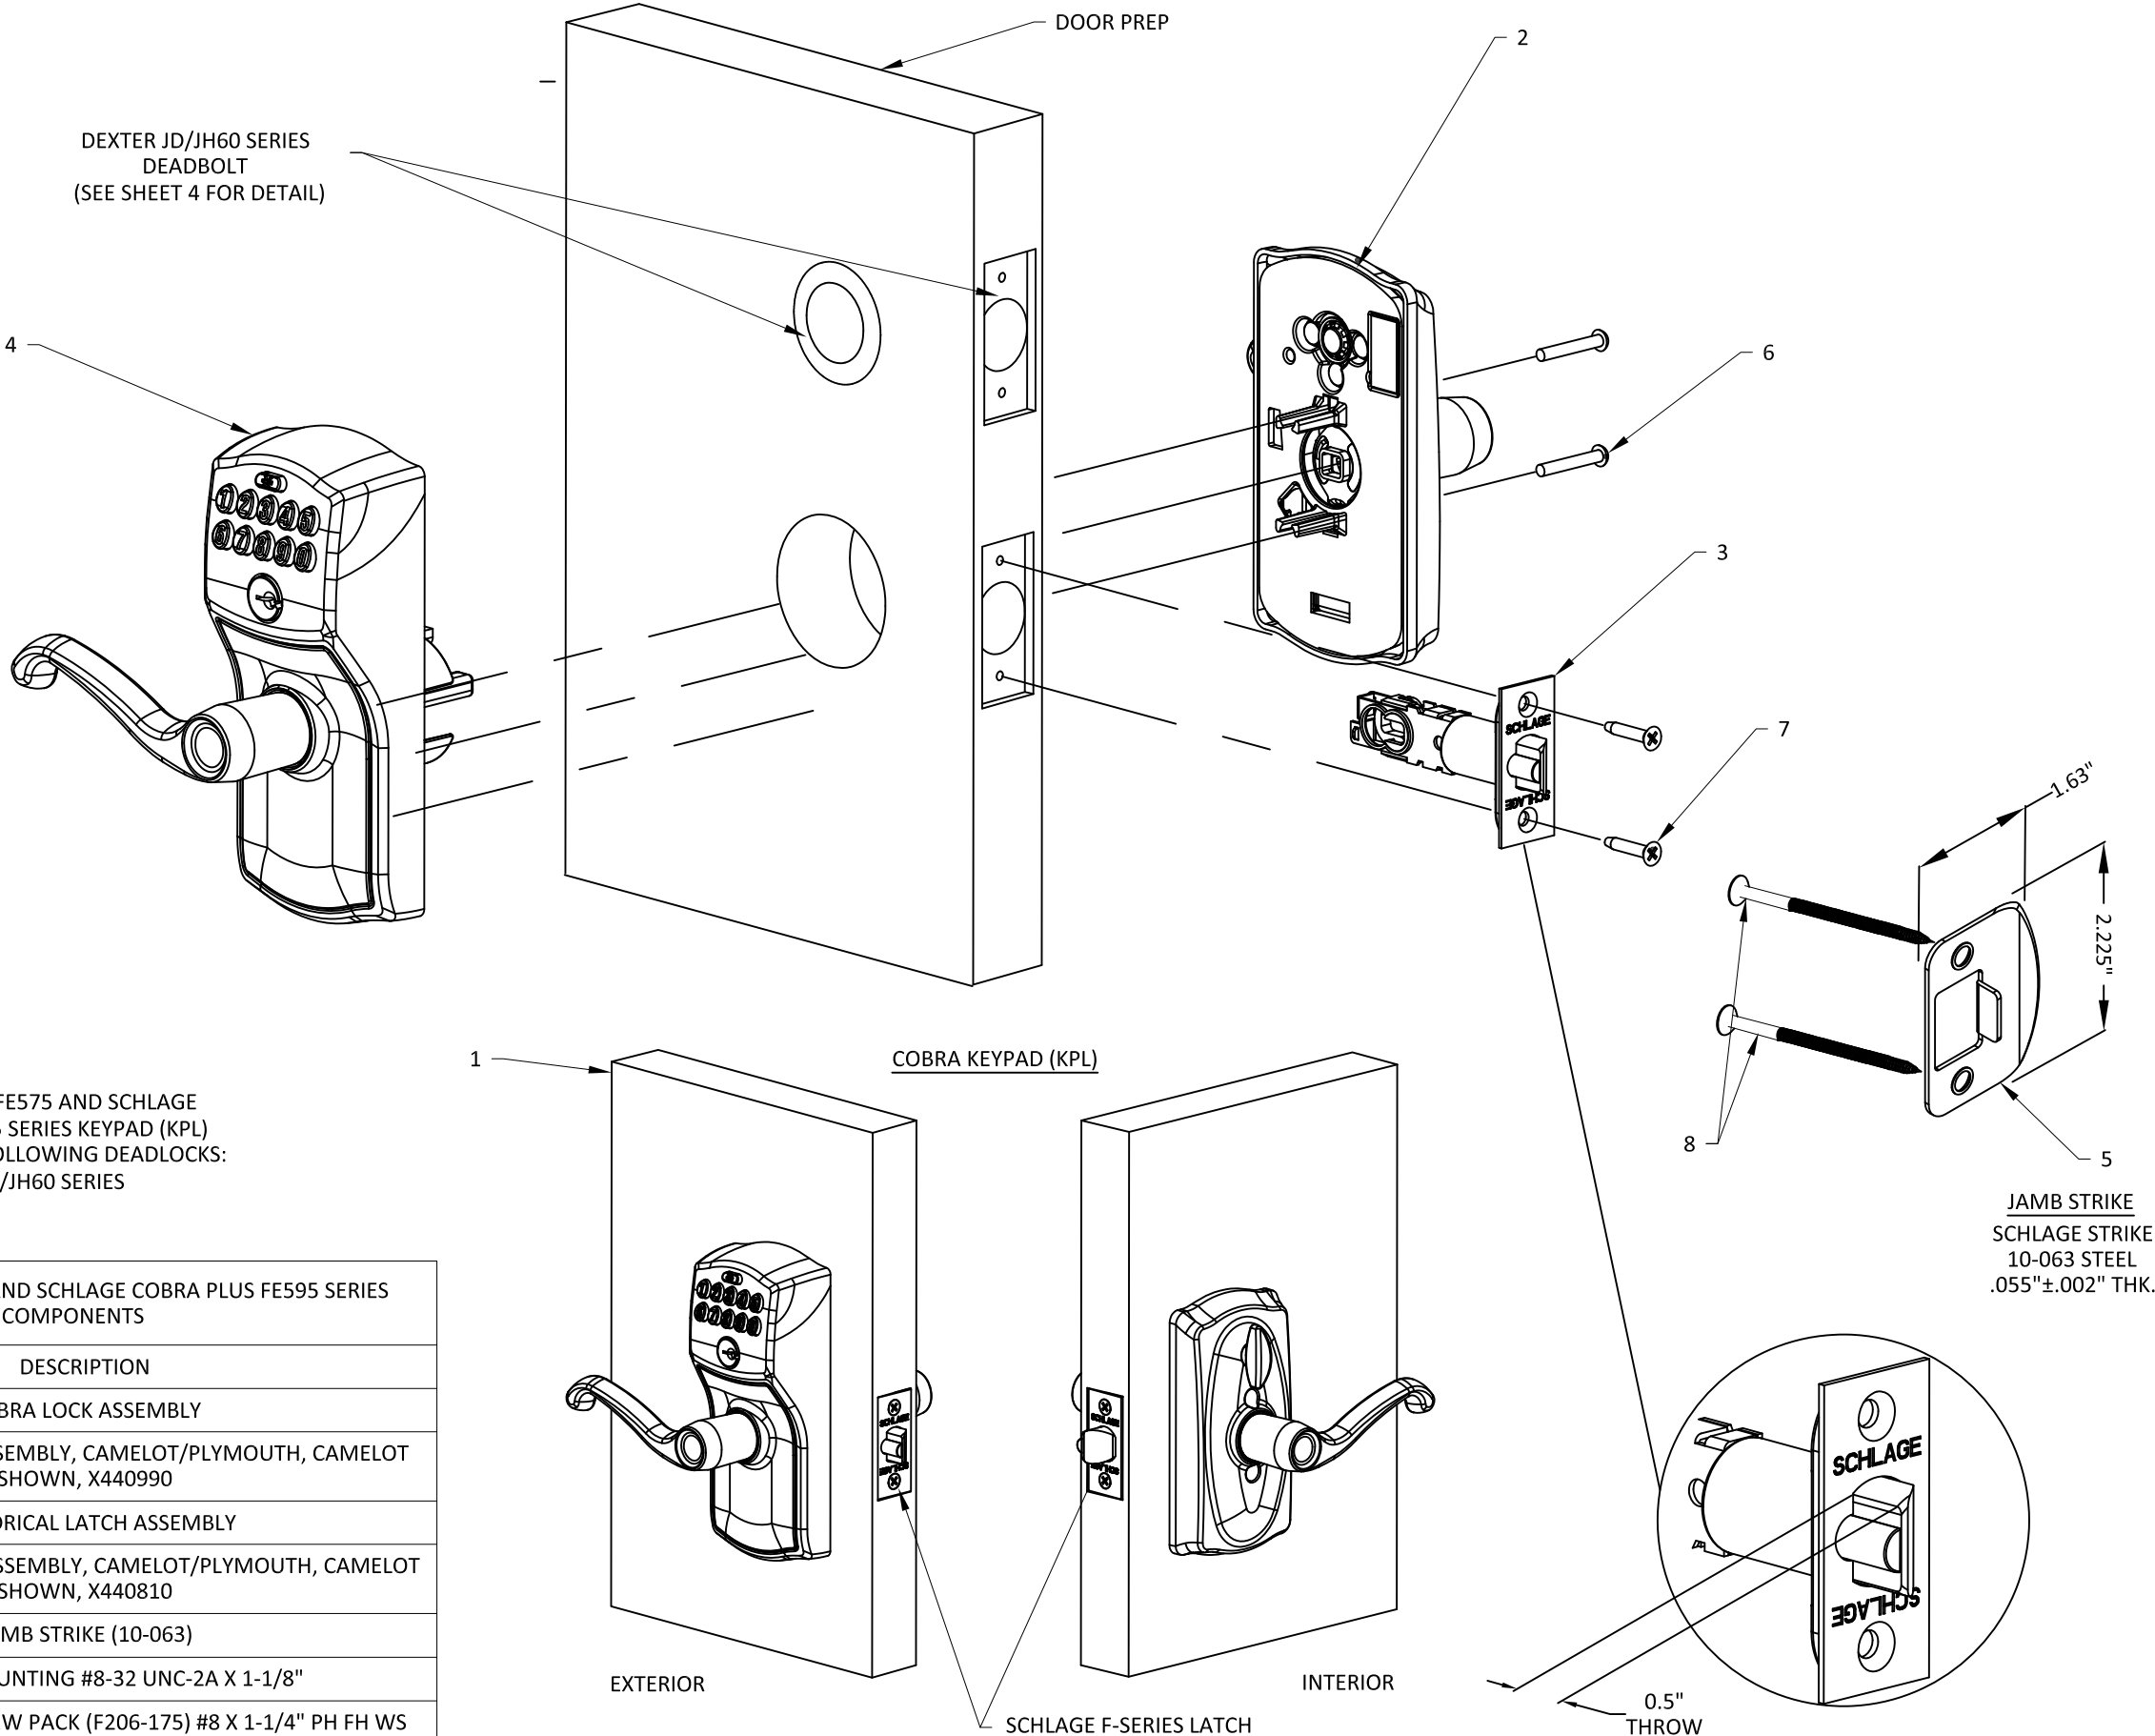

SCHLAGE COBRA FE575 AND SCHLAGE
COBRA PLUS FE595 SERIES KEYPAD (KPL)
TO BE USED WITH FOLLOWING DEADLOCKS:
DEXTER JD/JH60 SERIES

TABLE 7. SCHLAGE COBRA FE575 AND SCHLAGE COBRA PLUS FE595 SERIES
KEYPAD - COMPONENTS

SHEET #	DESCRIPTION
1	COBRA LOCK ASSEMBLY
2	INSIDE ESCUTCHEON ASSEMBLY, CAMELOT/PLYMOUTH, CAMELOT SHOWN, X440990
3	CYLINDRICAL LATCH ASSEMBLY
4	OUTSIDE ESCUTCHEON ASSEMBLY, CAMELOT/PLYMOUTH, CAMELOT SHOWN, X440810
5	JAMB STRIKE (10-063)
6	SCREWS, MOUNTING #8-32 UNC-2A X 1-1/8"
7	LATCH MOUNTING SCREW PACK (F206-175) #8 X 1-1/4" PH FH WS
8	PHILLIPS FLAT HEAD WOOD SCREW #8 X 2-1/2"



ALLEGION - SCHLAGE LOCK COMPANY, LLC.
11819 N. PENNSYLVANIA STREET
CARMEL, IN 46032
PH: (317) 715-4073

TITLE:
SCHLAGE/DEXTER/COBRA LOCKS AND
DEADBOLT COMPONENT APPROVAL
SCHLAGE COBRA KEYPAD (KPL)
FE575/595 SERIES WITH ROSE TRIM

PREPARED BY:
BUILDING DROPS, INC.
1900 NE MIAMI CT, SUITE 2-15
MIAMI, FL 33132
PH: (954)399-8478
FAX: (954)744-4738
WEB: www.buildingdrops.com



REMARKS	BY	DATE


THE INSTALLATION DETAILS DESCRIBED HEREIN ARE GENERIC
AND MAY NOT REFLECT ACTUAL CONDITIONS FOR A SPECIFIC
SITE. IF SITE CONDITIONS CAUSE INSTALLATION TO DEVIATE
FROM THE REQUIREMENTS DETAILED HEREIN, A LICENSED
ENGINEER OR ARCHITECT SHALL PREPARE SITE SPECIFIC
DOCUMENTS FOR USE WITH THIS DOCUMENT.



FL3265

DATE:	01.29.25
DWG. BY:	JR
CHK. BY:	HFN
SCALE:	NTS
DWG. #:	S-2303
SHEET:	7

OF 9

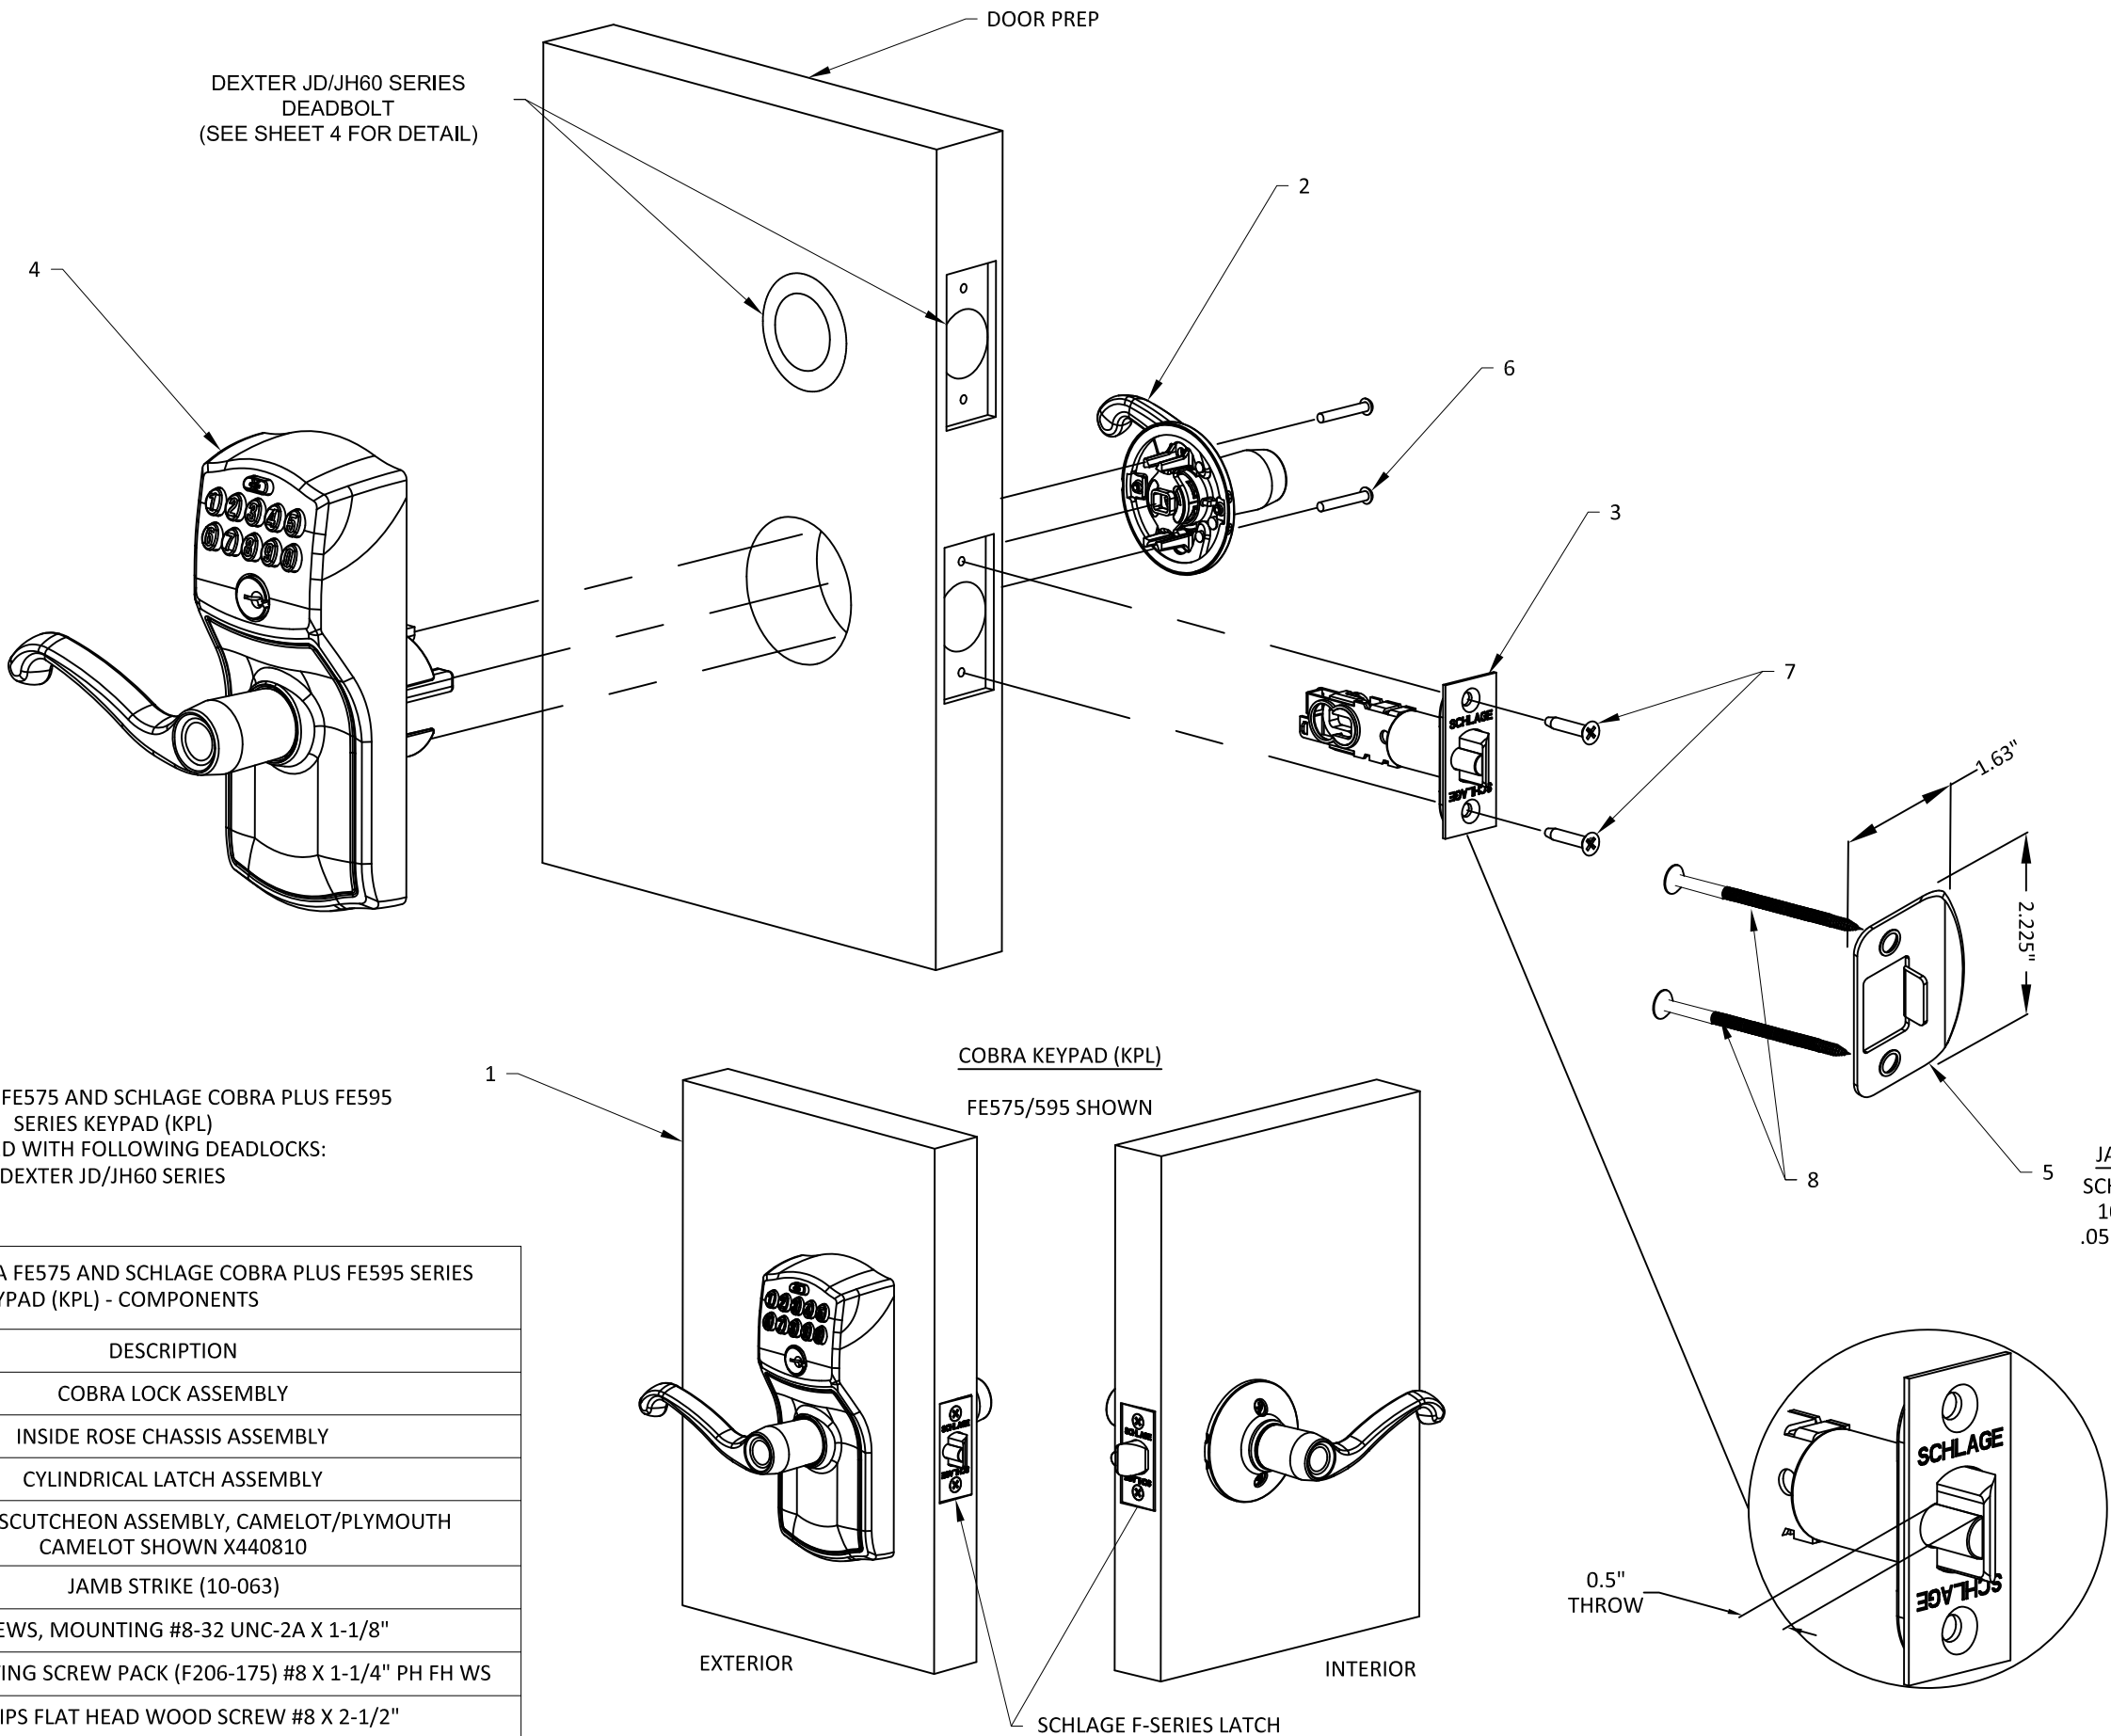

DEXTER JD/JH60 SERIES
DEADBOLT
(SEE SHEET 4 FOR DETAIL)

DOOR PREP

COBRA KEYPAD (KPL)
FE575/595 SHOWN

JAMB STRIKE
SCHLAGE STRIKE
10-063 STEEL
.055"±.002" THK.

0.5"
THROW

SCHLAGE F-SERIES LATCH

SCHLAGE COBRA FE575 AND SCHLAGE COBRA PLUS FE595
SERIES KEYPAD (KPL)
TO BE USED WITH FOLLOWING DEADLOCKS:
DEXTER JD/JH60 SERIES

TABLE 8. SCHLAGE COBRA FE575 AND SCHLAGE COBRA PLUS FE595 SERIES
KEYPAD (KPL) - COMPONENTS

SHEET #	DESCRIPTION
1	COBRA LOCK ASSEMBLY
2	INSIDE ROSE CHASSIS ASSEMBLY
3	CYLINDRICAL LATCH ASSEMBLY
4	OUTSIDE ESCUTCHEON ASSEMBLY, CAMELOT/PLYMOUTH CAMELOT SHOWN X440810
5	JAMB STRIKE (10-063)
6	SCREWS, MOUNTING #8-32 UNC-2A X 1-1/8"
7	LATCH MOUNTING SCREW PACK (F206-175) #8 X 1-1/4" PH FH WS
8	PHILLIPS FLAT HEAD WOOD SCREW #8 X 2-1/2"

TABLE 9. SCHLAGE CS210/FE200 SERIES - COMPONENTS	
ITEM	DESCRIPTION
1	EXTERIOR HOUSING ASSEMBLY - FE210F
2	EXTERIOR HOUSING ASSEMBLY - FE215F
3	EXTERIOR HOUSING ASSEMBLY - CS210 SERIES
4	EXTERIOR HOUSING ASSEMBLY - CS210 SERIES
5	INTERCONNECT ASSEMBLY
6	STEEL PHILLIPS FH COMBO SCREW #8 X .75"
7	STEEL FLAT HEAD WOOD SCREW #8 X 2.5"
8	STEEL FLAT HEAD WOOD SCREW #8 X 1.25"
9	STEEL FLAT HEAD WOOD SCREW #8 X 1.25"
10	ESCUTCHEON
11	ESCUTCHEON PLATE ASSEMBLY
12	LEVER
13	INTERIOR CHASSIS ASSEMBLY
14	SCHLAGE FUSION PLATFORM DEADBOLT
15	F-SERIES CYLINDRICAL LATCH BOLT
16	DEADBOLT STRIKE, JAMB
17	LATCH STRIKE, JAMB
18	STRIKE REINFORCER
19	UL CUP (LATCH)
20	PLATE, HANDING
21	OUTSIDE CHASSIS ASSEMBLY
22	SPACER, ROSE
23	ROSE, OUTSIDE
24	PIN, WRENCH
25	SCREW, MOUNTING
26	SCREW, MOUNTING, DB
27	SCREW, PLATE ESCUTCHEON
28	SCREW, MOUNTING
29	STEEL PHILLIPS FLAT HD WOOD SCREW #12 X 3"

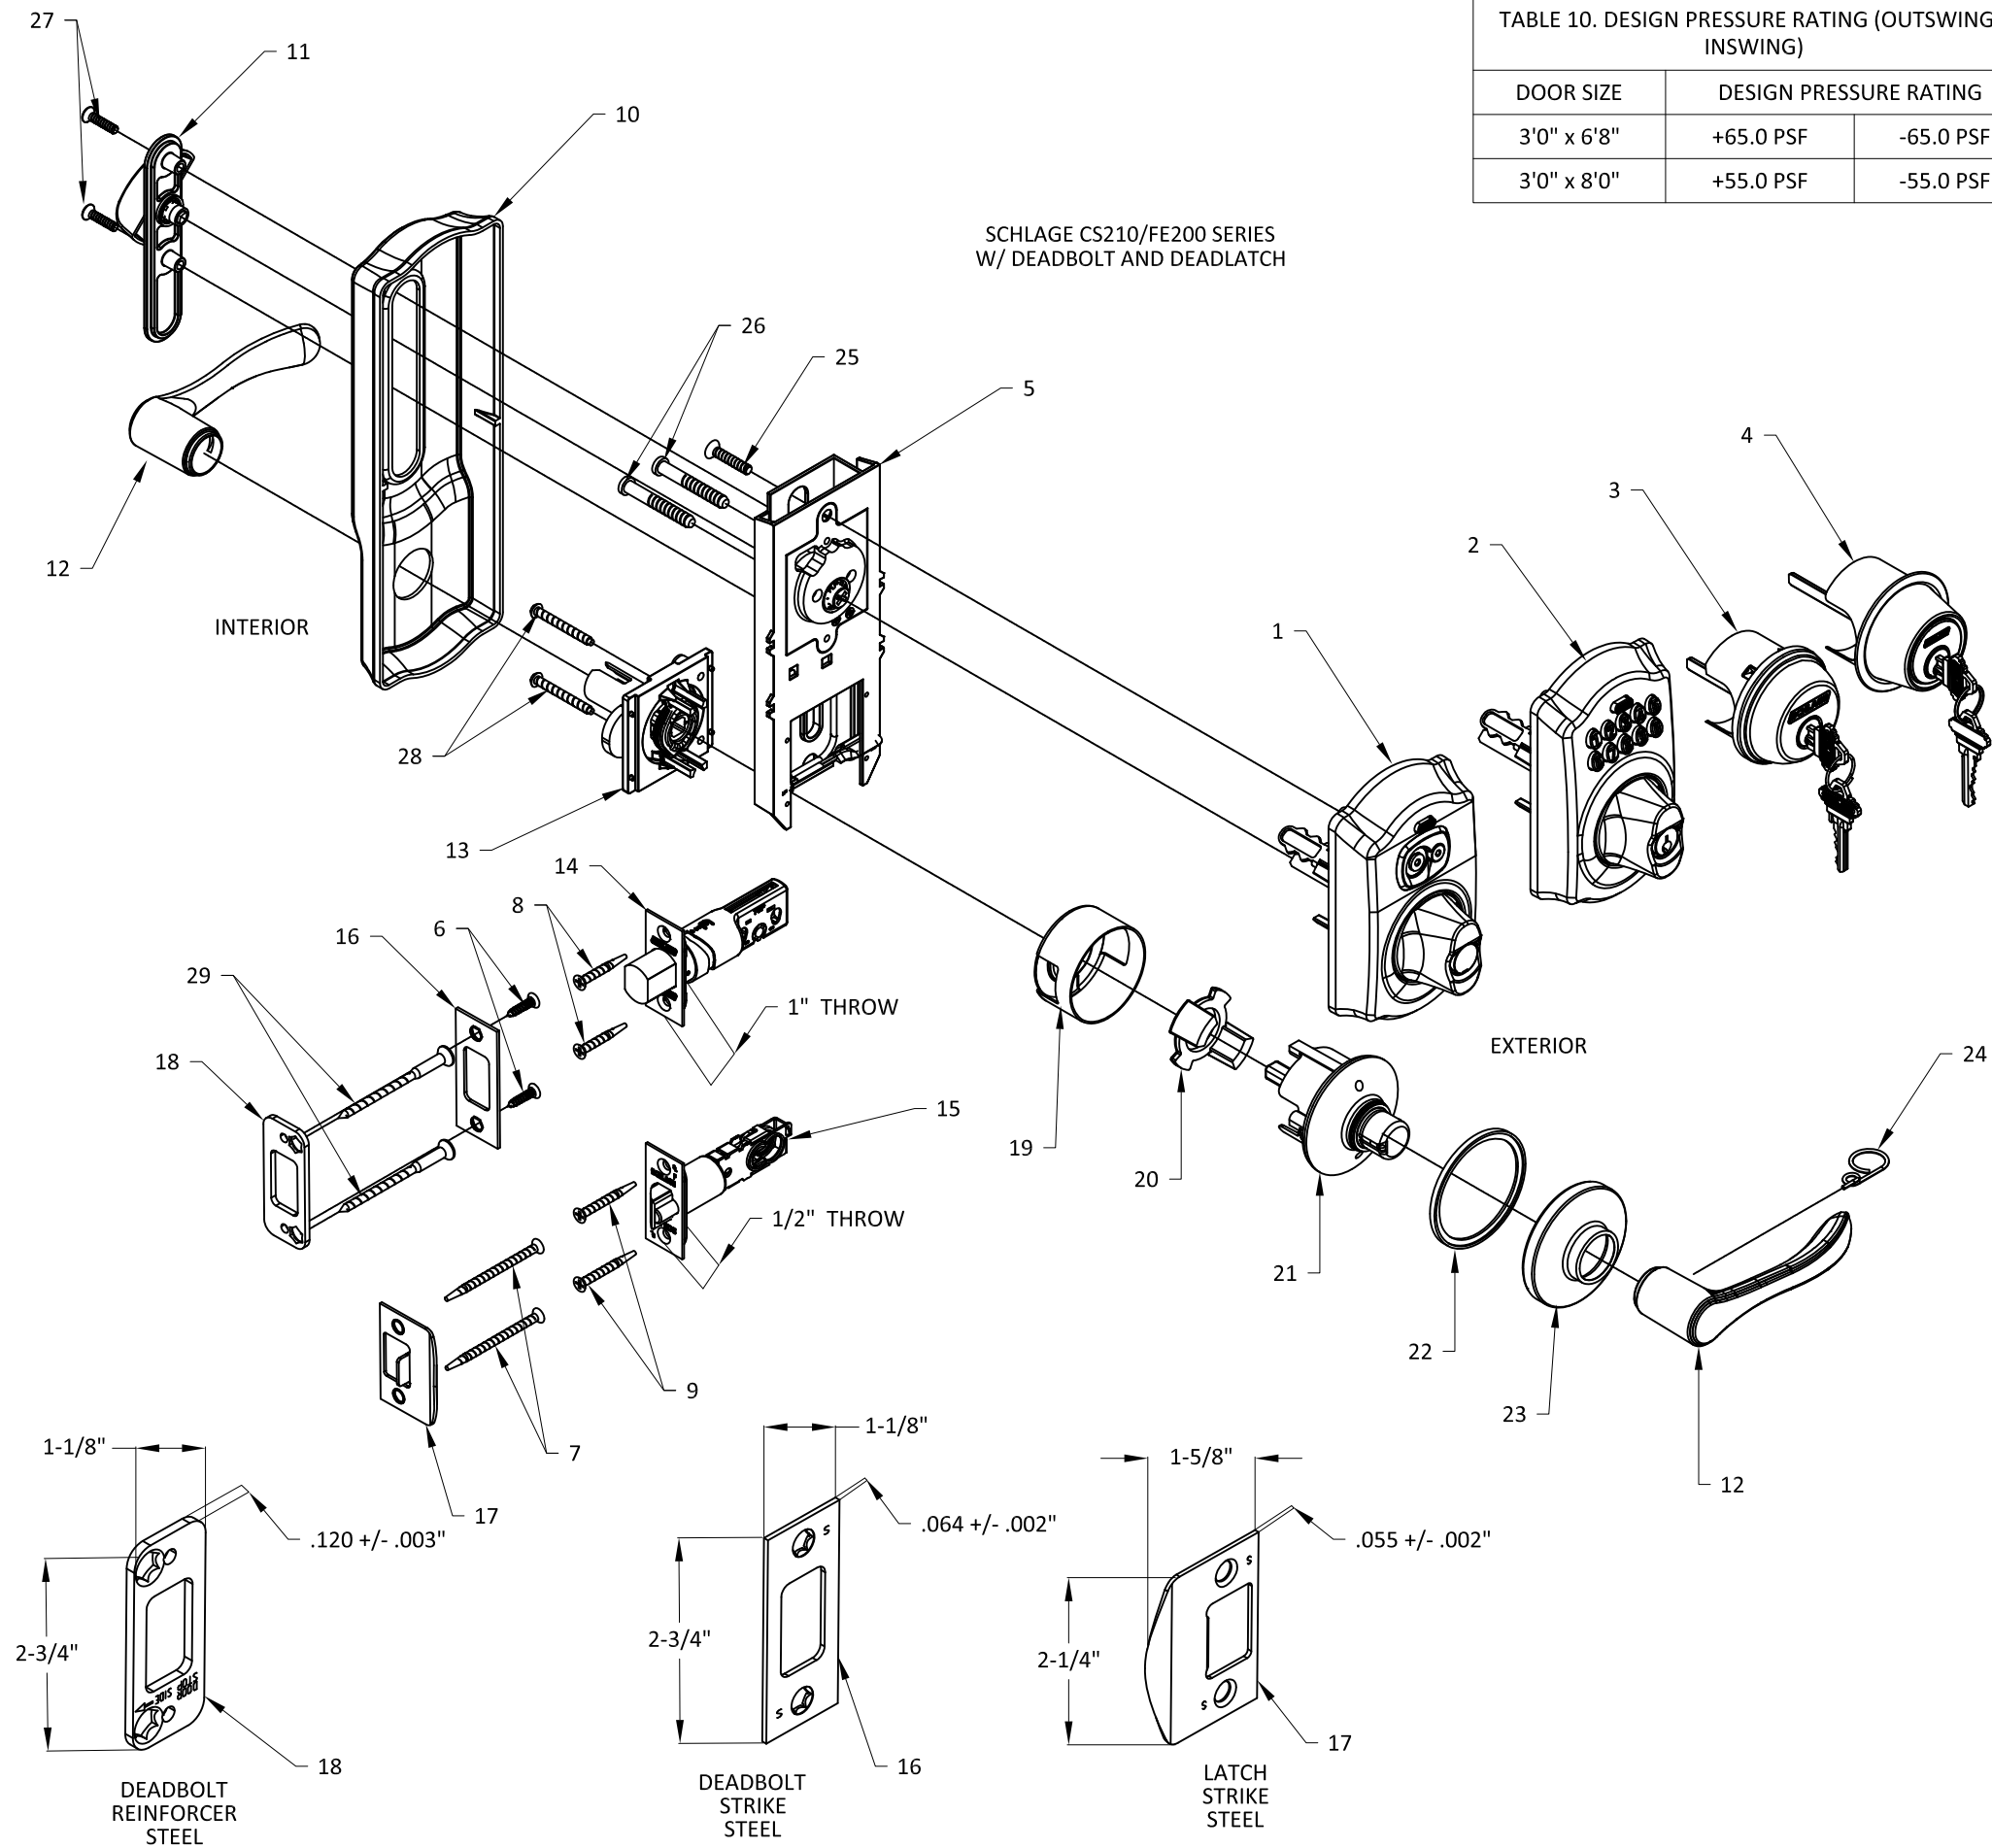


TABLE 10. DESIGN PRESSURE RATING (OUTSWING / INSWING)		
DOOR SIZE	DESIGN PRESSURE RATING	
3'0" x 6'8"	+65.0 PSF	-65.0 PSF
3'0" x 8'0"	+55.0 PSF	-55.0 PSF



ALLEGION - SCHLAGE LOCK COMPANY, LLC.
11819 N. PENNSYLVANIA STREET
CARMEL, IN 46032
PH: (317) 715-4073

TITLE:
SCHLAGE/DEXTER/COBRA LOCKS AND
DEADBOLT COMPONENT APPROVAL


SCHLAGE CS210 & FE200 SERIES
INTERCONNECTED LOCK

PREPARED BY:
BUILDING DROPS, INC.
1900 NE MIAMI CT, SUITE 2-15
MIAMI, FL 33132
PH: (954)399-8478
FAX: (954)744-4738
WEB: www.buildingdrops.com



REMARKS	BY	DATE

THE INSTALLATION DETAILS DESCRIBED HEREIN ARE GENERIC AND MAY NOT REFLECT ACTUAL CONDITIONS FOR A SPECIFIC SITE. IF SITE CONDITIONS CAUSE INSTALLATION TO DEVIATE FROM THE REQUIREMENTS DETAILED HEREIN, A LICENSED ENGINEER OR ARCHITECT SHALL PREPARE SITE SPECIFIC DOCUMENTS FOR USE WITH THIS DOCUMENT.

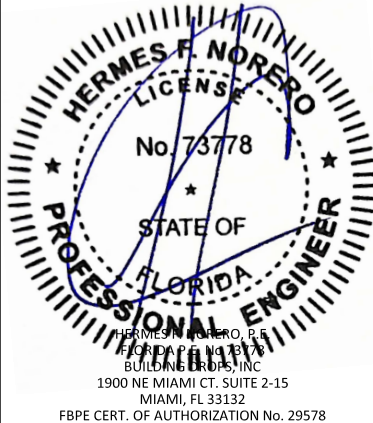

HERMES F. NORERO, P.E.
BUILDING DROPS, INC.
1900 NE MIAMI CT, SUITE 2-15
MIAMI, FL 33132
FBPE CERT. OF AUTHORIZATION No. 29578

FL3265

DATE: 01.29.25

DWG. BY: JR	CHK. BY: HFN
----------------	-----------------

SCALE: NTS

DWG. #: S-2303

SHEET:

8 OF 9

TABLE 11 . SCHLAGE CS200 SERIES, FE200 SERIES, AND
FE410F INTERCONNECTED LOCK
- COMPONENTS

ITEM	DESCRIPTION
1	EXTERIOR HOUSING ASSEMBLY - FE410F
2	EXTERIOR HOUSING ASSEMBLY - FE410F-B60
3	INTERCONNECT ASSEMBLY
4	STEEL PHILLIPS FH COMBO SCREW #8 X .75"
5	STEEL FLAT HEAD WOOD SCREW #8 X 2.5"
6	STEEL FLAT HEAD WOOD SCREW #8 X 1.25"
7	STEEL FLAT HEAD WOOD SCREW #8 X 1.25"
8	ESCUTCHEON
10	LEVER
11	INTERIOR CHASSIS ASSEMBLY
12	SCHLAGE FUSION PLATFORM DEADBOLT
13	F-SERIES CYLINDRICAL LATCH BOLT
14	DEADBOLT STRIKE, JAMB
15	LATCH STRIKE, JAMB
16	STRIKE REINFORCER
17	UL CUP (LATCH)
18	PLATE, HANDING
19	OUTSIDE CHASSIS ASSEMBLY
20	AA BATTERY
21	NYLON BUSHING
22	PIN, WRENCH
23	SCREW, MOUNTING
24	SCREW, MOUNTING, DB
25	SCREW, PLATE ESCUTCHEON
26	SCREW, MOUNTING
27	STEEL PHILLIPS FLAT HD WOOD SCREW #12 X 3"

SCHLAGE CS200 SERIES, FE200 SERIES, AND FE410F INTERCONNECTED LOCK

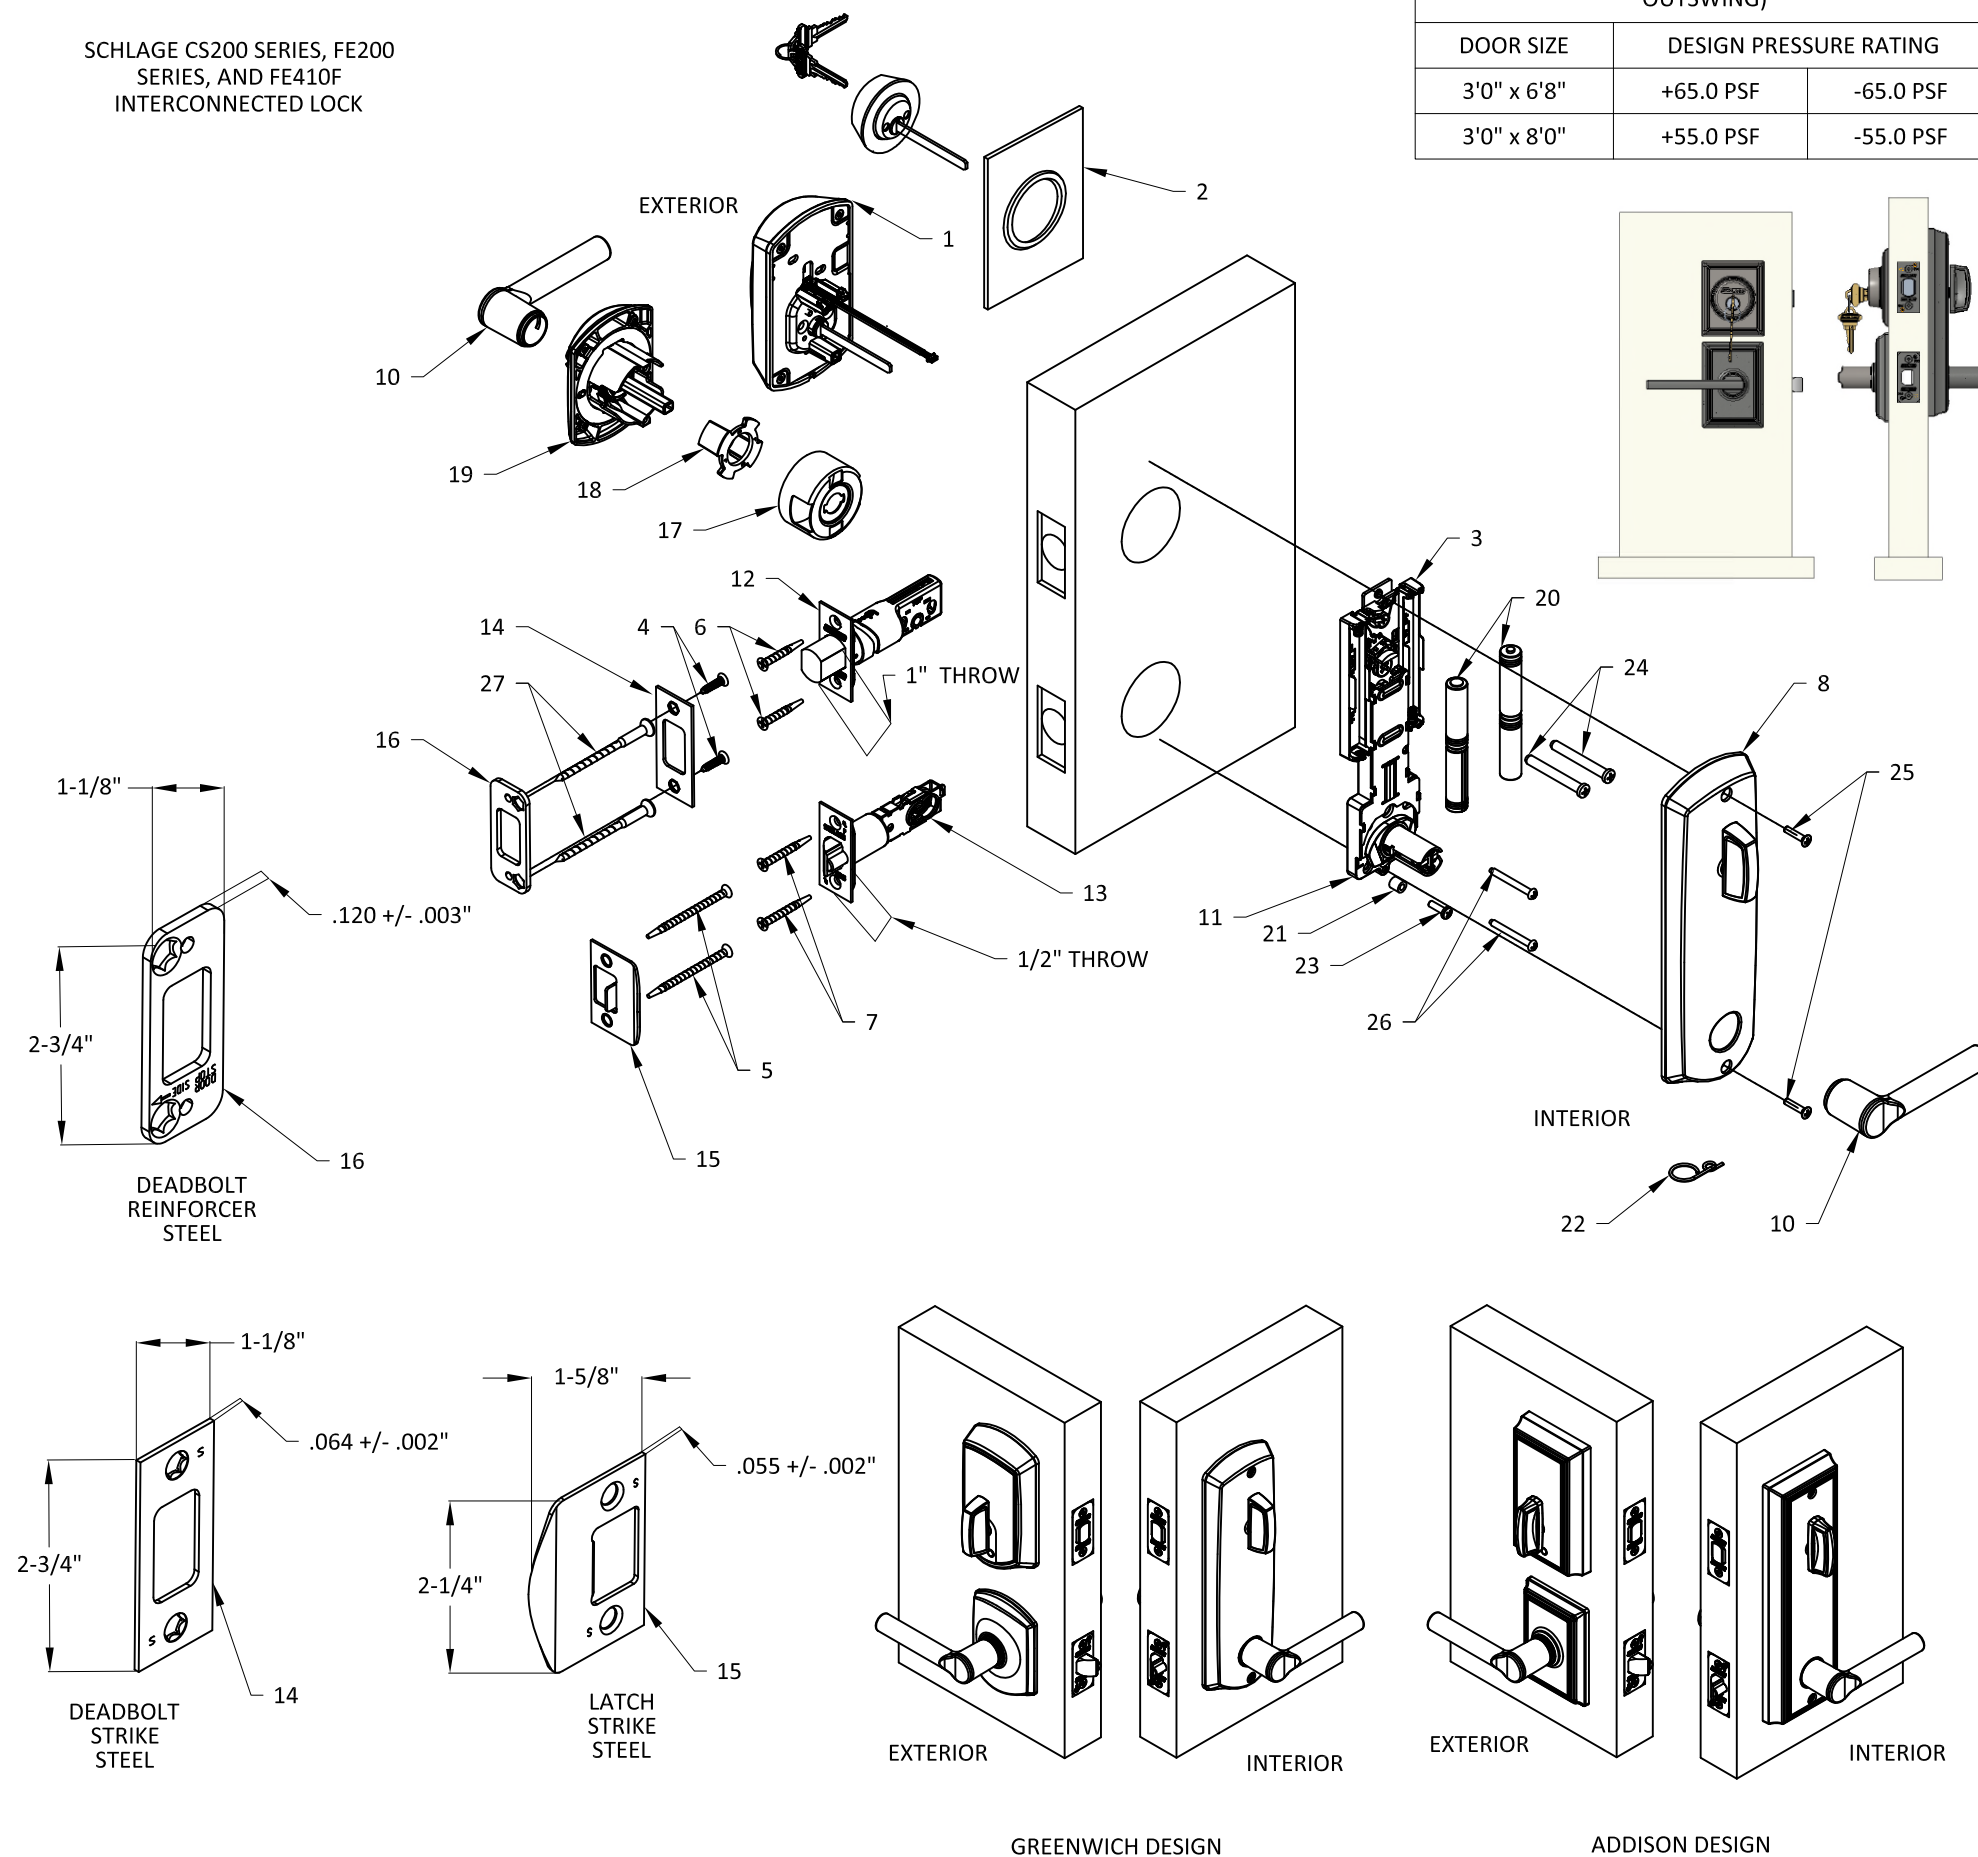


TABLE 12. DESIGN PRESSURE RATING (INSWING /
OUTSWING)

DOOR SIZE	DESIGN PRESSURE RATING	
3'0" x 6'8"	+65.0 PSF	-65.0 PSF
3'0" x 8'0"	+55.0 PSF	-55.0 PSF



ALLEGION - SCHLAGE LOCK COMPANY, LLC.
11819 N. PENNSYLVANIA STREET
CARMEL, IN 46032
PH: (317) 715-4073

TITLE:
SCHLAGE/DEXTER/COBRA LOCKS AND
DEADBOLT COMPONENT APPROVAL


SCHLAGE FE410F/FE410F-B60
SERIES INTERCONNECTED LOCK

PREPARED BY: BUILDING DROPS, INC.



REMARKS	BY	DATE

THE INSTALLATION DETAILS DESCRIBED HEREIN ARE GENERIC AND MAY NOT REFLECT ACTUAL CONDITIONS FOR A SPECIFIC SITE. IF SITE CONDITIONS CAUSE INSTALLATION TO DEVIATE FROM THE REQUIREMENTS DETAILED HEREIN, A LICENSED ENGINEER OR ARCHITECT SHALL PREPARE SITE SPECIFIC DOCUMENTS FOR USE WITH THIS DOCUMENT.

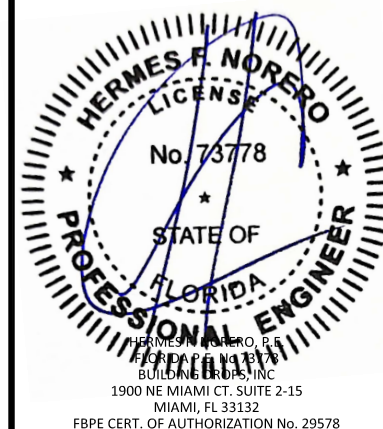

FL3265

DATE: 01.29.25

DWG. BY:
JR

CHK. BY:
HFN

SCALE: NTS

DWG. #: S-2303

SHEET:

9

OF 9