
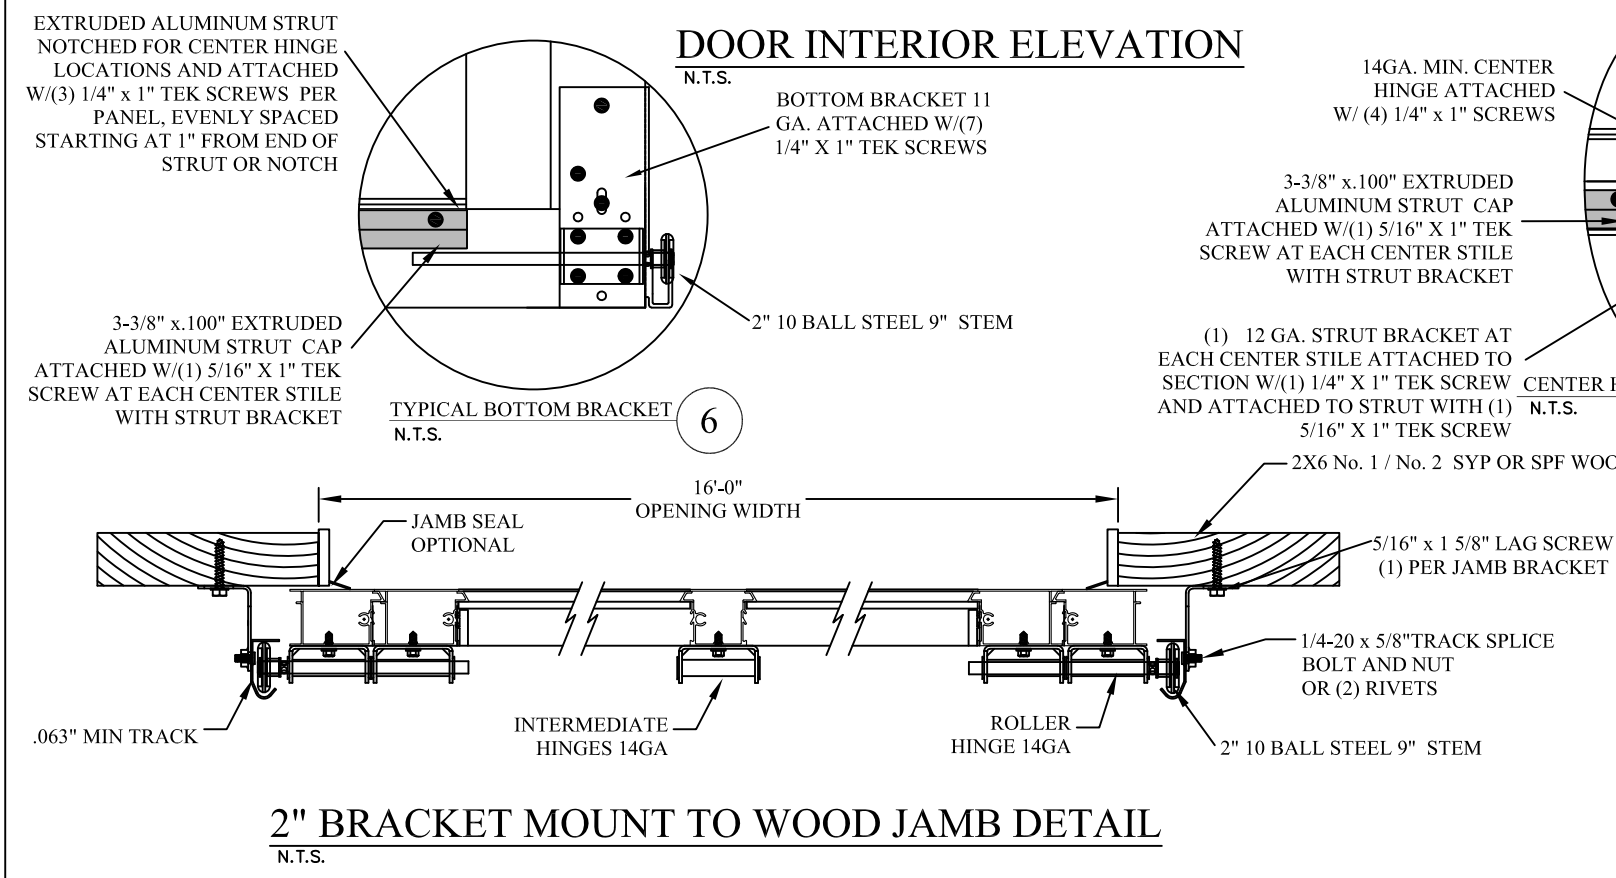


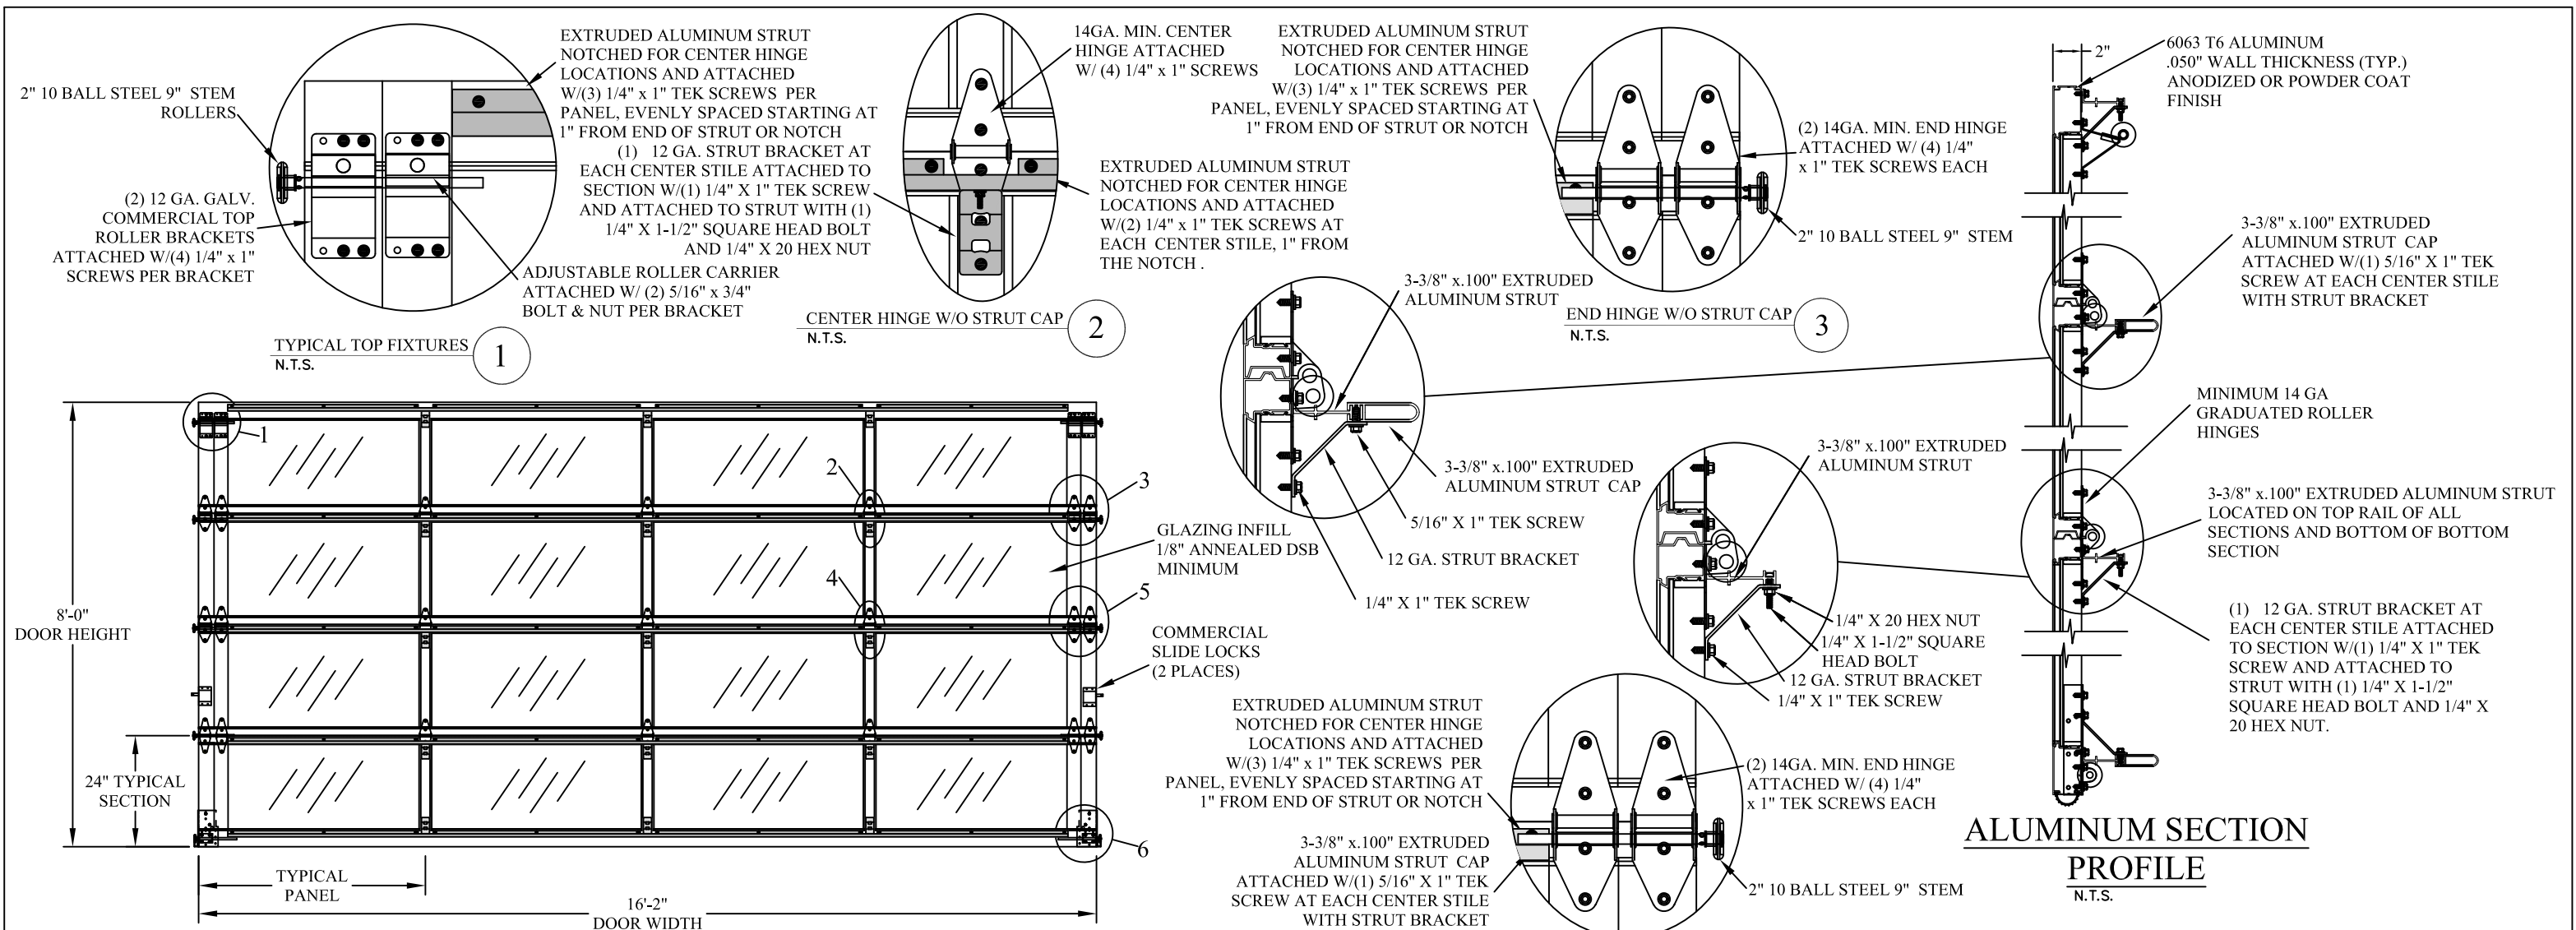

THE METHOD OF TESTING WAS IN SUBSTANTIAL CONFORMANCE WITH THE PROCEDURES DESCRIBED IN DASMA 108. THE PRESSURES SHOWN ON THE DRAWINGS WERE CALCULATED USING ASCE 7-22 WITH THE FOLLOWING PARAMETERS (5 FEET OF DOOR WIDTH IN END ZONE, ROOF SLOPE 10° OR LESS):					
WIND SPEED (MPH)	182	165	157	150	144
EXPOSURE LEVEL	B	C	C	D	D
MEAN ROOF HEIGHT	30'	15'	25'	15'	25'

REV	DESCRIPTION OF REVISIONS	DATE	BY

MAX SIZE
16'2" x 24'

DESIGN LOADS
+27.2 PSF
-31.0 PSF

TEST LOADS
+40.8 PSF
-46.5 PSF

THOMAS L. SHELMERDINE
LICENSE
No. 48579
STATE OF FLORIDA
PROFESSIONAL ENGINEER

This document has been digitally signed & sealed by Thomas L. Shelmerdine, PE on the date shown. Printed copies of this document are not considered signed & sealed, and the signature must be verified on any electronic copies.

Digitally signed by Thomas L. Shelmerdine
DN: c=US, o=North Carolina, dnQualifier=A01410000001856487A7B100125CE2, cn=Thomas L. Shelmerdine
Date: 2023.10.05 16:29:31 -0400

Thomas L. Shelmerdine

Thomas L. Shelmerdine, PE (FL PE #0048579)
Structural Solutions, PA (FL Firm #29412)
dba Structural Solutions of North Carolina, Inc.
5921-G W. Friendly Ave., Greensboro, NC 27410

FL


Amarr

AMARR 3552
AMARR VISTA 3552

SIZE B	DRAWN BY DRC	DATE 5/26/22	DRAWING NUMBER IBC-3616-140-66
CHECKED BY RLR	DATE 06/27/22	SHEET 1 OF 3	

AMARR COMPANY
165 CARRIAGE COURT WINSTON-SALEM, N.C. 27105


TRACK CONNECTION DIRECTLY TO STRUCTURE OPTIONS

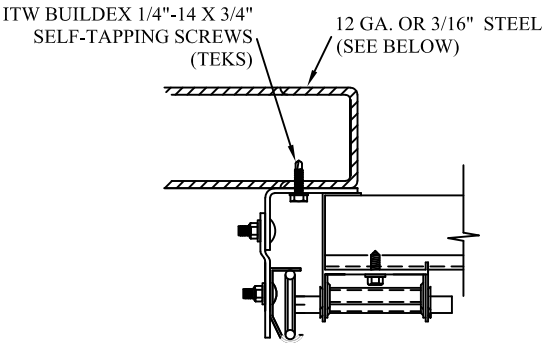

CLIP STYLE REVERSE ANGLE MOUNT SHOWN
BRACKET, CONTINUOUS AND TAPERED ANGLE
MOUNT AVAILABLE


12 GA. STEEL FRAMING
232 LBS./SCREW ALLOWABLE LOAD - 6" FROM ENDS
AND 12" O.C.
REFER TO NOTES: 1, 2 AND 5

3/16" STEEL FRAMING
569 LBS./SCREW ALLOWABLE LOAD - 6" FROM ENDS
AND 24" O.C.
REFER TO NOTES: 1, 2 AND 5

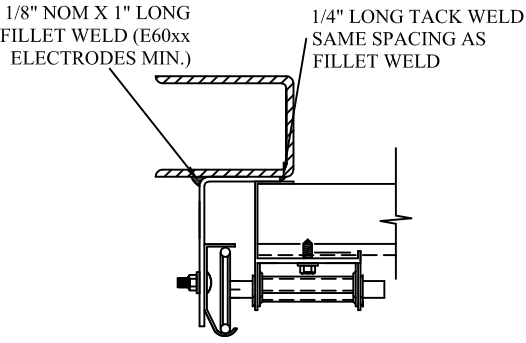


REVERSE ANGLE MOUNT SHOWN
BRACKET, CONTINUOUS AND TAPERED
ANGLE MOUNT AVAILABLE

STEEL FRAMING 12GA OR BETTER
1590 LBS./IN. ALLOWABLE LOAD - 6"
FROM ENDS AND 24" O.C.
REFER TO NOTES: 1, 2, 5, 6, 7, 8 AND 9

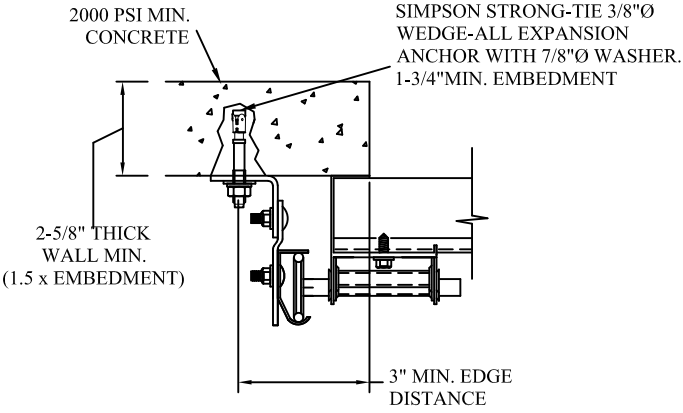

CLIP STYLE CONTINUOUS ANGLE MOUNT SHOWN
BRACKET, REVERSE AND TAPERED ANGLE MOUNT
AVAILABLE

2000 PSI CONCRETE OR GREATER
351 LBS./EXPANSION ANCHOR ALLOWABLE LOAD - 6"
FROM ENDS AND 18" O.C.
REFER TO NOTES: 1, 2, 3, 4 AND 5

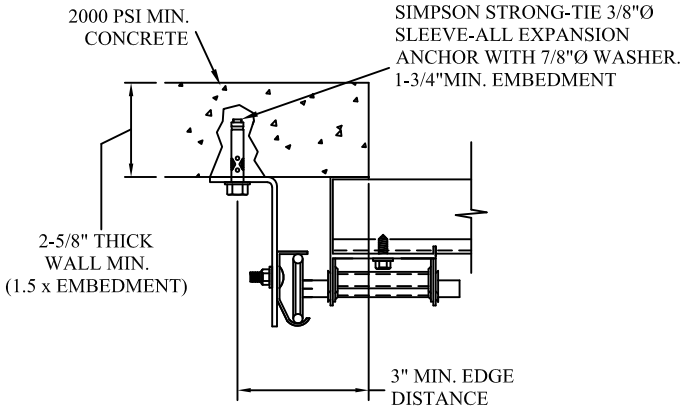

CONTINUOUS ANGLE MOUNT SHOWN
BRACKET, CONTINUOUS AND TAPERED ANGLE
MOUNT AVAILABLE

2000 PSI CONCRETE OR GREATER
336 LBS./EXPANSION ANCHOR ALLOWABLE LOAD - 6"
FROM ENDS AND 18" O.C.
REFER TO NOTES: 1, 2, 3, 4 AND 5

SPECIFICATIONS AND NOTES

1. ALL THE LOAD FROM THE DOOR IS TRANSFERRED TO THE VERTICAL TRACK, FROM THE TRACK THE LOAD IS TRANSFERRED TO THE VERTICAL JAMBS. THE HORIZONTAL JAMB OR HEADER RECEIVES NO PORTION OF THE LOAD TRANSFERRED FROM THE DOOR.
2. EACH VERTICAL JAMBS RECEIVES MAXIMUM DESIGN LOADS OF: +219.9 LBS/FT & -250.6 LBS/FT
3. DOOR AND HARDWARE WILL BE DESIGNED, MANUFACTURED AND INSTALLED WITH STANDARDS AS SET FORTH BY DASMA.
4. DOOR SECTIONS SHALL BE 6063 T6 ALUMINUM .050" WALL THICKNESS (TYP.) ANODIZED OR POWDER COAT FINISH
5. DOORS UP TO 24'0" HIGH WILL HAVE (1) 3-3/8" x.100" EXTRUDED ALUMINUM STRUT ON THE TOP RAIL OF BOTTOM SECTION, TOP SECTION AND EACH ODD INTERMEDIATE SECTION. THE BOTTOM RAIL OF BOTTOM SECTION AND TOP RAIL OF EACH EVEN INTERMEDIATE SECTION WILL HAVE (1) 3-3/8" x .100" EXTRUDED ALUMINUM STRUT AND STRUT CAP. SEE TABLE 3 ON PAGE 3.
6. SUPPORTING STRUCTURAL ELEMENTS SHALL BE DESIGNED BY A REGISTERED PROFESSIONAL ENGINEER FOR WIND LOADS INDICATED ON THIS DRAWING IN ADDITION TO OTHER LOADINGS.
7. DOOR IS MANUFACTURED AND TESTED IN ACCORDANCE WITH THE 2018 IRC/IBC

WOOD JAMB ATTACHMENT TO STRUCTURE (OPTIONAL)

2 X 6 VERTICAL JAMB ATTACHMENT TO WOOD FRAME STRUCTURE

5/16" X 3" LAG SCREWS STARTING 6" FROM ENDS
THEN 22" O.C. (1 1/2" EMBEDMENT)

2 X 6 VERTICAL JAMB ATTACHMENT TO 2,000 PSI CONCRETE

HILTI KWIK BOLT 3/8" X 4" STARTING 6" FROM ENDS
THEN 24" O.C. (2 1/2" EMBEDMENT)
HILTI SLEEVE ANCHOR 3/8" X 2-3/4" STARTING 6" FROM ENDS
THEN 20" O.C. (1 1/4" EMBEDMENT)
ITW/RAMSET REDHEAD (TRU-BOLT) 3/8" X 4" STARTING 6" FROM ENDS
THEN 24" O.C. (2 1/2" EMBEDMENT)



2 X 6 VERTICAL JAMB ATTACHMENT TO HOLLOW C-90 BLOCK

SIMPSON 1/4" X 3" TITEN SCREWS STARTING 6" FROM ENDS,
USE PAIRS OF FASTENERS (3" APART)
AT 16" O.C. (1 1/2" EMBEDMENT)
HILTI 1/4" X 2-3/4" KWIK-CON II+ SCREWS STARTING 6" FROM ENDS,
USE PAIRS OF FASTENERS (3" APART) AT 16" O.C. (1 1/4" EMBEDMENT)

2 X 6 VERTICAL JAMB ATTACHMENT TO GROUTED C-90 BLOCK (2000 PSI GROUT)


HILTI SLEEVE ANCHOR 3/8" X 2-3/4" STARTING 6" FROM ENDS
THEN 22" O.C. (1 1/4" EMBEDMENT)
(OR, USE FASTENERS FOR HOLLOW C-90 BLOCK)

*LAGS AND BOLTS CAN BE COUNTERSUNK TO PROVIDE A FLUSH MOUNTING SURFACE.
*PREPARATION OF WOOD JAMBS BY OTHERS

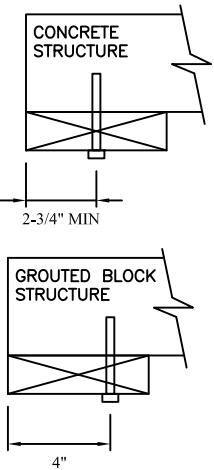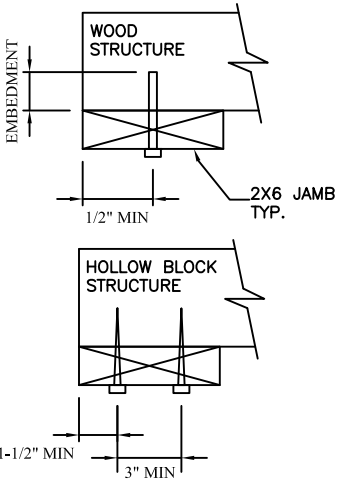


NOTES:

1. ANCHORS TO BE EVENLY SPACED BETWEEN THE HEADER AND FLOOR.
2. FIRST (BOTTOM) ANCHOR STARTING AT NO MORE THAN HALF OF THE MAXIMUM ON-CENTER DISTANCE. HIGHEST ANCHOR INSTALLED AT LEAST AS HIGH AS THE DOOR OPENING.
3. MIN. EGDE DISTANCE OF 3" REQUIRED.
4. USE WASHERS PROVIDED BY THE ANCHOR MANUFACTURER.
5. SUPPORTING STRUCTURAL ELEMENTS SHALL BE DESIGNED BY A REGISTERED PROFESSIONAL ENGINEER FOR WIND LOADS IN ADDITION TO OTHER LOADS.
6. MOST GARAGE DOOR TRACK IS GALVANIZED STEEL. USE ALL NECESSARY PRECAUTIONS WHEN WELDING GALVANIZED STEEL.
7. ALL WELDS SHOULD BE PERFORMED BY A CERTIFIED WELDER OR INSPECTED BY A CERTIFIED WELDING INSPECTOR TO VERIFY THE INTEGRITY OF THE WELD.
8. FILLET WELDS TO HAVE A STRAIGHT OR CONVEX FACE SURFACE.
9. TACK WELD TOE OF ANGLE AT SAME SPACING TO PREVENT ROTATION OF TRACK ANGLE.

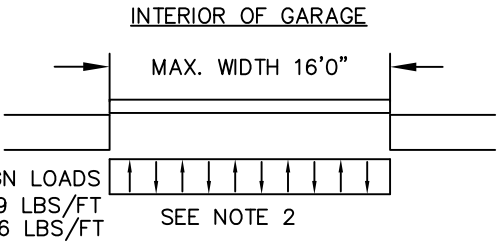


TRACK CONNECTION TO WOOD JAMB OPTIONS



FOR LAG SCREWS & BRACKET SPACING SEE PAGE 3 FOR TRACK CONFIGURATION DETAIL

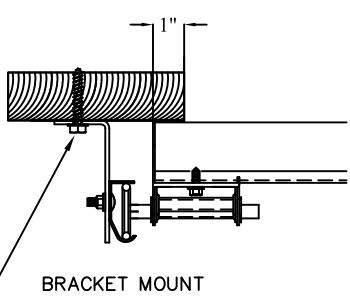

5/16" x 1 5/8" LAG SCREW (1) PER
JAMB BRACKET (1-1/2" EMBEDMENT
MINIMUM) (TYP.)

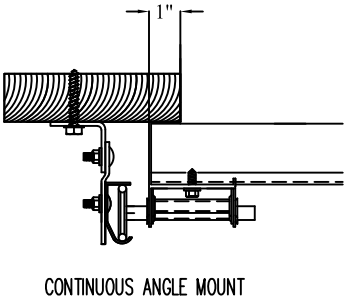

2x6 WOOD JAMB SYP OR SPF
(NO.2) OR BETTER (TYP.)

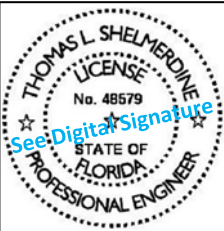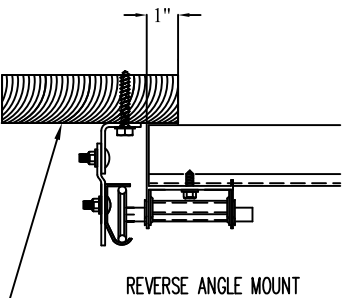

This document has been
digitally signed & sealed by
Thomas L. Shelmerdine, PE
on the date shown.
Printed copies of this
document are not
considered signed &
sealed, and the signature
must be verified on any
electronic copies.

Thomas L. Shelmerdine, PE (FL PE #0048579)
Structural Solutions, PA (FL Firm #29412)
dba Structural Solutions of North Carolina, Inc.
5921-G W. Friendly Ave., Greensboro, NC 27410

FL

Amarr®

AMARR 3552
AMARR VISTA 3552

SIZE	DRAWN BY	DRC	DATE	5/26/22	DRAWING NUMBER
B	CHECKED BY	RLR	DATE	06/27/22	IBC-3616-140-66
AMARR COMPANY 165 CARRIAGE COURT WINSTON-SALEM, N.C. 27105					SHEET 2 OF 3

TABLE 1

Section Width (ft)		Center Stile Locations (Measured from Left)			Max Design Loads Allowed	
		1st (in)	2nd (in)	3rd (in)	Positive (PSF)	Negative (PSF)
12'	4"	50"	98"	-	26.7	30.5
12'	6"	51"	99"	-	26.5	30.2
12'	8"	52"	100"	-	26.2	29.9
12'	10"	53"	101"	-	25.9	29.6
13'	0"	36"	78"	120"	31.2	35.6
13'	2"	37"	79"	121"	31.2	35.6
13'	4"	38"	80"	122"	31.2	35.6
13'	6"	39"	81"	123"	31.2	35.6
13'	8"	40"	82"	124"	31.2	35.6
13'	10"	41"	83"	125"	31.2	35.6
14'	0"	42"	84"	126"	31.2	35.6
14'	2"	43"	85"	127"	30.8	35.1
14'	4"	44"	86"	128"	30.5	34.7
14'	6"	45"	87"	129"	30.1	34.3
14'	8"	46"	88"	130"	29.8	33.9
14'	10"	47"	89"	131"	29.4	33.6
15'	0"	48"	90"	132"	29.1	33.2
15'	2"	49"	91"	133"	28.8	32.8
15'	4"	50"	92"	134"	28.5	32.5
15'	6"	51"	93"	135"	28.2	32.1
15'	8"	52"	94"	136"	27.9	31.8
15'	10"	53"	95"	137"	27.6	31.4
16'	0"	48"	96"	144"	27.3	31.1
16'	2"	49"	97"	145"	27.2	31.0

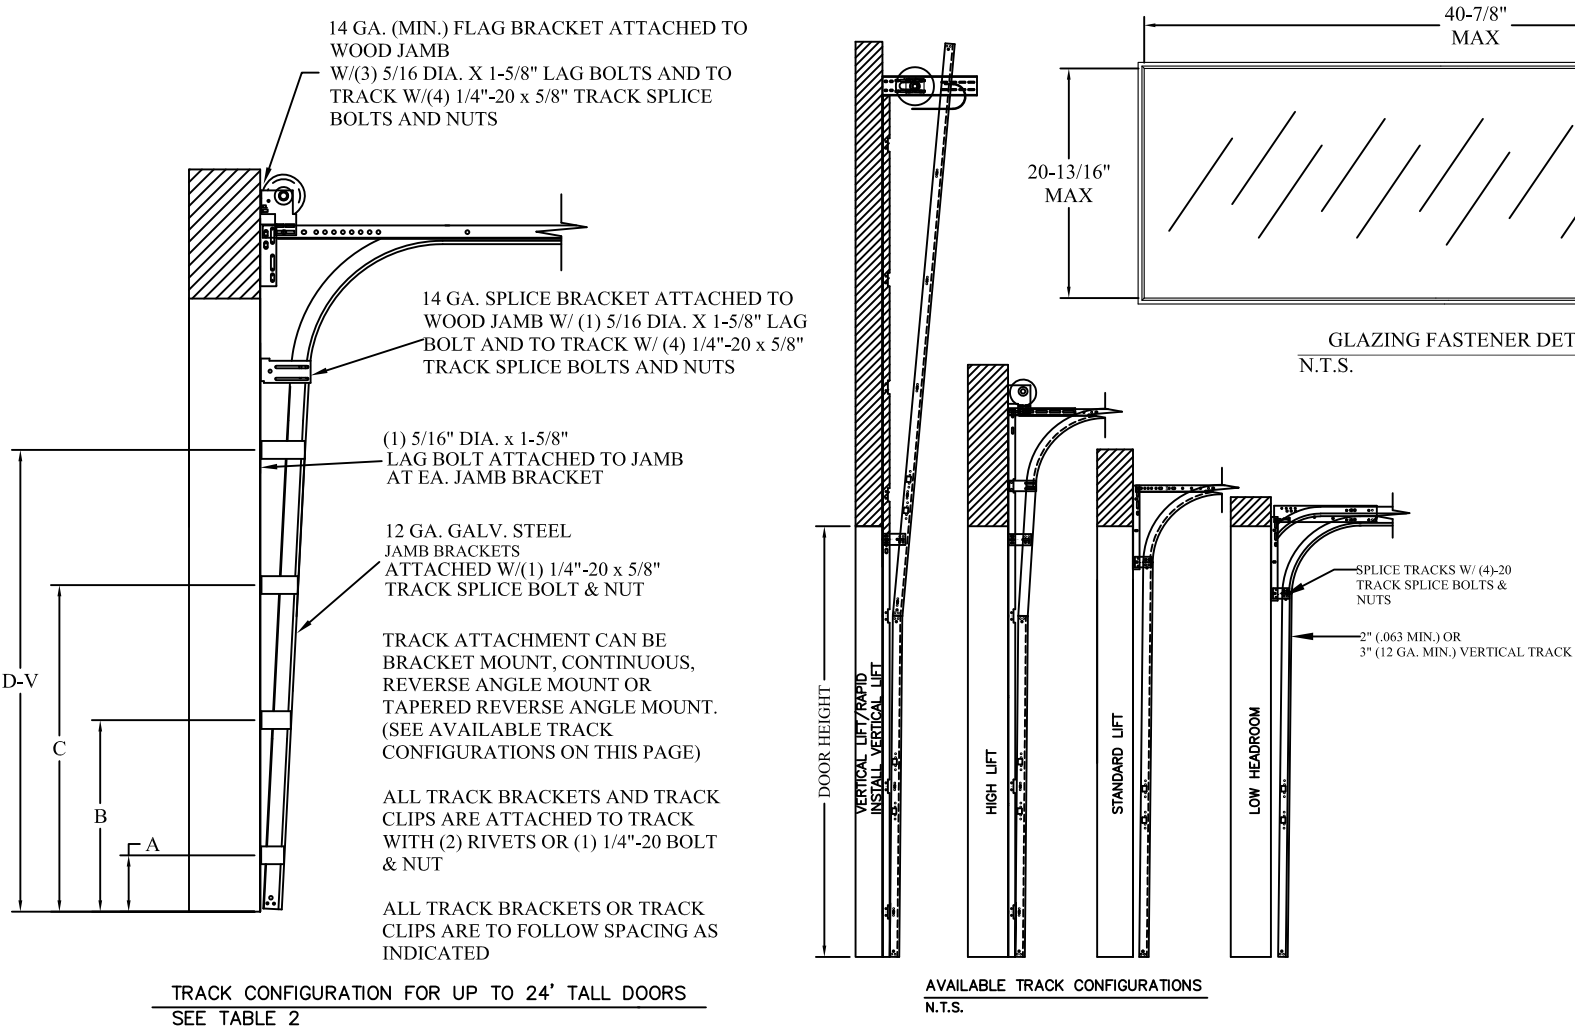


TABLE 3

SECTION	
TOP	3 3/8" AL
11TH	3 3/8" AL
10TH	6" AL
9TH	3 3/8" AL
8TH	6" AL
7TH	3 3/8" AL
6TH	6" AL
5TH	3 3/8" AL
4TH	6" AL
3RD	3 3/8" AL
2ND	6" AL
BOTTOM	3 3/8" AL
	6" AL

TABLE 2

DOOR HEIGHT		TRACK ATTACHMENT																				TYPICAL SPLICE	
		A	B	C	D	E	F	G	H	I	J	K	L	M	N	O	P	Q	R	S	T		U
7'	0"	10"	22"	34"	46"	58"																	76"
7'	6"	10"	22"	34"	46"	58"																	82"
8'	0"	10"	22"	34"	46"	58"																	88"
9'	0"	10"	22"	34"	46"	58"	70"																100"
9'	6"	10"	22"	34"	46"	58"	70"	82"															106"
10'	0"	10"	22"	34"	46"	58"	70"	82"															112"
11'	0"	10"	22"	34"	46"	58"	70"	82"	94"														124"
12'	0"	10"	22"	34"	46"	58"	70"	82"	94"	106"													136"
13'	0"	10"	22"	34"	46"	58"	70"	82"	94"	106"	118"												148"
14'	0"	10"	22"	34"	46"	58"	70"	82"	94"	106"	118"	130"											160"
15'	0"	10"	22"	34"	46"	58"	70"	82"	94"	106"	118"	130"	142"										172"
16'	0"	10"	22"	34"	46"	58"	70"	82"	94"	106"	118"	130"	142"	154"									184"
17'	0"	10"	22"	34"	46"	58"	70"	82"	94"	106"	118"	130"	142"	154"	166"								196"
18'	0"	10"	22"	34"	46"	58"	70"	82"	94"	106"	118"	130"	142"	154"	166"	178"							208"
19'	0"	10"	22"	34"	46"	58"	70"	82"	94"	106"	118"	130"	142"	154"	166"	178"	190"						220"
20'	0"	10"	22"	34"	46"	58"	70"	82"	94"	106"	118"	130"	142"	154"	166"	178"	190"	202"					232"
21	0"	10"	22"	34"	46"	58"	70"	82"	94"	106"	118"	130"	142"	154"	166"	178"	190"	202"	214"				244"
22	0"	10"	22"	34"	46"	58"	70"	82"	94"	106"	118"	130"	142"	154"	166"	178"	190"	202"	214"	226"			256"
23	0"	10"	22"	34"	46"	58"	70"	82"	94"	106"	118"	130"	142"	154"	166"	178"	190"	202"	214"	226"	238"		268"
24	0"	10"	22"	34"	46"	58"	70"	82"	94"	106"	118"	130"	142"	154"	166"	178"	190"	202"	214"	226"	238"	250"	280"

ALL TRACK ATTACHMENTS +/- 2" ALLOWED USING SYP OR SPF NO.2 OR BETTER ONLY

REVDESCRIPTION OF REVISIONSDATEBY

MAX SIZE
16'2 x 24'

DESIGN LOADS
+27.2 PSF
-31.0 PSF

TEST LOADS
+40.8 PSF
-46.5 PSF

THOMAS L. SHELMERDINE
LICENSE
No. 48579
See Digital Signature
STATE OF FLORIDA
PROFESSIONAL ENGINEER

This document has been digitally signed & sealed by Thomas L. Shelmerdine, PE on the date shown. Printed copies of this document are not considered signed & sealed, and the signature must be verified on any electronic copies.

Thomas L. Shelmerdine, PE (FL PE #0048579)
Structural Solutions, PA (FL Firm #29412)
dba Structural Solutions of North Carolina, Inc.
5921-G W. Friendly Ave., Greensboro, NC 27410

FL

Amarr®

AMARR 3552
AMARR VISTA 3552

SIZE
B

DRAWN BY
DRC

DATE
5/26/22

CHECKED BY
RLR

DATE
06/27/22

DRAWING NUMBER
IBC-3616-140-66

AMARR COMPANY
165 CARRIAGE COURT WINSTON-SALEM, N.C. 27105

SHEET 3 OF 3