



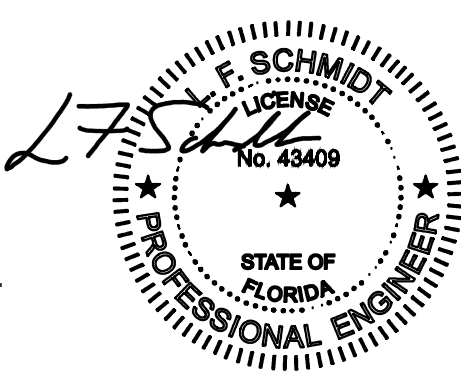

Digitally signed by Lyndon F Schmidt
Date: 2026.08.10 10:27:33 -04'00'

This item has been digitally signed and sealed by
L. F. Schmidt, P.E. on the date adjacent to the seal.
Printed copies of this document are not
considered signed and sealed and the signature
must be verified on any electronic copies.

THIS PRODUCT APPROVAL IS VALID
ONLY FOR THE STATE OF FLORIDA

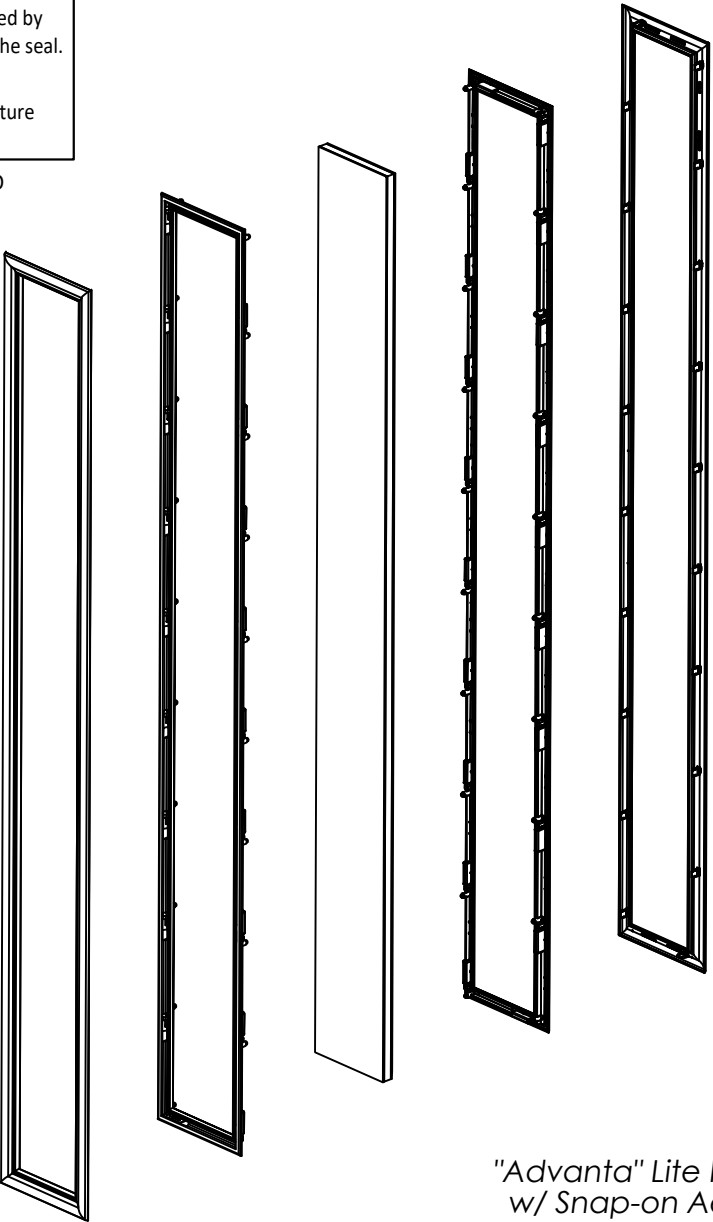

"Advanta" Lite Frame Assembly
w/ Snap-on Aesthetic Frame

GENERAL NOTES

- 1. This product has been evaluated and is in compliance with the 9th Edition (2026) Florida Building Code (FBC) structural requirements excluding the High Velocity Hurricane Zone (HVHZ).
- 2. When used in areas requiring wind borne debris protection, this product is required to be protected with an impact resistant covering that complies with FBC Sections 1609.1.2 & R301.2.1.2.
- 3. This product is approved for use as a substitute lite frame assembly in conjunction with a Therma-Tru "Non-Impact" fixed sidelite possessing a current Therma-Tru Florida Statewide product approval.
- 4. The design pressure (DP) rating shall be the lesser of the DP rating shown in this approval or the DP rating shown in the Therma-Tru "Non-Impact" fixed sidelite approval being used.
- 5. The fixed sidelite panel and lite opening size shall not exceed the sizes shown in this approval or the Therma-Tru "Non-Impact" fixed sidelite approval being used.
- 6. This product has been tested in the Therma-Tru fixed sidelite panels as specified on Sheet 3 of this approval. This product is for use with a Therma-Tru "Non-Impact" fixed fiberglass or steel sidelite only.
- 7. This product may not be installed into an existing opaque door. It may be used as a substitute glazing in the fixed sidelite of an opaque door system w/ sidelites possessing a current Therma-Tru Florida Statewide product approval.

TABLE OF CONTENTS	
SHEET #	DESCRIPTION
1	Typical Elevations, Design Pressures and General Notes
2	Lite Frame & Glazing Details
3	Door Panel Details (Therma-Tru)

SIDELITE PANEL TYPE	MAX. NOMINAL PANEL DIMENSION	MAX. DESIGN PRESSURE (PSF)	
		POSITIVE	NEGATIVE
FIBERGLASS	1'-2" X 8'-0"	+70.0	-75.0
STEEL (24 GA.)	1'-2" X 8'-0"	+80.0	-80.0

Documents Prepared By:
Lyndon F. Schmidt
P.E. No. 43409

PRODUCT: THERMA-TRU

PART OR ASSEMBLY:
TYPICAL ELEVATIONS, DESIGN PRESSURES & GENERAL NOTES

DATE: 1/24/22

SCALE: N.T.S.

DWG. BY: RW

CHK. BY: LFS

DRAWING NO.: FL-33943.4

SHEET 1 OF 3

REVISIONS

2 7/01/26 UPDATE TO 9TH ED. (2026) FBC LFS


1 7/24/23 UPDATE TO 8TH ED. (2023) FBC LFS

NO. DATE BY

© 2022 R.W. BUILDING CONSULTANTS INC.


RW BUILDING CONSULTANTS, INC.
P.O. Box 230, Valrico, FL 33595
Phone No.: 813.659.9197
FBPE Registry No. 9813

Z:\2023 FBC Drawings\Therma-Tru\FL-33943 R3\FL-33943.4.dwg

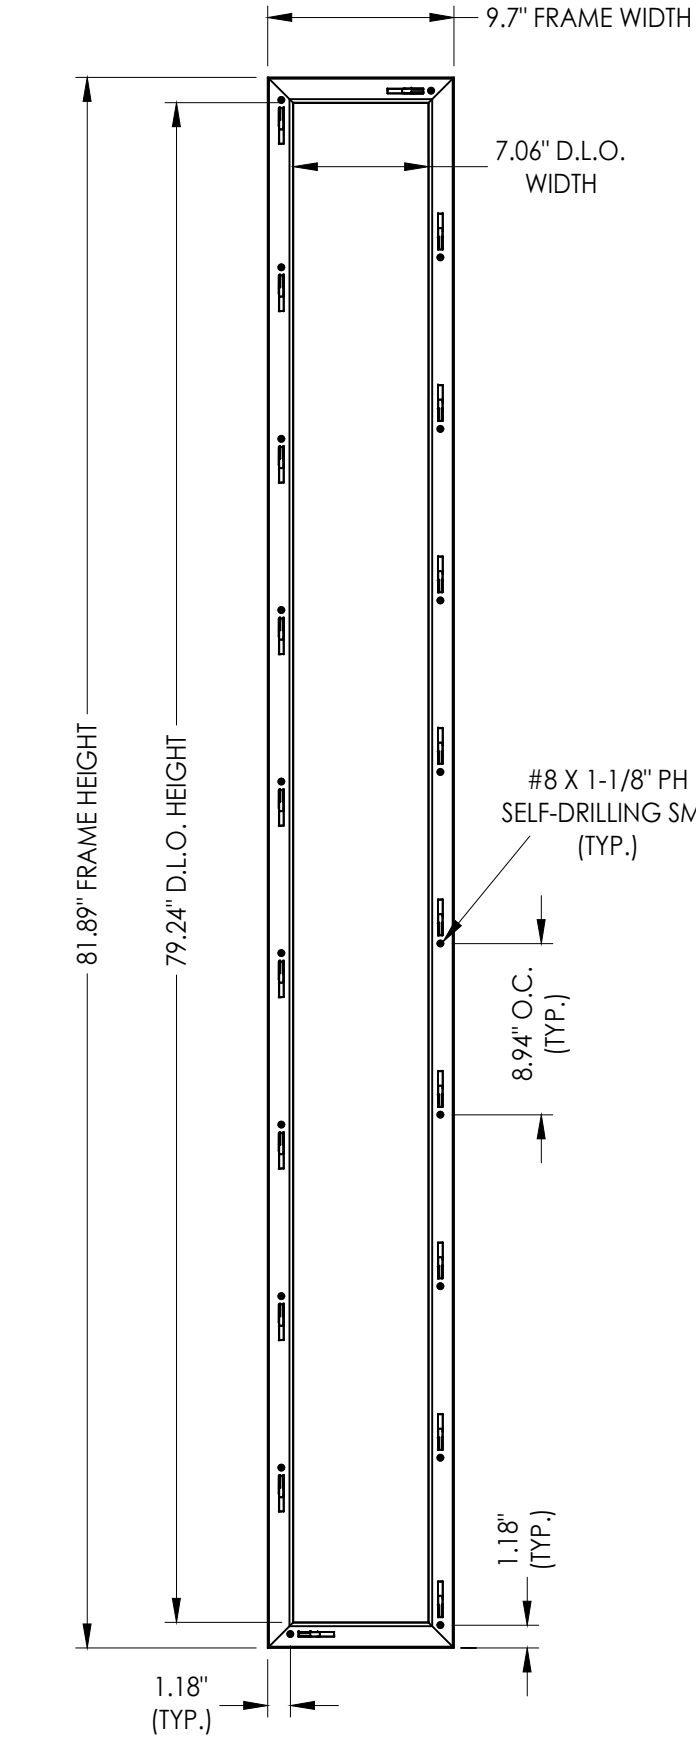


7" X 80" "Advanta" BASE FRAME ASSEMBLY


NOTE: D.L.O. SHOWN w/out AESTHETIC COVER)

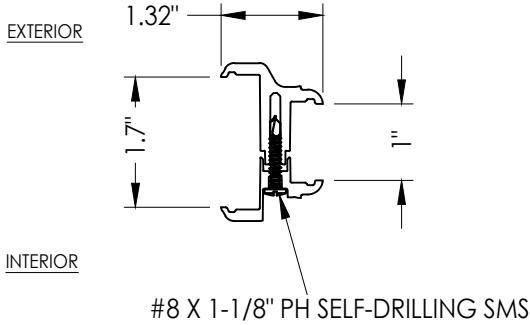

2A "ADVANTA" BASE FRAME
1" GLAZING

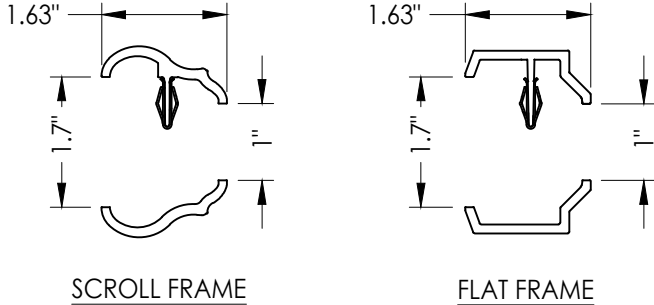


2B "ADVANTA" AESTHETIC SNAP-ON FRAMES

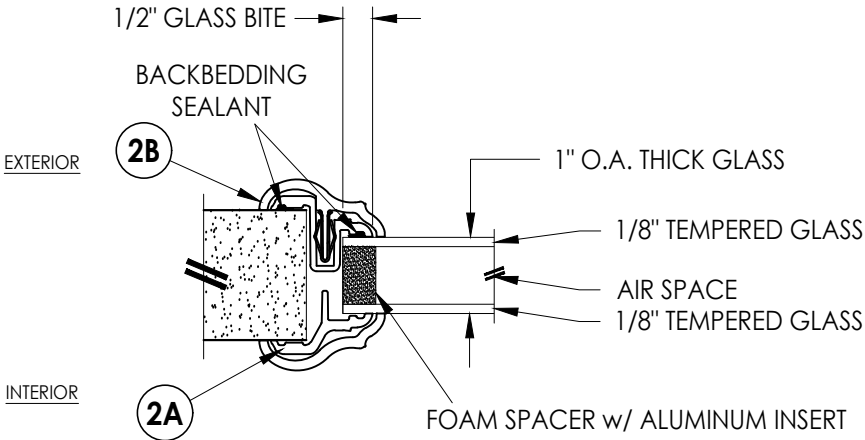



G1 GLAZING DETAIL
1" Insulated Glass
w/ Aesthetic Cover

Documents Prepared By: Lyndon F. Schmidt P.E. No. 43409				RW BUILDING CONSULTANTS, INC. P.O. Box 230, Valrico, FL 33595 Phone No.: 813.659.9197 FBPE Registry No. 9813			
PRODUCT:		THERMA-TRU		PART OR ASSEMBLY:		LITE FRAME & GLAZING DETAILS	
				LFS	FBC	LFS	BY
				2	7/01/26	UPDATE TO 9TH ED. (2026)	
				1	7/24/23	UPDATE TO 8TH ED. (2023)	
				NO.	DATE		
DATE: 1/24/22				REVISIONS			
SCALE: N.T.S.							
DWG. BY: RW							
CHK. BY: LFS							
DRAWING NO.: FL-33943.4							
SHEET 2 OF 3							

Z:\2023 FBC Drawings\Therma-Tru\FL-33943 R3\FL-33943.4.dwg

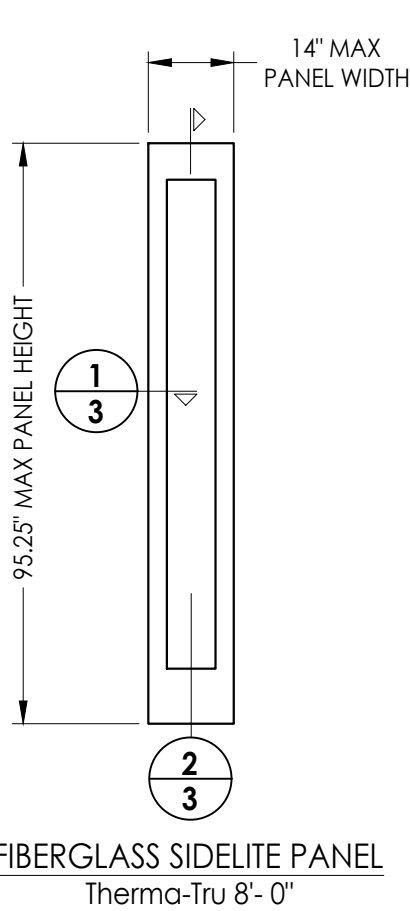


1
3 **HORIZONTAL CROSS SECTION**

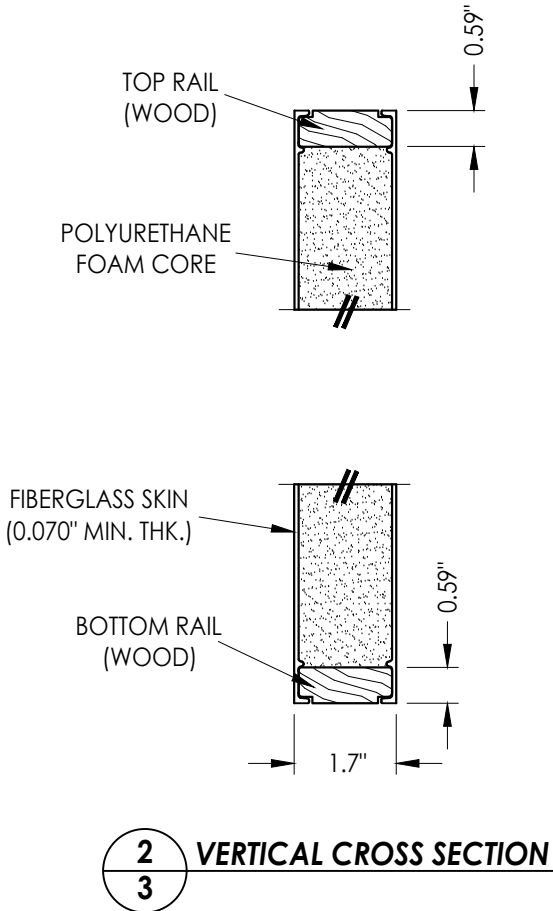
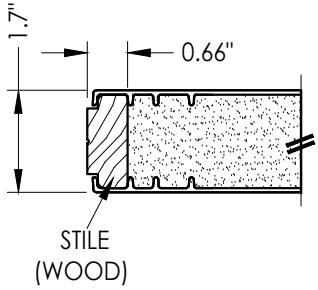


2
3 **VERTICAL CROSS SECTION**

NOTE: SEE GENERAL NOTE 4, SHEET 1 FOR DESIGN PRESSURE LIMITATIONS

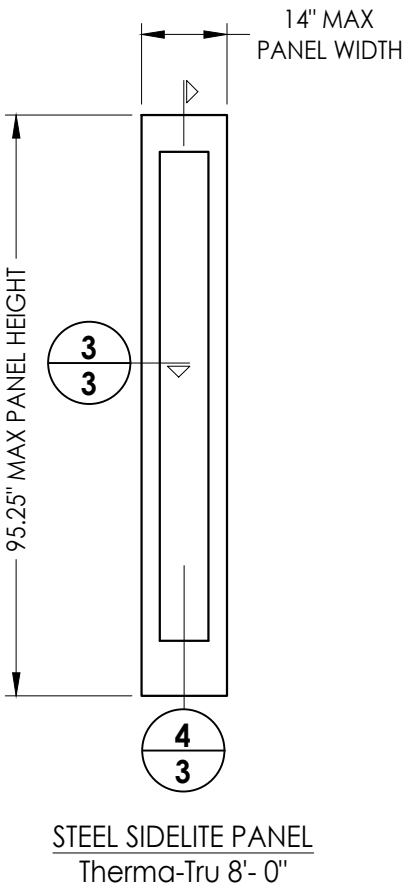

3
3 **HORIZONTAL CROSS SECTION**

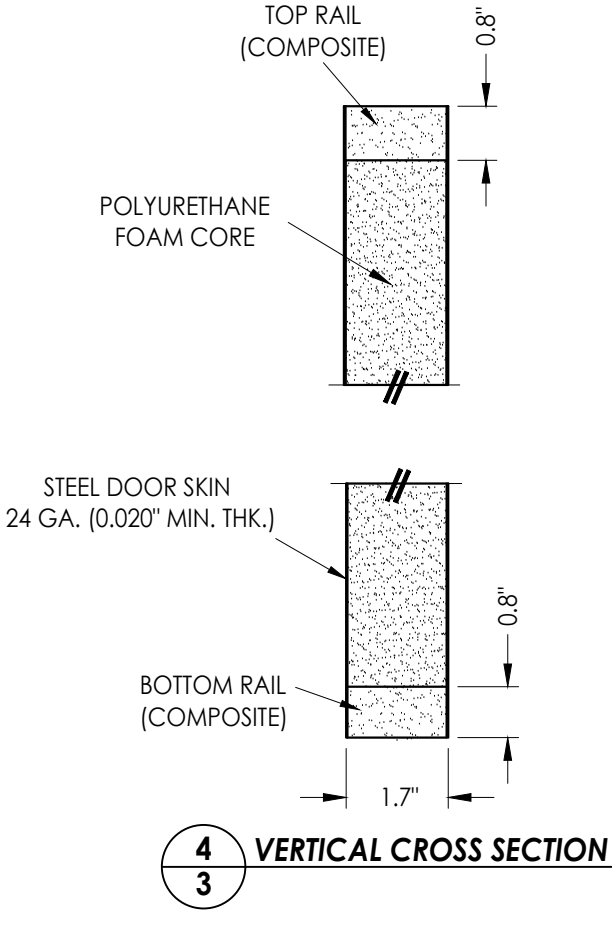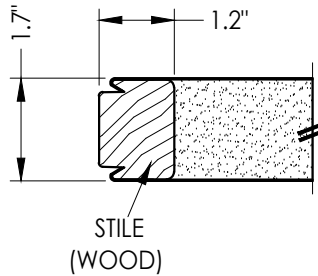

4
3 **VERTICAL CROSS SECTION**

DATE: 1/24/22
SCALE: N.T.S.
DWG. BY: RW
CHK. BY: LFS
DRAWING NO.: FL-33943.4
SHEET 3 OF 3

PRODUCT:		THERMA-TRU	
PART OR ASSEMBLY:		DOOR PANELS DETAILS (THERMA-TRU)	
NO.	DATE	LFS	BY
2	7/01/26	UPDATE TO 9TH ED. (2026)	FBC
1	7/24/23	UPDATE TO 8TH ED. (2023)	FBC

Documents Prepared By:
Lyndon F. Schmidt
P.E. No. 43409

BUILDING CONSULTANTS, INC.
P.O. Box 230, Valrico, FL 33595
Phone No.: 813.659.9197
FBPE Registry No. 9813