


ANDERSEN CORPORATION

400 SERIES COMPLEMENTARY CLAD PATIO DOOR

(NON-HVHZ)(NON-IMPACT)

GENERAL NOTES:

- THE PRODUCT SHOWN HEREIN IS DESIGNED AND MANUFACTURED TO COMPLY WITH THE CURRENT FLORIDA BUILDING CODE (FBC), INTERNATIONAL BUILDING CODE & INTERNATIONAL RESIDENTIAL CODE, **EXCLUDING** HVHZ AND HAS BEEN EVALUATED ACCORDING TO THE FOLLOWING:
 - AAMA/WDMA/CSA 101/I.S.2/A440-17
- ADEQUACY OF THE EXISTING STRUCTURAL CONCRETE/MASONRY AND 2X FRAMING AS A MAIN WIND FORCE RESISTING SYSTEM CAPABLE OF WITHSTANDING AND TRANSFERRING APPLIED PRODUCT LOADS TO THE FOUNDATION IS THE RESPONSIBILITY OF THE ENGINEER OR ARCHITECT OF RECORD FOR THE PROJECT OF INSTALLATION.
- 1X AND 2X BUCKS (WHEN USED) SHALL BE DESIGNED AND ANCHORED TO PROPERLY TRANSFER ALL LOADS TO THE STRUCTURE. BUCK DESIGN AND INSTALLATION IS THE RESPONSIBILITY OF THE ENGINEER OR ARCHITECT OF RECORD FOR THE PROJECT OF INSTALLATION.
- THE INSTALLATION DETAILS DESCRIBED HEREIN ARE GENERIC AND MAY NOT REFLECT ACTUAL CONDITIONS FOR A SPECIFIC SITE. IF SITE CONDITIONS CAUSE INSTALLATION TO DEVIATE FROM THE REQUIREMENTS DETAILED HEREIN, A LICENSED ENGINEER OR ARCHITECT SHALL PREPARE SITE SPECIFIC DOCUMENTS FOR USE WITH THIS DOCUMENT IN NON-HVHZ AREAS.
- APPROVED IMPACT PROTECTIVE SYSTEM **IS REQUIRED** ON THIS PRODUCT IN AREAS REQUIRING IMPACT RESISTANCE.
- WINDOW FRAME MATERIAL: PONDEROSA PINE & LVL
- WINDOW CLADDING MATERIAL: ALUMINUM 6063-T5 & 6063-T4
- IN ACCORDANCE WITH THE FBC, DISSIMILAR METALS INCLUDING FASTENERS THAT MAY COME INTO CONTACT WITH ALUMINUM UNIT FRAMING SHALL BE PROTECTED AS PER CH 20.
- IN ACCORDANCE WITH THE FBC, WOOD COMPONENTS SHALL HAVE BEEN PRESERVATIVE TREATED OR SHALL BE OF A DURABLE SPECIES AS PER CH 23.
- LVL WINDOW FRAME MATERIAL COMPLIES WITH APPLICABLE STANDARDS SET FORTH IN THE FBC.
- GLASS MEETS THE REQUIREMENTS OF ASTM E 1300 GLASS CHARTS. SEE SHEET 1 FOR GLAZING DETAIL.

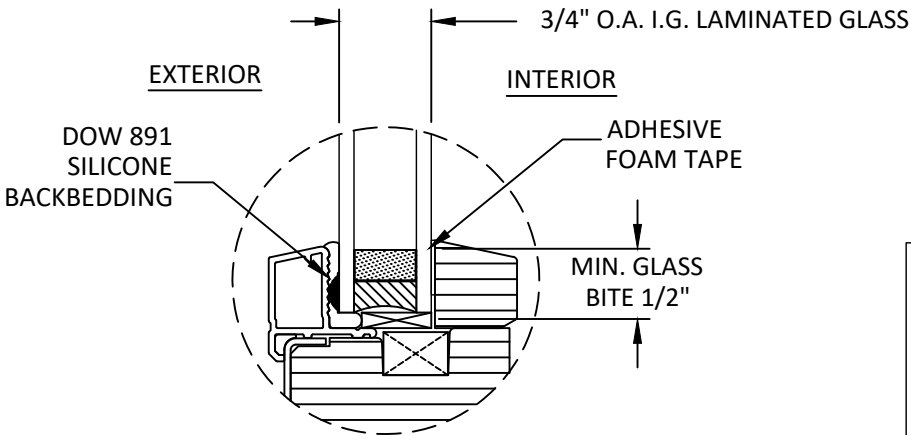

GLAZING DETAIL 1

TABLE OF CONTENTS	
SHEET	SHEET DESCRIPTION
1	GENERAL NOTES AND GLAZING DETAIL
2	ELEVATIONS AND ANCHOR LAYOUTS
3	ELEVATIONS AND ANCHOR LAYOUTS
4	VERTICAL SECTIONS
5	VERTICAL SECTIONS
6	HORIZONTAL SECTIONS
7	HORIZONTAL SECTIONS
8	HORIZONTAL SECTIONS
9	HORIZONTAL SECTIONS
10	ANCHOR DETAILS, ANCHOR SCHEDULE & INSTALLATION NOTES

DESIGN PRESSURE RATING (PSF)						
PRODUCT	CONFIGURATION	WIDTH (IN.)	HEIGHT (IN.)	POS.	NEG.	IMPACT RATED
SPRINGLINE	"XX" OR "OO"	75.25	95.50	45	45	NON-IMPACT
ARCHTOP	"XX" OR "OO"	75.25	95.50	45	45	NON-IMPACT
SPRINGLINE	"X" OR "O"	37.75	95.50	45	45	NON-IMPACT
ARCHTOP	"X" OR "O"	37.75	95.50	45	45	NON-IMPACT

- GLAZING NOTES:
- GLAZING SHALL MEET SAFETY GLAZING REQUIREMENTS OF THE FBC.
 - SETTING BLOCK DUROMETER HARDNESS OF 70-90 (SHORE A) AS REFERENCED IN CHAPTER 24.
 - SETTING BLOCKS TO BE LOCATED AT 1/4 SPAN LENGTH FOR GLASS WIDER THAN 36" AS PER CHAPTER 24.
 - D.L.O. MAY NOT EXCEED MAX DIMENSIONS SHOWN ON ELEVATIONS.



ANDERSEN
WINDOWS & DOORS

100 FOURTH AVE NORTH
BAYPORT, MN 55003-1096

PH: (651) 264-5150 FX: (651) 264-5485

TITLE: 400 SERIES COMPLEMENTARY CLAD PATIO DOOR (NON-HVHZ)(NON-IMPACT)

GENERAL NOTES & GLAZING DETAIL

PREPARED BY:


BUILDING DROPS, INC.
398 E. DANIA BEACH BLVD., STE. 338
DANIA BEACH, FL 33004
PH: (954)399-8478
FAX: (954)744-4738
WEB: www.buildingdrops.com

BUILDING DROPS

REMARKS	BY	DATE

THE INSTALLATION DETAILS DESCRIBED HEREIN ARE GENERIC AND MAY NOT REFLECT ACTUAL CONDITIONS FOR A SPECIFIC SITE. IF SITE CONDITIONS CAUSE INSTALLATION TO DEVIATE FROM THE REQUIREMENTS DETAILED HEREIN, A LICENSED ENGINEER OR ARCHITECT SHALL PREPARE SITE SPECIFIC DOCUMENTS FOR USE WITH THIS DOCUMENT

Digitally signed by Hermes F. Norero, P.E.
Reason: I am approving this document
Date: 2023.10.11 18:23:51 -04'00'

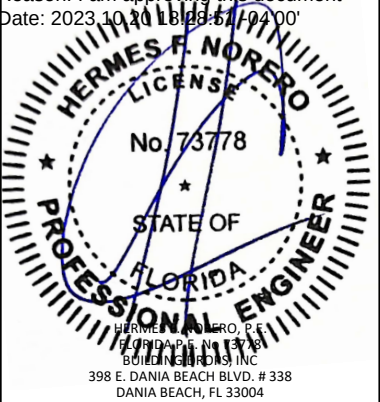

HERMES F. NORERO, P.E.
FLORIDA P.E. NO. 73778
BUILDING DROPS, INC.
398 E. DANIA BEACH BLVD. # 338
DANIA BEACH, FL 33004
FBPE CERT. OF AUTHORIZATION No. 29578

FL #:

FL33944

DATE: **10.11.2023**

DWG. BY: SH	CHK. BY: HFN
-----------------------	------------------------

SCALE: **NTS**

DWG. #: **AWD344**


SHEET:

1


OF 10

10/12/2023 11:00 AM

s:\projects\andersen windows\cc23-0347 - fbc 2023 code change (6th edition)\dwgs\133944\awd344.dwg

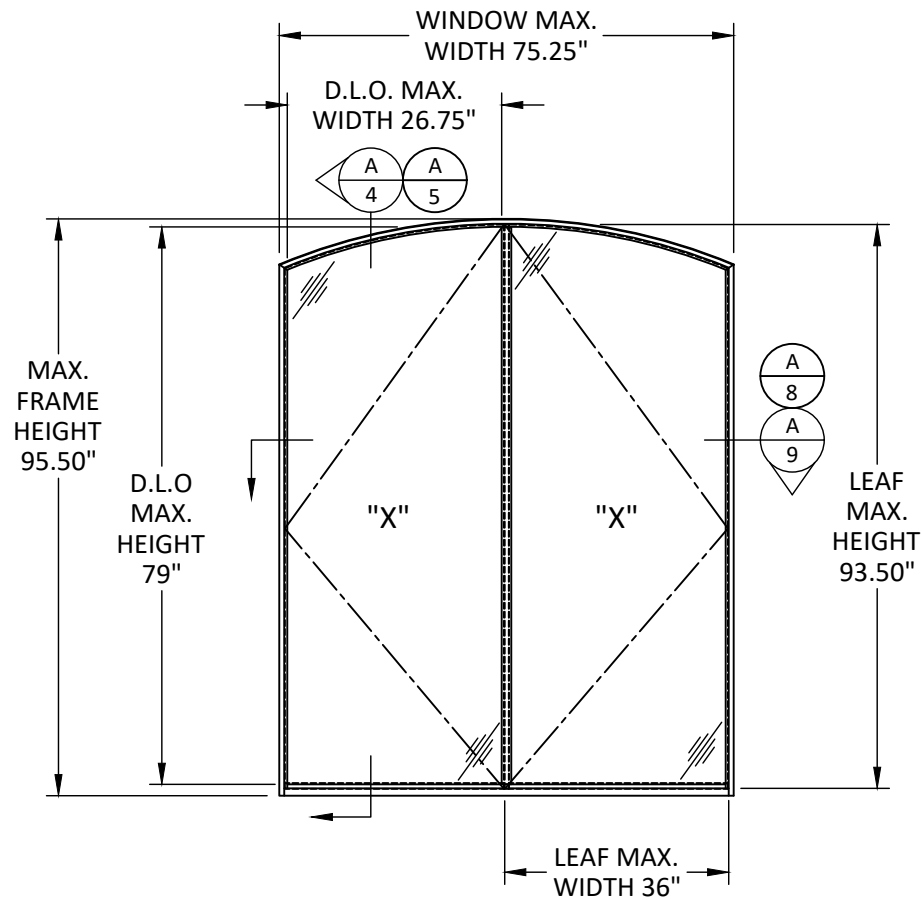


ELEVATION
ARCHTOP

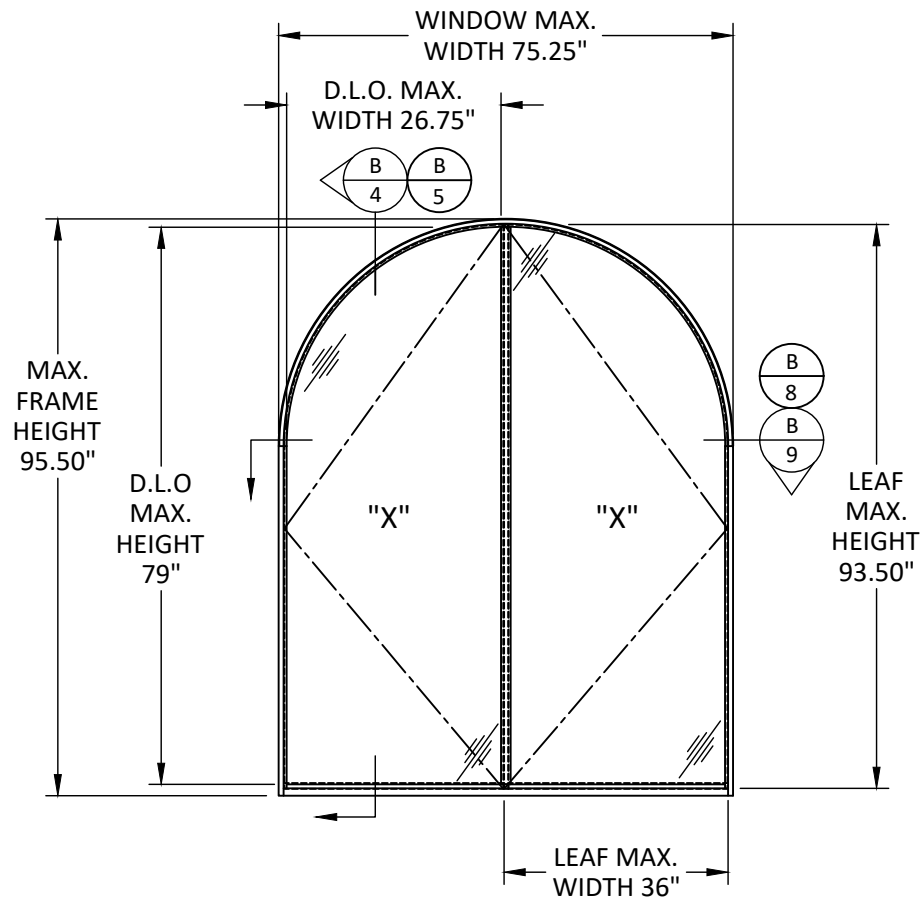


ELEVATION
SPRINGLINE

NOTE: NAIL FIN AND INSTALLATION CLIPS
MUST BE USED AT THE SAME TIME.
INSTALL THROUGH NAIL FIN AT 4" FROM
THE CORNERS AND 12" ON CENTER.

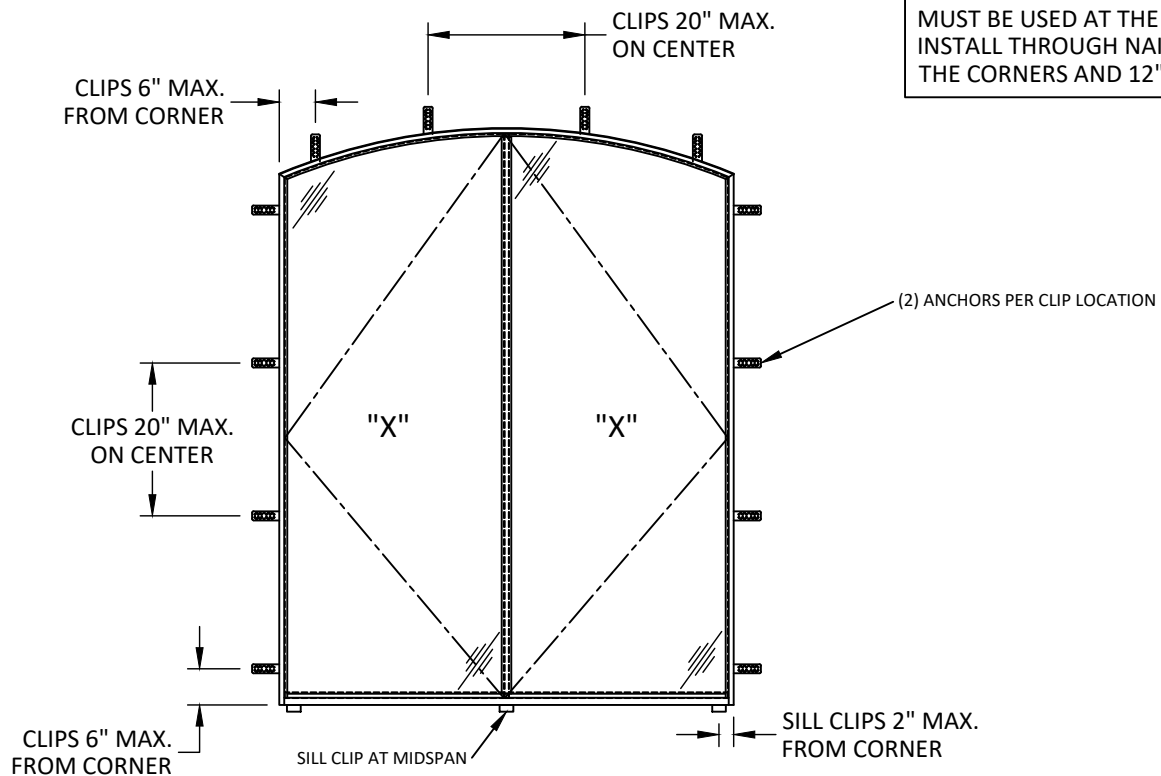

ANCHOR LAYOUT
ARCHTOP

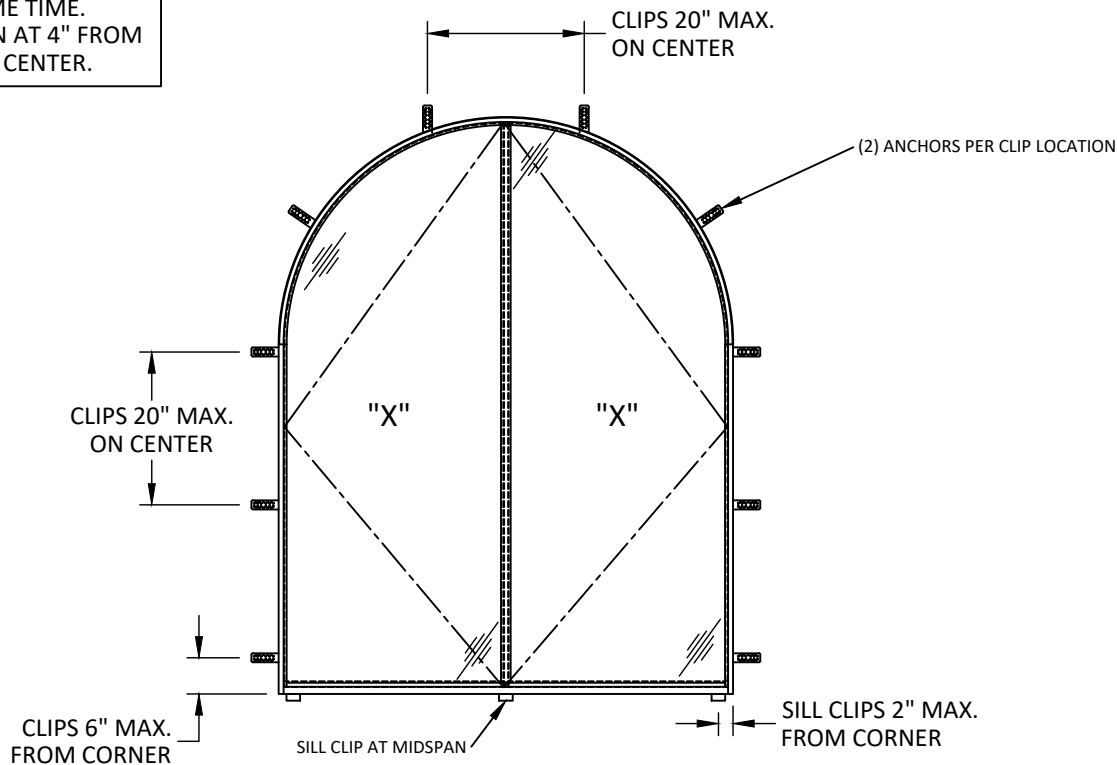

ANCHOR LAYOUT
SPRINGLINE

NOTE: (4) INSTALLATION
ANCHORS PER SILL CLIP.



ANDERSEN
WINDOWS & DOORS

100 FOURTH AVE NORTH
BAYPORT, MN 55003-1096

PH: (651) 264-5150 FX: (651) 264-5485

TITLE: 400 SERIES COMPLEMENTARY
CLAD PATIO DOOR
(NON-HVHZ)/(NON-IMPACT)
ELEVATIONS & ANCHOR LAYOUTS


PREPARED BY:
BUILDING DROPS, INC.
398 E. DANIA BEACH BLVD., STE. 338
DANIA BEACH, FL 33004

PH: (954) 399-8478
FAX: (954) 744-4738
WEB: www.buildingdrops.com



REMARKS	BY	DATE

THE INSTALLATION DETAILS DESCRIBED HEREIN ARE GENERIC
AND MAY NOT REFLECT ACTUAL CONDITIONS FOR A SPECIFIC
SITE. IF SITE CONDITIONS CAUSE INSTALLATION TO DEVIATE
FROM THE REQUIREMENTS DETAILED HEREIN, A LICENSED
ENGINEER OR ARCHITECT SHALL PREPARE SITE SPECIFIC
DOCUMENTS FOR USE WITH THIS DOCUMENT

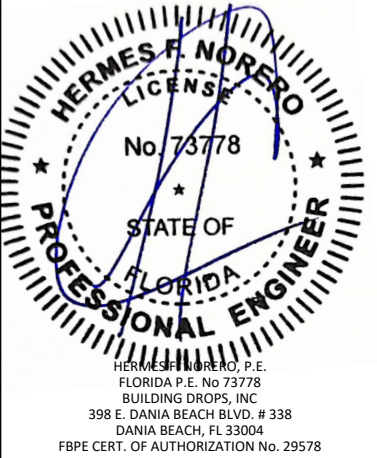

FL #:

FL33944

DATE: 10.11.2023

DWG. BY:
SH

CHK. BY:
HFN


SCALE: NTS

DWG. #: AWD344


SHEET:

2


OF 10

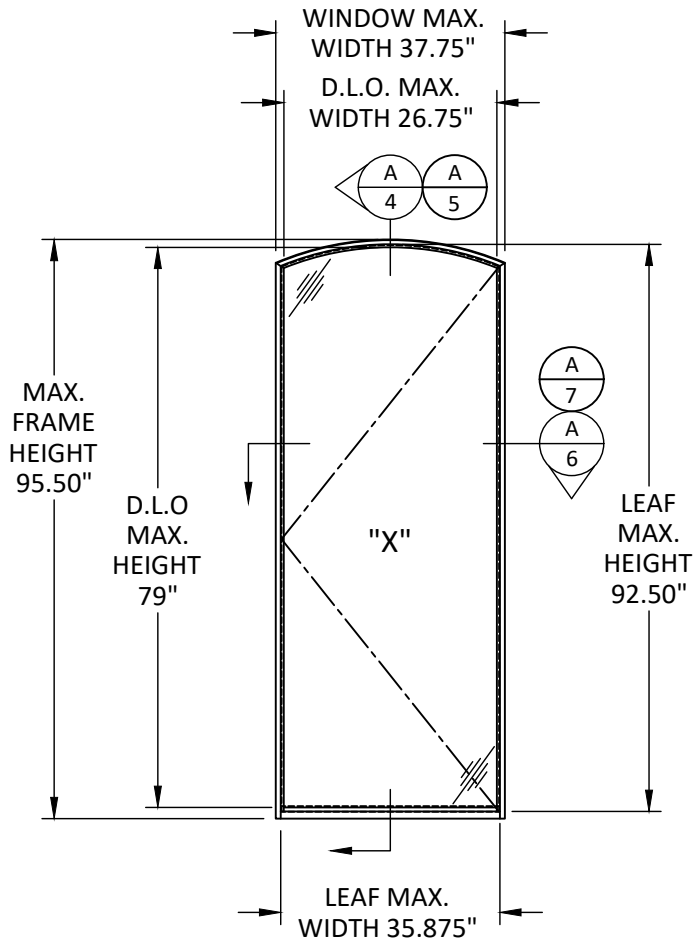


ELEVATION
ARCHTOP

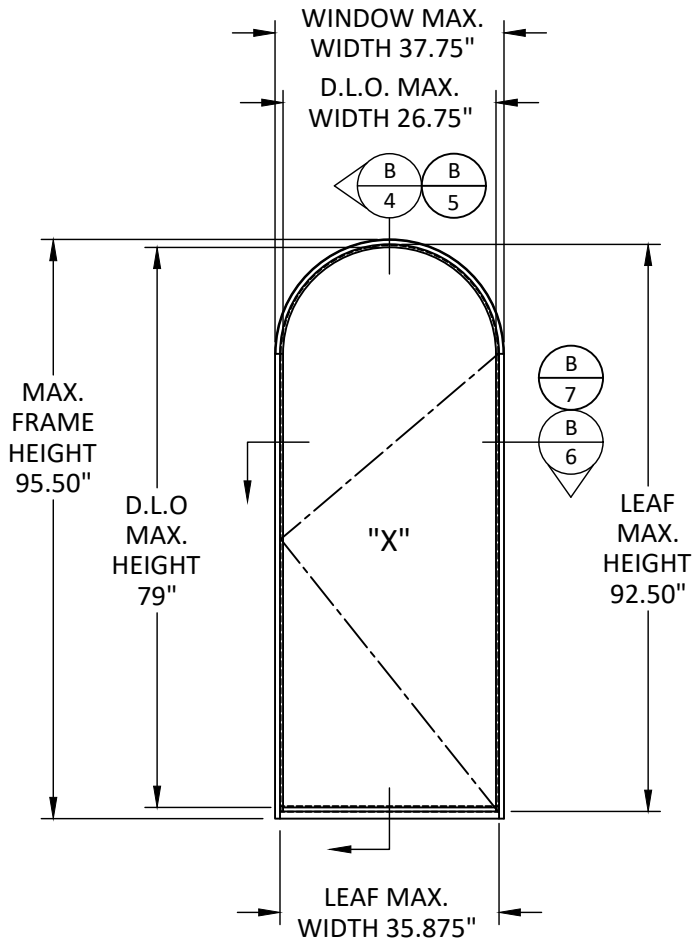

ELEVATION
SPRINGLINE

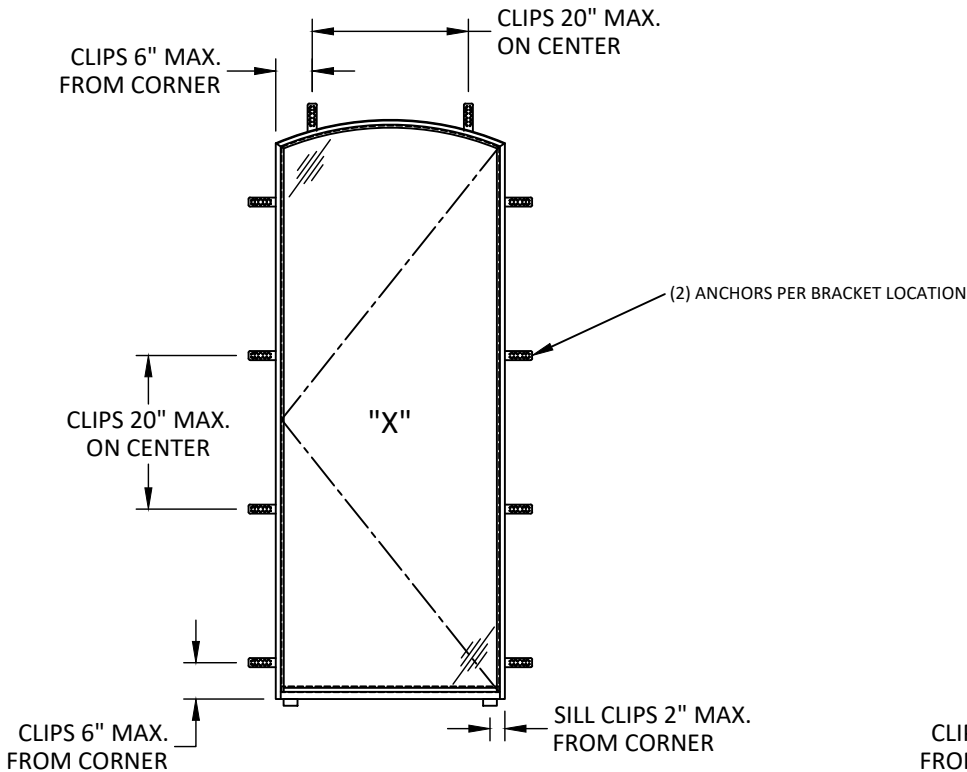

ANCHOR LAYOUT
ARCHTOP

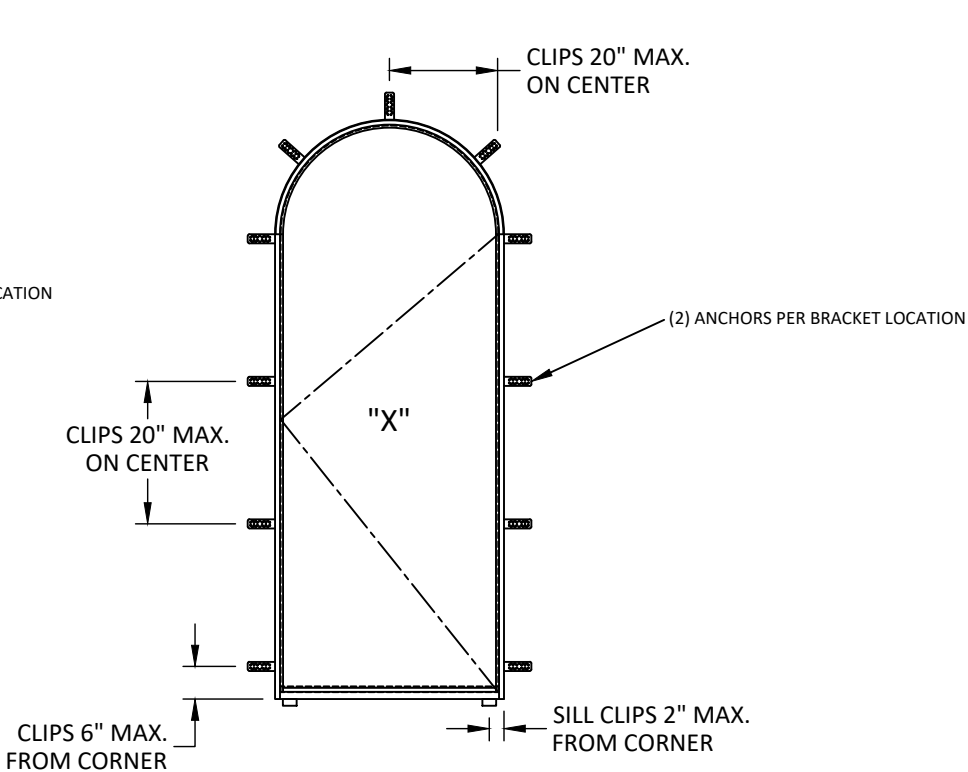

ANCHOR LAYOUT
SPRINGLINE



ANDERSEN
WINDOWS & DOORS

100 FOURTH AVE NORTH
BAYPORT, MN 55003-1096
PH: (651) 264-5150 FX: (651) 264-5485

TITLE: 400 SERIES COMPLEMENTARY
CLAD PATIO DOOR
(NON-HVHZ)/(NON-IMPACT)

ELEVATIONS & ANCHOR LAYOUTS


PREPARED BY:

BUILDING DROPS, INC.
398 E. DANIA BEACH BLVD., STE. 338
DANIA BEACH, FL 33004
PH: (954) 399-8478
FAX: (954) 744-4738
WEB: www.buildingdrops.com



REMARKS	BY	DATE

THE INSTALLATION DETAILS DESCRIBED HEREIN ARE GENERIC AND MAY NOT REFLECT ACTUAL CONDITIONS FOR A SPECIFIC SITE. IF SITE CONDITIONS CAUSE INSTALLATION TO DEVIATE FROM THE REQUIREMENTS DETAILED HEREIN, A LICENSED ENGINEER OR ARCHITECT SHALL PREPARE SITE SPECIFIC DOCUMENTS FOR USE WITH THIS DOCUMENT

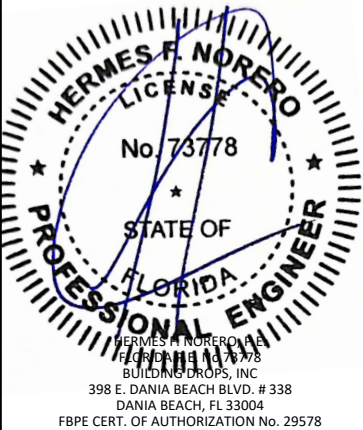

FL #: **FL33944**

DATE: **10.11.2023**

DWG. BY:
SH

CHK. BY:
HFN


SCALE: **NTS**

DWG. #: **AWD344**


SHEET:

3

s:\projects\andersen windows\cc-23-0347 - fbc 2023 code change (8th edition)\dwgs\1133944\awd344.dwg 10/12/2023 11:00 AM

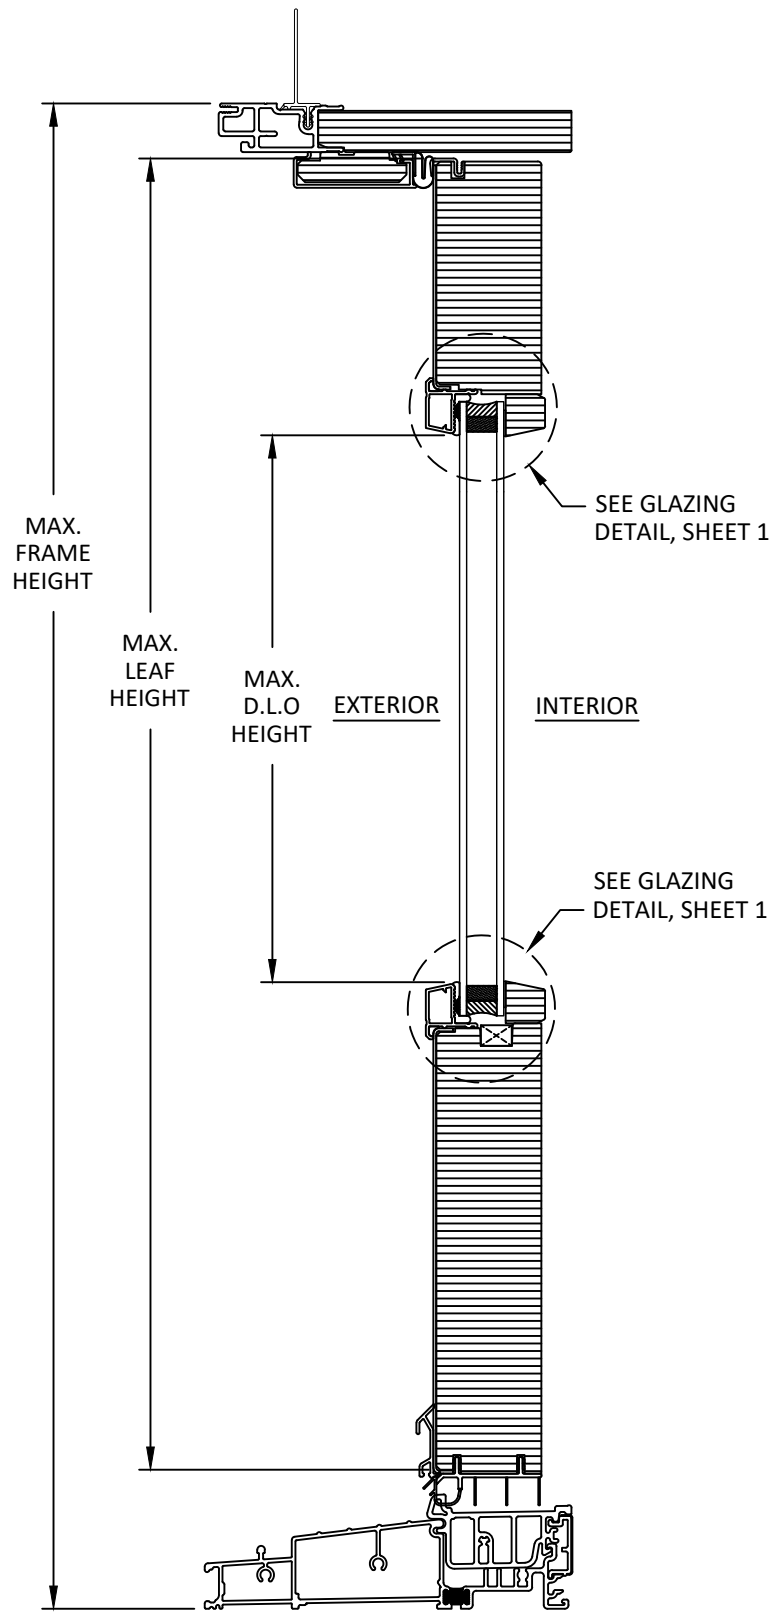

A
4 **VERTICAL SECTION**
4-9/16" FRAME
ARCHTOP

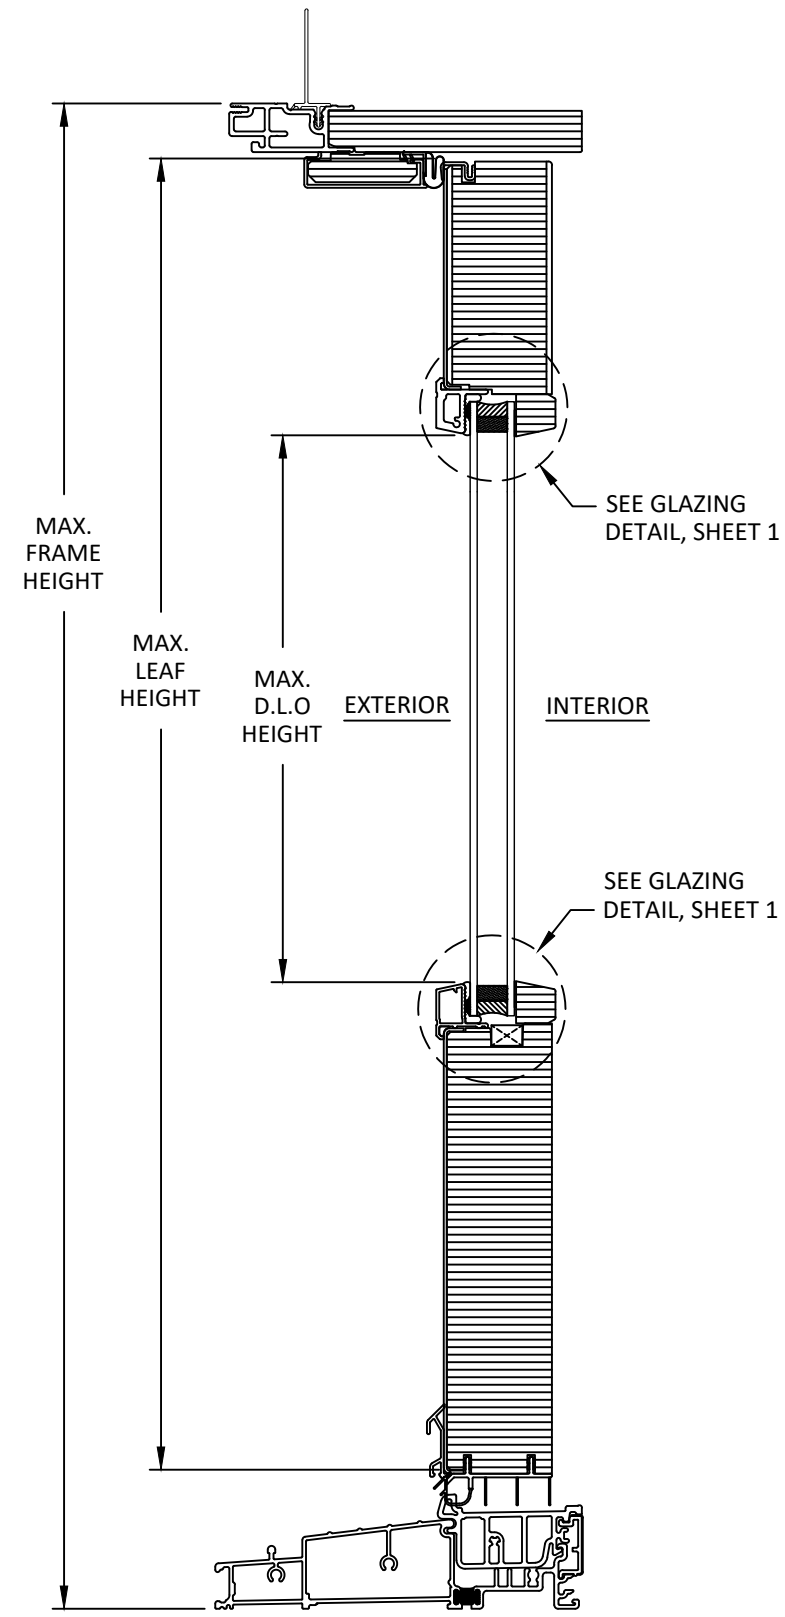

B
4 **VERTICAL SECTION**
4-9/16" FRAME
SPRINGLINE



ANDERSEN
WINDOWS & DOORS

100 FOURTH AVE NORTH
BAYPORT, MN 55003-1096
PH: (651) 264-5150 FX: (651) 264-5485

TITLE: 400 SERIES COMPLEMENTARY
CLAD PATIO DOOR
(NON-HVHZ)/(NON-IMPACT)

VERTICAL SECTIONS


PREPARED BY: BUILDING DROPS, INC.

398 E. DANIA BEACH BLVD., STE. 338
DANIA BEACH, FL 33004
PH: (954) 399-8478
FAX: (954) 744-4738
WEB: www.buildingdrops.com



REMARKS	BY	DATE

THE INSTALLATION DETAILS DESCRIBED HEREIN ARE GENERIC AND MAY NOT REFLECT ACTUAL CONDITIONS FOR A SPECIFIC SITE. IF SITE CONDITIONS CAUSE INSTALLATION TO DEVIATE FROM THE REQUIREMENTS DETAILED HEREIN, A LICENSED ENGINEER OR ARCHITECT SHALL PREPARE SITE SPECIFIC DOCUMENTS FOR USE WITH THIS DOCUMENT.

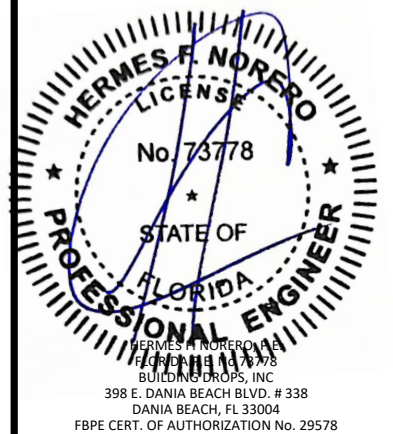

FL #: **FL33944**

DATE: **10.11.2023**


DWG. BY: SH	CHK. BY: HFN
-----------------------	------------------------

SCALE: **NTS**


DWG. #: **AWD344**

SHEET:

s:\projects\andersen windows\cc-23-0347 - fbc 2023 code change (8th edition)\dwgs\1133944\awd344.dwg 10/12/2023 11:00 AM

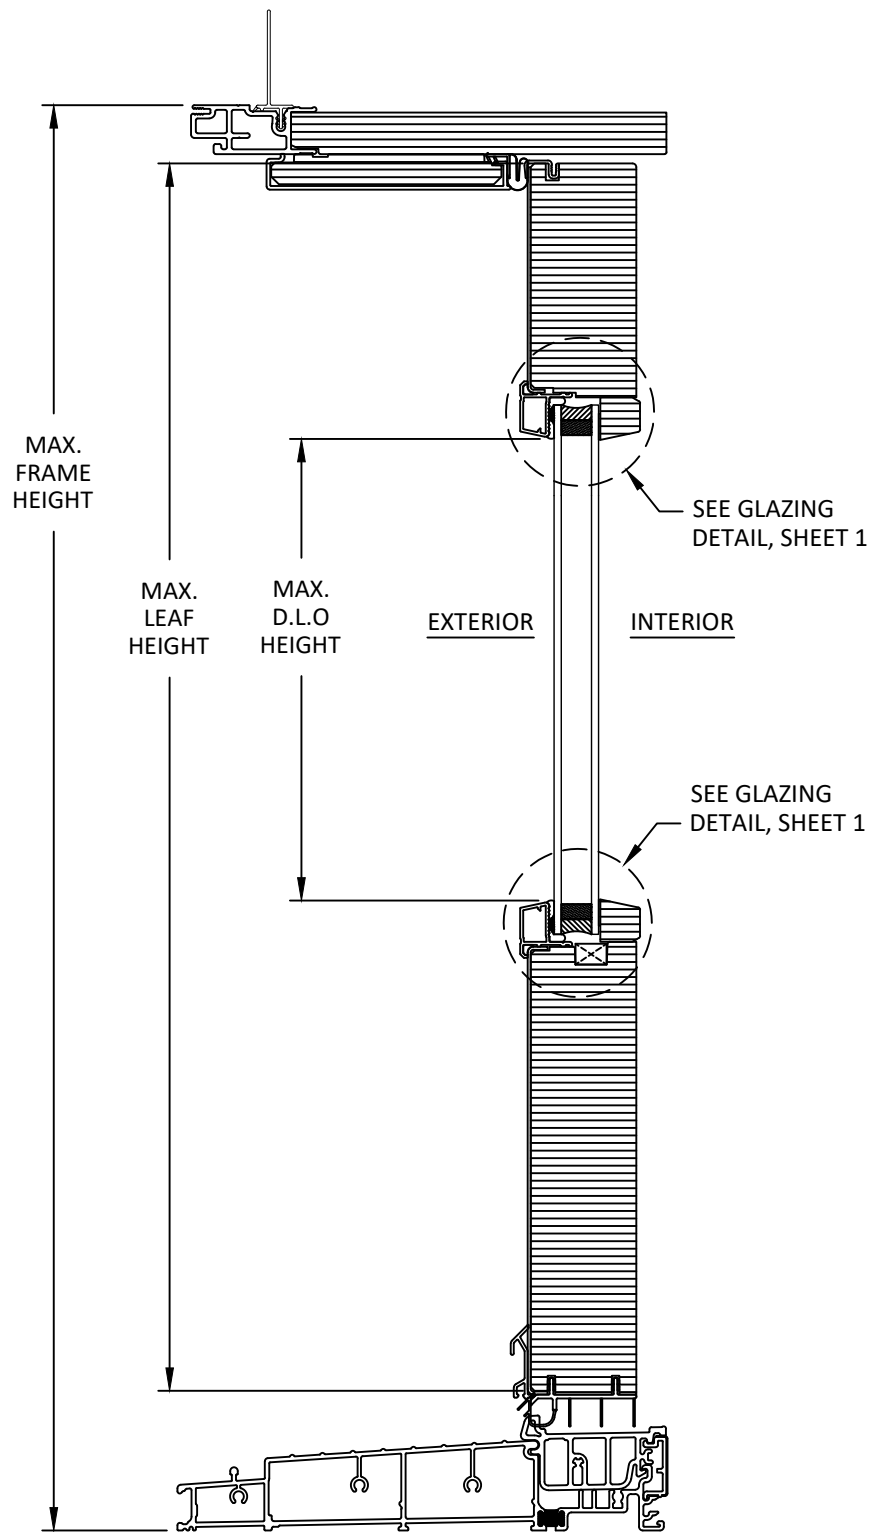

A
5 **VERTICAL SECTION**
6-9/16" FRAME
ARCHTOP

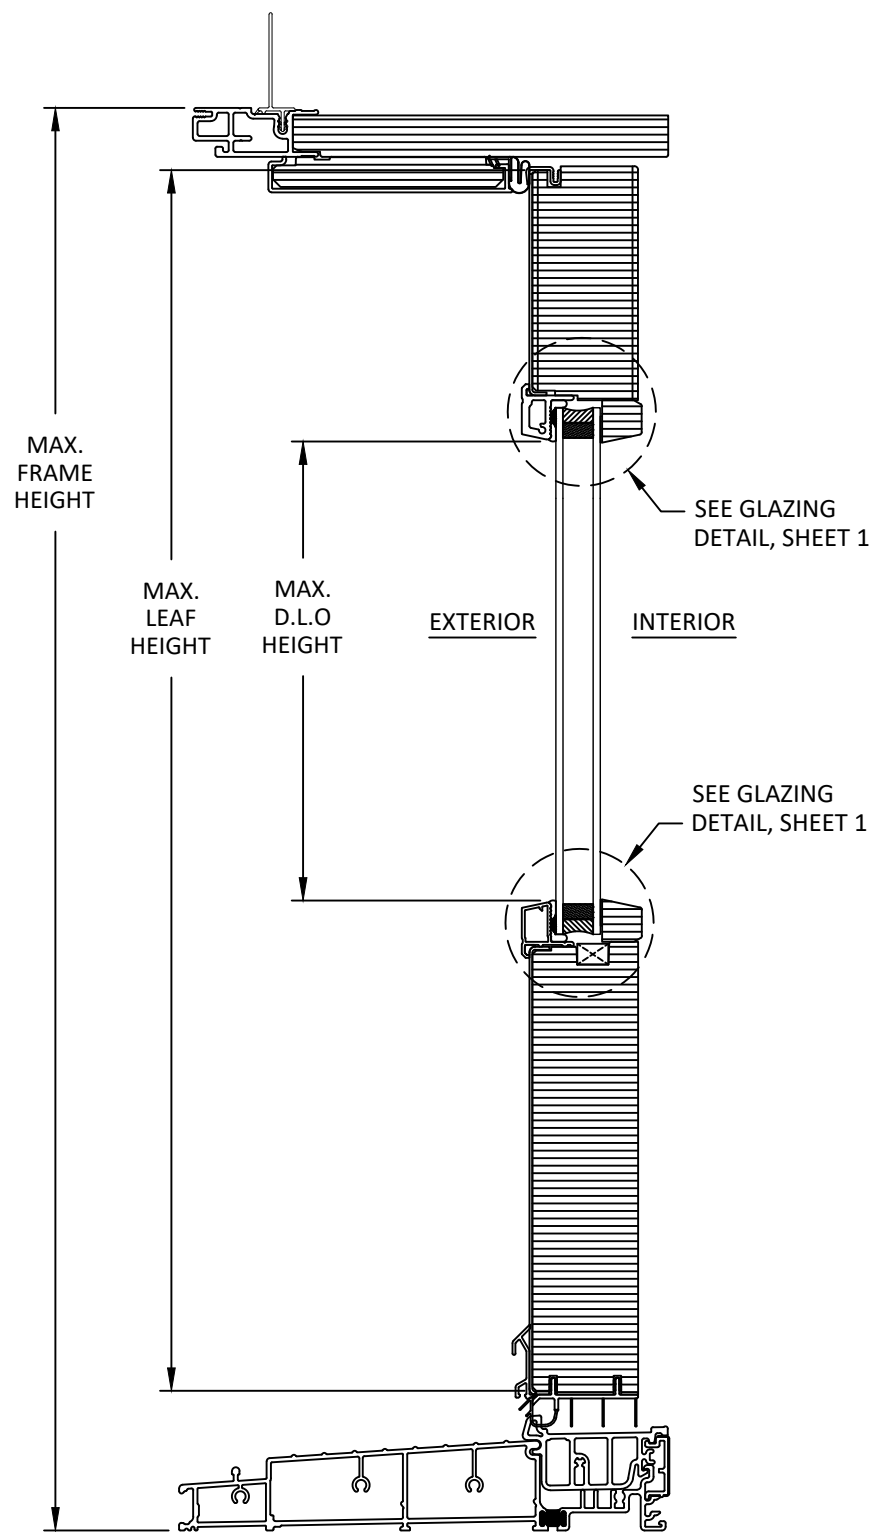

B
5 **VERTICAL SECTION**
6-9/16" FRAME
SPRINGLINE



ANDERSEN
WINDOWS & DOORS

100 FOURTH AVE NORTH
BAYPORT, MN 55003-1096
PH: (651) 264-5150 FX: (651) 264-5485

TITLE: 400 SERIES COMPLEMENTARY
CLAD PATIO DOOR
(NON-HVHZ)/(NON-IMPACT)

VERTICAL SECTIONS


PREPARED BY:

BUILDING DROPS, INC.
398 E. DANIA BEACH BLVD., STE. 338
DANIA BEACH, FL 33004
PH: (954) 399-8478
FAX: (954) 744-4738
WEB: www.buildingdrops.com



REMARKS	BY	DATE

THE INSTALLATION DETAILS DESCRIBED HEREIN ARE GENERIC AND MAY NOT REFLECT ACTUAL CONDITIONS FOR A SPECIFIC SITE. IF SITE CONDITIONS CAUSE INSTALLATION TO DEVIATE FROM THE REQUIREMENTS DETAILED HEREIN, A LICENSED ENGINEER OR ARCHITECT SHALL PREPARE SITE SPECIFIC DOCUMENTS FOR USE WITH THIS DOCUMENT.

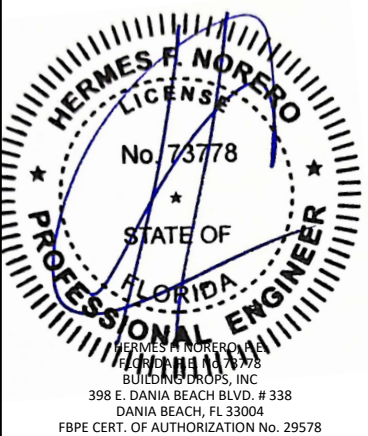

FL #:
FL33944

DATE: **10.11.2023**

DWG. BY: SH	CHK. BY: HFN
-----------------------	------------------------

SCALE: **NTS**

DWG. #: **AWD344**

SHEET:
5



ANDERSEN
WINDOWS & DOORS

100 FOURTH AVE NORTH
BAYPORT, MN 55003-1096
PH: (651) 264-5150 FX: (651) 264-5485

TITLE: 400 SERIES COMPLEMENTARY
CLAD PATIO DOOR
(NON-HVHZ)/(NON-IMPACT)


HORIZONTAL SECTIONS

PREPARED BY:
BUILDING DROPS, INC.
398 E. DANIA BEACH BLVD., STE. 338
DANIA BEACH, FL 33004
PH: (954) 399-8478
FAX: (954) 744-4738
WEB: www.buildingdrops.com



REMARKS	BY	DATE

THE INSTALLATION DETAILS DESCRIBED HEREIN ARE GENERIC
AND MAY NOT REFLECT ACTUAL CONDITIONS FOR A SPECIFIC
SITE. IF SITE CONDITIONS CAUSE INSTALLATION TO DEVIATE
FROM THE REQUIREMENTS DETAILED HEREIN, A LICENSED
ENGINEER OR ARCHITECT SHALL PREPARE SITE SPECIFIC
DOCUMENTS FOR USE WITH THIS DOCUMENT

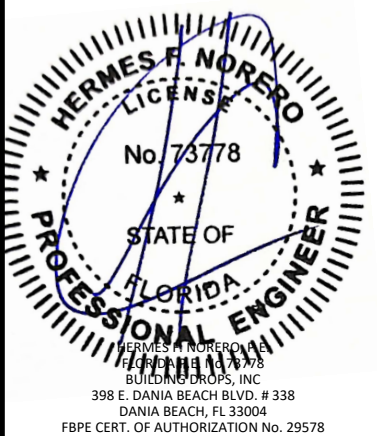

FL #:
FL33944

DATE: **10.11.2023**


DWG. BY: SH	CHK. BY: HFN
-----------------------	------------------------

SCALE: **NTS**


DWG. #: **AWD344**

SHEET:

6

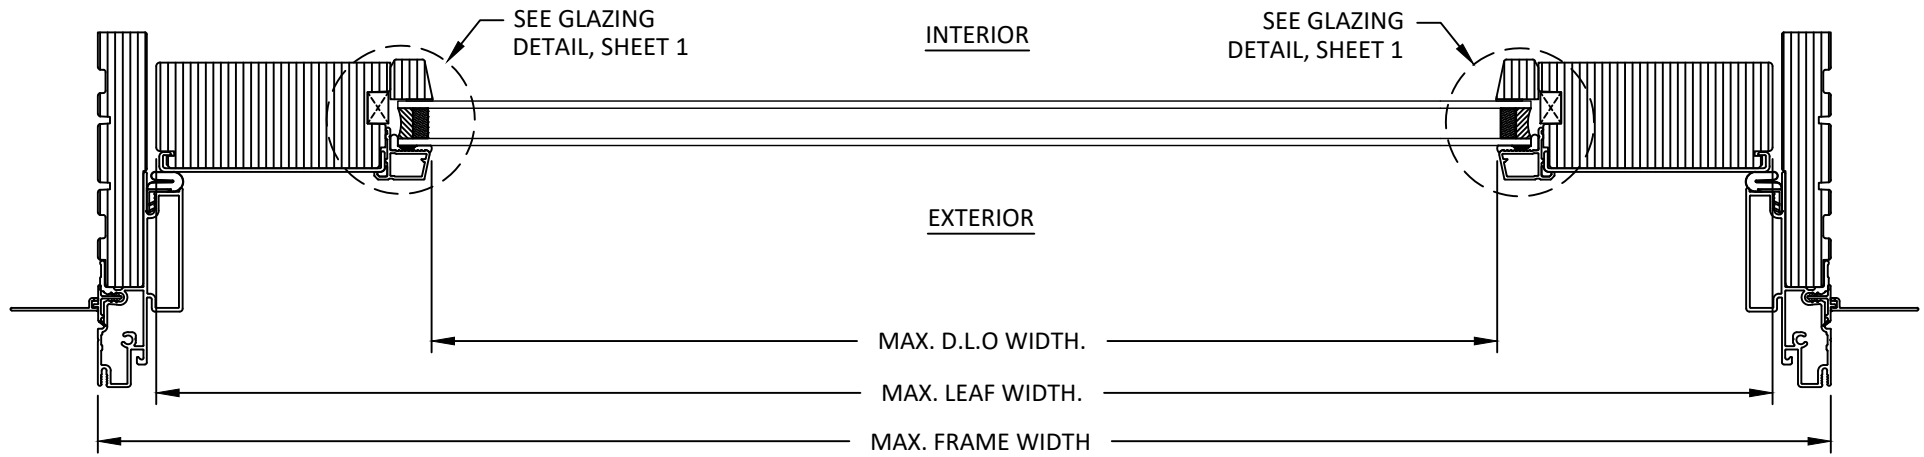


A
6 **HORIZONTAL SECTION**
4-9/16" FRAME
ARCHTOP

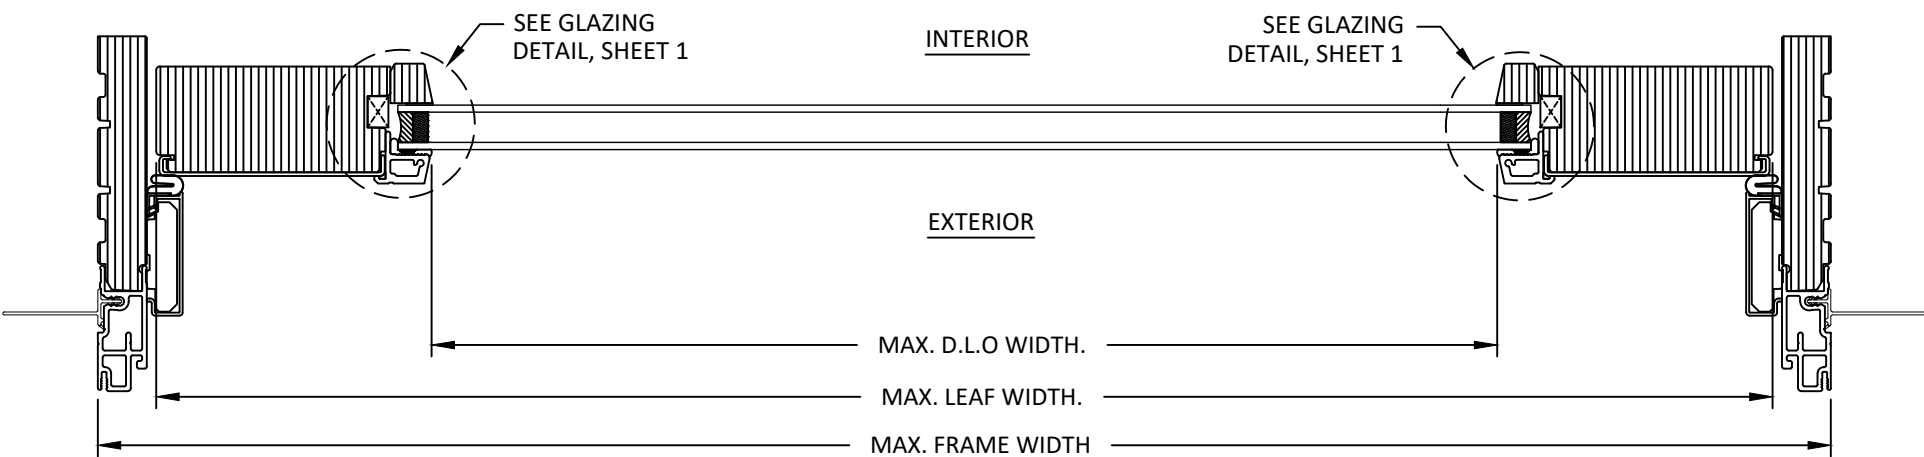


B
6 **HORIZONTAL SECTION**
4-9/16" FRAME
SPRINGLINE

s:\projects\andersen windows\cc-23-0347 - fbc 2023 code change (8th edition)\dwgs\fl33944\awd344.dwg 10/12/2023 11:00 AM

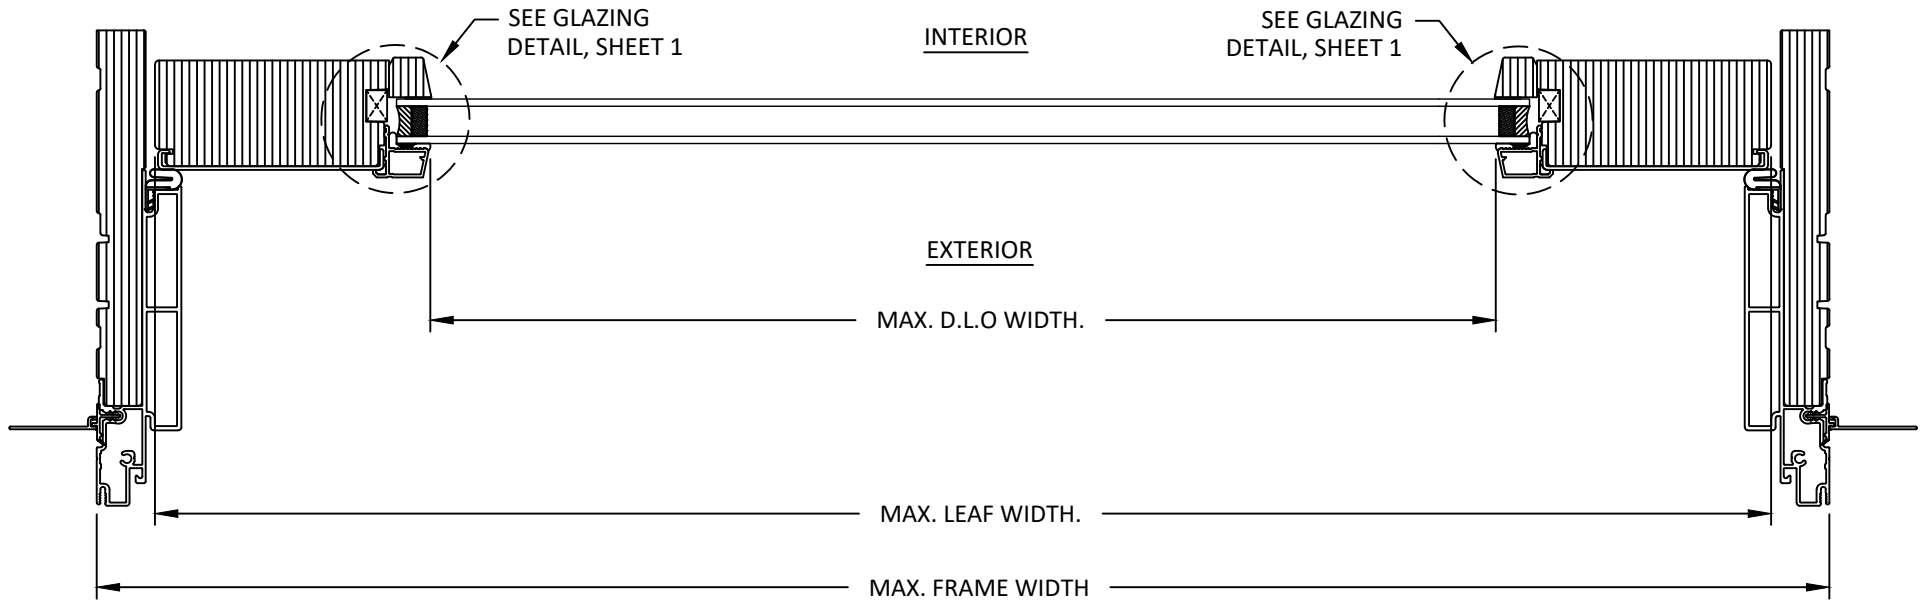

A
7 **HORIZONTAL SECTION**
6-9/16" FRAME
ARCHTOP

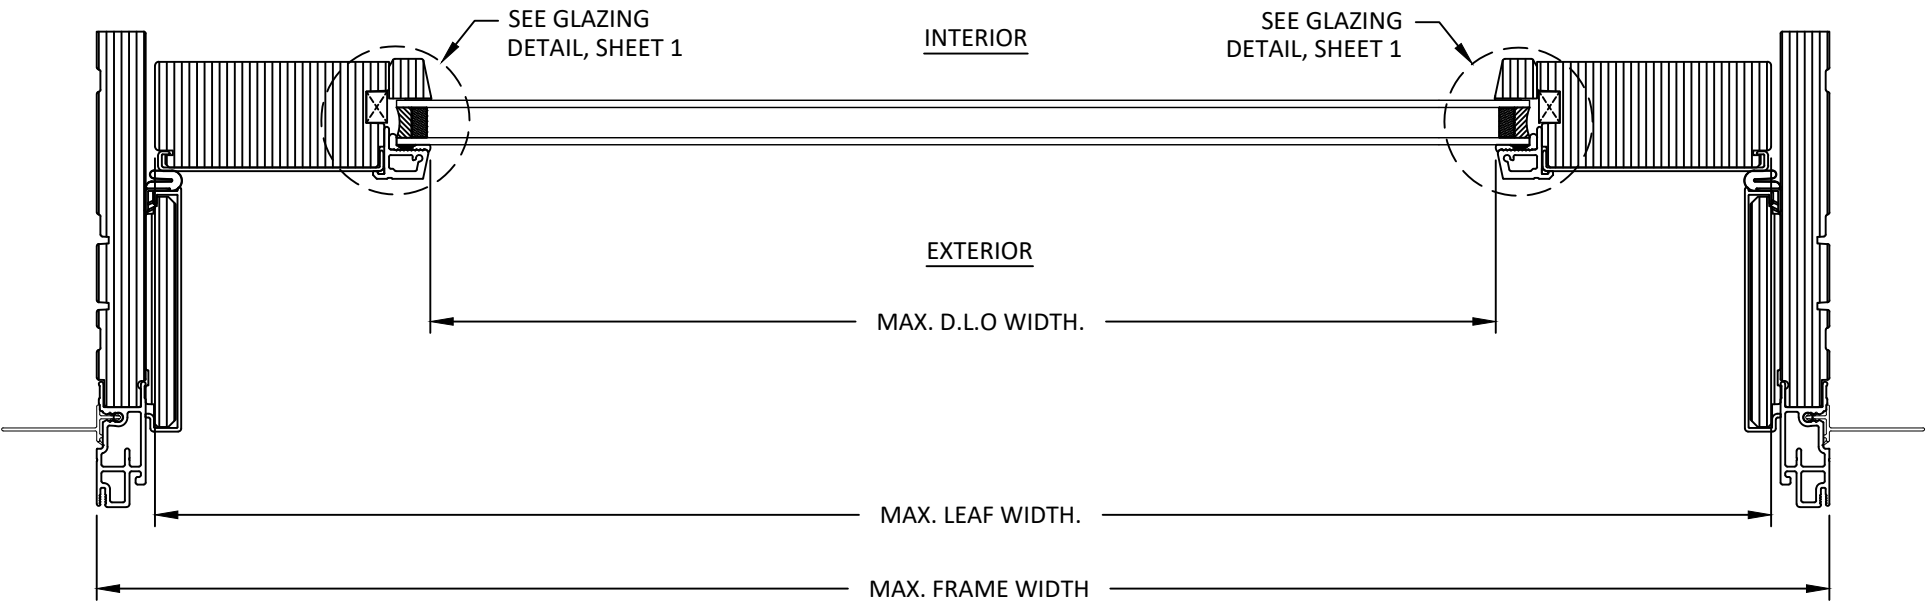

B
7 **HORIZONTAL SECTION**
6-9/16" FRAME
SPRINGLINE



ANDERSEN
WINDOWS & DOORS

100 FOURTH AVE NORTH
BAYPORT, MN 55003-1096
PH: (651) 264-5150 FX: (651) 264-5485

TITLE: 400 SERIES COMPLEMENTARY
CLAD PATIO DOOR
(NON-HVHZ)/(NON-IMPACT)

HORIZONTAL SECTIONS


PREPARED BY:

BUILDING DROPS, INC.
398 E. DANIA BEACH BLVD., STE. 338
DANIA BEACH, FL 33004
PH: (954) 399-8478
FAX: (954) 744-4738
WEB: www.buildingdrops.com



REMARKS	BY	DATE

THE INSTALLATION DETAILS DESCRIBED HEREIN ARE GENERIC AND MAY NOT REFLECT ACTUAL CONDITIONS FOR A SPECIFIC SITE. IF SITE CONDITIONS CAUSE INSTALLATION TO DEVIATE FROM THE REQUIREMENTS DETAILED HEREIN, A LICENSED ENGINEER OR ARCHITECT SHALL PREPARE SITE SPECIFIC DOCUMENTS FOR USE WITH THIS DOCUMENT

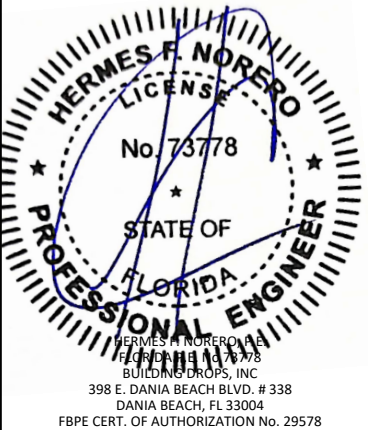

FL #:
FL33944

DATE: **10.11.2023**


DWG. BY:
SH

CHK. BY:
HFN


SCALE: **NTS**

DWG. #: **AWD344**

SHEET:
7

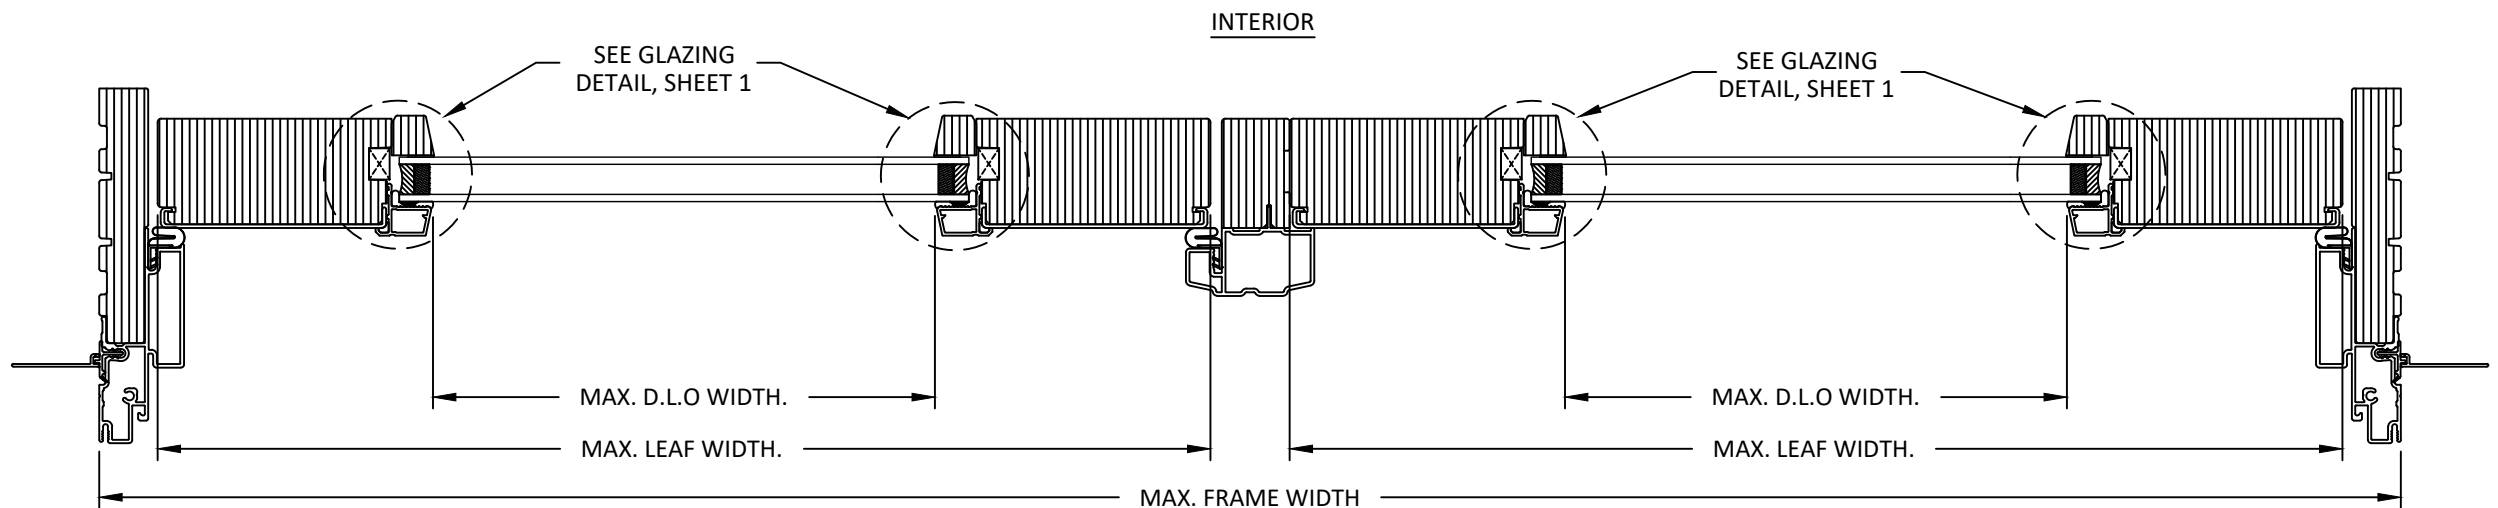

A
8 **HORIZONTAL SECTION**
4-9/16" FRAME
ARCHTOP

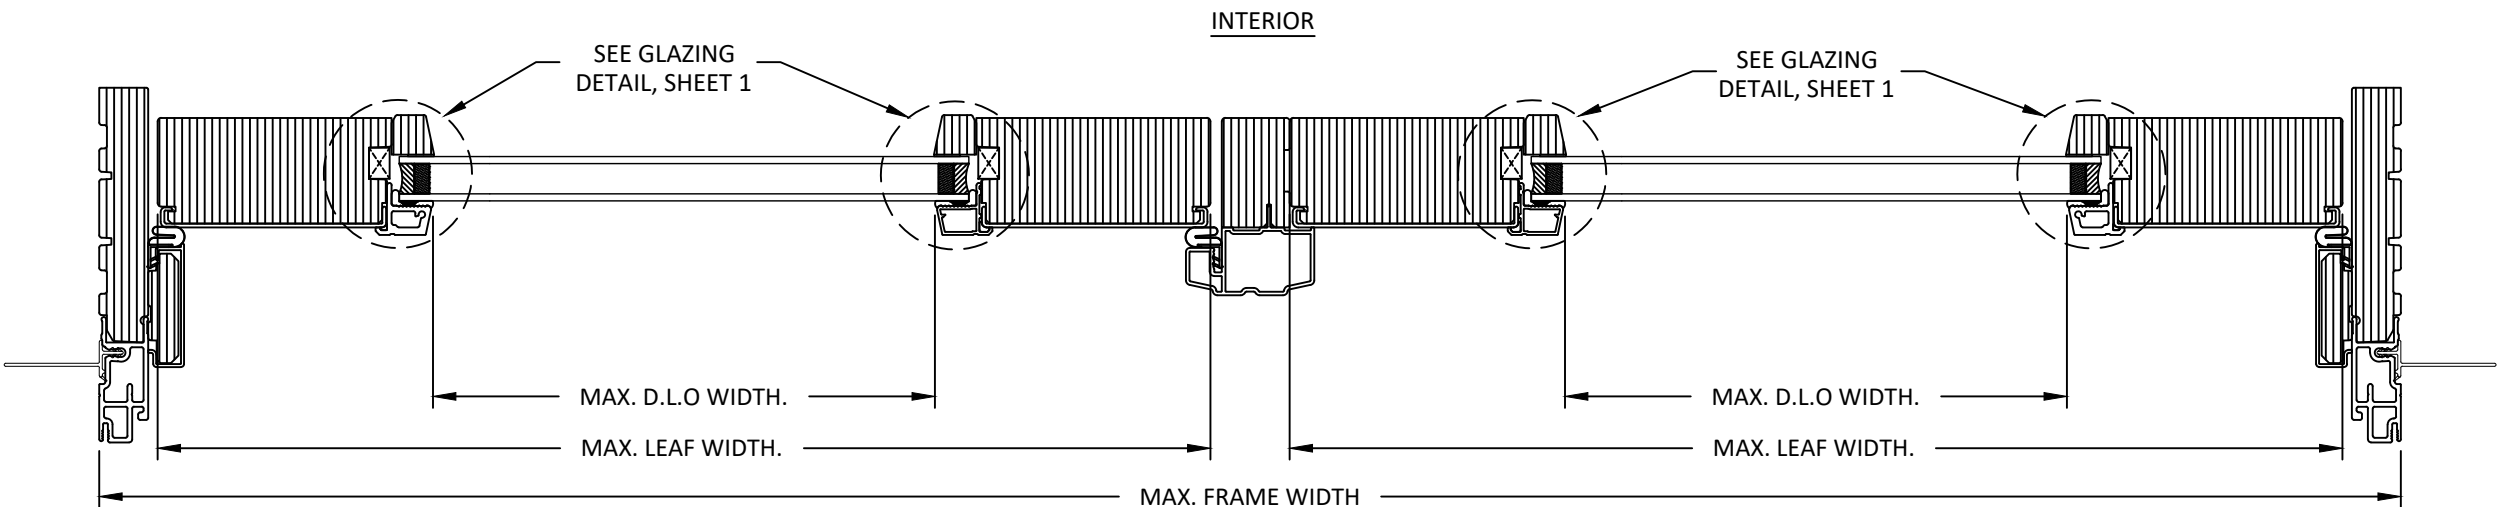

B
8 **HORIZONTAL SECTION**
4-9/16" FRAME
SPRINGLINE



ANDERSEN
WINDOWS & DOORS

100 FOURTH AVE NORTH
BAYPORT, MN 55003-1096

PH: (651) 264-5150 FX: (651) 264-5485

TITLE: 400 SERIES COMPLEMENTARY
CLAD PATIO DOOR
(NON-HVHZ)/(NON-IMPACT)

HORIZONTAL SECTIONS


PREPARED BY: BUILDING DROPS, INC.

398 E. DANIA BEACH BLVD., STE. 338
DANIA BEACH, FL 33004
PH: (954) 399-8478
FAX: (954) 744-4738
WEB: www.buildingdrops.com



REMARKS	BY	DATE

THE INSTALLATION DETAILS DESCRIBED HEREIN ARE GENERIC AND MAY NOT REFLECT ACTUAL CONDITIONS FOR A SPECIFIC SITE. IF SITE CONDITIONS CAUSE INSTALLATION TO DEVIATE FROM THE REQUIREMENTS DETAILED HEREIN, A LICENSED ENGINEER OR ARCHITECT SHALL PREPARE SITE SPECIFIC DOCUMENTS FOR USE WITH THIS DOCUMENT.

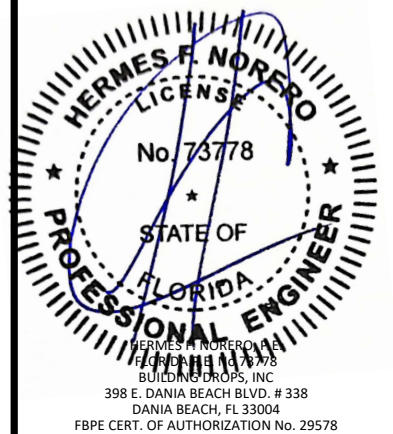

FL #:	FL33944
DATE:	10.11.2023
DWG. BY:	SH
CHK. BY:	HFN
SCALE:	NTS
DWG. #:	AWD344
SHEET:	8



ANDERSEN
WINDOWS & DOORS

100 FOURTH AVE NORTH
BAYPORT, MN 55003-1096

PH: (651) 264-5150 FX: (651) 264-5485

TITLE: 400 SERIES COMPLEMENTARY
CLAD PATIO DOOR
(NON-HVHZ)/(NON-IMPACT)

HORIZONTAL SECTIONS

PREPARED BY:

BUILDING DROPS, INC.

398 E. DANIA BEACH BLVD., STE. 338
DANIA BEACH, FL 33004

PH: (954) 399-8478


FAX: (954) 744-4738

WEB: www.buildingdrops.com



REMARKS	BY	DATE

THE INSTALLATION DETAILS DESCRIBED HEREIN ARE GENERIC
AND MAY NOT REFLECT ACTUAL CONDITIONS FOR A SPECIFIC
SITE. IF SITE CONDITIONS CAUSE INSTALLATION TO DEVIATE
FROM THE REQUIREMENTS DETAILED HEREIN, A LICENSED
ENGINEER OR ARCHITECT SHALL PREPARE SITE SPECIFIC
DOCUMENTS FOR USE WITH THIS DOCUMENT

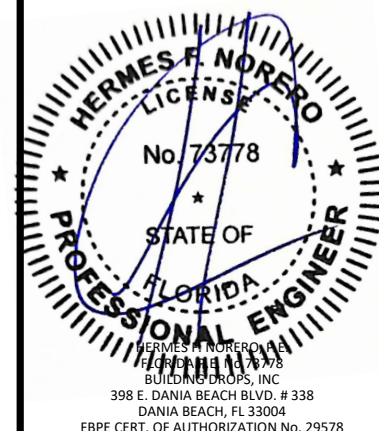

FL #:
FL33944

DATE: **10.11.2023**

DWG. BY: SH	CHK. BY: HFN
-----------------------	------------------------


SCALE: **NTS**

DWG. #: **AWD344**

SHEET:

9


OF 10

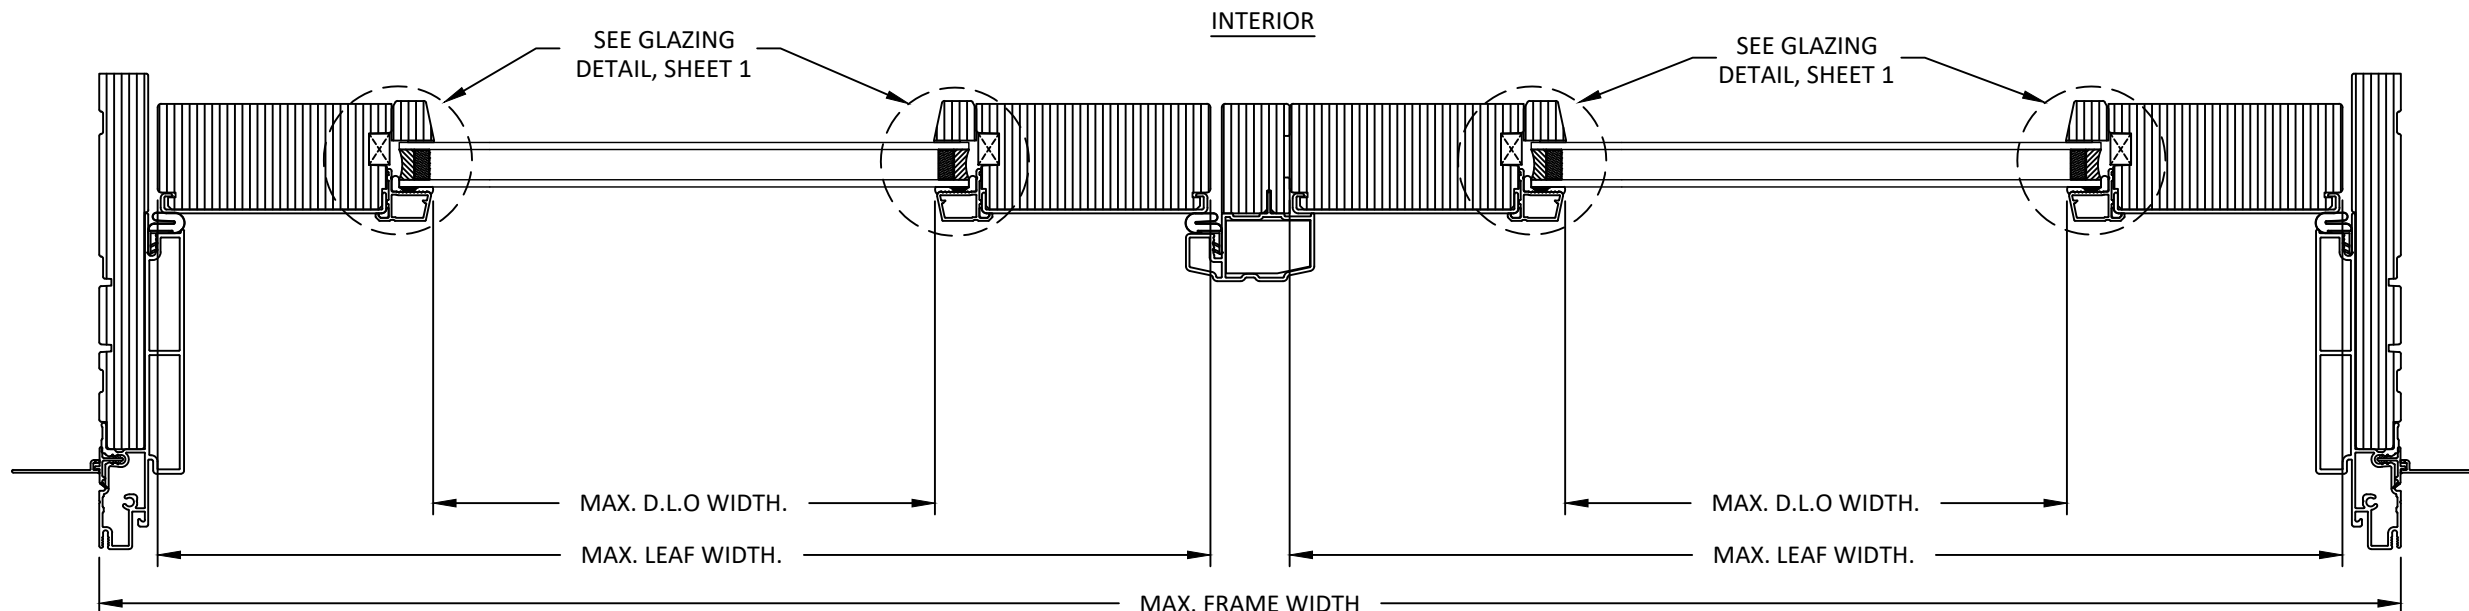

A
9

HORIZONTAL SECTION

4-9/16" FRAME
ARCHTOP

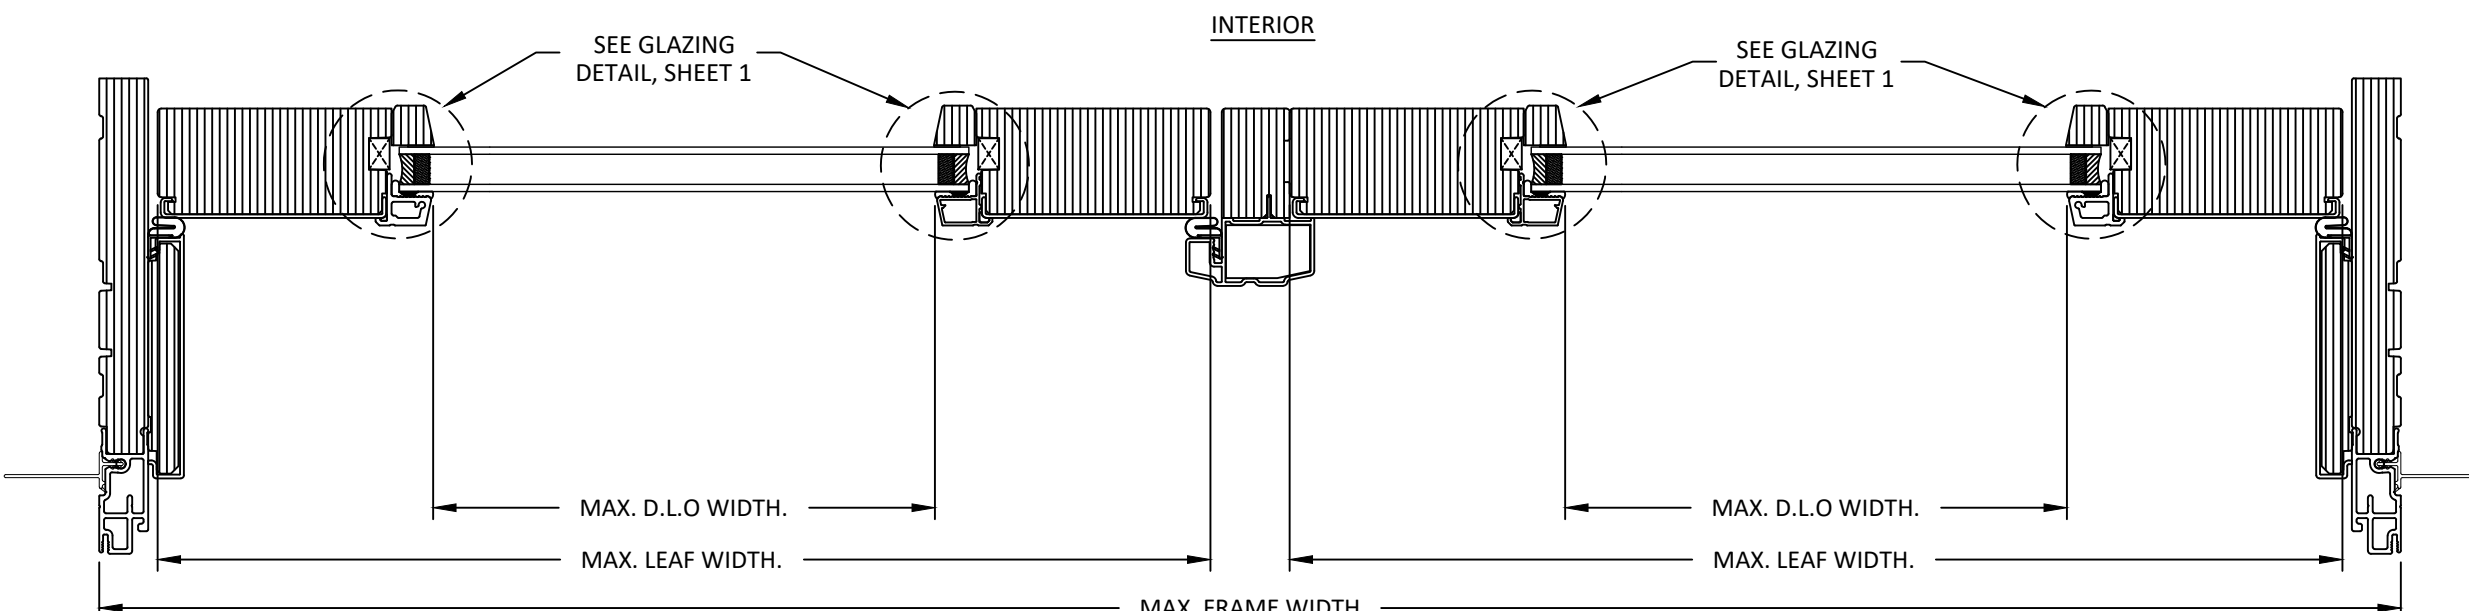

B
9

HORIZONTAL SECTION


4-9/16" FRAME
SPRINGLINE

INSTALLATION NOTES:

- ONE (1) INSTALLATION ANCHOR IS REQUIRED AT EACH NAIL FIN ANCHOR LOCATION SHOWN. TWO (2) INSTALLATION ANCHORS ARE REQUIRED AT EACH CLIP LOCATION SHOWN.
- THE NUMBER OF INSTALLATION ANCHORS DEPICTED IS THE MINIMUM NUMBER OF ANCHORS TO BE USED FOR PRODUCT INSTALLATION OF THE MAXIMUM SIZE LISTED.
- INSTALL INDIVIDUAL INSTALLATION ANCHORS WITHIN A TOLERANCE OF ± 1.000 INCH THE DEPICTED LOCATION & SPACING IN THE ANCHOR LAYOUT DETAILS (I.E., WITHOUT CONSIDERATION OF TOLERANCES). TOLERANCES ARE NOT CUMULATIVE FROM ONE INSTALLATION ANCHOR TO THE NEXT.
- SHIM AS REQUIRED AT EACH INSTALLATION ANCHOR WITH LOAD BEARING SHIM(S). MAXIMUM ALLOWABLE SHIM STACK TO BE 1/4 INCH. SHIM WHERE SPACE OF 1/16 INCH OR GREATER OCCURS. SHIM(S) SHALL BE CONSTRUCTED OF HIGH DENSITY PLASTIC OR BETTER.
- MINIMUM EMBEDMENT AND EDGE DISTANCE EXCLUDE WALL FINISHES, INCLUDING BUT NOT LIMITED TO STUCCO, FOAM, BRICK VENEER, AND SIDING.
- INSTALLATION ANCHORS AND ASSOCIATED HARDWARE MUST BE MADE OF CORROSION RESISTANT MATERIAL OR HAVE A CORROSION RESISTANT COATING.
- INSTALLATION ANCHORS SHALL BE INSTALLED IN ACCORDANCE WITH ANCHOR MANUFACTURER'S INSTALLATION INSTRUCTIONS, AND ANCHORS SHALL NOT BE USED IN SUBSTRATES WITH STRENGTHS LESS THAN THE MINIMUM STRENGTH SPECIFIED BY THE ANCHOR MANUFACTURER.

ANCHOR SCHEDULE				
METHOD	SUBSTRATE	ANCHOR SCHEDULE	MIN EMBEDMENT	MIN. EDGE DISTANCE
THROUGH INSTALLATION CLIP & NAIL FIN	WOOD: MIN. SG = 0.55	#8 WOOD SCREW	1.50"	0.75"
	METAL: 18 GAUGE STEEL, MIN. Fy = 33KSI	#8 SELF-DRILLING SCREW	3 THREADS MIN PENETRATION BEYOND METAL	0.50"
	METAL: 1/8" ALUMINUM, MIN. (6063-T5)	#8 SELF-DRILLING SCREW	3 THREADS MIN PENETRATION BEYOND METAL	0.50"


NOTE: ARCHTOP HEAD SHOWN,
JAMBS SIMILAR. SPRINGLINE
SIMILAR.

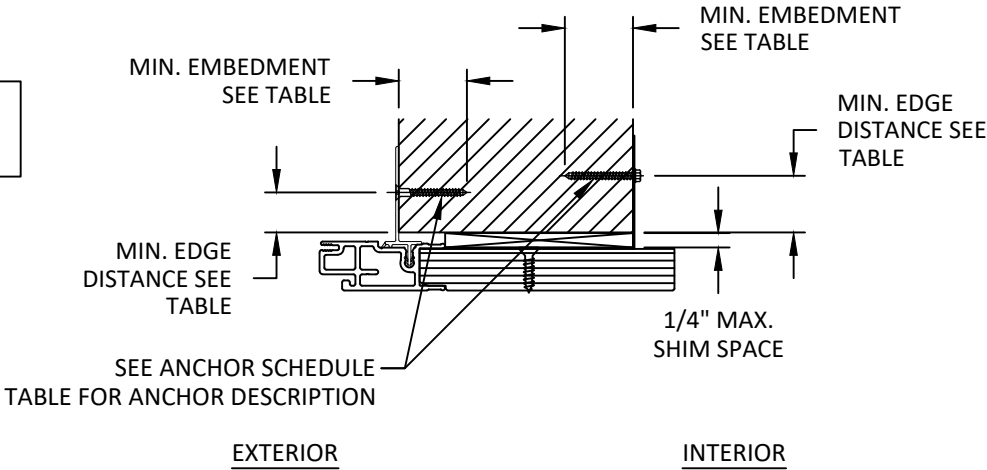

A
10

VERTICAL SECTION

4-9/16" FRAME
THROUGH INSTALLATION CLIP & NAIL FIN

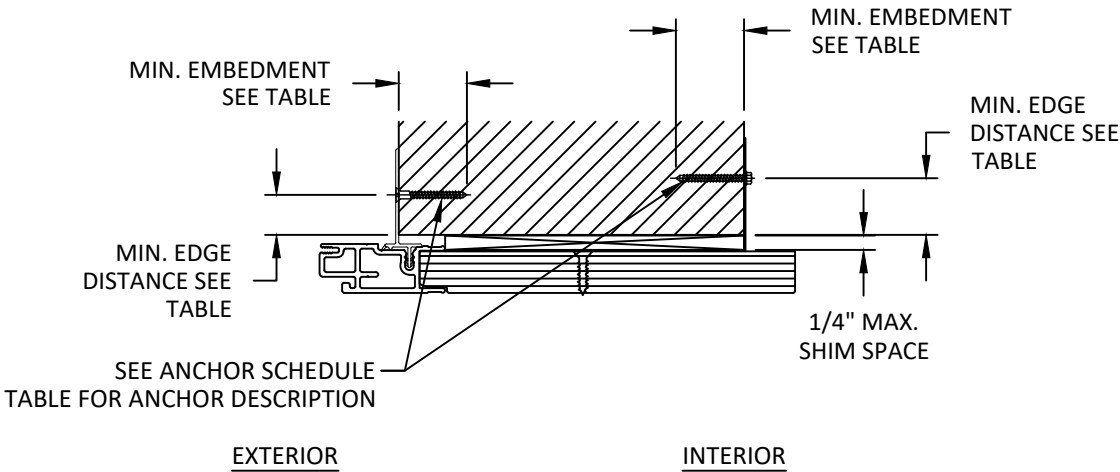

B
10

VERTICAL SECTION

6-9/16" FRAME
THROUGH INSTALLATION CLIP & NAIL FIN

NOTE: ARCHTOP HEAD SHOWN,
JAMBS SIMILAR. SPRINGLINE
SIMILAR.



ANDERSEN
WINDOWS & DOORS

100 FOURTH AVE NORTH
BAYPORT, MN 55003-1096
PH: (651) 264-5150 FX: (651) 264-5485

TITLE: 400 SERIES COMPLEMENTARY
CLAD PATIO DOOR
(NON-HVHZ)/(NON-IMPACT)

ANCHOR DETAILS, ANCHOR SCHEDULE,
& INSTALLATION NOTES

PREPARED BY:

BUILDING DROPS, INC.

398 E. DANIA BEACH BLVD, STE. 338

DANIA BEACH, FL 33004

PH: (954) 399-8478


FAX: (954) 744-4738

WEB: www.buildingdrops.com



REMARKS BY DATE

THE INSTALLATION DETAILS DESCRIBED HEREIN ARE GENERIC
AND MAY NOT REFLECT ACTUAL CONDITIONS FOR A SPECIFIC
SITE. IF SITE CONDITIONS CAUSE INSTALLATION TO DEVIATE
FROM THE REQUIREMENTS DETAILED HEREIN, A LICENSED
ENGINEER OR ARCHITECT SHALL PREPARE SITE SPECIFIC
DOCUMENTS FOR USE WITH THIS DOCUMENT

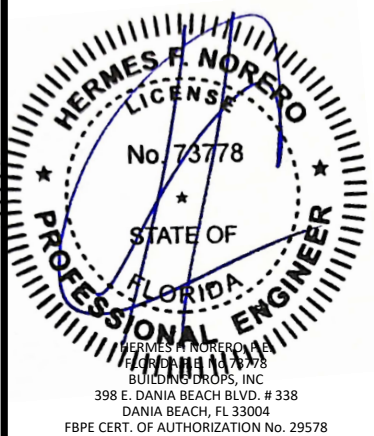

FL #:

FL33944

DATE: 10.11.2023

DWG. BY:
SH

CHK. BY:
HFN

SCALE: NTS

DWG. #: AWD344

SHEET:

10

OF 10