

GENERAL NOTES:

1. THE PRODUCT SHOWN HEREIN IS DESIGNED AND MANUFACTURED TO COMPLY WITH THE CURRENT FLORIDA BUILDING CODE (FBC), **INCLUDING** HVHZ AND HAS BEEN EVALUATED ACCORDING TO THE FOLLOWING:
- ASTM E283-19

•

ASTM E330-14(21)

•

ASTM E547-00(16)

•

ASTM F842-17

•

TAS 201-94


•

TAS 202-94

•

TAS 203-94
2. ADEQUACY OF THE EXISTING STRUCTURAL CONCRETE/MASONRY, 2X AND METAL STUD FRAMING AS A MAIN WIND FORCE RESISTING SYSTEM CAPABLE OF WITHSTANDING AND TRANSFERRING APPLIED PRODUCT LOADS TO THE FOUNDATION IS THE RESPONSIBILITY OF THE ENGINEER OR ARCHITECT OF RECORD FOR THE PROJECT OF INSTALLATION.
3. 1X AND 2X BUCKS (WHEN USED) SHALL BE DESIGNED AND ANCHORED TO PROPERLY TRANSFER ALL LOADS TO THE STRUCTURE. BUCK DESIGN AND INSTALLATION IS THE RESPONSIBILITY OF THE ENGINEER OR ARCHITECT OF RECORD FOR THE PROJECT OF INSTALLATION.
4. THE INSTALLATION DETAILS DESCRIBED HEREIN ARE GENERIC AND MAY NOT REFLECT ACTUAL CONDITIONS FOR A SPECIFIC SITE. IF SITE CONDITIONS CAUSE INSTALLATION TO DEVIATE FROM THE REQUIREMENTS DETAILED HEREIN, A LICENSED ENGINEER OR ARCHITECT SHALL PREPARE SITE SPECIFIC DOCUMENTS FOR USE WITH THIS DOCUMENT.
5. APPROVED IMPACT PROTECTIVE SYSTEM **IS NOT REQUIRED** TO PROTECT THIS PRODUCT IN AREAS REQUIRING IMPACT RESISTANCE.
6. DOOR FRAME MATERIAL: *EXTRUDED ALUMINUM (6063-T5)*.
7. GLASS MEETS THE REQUIREMENTS OF ASTM E1300 GLASS CHARTS. SEE SHEET 1 FOR GLAZING DETAILS.
8. DISSIMILAR METALS INCLUDING FASTENERS THAT MAY COME INTO CONTACT WITH ALUMINUM COMPONENTS SHALL BE PROTECTED IN ACCORDANCE WITH THE FBC.

NOTE: WHEN INSTALLED AT A LOCATION PROTECTED BY AN OVERHANG SUCH THAT:
OVERHANG (OH) RATIO = OH LENGTH ÷ OH HEIGHT IS ≥1.0,
PRODUCT REQUIRES LIMITED WATER (LW) TESTING.

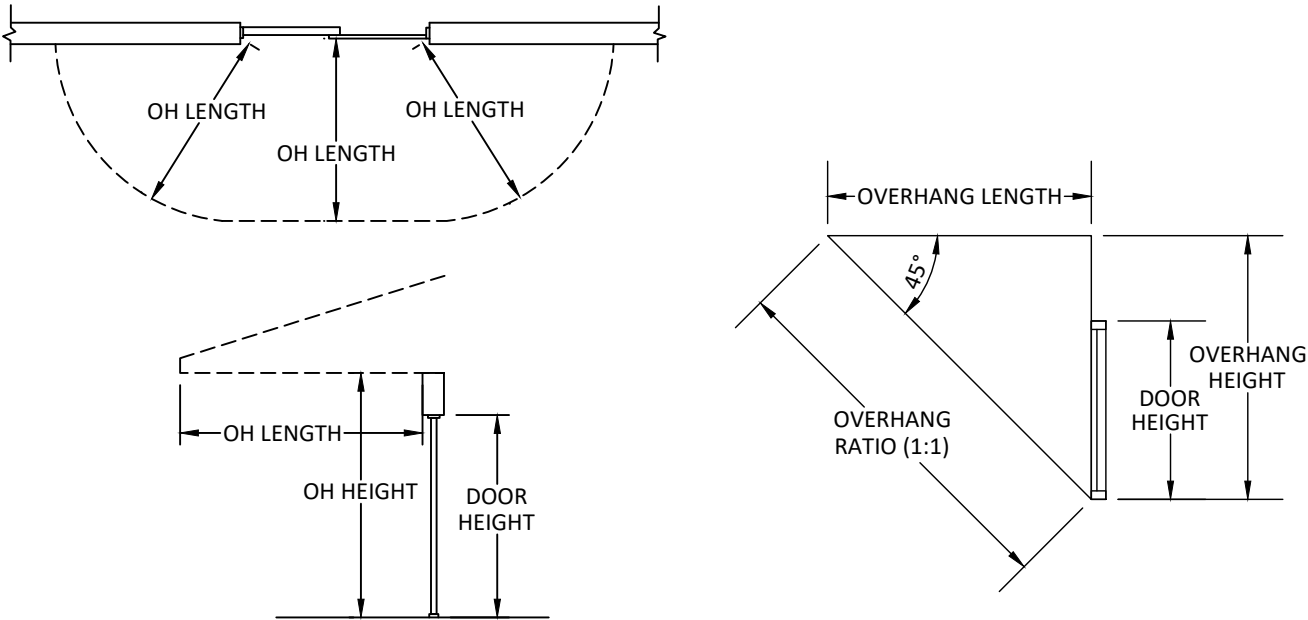


EURO-WALL, LLC

MS-MULTISLIDE SYSTEM - PG70

(HVHZ) (IMPACT)

TABLE OF CONTENTS	
SHEET	SHEET DESCRIPTION
1	GENERAL NOTES & GLAZING DETAILS
2	ELEVATION
3	ANCHOR LAYOUT
4	DESIGN PRESSURE TABLES
5	VERTICAL SECTIONS
6	HORIZONTAL SECTIONS
7	HORIZONTAL SECTIONS
8	ANCHOR DETAILS
9	INSTALLATION NOTES, ANCHOR DETAILS, & ANCHOR SCHEDULE
10	BILL OF MATERIALS & COMPONENTS
11	COMPONENTS

DESIGN PRESSURE RATING			
MAX. UNIT DIMENSIONS	DESIGN PRESSURE	WATER TEST PRESSURE	MISSILE IMPACT RATING
SEE SHEET 4		10.65 PSF	LARGE & SMALL MISSILE IMPACT

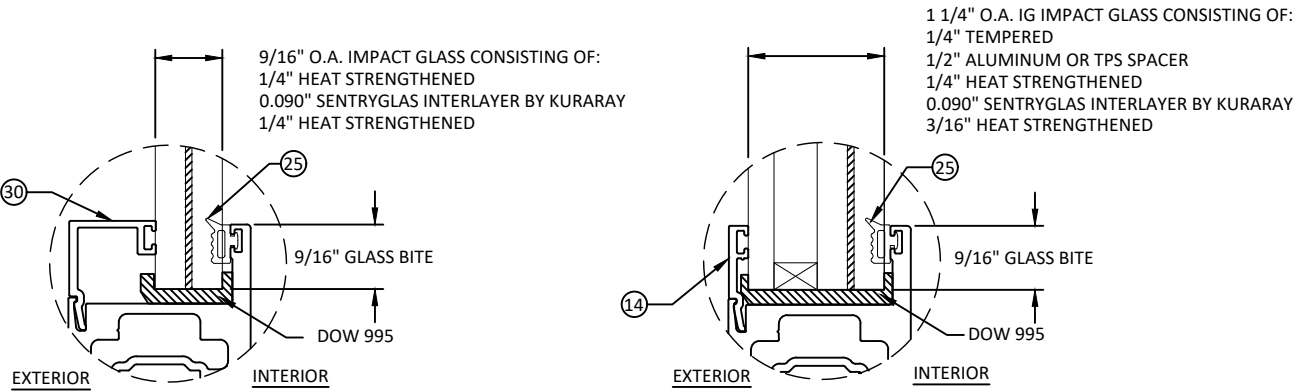

- GLAZING NOTES:
1. GLASS TYPE COMPLIES WITH ASTM E1300 REQUIREMENTS.

2. SETTING BLOCKS TO BE LOCATED AT 1/4 SPAN LENGTH FOR GLASS WIDER THAN 36" AS PER FBC CHAPTER 24.

3. SETTING BLOCK DUROMETER HARDNESS OF 70-90 (SHORE A) AS REFERENCED IN FBC CHAPTER 24.

4. GLASS TYPE SHALL COMPLY WITH APPLICABLE GLAZING REQUIREMENTS PER CHAPTER 24 OF THE FBC

euro-wall
SUPERIOR BY DESIGN

EURO-WALL, LLC
P.O. BOX 8007
2200 MURPHY CT,
NORTH PORT, FL 34290
PH: (888) 989-3876

TITLE:
MS MULTI-SLIDE SYSTEM - PG70
(HVHZ) (IMPACT)
GENERAL NOTES &
GLAZING DETAILS


PREPARED BY:
BUILDING DROPS, INC.
1900 NE MIAMI CT, SUITE 2-15
MIAMI, FL 33132
PH: (954)999-8478
FAX: (954)744-4738
WEB: www.buildingdrops.com



REMARKS	BY	DATE
FBC UPDATE	JR	08/26

THE INSTALLATION DETAILS DESCRIBED HEREIN ARE GENERIC AND MAY NOT REFLECT ACTUAL CONDITIONS FOR A SPECIFIC SITE. IF SITE CONDITIONS CAUSE INSTALLATION TO DEVIATE FROM THE REQUIREMENTS DETAILED HEREIN, A LICENSED ENGINEER OR ARCHITECT SHALL PREPARE SITE SPECIFIC DOCUMENTS FOR USE WITH THIS DOCUMENT.

Digitally signed by Hermes F. Norero, P.E.
Reason: I am approving this document
Date: 2026.09.15 10:11:49 -0400'

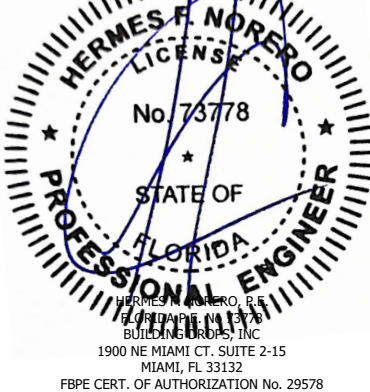

FL #:
FL34003

DATE: 04.22.25


DWG. BY: MS
CHK. BY: HFN

SCALE: NTS

DWG. #: EWS051

SHEET: 1
REV. A

c:\Users\julianarodriguez\building drops, inc\building drops landing - documents\common\projects\2026 code change projects\euro-wall, llc\cc-26-0118 - 2026 code change dwgs\134003\ews051.dwg 9/1/2026 10:22 AM

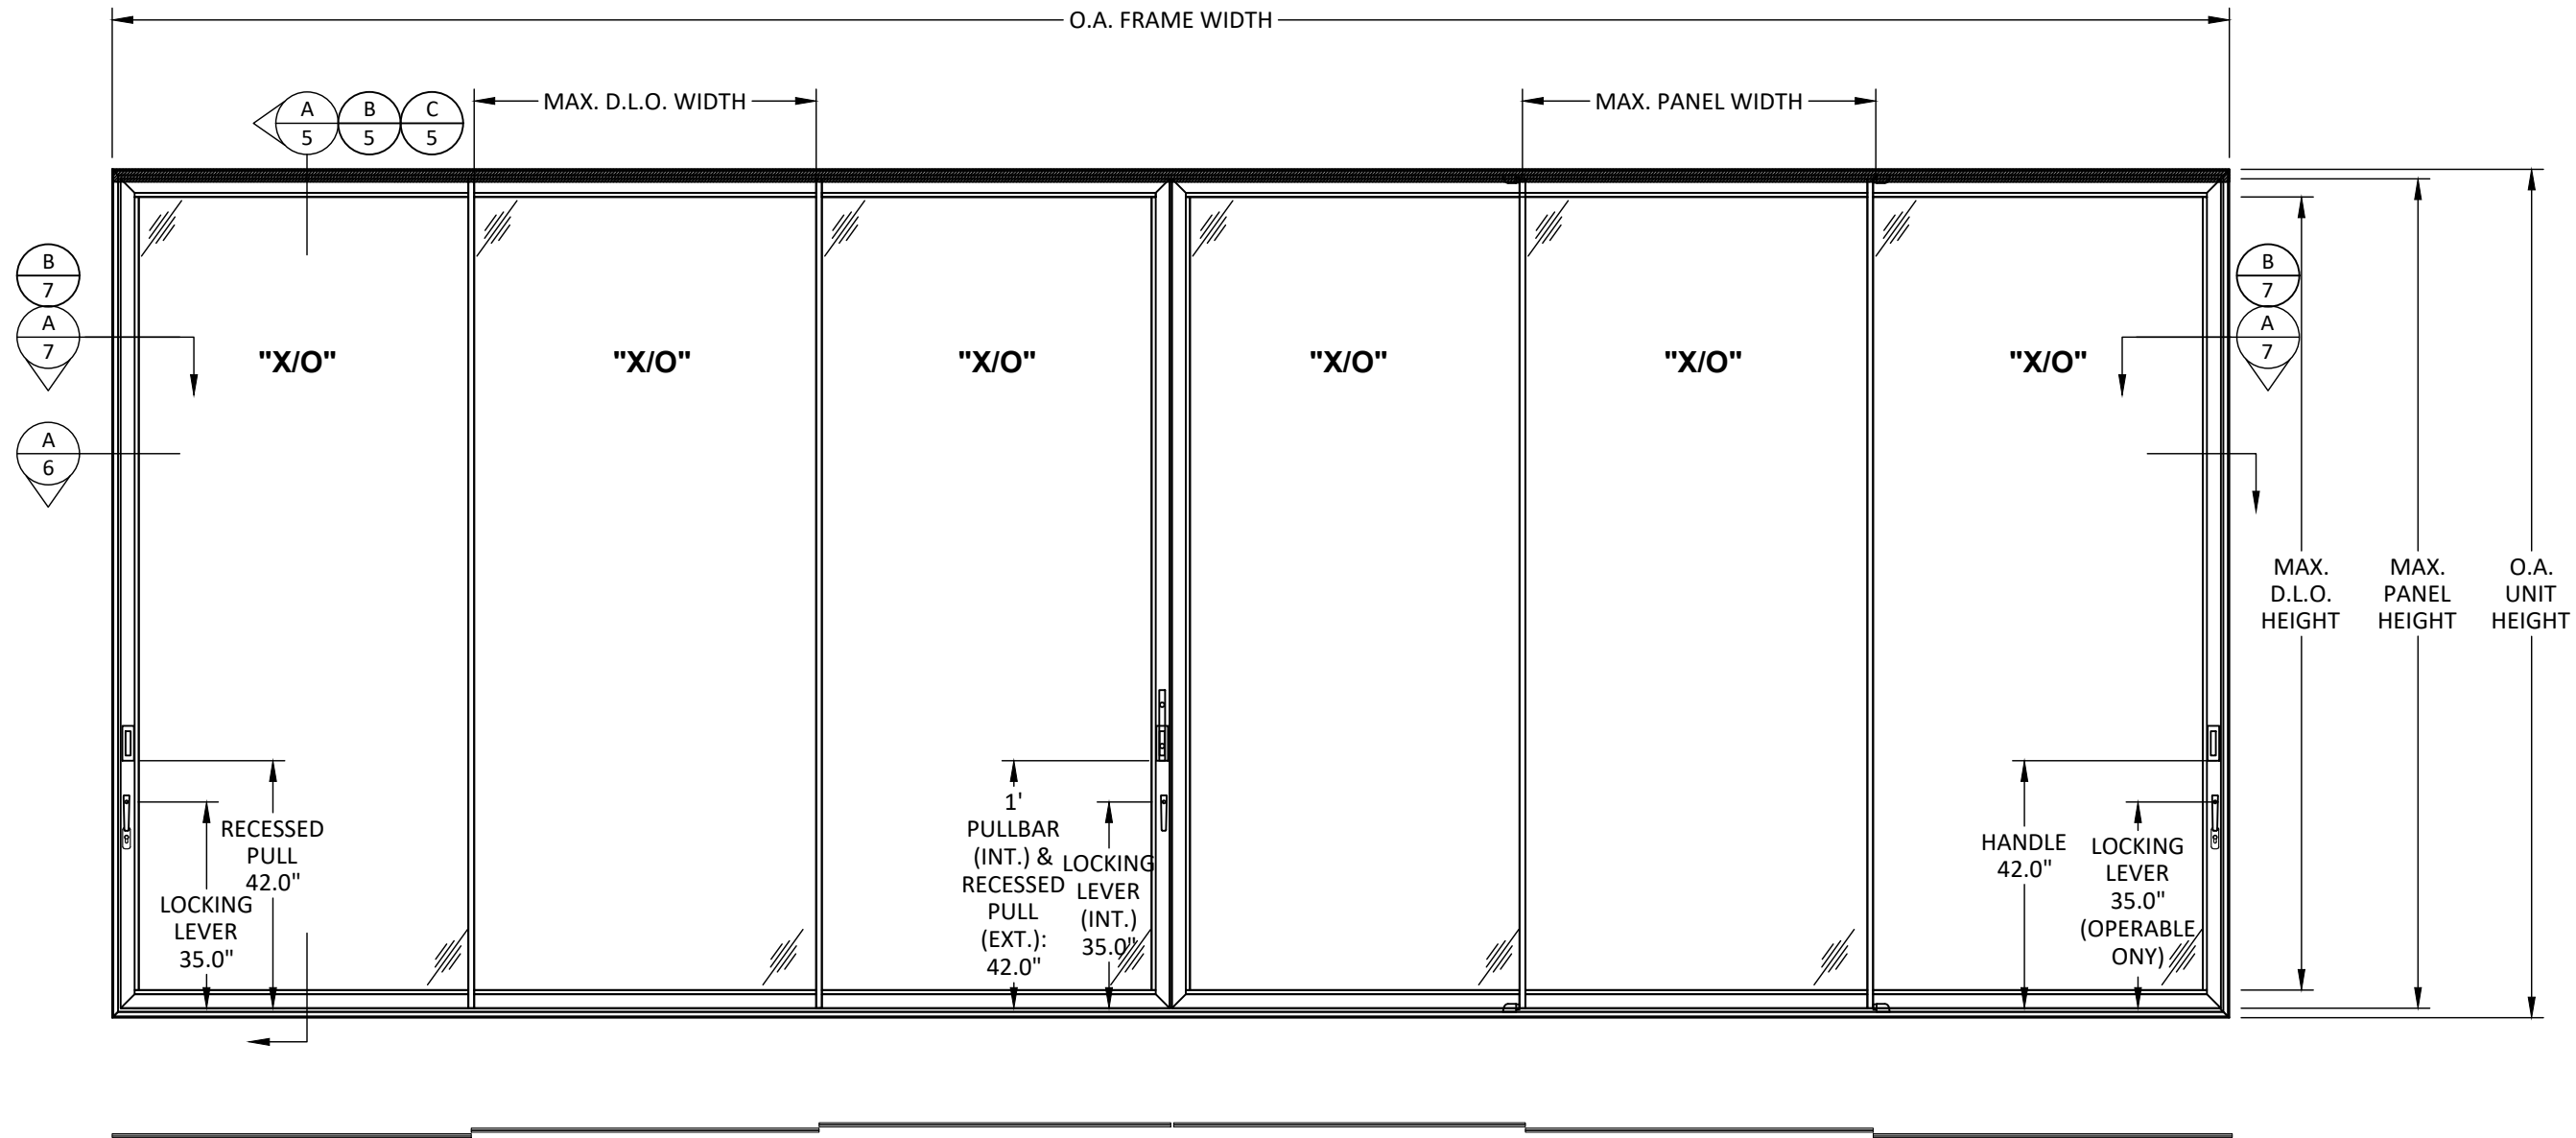

TYPICAL ELEVATION

SLIDING GLASS DOOR

NOTE:

- SEE SHEET 4 FOR QUALIFIED CONFIGURATIONS.
- FRAME WIDTH = NUMBER OF PANELS X PANEL WIDTH
- MAX D.L.O. WIDTH = PANEL WIDTH - 1.90"
- MAX D.L.O. HEIGHT = PANEL HEIGHT - 6.10"

euro-wall[®]
SUPERIOR BY DESIGN

EURO-WALL, LLC
P.O. BOX 8007
2200 MURPHY CT,
NORTH PORT, FL 34290
PH: (888) 989-3876

TITLE:
MS MULTI-SLIDE SYSTEM - PG70
(HVHZ) (IMPACT)
ELEVATION

PREPARED BY:
BUILDING DROPS, INC.

1900 NE MIAMI CT, SUITE 2-15
MIAMI, FL 33132
PH: (954) 999-8478
FAX: (954) 744-4738
WEB: www.buildingdrops.com



REMARKS	BY	DATE
FBC UPDATE	JR	08/26

(THE INSTALLATION DETAILS DESCRIBED HEREIN ARE GENERIC AND MAY NOT REFLECT ACTUAL CONDITIONS FOR A SPECIFIC SITE. IF SITE CONDITIONS CAUSE INSTALLATION TO DEVIATE FROM THE REQUIREMENTS DETAILED HEREIN, A LICENSED ENGINEER OR ARCHITECT SHALL PREPARE SITE SPECIFIC DOCUMENTS FOR USE WITH THIS DOCUMENT.)



FL #:
FL34003

DATE: **04.22.25**


DWG. BY: **MS** CHK. BY: **HFN**

SCALE: **NTS**

DWG. #: **EWS051**

SHEET: **2** REV. **A**

c:\users\julianarodriguez\building_drops, inc\building drops landing - documents\common\projects\2026 code change projects\eurowall, llc\cc-26-0118 - 2026 code change\dwgs\113-4003\ews051.dwg 9/1/2026 10:22 AM

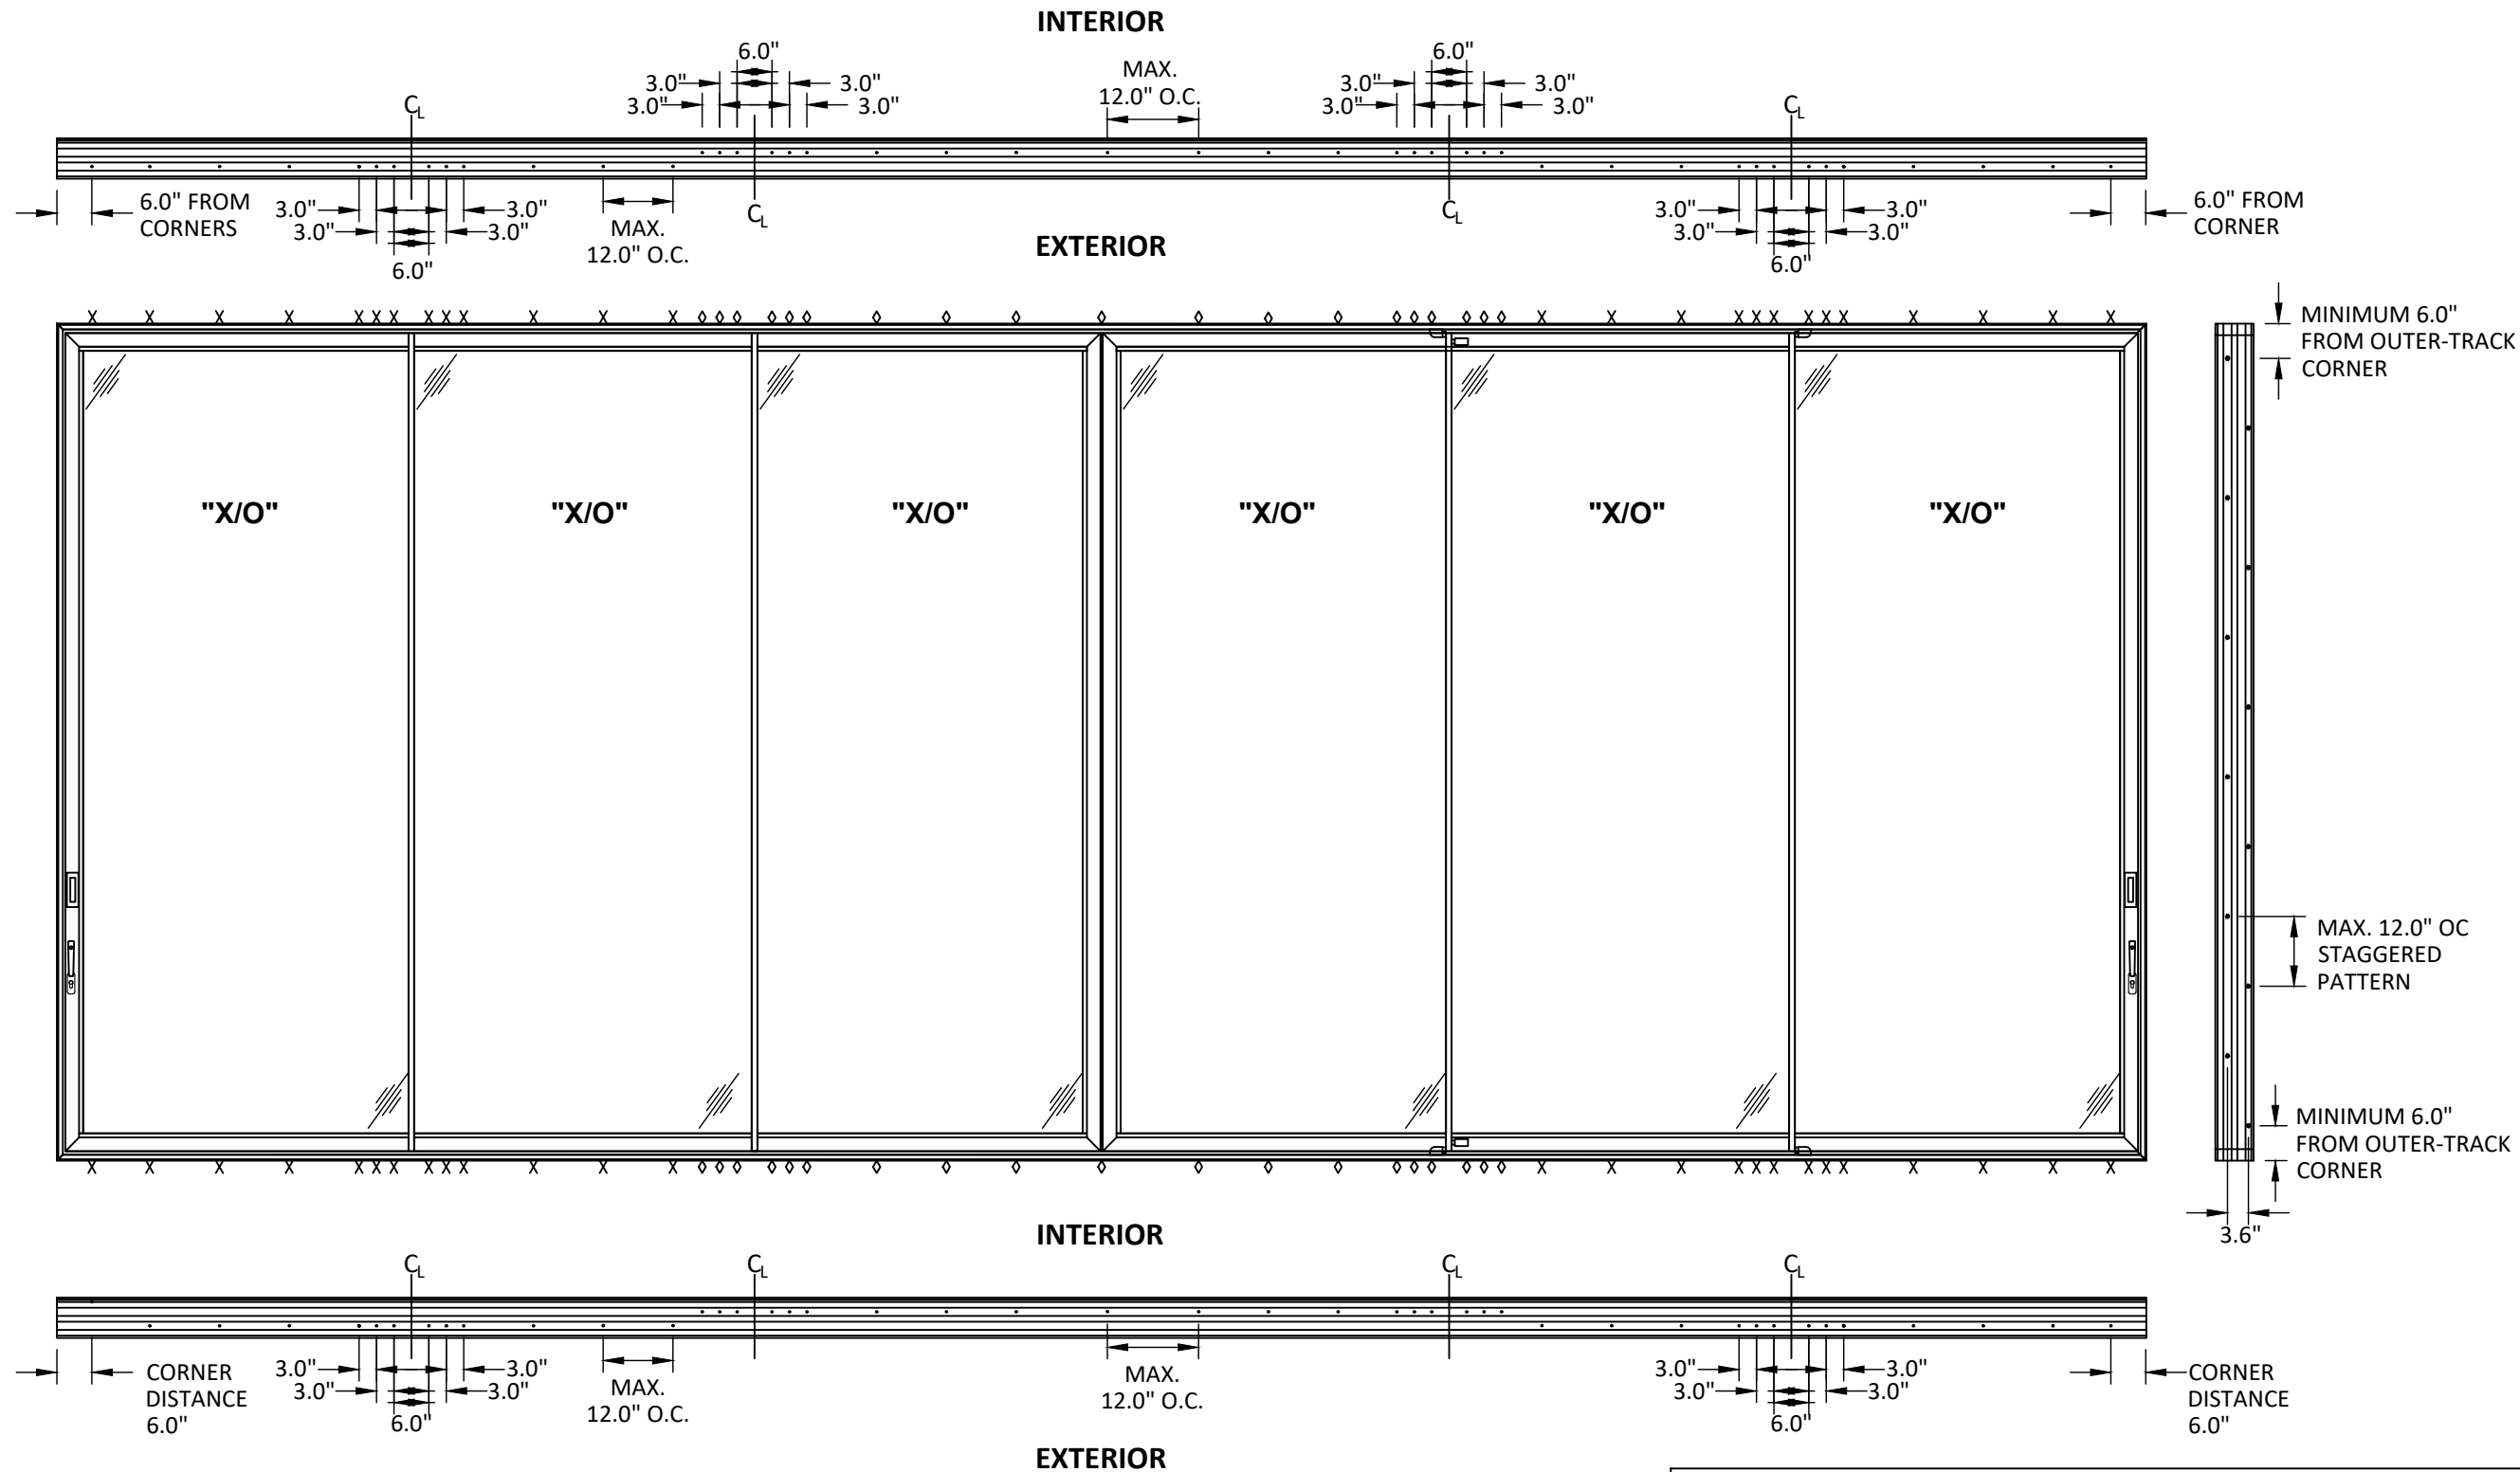


X =ANCHORS LOCATED ON THE
EXTERIOR TRACK
◇ =ANCHORS LOCATED ON THE
INTERIOR TRACK

POCKET INSTALLATION NOTES:
1) ANCHORS FROM WALL BRACKET AND FROM HOOK STRIP TO BRACKET
SHALL BE PLACED AT 4" FROM THE CORNERS AND 12" MAX. O.C.
2) WHEN POCKET IS USED, JAMB INSTALLATION ANCHORS SHALL BE
INSTALLED AT 6" FROM THE CORNERS AND 36" MAX. O.C.

ANCHOR LAYOUT

SLIDING GLASS DOOR

ANCHOR PATTERN FOR 2 TRACKS (HEAD/SILL AND JAMBS)

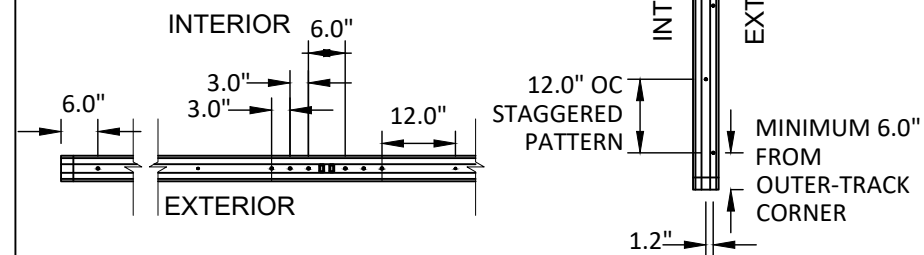

eurowall
SUPERIOR BY DESIGN

EURO-WALL, LLC
P.O. BOX 8007
2200 MURPHY CT,
NORTH PORT, FL 34290
PH: (888) 989-3876

TITLE:
MS MULTI-SLIDE SYSTEM - PG70
(HVHZ) (IMPACT)
ANCHOR LAYOUT

PREPARED BY:
BUILDING DROPS, INC.
1900 NE MIAMI CT, SUITE 2-15
MIAMI, FL 33132
PH: (954)999-8478
FAX: (954)744-4738
WEB: www.buildingdrops.com



REMARKS	BY	DATE
FBC UPDATE	JR	08/26

THE INSTALLATION DETAILS DESCRIBED HEREIN ARE GENERIC
AND MAY NOT REFLECT ACTUAL CONDITIONS FOR A SPECIFIC
SITE. IF SITE CONDITIONS CAUSE INSTALLATION TO DEVIATE
FROM THE REQUIREMENTS DETAILED HEREIN, A LICENSED
ENGINEER OR ARCHITECT SHALL PREPARE SITE SPECIFIC
DOCUMENTS FOR USE WITH THIS DOCUMENT.



FL #:
FL34003

DATE: **04.22.25**


DWG. BY: **MS** CHK. BY: **HFN**

SCALE: **NTS**

DWG. #: **EWS051**

SHEET: **3** REV. **A**

c:\Users\julianarodriguez\building_drops, inc\building drops landing - documents\common\projects\2026 code change projects\euro-wall, llc\cc-26-0118 - 2026 code change dwgs\1034003\ews051.dwg 9/1/2026 10:22 AM

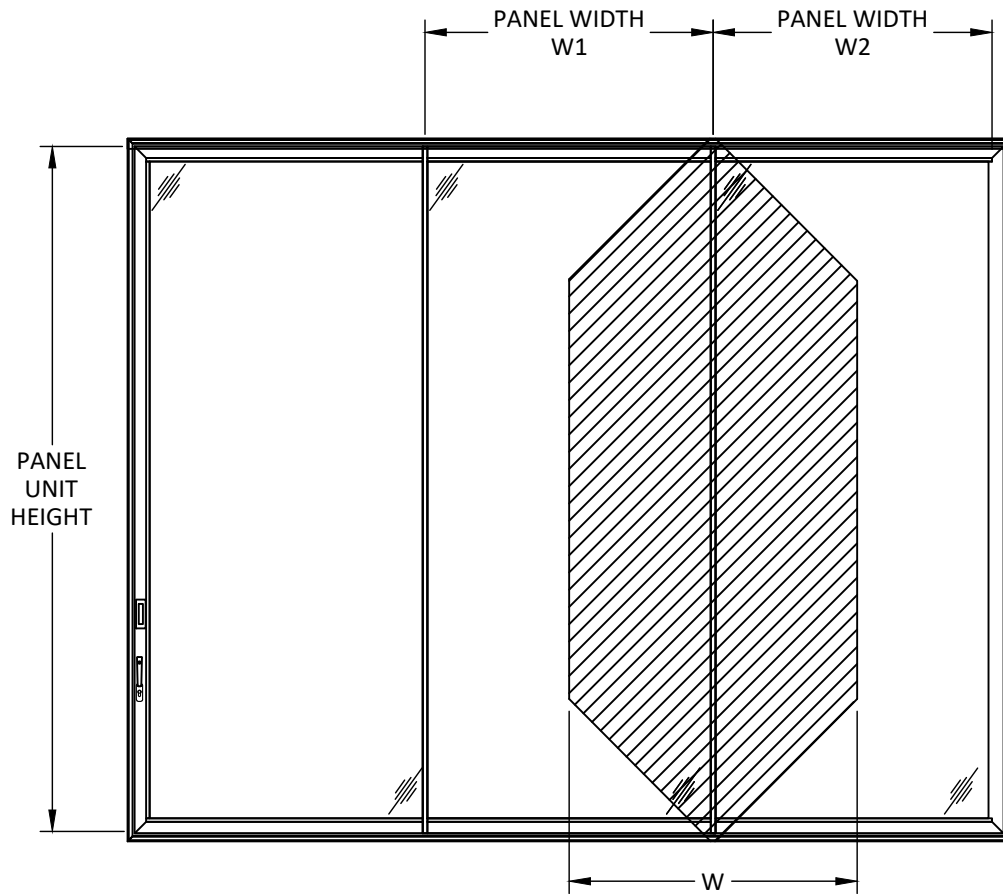

TRIBUTARY WIDTH(W) = (W1+W2)/2

- APPROVED CONFIGURATIONS:
2 PANEL - OX, XO, XX
3 PANEL - OOX, XO, XOX, XO, OXX, XXX
4 PANEL - OXXO, OXXX, XXXO, XXOO, XOOX, OOOX, XXXX
5 PANEL - XXOOO, OOOXX, XXXXX, OXXXX, XXXXO
6 PANEL - OXXXXO, OXXXXP, XXXXXX, XXXOOO, OOOXXX, OOOXOOO, XOOOOX, XXXXXO, OXXXXX, XXXXXX
7 PANEL - XXXXXXX, OXXXXXX, XXXXXO, OXXXXXO
8 PANEL - OXXXXXXO, OXXXXXX, XXXXXXO, XXXXXXX

- POCKETS ARE QUALIFIED ON ANY CONFIGURATION.

- POCKETS ARE QUALIFIED FOR INSTALLATION ON EITHER SIDE OF THE SYSTEM. POCKETS ARE QUALIFIED TO BE USED ON BOTH SIDE AT THE SAME TIME.

NOTE

- 1) MAXIMUM FRAME AREA = 628 SQUARE FEET.

DESIGN PRESSURE TABLE (+/-PSF)

FRAME HEIGHT (INCHES)	TRIBUTARY WIDTH (INCHES)										
		42	48	54	60	66	72	78	84	90	96
	90	70.0	70.0	70.0	70.0	63.4	58.0	53.4	49.6	46.5	44.1
	96	70.0	70.0	70.0	70.0	63.4	58.0	53.4	49.5	46.2	-
	102	70.0	70.0	70.0	70.0	63.4	58.0	53.4	49.5	-	-
	108	70.0	70.0	70.0	70.0	63.4	58.0	53.4	-	-	-
	114	70.0	70.0	70.0	70.0	63.4	58.0	-	-	-	-
	120	70.0	70.0	70.0	70.0	63.4	58.0	-	-	-	-
	126	70.0	70.0	70.0	70.0	63.4	-	-	-	-	-
	132	70.0	70.0	70.0	70.0	-	-	-	-	-	-
	138	70.0	70.0	70.0	70.0	-	-	-	-	-	-
	144	70.0	70.0	70.0	70.0	-	-	-	-	-	-



EURO-WALL, LLC
P.O. BOX 8007
2200 MURPHY CT,
NORTH PORT, FL 34290
PH: (888) 989-3876

TITLE:
MS MULTI-SLIDE SYSTEM - PG70
(HVHZ) (IMPACT)
DESIGN PRESSURE TABLES

PREPARED BY:
BUILDING DROPS, INC.
1900 NE MIAMI CT, SUITE 2-15
MIAMI, FL 33132
PH: (954) 999-8478
FAX: (954) 744-4738
WEB: www.buildingdrops.com



REMARKS	BY	DATE
FBC UPDATE	JR	08/26

THE INSTALLATION DETAILS DESCRIBED HEREIN ARE GENERIC AND MAY NOT REFLECT ACTUAL CONDITIONS FOR A SPECIFIC SITE. IF SITE CONDITIONS CAUSE INSTALLATION TO DEVIATE FROM THE REQUIREMENTS DETAILED HEREIN, A LICENSED ENGINEER OR ARCHITECT SHALL PREPARE SITE SPECIFIC DOCUMENTS FOR USE WITH THIS DOCUMENT.



FL #:
FL34003

DATE: 04.22.25


DWG. BY: MS
CHK. BY: HFN

SCALE: NTS

DWG. #: EWS051

SHEET: 4
REV. A

c:\users\julianarodriguez\building drops, inc\building drops landing - documents\common\projects\2026 code change projects\euro-wall, llc\cc-26-0118 - 2026 code change\dwgs\134003\ews051.dwg

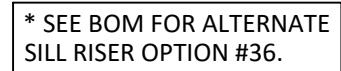

* SEE BOM FOR ALTERNATE
SILL RISER OPTION #36.

* SEE BOM FOR ALTERNATE
SILL RISER OPTION #36.

VERTICAL SECTION SLIDING GLASS DOOR OPTIONAL SUNKEN SILL 2 TRACKS SHOWN, 3 & 4 TRACKS QUALIFIED

EURO-WALL, LLC
P.O. BOX 8007
2200 MURPHY CT,
NORTH PORT, FL 34290
PH: (888) 989-3876

TITLE: MS MULTI-SLIDE SYSTEM - PG70 (HVHZ) (IMPACT)

VERTICAL SECTIONS


PREPARED BY:

BUILDING DROPS, INC.
1900 NE MIAMI CT. SUITE 2-15
MIAMI, FL 33132
PH: (954)399-8478
FAX: (954)744-4738
WEB: www.buildingdrops.com


BUILDING DROPS

REMARKS	BY	DATE
FBC UPDATE	JR	08/20

THE INSTALLATION DETAILS DESCRIBED HEREIN ARE GENERAL IN NATURE AND MAY NOT REFLECT ACTUAL CONDITIONS FOR A SPECIFIC SITE. IF SITE CONDITIONS CAUSE INSTALLATION TO DEVIATE FROM THE REQUIREMENTS DETAILED HEREIN, A LICENSED MECHANICAL ENGINEER OR ARCHITECT SHALL PREPARE SITE SPECIFIC DOCUMENTS FOR USE WITH THIS DOCUMENT.

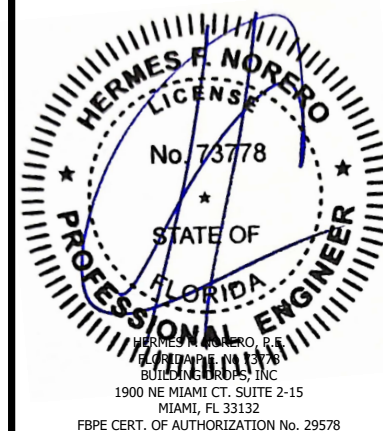

FL #: **FL34003**

DATE: 04.22.25


DWG. BY: MS	CHK. BY: HFN
-----------------------	------------------------

SCALE: NTS

DWG. #: EWS051

SHEET:	REV.
F	A

c:\users\julianarodriguez\building_drops, inc\building drops landing - documents\common\projects\2026 code change projects\euro-wall, llc\cc-26-0118 - 2026 code change\dwgs\103-4003\ews051.dwg 9/1/2026 10:22 AM

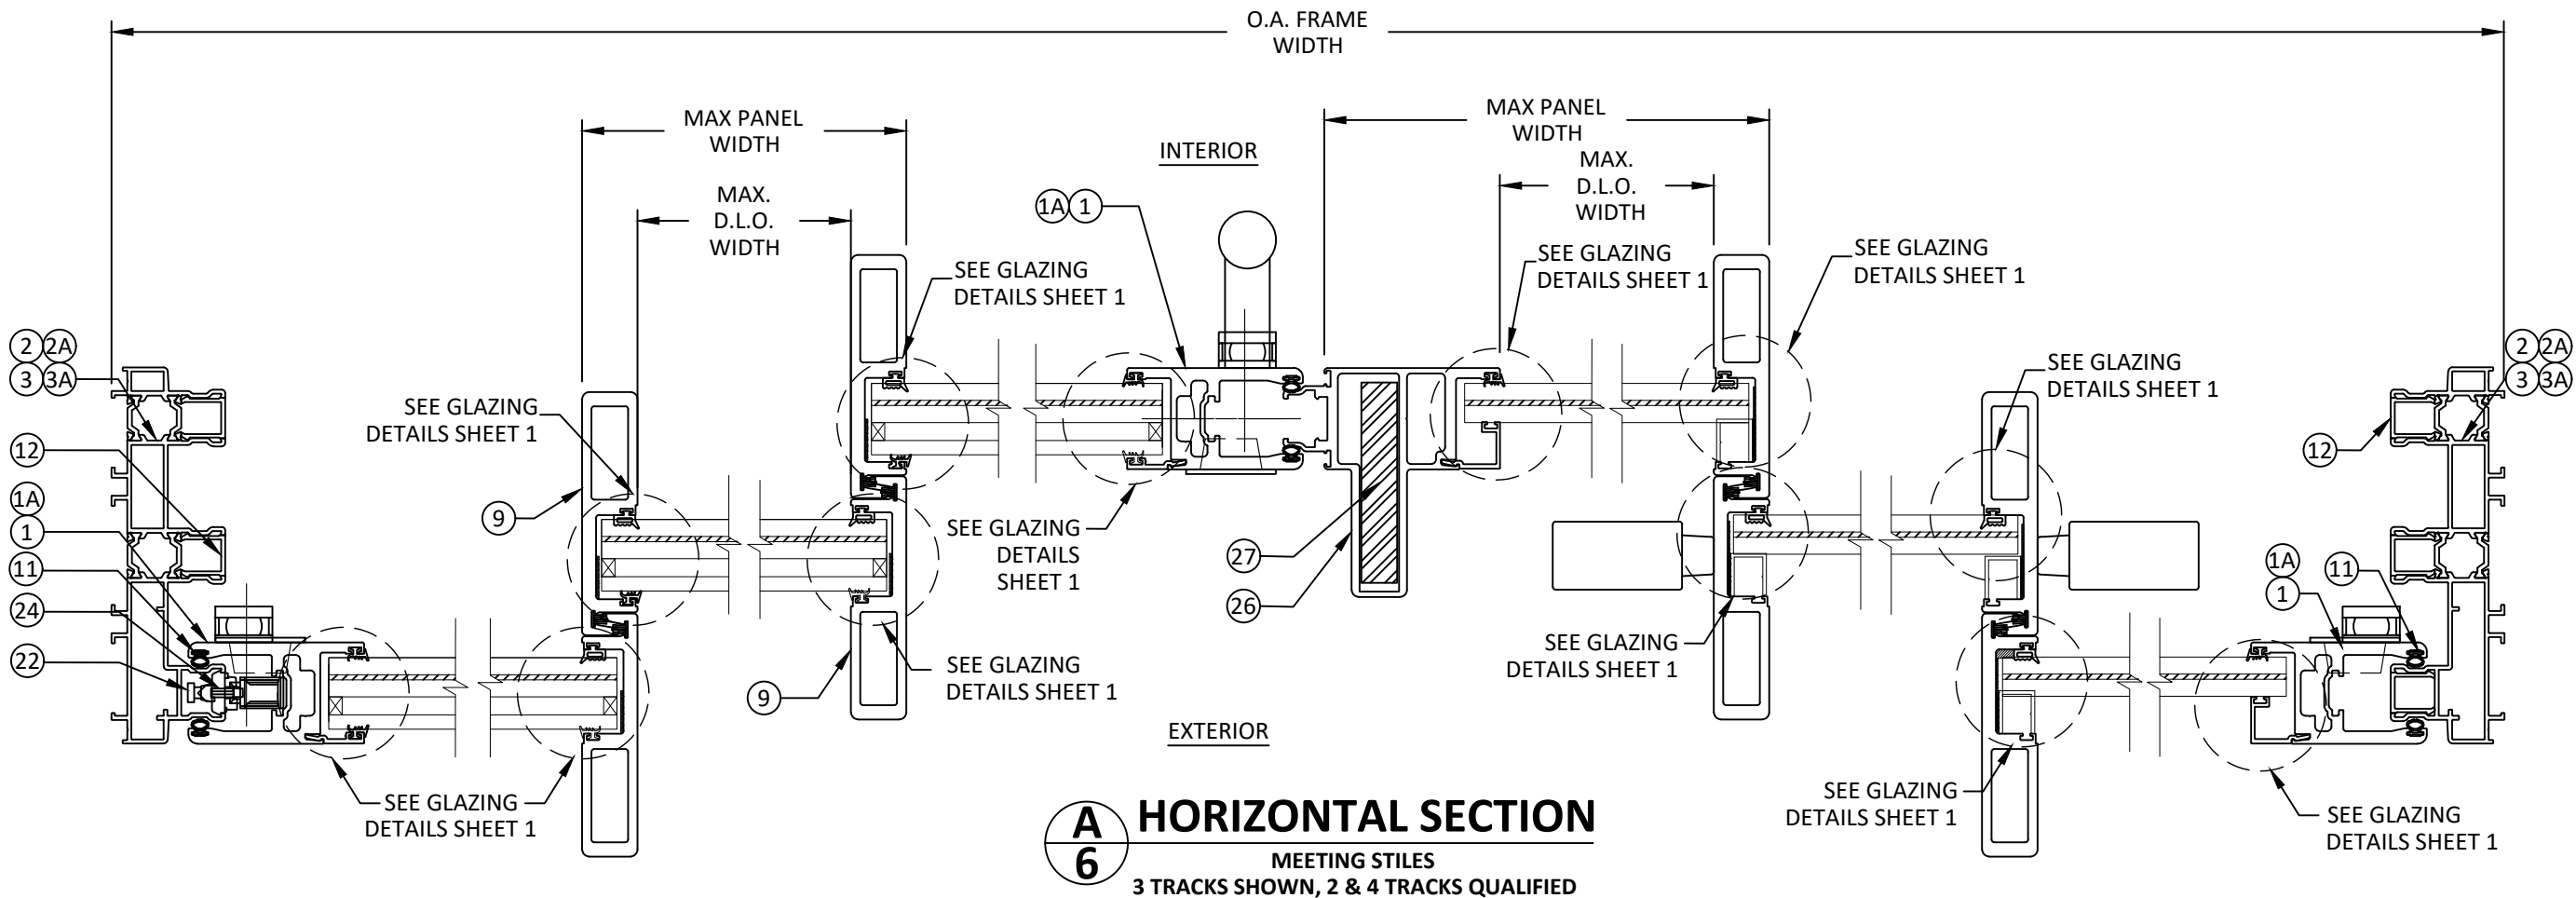

THERMALLY BROKEN FRAME PROFILES SHOWN,
NON-THERMALLY BROKEN FRAME PROFILES ARE ALSO
QUALIFIED FOR THE SAME SIZES AND RATINGS, SEE BOM.

euro-wall
SUPERIOR BY DESIGN

EURO-WALL, LLC
P.O. BOX 8007
2200 MURPHY CT,
NORTH PORT, FL 34290
PH: (888) 989-3876

TITLE:
MS MULTI-SLIDE SYSTEM - PG70
(HVHZ) (IMPACT)

HORIZONTAL SECTIONS


PREPARED BY:

BUILDING DROPS, INC.
1900 NE MIAMI CT, SUITE 2-15
MIAMI, FL 33132
PH: (954) 399-8478
FAX: (954) 744-4738
WEB: www.buildingdrops.com




REMARKS	BY	DATE
FBC UPDATE	JR	08/26

THE INSTALLATION DETAILS DESCRIBED HEREIN ARE GENERIC
AND MAY NOT REFLECT ACTUAL CONDITIONS FOR A SPECIFIC
SITE. IF SITE CONDITIONS CAUSE INSTALLATION TO DEVIATE
FROM THE REQUIREMENTS DETAILED HEREIN, A LICENSED
ENGINEER OR ARCHITECT SHALL PREPARE SITE SPECIFIC
DOCUMENTS FOR USE WITH THIS DOCUMENT.

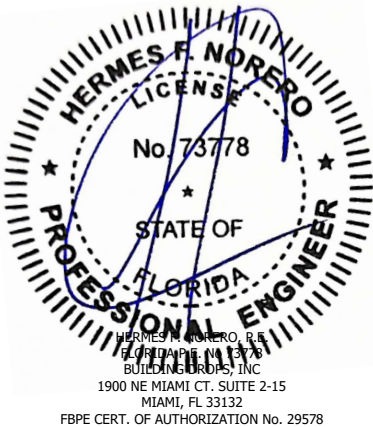


FL #:	FL34003
DATE:	04.22.25
DWG. BY:	MS
CHK. BY:	HFN
SCALE:	NTS
DWG. #:	EWS051
SHEET:	6
REV.	A

c:\users\julianarodriguez\building_drops, inc\building_drops\landing - documents\common\projects\2026 code change projects\euro-wall, llc\cc-26-01-18 - 2026 code change projects\euro-wall, llc\cc-26-01-18 - 2026 code change projects\ews051.dwg 9/1/2026 10:22 AM

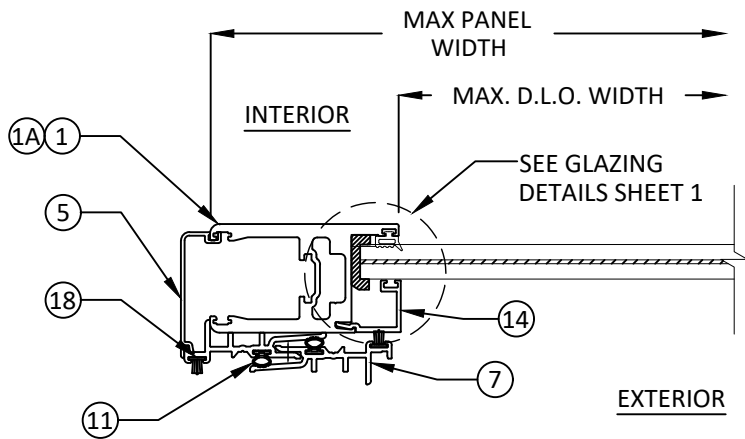

A HORIZONTAL SECTION
7 INSIDE POCKET WALL

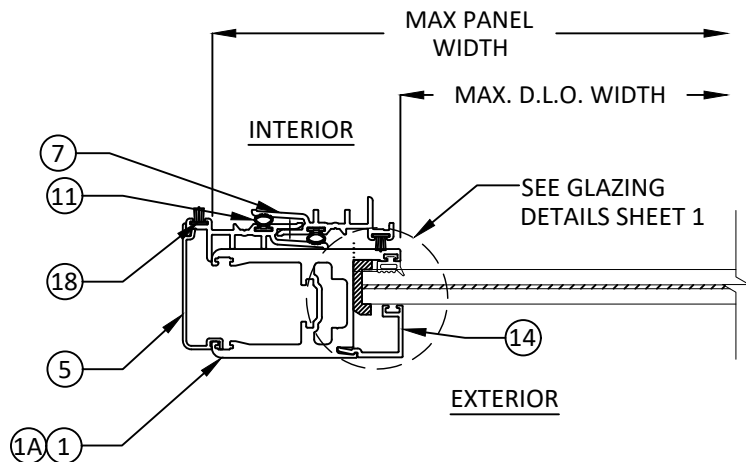

B HORIZONTAL SECTION
7 OUTSIDE POCKET WALL



EURO-WALL, LLC
P.O. BOX 8007
2200 MURPHY CT,
NORTH PORT, FL 34290
PH: (888) 989-3876

TITLE:
MS MULTI-SLIDE SYSTEM - PG70
(HVHZ) (IMPACT)

HORIZONTAL SECTIONS

PREPARED BY:

BUILDING DROPS, INC.

1900 NE MIAMI CT, SUITE 2-15

MIAMI, FL 33132

PH: (954)959-8478

FAX: (954)744-4738

WEB: www.buildingdrops.com



REMARKS	BY	DATE
FBC UPDATE	JR	08/26

THE INSTALLATION DETAILS DESCRIBED HEREIN ARE GENERIC AND MAY NOT REFLECT ACTUAL CONDITIONS FOR A SPECIFIC SITE. IF SITE CONDITIONS CAUSE INSTALLATION TO DEVIATE FROM THE REQUIREMENTS DETAILED HEREIN, A LICENSED ENGINEER OR ARCHITECT SHALL PREPARE SITE SPECIFIC DOCUMENTS FOR USE WITH THIS DOCUMENT.



FL #: **FL34003**

DATE: **04.22.25**


DWG. BY: **MS** CHK. BY: **HFN**

SCALE: **NTS**


DWG. #: **EWS051**

SHEET: **7** REV. **A**


c:\users\julianarodriguez\building drops, inc\building drops landing - documents\common\projects\2026 code change projects\euro-wall, llc\cc-26-0118 - 2026 code change projects\dwgs\103-4003\ews051.dwg
9/1/2026 10:22 AM
c:\users\julianarodriguez\building drops, inc\building drops landing - documents\common\projects\2026 code change projects\euro-wall, llc\cc-26-0118 - 2026 code change projects\dwgs\103-4003\ews051.dwg

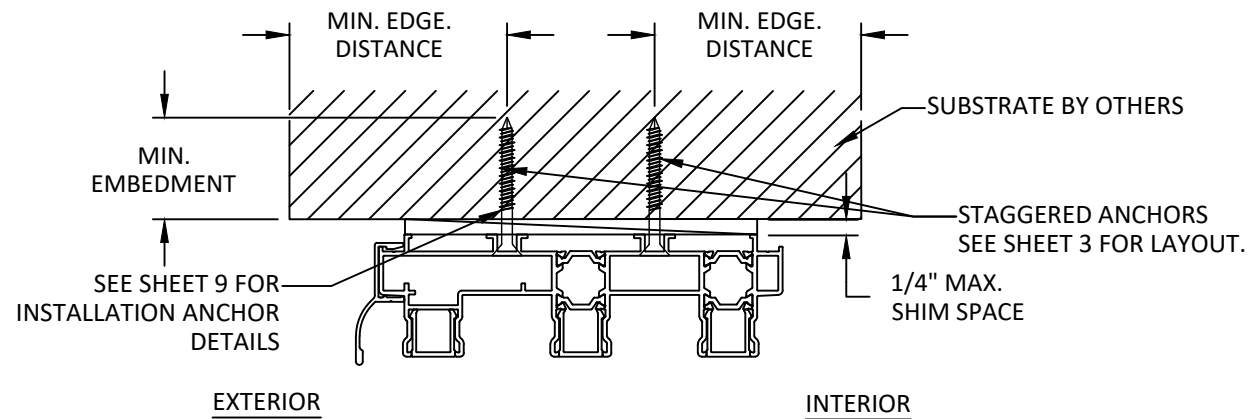

A
8 **ANCHOR DETAIL**
THROUGH FRAME INSTALLATION (HEAD)
3 TRACKS SHOWN, 4 TRACKS SIMILAR

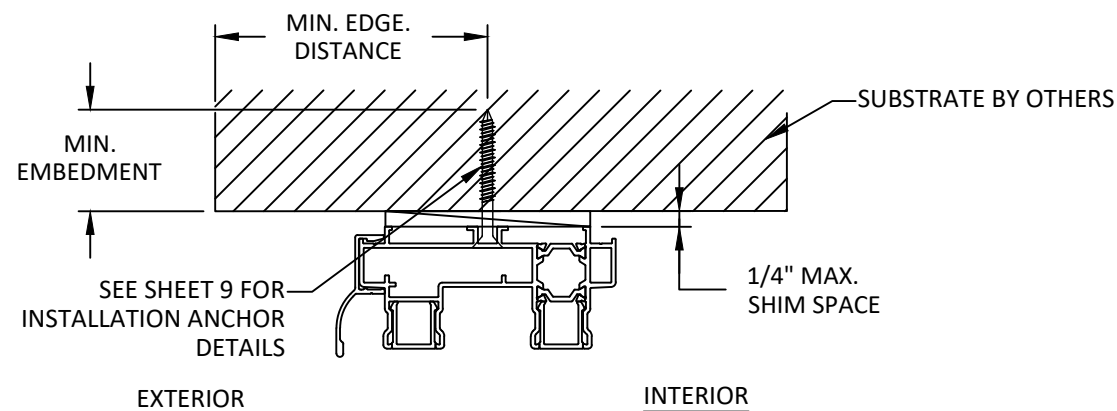


B
8 **ANCHOR DETAIL**
THROUGH FRAME INSTALLATION (HEAD)
2 TRACKS

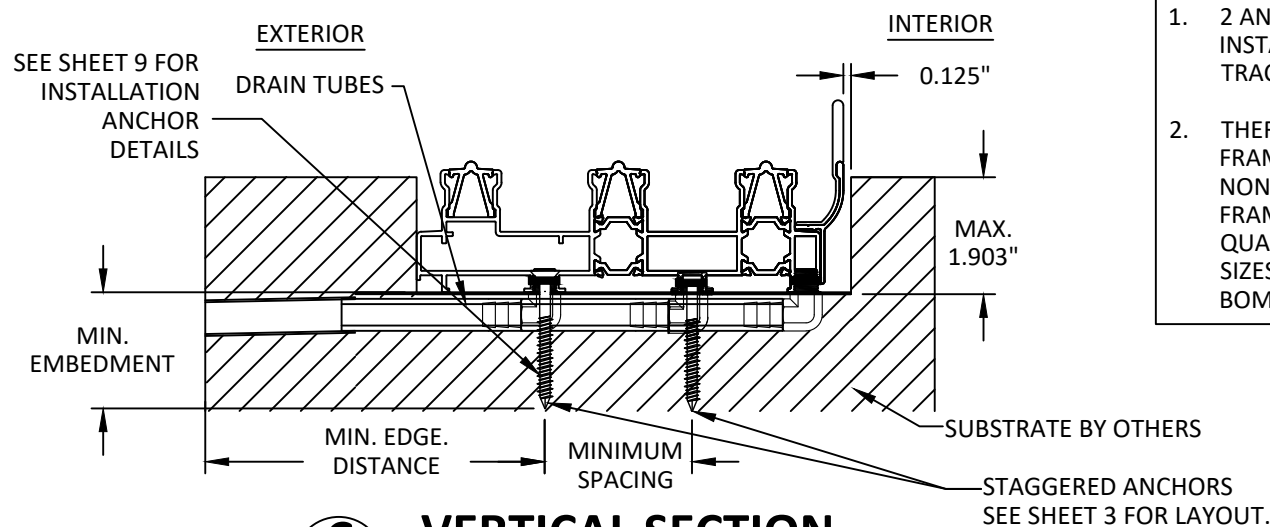


C
8 **VERTICAL SECTION**
THROUGH FRAME INSTALLATION (SILL)
OPTIONAL SUNKEN 3-TRACK INSTALLATION
3 TRACKS SHOWN, 4 TRACKS SIMILAR


- NOTE:
- 2 AND 3 TRACK FRAME INSTALLATION SHOWN, 4 TRACK INST. SIMILAR
 - THERMALLY BROKEN FRAME PROFILES SHOWN, NON-THERMALLY BROKEN FRAME PROFILES ARE ALSO QUALIFIED FOR THE SAME SIZES AND RATINGS, SEE BOM.

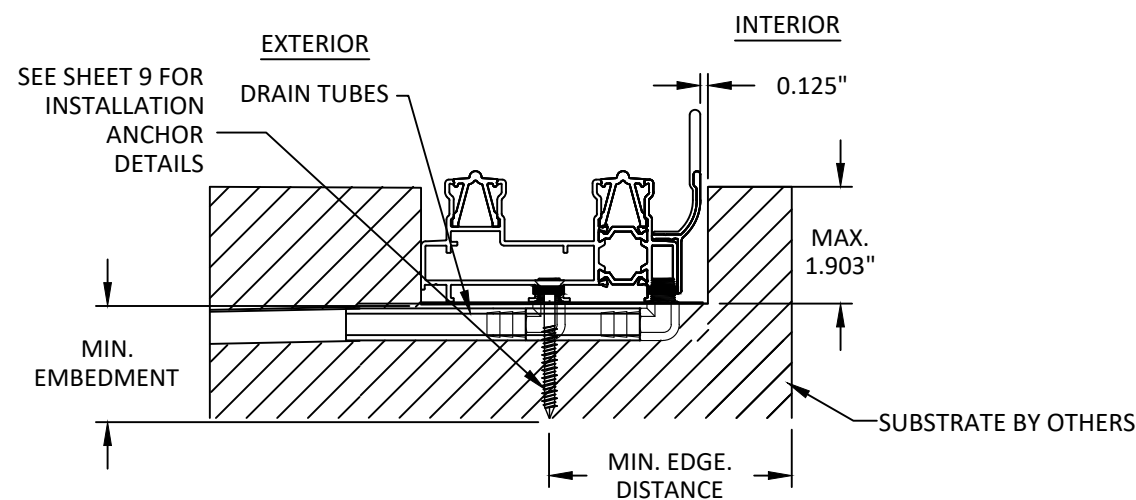

D
8 **ANCHOR DETAIL**
THROUGH FRAME INSTALLATION (SILL)
OPTIONAL SUNKEN 2-TRACK INSTALLATION

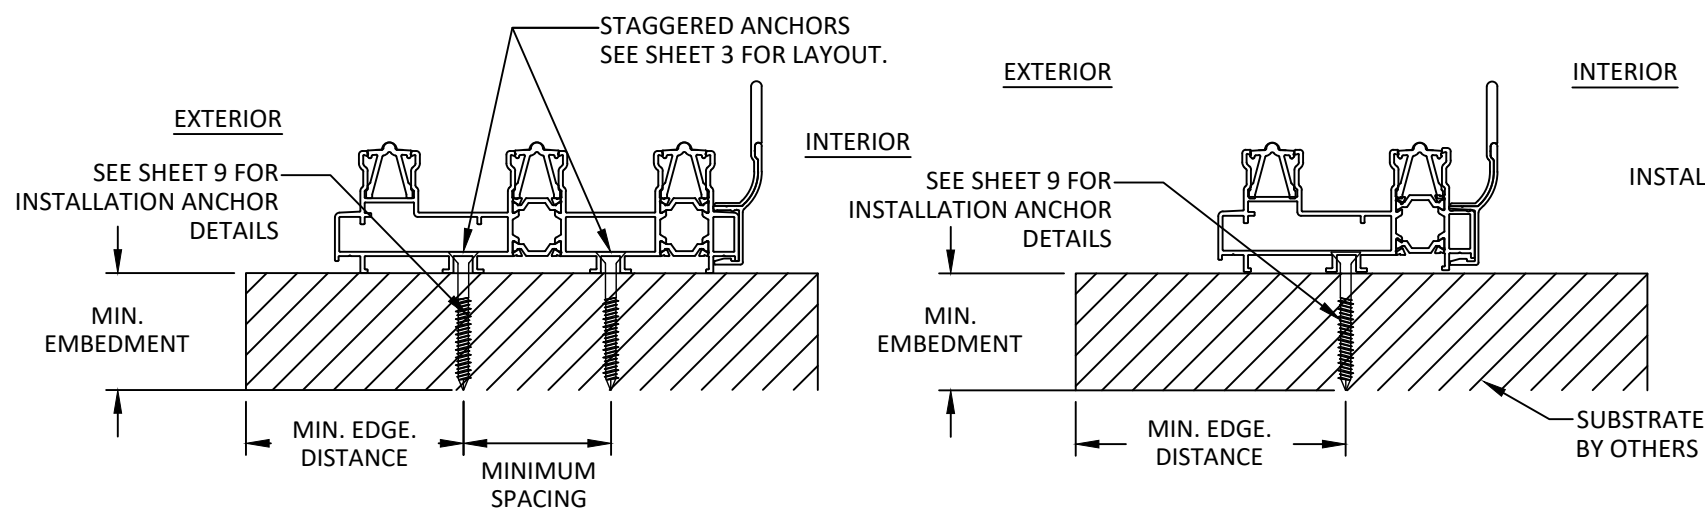

E
8 **ANCHOR DETAIL**
THROUGH FRAME INSTALLATION (SILL)
3 TRACKS SHOWN, 4 TRACKS SIMILAR

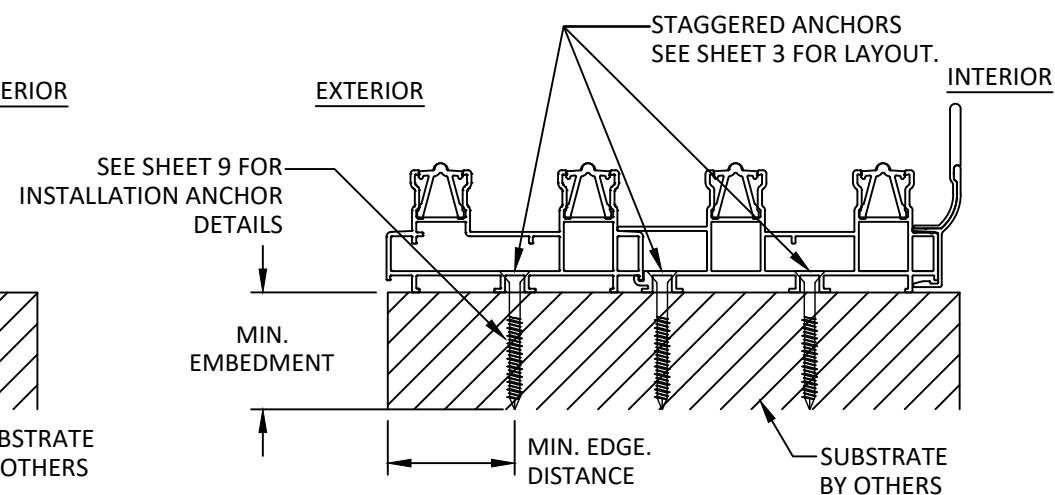

G
8 **ANCHOR DETAIL**
THROUGH FRAME INSTALLATION (SILL)
3 TRACKS WITH EXTENSION

F
8 **ANCHOR DETAIL**
THROUGH FRAME INSTALLATION (SILL)
2 TRACKS

euro-wall
SUPERIOR BY DESIGN


EURO-WALL, LLC
P.O. BOX 8007
2200 MURPHY CT,
NORTH PORT, FL 34290
PH: (888) 989-3876

TITLE: MS MULTI-SLIDE SYSTEM - PG70
(HVHZ) (IMPACT)
ANCHOR DETAILS

PREPARED BY: BUILDING DROPS, INC.
1900 NE MIAMI CT, SUITE 2-15
MIAMI, FL 33132
PH: (954) 999-8478
FAX: (954) 744-4738
WEB: www.buildingdrops.com

REMARKS	BY	DATE
FBC UPDATE	JR	08/26

THE INSTALLATION DETAILS DESCRIBED HEREIN ARE GENERIC AND MAY NOT REFLECT ACTUAL CONDITIONS FOR A SPECIFIC SITE. IF SITE CONDITIONS CAUSE INSTALLATION TO DEVIATE FROM THE REQUIREMENTS DETAILED HEREIN, A LICENSED ENGINEER OR ARCHITECT SHALL PREPARE SITE SPECIFIC DOCUMENTS FOR USE WITH THIS DOCUMENT.

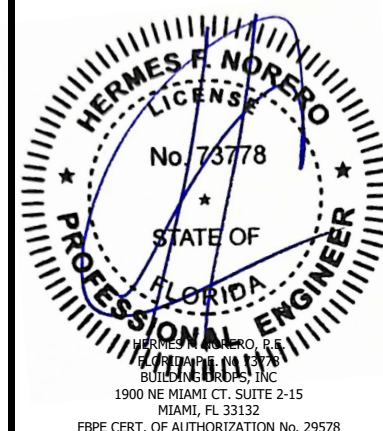

FL #: **FL34003**

DATE: **04.22.25**






DWG. BY: **MS** CHK. BY: **HFN**

SCALE: **NTS**

DWG. #: **EWS051**

SHEET: **8** REV. **A**

BILL OF MATERIALS			
NO	PART #	DESCRIPTION	MATERIAL
1	MS-SASH	SASH RAIL/STILE	6063-T5
1A	MS-SASH	OPTIONAL SASH RAIL/STILE	6063-T5
2	E0117-A	2 TRACK JAMB/HEAD/SILL (THERMAL)	6063-T5/POLYAMIDE
3	E0118-A	3 TRACK JAMB/HEAD/SILL (THERMAL)	6063-T5/POLYAMIDE
2A	E0117-B	2 TRACK JAMB/HEAD/SILL (NON THERMAL)	6063-T5
3A	E0118-B	3 TRACK JAMB/HEAD/SILL (NON THERMAL)	6063-T5
4	MS-SB	SNAP TRACK	6063-T5
5	MS-SC	SASH END CAP	6063-T5
6	MS-DC	DRAIN COVER	POLYMIDE
7	MS-ILP	POCKET INTERLOCK	6063-T5
8	MS-CON	CONDENSATION ACC	6063-T5
9	MS-SI	SASH/STILE INTERLOCK	6063-T5
9A	MS-SI	OPTIONAL SASH/STILE INTERLOCK	6063-T5
11	MS-RWS	ROUND WEATHERSTRIP	POLYMER
12	MS-JHT	JAMB/ HEADER TRIM	6063-T5
13	MS-AST	ASTRAGAL	6063-T5
14	MS-GB	GLAZING BEAD	6063-T5
15	MS-RL1	ROLLER 1	KEVLAR/SS/STEEL
16	MS-RL2	ROLLER 2	KEVLAR/SS/STEEL
17	MS-GG	GLAZING GASKET	EPDM
18	MS-TWS	T-SLOT SWEEP	POLYMER
21	MS-REDUCER	REDUCER BAR	6063-T5
22	MS-PAWL-CAT	SMALL PAWL CATCHAR	S/S STEEL
23	MS-LOCK	LOCKING LEVER (DEBAR)	STEEL
24	MS-PAWL	PAWL	S/S STEEL
25	CD AST BAR	9/16" GLAZING GASKET	EPDM
26	E0094-E	MS 1 PIECE ASTRAGAL	6063-T5
27	E0097-A	STEEL BAR .625"x 3.5"	STEEL
28	-	ASTRAGAL REINFORCEMENT	STEEL
29	-	LARGE PAWL CATCHER	STEEL
30	E0093-A	MS 9-16 BEAD	6063-T5
31	E0119-A	4 TRACK JAMB/HEAD/SILL (THERMAL)	6063-T5/POLYAMIDE
33	E0167-A	2 TRACK JAMB/HEAD/SILL (ADD-ON)	6063-T5
35	E0237-B	SILL RISER	6063-T5
36	E0243-A	OPTIONAL 1" RISER	6063-T5

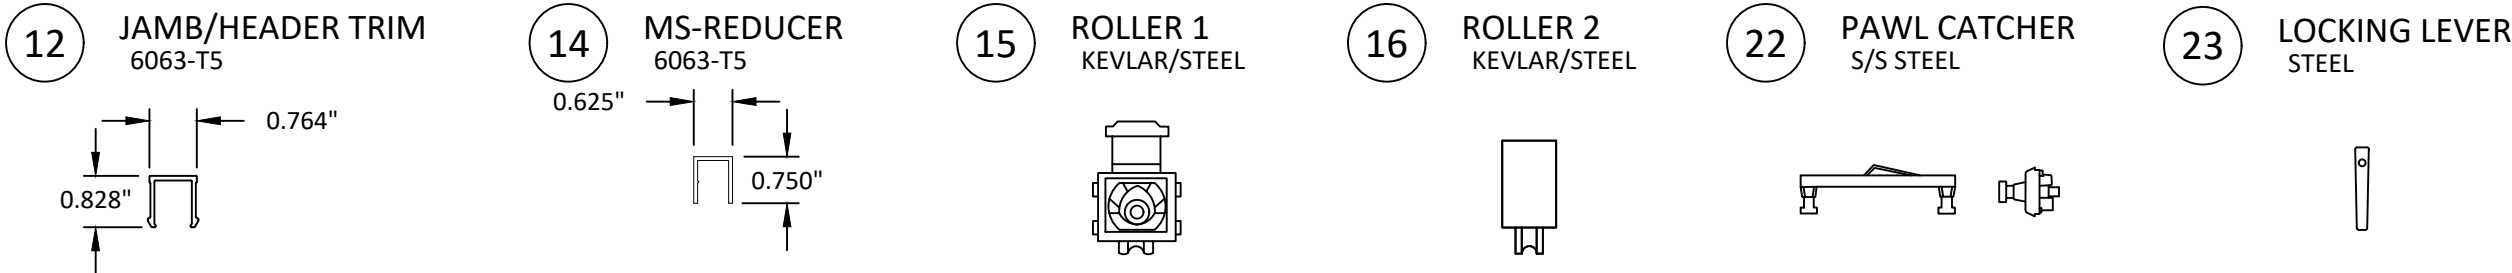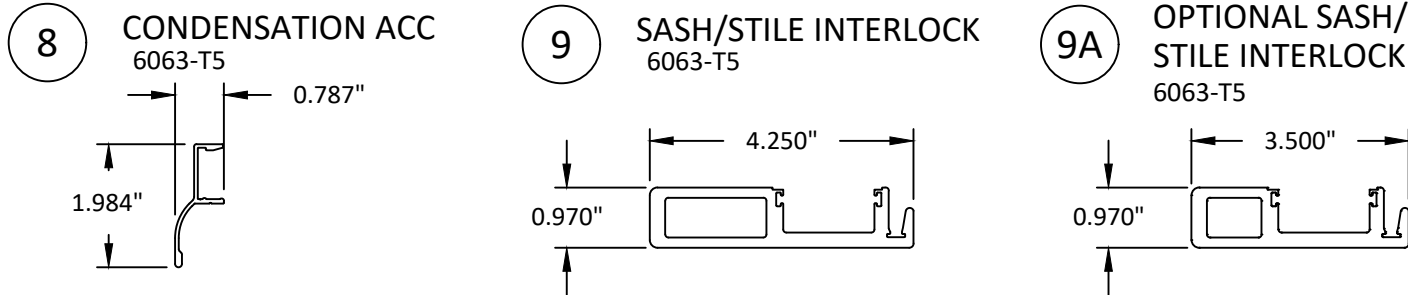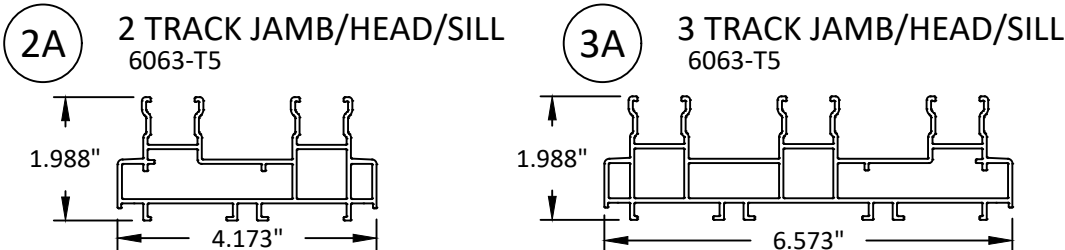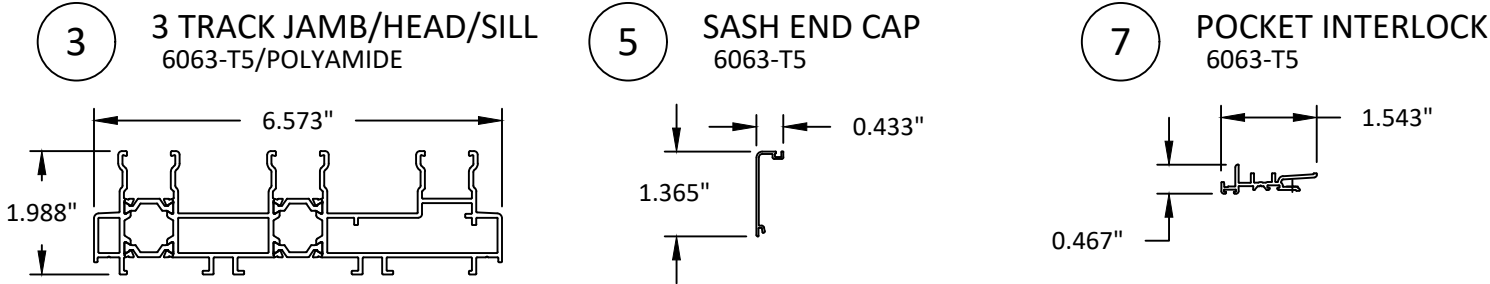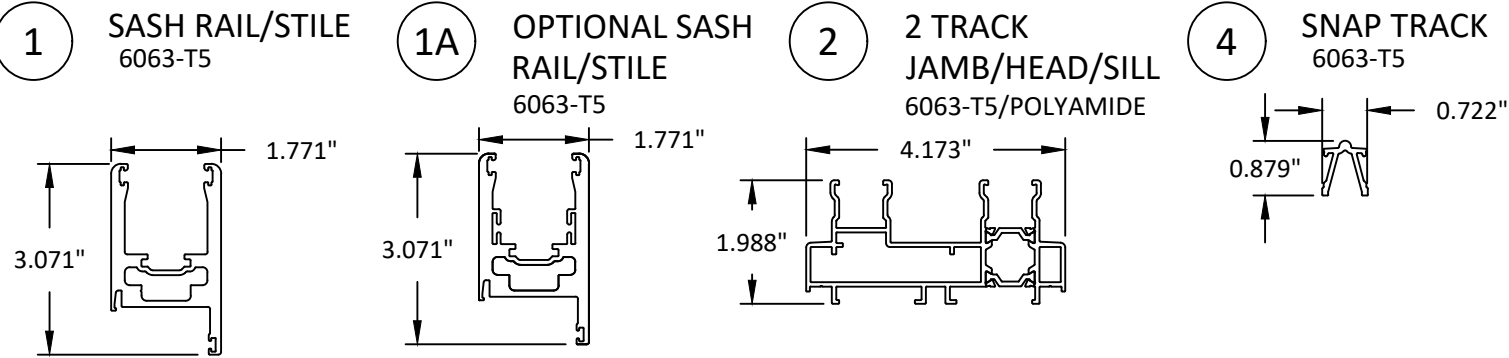

euro-wall
SUPERIOR BY DESIGN

EURO-WALL, LLC
P.O. BOX 8007
2200 MURPHY CT,
NORTH PORT, FL 34290
PH: (888) 989-3876


TITLE: MS MULTI-SLIDE SYSTEM - PG70
(HVHZ) (IMPACT)
BILL OF MATERIALS
& COMPONENTS

PREPARED BY: BUILDING DROPS, INC.
1900 NE MIAMI CT, SUITE 2-15
MIAMI, FL 33132
PH: (954) 995-8478
FAX: (954) 744-4738
WEB: www.buildingdrops.com

BD
BUILDING DROPS

REMARKS	BY	DATE
FBC UPDATE	JR	08/26

THE INSTALLATION DETAILS DESCRIBED HEREIN ARE GENERIC AND MAY NOT REFLECT ACTUAL CONDITIONS FOR A SPECIFIC SITE. IF SITE CONDITIONS CAUSE INSTALLATION TO DEVIATE FROM THE REQUIREMENTS DETAILED HEREIN, A LICENSED ENGINEER OR ARCHITECT SHALL PREPARE SITE SPECIFIC DOCUMENTS FOR USE WITH THIS DOCUMENT.

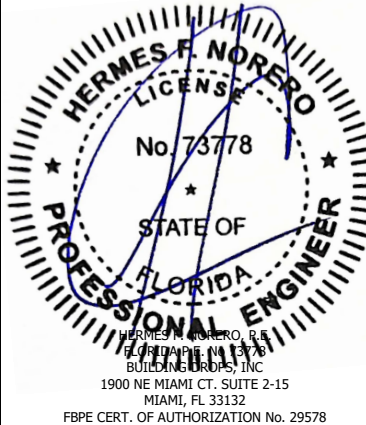

FL #:		FL34003
DATE:	04.22.25	
DWG. BY:	MS	CHK. BY: HFN
SCALE:	NTS	
DWG. #:	EWS051	
SHEET:	10	REV. A
OF 11		

c:\users\julianarodriguez\building_drops, inc\building_drops\projects\2026 code change projects\euro-wall, llc\cc-26-0118 - 2026 code change projects\dwgs\113-4003\ews051.dwg 9/1/2026 10:22 AM


24

PAWL
S/S STEEL




26

MS 1 PIECE ASTRAGAL
6063-T5

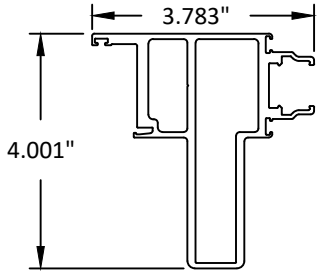

27

ASTRAGAL REINFORCEMENT
STEEL

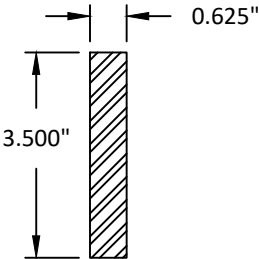


28

LARGE PAWL CATCHER
S/S STEEL




30

9/16" GLAZING BEAD
6063-T5

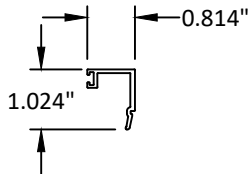


31

4 TRACK JAMB/HEAD/SILL
6063-T5/POLYAMIDE

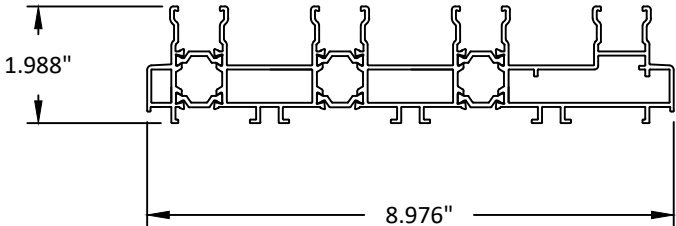


33

2 TRACK JAMB/HEAD/SILL (ADD-ON)
6063-T5

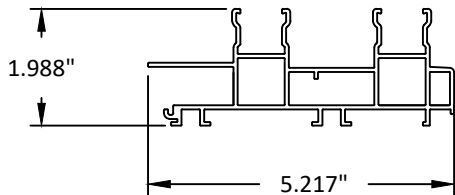


35

SILL RISER
6063-T5

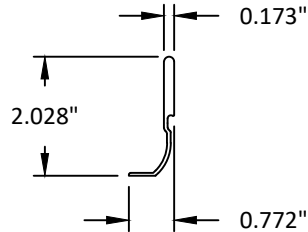

36

OPTIONAL 1" RISER
6063-T5

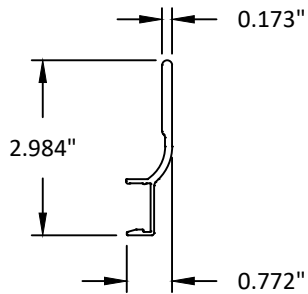

euro-wall
SUPERIOR BY DESIGN

EURO-WALL, LLC
P.O. BOX 8007
2200 MURPHY CT,
NORTH PORT, FL 34290
PH: (888) 989-3876

TITLE:
MS MULTI-SLIDE SYSTEM - PG70
(HVHZ) (IMPACT)

COMPONENTS

PREPARED BY:

BUILDING DROPS, INC.

1900 NE MIAMI CT, SUITE 2-15

MIAMI, FL 33132

PH: (954) 999-8478


FAX: (954) 744-4738

WEB: www.buildingdrops.com



REMARKS	BY	DATE
FBC UPDATE	JR	08/26

THE INSTALLATION DETAILS DESCRIBED HEREIN ARE GENERIC AND MAY NOT REFLECT ACTUAL CONDITIONS FOR A SPECIFIC SITE. IF SITE CONDITIONS CAUSE INSTALLATION TO DEVIATE FROM THE REQUIREMENTS DETAILED HEREIN, A LICENSED ENGINEER OR ARCHITECT SHALL PREPARE SITE SPECIFIC DOCUMENTS FOR USE WITH THIS DOCUMENT.

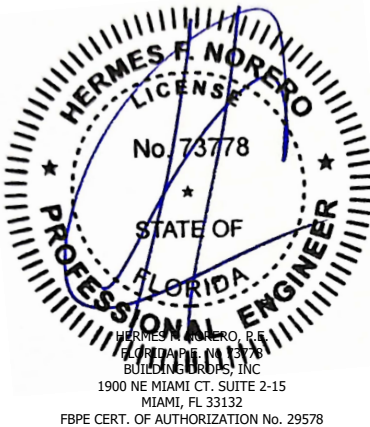

FL #:	FL34003
DATE:	04.22.25
DWG. BY:	CHK. BY:
MS	HFN
SCALE:	NTS
DWG. #:	EWS051
SHEET:	REV.
11	A
OF 11	