

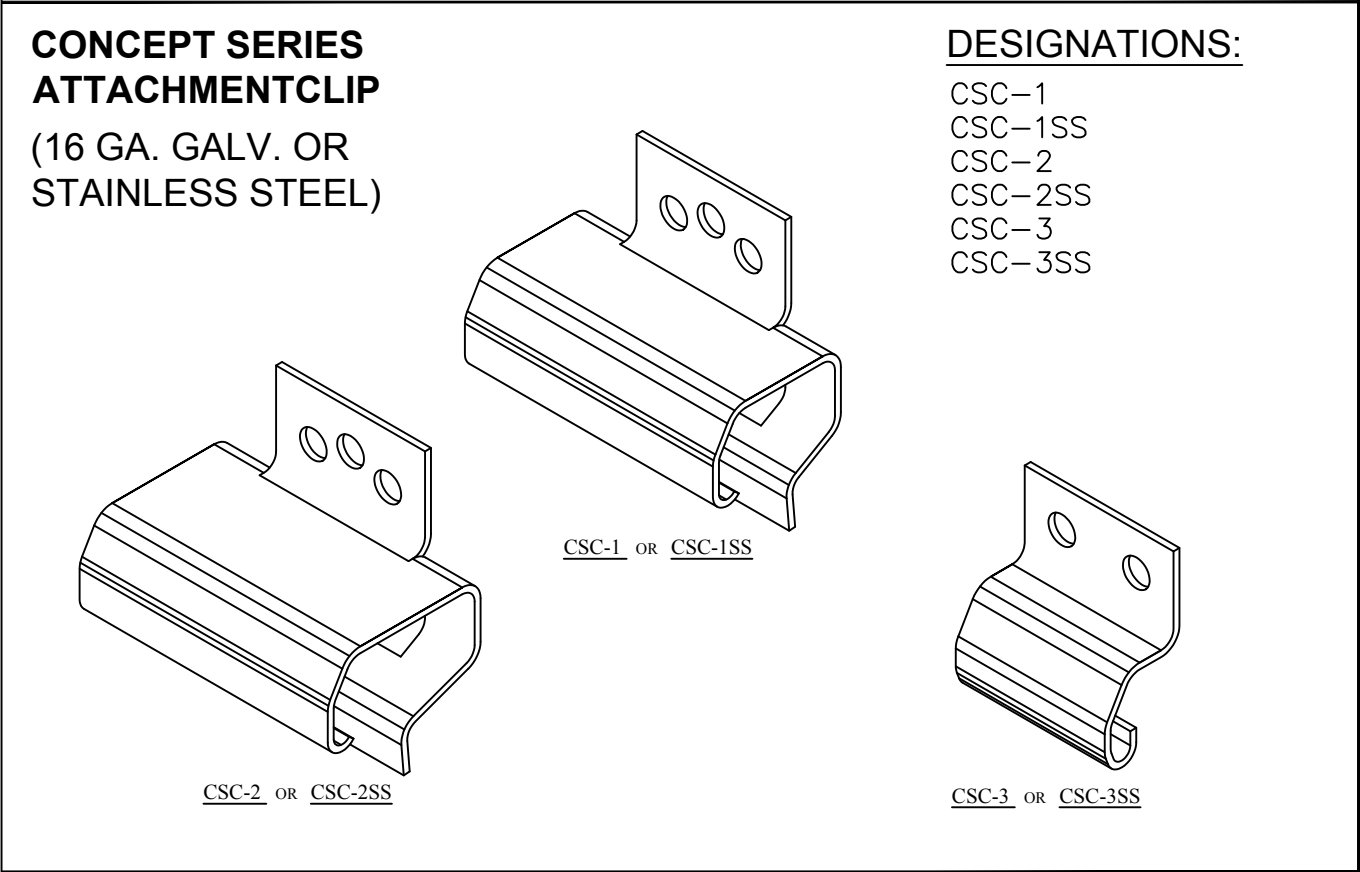
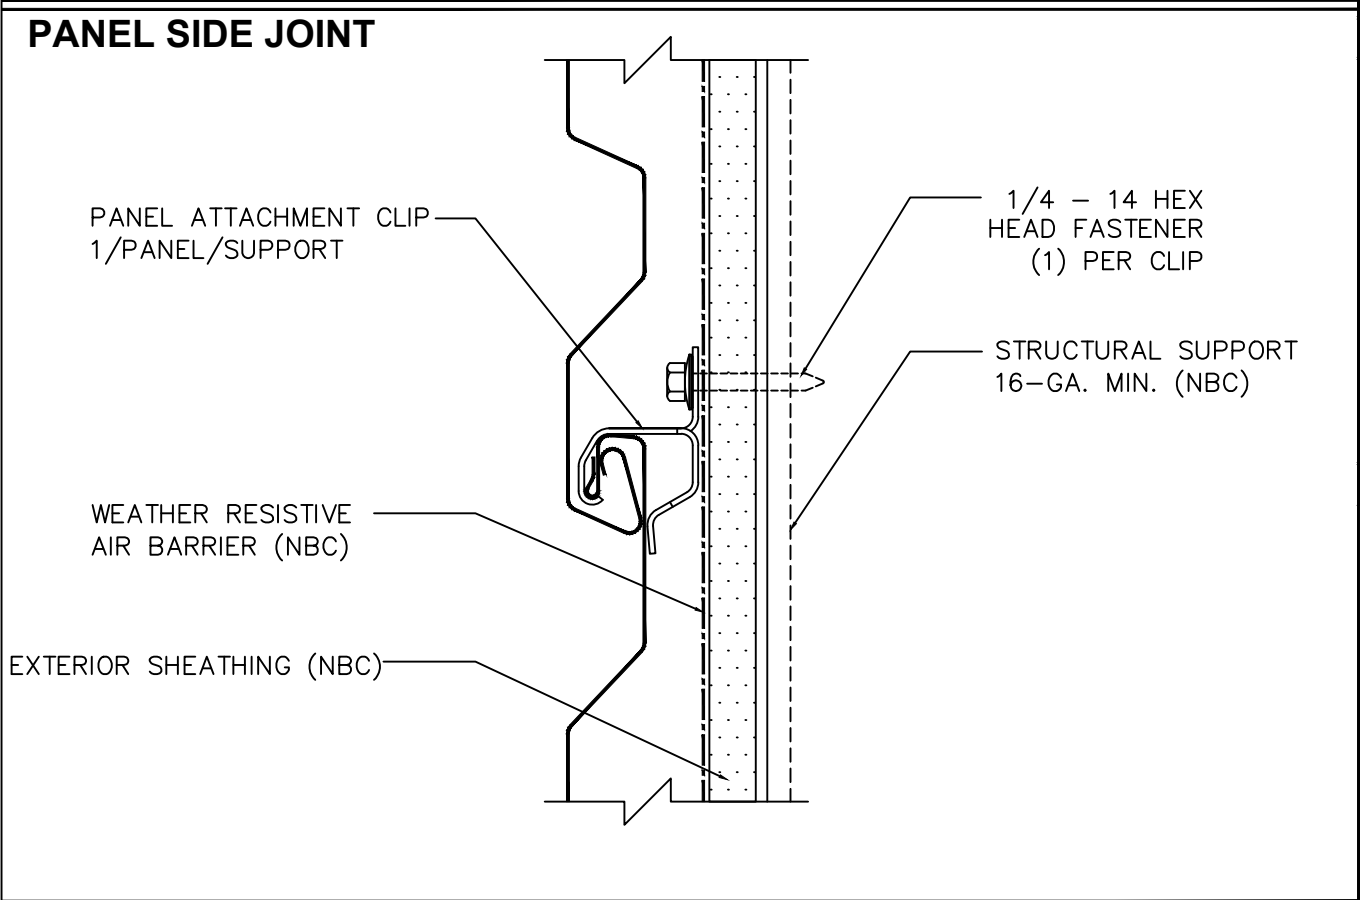


CONCEPT SERIES
12" or 16" PANEL WIDTH
HORIZONTAL SIDING (VERTICAL AVAILABLE BUT NOT SHOWN)
WITH CSC CLIP OVER GYPSUM BOARD (PANELS MAY ALSO BE INSTALLED DIRECTLY TO SUPPORT SYSTEM WITHOUT SHEATHING)

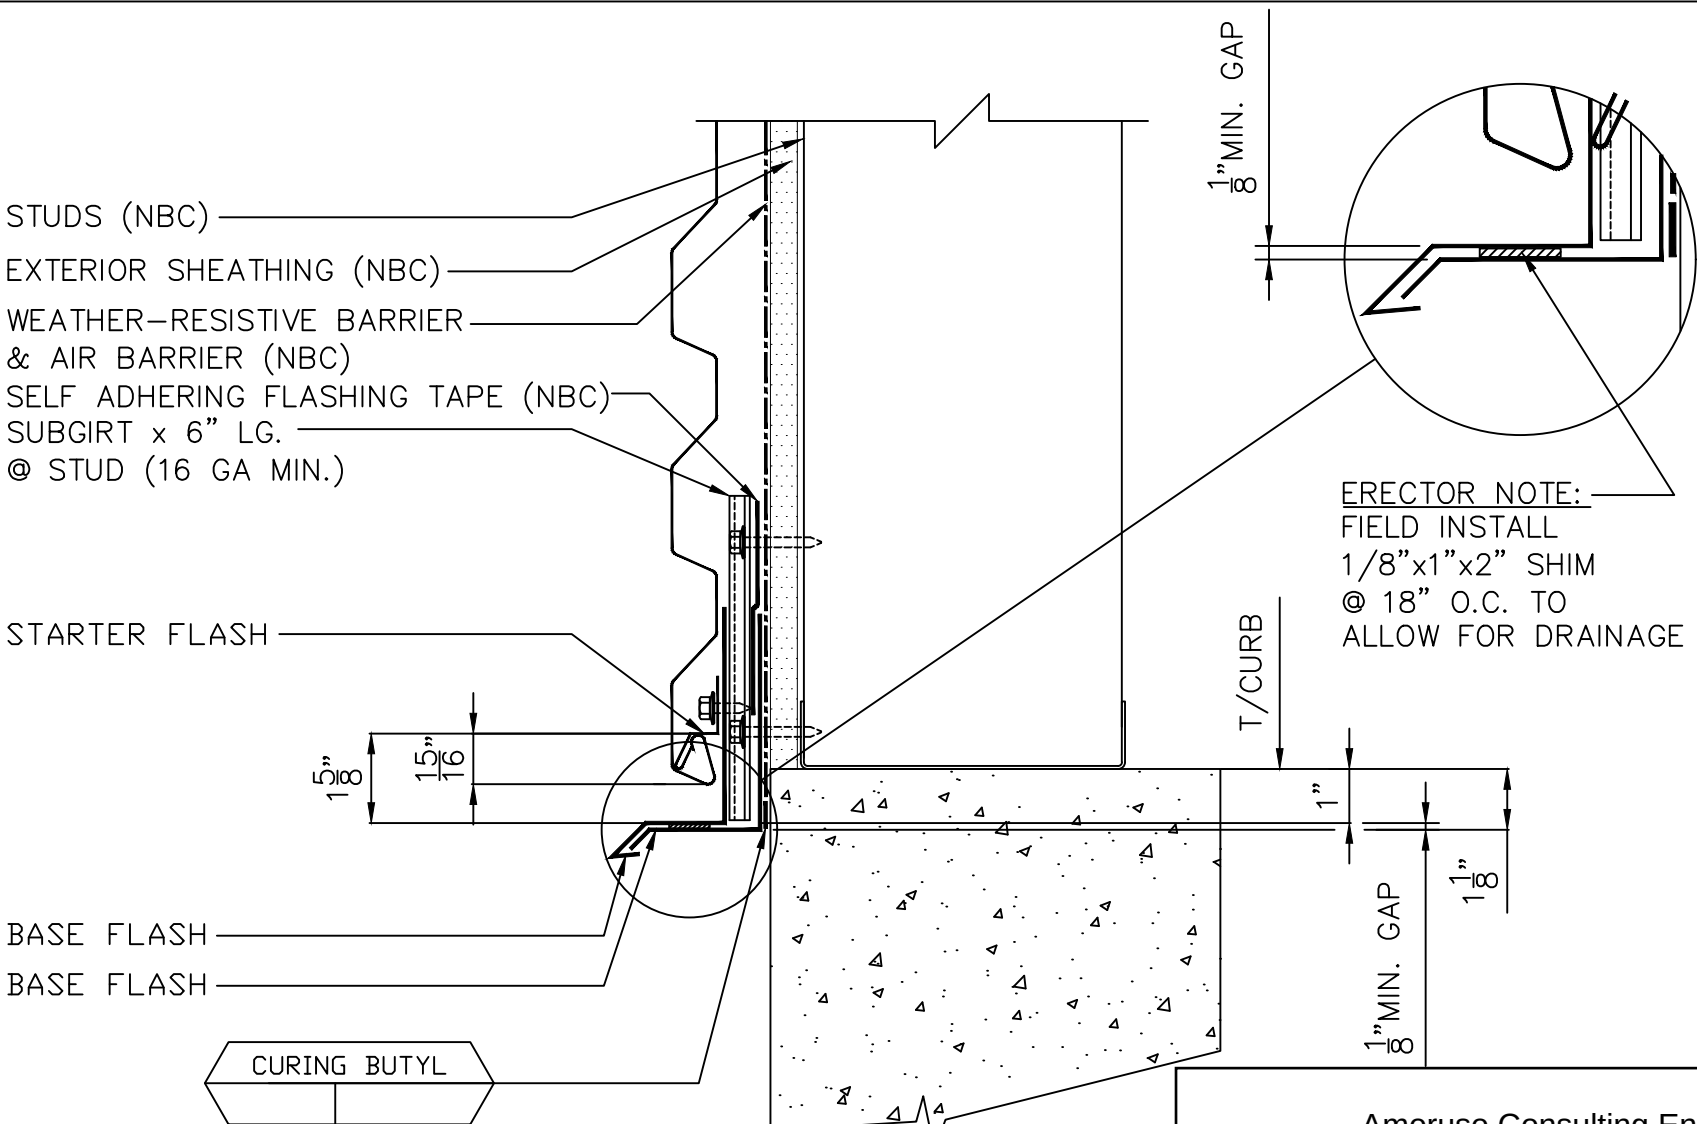

PANEL LEGEND						
CS-610	CS-612	CS-613	CS-620	CS-623	CS-630	CS-660
CS-200	CS-210	CC-220	CS-260			

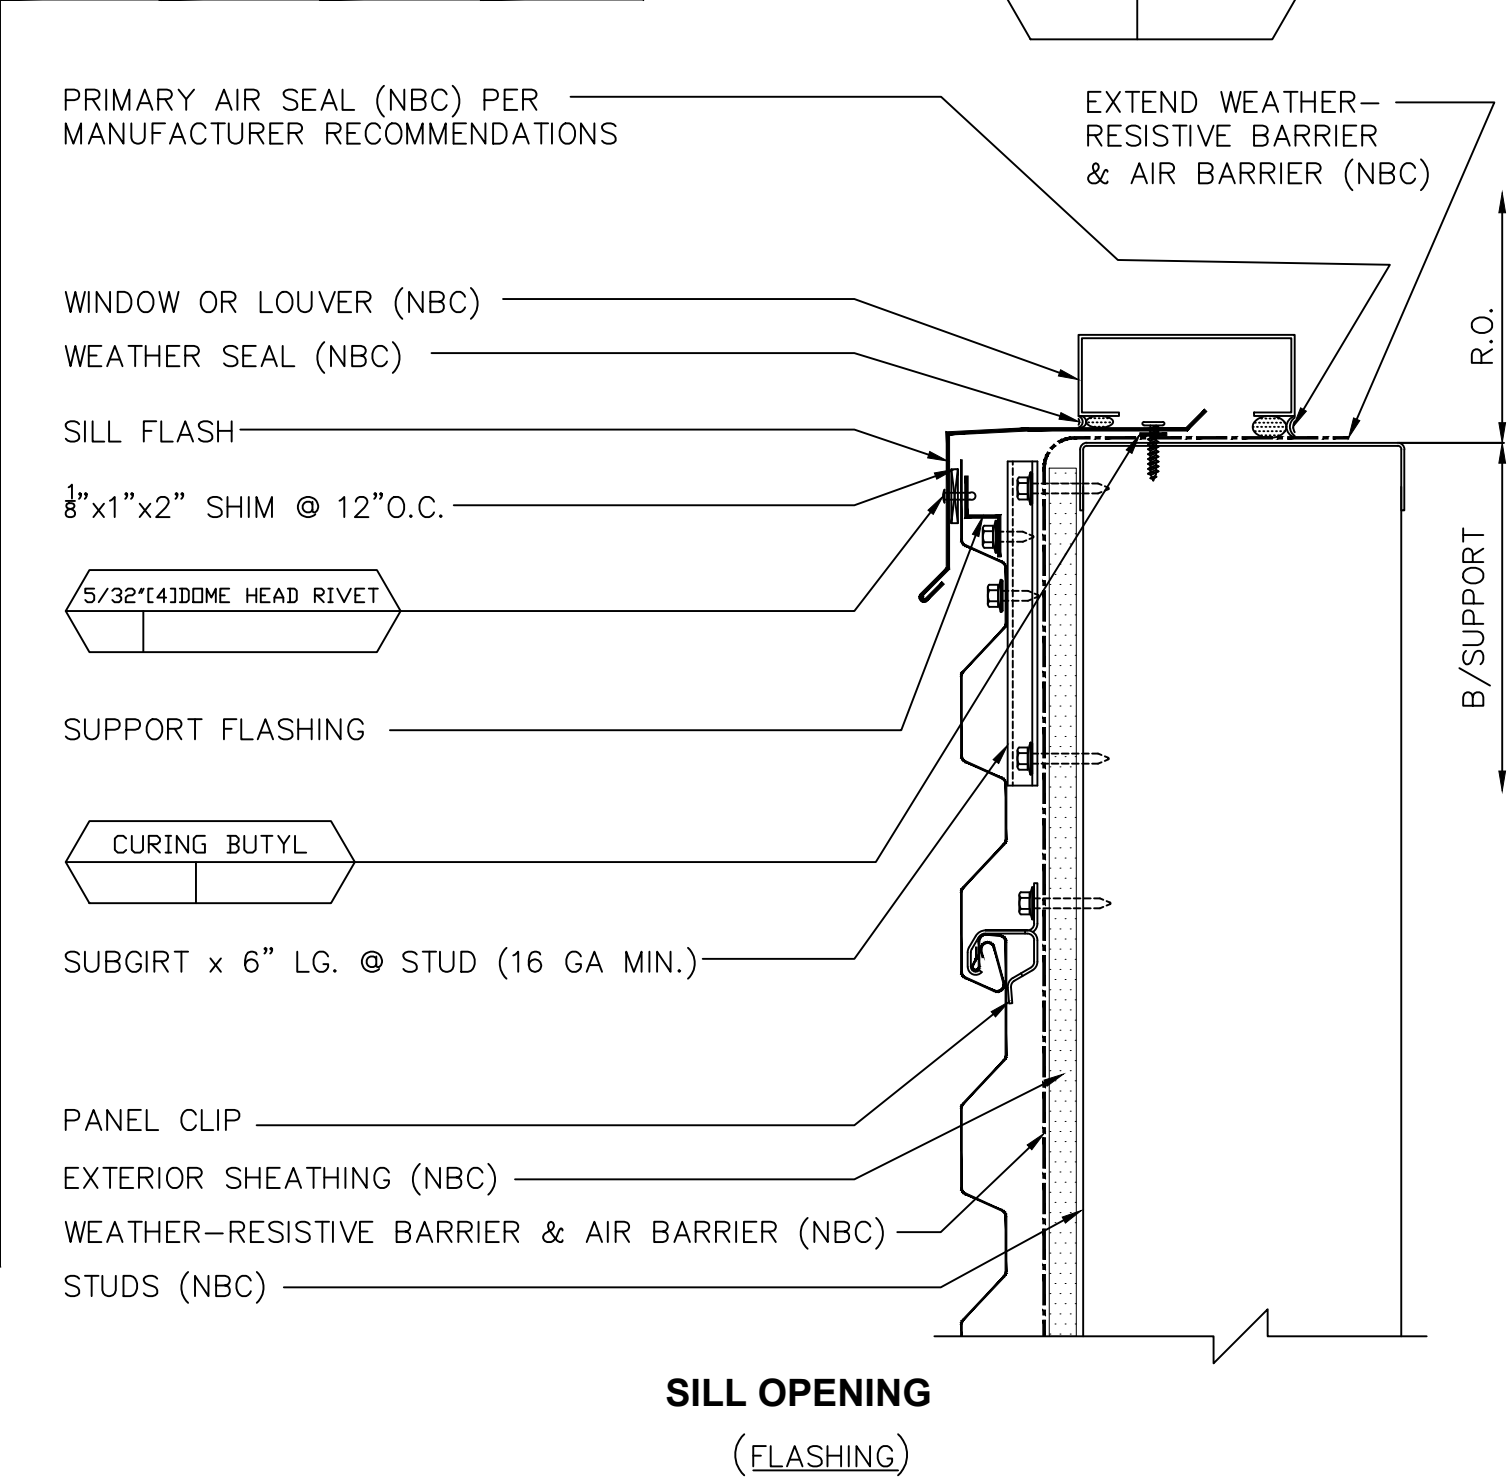

Amoruso Consulting Engineering, LLC, FL Reg. No. 38327
Robert J. Amoruso, FL P.E. No. 49752
226 N. Nova Rd., #142, Ormond Beach, FL 32174-5124
rjaengpe@gmail.com



Digitally signed
by Robert J
Amoruso
Date:
2025.08.18
16:55:23 -04'00'

This item has been digitally signed and sealed by Robert J. Amoruso, PE on the date adjacent to the seal. Signature must be verified on any electronic copies.




700 State Highway 121 Bypass, Suite 200, Lewisville, TX 75067
972-221-6656

1	ADDED NEW PANEL PROFILES	DT	04-25-18
0	HORIZONTAL CONCEPT SERIES	SLM	8-22-13
ISSUE	DESCRIPTION	BY	DATE


HORIZONTAL CONCEPT SERIES			
CUSTOMER:			
OWNER:			
PROJECT:			
LOCATION:			

	BY	DATE	CONTRACT No.	
DRAWN	SLM	8/22/13	N/A	
CHECKED	AK	8/22/13	DRAWING No.	ISSUE
SECTION MANAGER				
			1 of 4	1


NBC= NOT BY CENTRIA

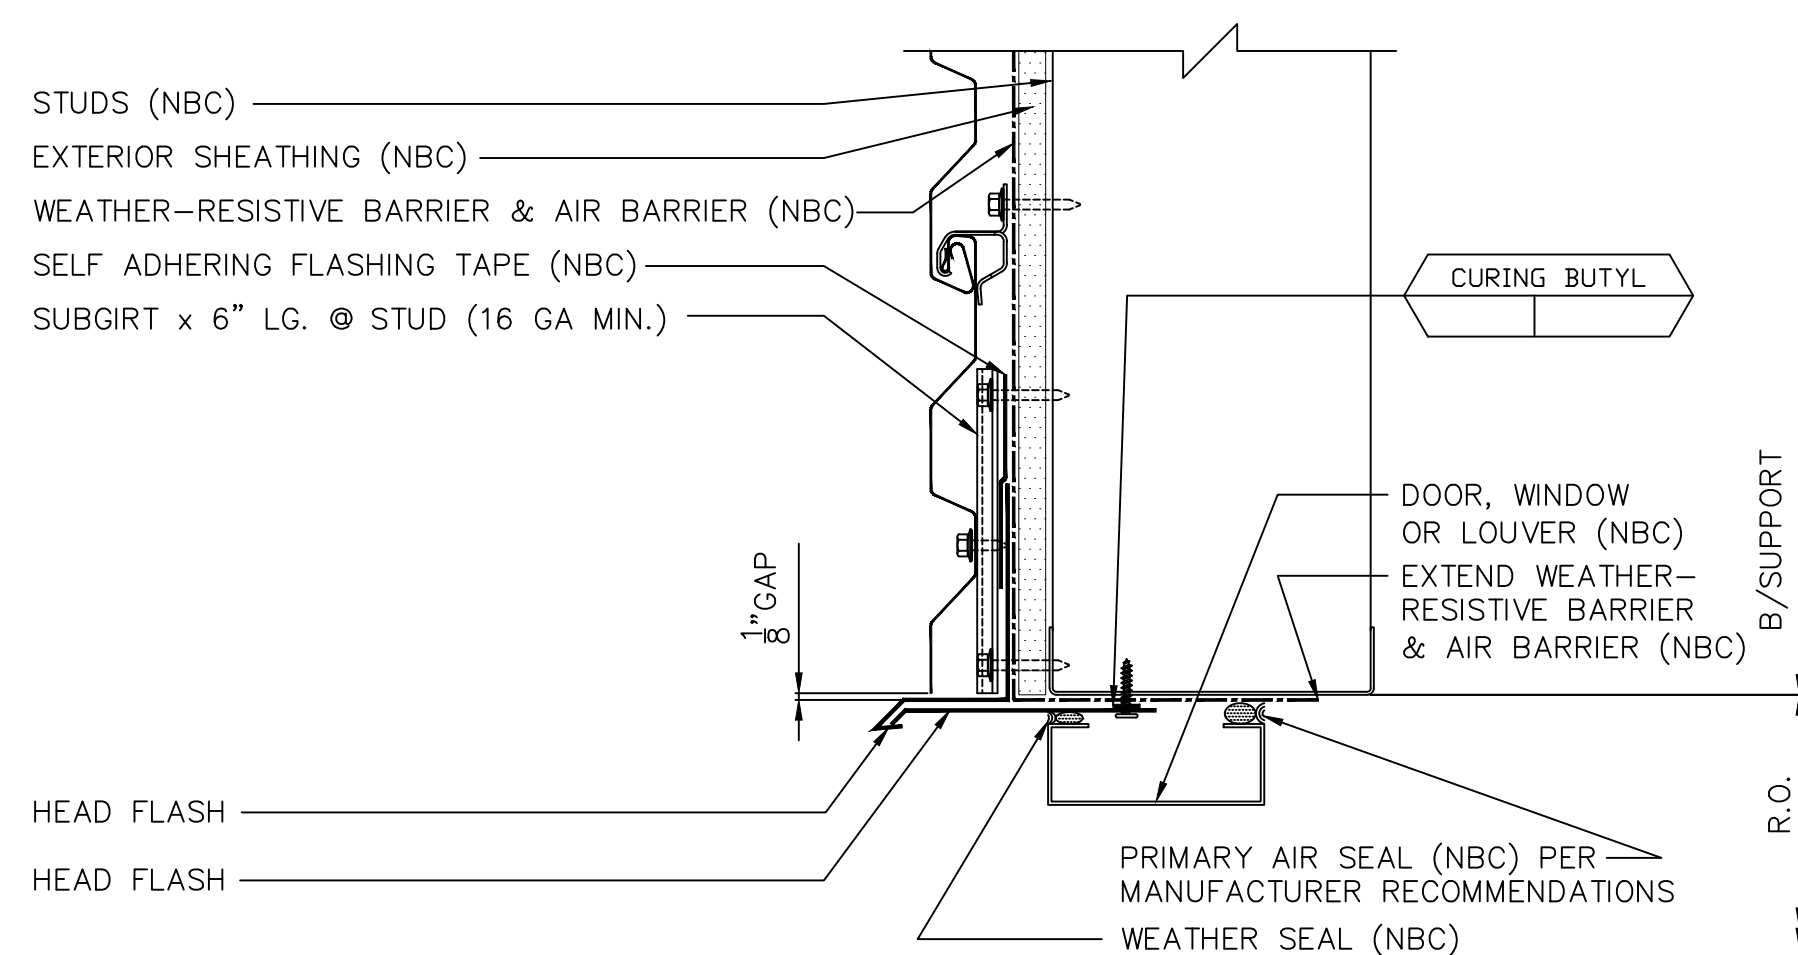

HEAD OPENING
(FLASHING)

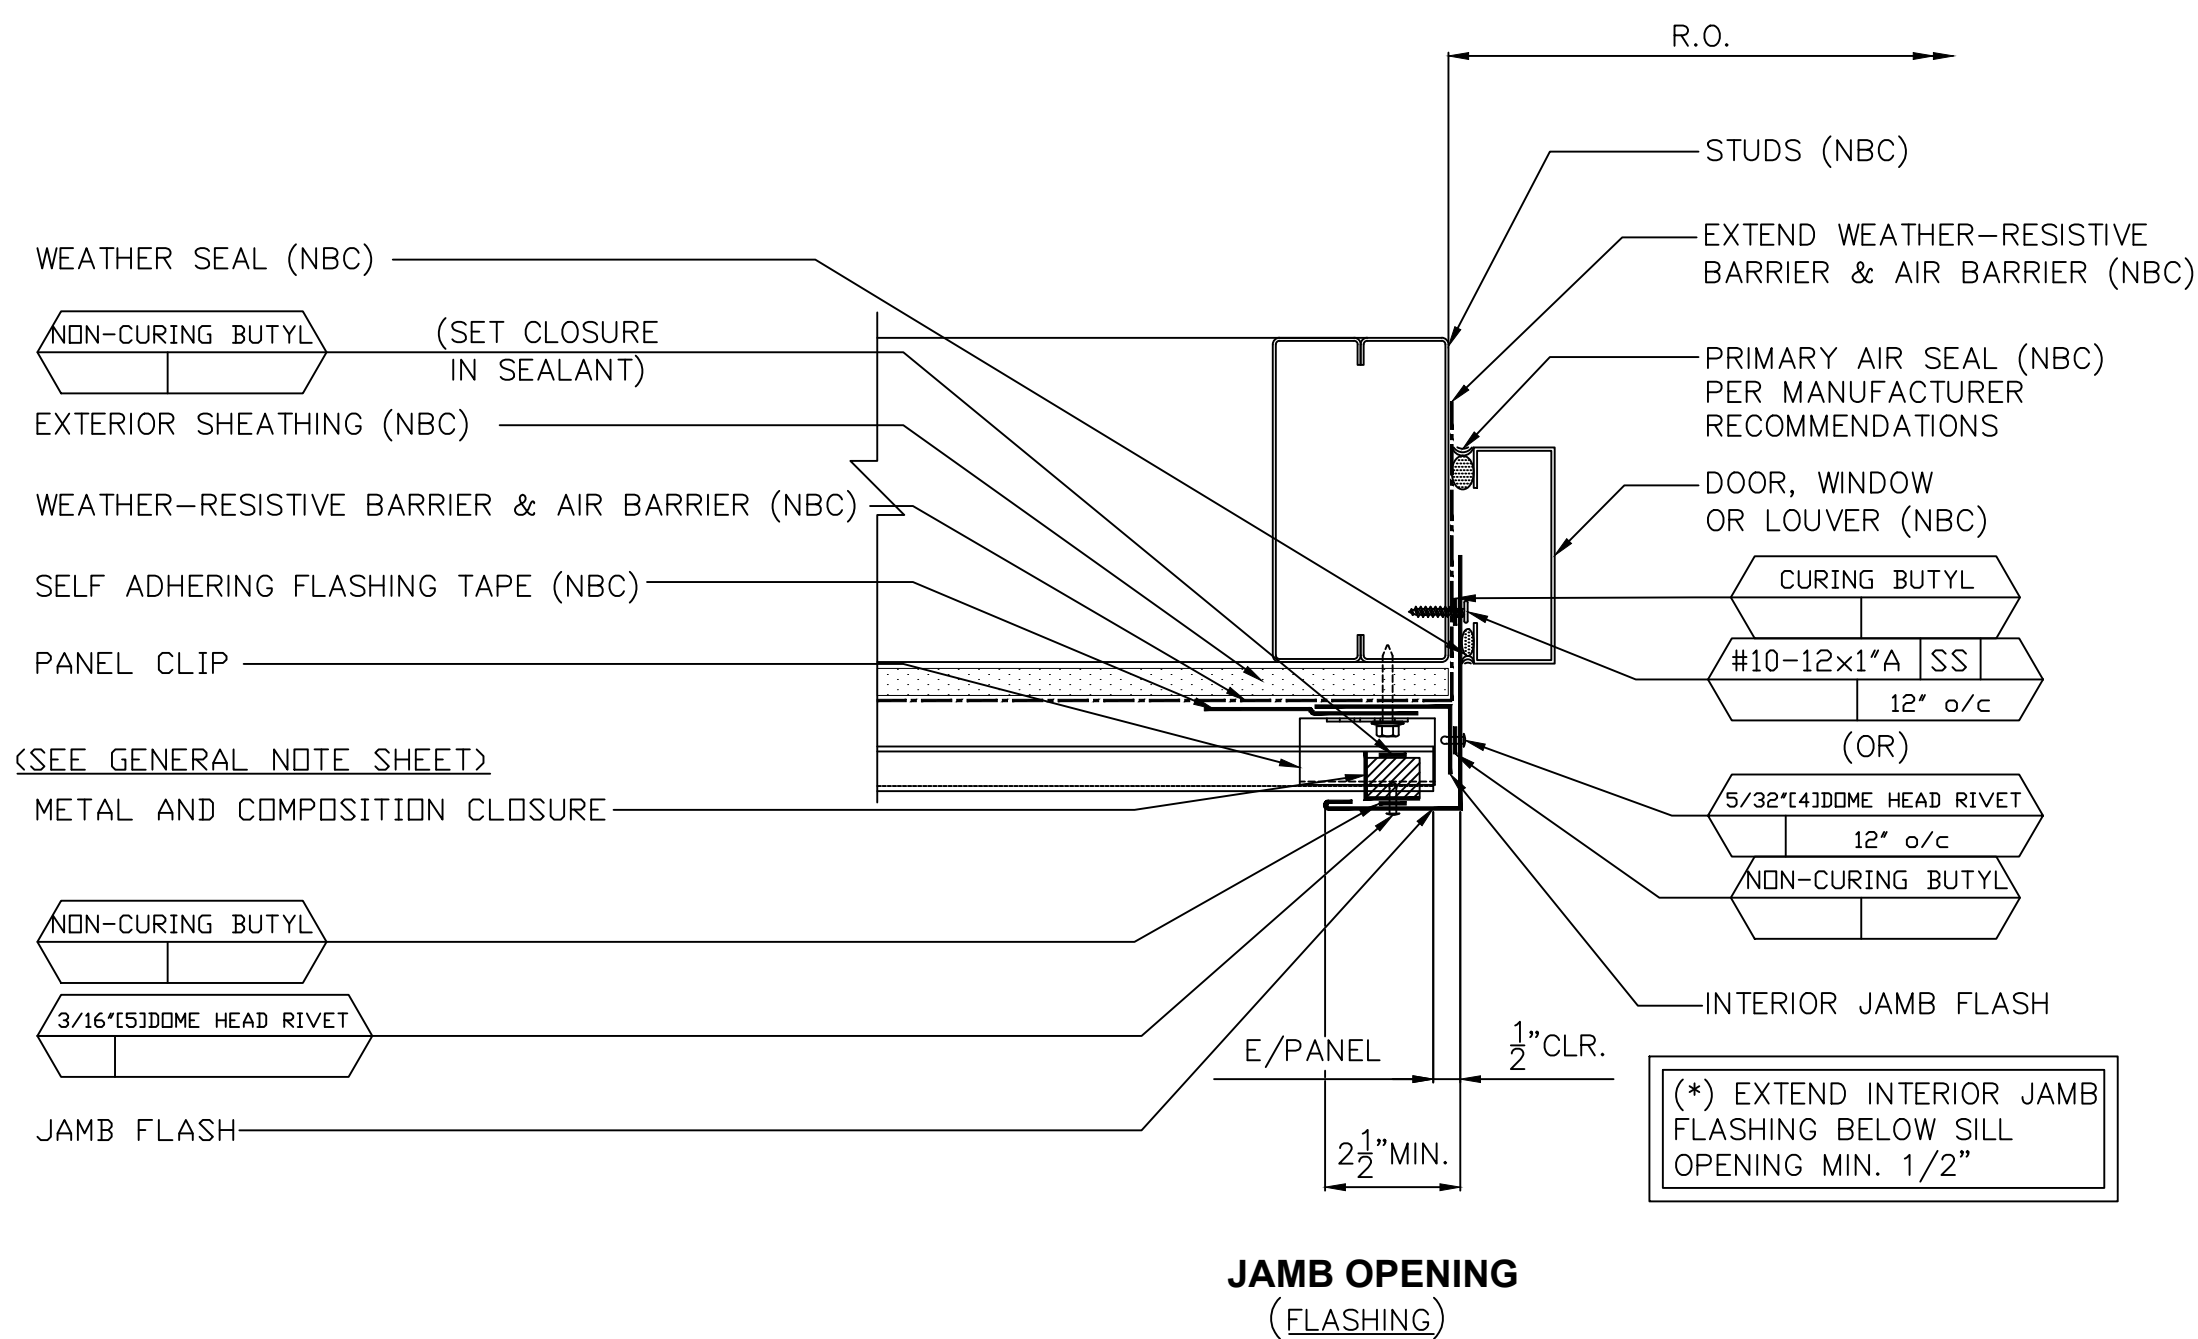

Amoruso Consulting Engineering, LLC, FL Reg. No. 38327
Robert J. Amoruso, FL P.E. No. 49752
226 N. Nova Rd., #142, Ormond Beach, FL 32174-5124
rjaengpe@gmail.com

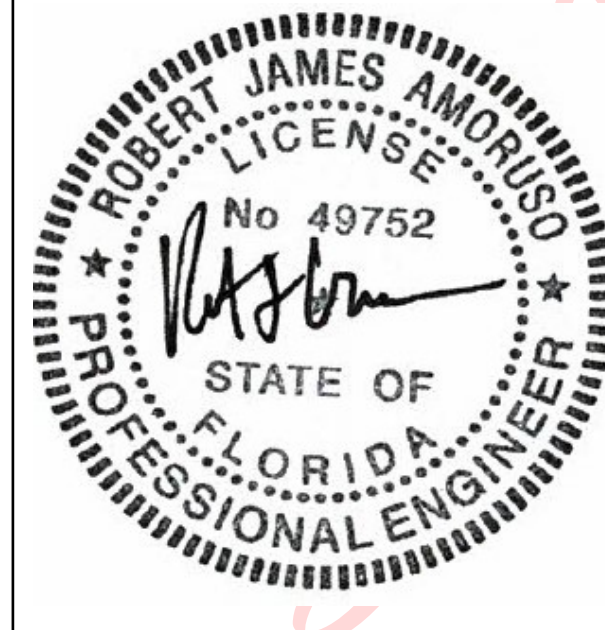

Digitally signed
by Robert J
Amoruso
Date:
2025.08.18
16:55:40 -04'00'

This item has been digitally signed and sealed by Robert J. Amoruso, PE on the date adjacent to the seal. Signature must be verified on any electronic copies.




700 State Highway 121 Bypass, Suite 200, Lewisville, TX 75067
972-221-6656

	BY	DATE	CONTRACT No. N/A	
DRAWN	SLM	8/22/13		
CHECKED	AK	8/22/13	DRAWING No. 2 of 4	ISSUE 1
SECTION MANAGER				

				HORIZONTAL CONCEPT SERIES CUSTOMER: OWNER: PROJECT: LOCATION:
1	ADDED NEW PANEL PROFILES	D.T.	04-25-18	
0	HORIZONTAL CONCEPT SERIES	SLM	8/22/13	
ISSUE	DESCRIPTION	BY	DATE	

CONCEPT SERIES

12" or 16" PANEL WIDTH
VERTICAL SIDING WITH EXTENDED LEG
(PANELS MAY ALSO BE INSTALLED
DIRECTLY TO SUPPORT SYSTEM
WITHOUT SHEATHING)

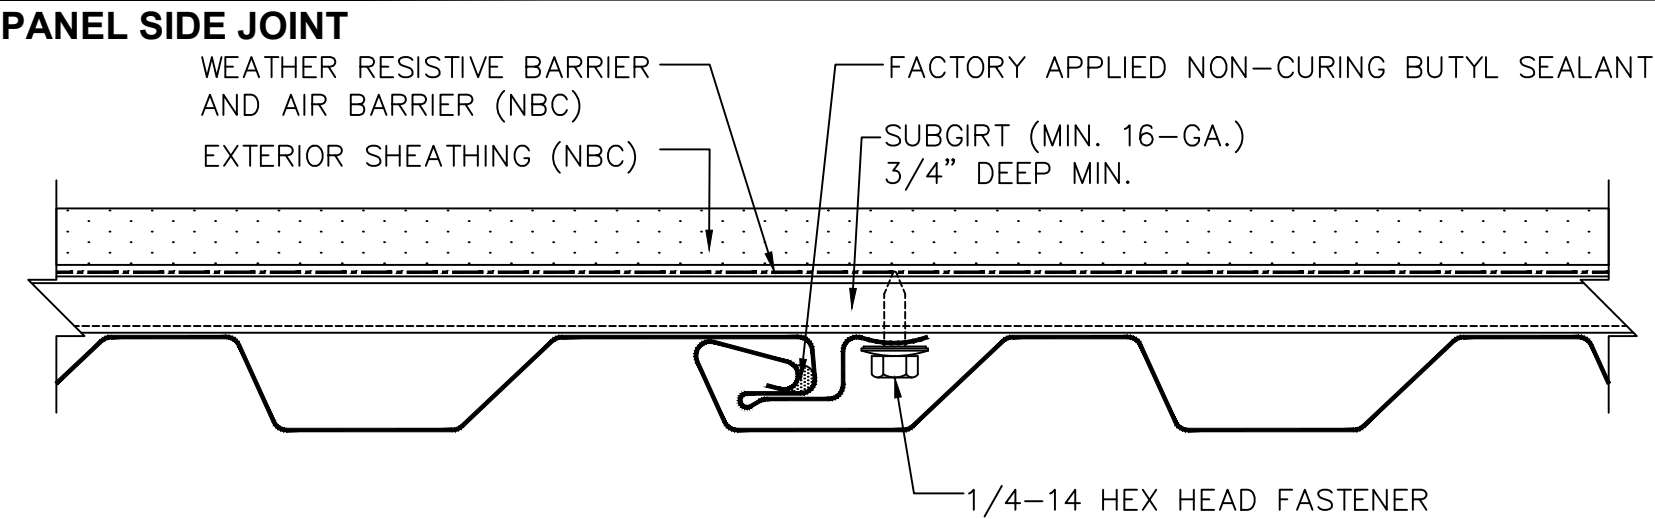


PANEL LEGEND

	CS-660E
	CS-630E
	CS-623E
	CS-620E
	CS-613E
	CS-612E
	CS-610E
	CS-260E
	CS-220E
	CS-210E
	CS-200E


NBC= NOT BY CENTRIA

1	ADDED NEW PANEL PROFILES	D.T.	04-25-18
0	VERTICAL CONCEPT SERIES	SLM	8/22/13
ISSUE	DESCRIPTION	BY	DATE


VERTICAL CONCEPT SERIES			
CUSTOMER:			
OWNER:			
PROJECT:			
LOCATION:			

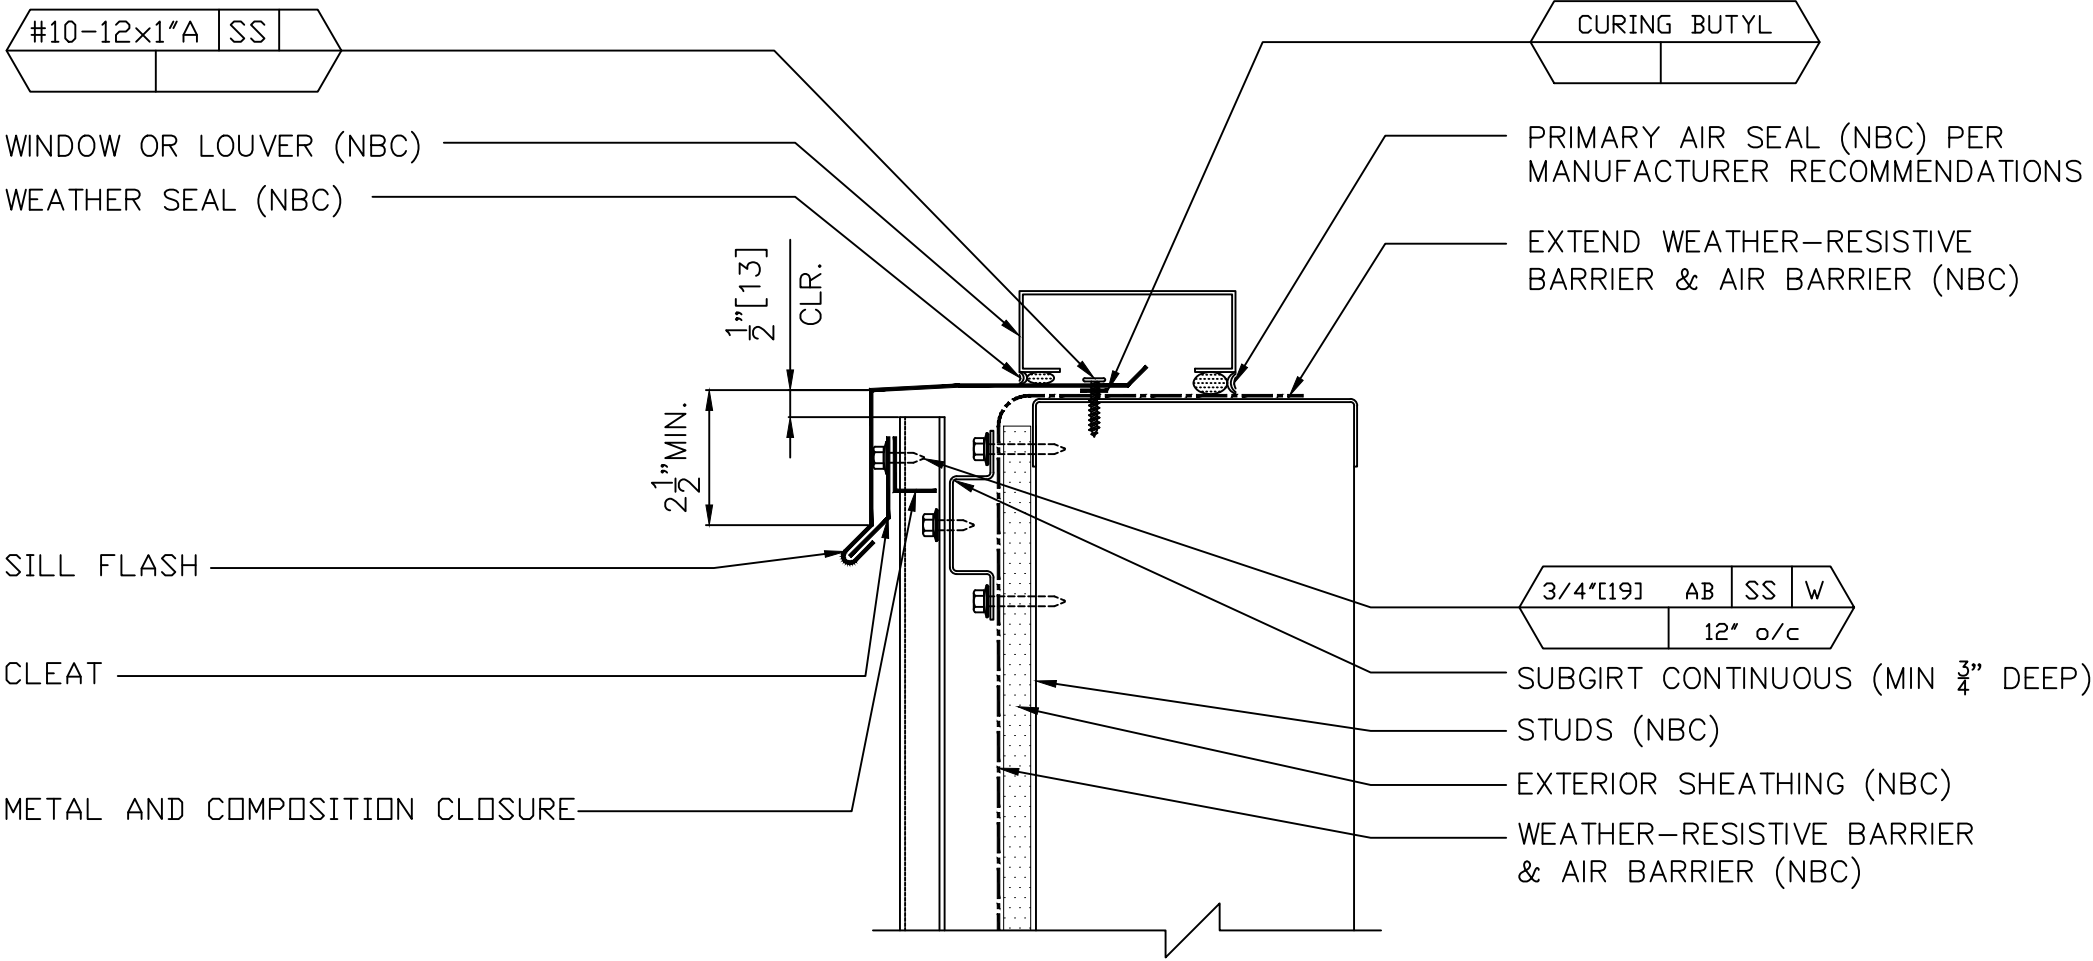

SILL OPENING
(FLASHING)

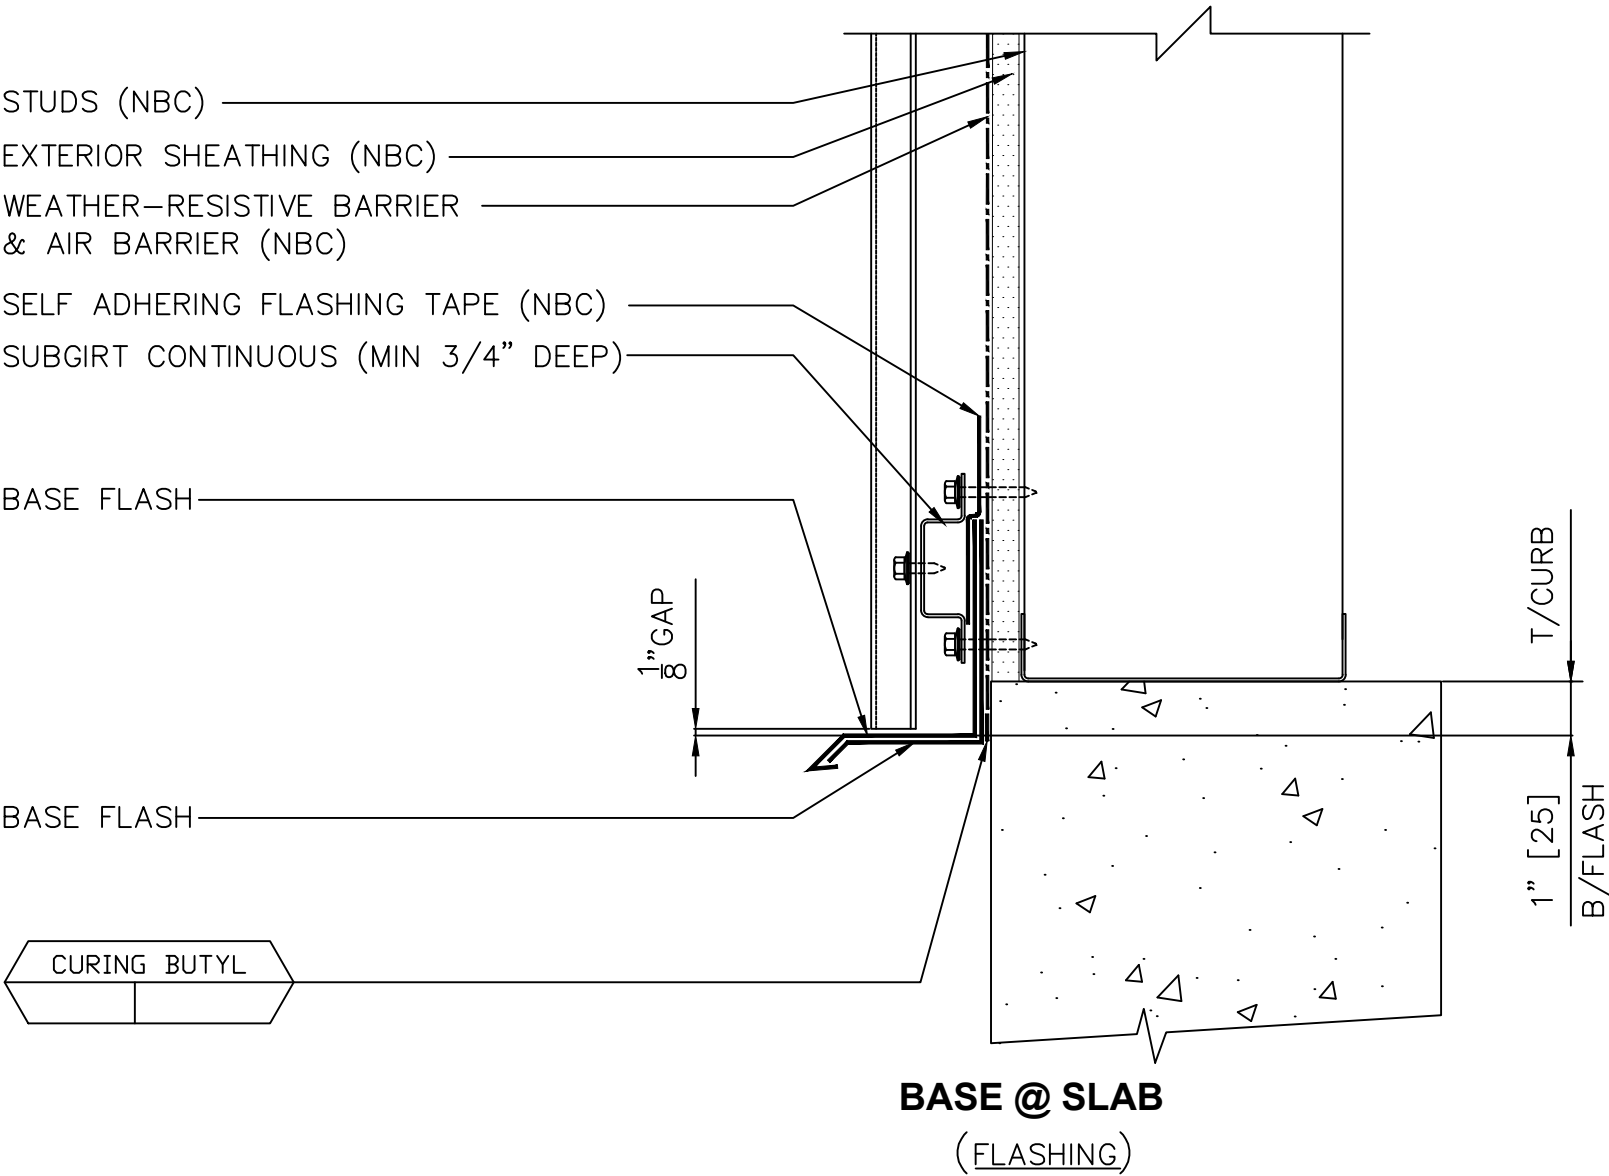

Amoruso Consulting Engineering, LLC, FL Reg. No. 38327
Robert J. Amoruso, FL P.E. No. 49752
226 N. Nova Rd., #142, Ormond Beach, FL 32174-5124
rjaengpe@gmail.com

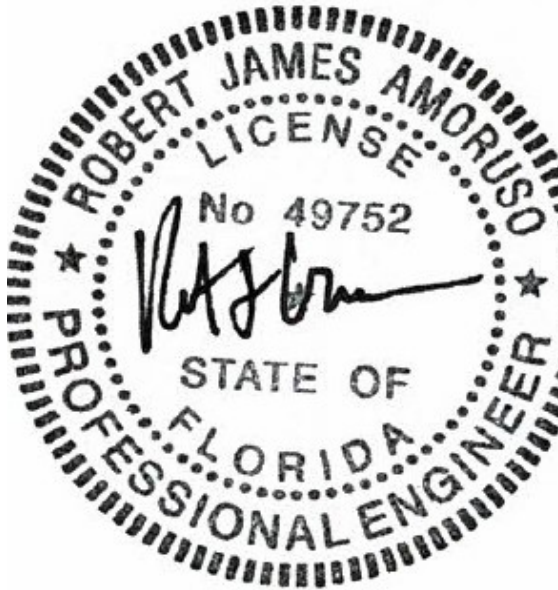

Digitally signed
by Robert J Amoruso
Date:
2025.08.18
16:55:51 -04'00'


This item has been digitally signed and sealed by Robert J. Amoruso, PE on the date adjacent to the seal. Signature must be verified on any electronic copies.




CENTRIA

700 State Highway 121 Bypass, Suite 200, Lewisville, TX 75067
972-221-6656

				VERTICAL CONCEPT SERIES				BY	DATE	CONTRACT No.		
								DRAWN	SLM	8/22/13	N/A	
				CUSTOMER: OWNER: PROJECT: LOCATION:				CHECKED	AK	8/22/13	DRAWING No. 3 of 4	ISSUE 1
1	ADDED NEW PANEL PROFILES	D.T.	04-25-18									
0	VERTICAL CONCEPT SERIES	SLM	8/22/13									
ISSUE	DESCRIPTION	BY	DATE					SECTION MANAGER				

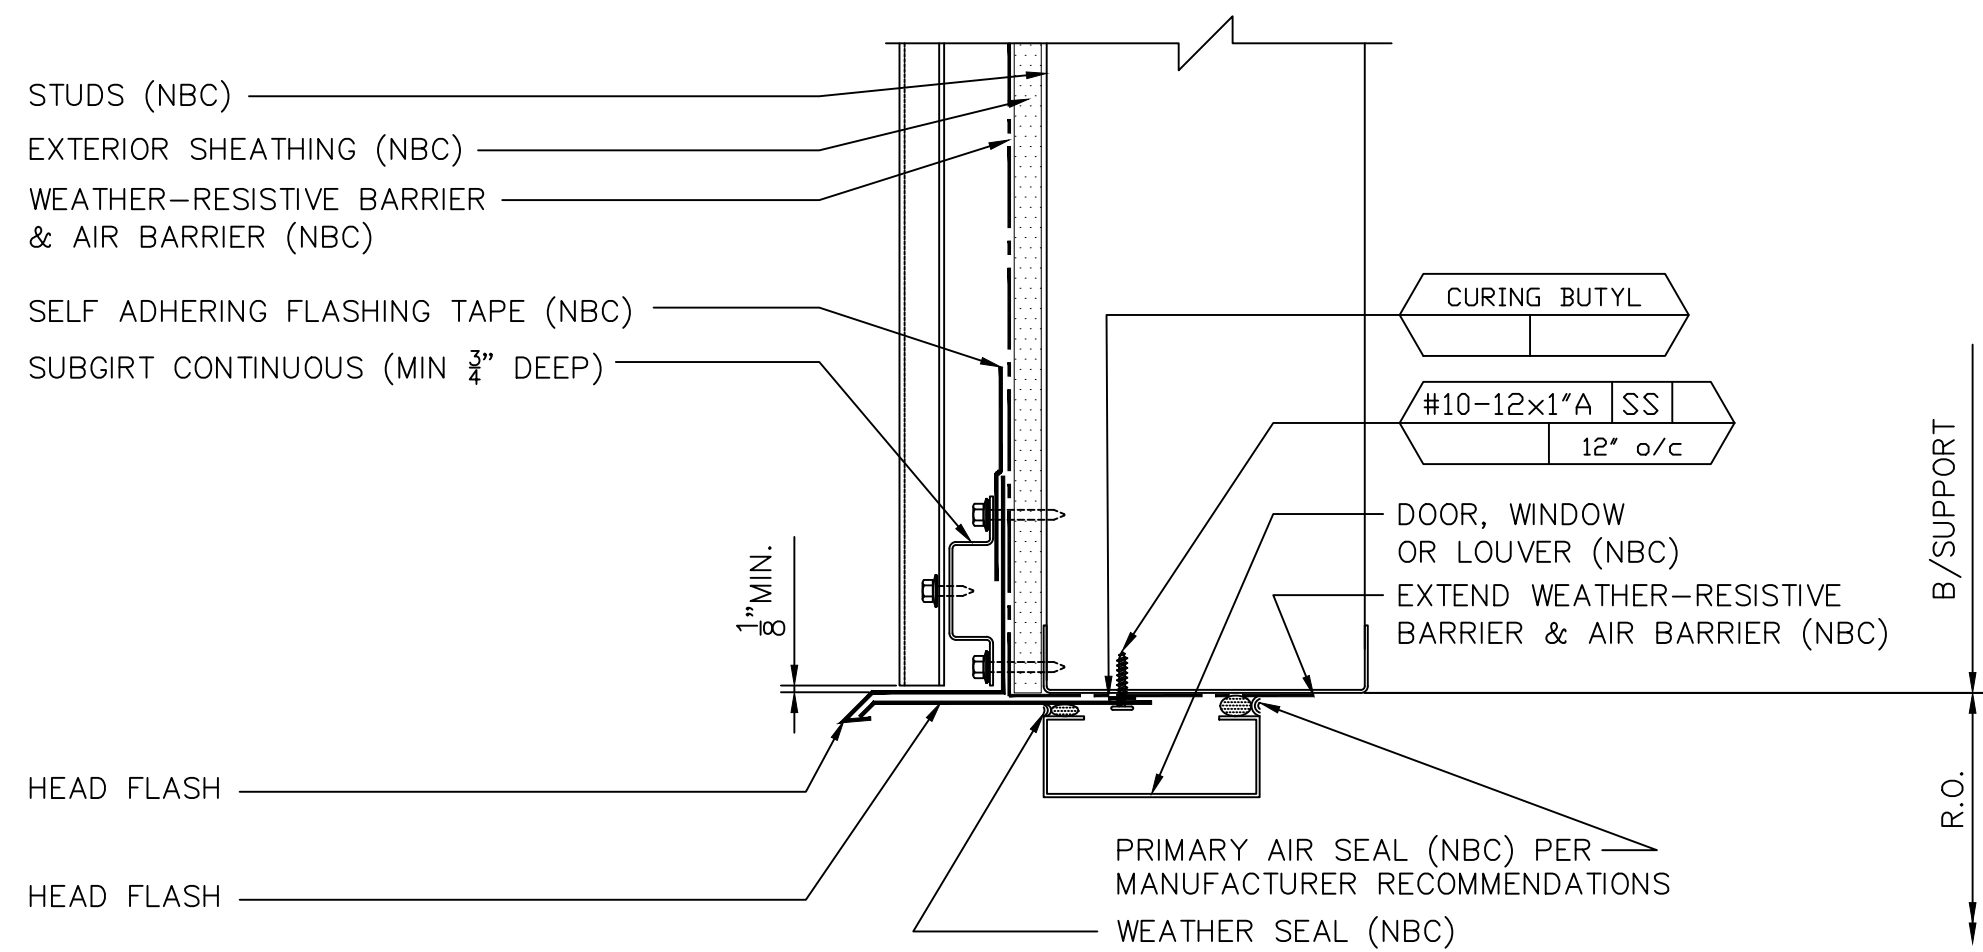

HEAD OPENING
(FLASHING)

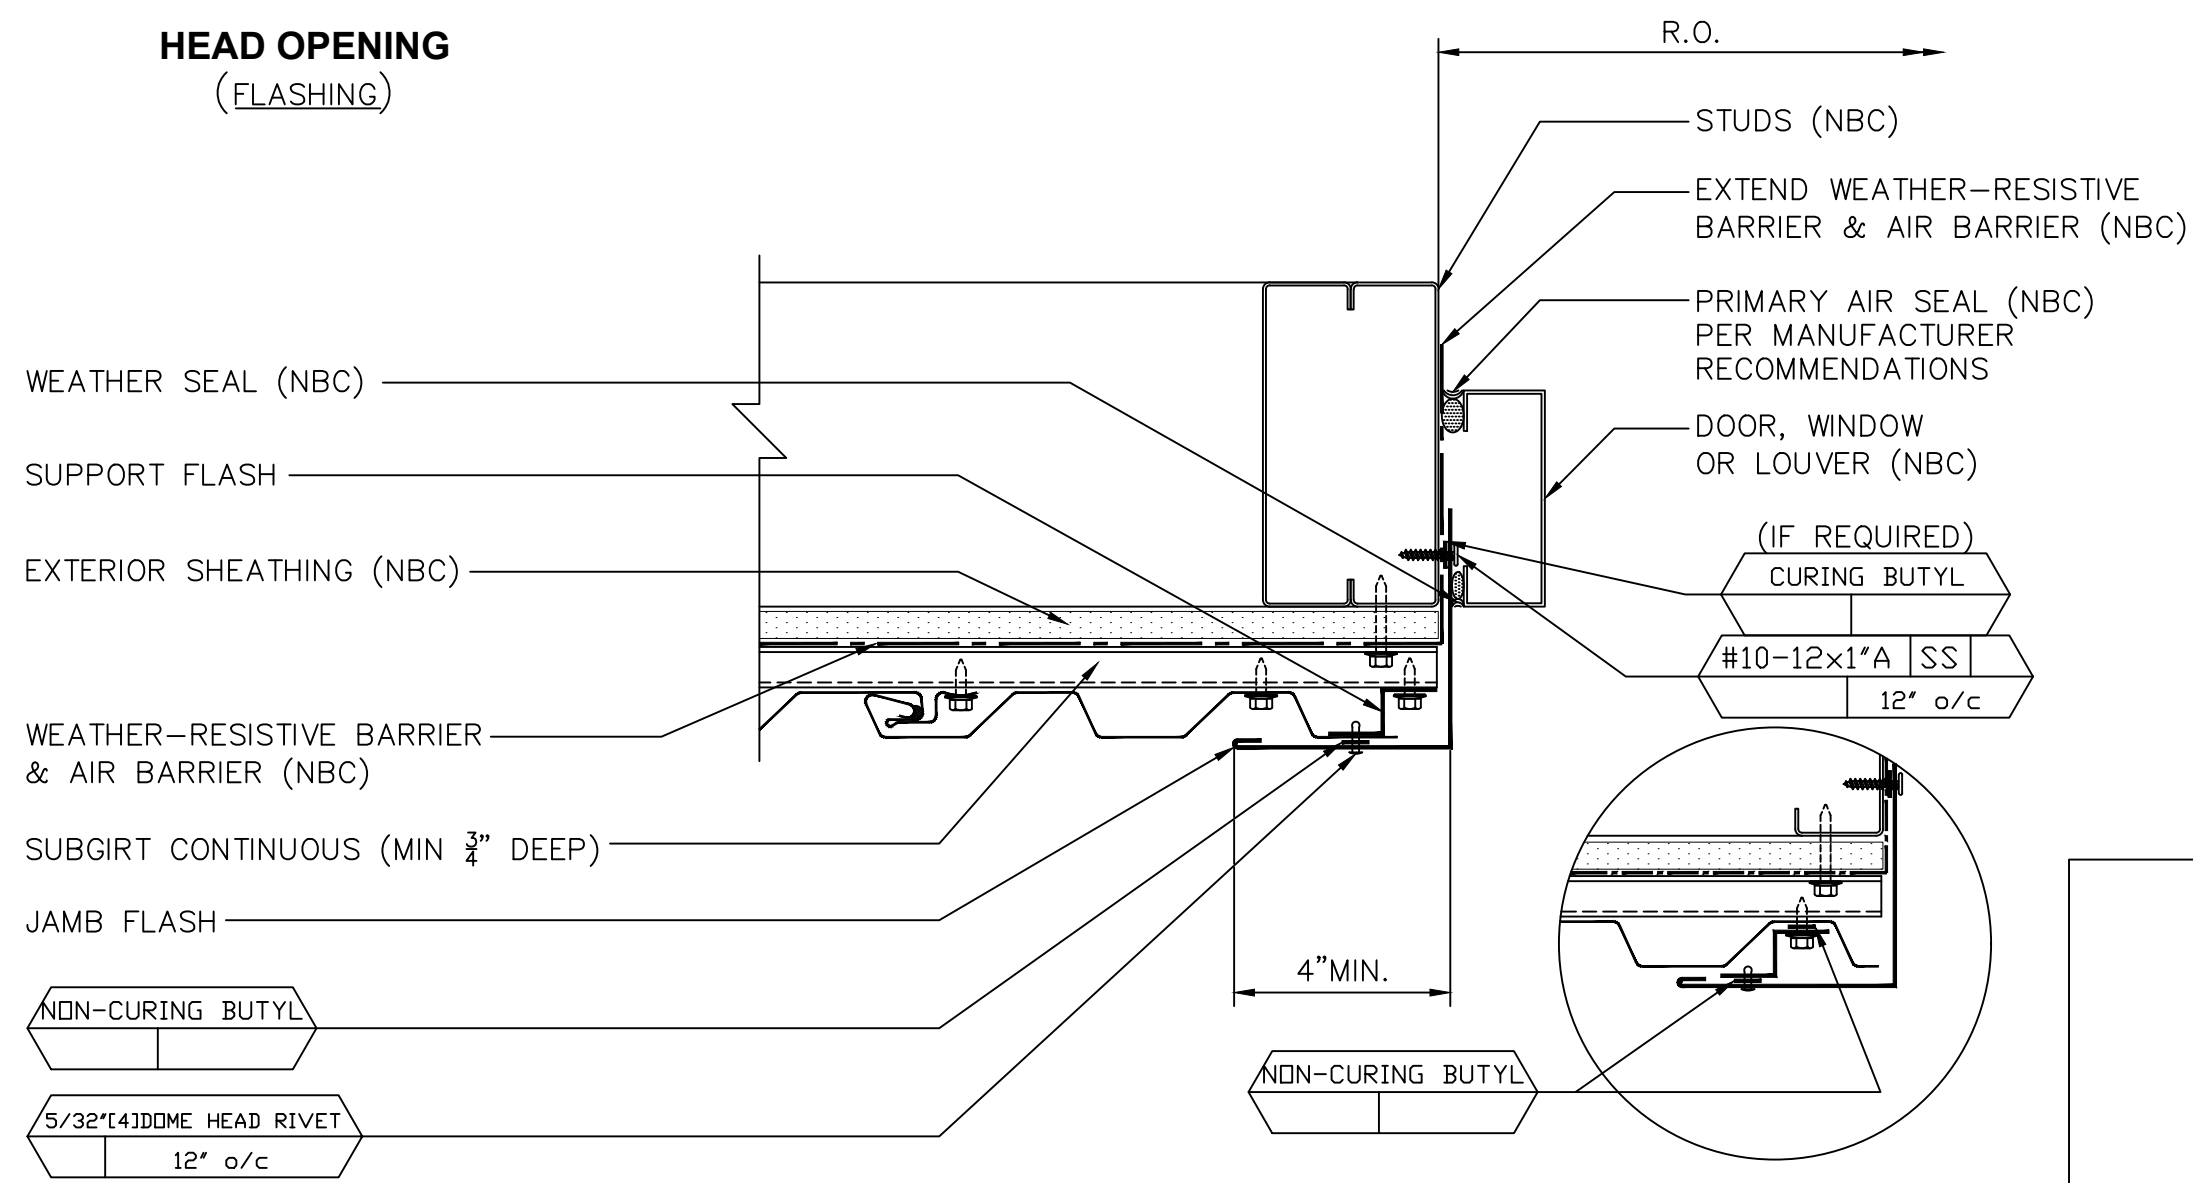

OPTIONAL LOW CELL DETAIL

JAMB OPENING
(FLASHING)


NBC= NOT BY CENTRIA

VERTICAL CONCEPT SERIES

CUSTOMER:
OWNER:
PROJECT:
LOCATION:

ISSUE	DESCRIPTION	BY	DATE
1	ADDED NEW PANEL PROFILES	D.T.	04-25-18
0	VERTICAL CONCEPT SERIES	SLM	8/22/13

Amoruso Consulting Engineering, LLC, FL Reg. No. 38327
Robert J. Amoruso, FL P.E. No. 49752
226 N. Nova Rd., #142, Ormond Beach, FL 32174-5124
rjaengpe@gmail.com

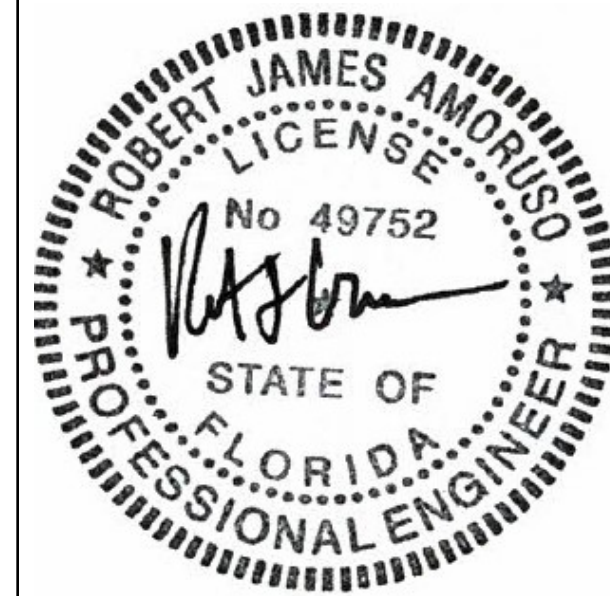

Digitally signed
by Robert J
Amoruso
Date:
2025.08.18
16:56:03 -04'00'

This item has been digitally signed and sealed by Robert J. Amoruso, PE on the date adjacent to the seal. Signature must be verified on any electronic copies.



700 State Highway 121 Bypass, Suite 200, Lewisville, TX 75067
972-221-6656

BY	DATE	CONTRACT No.
SLM	8/22/13	N/A
CHECKED	AK	8/22/13
SECTION MANAGER		
DRAWING No.		4 of 4
		ISSUE 1