
PARAGON NATURA SLATE
COMPOSITE ROOF SHINGLE


OVER 1/2" PLYWOOD

MAX. DESIGN PRESSURE = -78.5 psf




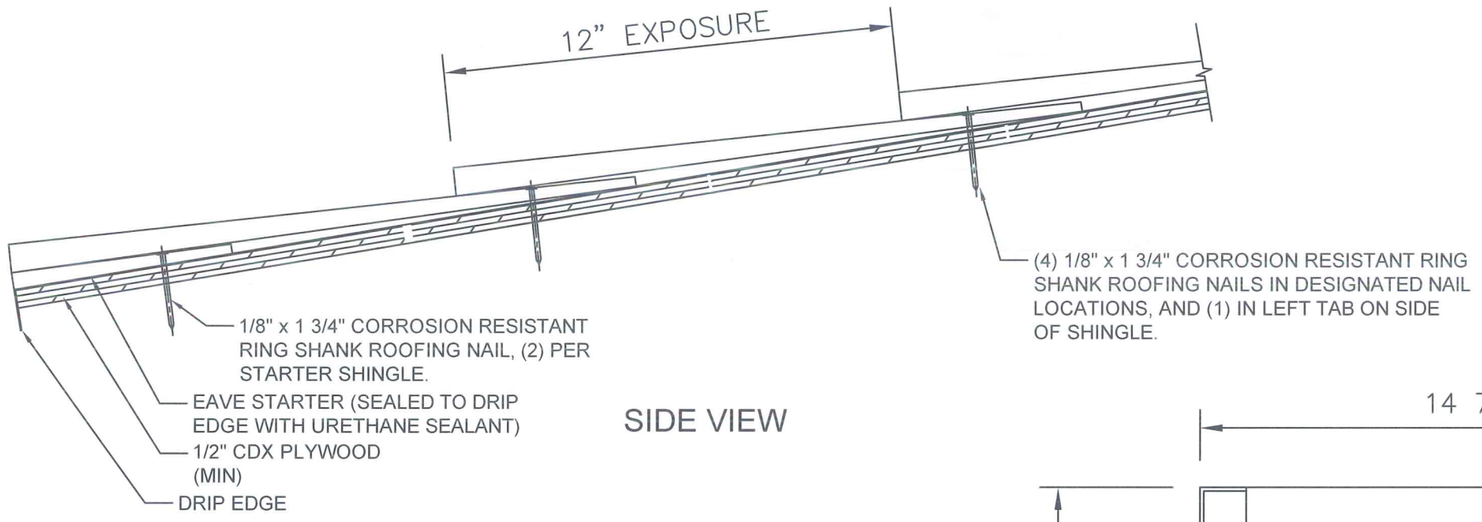

SIDE VIEW

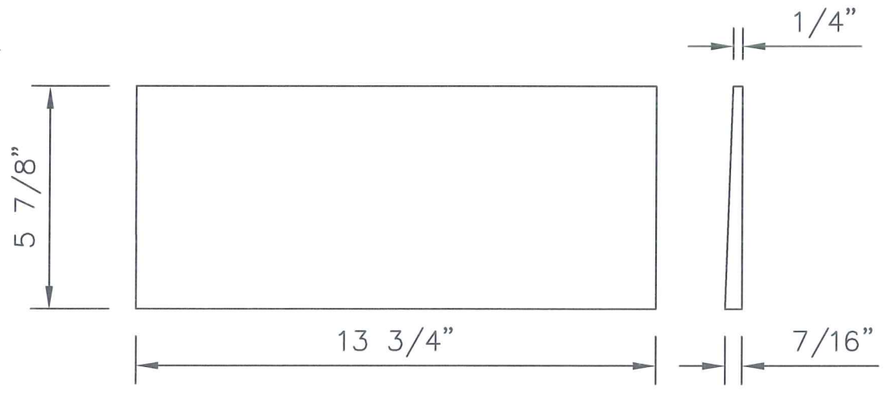

EAVE STARTER

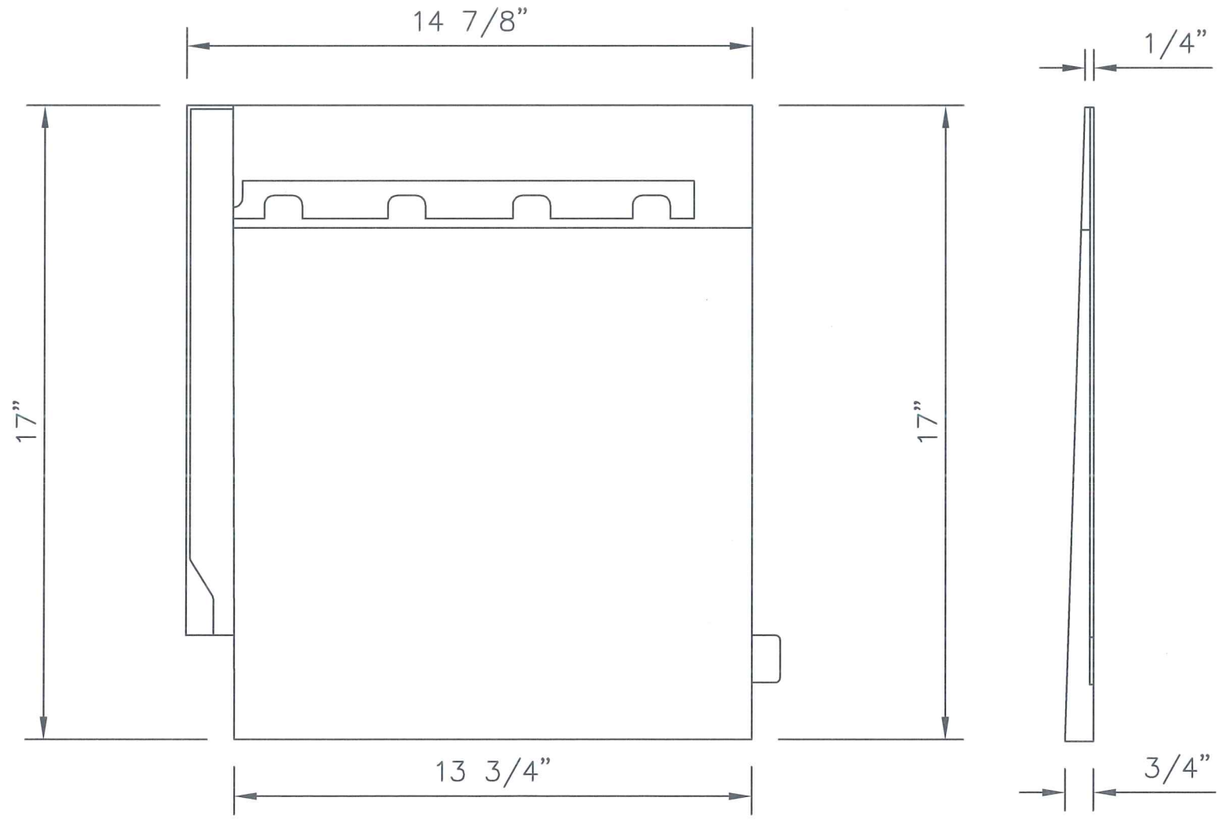

NATURA SLATE COMPOSITE SHINGLE

REV.#	DATE
–	10/19/20

PRINTS ISSUED FOR: 1ST SUBMITTAL

SEAL: SCOTT WOLTERS LICENSED PROFESSIONAL ENGINEER No 62354 STATE OF FLORIDA DEC 17 2020

SCOTT WOLTERS
FL PE# 62354

WOLTERS ENGINEERING
(COA# 27194)
15211 97TH ROAD N.
WEST PALM BEACH, FL 33412
(561) 225-1982

PARAGON ROOF SYSTEMS
13903 HUFFMEISTER ROAD
CYPRESS, TX 77429
PH: (920) 428-6472
PH: (877) 295-7056
www.paragonroofsystems.com

DWG: PARNASLT

SHEET: 1/1