
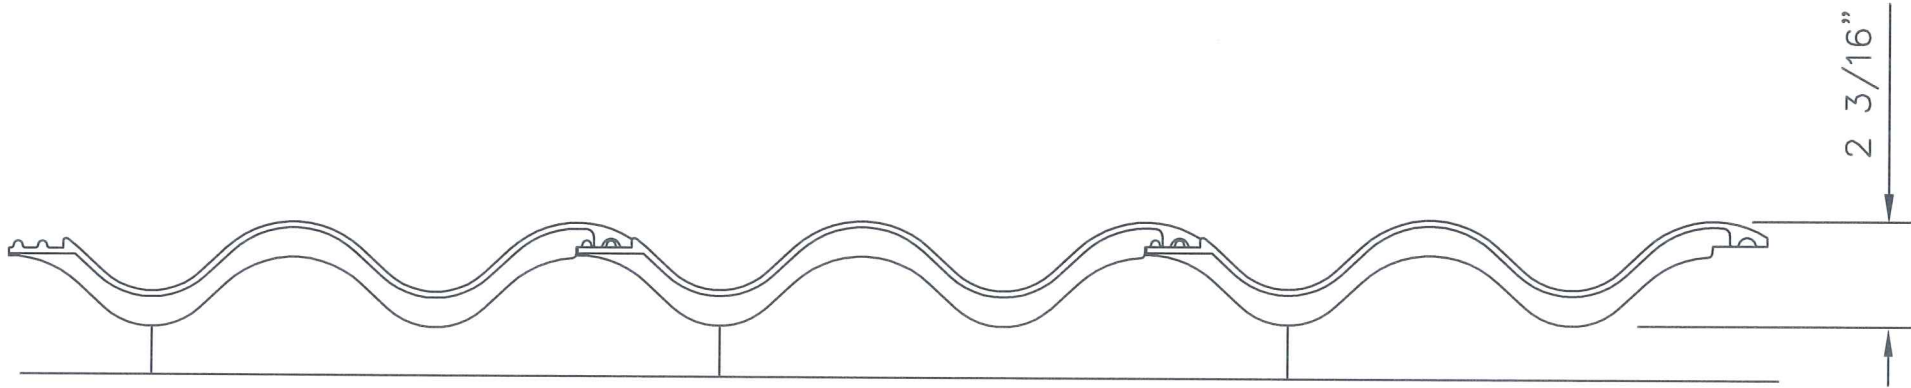
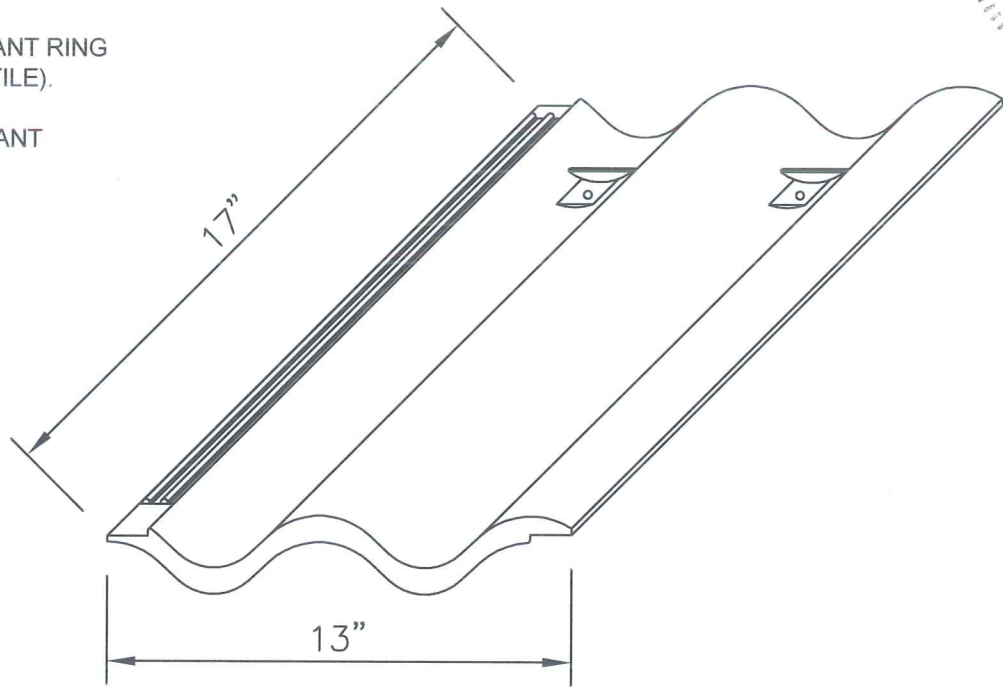


PARAGON NATURA MISSION
COMPOSITE ROOF TILE
OVER 1/2" PLYWOOD

MAX. DESIGN PRESSURE = -91.75 psf (NAIL OPTION)
-108.5 psf (SCREW OPTION)

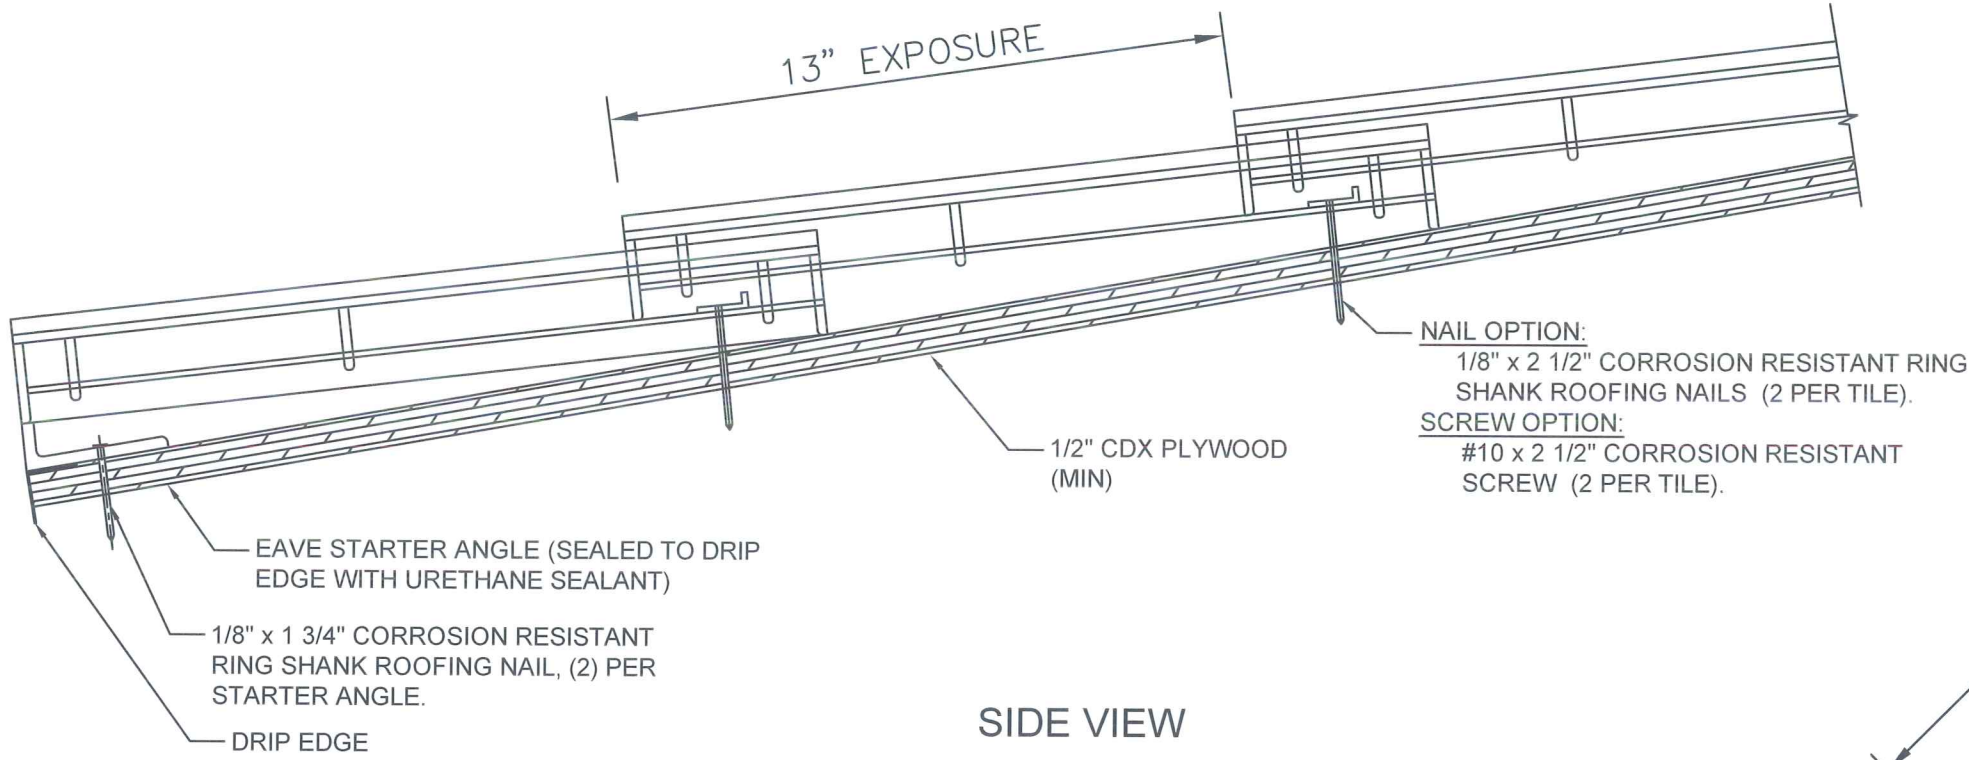

REVISION	1	1/6/21
1ST SUBMITTAL		10/19/20
PRINTS ISSUED FOR	REV.#	DATE

SCOTT WOLTERS
FL PE# 62354

WOLTERS ENGINEERING
(COA# 27194)
15211 97TH ROAD N
WEST PALM BEACH, FL 33412
(561) 225-1982

PROFESSIONAL ENGINEER
STATE OF FLORIDA
JAN 06 2021

PARAGON ROOF SYSTEMS



13903 HUFFMEISTER ROAD
CYPRESS, TX 77429
www.paragonroofsystems.com

PH: (920) 428-6472
PH: (877) 295-7056


DWG: PARMSRT
SHEET: 1/2

PARAGON NATURA HIGH BARREL
COMPOSITE ROOF TILE
OVER 1/2" PLYWOOD


MAX. DESIGN PRESSURE = -91.75 psf (NAIL OPTION)
-108.5 psf (SCREW OPTION)

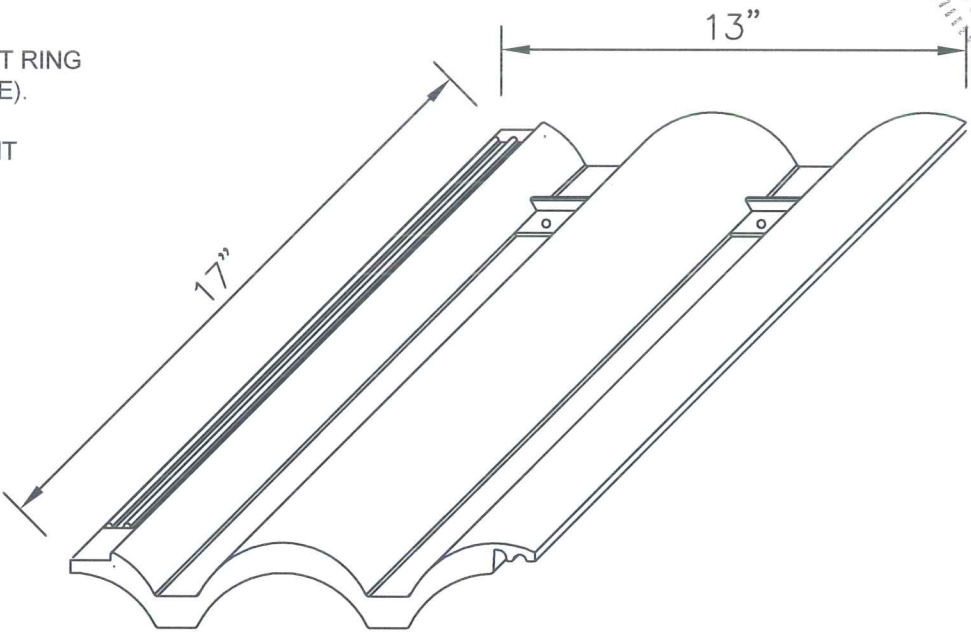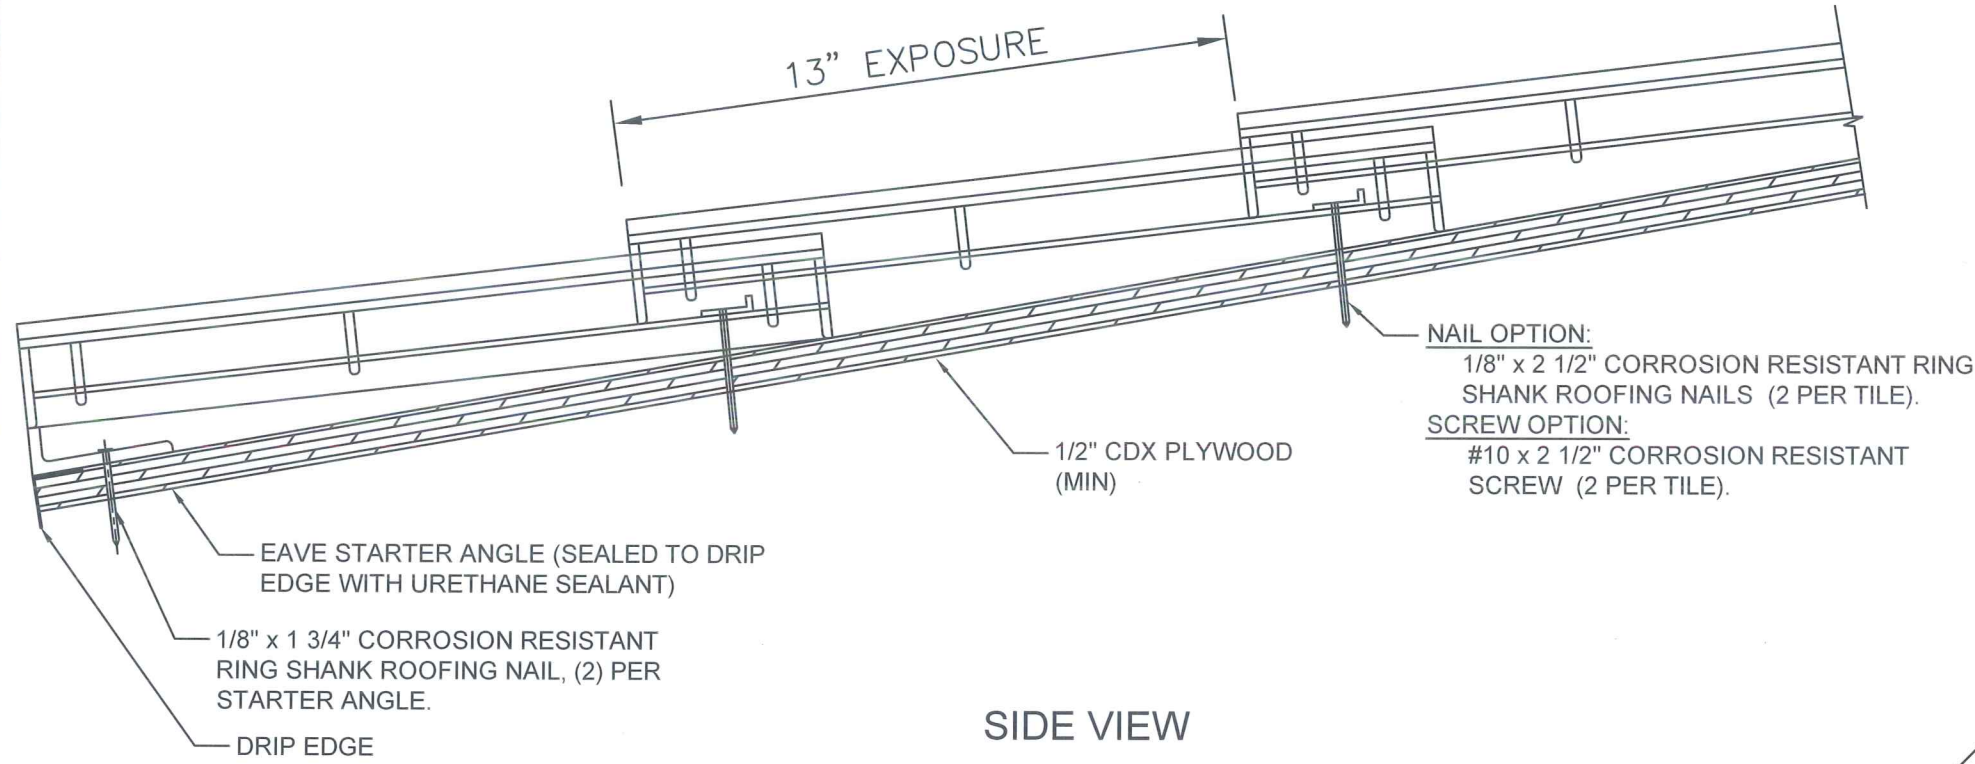

NATURA HIGH BARREL
COMPOSITE TILE

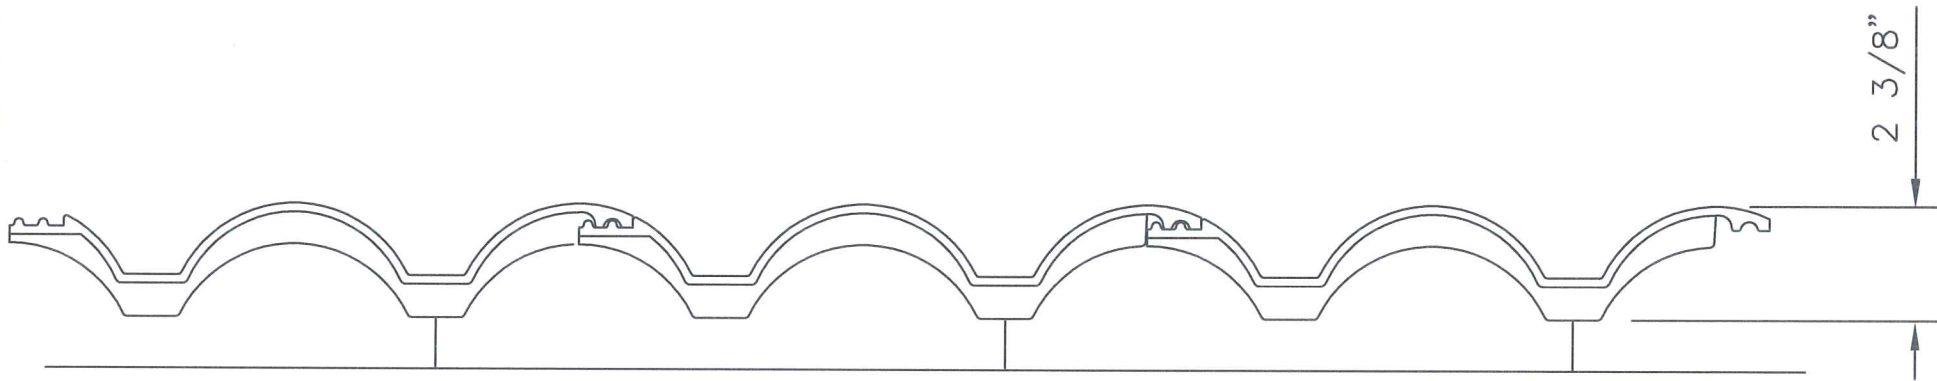

EAVE STARTER

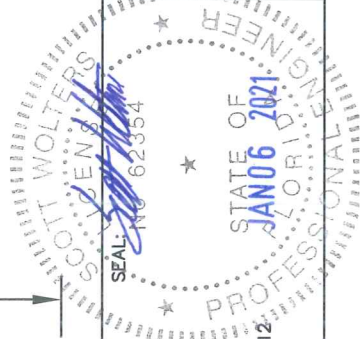

DATE	10/19/20
PRINTS ISSUED FOR REV.#	1
REVISION	1
1ST SUBMITTAL	1

SCOTT WALTERS
FL PE# 62354

WALTERS ENGINEERING
(COA# 27194)
15211 97TH ROAD N
WEST PALM BEACH, FL 33412
(561) 225-1982

PARAGON ROOF SYSTEMS

13903 HUFFMEISTER ROAD
CYPRESS, TX 77429
www.paragonroofsystems.com

PH: (920) 428-6472
PH: (877) 295-7056

