

DESIGN LOAD RATING FOR DOORS TO BE AS PER CHARTS SHOWN
ON SHEET 3, AND APPROVED CONFIGURATIONS ON SHEETS 4 & 5.

THIS PRODUCT HAS BEEN DESIGNED AND TESTED TO COMPLY WITH THE REQUIREMENTS OF THE 2020 (7TH EDITION)/2023 (8TH EDITION) FLORIDA BUILDING CODE INCLUDING HIGH VELOCITY HURRICANE ZONE (HVHZ).

1BY OR 2BY WOOD BUCKS & BUCK FASTENERS BY OTHERS, MUST BE DESIGNED AND INSTALLED ADEQUATELY TO TRANSFER APPLIED PRODUCT LOADS TO THE BUILDING STRUCTURE.

ANCHORS SHALL BE CORROSION RESISTANT, SPACED AS SHOWN ON DETAILS AND INSTALLED PER MANUF'S INSTRUCTIONS. SPECIFIED EMBEDMENT TO BASE MATERIAL SHALL BE BEYOND WALL DRESSING OR STUCCO.

A LOAD DURATION INCREASE IS USED IN DESIGN OF ANCHORS INTO WOOD ONLY.
ALL SHIMS TO BE HIGH IMPACT, NON-METALLIC AND NON-COMPRESSIBLE.

MATERIALS INCLUDING BUT NOT LIMITED TO STEEL/METAL SCREWS, THAT COME INTO CONTACT WITH OTHER DISSIMILAR MATERIALS SHALL MEET THE REQUIREMENTS OF THE 2020/2023 FLORIDA BLDG. CODE & ADOPTED STANDARDS.

THIS PRODUCT APPROVAL IS GENERIC AND DOES NOT PROVIDE INFORMATION FOR A SITE SPECIFIC PROJECT, I.E. LIFE SAFETY OF THIS PRODUCT, ADEQUACY OF STRUCTURE RECEIVING THIS PRODUCT AND SEALING AROUND OPENING FOR WATER INFILTRATION RESISTANCE ETC.

CONDITIONS NOT SHOWN IN THIS DRAWING ARE TO BE ANALYZED SEPARATELY,
AND TO BE REVIEWED BY BUILDING OFFICIAL.

DESIGN LOADS SHOWN ARE BASED ON 'ALLOWABLE STRESS DESIGN (ASD)'.

MANUFACTURER'S LABEL SHALL BE LOCATED ON A READILY VISIBLE LOCATION
IN ACCORDANCE WITH SECTION 1709.9.3 OF FLORIDA BUILDING CODE.
LABELING TO COMPLY WITH SECTION 1709.9.2.

DAYLITE OPENINGS WIDTHS:
 PANEL WIDTH = 9.563"

DAYLITE OPENING HEIGHT:
 PANEL HEIGHT = 9.438"


PANEL HEIGHT = DOOR FRAME HEIGHT = 3.688"

A- CONTRACTOR TO BE RESPONSIBLE FOR THE SELECTION, PURCHASE AND INSTALLATION OF THIS PRODUCT BASED ON THIS PRODUCT EVALUATION PROVIDED HE/SHE DOES NOT DEVIATE FROM THE CONDITIONS DETAILED ON THIS DOCUMENT.


B- THIS PRODUCT EVALUATION DOCUMENT WILL BE CONSIDERED INVALID IF ALTERED BY ANY MEANS.

C- SITE SPECIFIC PROJECTS SHALL BE PREPARED BY A FLORIDA REGISTERED ENGINEER OR ARCHITECT WHICH WILL BECOME THE ENGINEER OF RECORD (E.O.R.) FOR THE PROJECT AND WHO WILL BE RESPONSIBLE FOR THE PROPER USE OF THE P.E.D. ENGINEER OF RECORD, ACTING AS A DELEGATED ENGINEER TO THE P.E.D. ENGINEER SHALL SUBMIT TO THIS LATTER THE SITE SPECIFIC DRAWINGS FOR REVIEW.

D- THIS P.E.D. SHALL BEAR THE DATE AND ORIGINAL SEAL AND SIGNATURE OF THE PROFESSIONAL ENGINEER OF RECORD THAT PREPARED IT.

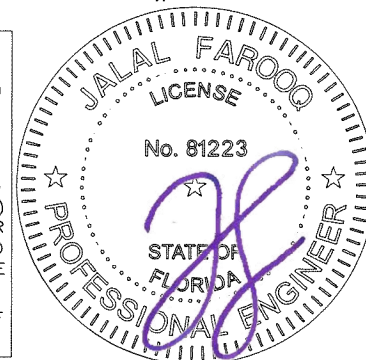


date: 11-02-20		revisions:		SERIES 180 ALUM SLIDING GLASS DOOR (L.M.I.)	
scale: 3/8" = 1'-0"		no.	date	by	Eurocraft Industries Inc. 7905 N.W. 77th Ave. Medley, FL. 33166 Phone: (305) 713-1871 Fax: (305) 713-1872
		A	01.26.22		
		B	07.10.23		
dr. by: TARIQ					
chk. by:					
drawing no.					
20-88F					
sheet 1 of 13					

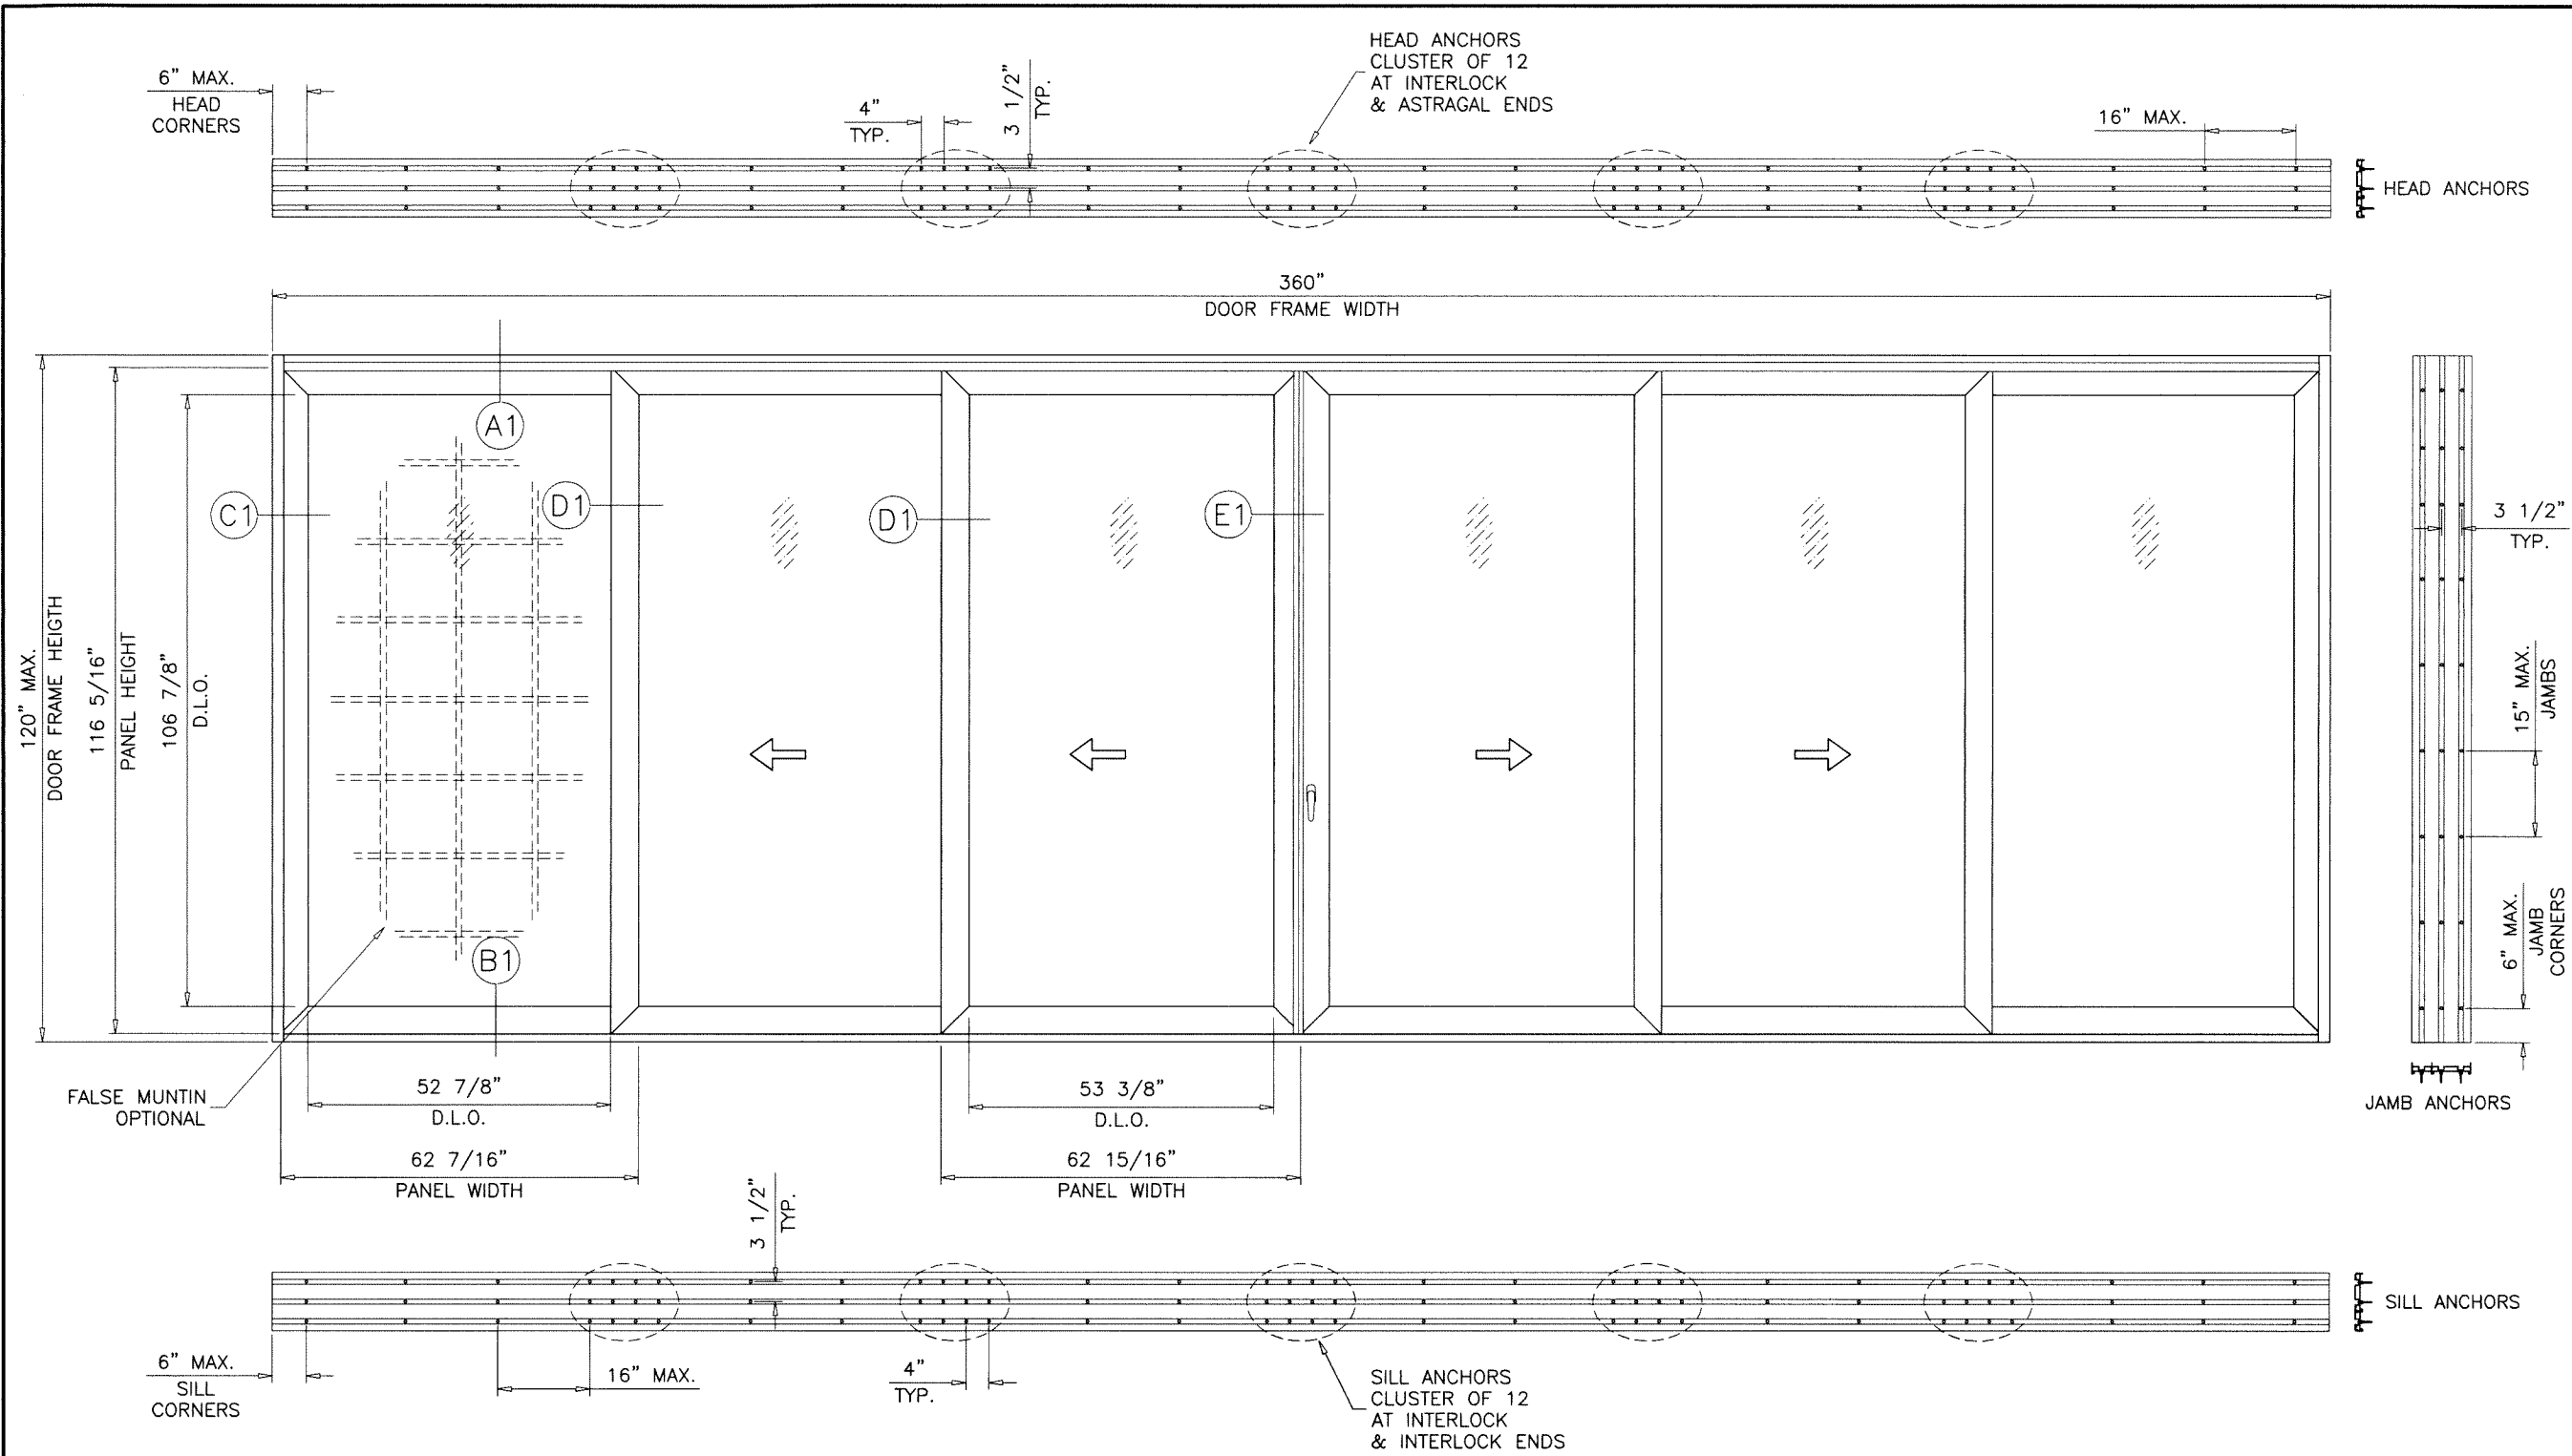

TYPICAL ELEVATION
TESTED UNIT (3 TRACK)

Sealed: 7/19/2023

FL #35288

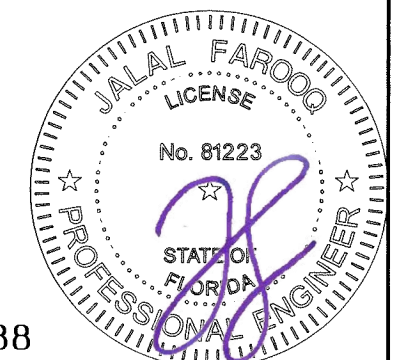

AL-FAROOQ CORPORATION
ENGINEERS & PRODUCT DEVELOPMENT
9360 SUNSET DRIVE, SUITE 220
MIAMI, FLORIDA 33173
TEL. (305) 264-8100 FAX. (305) 262-6978
COMP-ANL\20-88F-EII

Series 180 ALUM SLIDING GLASS DOOR (L.M.I.)

Eurocraft Industries Inc.
7905 N.W. 77th Ave.
Medley, FL 33166
Phone: (305) 713-1871 Fax: (305) 713-1872

Revisions:	
no	date by description

date: 11-02-20

scale: 3/8"=1'-0"


dr. by: TARIQ

chk. by:

drawing no.

20-88F

sheet 2 of 13

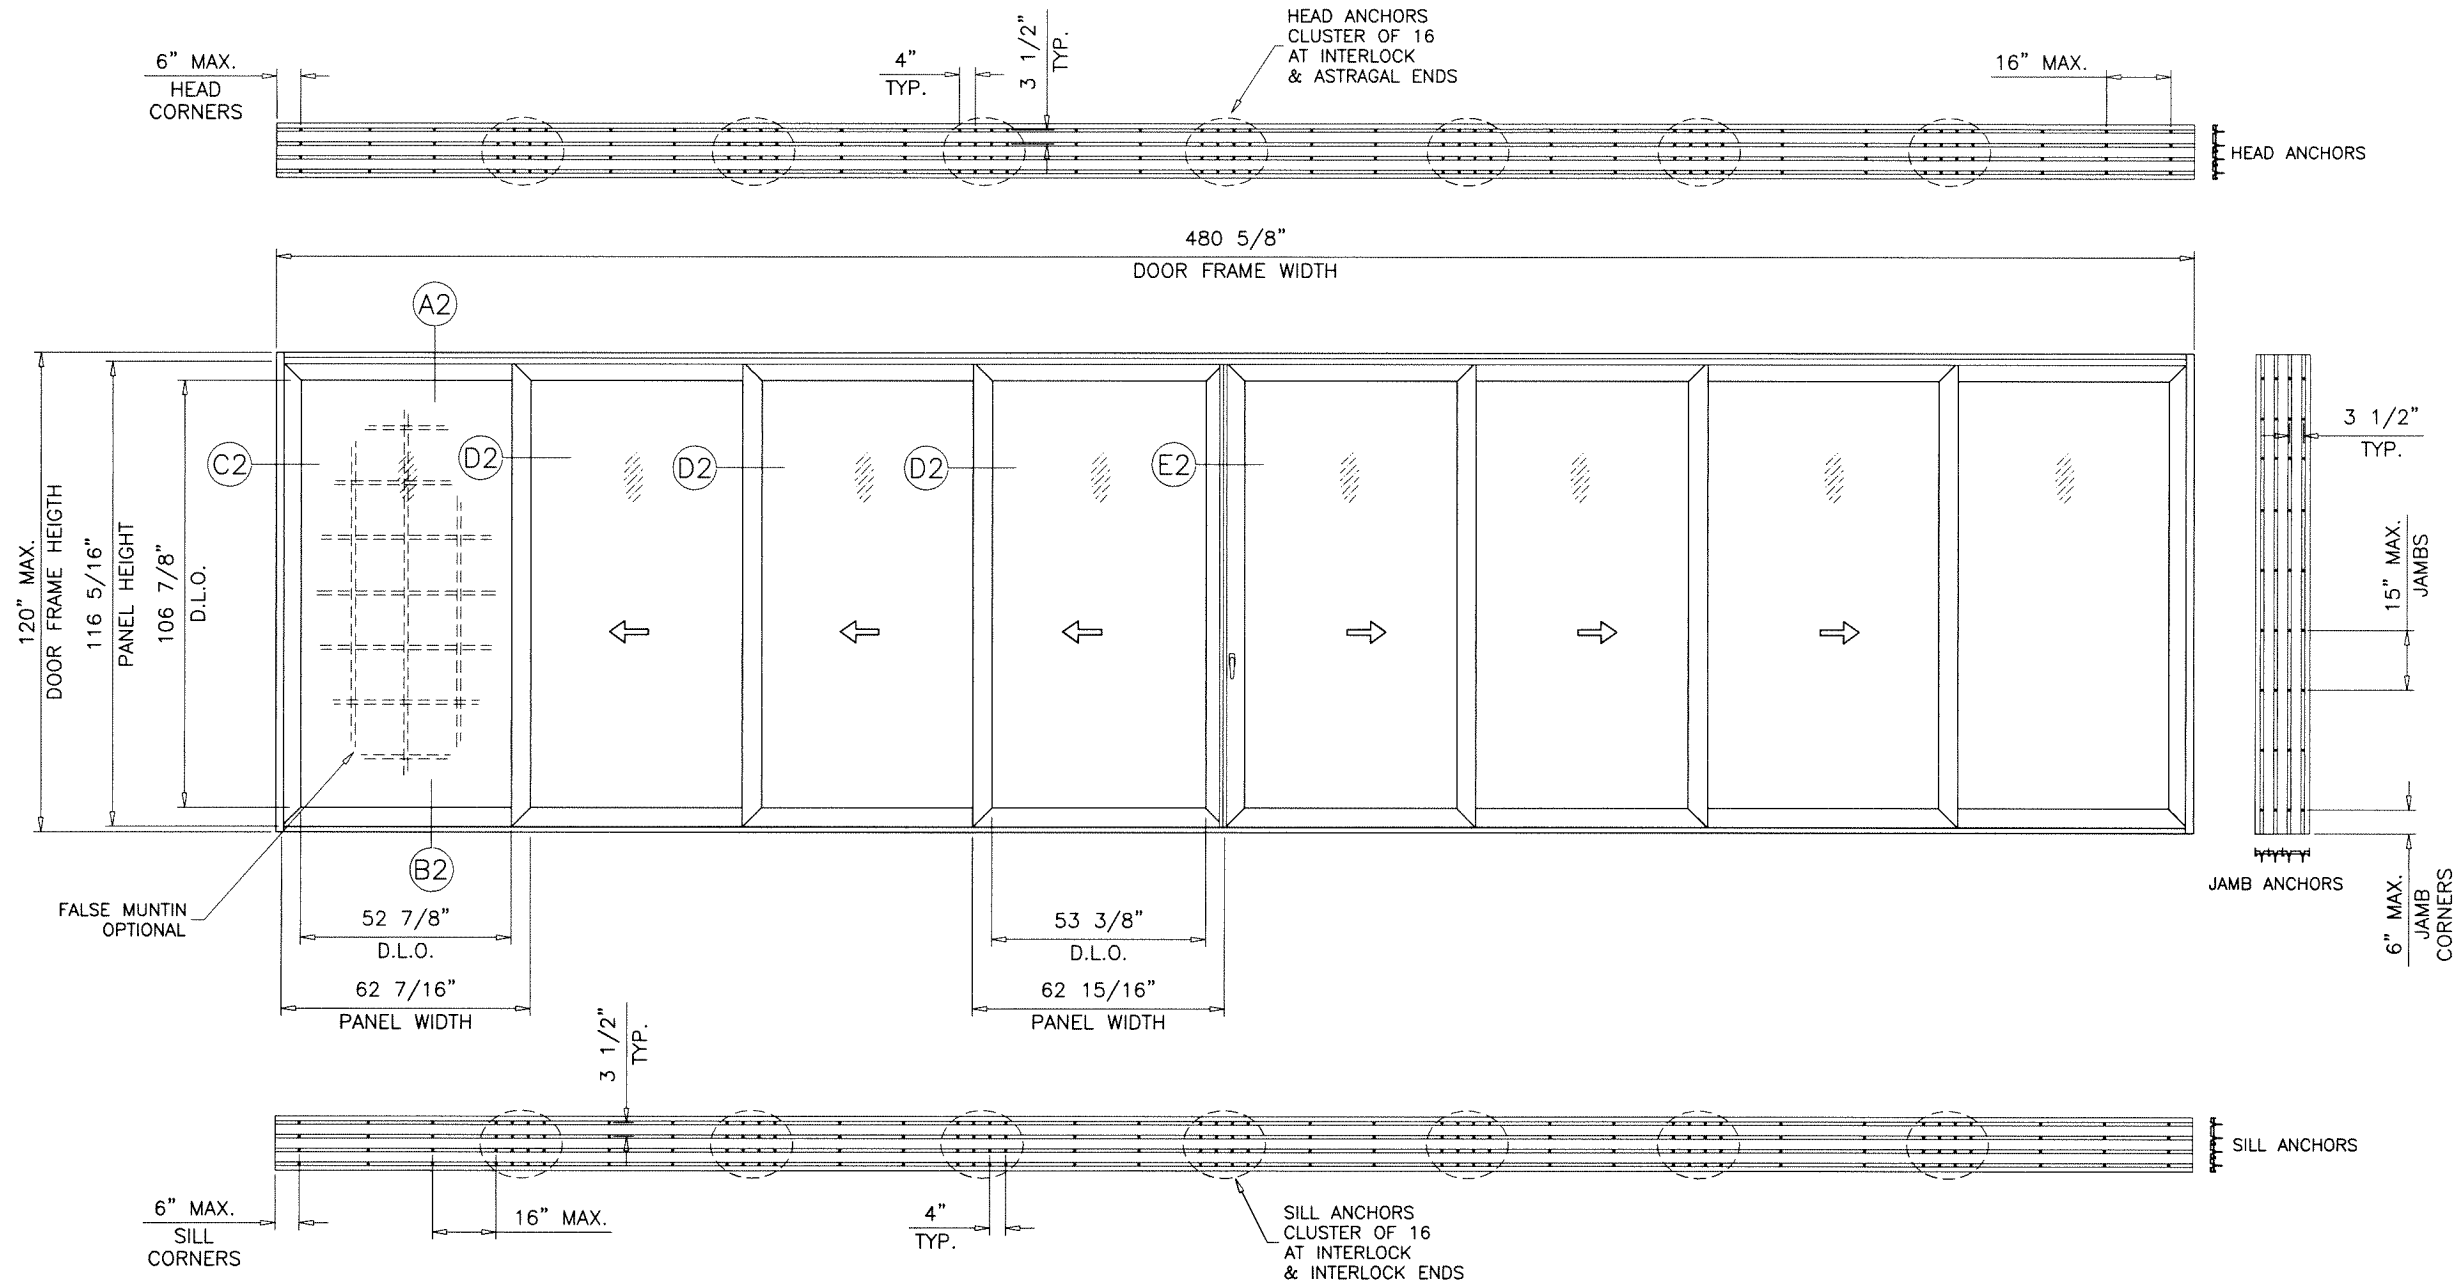

TYPICAL ELEVATION
(4 TRACK)

Sealed: 7/19/2023

FL #35288



AL-FAROOQ CORPORATION
ENGINEERS & PRODUCT DEVELOPMENT
9360 SUNSET DRIVE, SUITE 220
MIAMI, FLORIDA 33173
TEL. (305) 264-8100 FAX. (305) 262-6978

COMP-ANL\20-88F-EII

SERIES 180 ALUM SLIDING GLASS DOOR (L.M.I.)

Eurocraft Industries Inc.
7905 N.W. 77th Ave.
Medley, FL. 33166
Phone: (305) 713-1871 Fax: (305) 713-1872

date: 11-02-20
scale: 1/4"=1'-0"
dr. by: TARIQ
chk. by:

revisions:	
no	date by description

drawing no.

20-88F

sheet 2.1 of 13

date: 11-02-20


scale: 1/4"=1'-0"

dr. by: TARIQ


chk. by:

DOOR DESIGN LOAD CAPACITY - PSF			
AVERAGE PANEL WIDTH INCHES	DOOR FRAME HEIGHT INCHES	GLASS TYPES 'A' & 'Ai'	
		EXT.(+)	INT.(-)
36	84	140.0	140.0
42		140.0	140.0
48		123.0	123.0
54		123.0	123.0
60		123.0	123.0
66		111.8	111.8
72		102.5	102.5
36	90	140.0	140.0
42		140.0	140.0
48		123.0	123.0
54		123.0	123.0
60		123.0	123.0
66		111.8	111.8
72		102.5	102.5
36	96	140.0	140.0
42		140.0	140.0
48		123.0	123.0
54		123.0	123.0
60		123.0	123.0
66		111.8	111.8
72		102.5	102.5
36	102	140.0	140.0
42		140.0	140.0
48		123.0	123.0
54		123.0	123.0
60		123.0	123.0
66		111.8	111.8
36	108	140.0	140.0
42		139.6	139.6
48		123.0	123.0
54		123.0	123.0
60		123.0	123.0
66		111.8	111.8
36	114	140.0	140.0
42		137.9	137.9
48		123.0	123.0
54		123.0	123.0
60		123.0	123.0
36	120	140.0	140.0
42		136.3	136.3
48		123.0	123.0
54		123.0	123.0
60		123.0	123.0

AVERAGE PANEL WIDTH = DOOR FRAME WIDTH
NUMBER OF PANELS

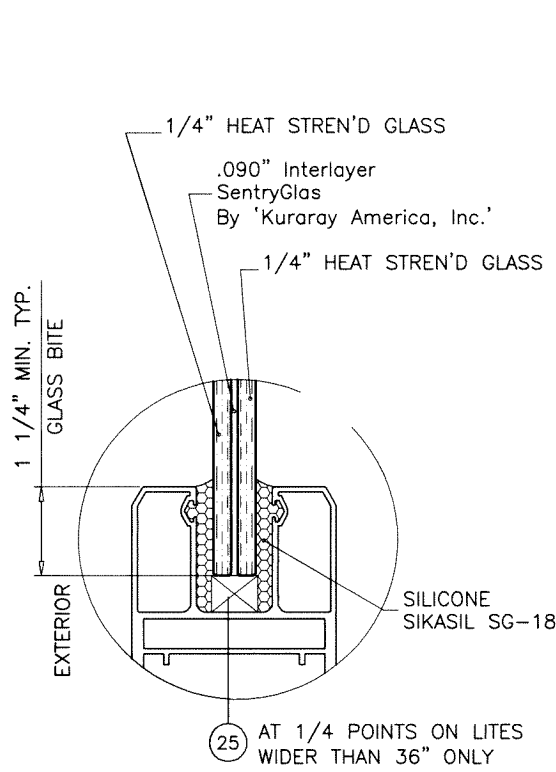


GLASS TYPE 'A'
9/16" OVERALL LAMINATED GLASS

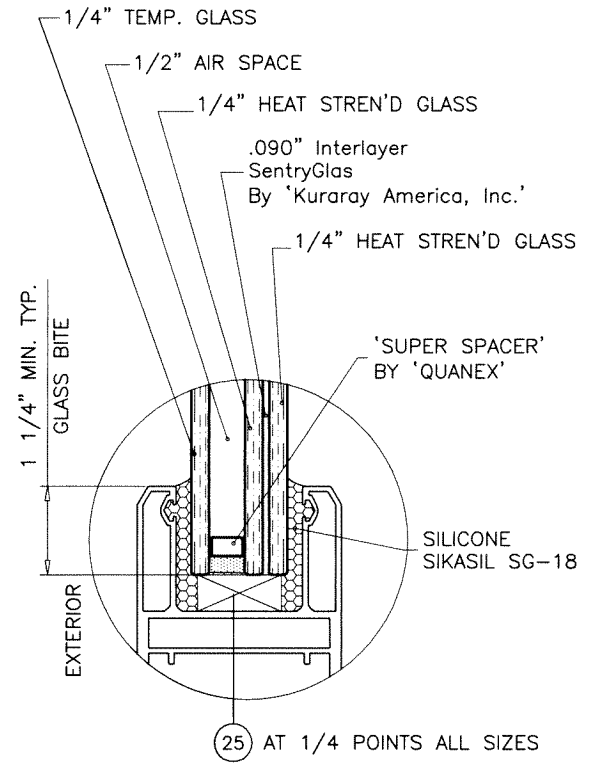

GLASS TYPE 'Ai'
1-5/16" OVERALL INSUL. LAM. GLASS

NOTE:
GLASS CAPACITIES ON THIS SHEET ARE
BASED ON ASTM E1300-09 (3 SEC. GUSTS)
AND FLORIDA BUILDING COMMISSION
DECLARATORY STATEMENT DCA05-DEC-219

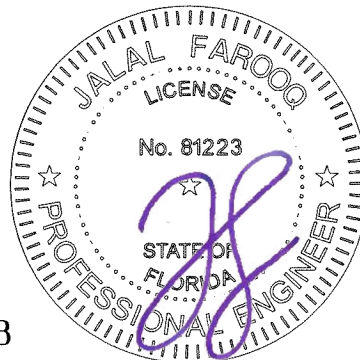

Sealed: 7/19/2023

FL #35288

af c
AL-FAROOQ CORPORATION
ENGINEERS & PRODUCT DEVELOPMENT
9360 SUNSET DRIVE, SUITE 220
MIAMI, FLORIDA 33173
TEL. (305) 264-8100 FAX. (305) 262-6978
COMP-ANL\20-88F-EII

SERIES 180 ALUM SLIDING GLASS DOOR (L.M.I.)



Eurocraft Industries Inc.
7905 N.W. 77th Ave.
Medley, FL. 33166
Phone: (305) 713-1871 Fax: (305) 713-1872

revisions:
no date by description

date: 11-02-20
scale: 3/8" = 1"
dr. by: TARIQ
chk. by:





drawing no.
20-88F

sheet 3 of 13

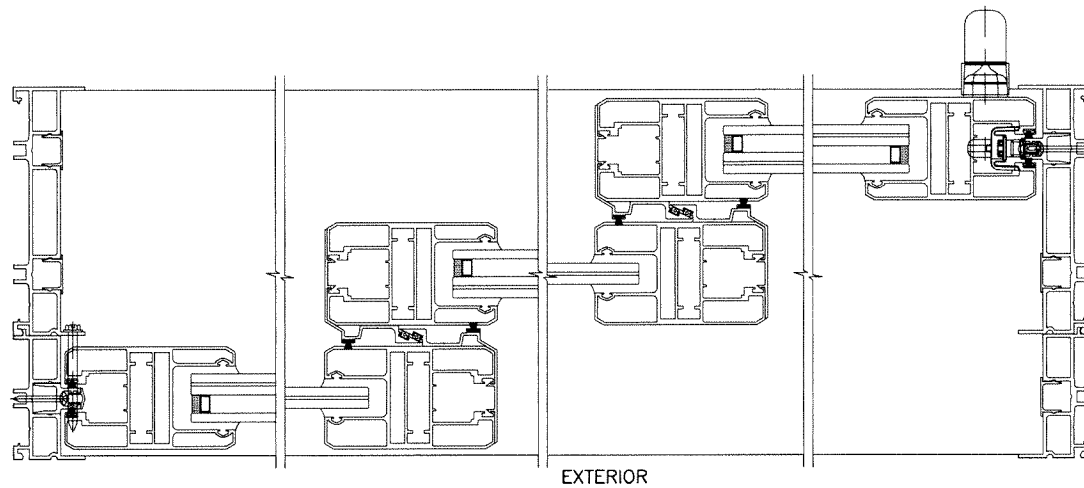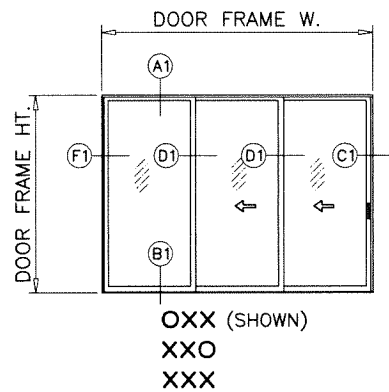

NOTE:
CONFIGURATIONS SHOWN FOR ILLUSTRATION PURPOSE
SEE APPLICABLE DESIGN PRESSURE & SIZE IN SHEET 3
AND ANCHOR INSTALLATION IN SHEETS 8 THRU 10.


MAX. FRAME AREA OF THREE (3) TRACK S.G.D. SHALL NOT
EXCEED 300 SQ. FT.
DOOR PANEL AREA SHALL NOT EXCEED 50.8 SQ. FT.
PER FBC REQUIREMENTS.

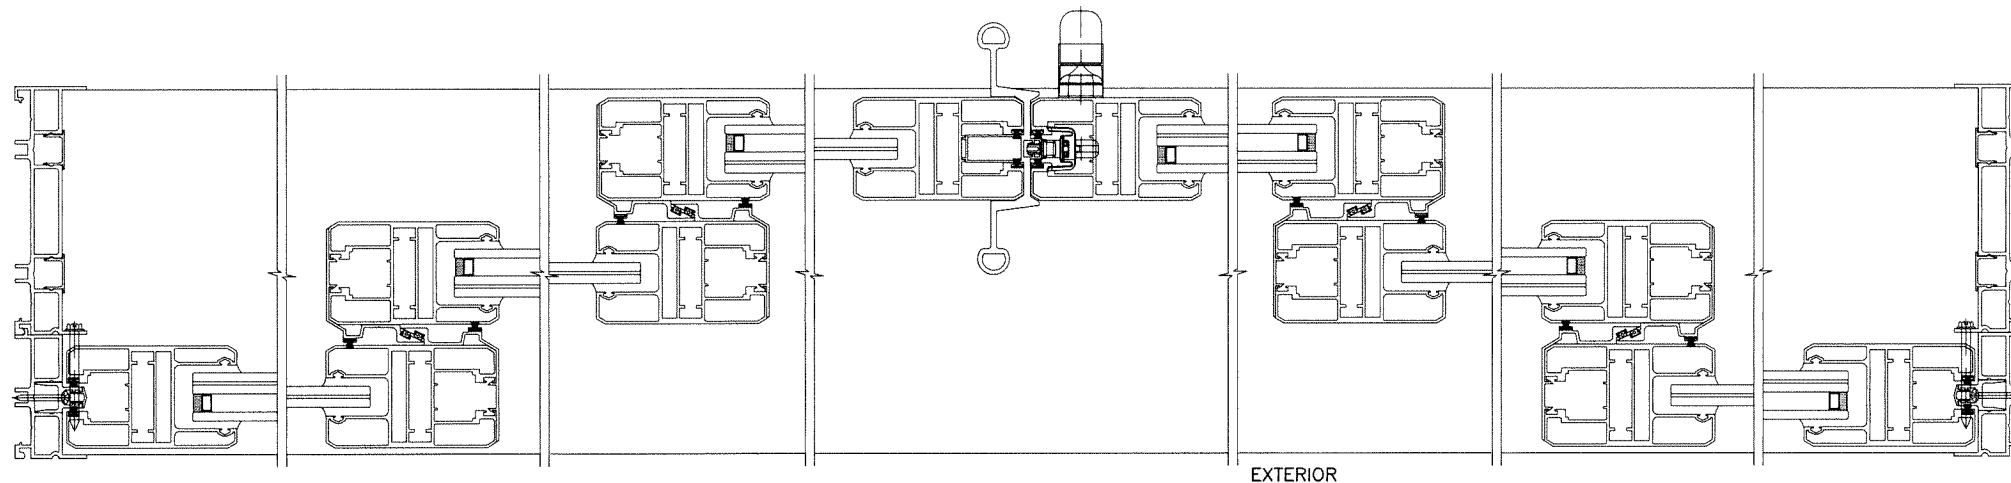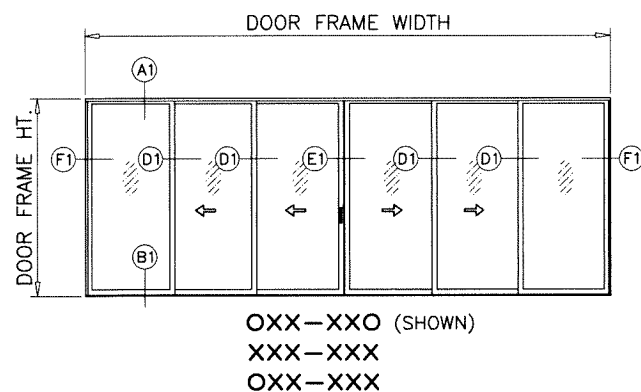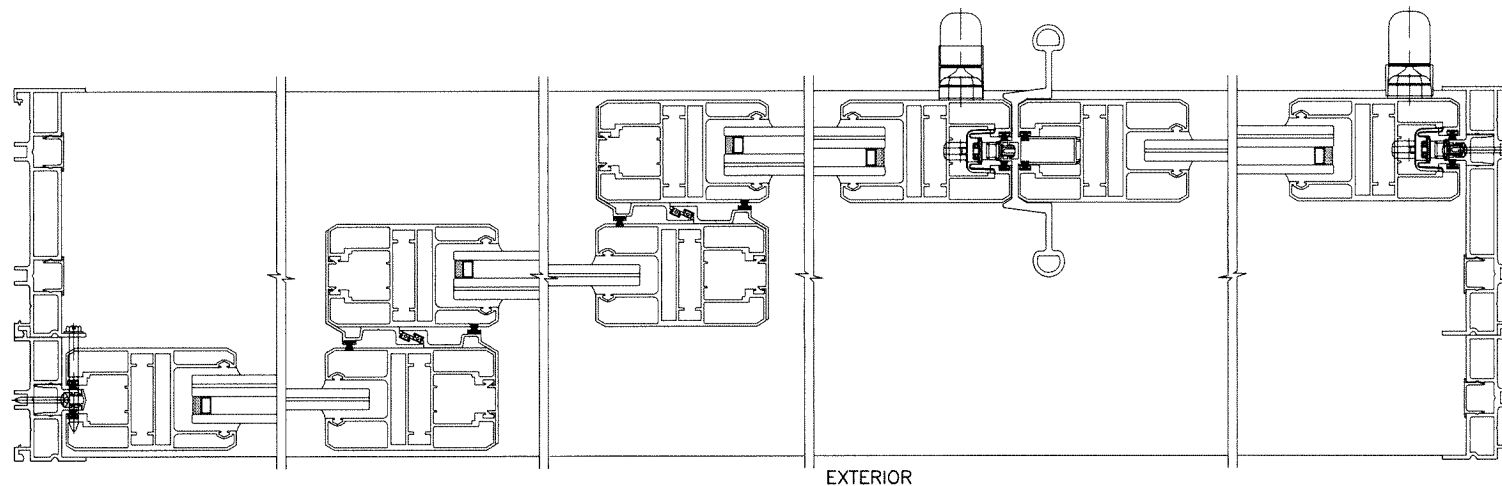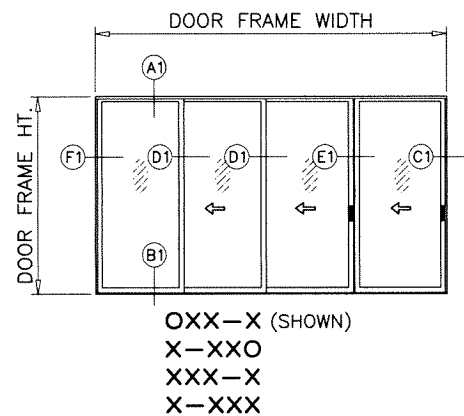

APPROVED CONFIGURATIONS
THREE (3) TRACKS

Sealed: 7/19/2023






FL #35288

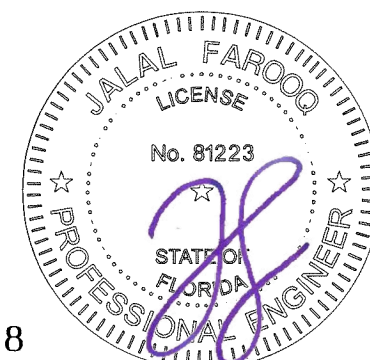

AL-FAROOQ CORPORATION
ENGINEERS & PRODUCT DEVELOPMENT
9360 SUNSET DRIVE, SUITE 220
MIAMI, FLORIDA 33173
TEL. (305) 264-8100 FAX. (305) 262-6978
(C.A.N. 3538)

SERIES 180 ALUM SLIDING GLASS DOOR (L.M.I.)
Eurocraft Industries Inc.
7905 N.W. 77th Ave.
Medley, FL 33166
Phone: (305) 713-1871 Fax: (305) 713-1872

revisions:		no date by description	
date:	11-02-20	no	date
scale:	-	by	description
dr. by:	TARIQ		
chk. by:			
drawing no.	20-88F		
sheet	5 of 13		

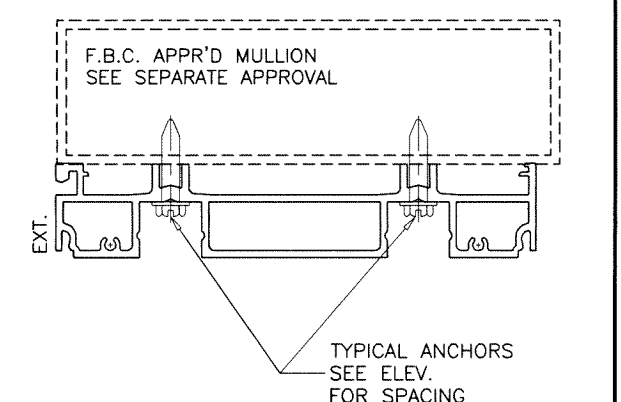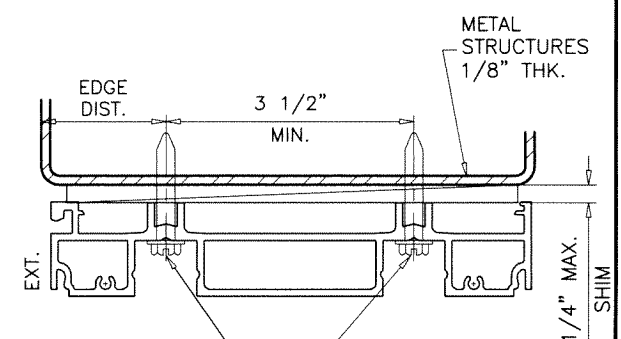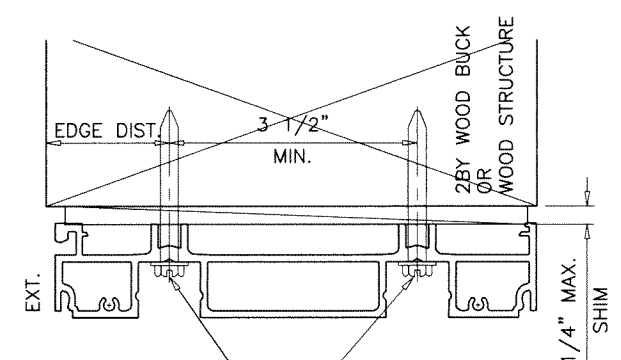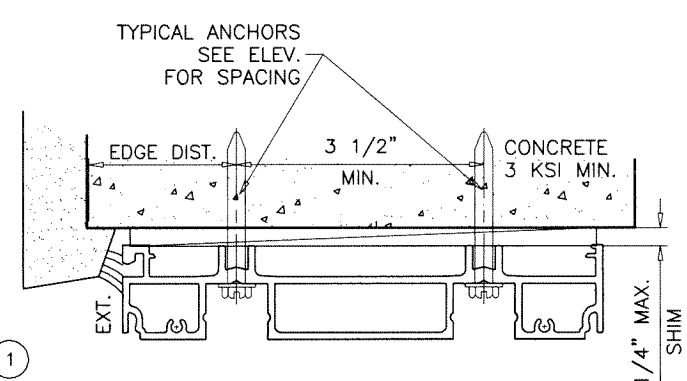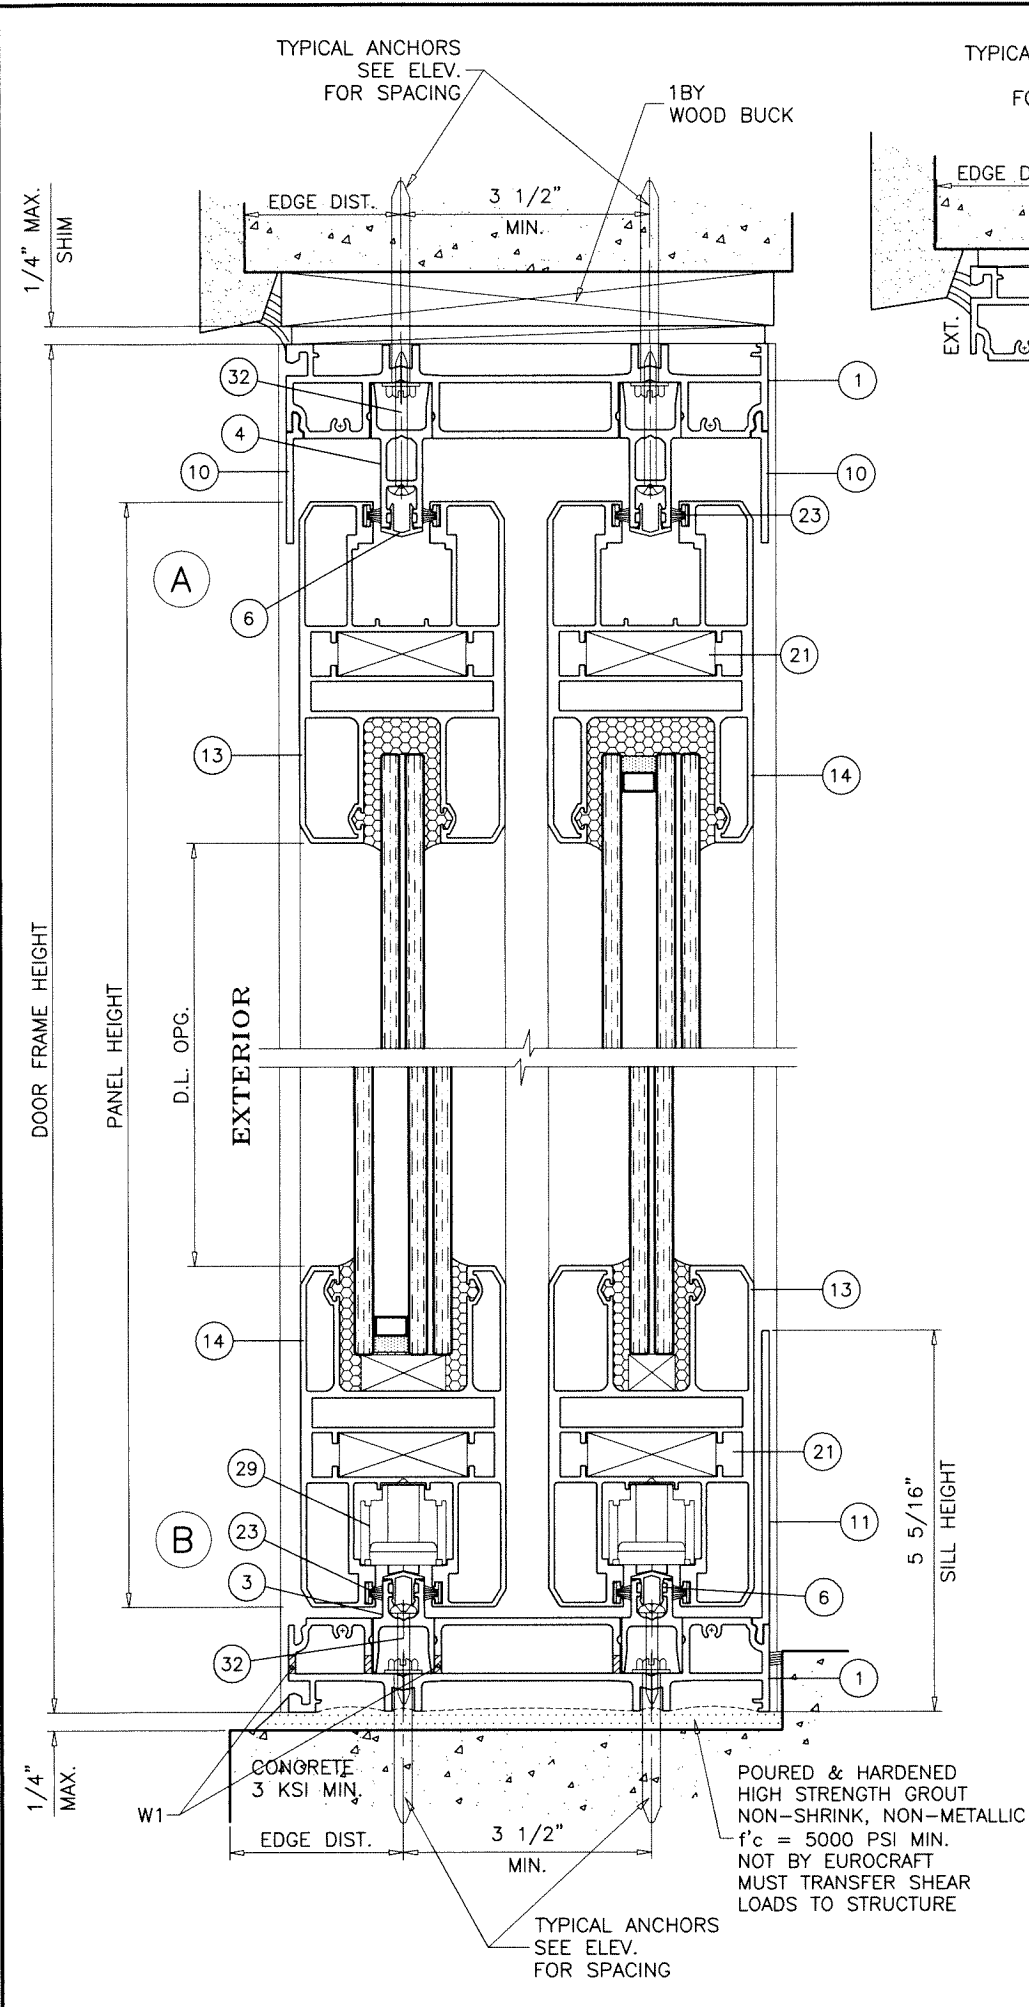

1BY OR 2BY WOOD BUCKS AND METAL STRUCTURE NOT BY 'EUROCRAFT' MUST SUSTAIN LOADS IMPOSED BY GLAZING SYSTEM AND TRANSFER THEM TO THE BUILDING STRUCTURE.

TYPICAL ANCHORS: SEE ELEV. FOR SPACING

1/4" DIA. ULTRACON+ BY 'DEWALT' ($F_u=164$ KSI, $F_y=148$ KSI)

INTO 2BY WOOD BUCKS OR WOOD STRUCTURES
 1-1/2" MIN. PENETRATION INTO WOOD (HEAD/JAMBS)

THRU 1BY BUCKS INTO CONC. OR BLOCKS
 1-1/4" MIN. EMBED INTO CONCRETE (HEAD/JAMBS)
 1-1/4" MIN. EMBED INTO BLOCKS (JAMBS)

1/4" DIA. ULTRACON+ BY 'DEWALT' ($F_u=164$ KSI, $F_y=148$ KSI)

DIRECTLY INTO CONCRETE OR BLOCKS
 1-1/4" MIN. EMBED INTO CONCRETE (HEAD/SILL/JAMBS)
 1-1/4" MIN. EMBED INTO BLOCKS (JAMBS)

#14 SMS OR SELF-DRILLING SCREWS (GRADE 2 CRS)

INTO F.B.C. APPROVED MULLIONS
 OR
 INTO METAL STRUCTURES (HEAD/JAMBS)
 (3) THREADS MIN. TO EXTEND BEYOND METAL THICKNESS
 ALUMINUM: 1/8" THK. MIN. (6063-T5 MIN.)
 STEEL: 1/8" THK. MIN. ($F_y = 36$ KSI MIN.)
 (STEEL IN CONTACT WITH ALUMINUM TO BE PLATED OR PAINTED)

CRITICAL EDGE DISTANCE


INTO CONCRETE AND BLOCKS = 2-1/2" MIN.
 INTO WOOD STRUCTURE = 1" MIN.
 INTO METAL STRUCTURE = 3/4" MIN.

WOOD AT HEAD OR JAMBS SG = 0.55 MIN.
 CONCRETE AT HEAD, SILL OR JAMBS $f'_c = 3000$ PSI MIN.
 C-90 HOLLOW/FILLED BLOCK AT JAMBS $f'_m = 2000$ PSI MIN.

WEEPHOLES:

W1 = 1/4" X 1-3/4" LONG WEEP HOLES AT 8" FROM EACH END.

2 TRACK FRAMES

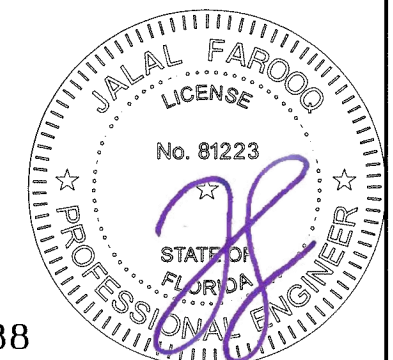

Sealed: 7/19/2023

FL #35288

AL-FAROOQ CORPORATION
 ENGINEERS & PRODUCT DEVELOPMENT
 9360 SUNSET DRIVE, SUITE 220
 MIAMI, FLORIDA 33173
 TEL: (305) 264-8100 FAX: (305) 262-6978
 (C.A.N. 3538)

COMP-ANL\20-88F-EII

SERIES 180 ALUM SLIDING GLASS DOOR (L.M.I.)

Eurocraft Industries Inc.
 7905 N.W. 77th Ave.
 Medley, FL 33166
 Phone: (305) 713-1871 Fax: (305) 713-1872


revisions:

no	date	by	description


date: 11-02-20 scale: 3/8" = 1" dr. by: TARIQ chg. by:




drawing no. **20-88F**

sheet 6 of 13

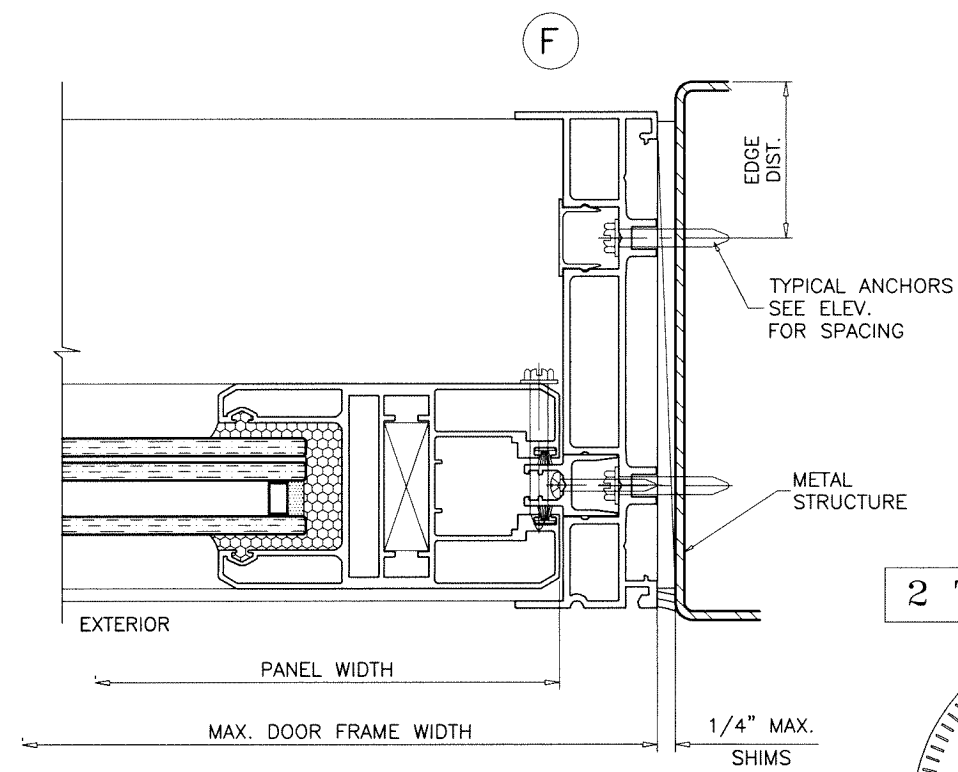

FL #35288

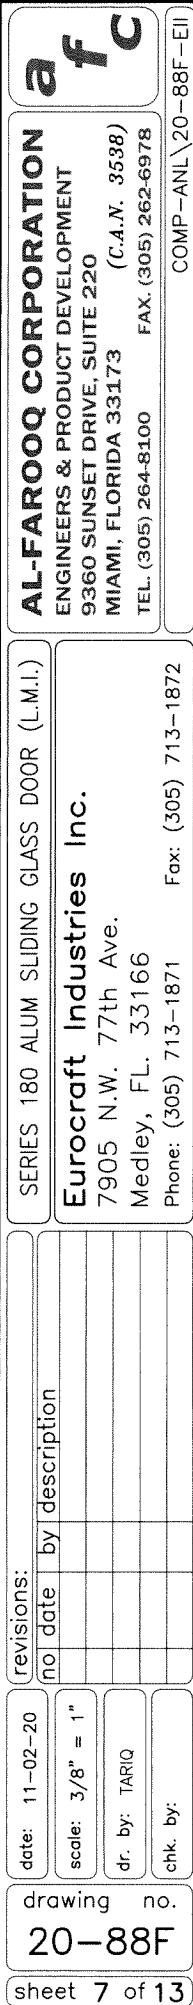

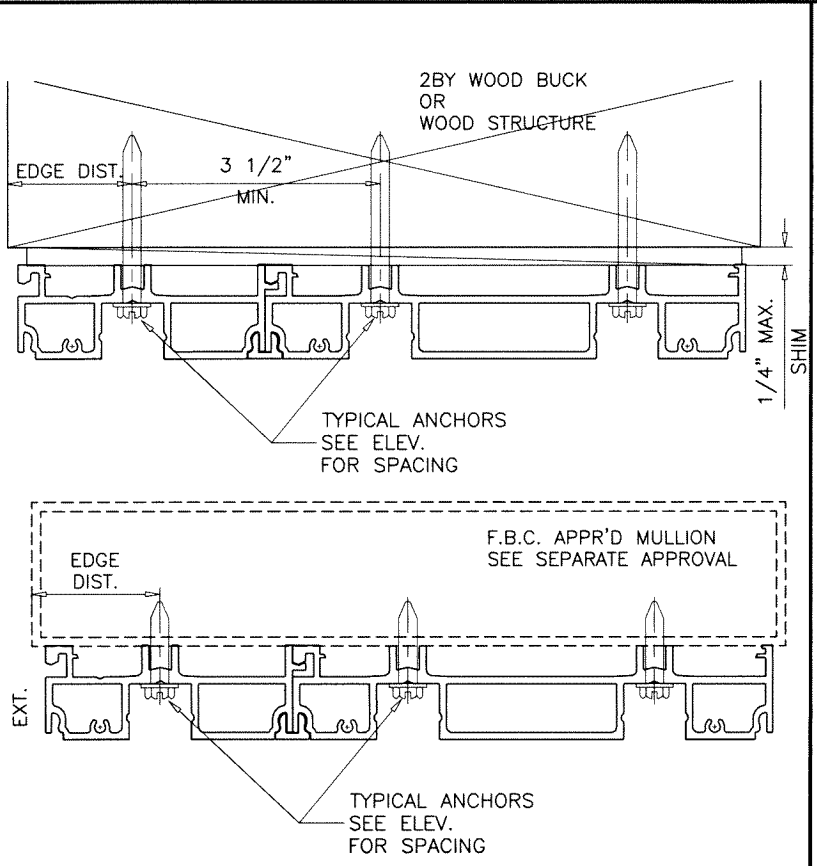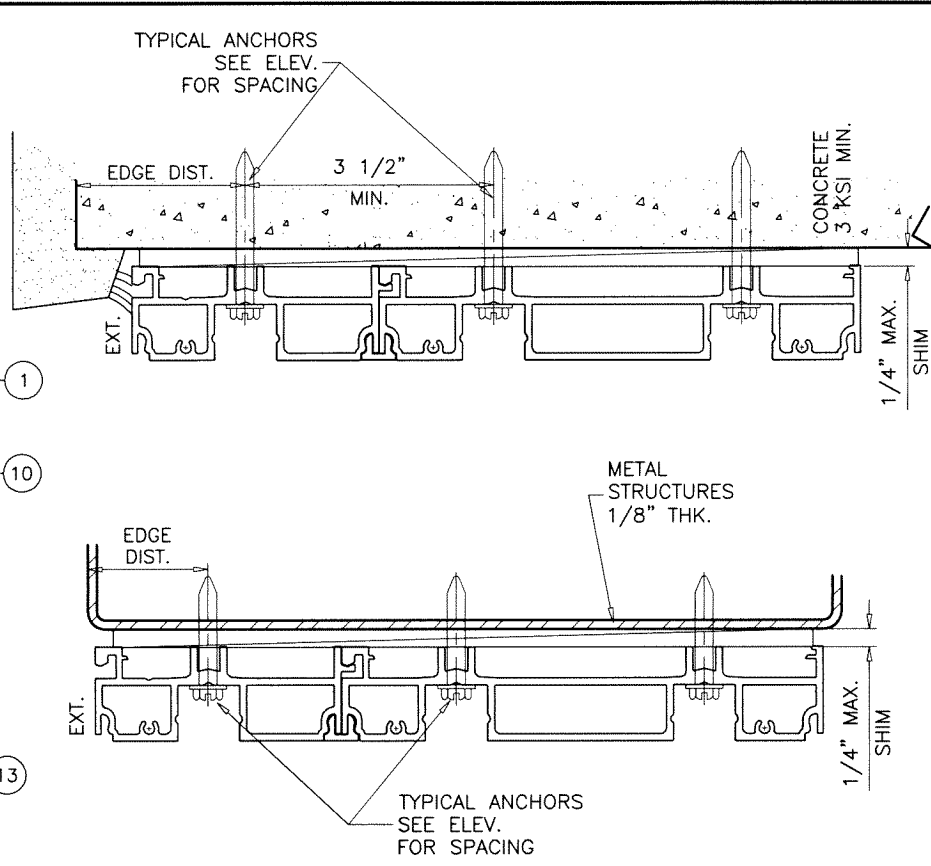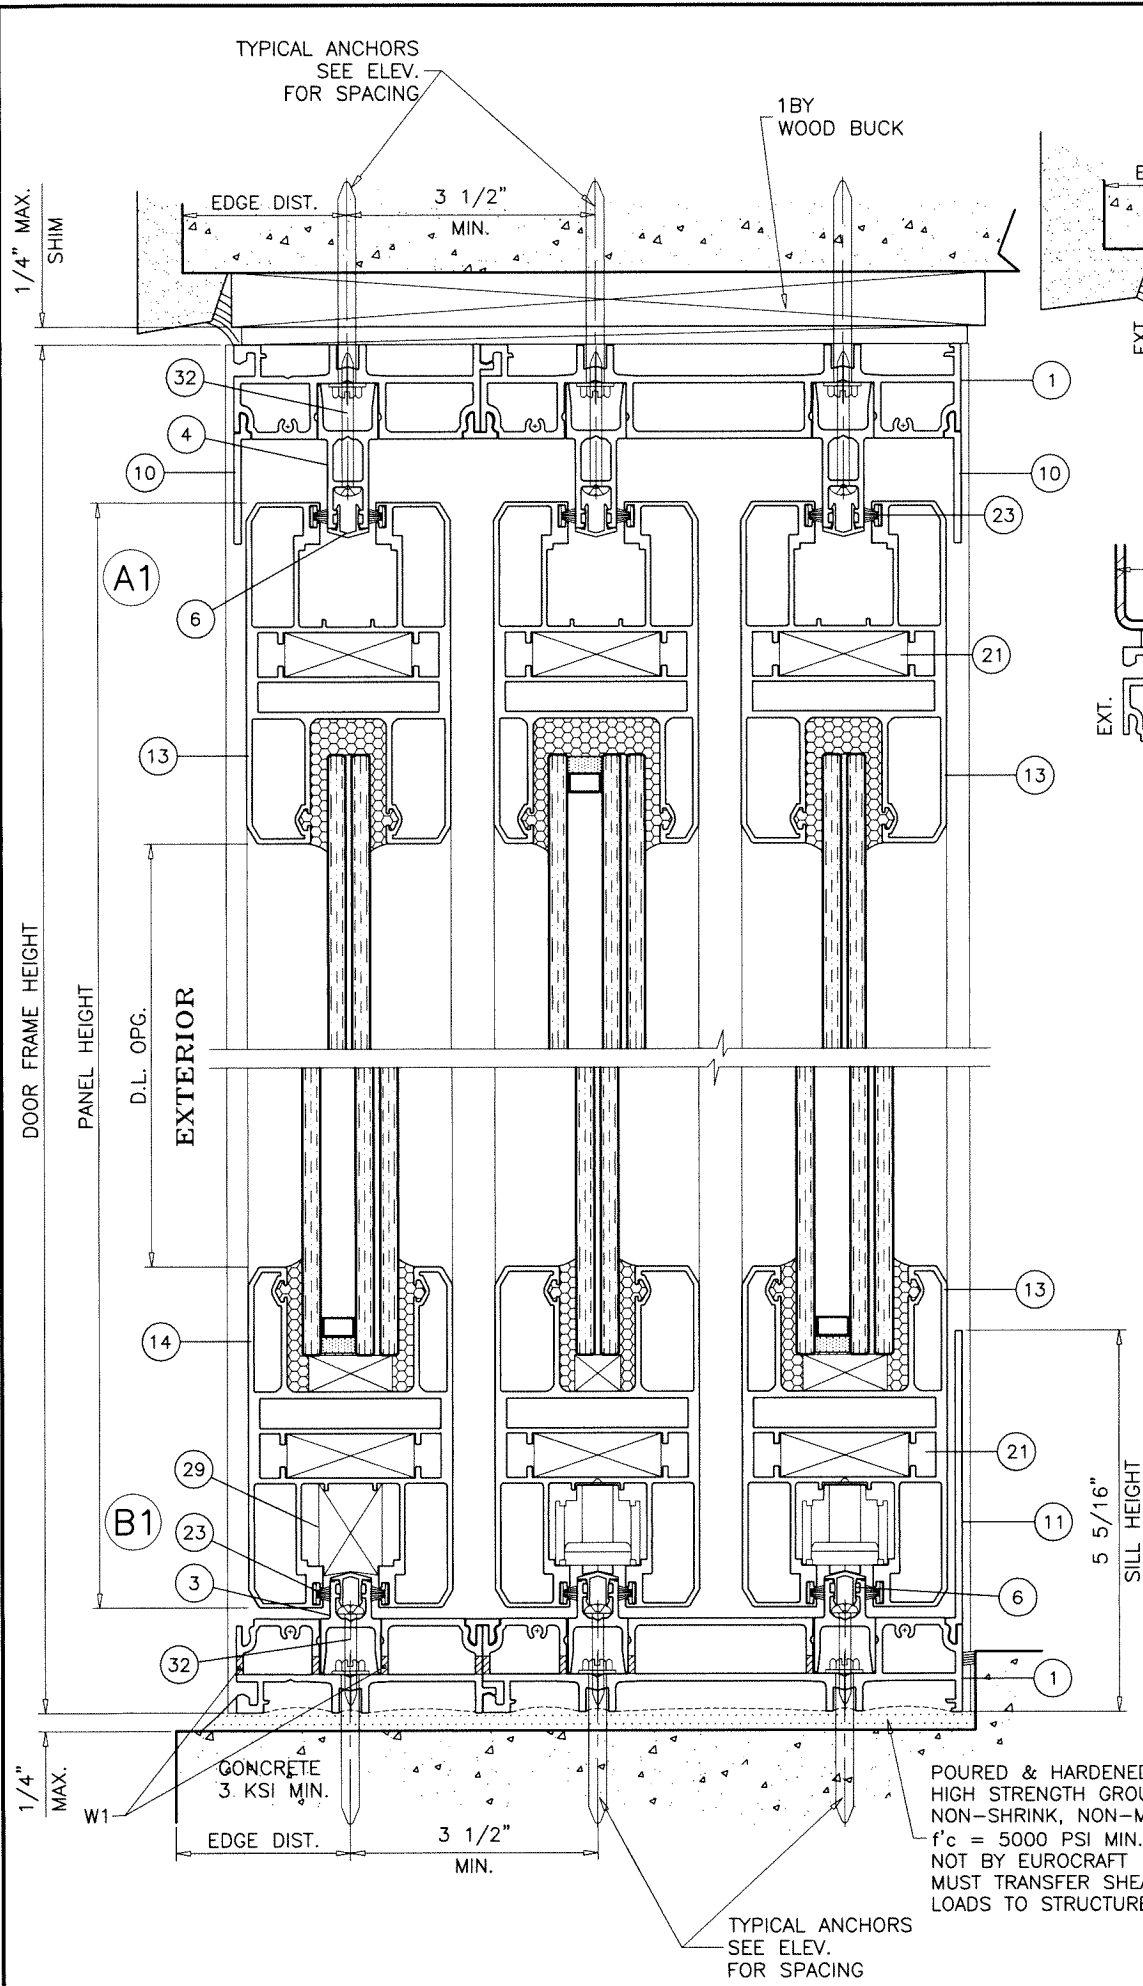

TYPICAL ANCHORS: SEE ELEV. FOR SPACING

1/4" DIA. ULTRACON+ BY 'DEWALT' (Fu=164 KSI, Fy=148 KSI)
 INTO 2BY WOOD BUCKS OR WOOD STRUCTURES
 1-1/2" MIN. PENETRATION INTO WOOD (HEAD/JAMBS)
 THRU 1BY BUCKS INTO CONC. OR BLOCKS
 1-1/4" MIN. EMBED INTO CONCRETE (HEAD/JAMBS)
 1-1/4" MIN. EMBED INTO BLOCKS (JAMBS)

1/4" DIA. ULTRACON+ BY 'DEWALT' (Fu=164 KSI, Fy=148 KSI)
 DIRECTLY INTO CONCRETE OR BLOCKS
 1-1/4" MIN. EMBED INTO CONCRETE (HEAD/SILL/JAMBS)
 1-1/4" MIN. EMBED INTO BLOCKS (JAMBS)

#14 SMS OR SELF-DRILLING SCREWS (GRADE 2 CRS)
 INTO F.B.C. APPROVED MULLIONS
 OR
 INTO METAL STRUCTURES (HEAD/JAMBS)
 (3) THREADS MIN. TO EXTEND BEYOND METAL THICKNESS
 ALUMINUM: 1/8" THK. MIN. (6063-T5 MIN.)
 STEEL: 1/8" THK. MIN. (Fy = 36 KSI MIN.)
 (STEEL IN CONTACT WITH ALUMINUM TO BE PLATED OR PAINTED)

CRITICAL EDGE DISTANCE
 INTO CONCRETE AND BLOCKS = 1-1/2" MIN.
 INTO WOOD STRUCTURE = 1" MIN.
 INTO METAL STRUCTURE = 3/4" MIN.


WOOD AT HEAD OR JAMBS SG = 0.55 MIN.
 CONCRETE AT HEAD, SILL OR JAMBS f'c = 3000 PSI MIN.
 C-90 HOLLOW/FILLED BLOCK AT JAMBS f'm = 2000 PSI MIN.

WEEPHOLES:
 W1 = 1/4" X 1-3/4" LONG WEEP HOLES AT 8" FROM EACH END.

Sealed: 7/19/2023

FL #35288

3 TRACK FRAMES

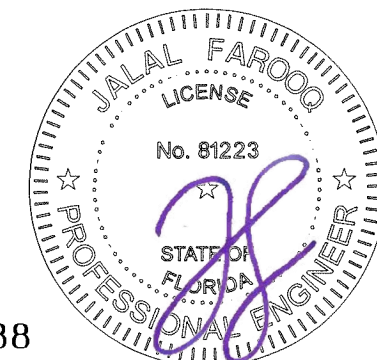

AL-FAROOQ CORPORATION
 ENGINEERS & PRODUCT DEVELOPMENT
 9360 SUNSET DRIVE, SUITE 220
 MIAMI, FLORIDA 33173
 TEL. (305) 264-8100 FAX. (305) 262-6978
 (C.A.N. 3538)

COMP-ANL 20-88F-EII


SERIES 180 ALUM SLIDING GLASS DOOR (L.M.I.)

Eurocraft Industries Inc.
 7905 N.W. 77th Ave.
 Medley, FL 33166
 Phone: (305) 713-1871 Fax: (305) 713-1872

Revisions:	
no	date by description

date: 11-02-20
 scale: 3/8" = 1"
 dr. by: TARIQ
 chk. by:

drawing no.
20-88F
 sheet 8 of 13

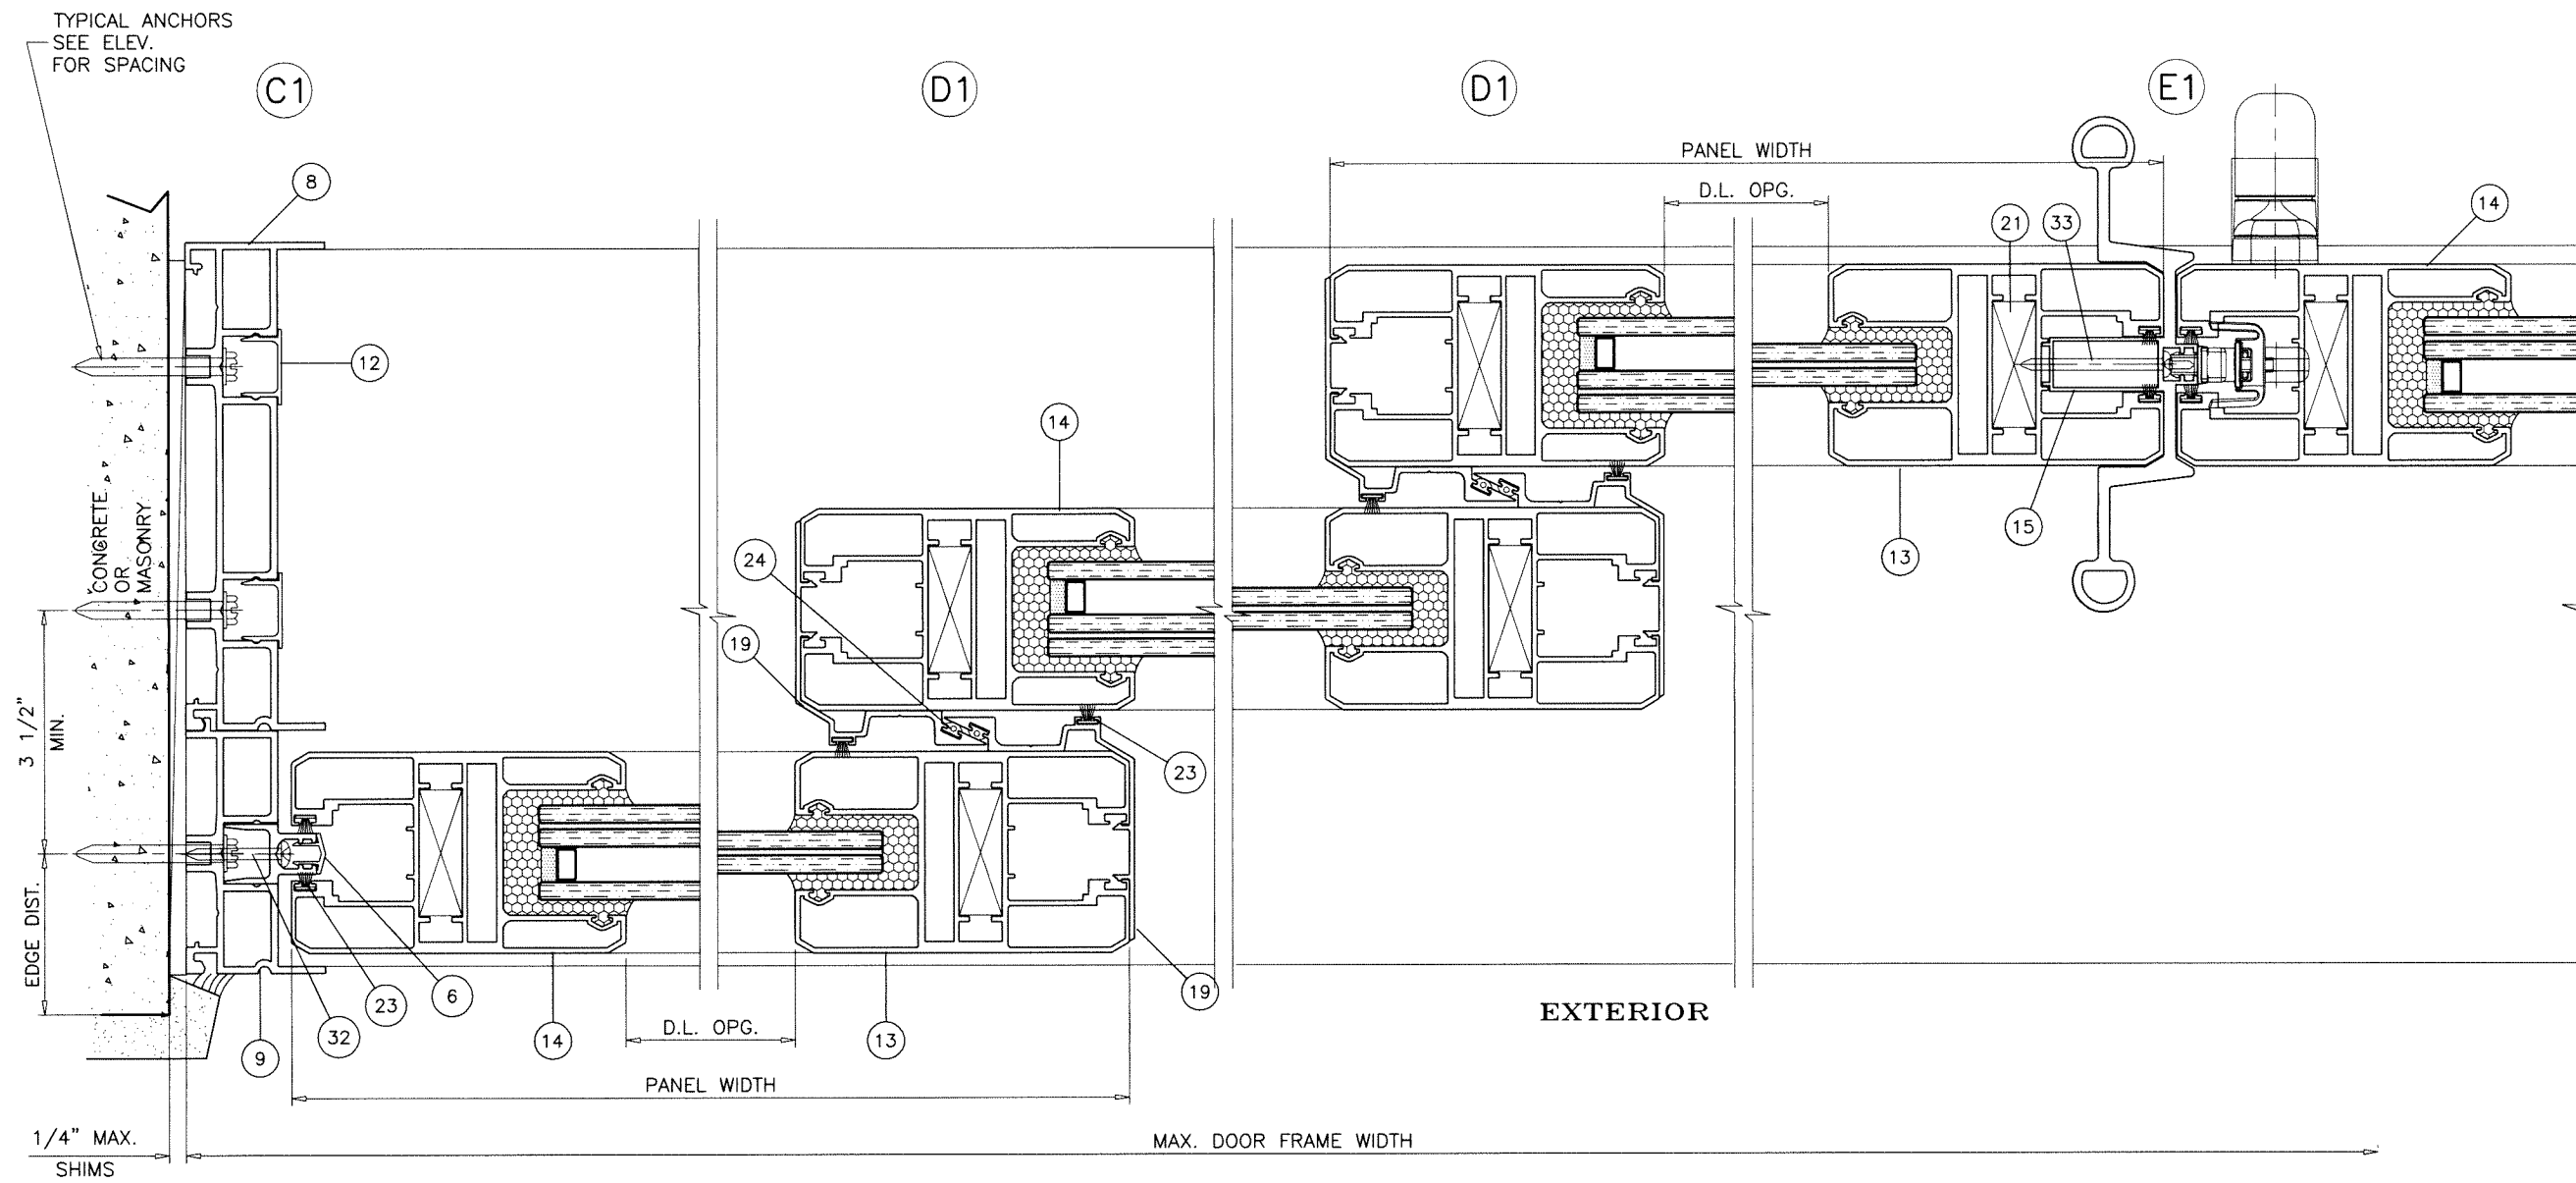

3 TRACK FRAMES



Sealed: 7/19/2023

FL #35288

AL-FAROOQ CORPORATION
ENGINEERS & PRODUCT DEVELOPMENT
9360 SUNSET DRIVE, SUITE 220
MIAMI, FLORIDA 33173
TEL. (305) 264-8100 FAX. (305) 262-6978
(C.A.N. 3538)

COMP-ANL\20-88F-EII



SERIES 180 ALUM SLIDING GLASS DOOR (L.M.I.)

Eurocraft Industries Inc.
7905 N.W. 77th Ave.
Medley, FL 33166
Phone: (305) 713-1871 Fax: (305) 713-1872


20-88F

revisions:	
no	date by description

date: 11-02-20	scale: 3/8" = 1"	dr. by: TARIQ	chk. by:	drawing no. 20-88F
sheet 9 of 13				

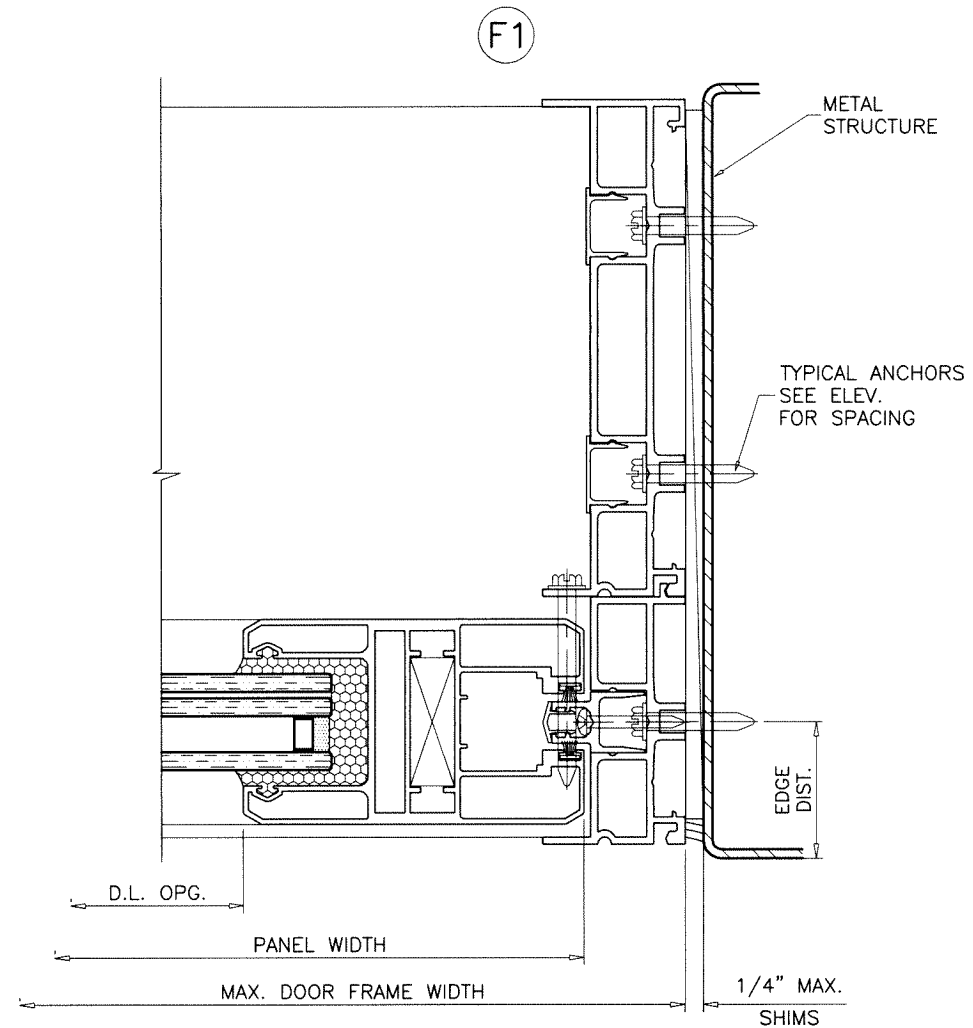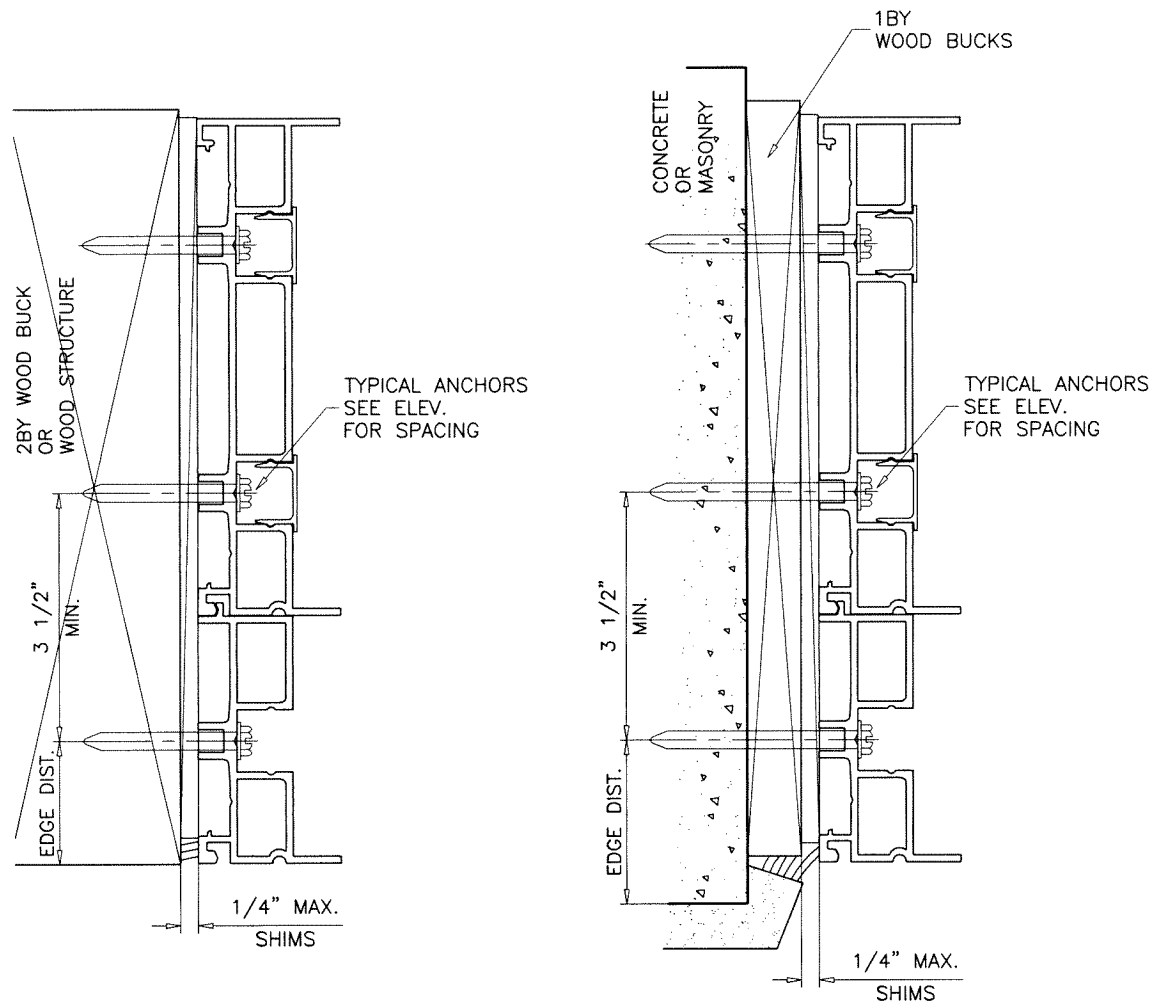



3 TRACK FRAMES

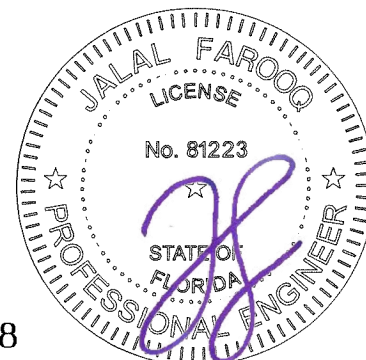


Sealed: 7/19/2023

FL #35288

AL-FAROOQ CORPORATION ENGINEERS & PRODUCT DEVELOPMENT 9360 SUNSET DRIVE, SUITE 220 MIAMI, FLORIDA 33173 TEL. (305) 264-8100 FAX. (305) 262-6978 (C.A.N. 3538)		COMP-ANL\20-88F-EII														
Series 180 ALUM SLIDING GLASS DOOR (L.M.I.)																
Eurocraft Industries Inc. 7905 N.W. 77th Ave. Medley, FL 33166 Phone: (305) 713-1871 Fax: (305) 713-1872																
<table border="1" style="width: 100%; border-collapse: collapse;"> <thead> <tr> <th colspan="2" style="text-align: left;">(revisions:</th> </tr> <tr> <th style="width: 10%;">no</th> <th style="width: 90%;">date by description</th> </tr> </thead> <tbody> <tr><td> </td><td> </td></tr> <tr><td> </td><td> </td></tr> <tr><td> </td><td> </td></tr> <tr><td> </td><td> </td></tr> <tr><td> </td><td> </td></tr> </tbody> </table>			(revisions:		no	date by description										
(revisions:																
no	date by description															
date: 11-02-20 scale: 3/8" = 1" dr. by: TARIQ chk. by:	drawing no. 20-88F															
sheet 10 of 13																

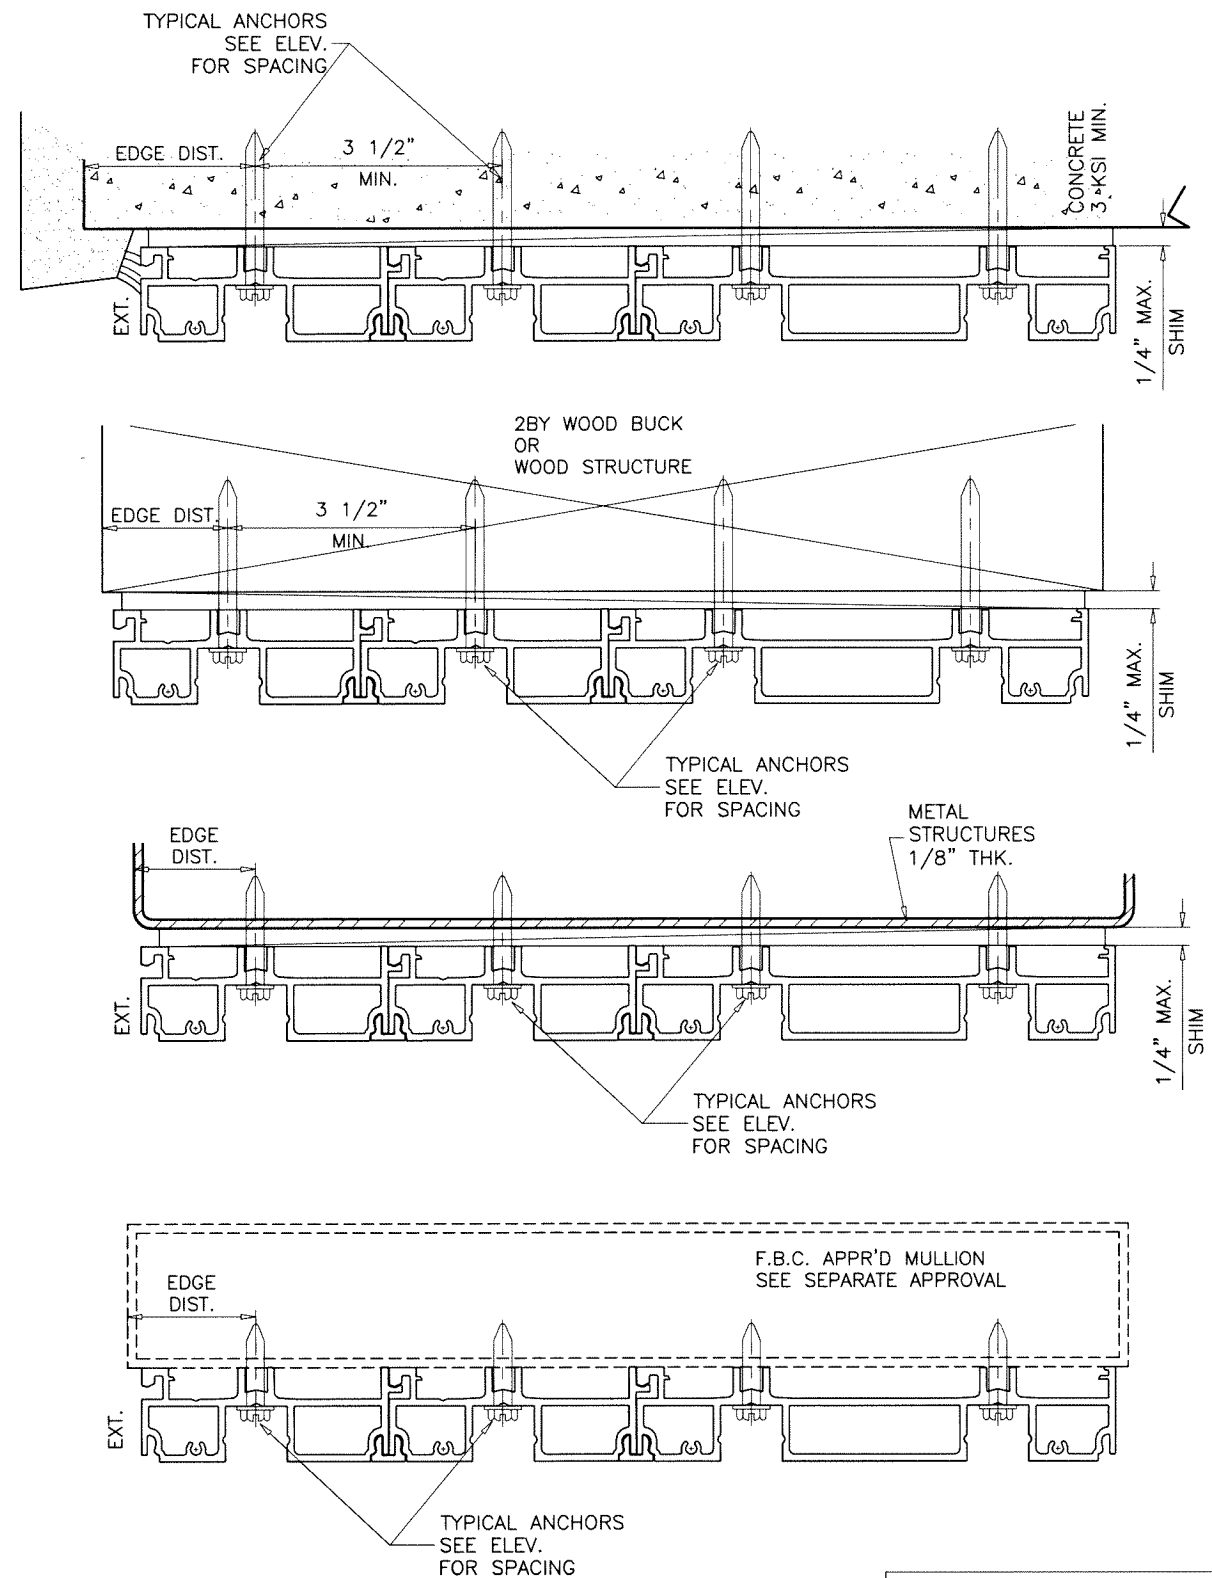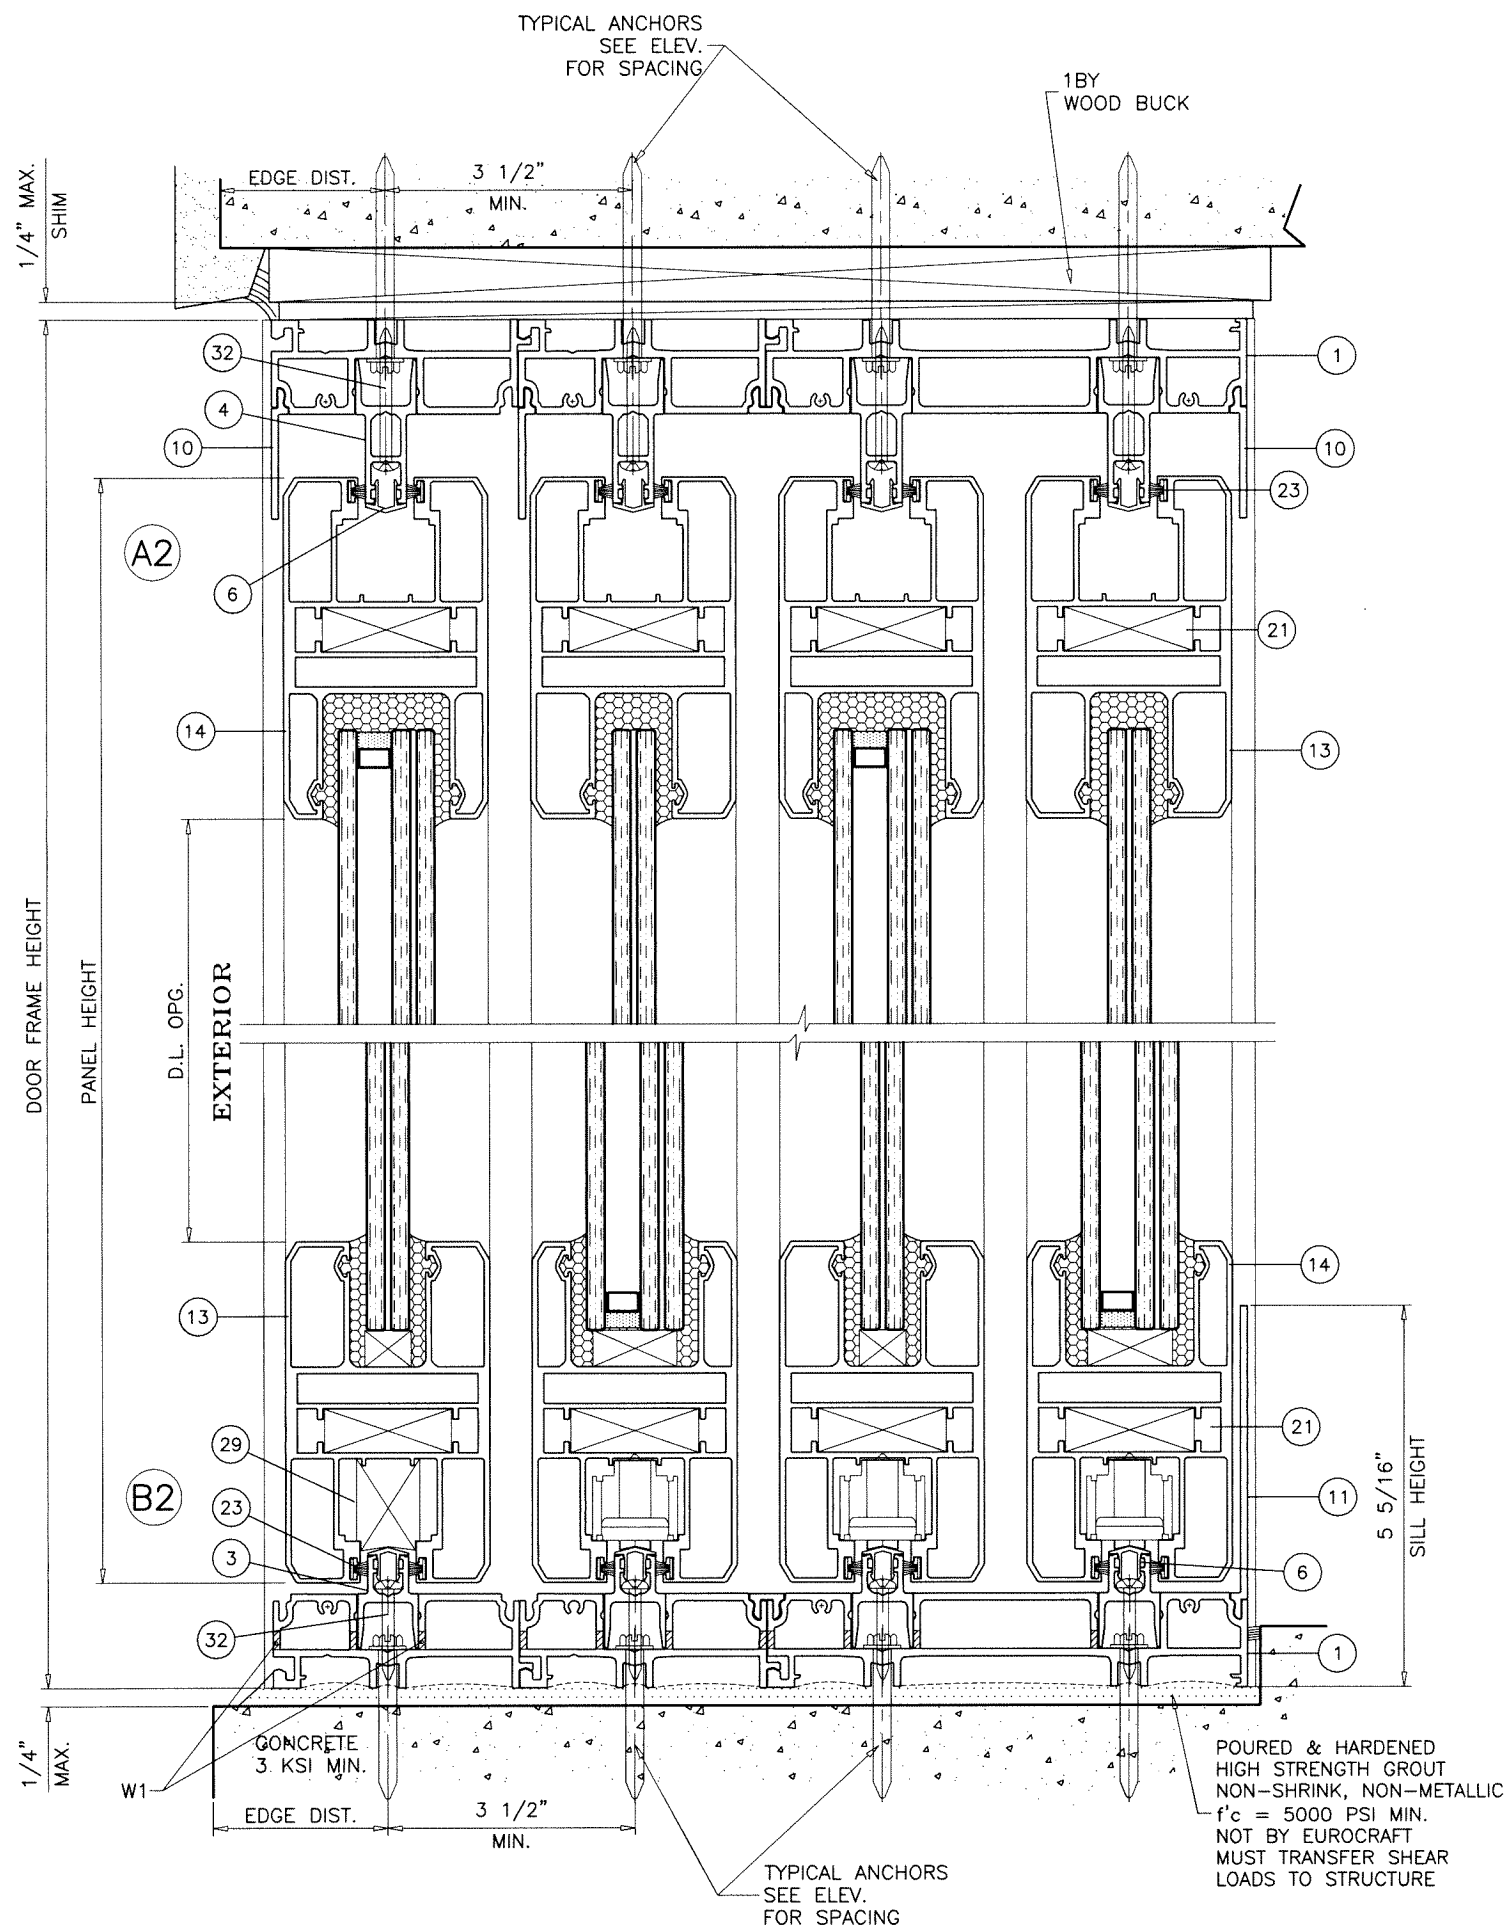

4 TRACK FRAMES

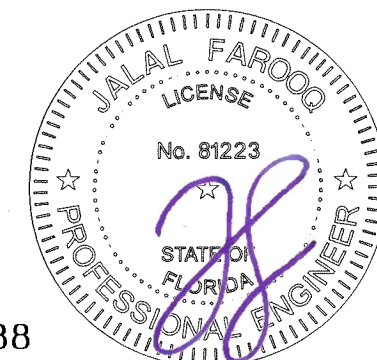

Sealed: 7/19/2023

FL #35288

a f c


AL-FAROOQ CORPORATION
ENGINEERS & PRODUCT DEVELOPMENT
9360 SUNSET DRIVE, SUITE 220
MIAMI, FLORIDA 33173
TEL. (305) 264-8100 FAX. (305) 262-6978
(C.A.N. 3538)

SERIES 180 ALUM SLIDING GLASS DOOR (L.M.I.)

Eurocraft Industries Inc.

7905 N.W. 77th Ave.
Medley, FL 33166
Phone: (305) 713-1871 Fax: (305) 713-1872

revisions:		no date by description	
11-02-20	scale: 3/8" = 1"	dr. by: TARIQ	chk. by:
drawing no.		20-88F	
sheet 10.1 of 13			

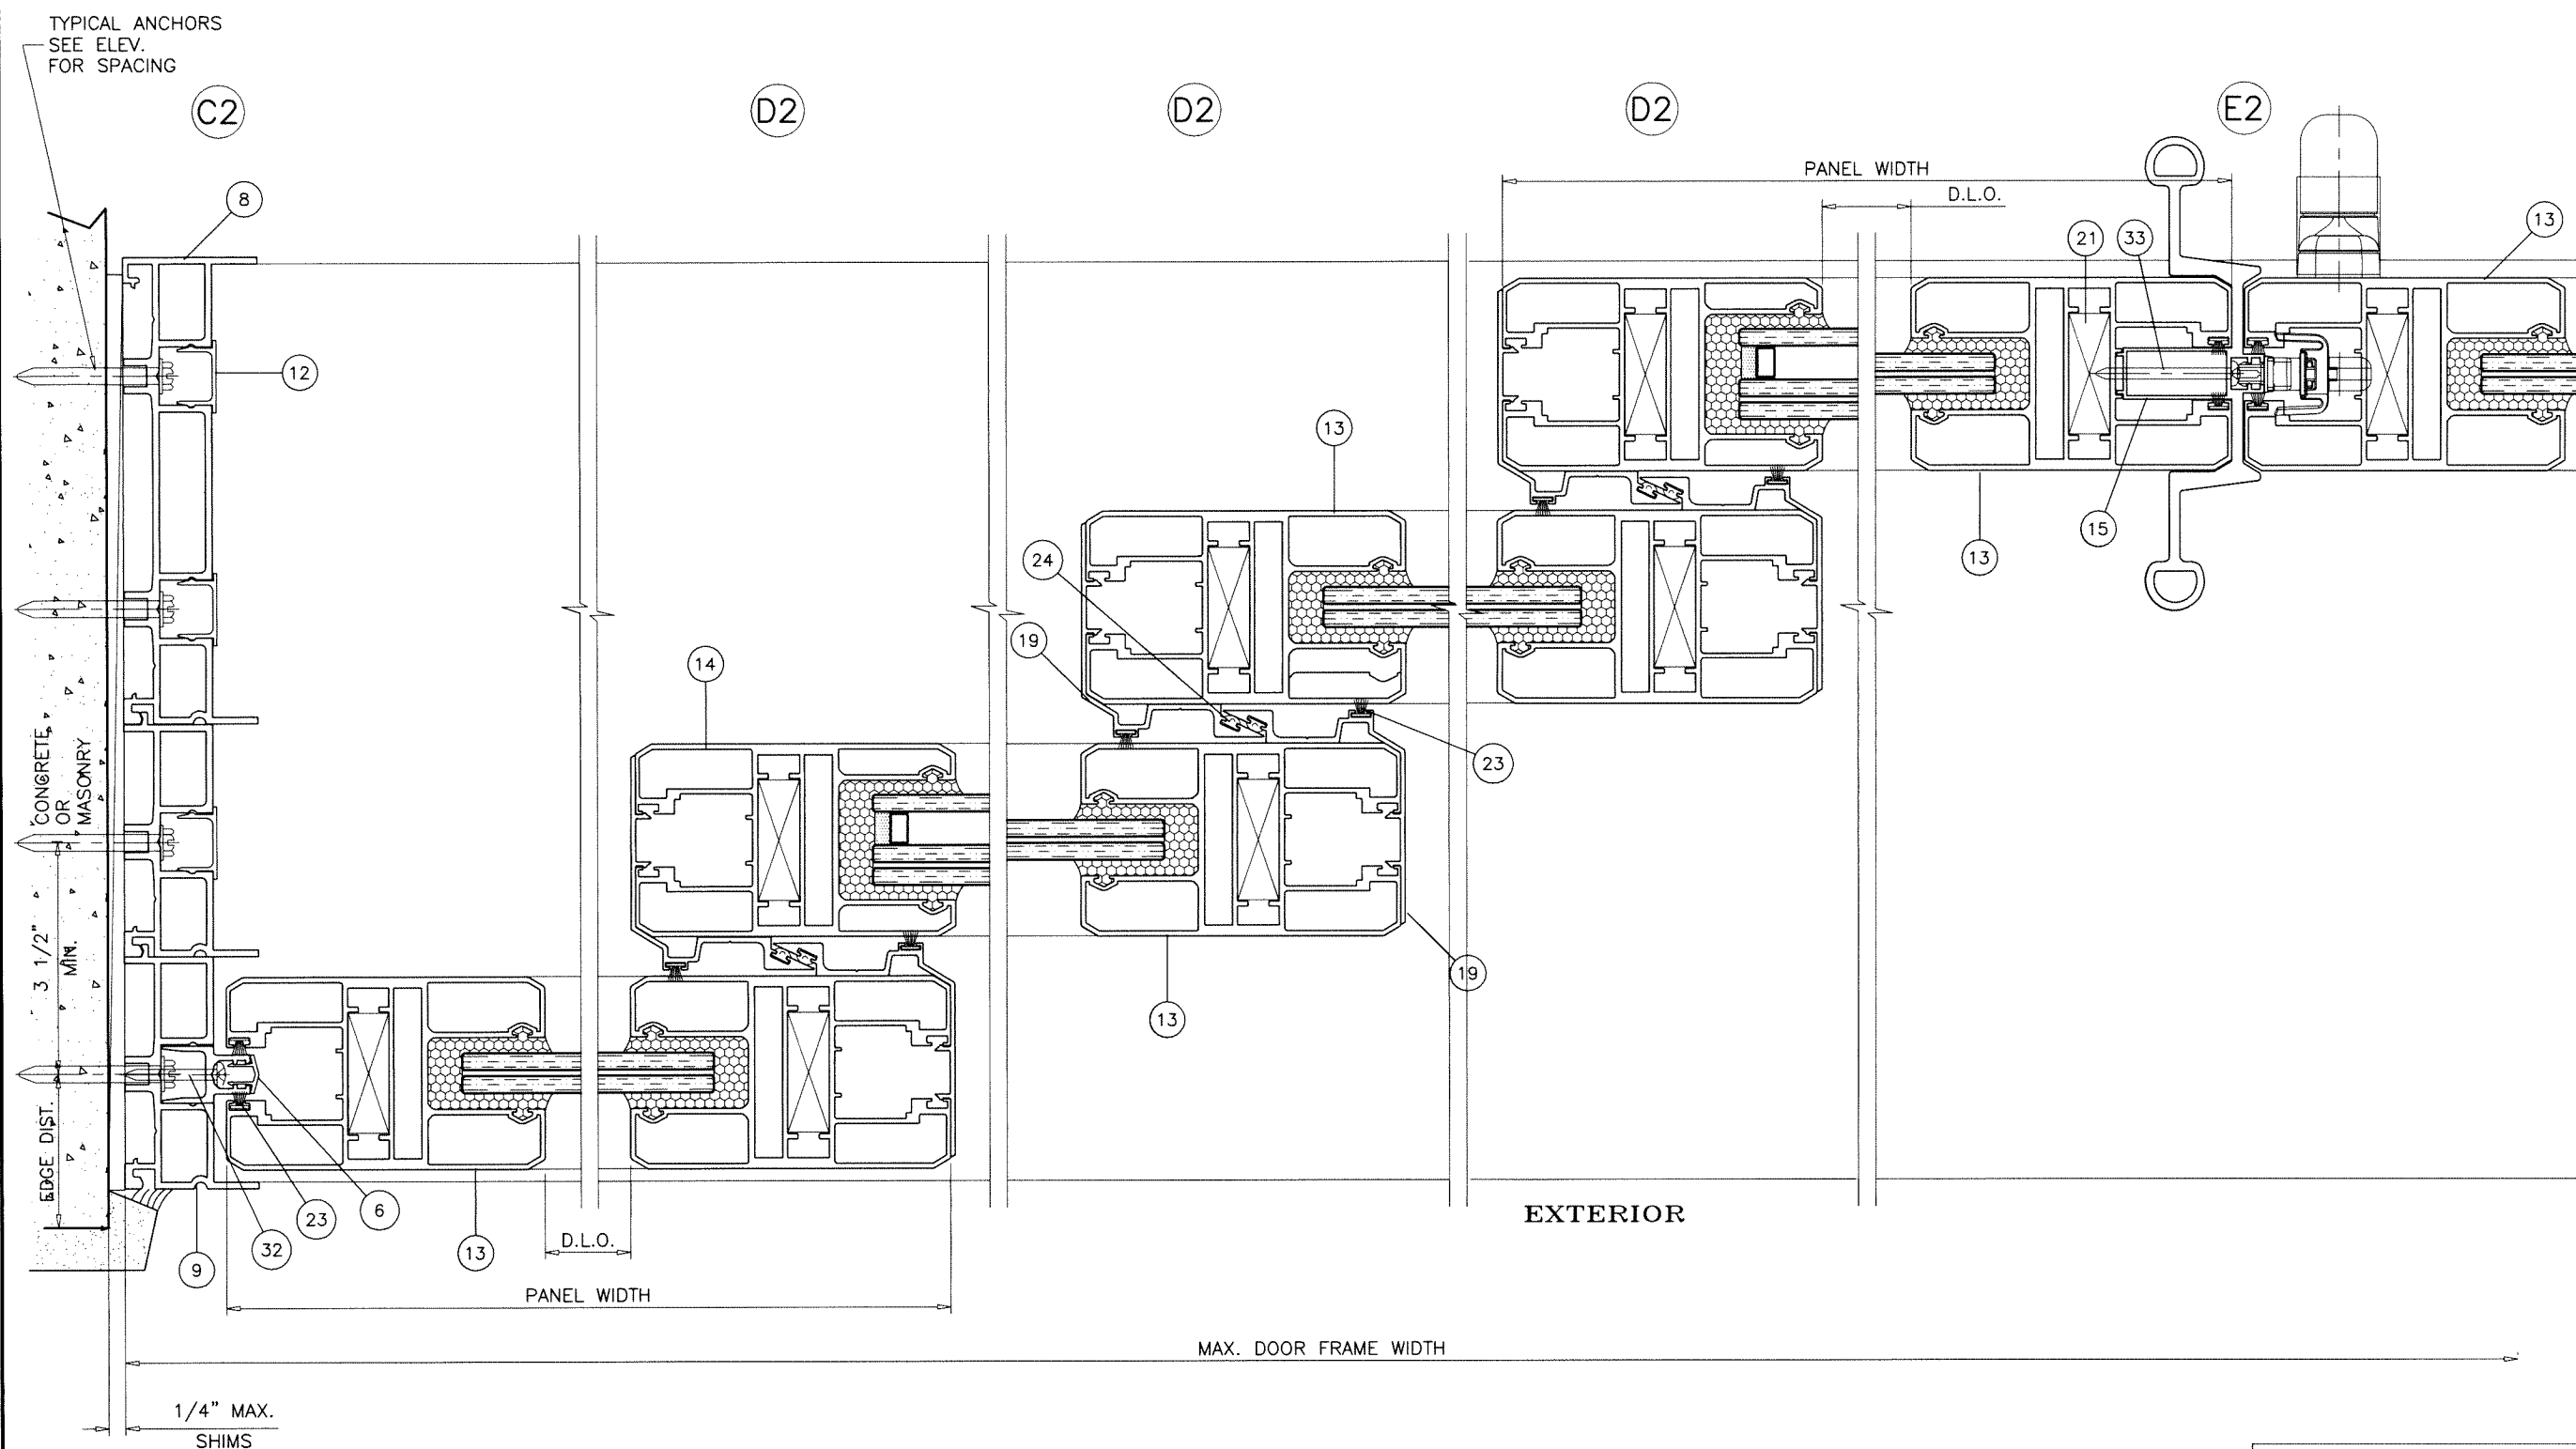

TYPICAL ANCHORS
SEE ELEV.
FOR SPACING

CONCRETE
OR
MASONRY
3 1/2\"/>

AL-FAROOQ CORPORATION
ENGINEERS & PRODUCT DEVELOPMENT
9360 SUNSET DRIVE, SUITE 220
MIAMI, FLORIDA 33173
TEL. (305) 264-8100 FAX. (305) 262-6978

af c

COMP-ANL 20-88F-EII

SERIES 180 ALUM SLIDING GLASS DOOR (L.M.I.)

Eurocraft Industries Inc.
7905 N.W. 77th Ave.
Medley, FL 33166
Phone: (305) 713-1871 Fax: (305) 713-1872

COMP-ANL 20-88F-EII

revisions:

no	date	by description

date: 11-02-20
scale: 3/8" = 1"
dr. by: TARIQ
chk. by:

drawing no.
20-88F



sheet 10.2 of 13

4 TRACK FRAMES



Sealed: 7/19/2023


FL #35288

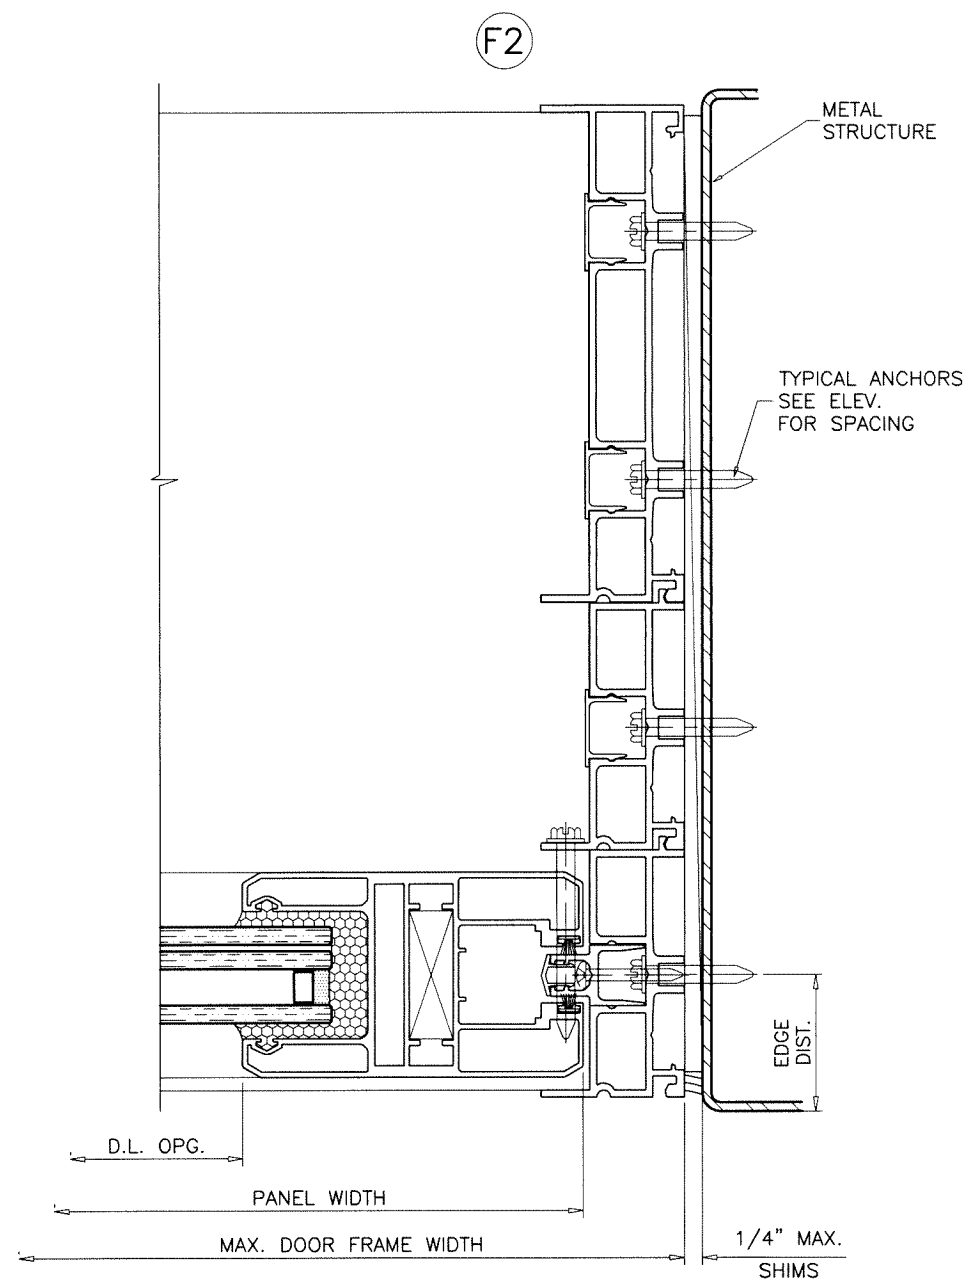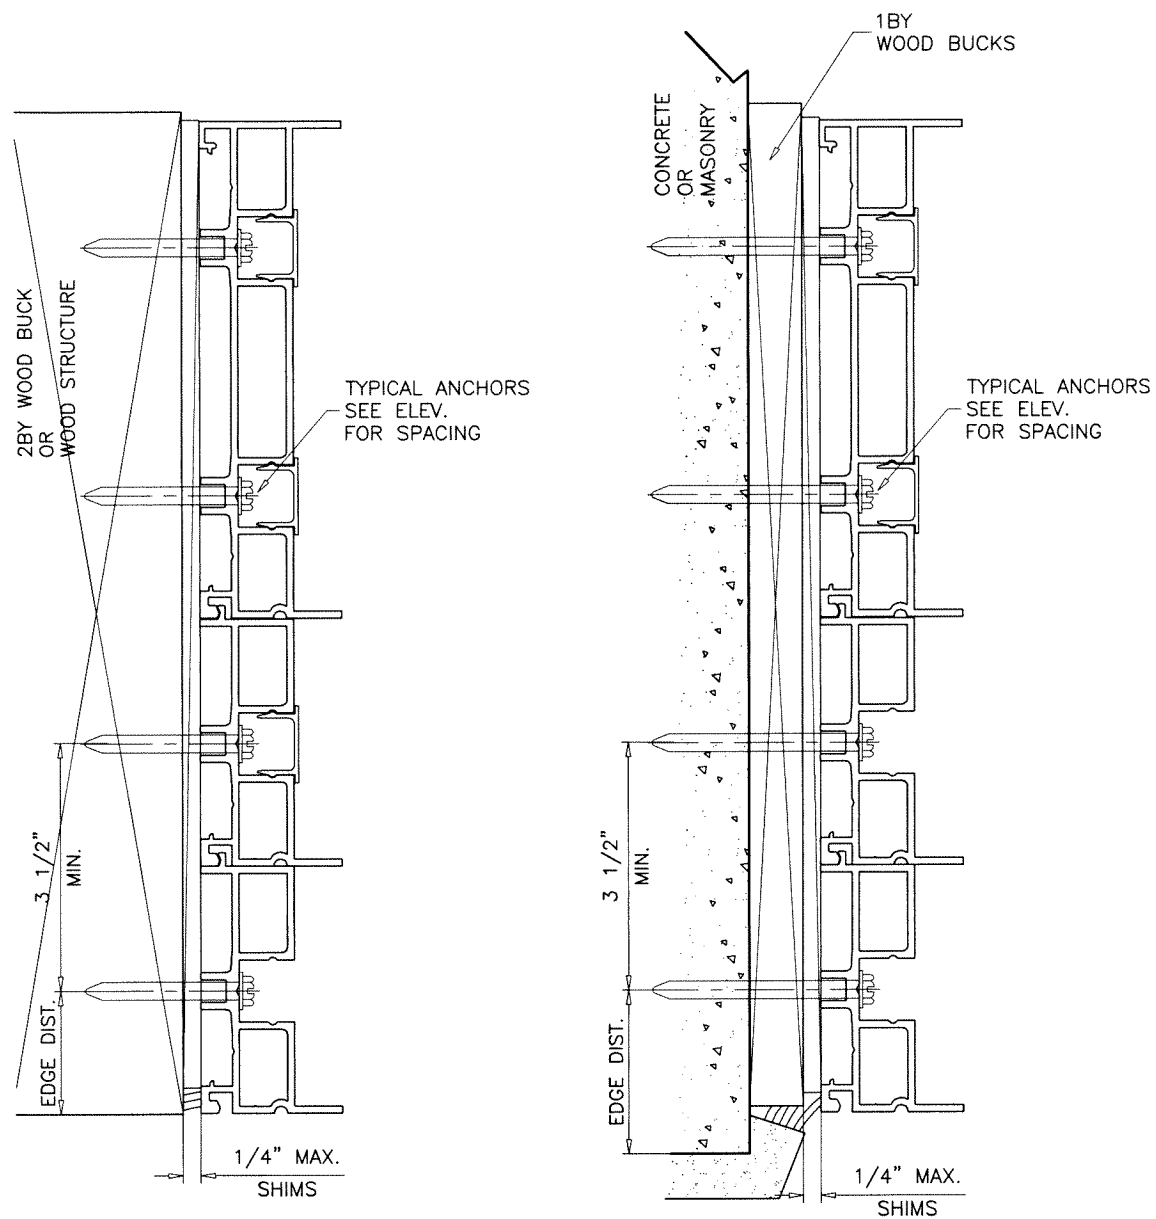


4 TRACK FRAMES

Sealed: 7/19/2023

FL #35288

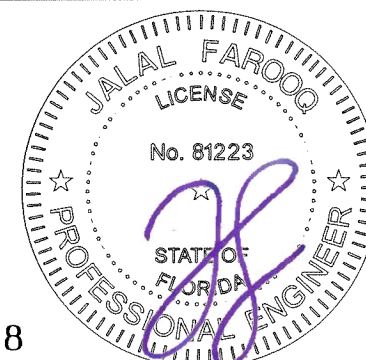

AL-FAROOQ CORPORATION ENGINEERS & PRODUCT DEVELOPMENT 9360 SUNSET DRIVE, SUITE 220 MIAMI, FLORIDA 33173 TEL. (305) 264-8100 FAX. (305) 262-6978 COMP-ANL \20-88F-EII	
SERIES 180 ALUM SLIDING GLASS DOOR (L.M.I.) Eurocraft Industries Inc. 7905 N.W. 77th Ave. Medley, FL. 33166 Phone: (305) 713-1871 Fax: (305) 713-1872	
revisions: no date by description	date: 11-02-20 scale: 3/8" = 1" dr. by: TARIQ chk. by:
drawing no. 20-88F sheet 10.3 of 13	

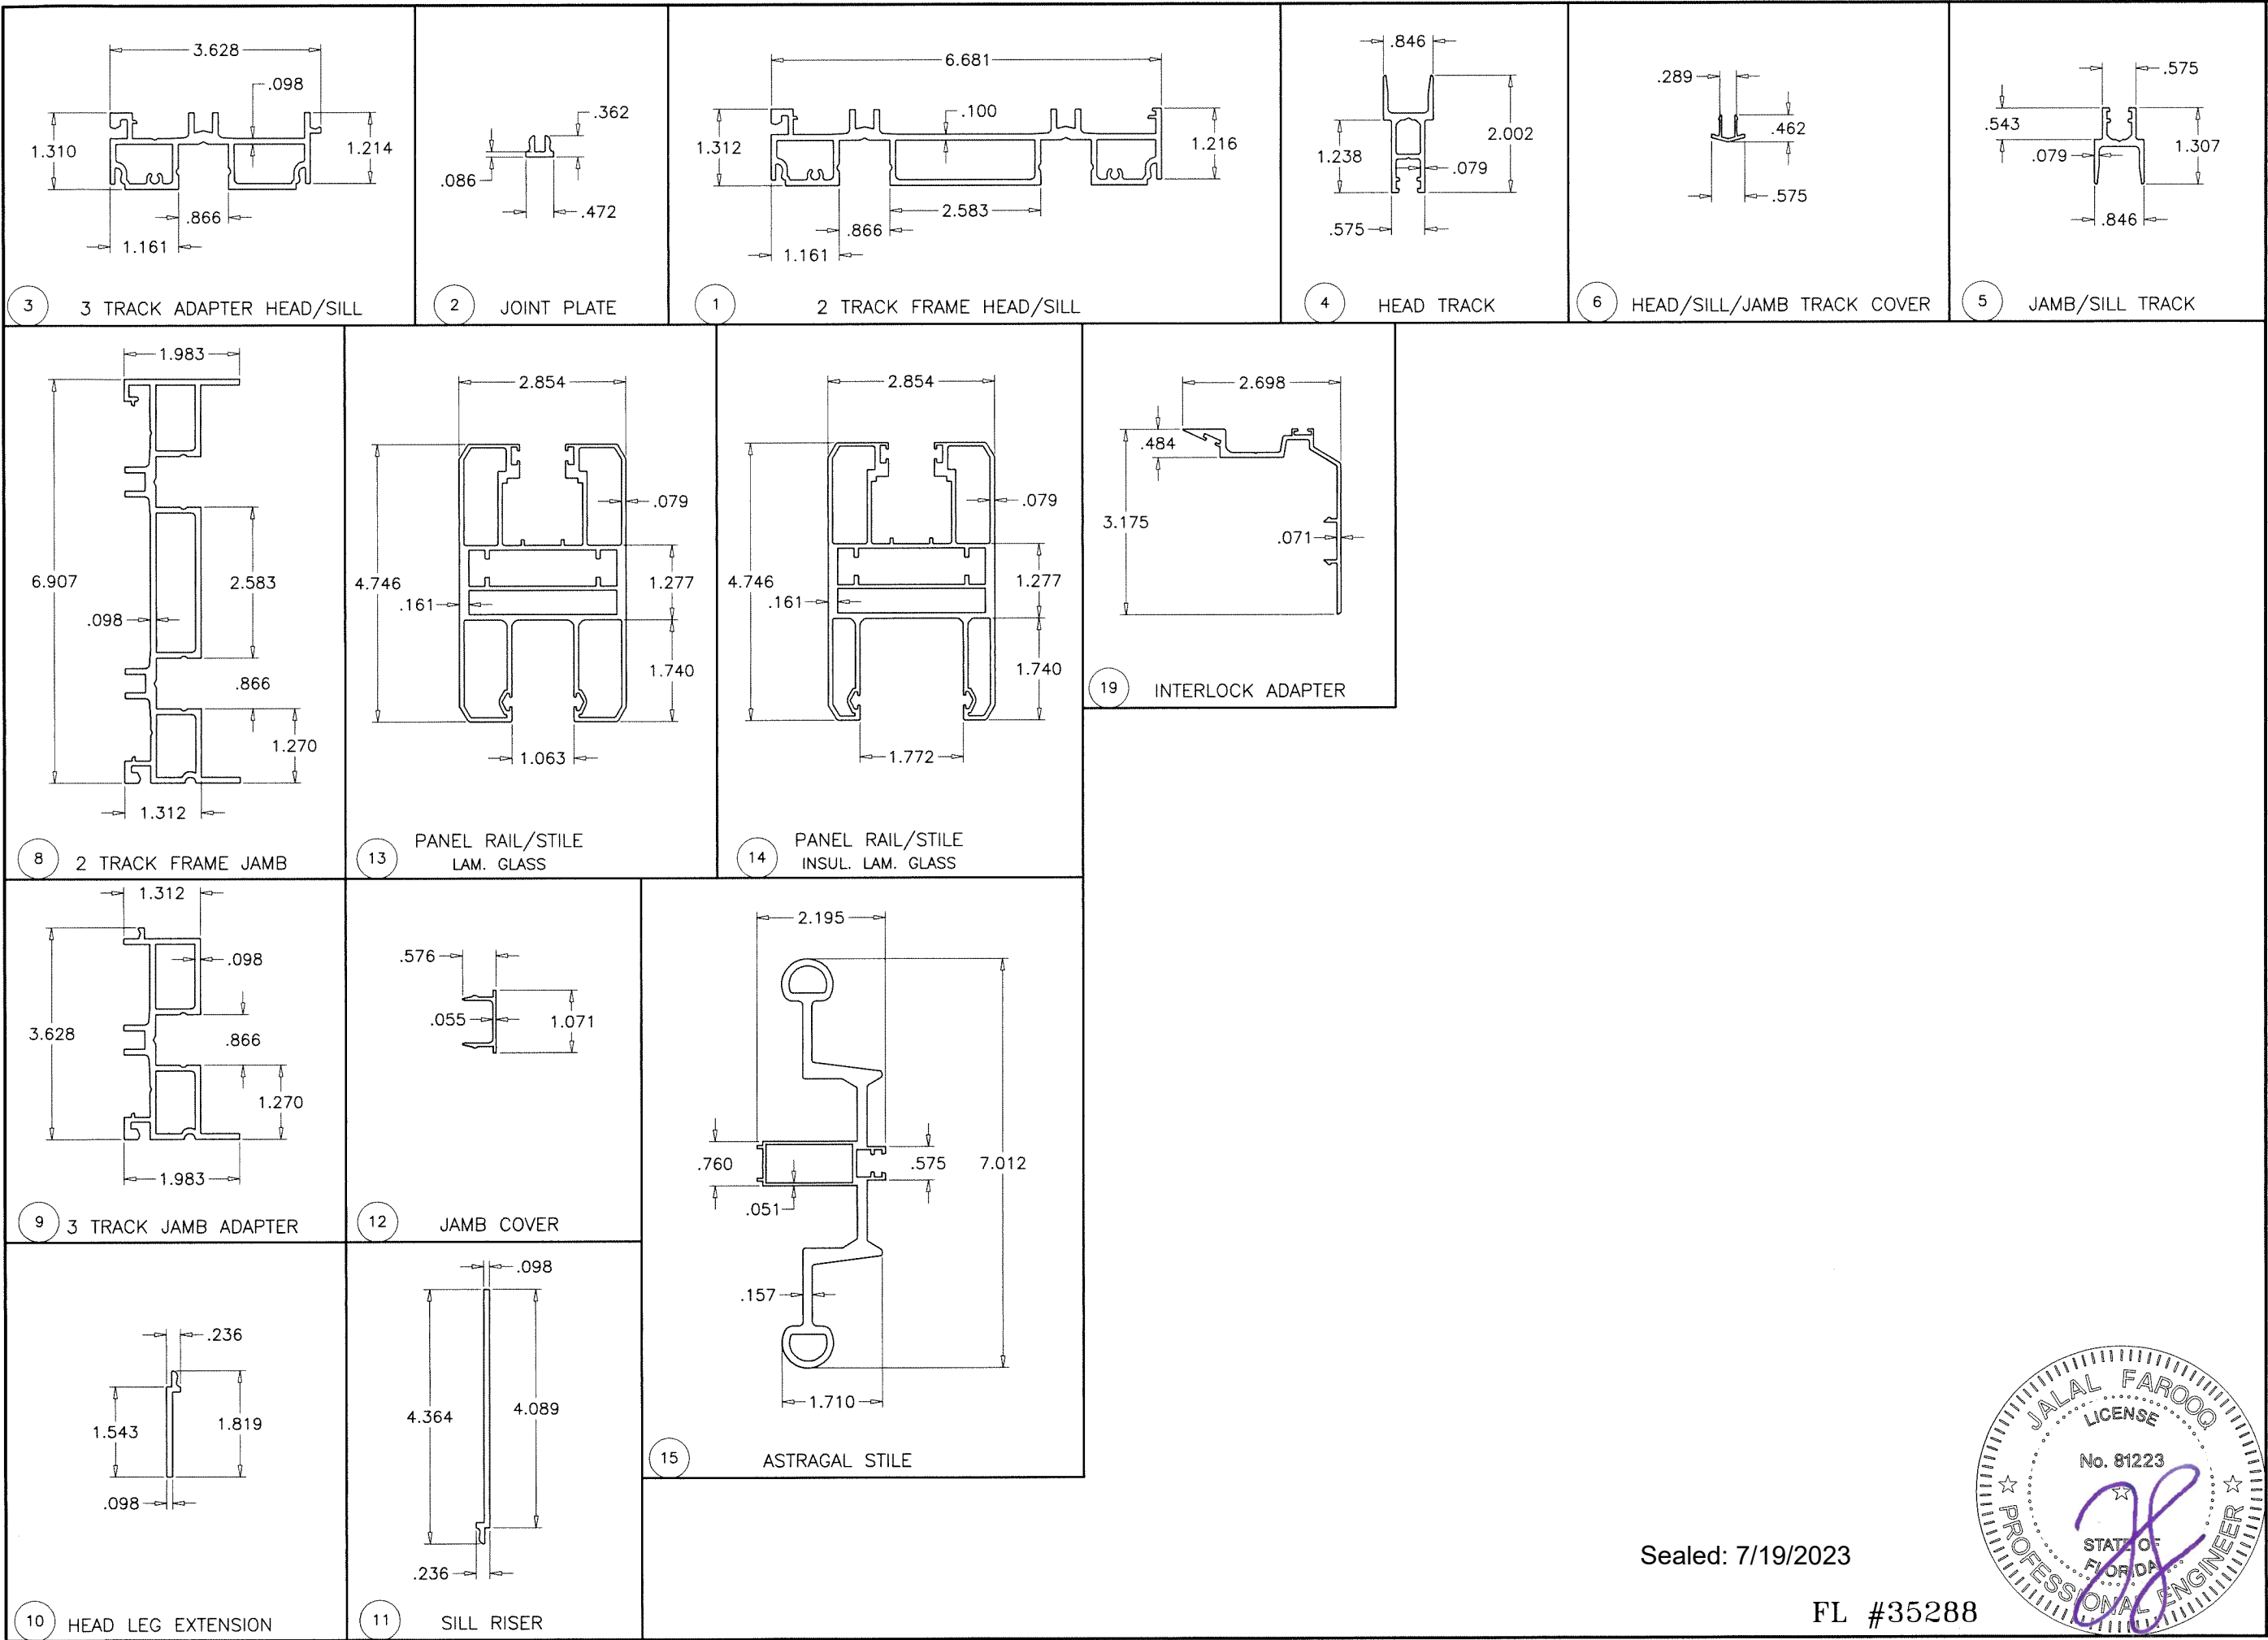

3 TRACK ADAPTER HEAD/SILL JOINT PLATE 2 TRACK FRAME HEAD/SILL HEAD TRACK HEAD/SILL/JAMB TRACK COVER JAMB/SILL TRACK

2 TRACK FRAME JAMB PANEL RAIL/STILE LAM. GLASS PANEL RAIL/STILE INSUL. LAM. GLASS INTERLOCK ADAPTER

3 TRACK JAMB ADAPTER JAMB COVER ASTRAGAL STILE

HEAD LEG EXTENSION SILL RISER

**AL-FAROOQ CORPORATION**
ENGINEERS & PRODUCT DEVELOPMENT
9360 SUNSET DRIVE, SUITE 220
MIAMI, FLORIDA 33173
TEL: (305) 264-8100 FAX: (305) 262-6978
COMP-ANL\20-88F-Ell

SERIES 180 ALUM SLIDING GLASS DOOR (L.M.I.)

Eurocraft Industries Inc.
7905 N.W. 77th Ave.
Medley, FL. 33166
Phone: (305) 713-1871 Fax: (305) 713-1872

revisions:	
no	date by description

date: 11-02-20

scale: 3/8" = 1"

dr. by: TARIQ

chk. by:

drawing no. 20-88F

sheet 11 of 13

Sealed: 7/19/2023

FL #35288



ITEM #	PART #	QUANTITY	DESCRIPTION	MATERIAL	MANF./SUPPLIER/REMARKS
1	DIV-947	2	2 TRACK FRAME HEAD/SILL	6063-T6	-
2	-	2	JOINT PLATE	6063-T6	-
3	DIV-949	2	3 TRACK ADAPTER HEAD/SILL	6063-T6	-
4	DIV-952	AS REQD.	HEAD TRACK	6063-T5	-
5	DIV-948	AS REQD.	JAMB/SILL TRACK	6063-T5	-
6	DIV-966	AS REQD.	HEAD/JAMB TRACK COVER	6063-T5	-
8	DIV-953	2	2 TRACK FRAME JAMB	6063-T6	-
9	DIV-954	2	3 TRACK JAMB ADAPTER	6063-T6	-
10	DIV-950	AS REQD.	HEAD LEG EXTENSION	6063-T5	-
11	DIV-986	1	SILL RISER	6063-T5	-
12	DIV-955	AS REQD.	JAMB COVER	6063-T5	-
13	DIV-979	4/ PANEL	PANEL RAIL/STILE (LAM. GLASS)	6063-T5	-
14	DIV-980	4/ PANEL	PANEL RAIL/STILE (INSUL. LAM. GLASS)	6063-T5	-
15	DIV-959	AS REQD.	ASTRAGAL STILE	6063-T5	-
19	DIV-960	AS REQD.	INTERLOCK ADAPTER	6063-T5	-
20	-	-	-	-	-
21	-	-	CORNER KEY	-	-
22	-	-	-	-	-
23	-	AS REQD.	FIN SEAL W'STRIPPING	WOOL	-
24	-	AS REQD.	LEAF W'STRIPPING	VINYL	-
25	-	2/ LITE	SETTING BLOCK	EPDM	DUROMETER 80±5 SHORE A
26	-	-	-	-	-
27	-	-	LOCK AND HANDLE	-	-
28	-	-	ADJUSTABLE STRIKE	-	-
29	-	2/ PANEL	ROLLER ASSEMBLY	-	AT 5" FROM EACH END
30	#10 X 1"	-	FRAME ASSEMBLY FASTENERS	ST. STEEL	PH SMS
31	-	-	-	-	-
32	#10 X 2"	AS REQD.	TRACK INSERT FASTENERS, AT 6" FROM ENDS & 12" O.C.	ST. STEEL	PH SELF DRILLING SCREWS
33	#10 X 3"	AS REQD.	ASTRAGAL ADAPTER FASTENERS, AT 2" FROM ENDS & 12" O.C.	ST. STEEL	PH SMS
34	#14 X 1-1/2"	3/ PANEL	FIXED PANEL FASTENERS, AT 10" FROM ENDS & AT MID SPAN	ST. STEEL	HH SELF DRILLING SCREWS
35	-	-	-	-	-

SEALANT:

ALL JOINTS AND FRAME CONNECTIONS SEALED WITH WHITE/ALUMINUM COLORED SILICONE.

LOCKS:

SURFACE MOUNT METALLIC THREE PLY DUAL HOOK LOCK AT 42" FROM BOTTOM FASTENED TO LOCK STILE WITH (2) #10 X 1-1/2" FH SELF DRILLING SCREWS

SURFACE MOUNT METALLIC KEEPER FACING LOCK AT 43-1/2" FROM BOTTOM FASTENED WITH (2) #10 X 1-1/2" FH SMS



Sealed: 7/19/2023

FL #35288

a f c

AL-FAROOQ CORPORATION
ENGINEERS & PRODUCT DEVELOPMENT
9360 SUNSET DRIVE, SUITE 220
MIAMI, FLORIDA 33173
TEL. (305) 264-8100 FAX. (305) 262-6978
(C.A.N. 3538)

SERIES 180 ALUM SLIDING GLASS DOOR (L.M.I.)


Eurocraft Industries Inc.
7905 N.W. 77th Ave.
Medley, FL 33166
Phone: (305) 713-1871 Fax: (305) 713-1872

revisions:
no date by description


date: 11-02-20
scale: 3/8" = 1"
dr. by: TARIQ
chk. by:

drawing no.
20-88F
sheet 12 of 13


COMP-ANL\20-88F-EII

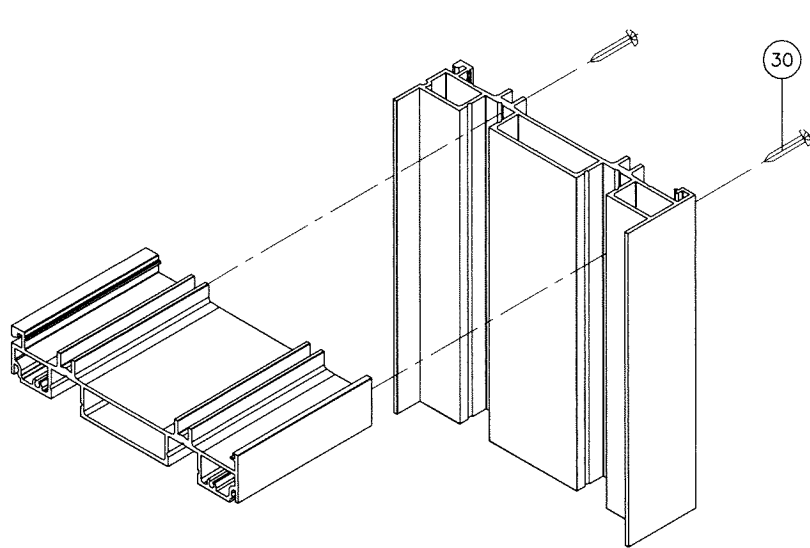


TOP/BOTTOM CORNER
(2 TRACK FRAMES)

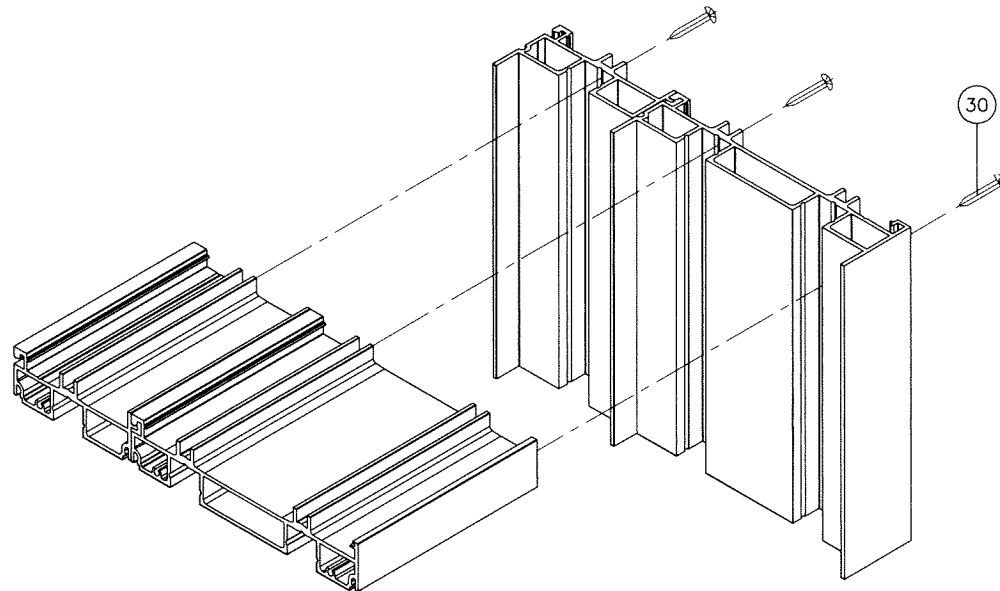

TOP/BOTTOM CORNER
(3 TRACK FRAMES)

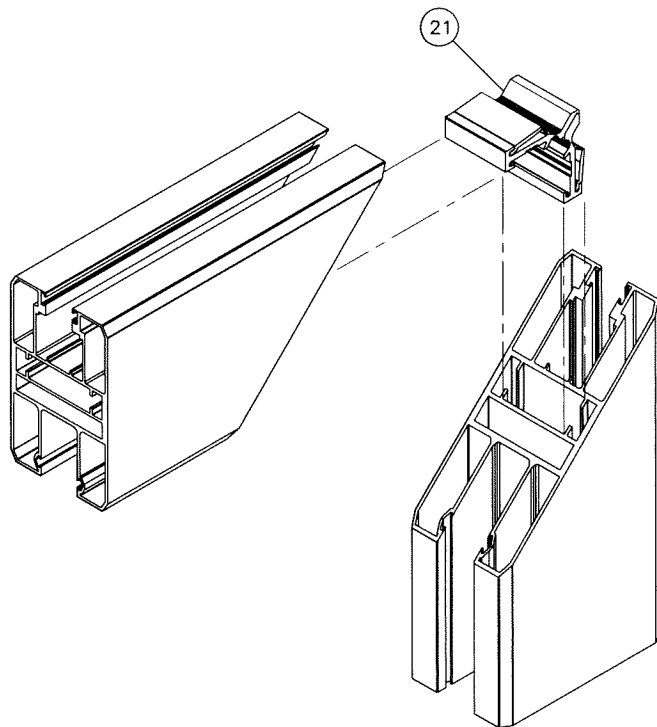


PANEL TOP/BOTTOM CORNER

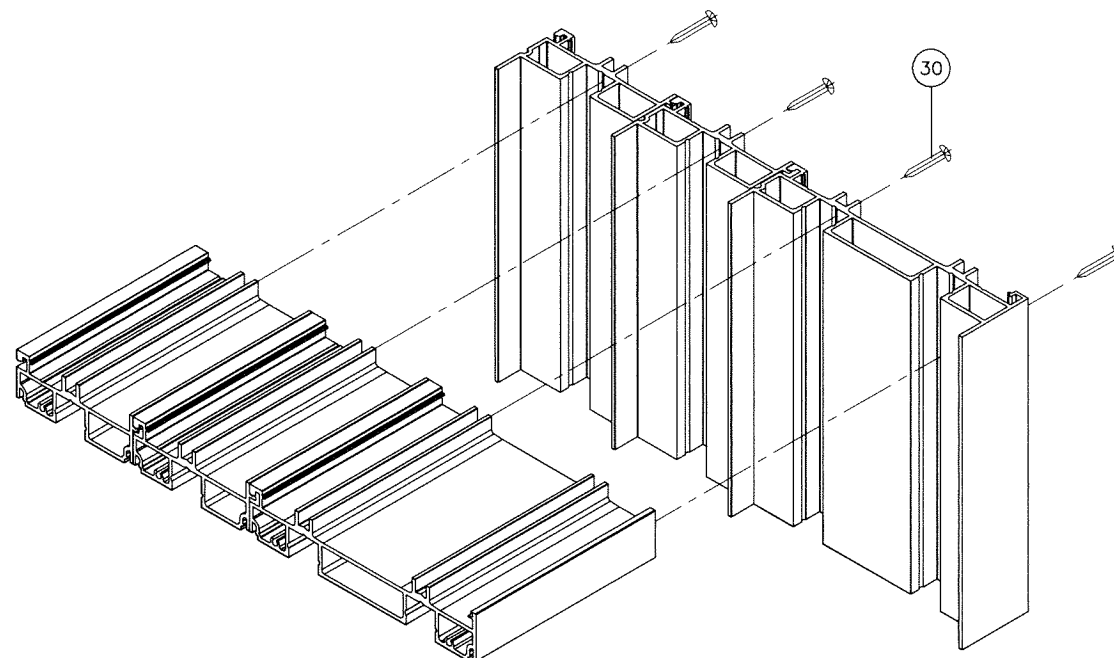

TOP/BOTTOM CORNER
(4 TRACK FRAMES)

Sealed: 7/19/2023

FL #35288

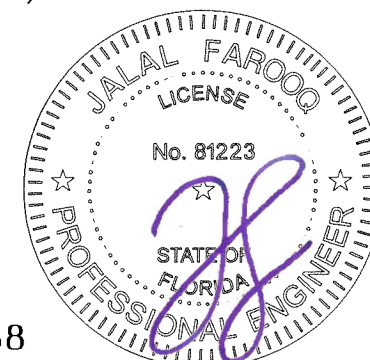

AL-FAROOQ CORPORATION
ENGINEERS & PRODUCT DEVELOPMENT
9360 SUNSET DRIVE, SUITE 220
MIAMI, FLORIDA 33173
TEL: (305) 264-8100 FAX: (305) 262-6978

a f c

COMP-ANL\20-88F-EII

SERIES 180 ALUM SLIDING GLASS DOOR (L.M.I.)

Eurocraft Industries Inc.
7905 N.W. 77th Ave.
Medley, FL 33166
Phone: (305) 713-1871 Fax: (305) 713-1872

COMP-ANL\20-88F-EII

revisions:		no	date	by	description

date: 11-02-20	scale: -	dr. by: TARIQ	chk. by:
----------------	----------	---------------	----------

drawing no.	20-88F
sheet	13 of 13