


GENERAL NOTES

1. This product has been evaluated and is in compliance with the 9th Edition (2026) Florida Building Code (FBC) structural requirements excluding the "High Velocity Hurricane Zone" (HVHZ).
2. Product anchors shall be as listed and spaced as shown on details. Anchor embedment to base material shall be beyond wall dressing or stucco.
3. When used in areas requiring wind borne debris protection, this product is required to be protected with an impact resistant covering that complies with FBC Sections 1609.1.2 & R301.2.1.2.
4. For 2x stud framing construction, anchoring of these units shall be the same as that shown for 2x buck masonry construction.
5. Site conditions that deviate from the details of this drawing require further engineering analysis by a licensed engineer or registered architect.
6. Fiber-Classic & Smooth-Star Door and Sidelite panels require the use of "J" part numbers and must be stained or painted within six months of installation.

TABLE OF CONTENTS			
SHEET #	DESCRIPTION	SHEET #	DESCRIPTION
1	Typical Elevations, Design Pressures & General Notes	8	Horizontal Cross Sections
2	Door Panel Details	9	Vertical Cross Sections (Thresholds)
3	Door Panel Details	10	Buck Anchoring
4	Sidelite Panel Details	11	Frame Anchoring
5	Elevations	12	Hardware Details
6	Horizontal & Vertical Cross Sections (2X Buck)	13	Glazing details
7	Horizontal & Vertical Cross Sections (1X Buck)	14	Bill of Materials & Components

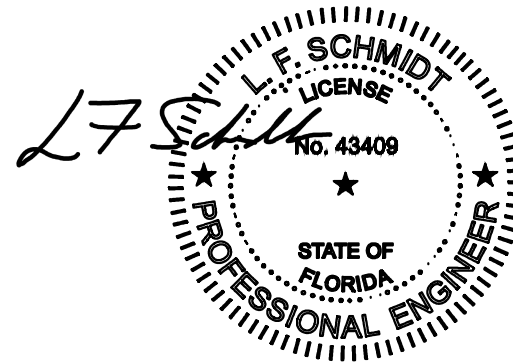


Digitally signed by
Lyndon F Schmidt
Date: 2026.08.10
16:23:29 -04'00'

This item has been digitally signed and sealed by
L. F. Schmidt, P.E. on the date adjacent to the seal.

Printed copies of this document are not
considered signed and sealed and the signature
must be verified on any electronic copies.

THIS PRODUCT APPROVAL IS VALID
ONLY FOR THE STATE OF FLORIDA

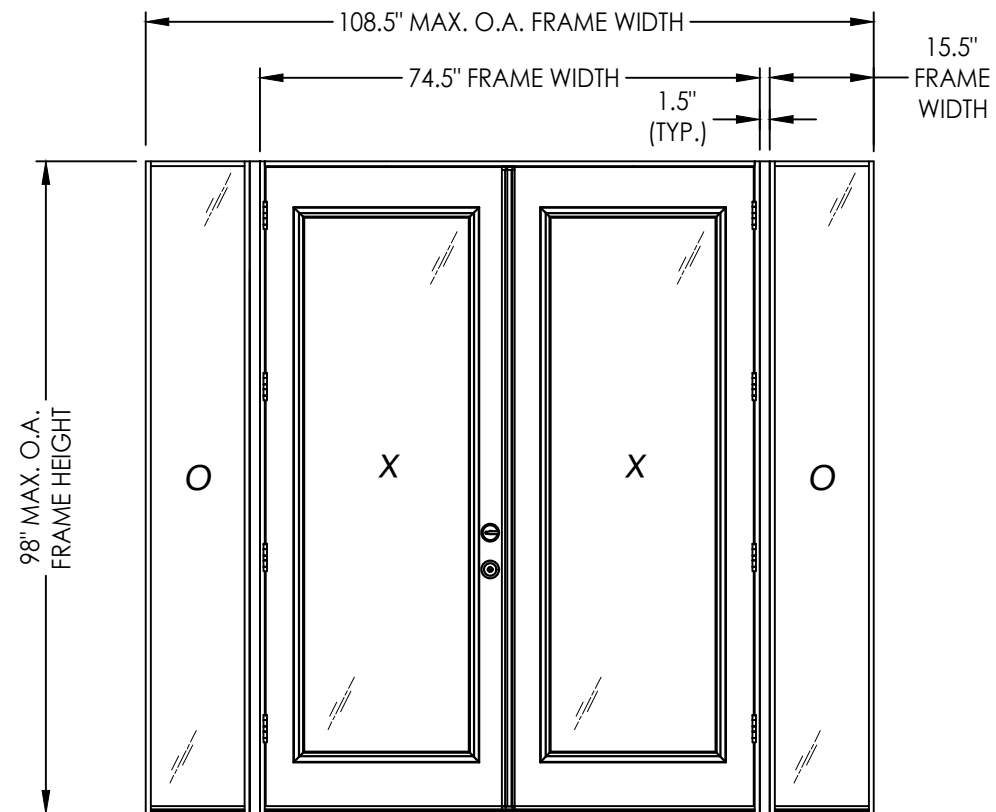

CONFIGURATION	DOOR GLAZING	2X REINFORCEMENT REQUIRED	ASTRAGAL	DESIGN PRESSURE (PSF) w/ FJ PINE JAMBS		DESIGN PRESSURE (PSF) w/ COMPOSITE JAMBS	
				POSITIVE	NEGATIVE	POSITIVE	NEGATIVE
OXXO	LIP LITE	NO	STANDARD	+30.0	-35.0	+30.0	-35.0
		YES	COASTAL	+35.0	-40.0	+35.0	-40.0
	FLUSH	NO	STANDARD	+30.0	-35.0	+35.0	-40.0
		YES	COASTAL	+45.0	-45.0	+50.0	-50.0

Documents Prepared By:
Lyndon F. Schmidt
P.E. No. 43409

R^gW BUILDING CONSULTANTS, INC.
P.O. Box 230, Valrico, FL 33595
Phone No.: 813.659.9197
FBPE Registry License No. 9813

PRODUCT: THERMA-TRU
FIBERGLASS DOOR

PART OR ASSEMBLY:
TYPICAL ELEVATION, DESIGN
PRESSURES & GENERAL NOTES

2	7/01/26	UPDATE TO 9TH ED.	(2026)	FBC	LFS
1	7/24/23	UPDATE TO 8TH ED.	(2023)	FBC	LFS
NO.	DATE	BY			
REVISIONS					

DATE: 12/10/20

SCALE: *N.T.S.*

DWG. BY: *RW*


CHK. BY: LFS

DRAWING NO.:





FL-35436.12

SHEET 1 OF 14

Z:\2023 FBC Drawings\Therma-Tru\FL-35436 R3\FL-35436.10,12.dwg

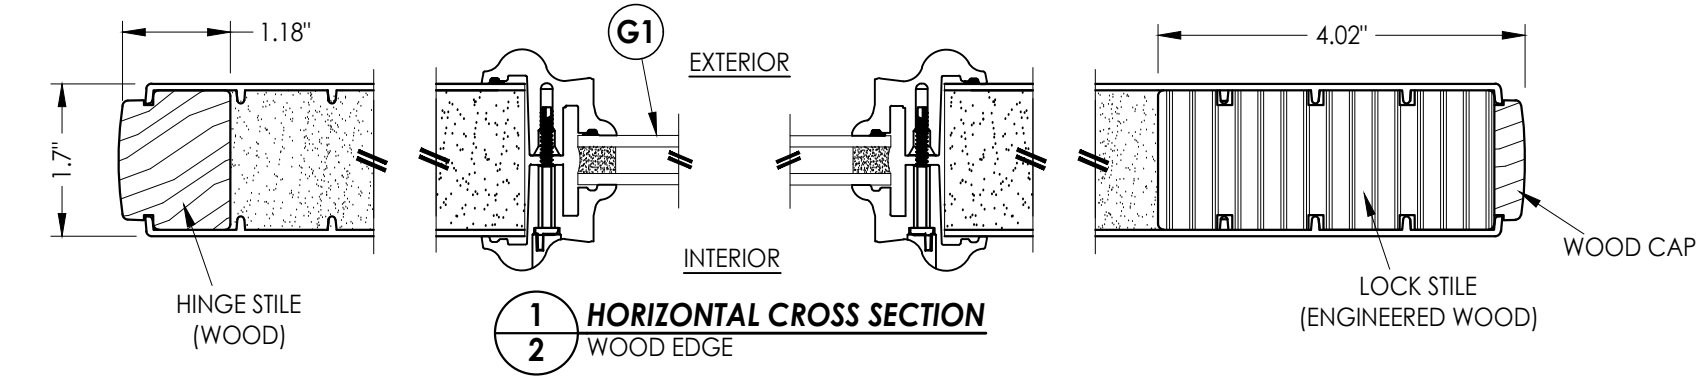

NOTE: BOOK, HYBRID & U1 DOORS
MAY EACH BE FABRICATED AS WOOD
OR COMPOSITE EDGE DOORS.

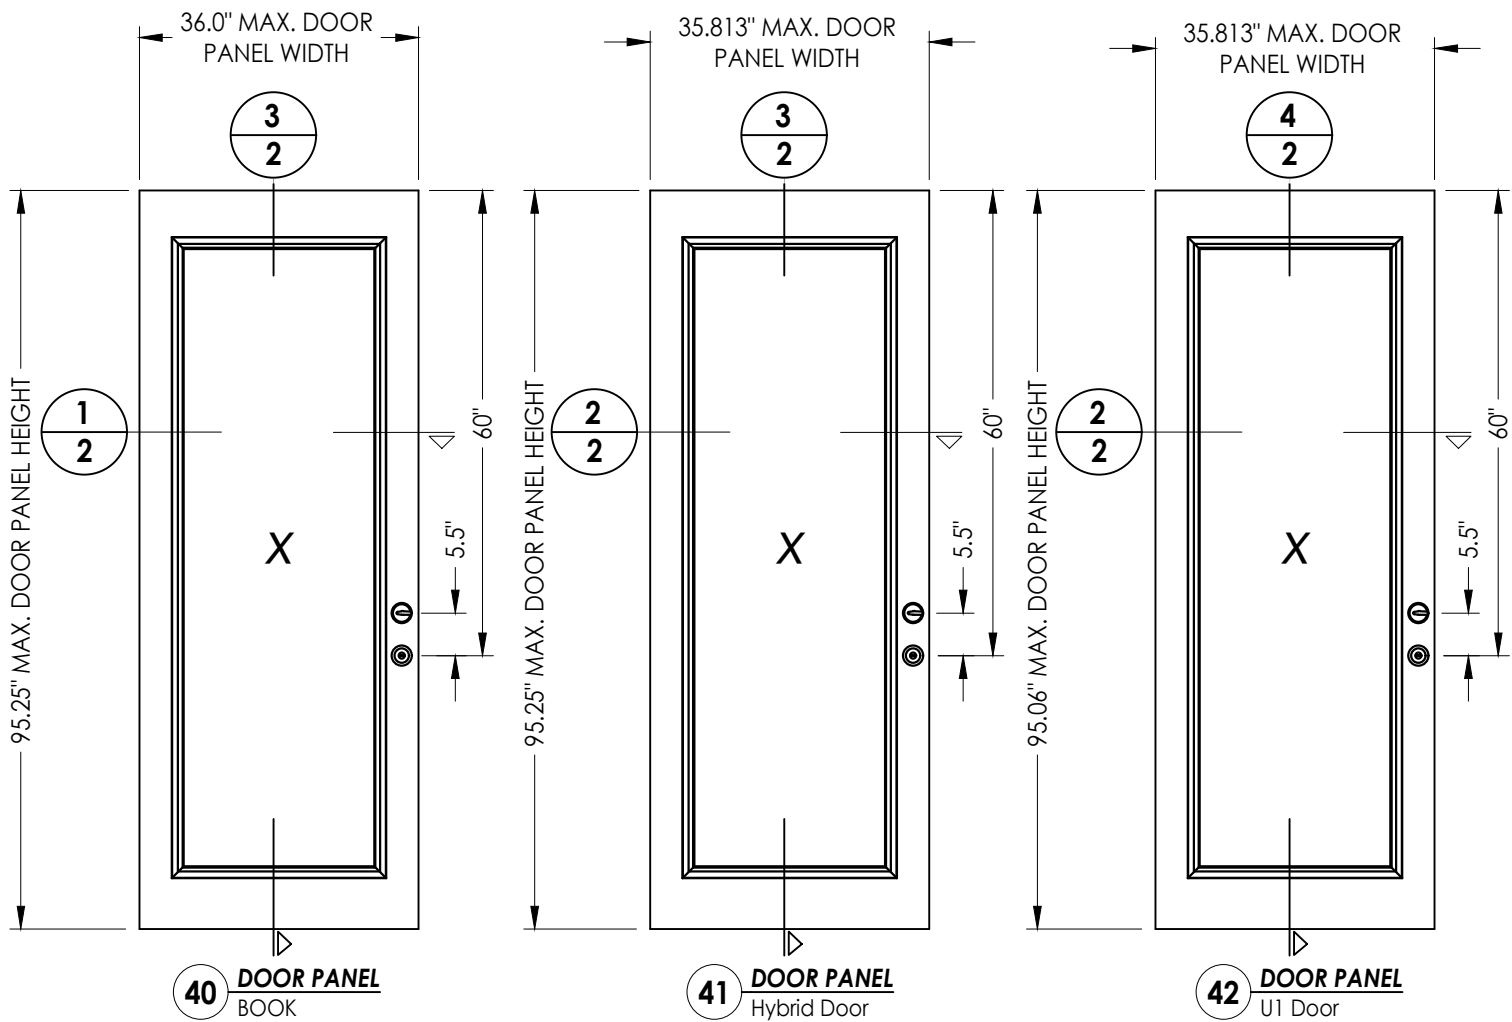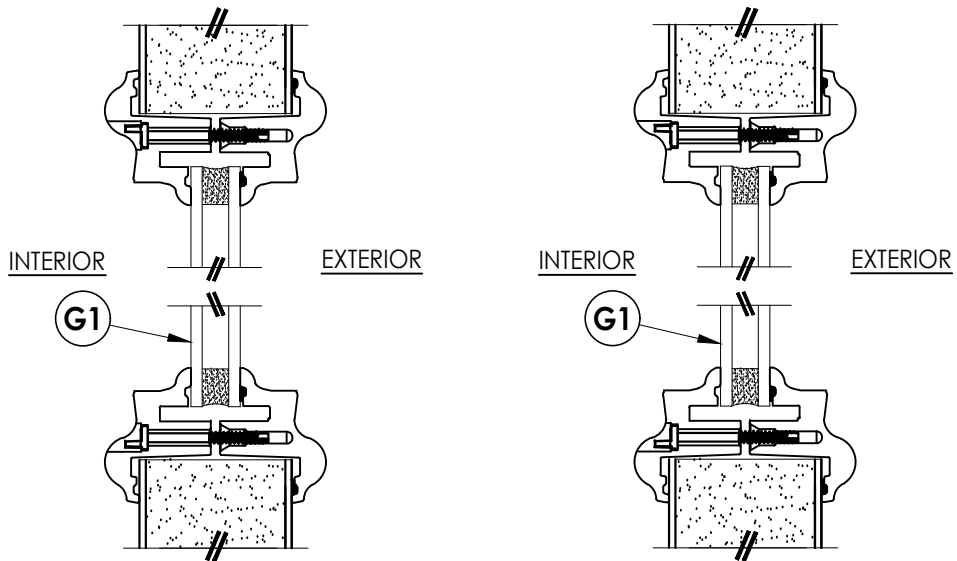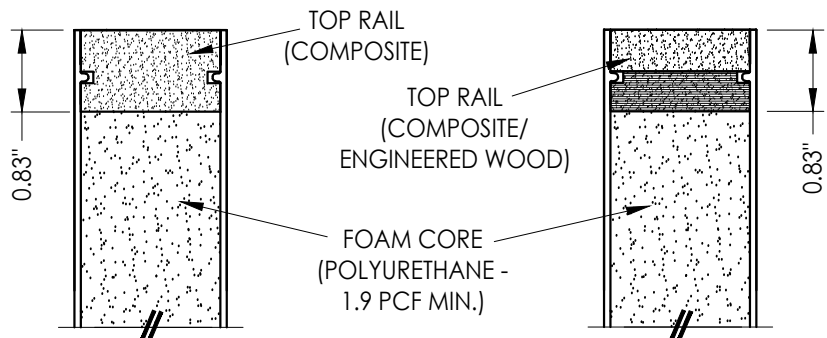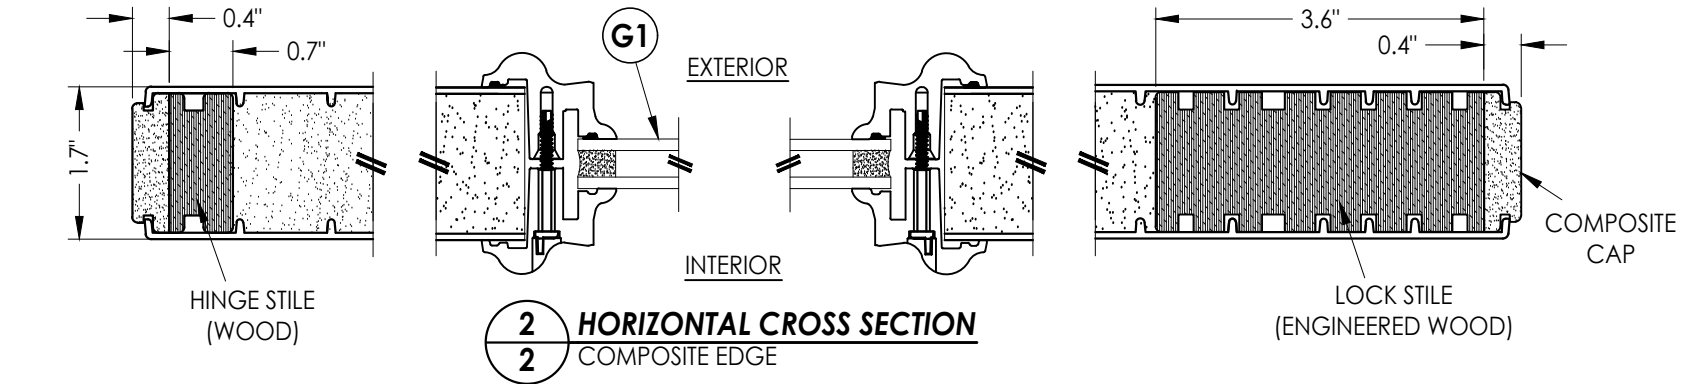

Documents Prepared By:
Lyndon F. Schmidt
P.E. No. 43409

RW BUILDING CONSULTANTS, INC.
P.O. Box 230, Valrico, FL 33595
Phone No.: 813.659.9197
FBPE Registry License No. 9813






PRODUCT:
THERMA-TRU
FIBERGLASS DOOR

PART OR ASSEMBLY:
DOOR PANEL DETAILS


NO.	DATE	REVISIONS	BY
2	7/01/26	UPDATE TO 9TH ED. (2026)	FBC
1	7/24/23	UPDATE TO 8TH ED. (2023)	FBC

DATE: 12/10/20
SCALE: N.T.S.
DWG. BY: RW
CHK. BY: LFS
DRAWING NO.: FL-35436.12
SHEET 2 of 14

Z:\2023 FBC Drawings\Therma-Tru\FL-35436 R3\FL-35436.10,12.dwg



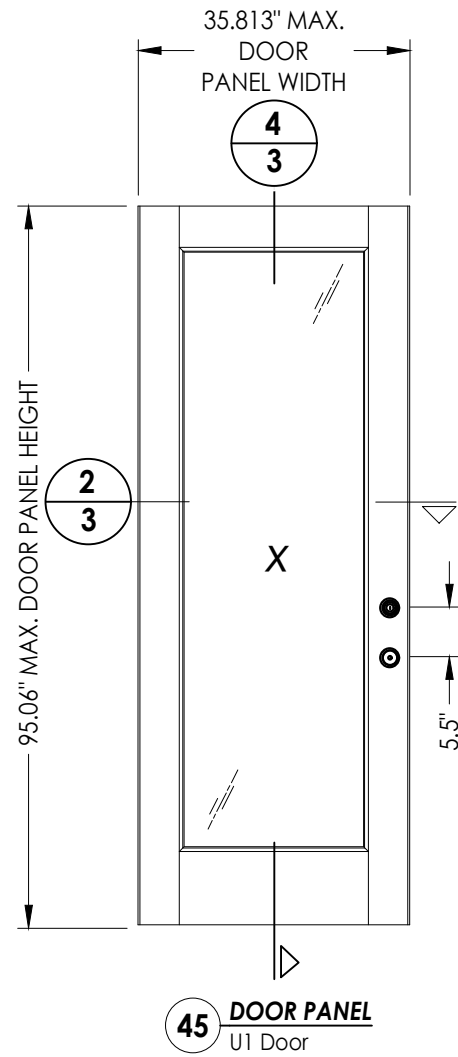
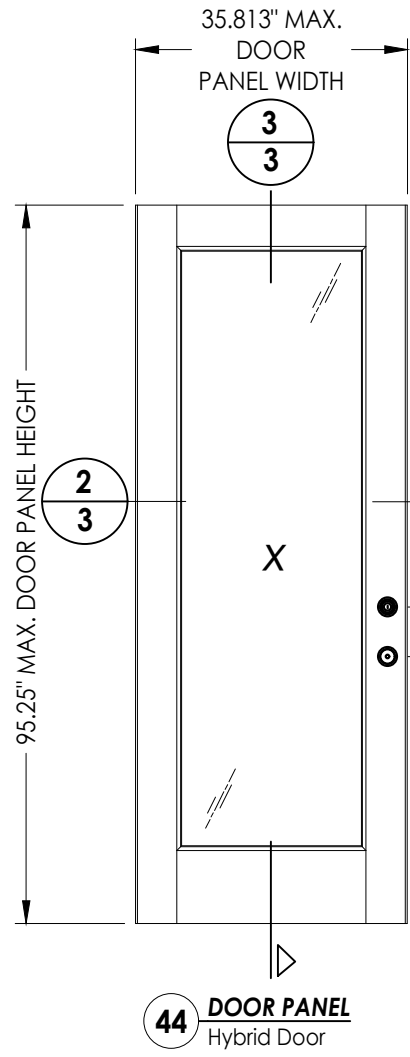
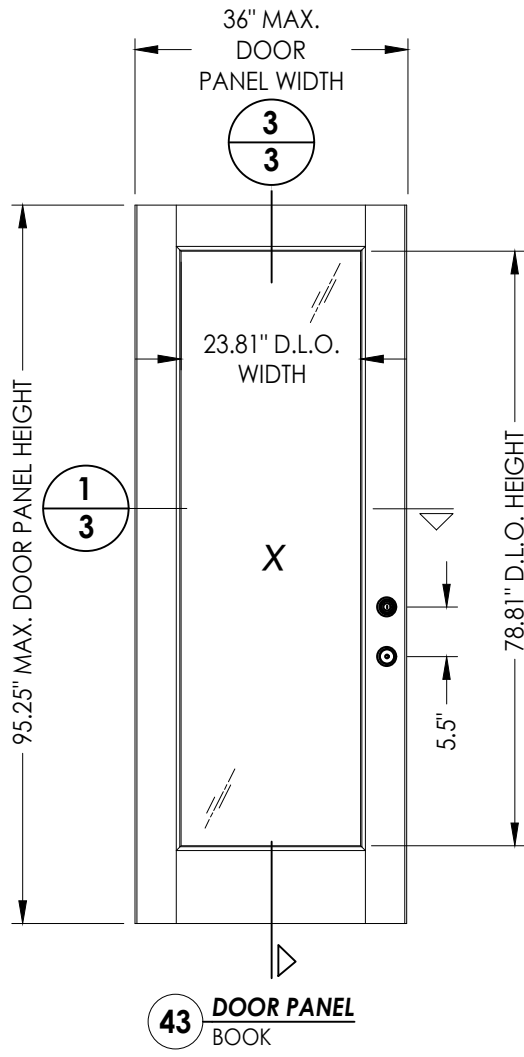
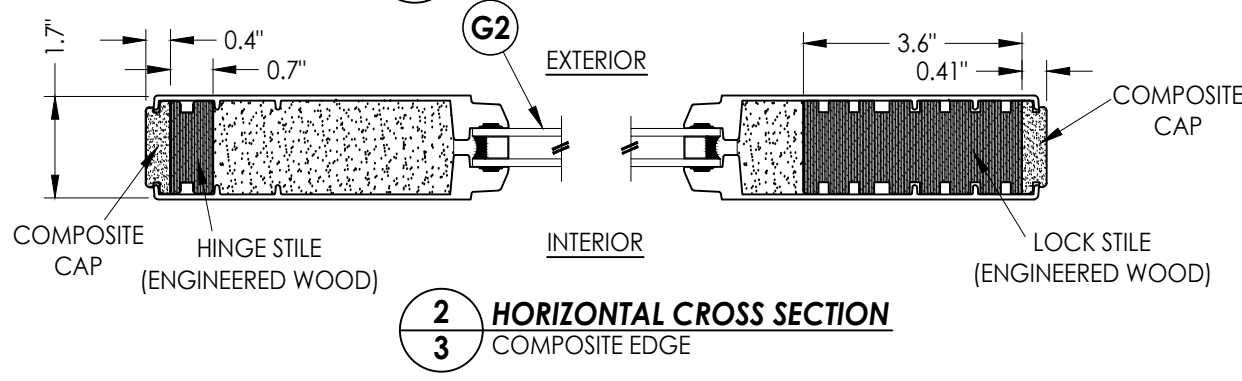
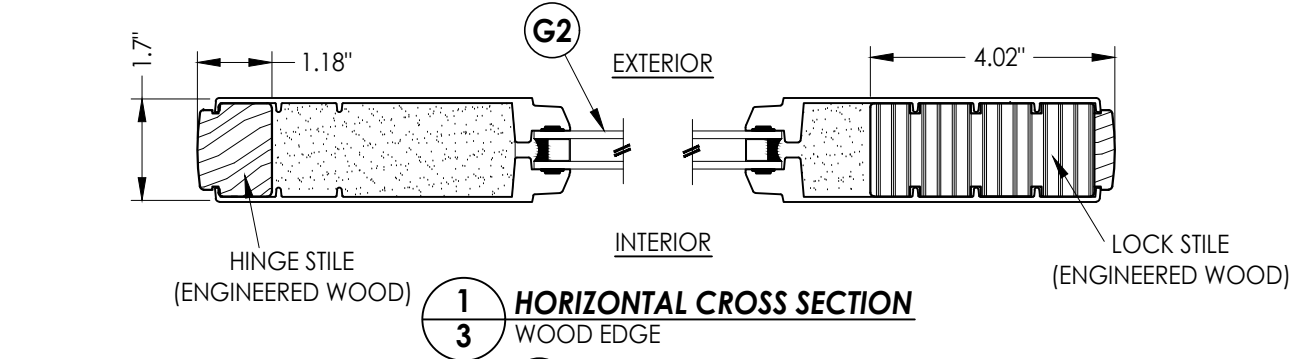


NOTE: BOOK, HYBRID & U1 DOORS
MAY EACH BE FABRICATED AS WOOD
OR COMPOSITE EDGE DOORS.

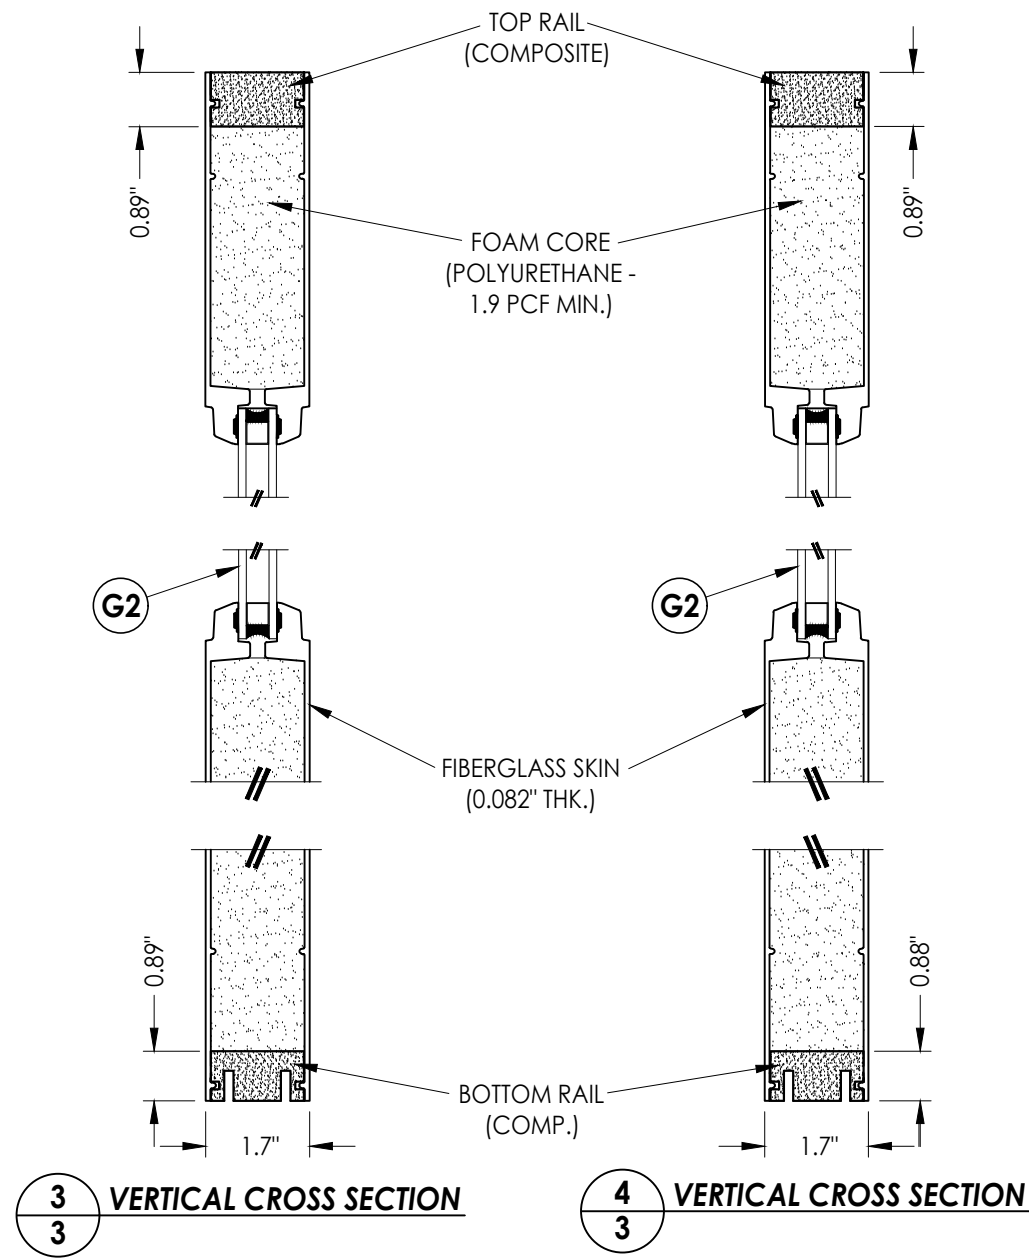

Documents Prepared By: Lyndon F. Schmidt P.E. No. 43409		R.W. BUILDING CONSULTANTS, INC. P.O. Box 230, Valrico, FL 33595 Phone No.: 813.659.9197 FBPE Registry License No. 9813	
PRODUCT: THERMA-TRU FIBERGLASS DOOR		PART OR ASSEMBLY: DOOR PANEL DETAILS	
		LFS	BY
		FBC	
2	7/01/26	UPDATE TO 9TH ED. (2026)	
1	7/24/23	UPDATE TO 8TH ED. (2023)	
NO.	DATE		
REVISIONS			
DATE: 12/10/20			
SCALE: N.T.S.			
DWG. BY: RW			
CHK. BY: LFS			
DRAWING NO.: FL-35436.12			
SHEET 3 OF 14			

Z:\2023 FBC Drawings\Therma-Tru\FL-35436 R3\FL-35436.10,12.dwg

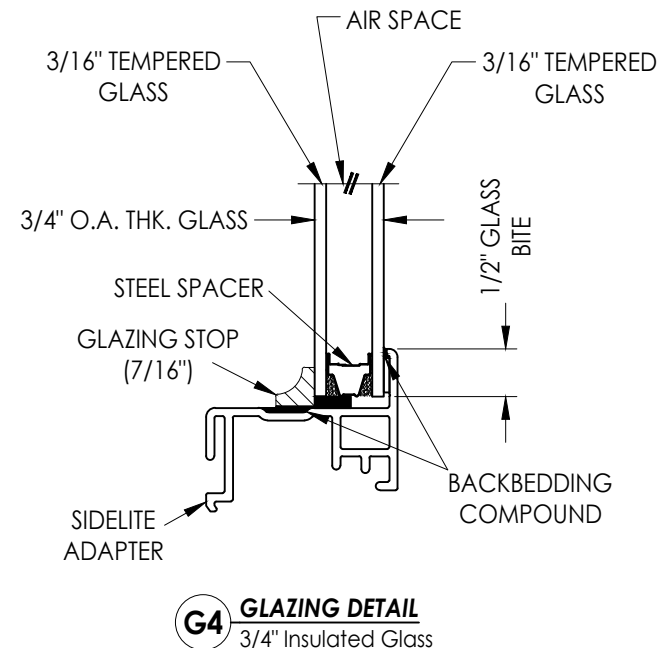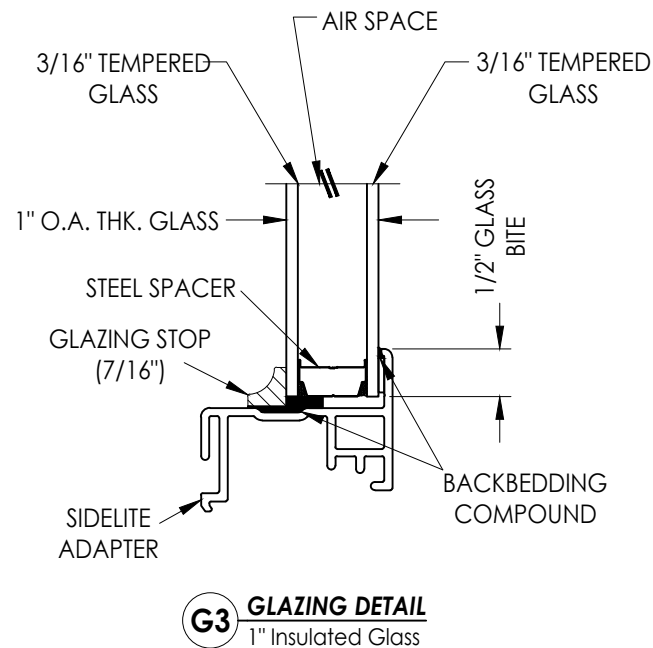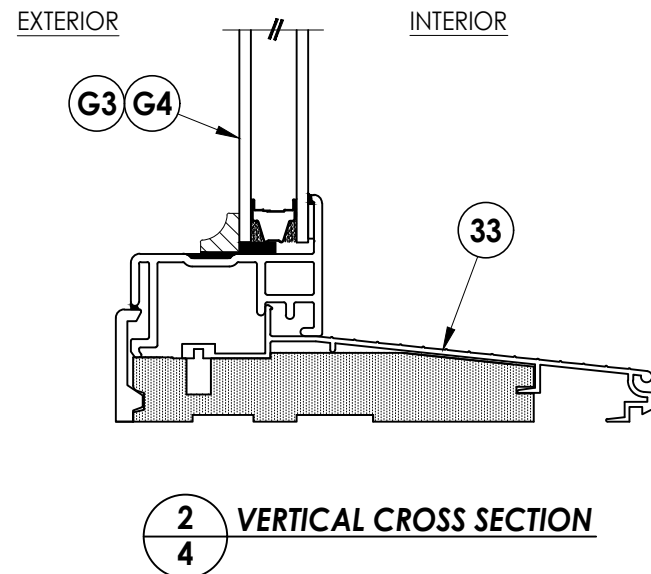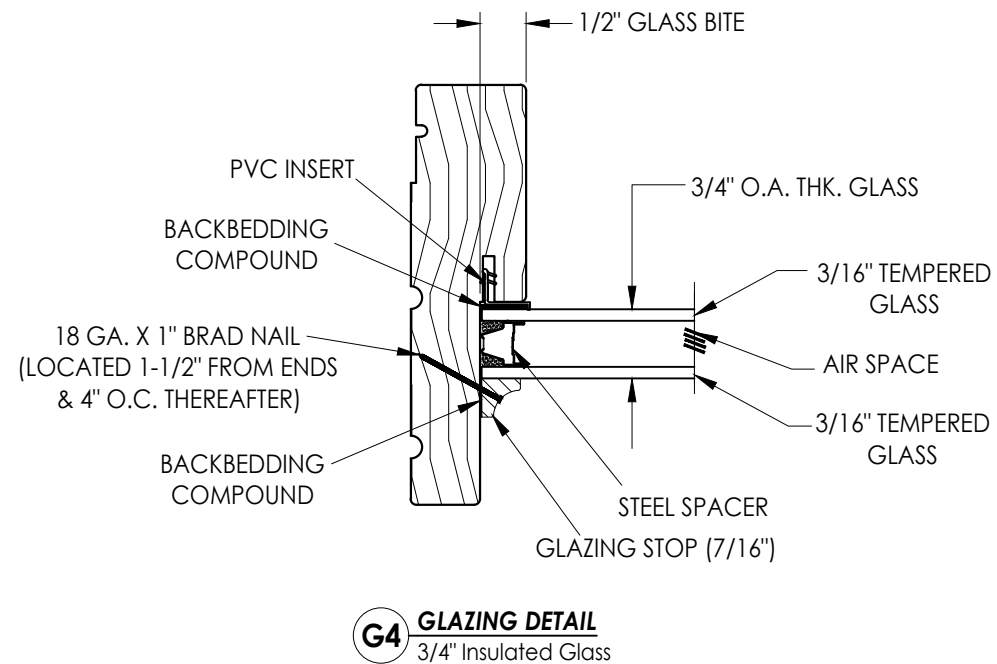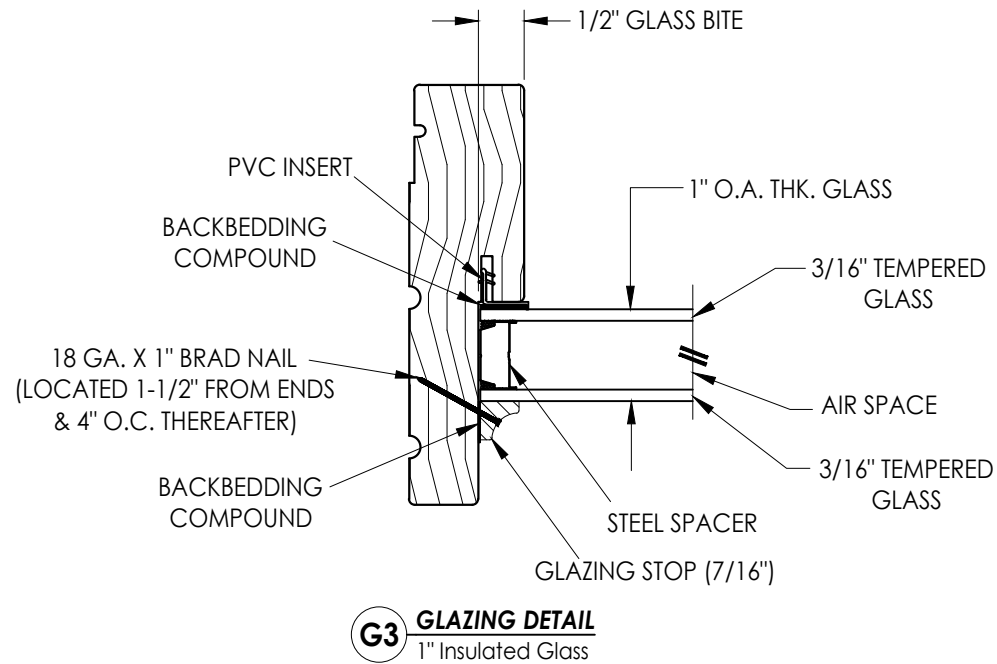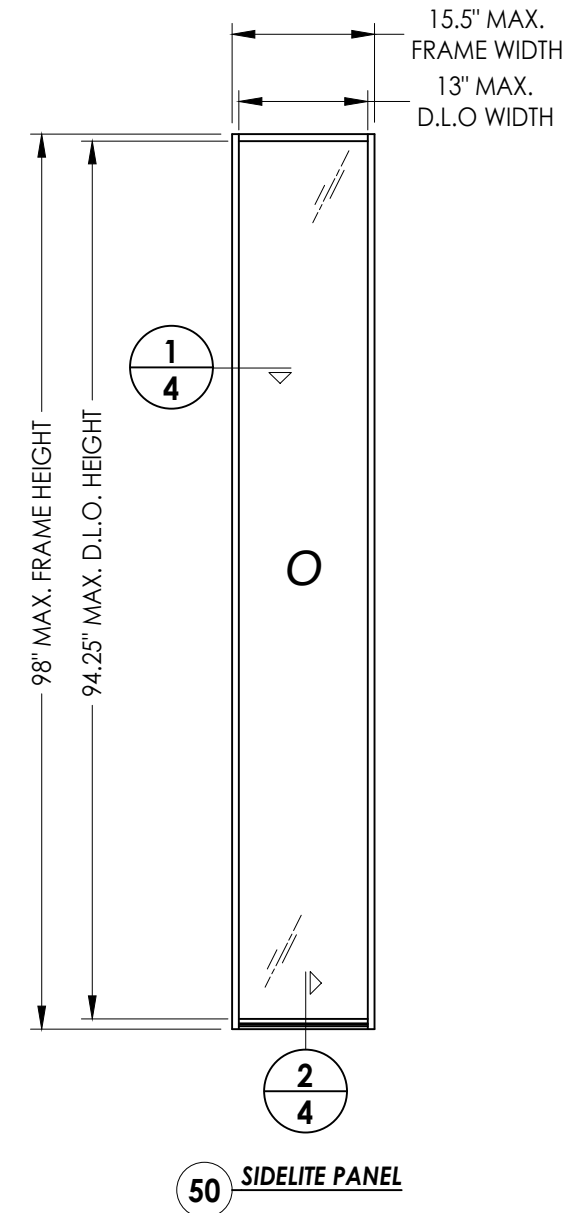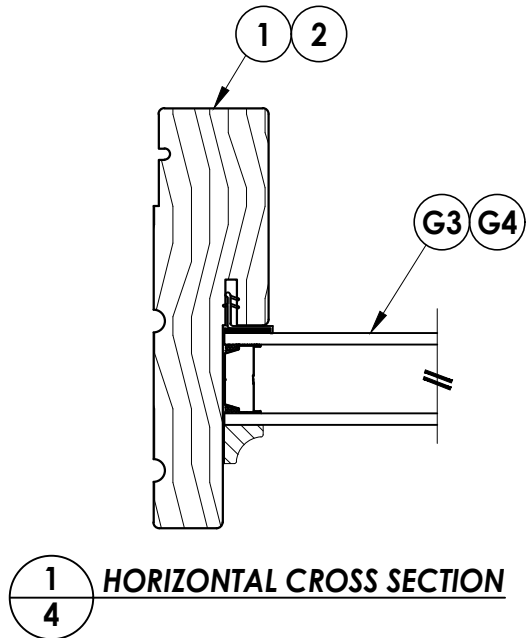

Documents Prepared By: Lyndon F. Schmidt P.E. No. 43409				RWBUILDING CONSULTANTS, INC. P.O. Box 230, Valrico, FL 33595 Phone No.: 813.659.9197 FBPE Registry License No. 9813			
PRODUCT: THERMA-TRU FIBERGLASS DOOR				PART OR ASSEMBLY: SIDELITE PANEL DETAILS			
				LFS	FBC	BY	
				2	7/01/26	UPDATE TO 9TH ED. (2026)	FBC
				1	7/24/23	UPDATE TO 8TH ED. (2023)	FBC
				NO.	DATE		
				REVISIONS			
DATE: 12/10/20							
SCALE: N.T.S.							
DWG. BY: RW							
CHK. BY: LFS							
DRAWING NO.: FL-35436.12							
SHEET 4 OF 14							

Technical drawing of a double door elevation. The drawing shows two doors with transoms, each marked with a large 'X'. Hardware callouts are as follows:

- Top center: Two circles, each containing '2' over '6'.
- Top right: Two circles, each containing '3' over '6'.
- Bottom left: A circle containing '1' over '9'.
- Bottom right: A circle containing '2' over '9'.
- Left side (on the left door): A circle containing '1' over '8' and another containing '2' over '8'.
- Right side (on the right door): A circle containing '1' over '6' and another containing '1' over '7'.
- Center (between doors): A circle containing '3' over '8'.

Arrows point from the callouts to the corresponding hardware locations on the doors. A line points from the text 'SEE HARDWARE CHART' to the central hardware callout. The text 'ELEVATION' is underlined, and 'OXXO' is written below it.

HARDWARE TABLE		
MANUFACTURER	MODEL	
SCHLAGE	KNOB: F51 DEADBOLT: B60	
KWIKSET	KNOB: SIGNATURE SERIES DEADBOLT: SIGNATURE SERIES (980)	




DATE: 12/10/20
 SCALE: N.T.S.
 DWG. BY: RW
 CHK. BY: LFS
 DRAWING NO.: FL-35436.12
 SHEET 5 OF 14

PRODUCT:	THERMA-TRU FIBERGLASS DOOR
PART OR ASSEMBLY:	ELEVATIONS

Documents Prepared By:
Lyndon F. Schmidt
P.E. No. 43409




***RW* BUILDING CONSULTANTS, INC.**
P.O. Box 230, Valrico, FL 33595
Phone No.: 813.659.9197
FBPE Registry License No. 9813

Z:\2023 FBC Drawings\Therma-Tru\FL-35436 R3\FL-35436.10,12.dwg

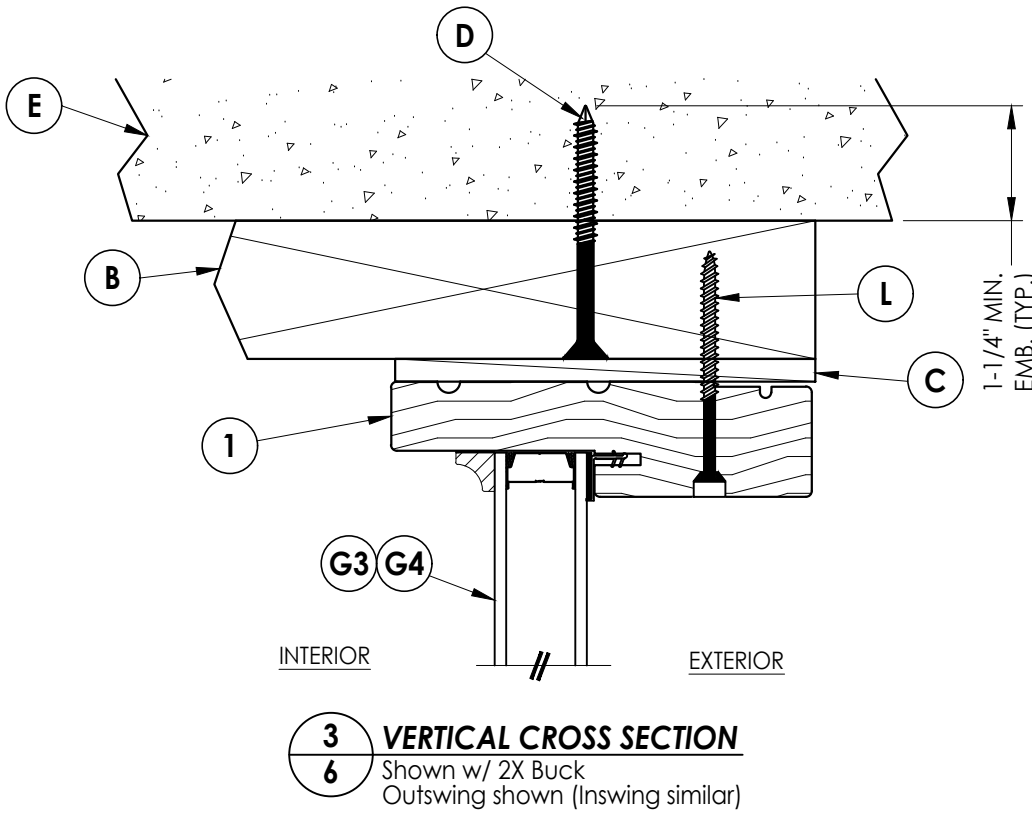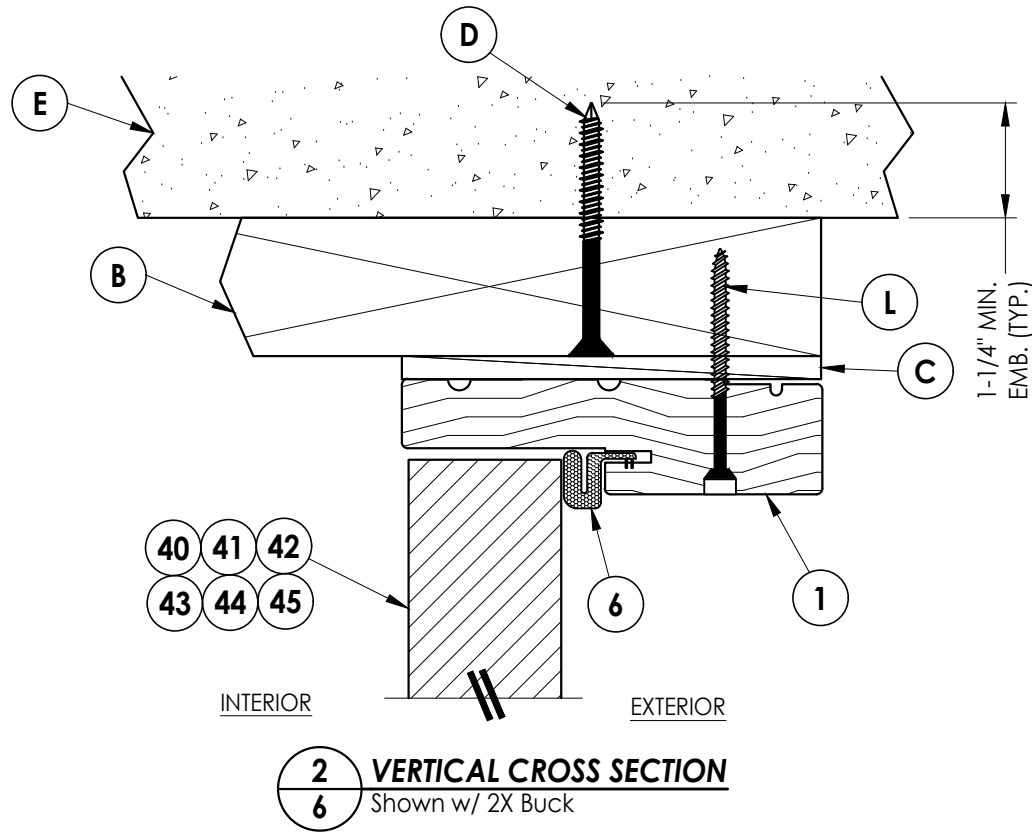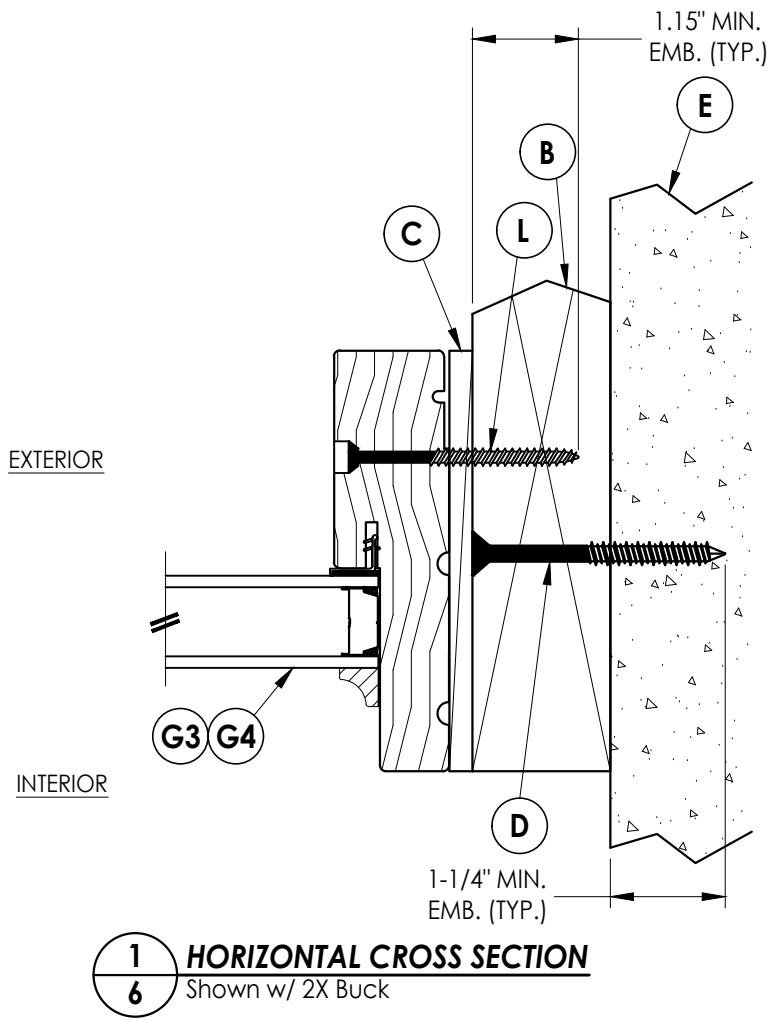

Documents Prepared By: Lyndon F. Schmidt P.E. No. 43409		PRODUCT: THERMA-TRU FIBERGLASS DOOR		PART OR ASSEMBLY: HORIZONTAL & VERTICAL CROSS SECTIONS (2X BUCK)		BUILDING CONSULTANTS, INC. P.O. Box 230, Valrico, FL 33595 Phone No.: 813.659.9197 FBPE Registry License No. 9813	
2	7/01/26	UPDATE TO 9TH ED. (2026)	FBC	LFS			
1	7/24/23	UPDATE TO 8TH ED. (2023)	FBC	LFS			
NO.	DATE			BY			
				REVISIONS			
DATE: 12/10/20							
SCALE: N.T.S.							
DWG. BY: RW							
CHK. BY: LFS							
DRAWING NO.: FL-35436.12							
SHEET 6 OF 14							

Z:\2023 FBC Drawings\Therma-Tru\FL-35436 R3\FL-35436.10,12.dwg

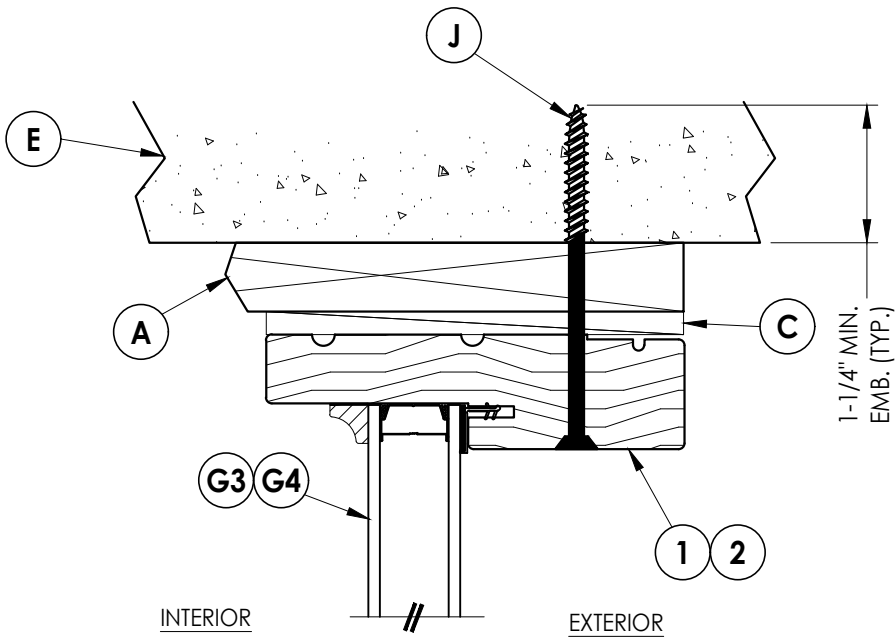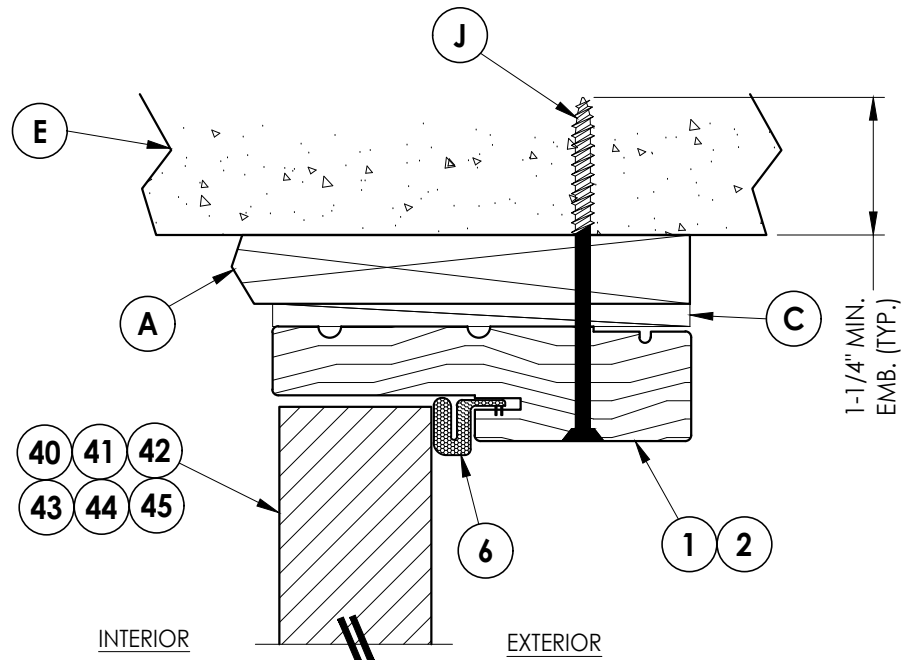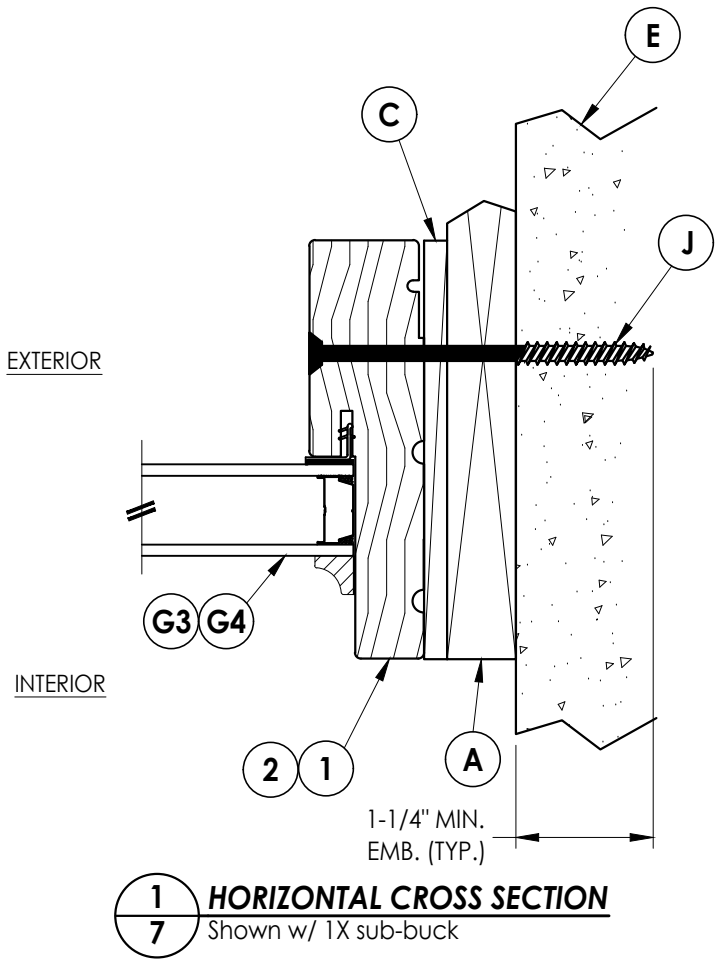




DATE: 12/10/20
SCALE: N.T.S.
DWG. BY: RW
CHK. BY: LFS
DRAWING NO.: FL-35436.12
SHEET 7 OF 14

PRODUCT: THERMA-TRU
FIBERGLASS DOOR
PART OR ASSEMBLY:
HORIZONTAL & VERTICAL
CROSS SECTIONS (1X BUCK)

Documents Prepared By:
Lyndon F. Schmidt
P.E. No. 43409

RW BUILDING CONSULTANTS, INC.
P.O. Box 230, Valrico, FL 33595
Phone No.: 813.659.9197
FBPE Registry License No. 9813



Z:\2023 FBC Drawings\Therma-Tru\FL-35436 R3\FL-35436.10,12.dwg

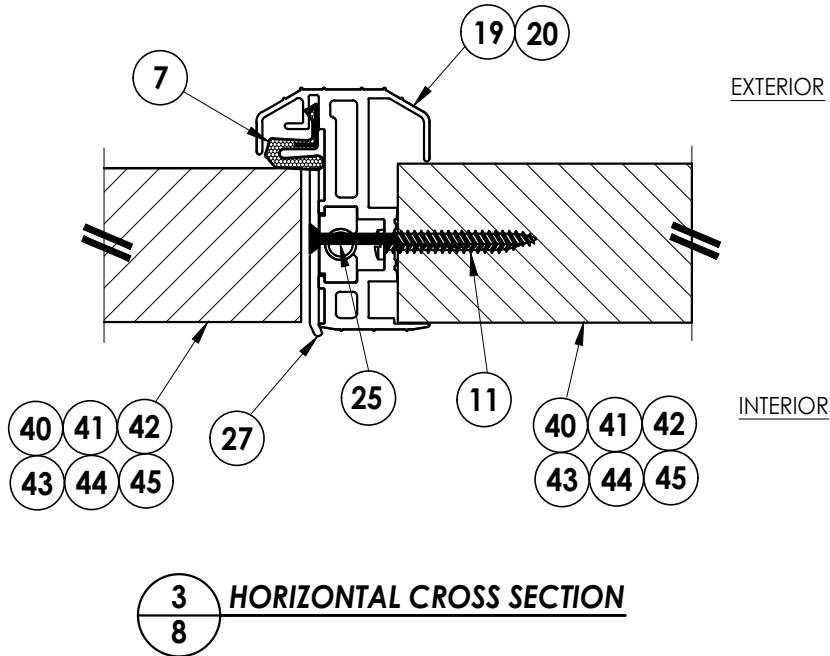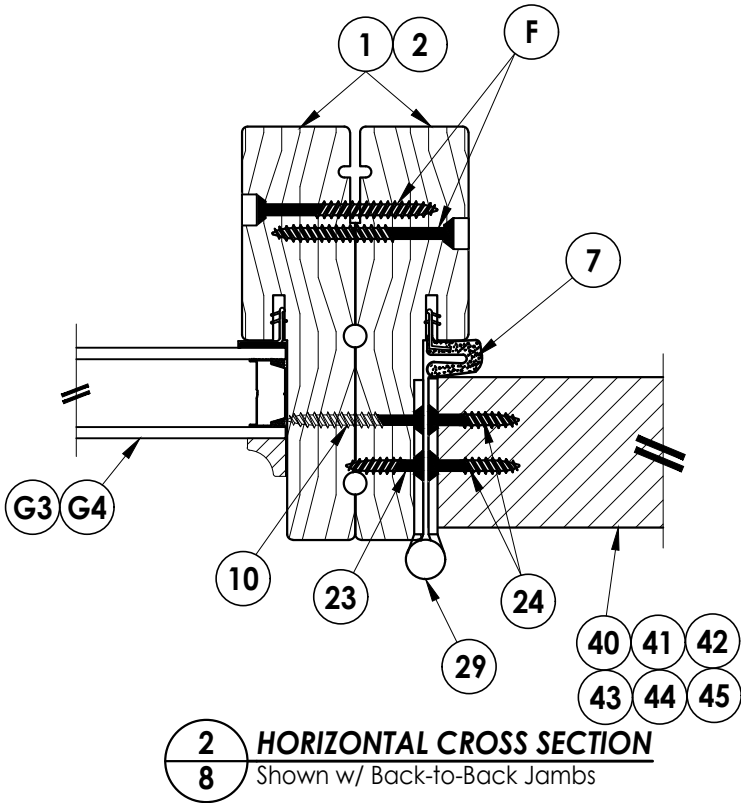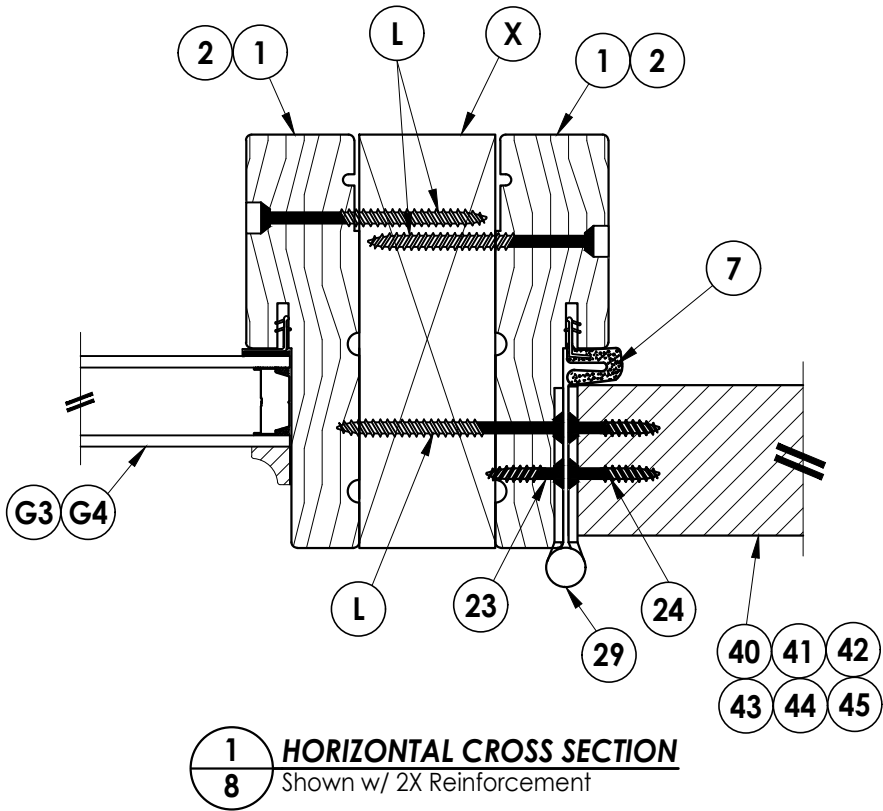

Documents Prepared By: Lyndon F. Schmidt P.E. No. 43409										<i>RW</i> BUILDING CONSULTANTS, INC. P.O. Box 230, Valrico, FL 33595 Phone No.: 813.659.9197 FBPE Registry License No. 9813									
PRODUCT: THERMA-TRU FIBERGLASS DOOR										PART OR ASSEMBLY: HORIZONTAL & VERTICAL CROSS SECTIONS (1X BUCK)									
										2	7/01/26	UPDATE TO 9TH ED. (2026)	FBC	LFS					
										1	7/24/23	UPDATE TO 8TH ED. (2023)	FBC	LFS					
										NO.	DATE			BY					
										REVISIONS									
DATE: 12/10/20																			
SCALE: N.T.S.																			
DWG. BY: RW																			
CHK. BY: LFS																			
DRAWING NO.: FL-35436.12																			
SHEET 8 OF 14																			


Z:\2023 FBC Drawings\Therma-Tru\FL-35436 R3\FL-35436.10,12.dwg

Note:
1. Sill Item #'s 32 & 33 are attached to jambs w/ (3) #8 X 2-1/2" pfh screws at each end.

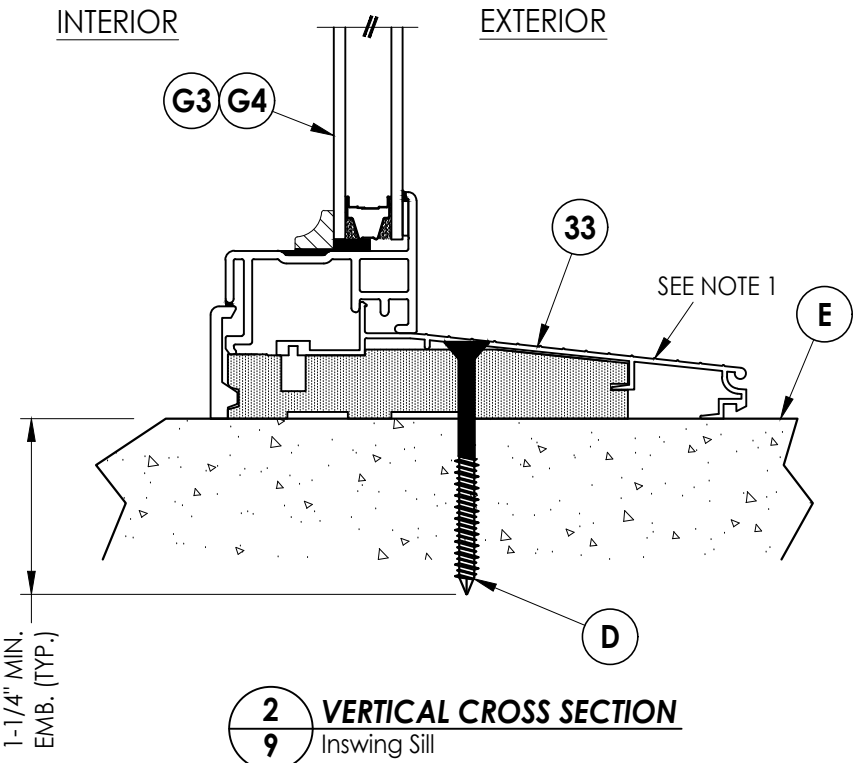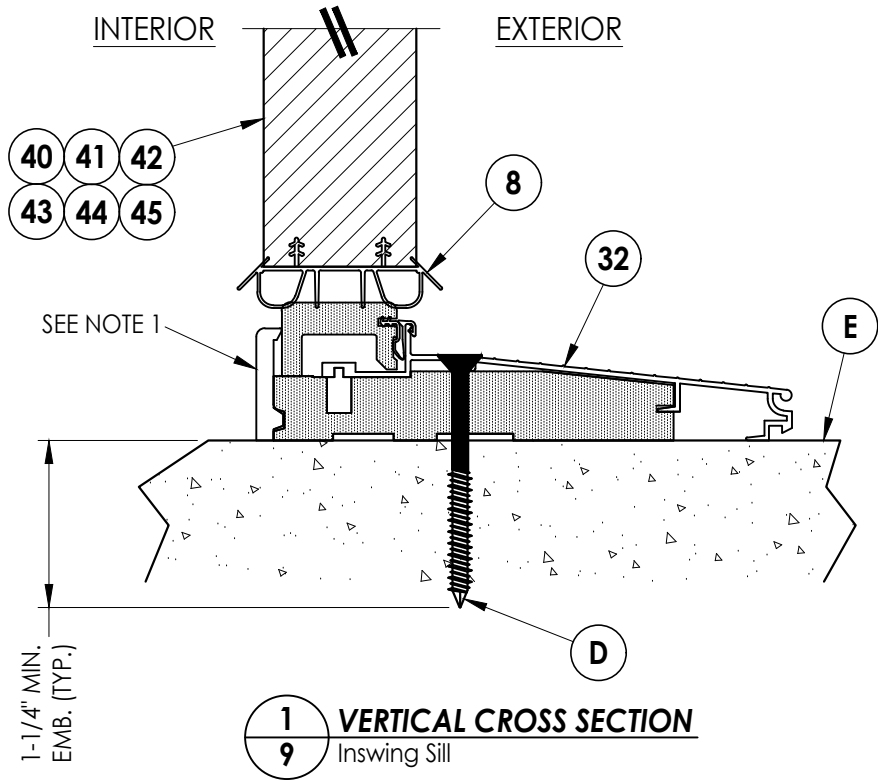

Documents Prepared By: Lyndon F. Schmidt P.E. No. 43409		RW BUILDING CONSULTANTS, INC. P.O. Box 230, Valrico, FL 33595 Phone No.: 813.659.9197 FBPE Registry License No. 9813	
PRODUCT: THERMA-TRU FIBERGLASS DOOR		PART OR ASSEMBLY: VERTICAL CROSS SECTIONS (THRESHOLDS)	
		LFS	BY
		UPDATE TO 9TH ED. (2026)	FBC
		UPDATE TO 8TH ED. (2023)	FBC
		NO. DATE	
REVISIONS			
DATE: 12/10/20			
SCALE: N.T.S.			
DWG. BY: RW			
CHK. BY: LFS			
DRAWING NO.: FL-35436.12			
SHEET 9 OF 14			

Z:\2023 FBC Drawings\Therma-Tru\FL-35436 R3\FL-35436.10,12.dwg

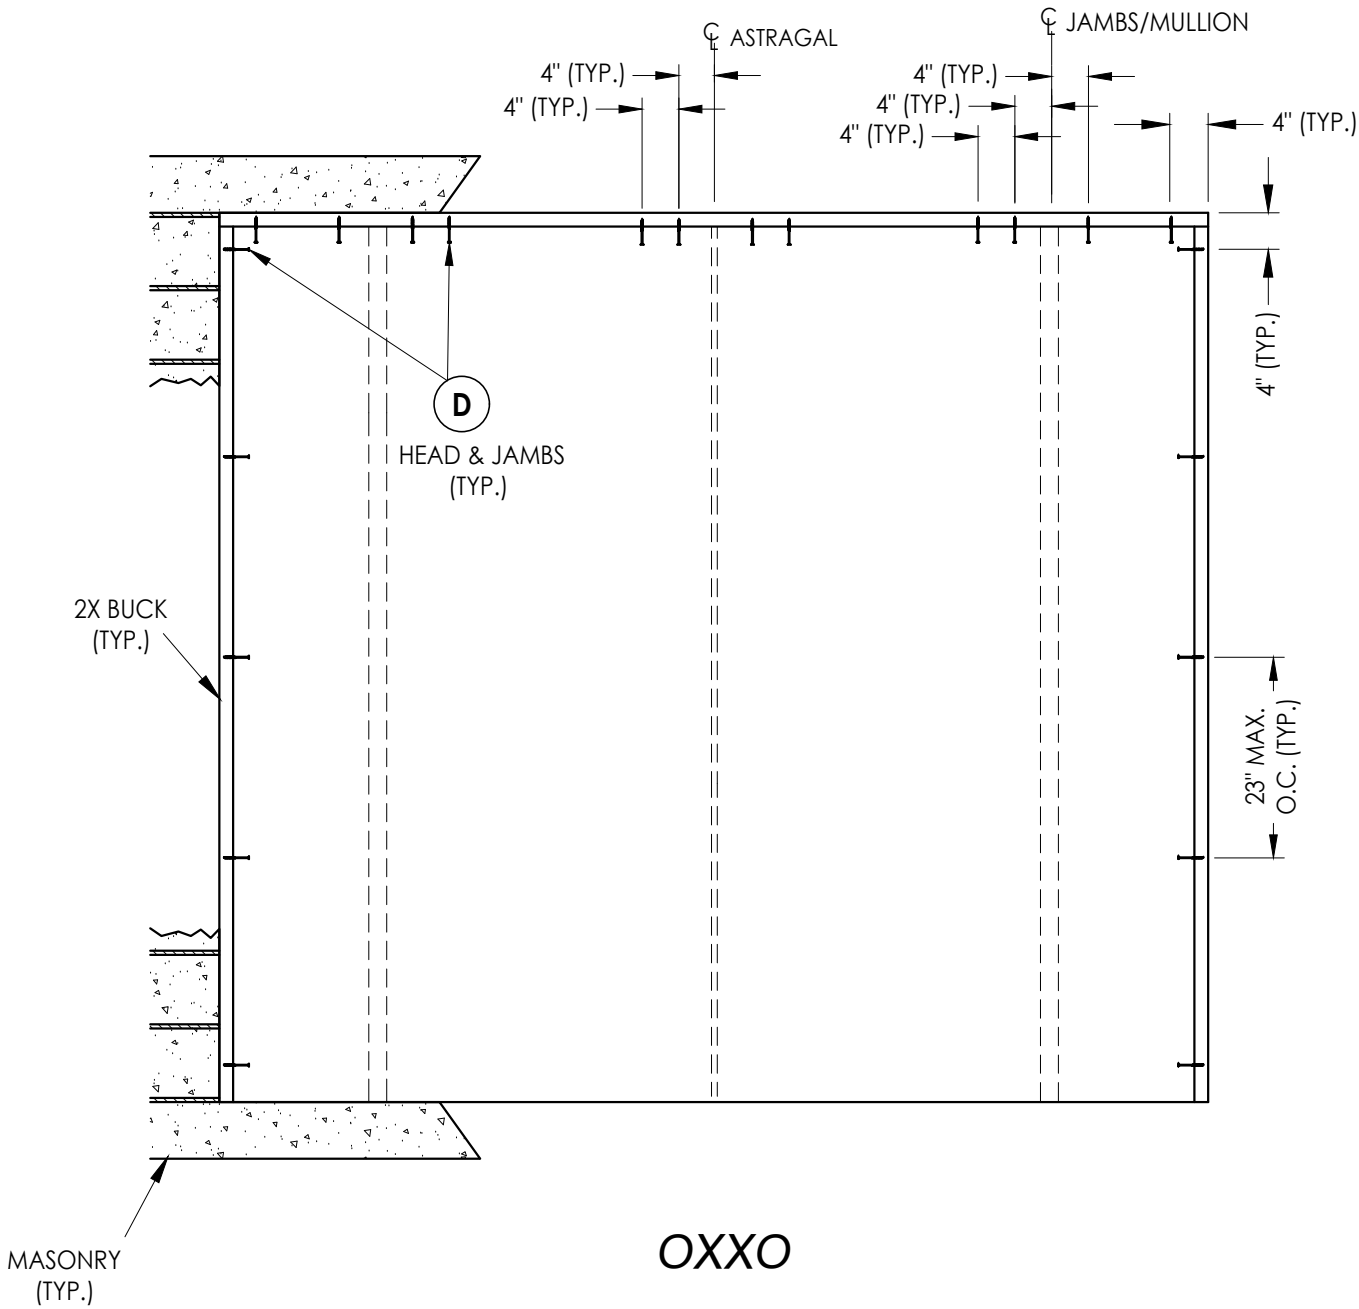


2X BUCK ANCHORING


OXXO

DATE: 12/10/20		PRODUCT:		Documents Prepared By:	
SCALE: N.T.S.		THERMA-TRU		Lyndon F. Schmidt	
DWG. BY: RW		FIBERGLASS DOOR		P.E. No. 43409	
CHK. BY: LFS		PART OR ASSEMBLY:		RW BUILDING CONSULTANTS, INC. P.O. Box 230, Valrico, FL 33595 Phone No.: 813.659.9197 FBPE Registry License No. 9813	
DRAWING NO.: FL-35436.12		BUCK ANCHORING			
SHEET 10 OF 14					
		REVISIONS			


Z:\2023 FBC Drawings\Therma-Tru\FL-35436 R3\FL-35436.10,12.dwg

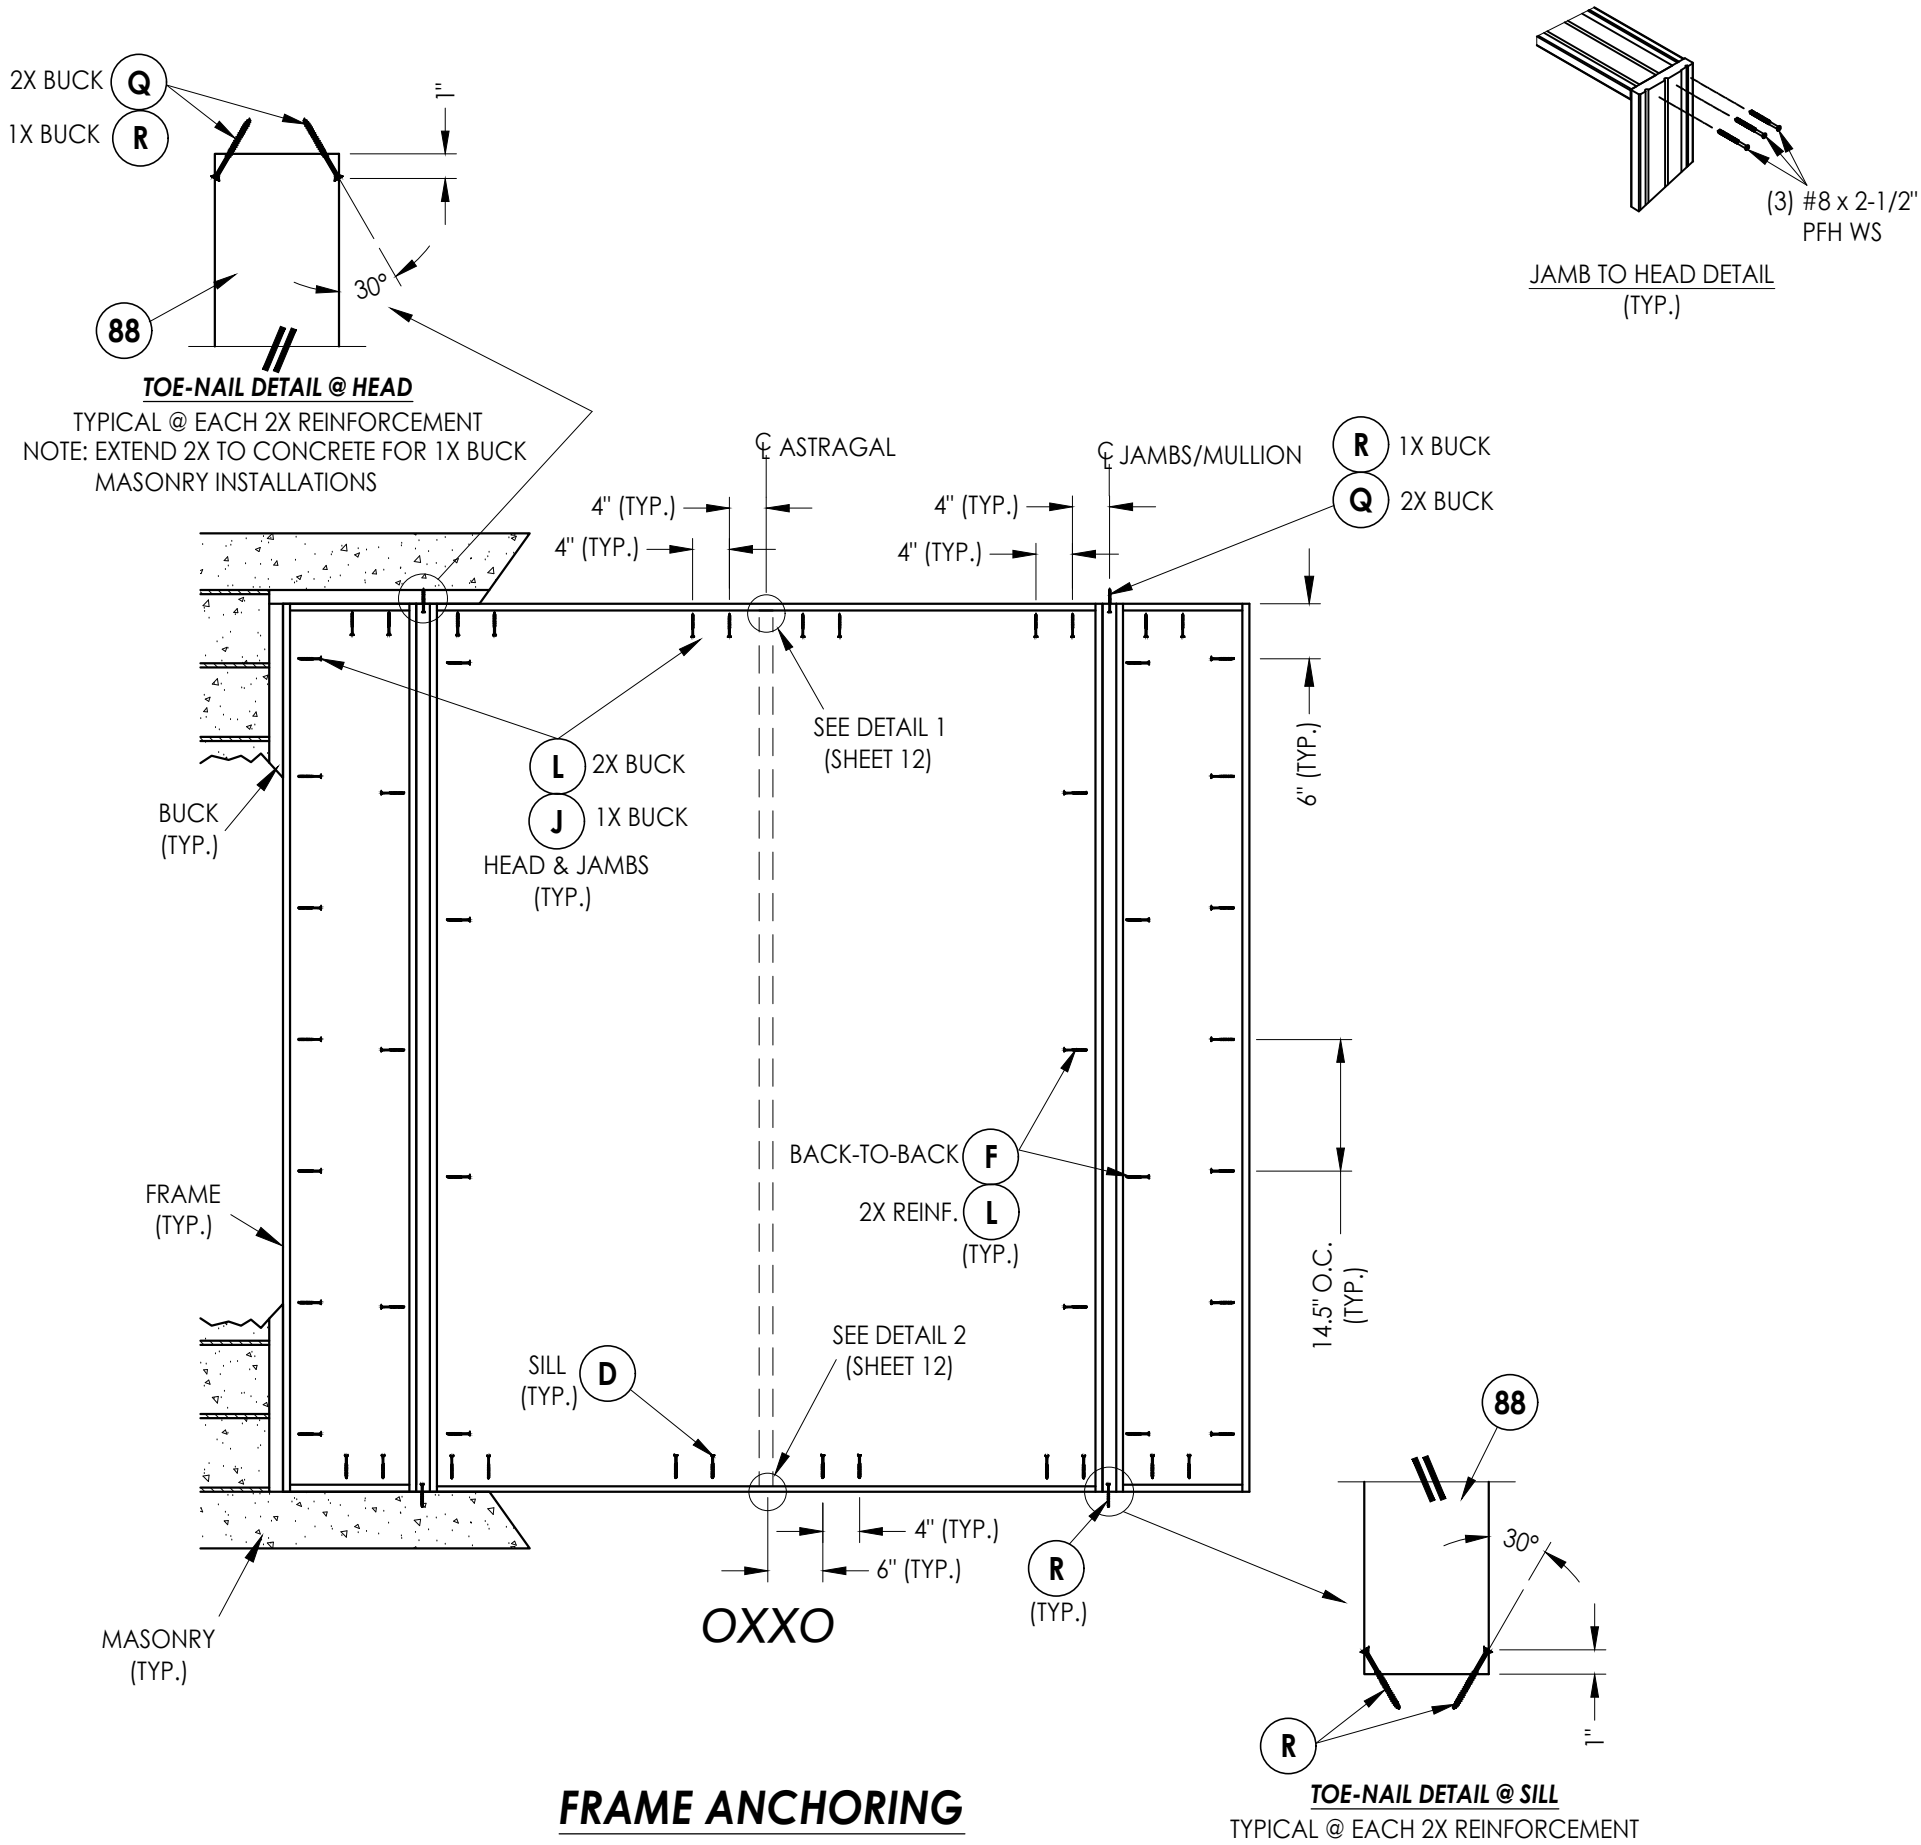


Documents Prepared By: Lyndon F. Schmidt P.E. No. 43409		R.W. BUILDING CONSULTANTS, INC. P.O. Box 230, Valrico, FL 33595 Phone No.: 813.659.9197 FBPE Registry License No. 9813	
PRODUCT: THERMA-TRU FIBERGLASS DOOR		PART OR ASSEMBLY: FRAME ANCHORING	
		LFS	BY
		FBC	
2	7/01/26	UPDATE TO 9TH ED. (2026)	
1	7/24/23	UPDATE TO 8TH ED. (2023)	
NO.	DATE		
REVISIONS			
DATE: 12/10/20			
SCALE: N.T.S.			
DWG. BY: RW			
CHK. BY: LFS			
DRAWING NO.: FL-35436.12			
SHEET 11 OF 14			

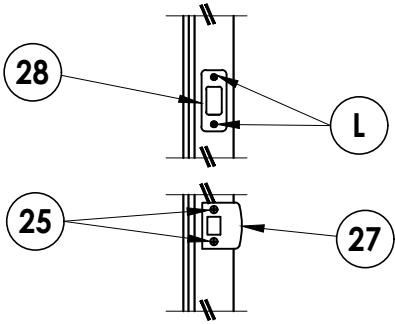


LATCH & DEADBOLT DETAIL
Schlage / Kwikset

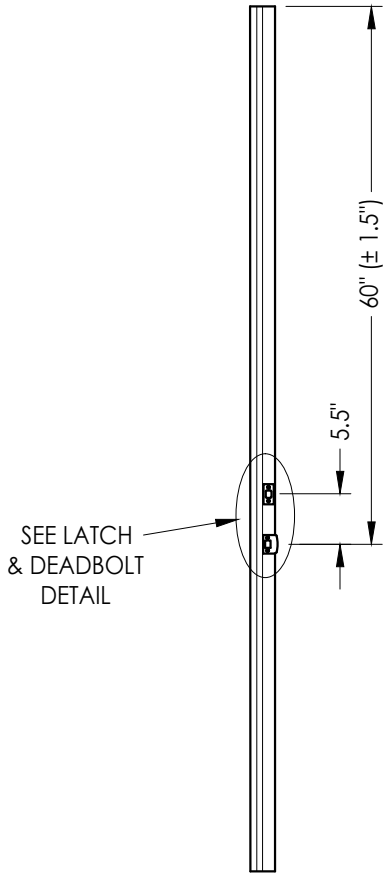


ASTRAGAL
Latch & Deadbolt

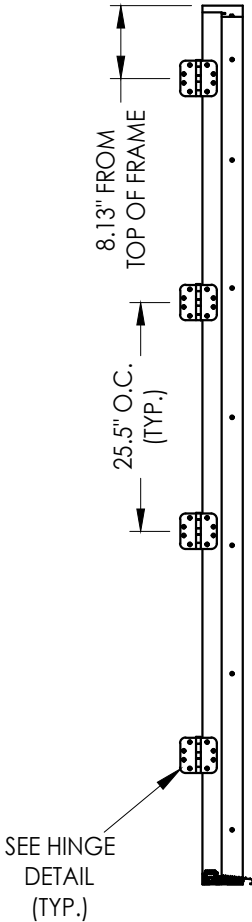


HINGE JAMB

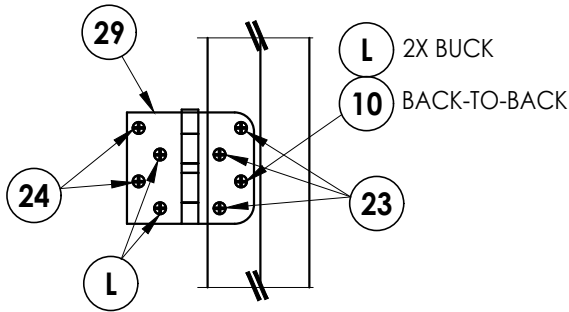

HINGE DETAIL

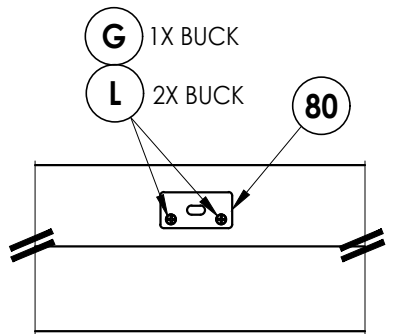

DETAIL 1
Coastal Astragal Strike Plate @ Head

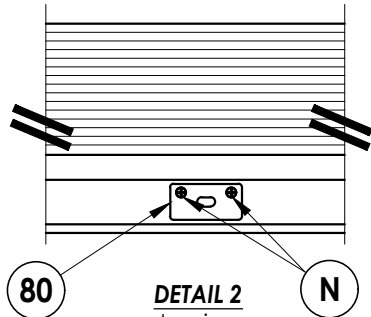


DETAIL 2
Inswing
Coastal Astragal Strike Plate @ Sill


LATCH & DEADBOLT STRIKE DETAILS

Documents Prepared By: Lyndon F. Schmidt P.E. No. 43409				RW BUILDING CONSULTANTS, INC. P.O. Box 230, Valrico, FL 33595 Phone No.: 813.659.9197 FBPE Registry License No. 9813			
PRODUCT: THERMA-TRU FIBERGLASS DOOR				PART OR ASSEMBLY: HARDWARE DETAILS			
				LFS	FBC	REVISIONS	
				2	7/01/26	UPDATE TO 9TH ED. (2026)	
				1	7/24/23	UPDATE TO 8TH ED. (2023)	
				NO.	DATE		
DATE: 12/10/20							
SCALE: N.T.S.							
DWG. BY: RW							
CHK. BY: LFS							
DRAWING NO.: FL-35436.12							
SHEET 12 OF 14							


Z:\2023 FBC Drawings\Therma-Tru\FL-35436 R3\FL-35436.10,12.dwg

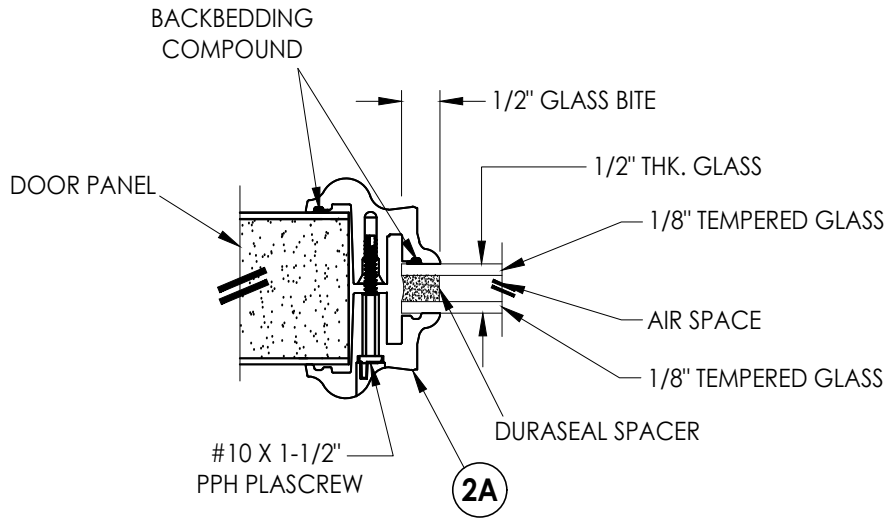


G1 GLAZING DETAIL
BTS Lite Frame
Door Panels

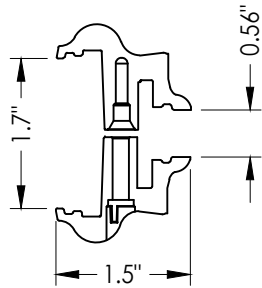

2A BTS LITE FRAME
1/2" Glazing

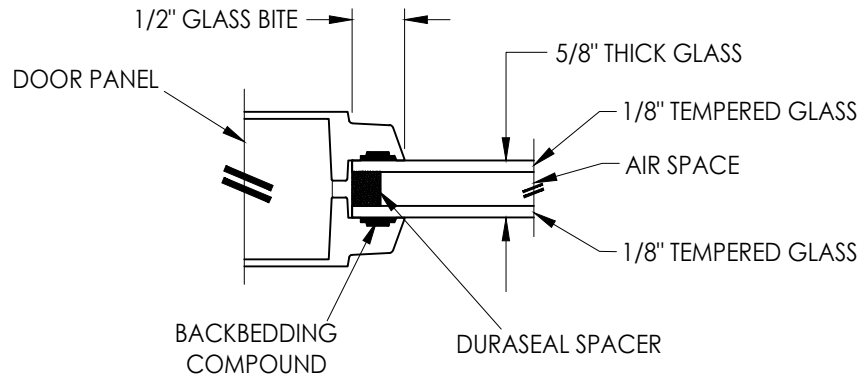

G2 GLAZING DETAIL
Flush Glazing
Door Panels

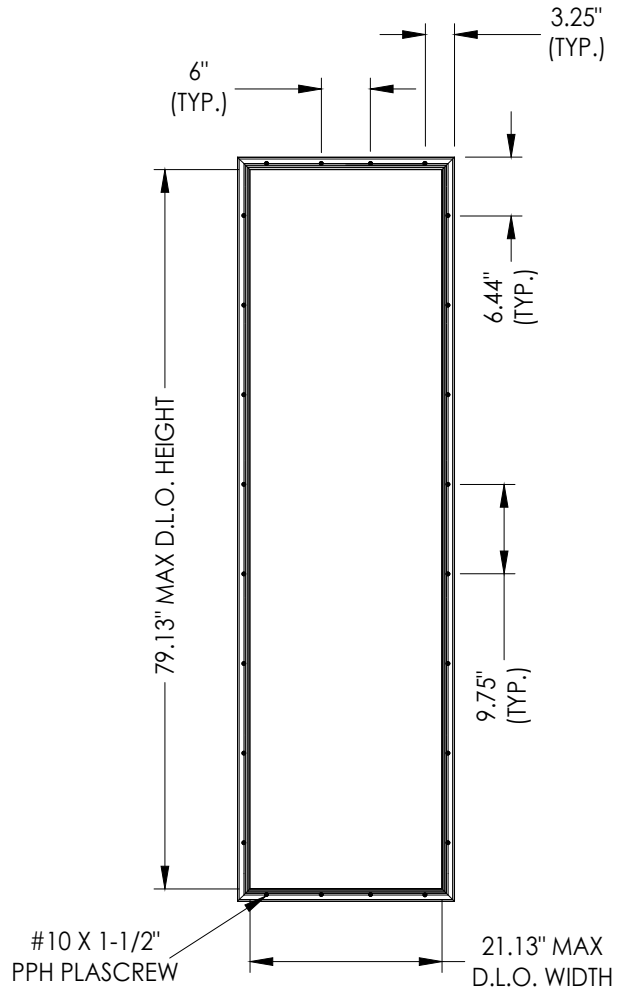







BTS Full Lite Frame

Documents Prepared By: Lyndon F. Schmidt P.E. No. 43409				BUILDING CONSULTANTS, INC. P.O. Box 230, Valrico, FL 33595 Phone No.: 813.659.9197 FBPE Registry License No. 9813			
PRODUCT: 13 FIBERGLASS DOOR				PART OR ASSEMBLY: GLAZING DETAILS			

Z:\2023 FBC Drawings\Therma-Tru\FL-35436 R3\FL-35436.10,12.dwg

BILL OF MATERIALS		
ITEM #	DESCRIPTION	MATERIAL
A	1X BUCK (G >= 0.42)	WOOD
B	2X BUCK (G >= 0.42)	WOOD
C	1/4" MAX. SHIM SPACE	-
D	1/4" X 2-3/4" PFH DeWALT OR ITW CONCRETE SCREW	STEEL
E	MASONRY - 3,000 PSI MIN. CONCRETE CONFORMING TO ACI 301 OR HOLLOW BLOCK CONFORMING TO ASTM C90	CONCRETE
F	#10 X 2" PFH WOOD SCREW	STEEL
G	3/16" x 3-1/4" PFH ITW CONCRETE SCREW	STEEL
I	1/4" X 2-1/4" PFH DeWALT OR ITW CONCRETE SCREW	STEEL
J	1/4" X 3-3/4" PFH DeWALT OR ITW CONCRETE SCREW	STEEL
L	#10 X 2-1/2" PFH WOOD SCREW (1.15" MIN. EMBEDMENT)	STEEL
Q	#10 X 3" PFH WOOD SCREW (1.75" MIN. EMBEDMENT)	STEEL
R	3/16" X 3-1/4" ITW CONCRETE SCREW	STEEL
X	2X REINFORCEMENT (SG = 0.55)	WOOD
1	WOOD JAMB (FINGER JOINT PINE)	WOOD
2	COMPOSITE JAMB	COMP
7	WEATHERSTRIP	FOAM
8	DOOR SWEEP	VINYL
10	#10 X 1-1/2" PFH WOOD SCREW	STEEL
19	STANDARD ALUMINUM ASTRAGAL	ALUM
20	COASTAL ALUMINUM ASTRAGAL	ALUM
22	#8 X 3/4" PFH WOOD SCREW	STEEL
23	#9 X 3/4" PFH WOOD SCREW	STEEL
24	#9 X 1" PFH WOOD SCREW	STEEL
25	#8 X 1-1/2" PFH WOOD SCREW	STEEL
26	#8 X 5/8" PFH WOOD SCREW	STEEL
27	LATCH STRIKE PLATE	STEEL
28	DEADBOLT STRIKE PLATE	STEEL
28A	DEADBOLT SUB STRIKE PLATE	STEEL
29	4" X 4" HINGE	STEEL
32	INSWING THRESHOLD	ALUM/COMP
33	INSWING THRESHOLD w/ SIDELITE ADAPTER	ALUM/COMP
40	DOOR PANEL (BOOK)	-
41	DOOR PANEL (HYBRID)	-
42	DOOR PANEL (U1)	-
50	SIDELITE PANEL	-
80	COASTAL ASTRAGAL STRIKE PLATE	STEEL

CORROSION RESISTANCE - SALTWATER ENVIRONMENT
Fasteners & connectors in areas within 3000 ft (914 m) of a saltwater coastline shall comply with FBC Sections 1711.1 or R332.1.

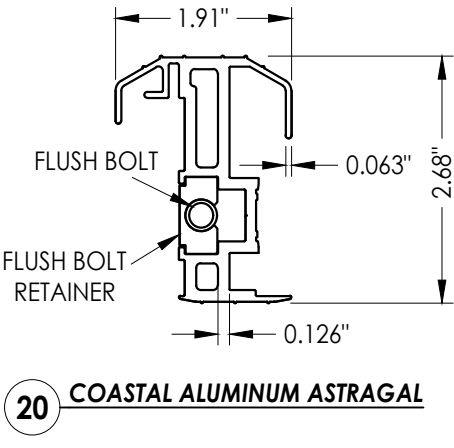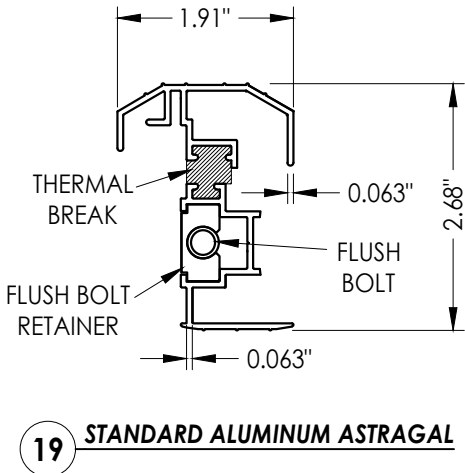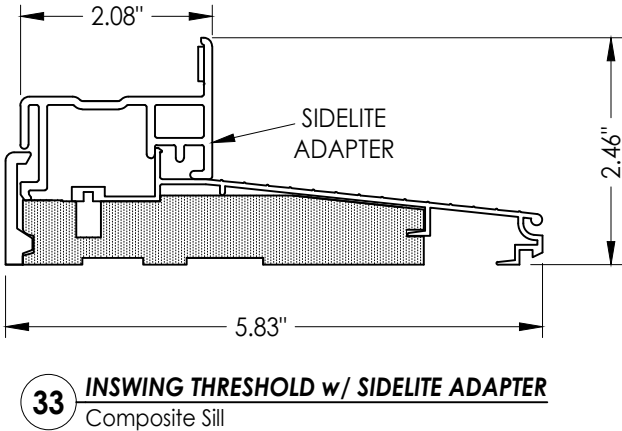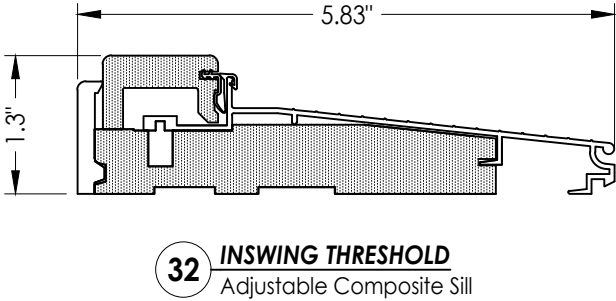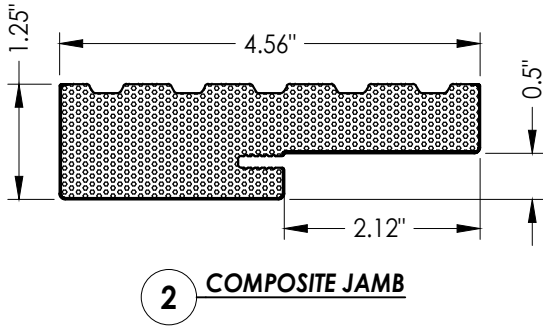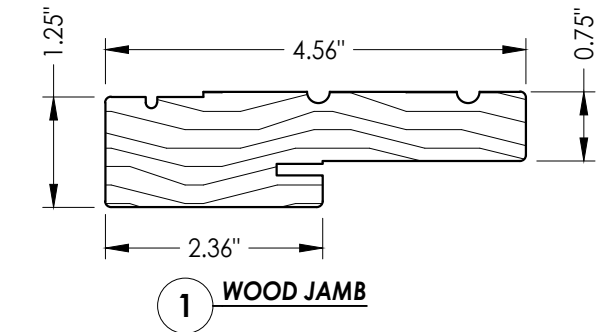

- CONCRETE ANCHOR NOTES:**
- Concrete anchor locations at the corners may be adjusted to maintain the min. edge distance to mortar joints.
 - Concrete anchor locations noted as "MAX. ON CENTER" must be adjusted to maintain the min. edge distance to mortar joints, additional concrete anchors may be required to ensure the "MAX. ON CENTER" dimension are not exceeded.
 - Concrete anchor table:

ANCHOR TYPE	ANCHOR SIZE	MIN. EMBEDMENT	MIN. CLEARANCE TO MASONRY EDGE	MIN. CLEARANCE TO ADJACENT ANCHOR
ITW TAPCON®	1/4"	1-1/4"	2"	4"
DeWALT ULTRACON+	1/4"	1-1/4"	1"	4"
ITW TAPCON®	3/16"	1-1/4"	3"	1-1/2"

- WOOD SCREW INSTALLATION NOTES:**
- Maintain a minimum 5/8" edge distance, 1" end distance, & 1" o.c. spacing of wood screws to prevent the splitting of wood.

Documents Prepared By:
Lyndon F. Schmidt
P.E. No. 43409

PRODUCT:
THERMA-TRU
FIBERGLASS DOOR

PART OR ASSEMBLY:
BILL OF MATERIALS
& COMPONENTS

DATE: 12/10/20

SCALE: N.T.S.

DWG. BY: RW

CHK. BY: LFS

DRAWING NO.: FL-35436.12

SHEET 14 OF 14

2 7/01/26 UPDATE TO 9TH ED. (2026) FBC LFS

1 7/24/23 UPDATE TO 8TH ED. (2023) FBC LFS

NO. DATE BY

REVISIONS

RW BUILDING CONSULTANTS, INC.
P.O. Box 230, Valrico, FL 33595
Phone No.: 813.659.9197
FBPE Registry License No. 9813

© 2020 R.W. BUILDING CONSULTANTS INC.