





D.C.S.M.

Specializing in metal roofing products

SS-1 Panel Clip Spacing Detail

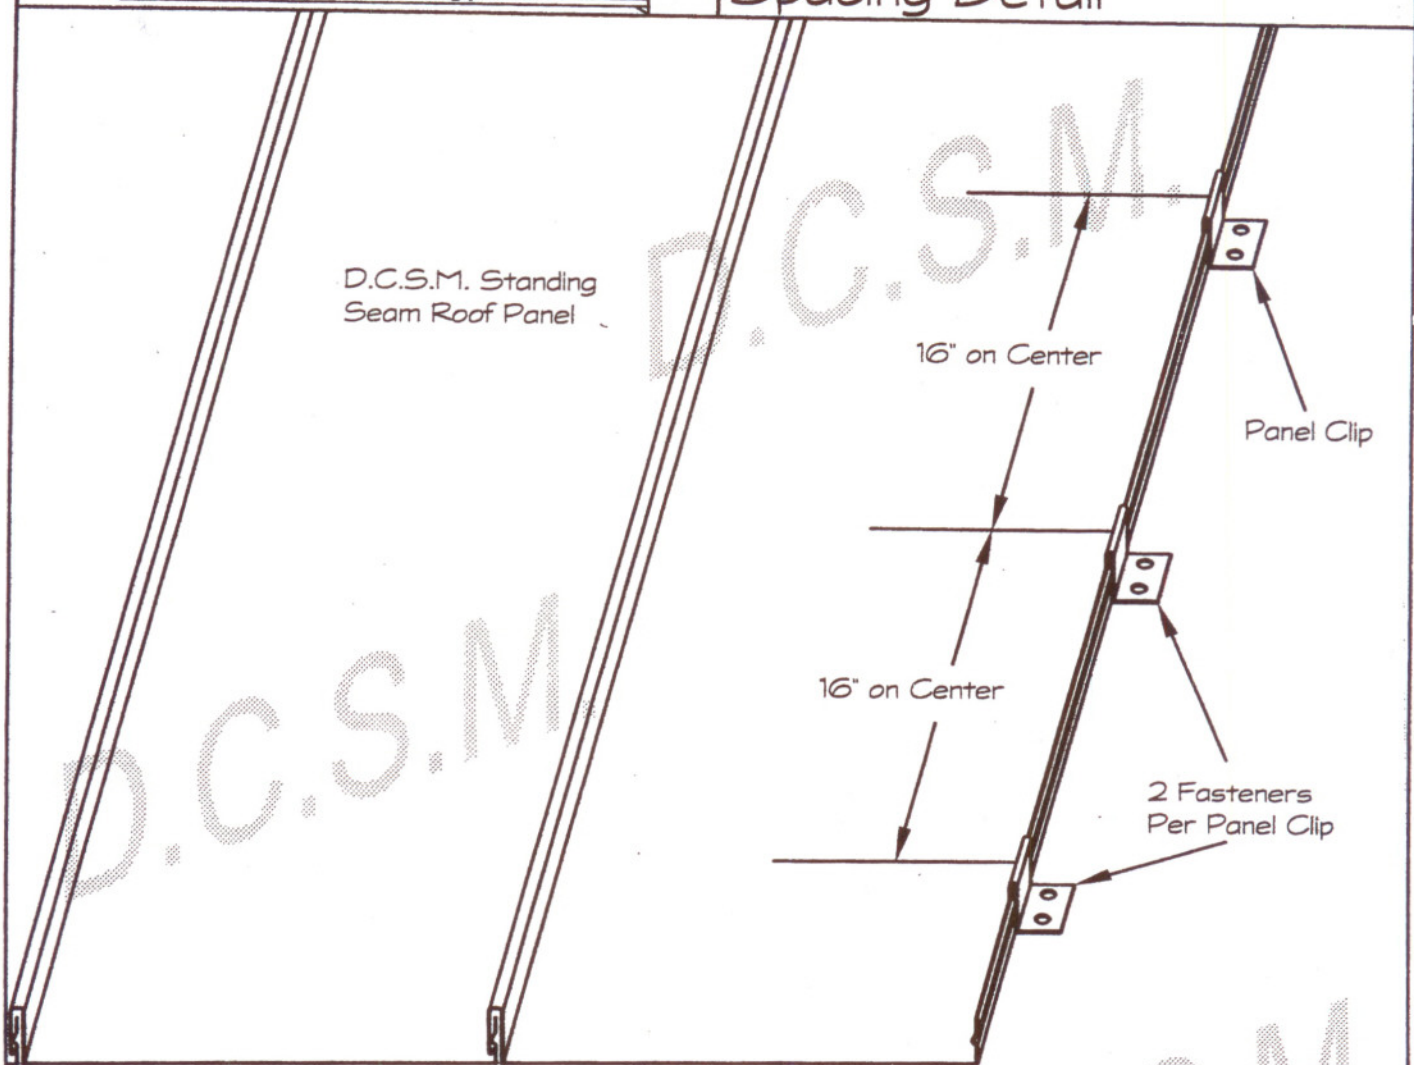

SS-2 Screw & Clip

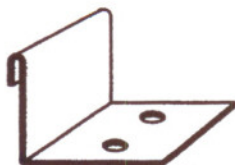

Clip




1" Flat Head Deck Screw




D.C.S.M.


Specializing in metal roofing products

SS-3 Application Detail

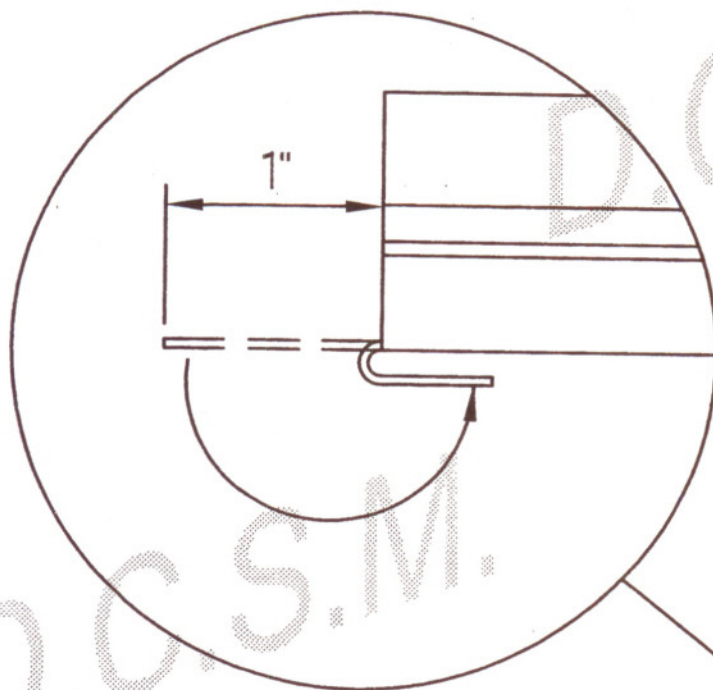

Side View

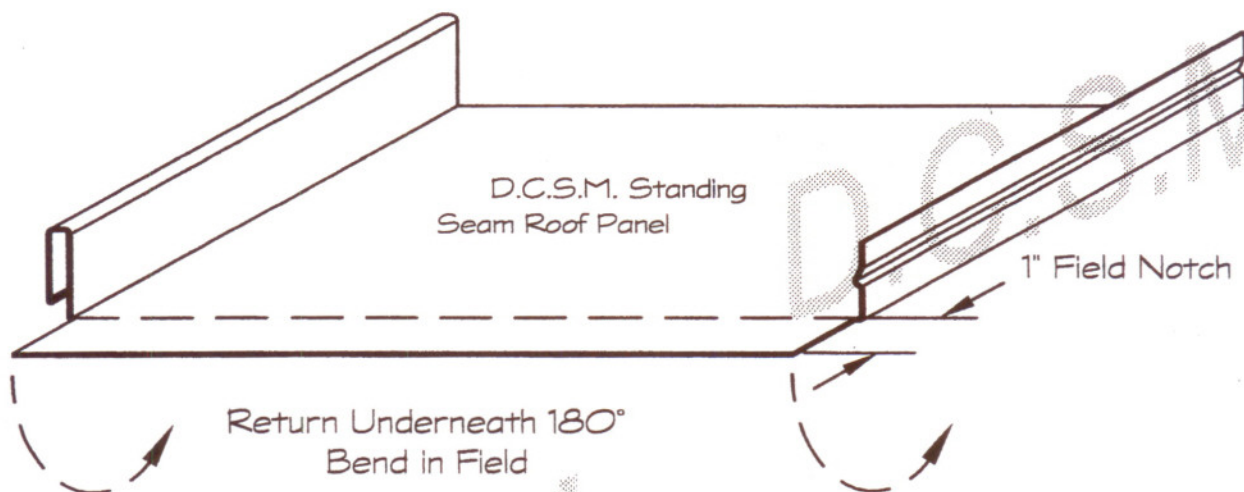

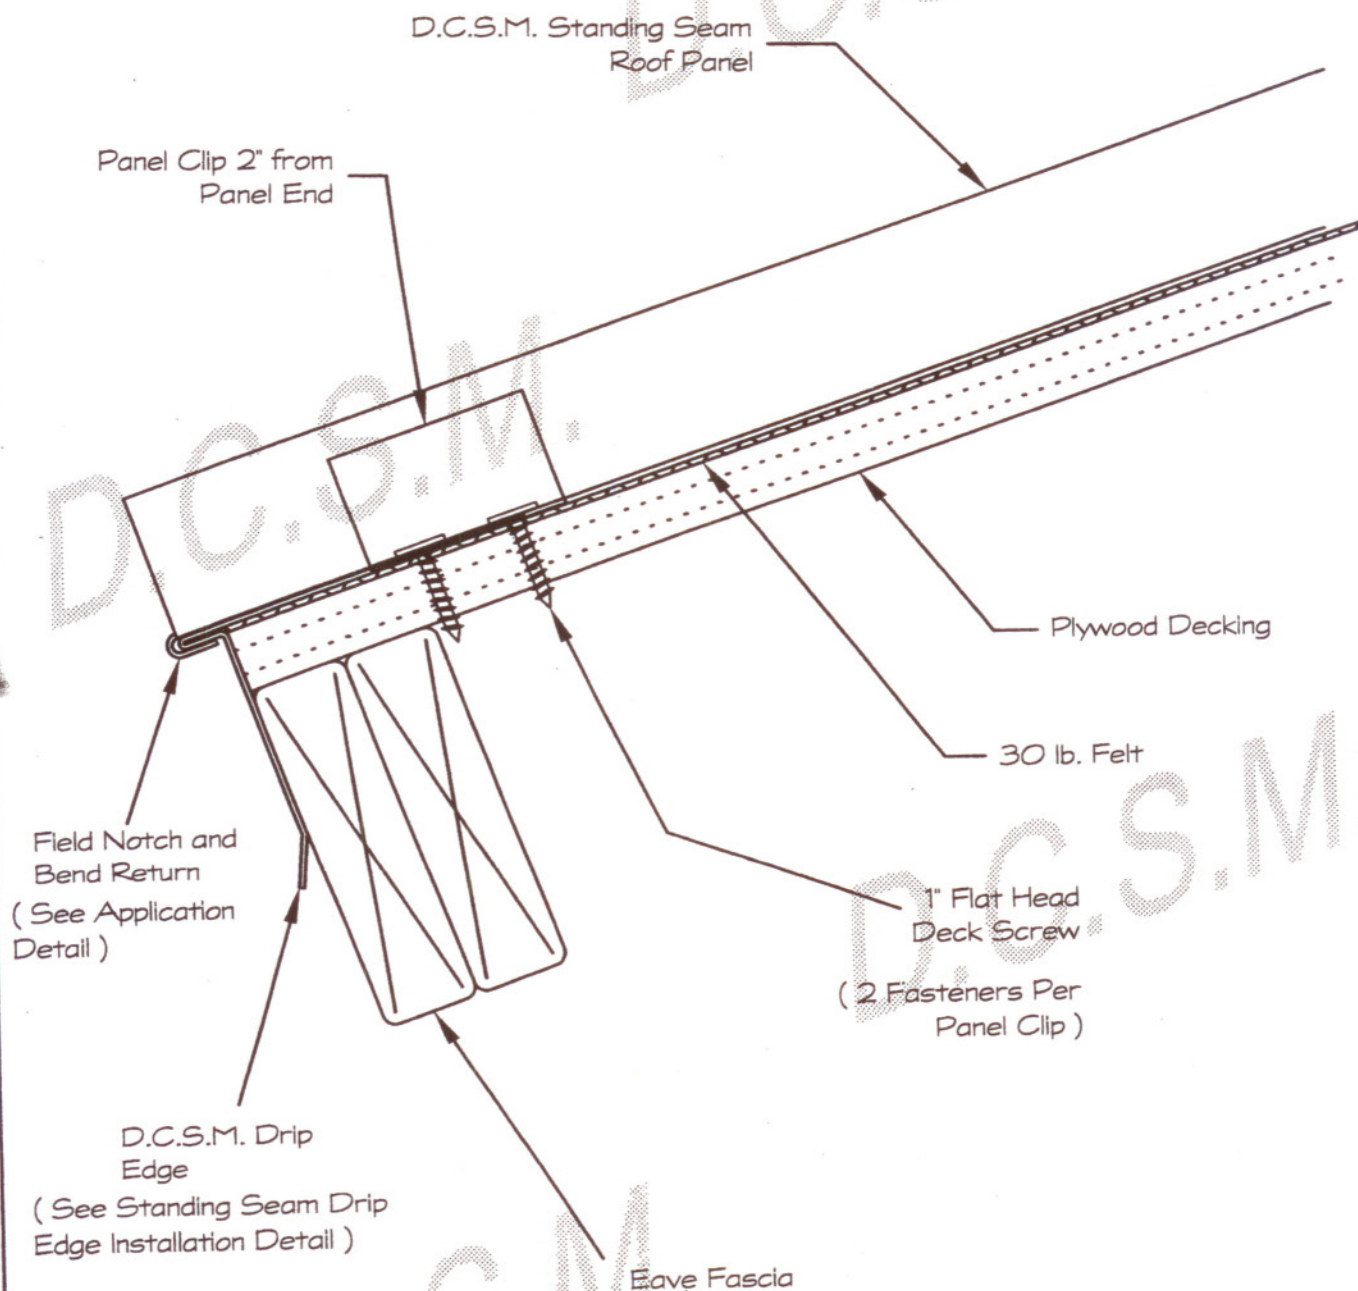




D.C.S.M.

Specializing in metal roofing products

SS-4-b Eave Detail

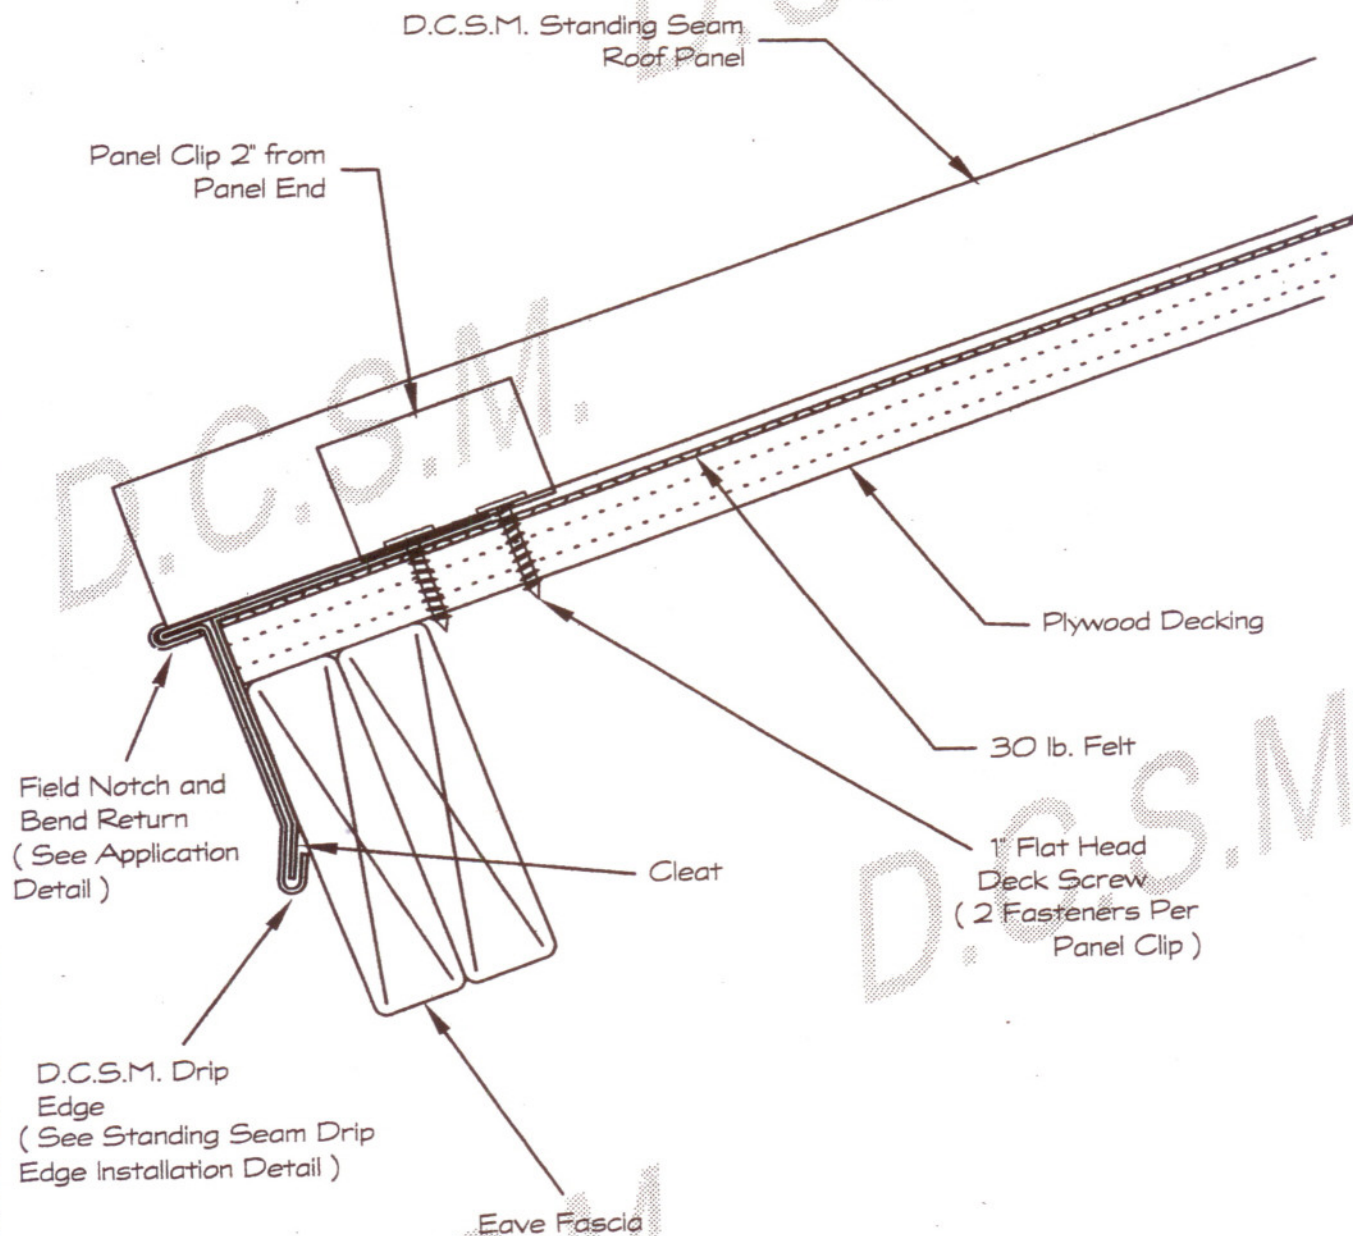




D.C.S.M.

Specializing in metal roofing products

Standing Seam Drip Edge Installation Detail

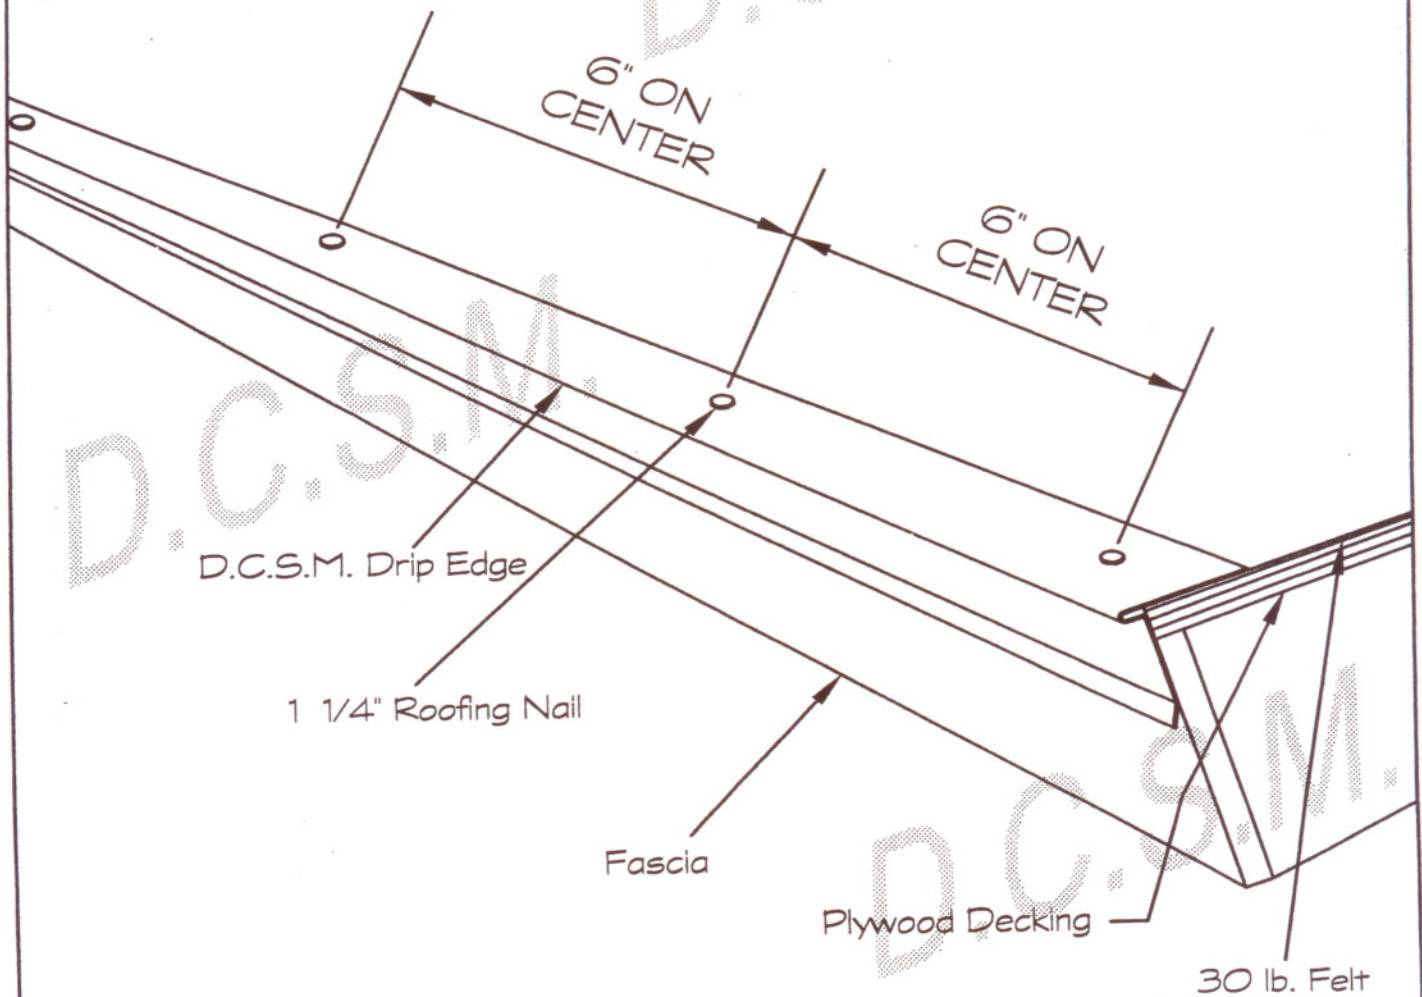


Dans Custom Sheet Metal Inc. 5700 Washington Street Naples, Florida
Phone 239-594-0530 Fax 239-594-2064 Web site www.dcsm.net



D.C.S.M.

Specializing in metal roofing products

SS-5-a Gable Detail

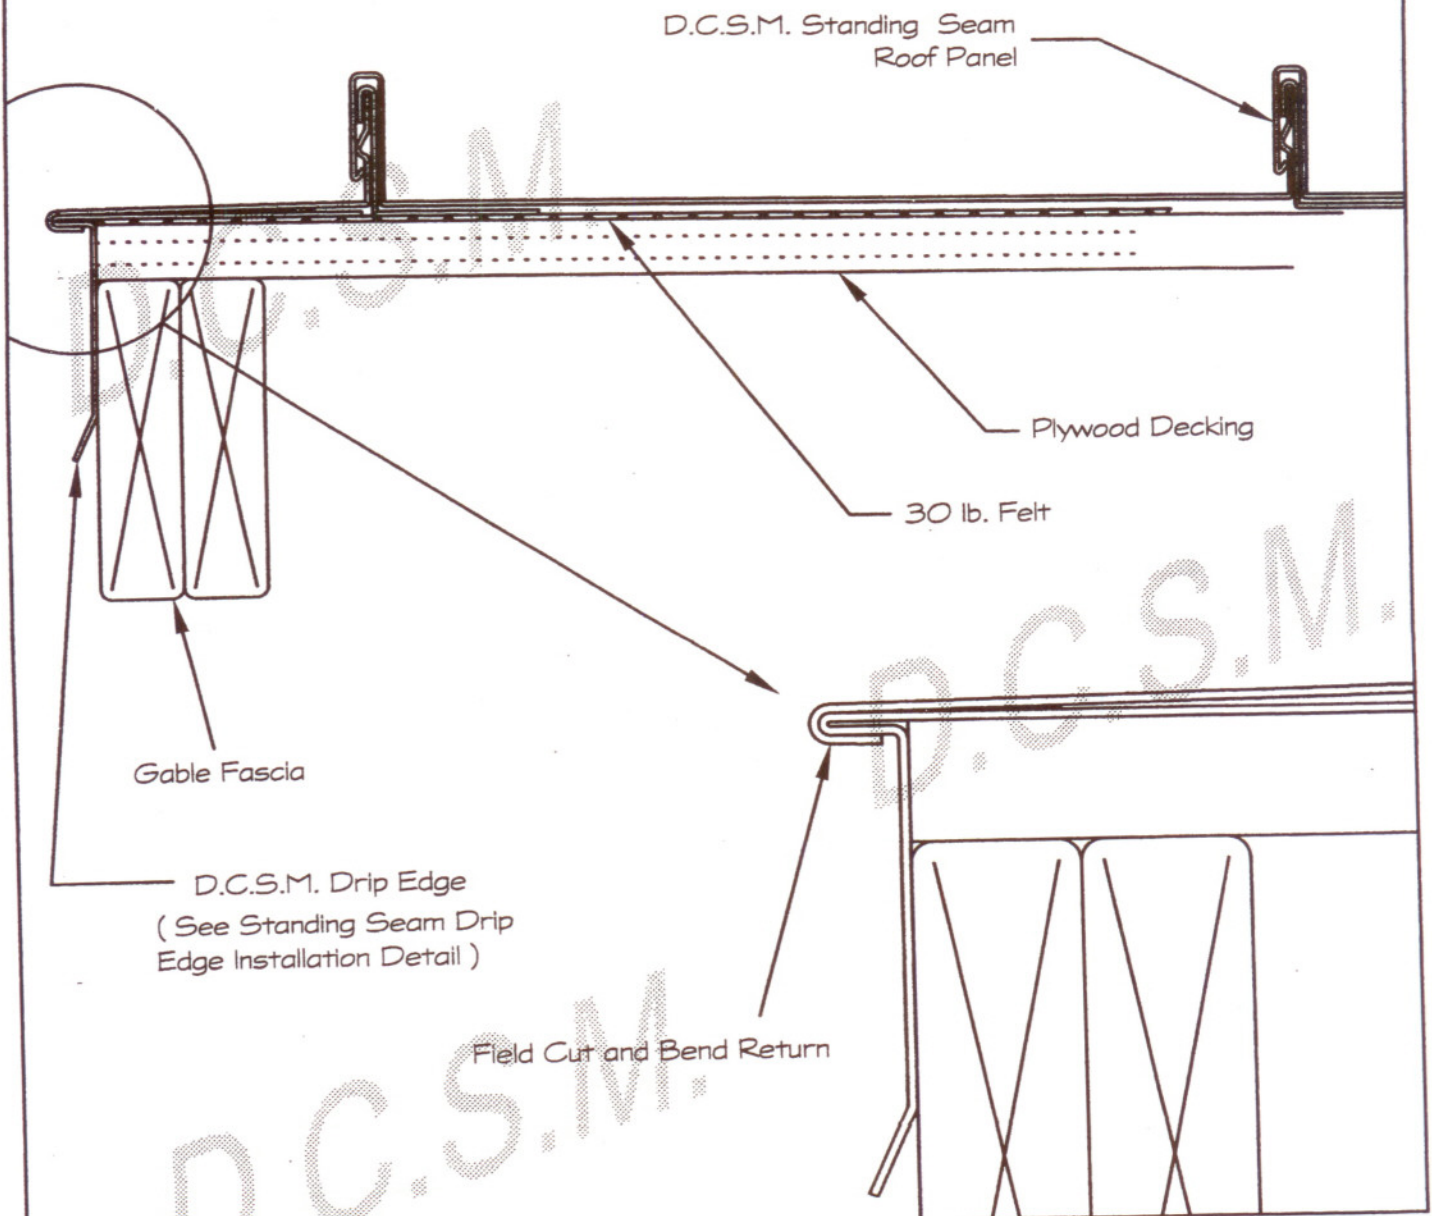




D.C.S.M.

Specializing in metal roofing products

SS-5-b Gable Detail

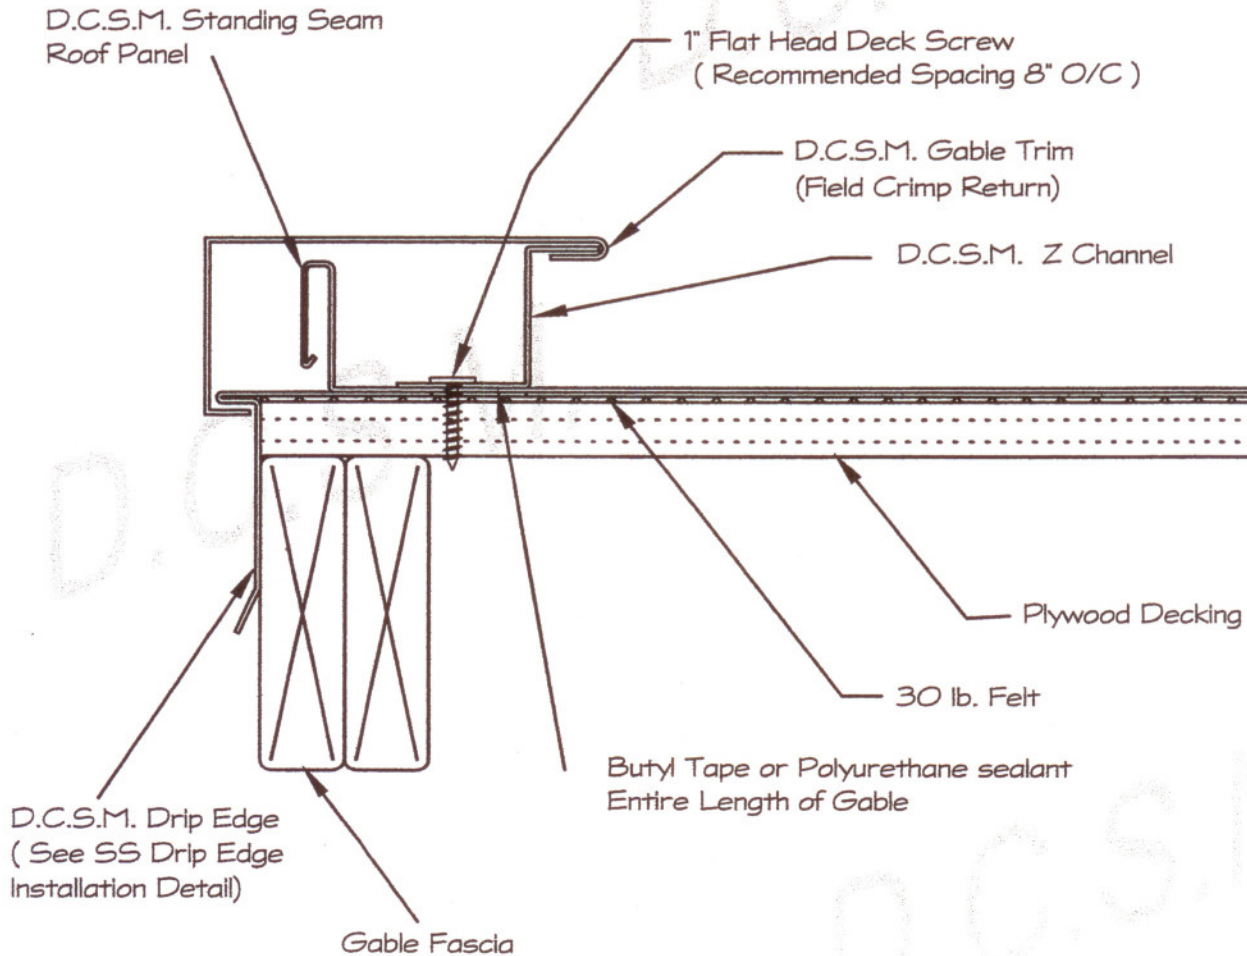




D.C.S.M.

Specializing in metal roofing products

SS-5-c Gable Detail

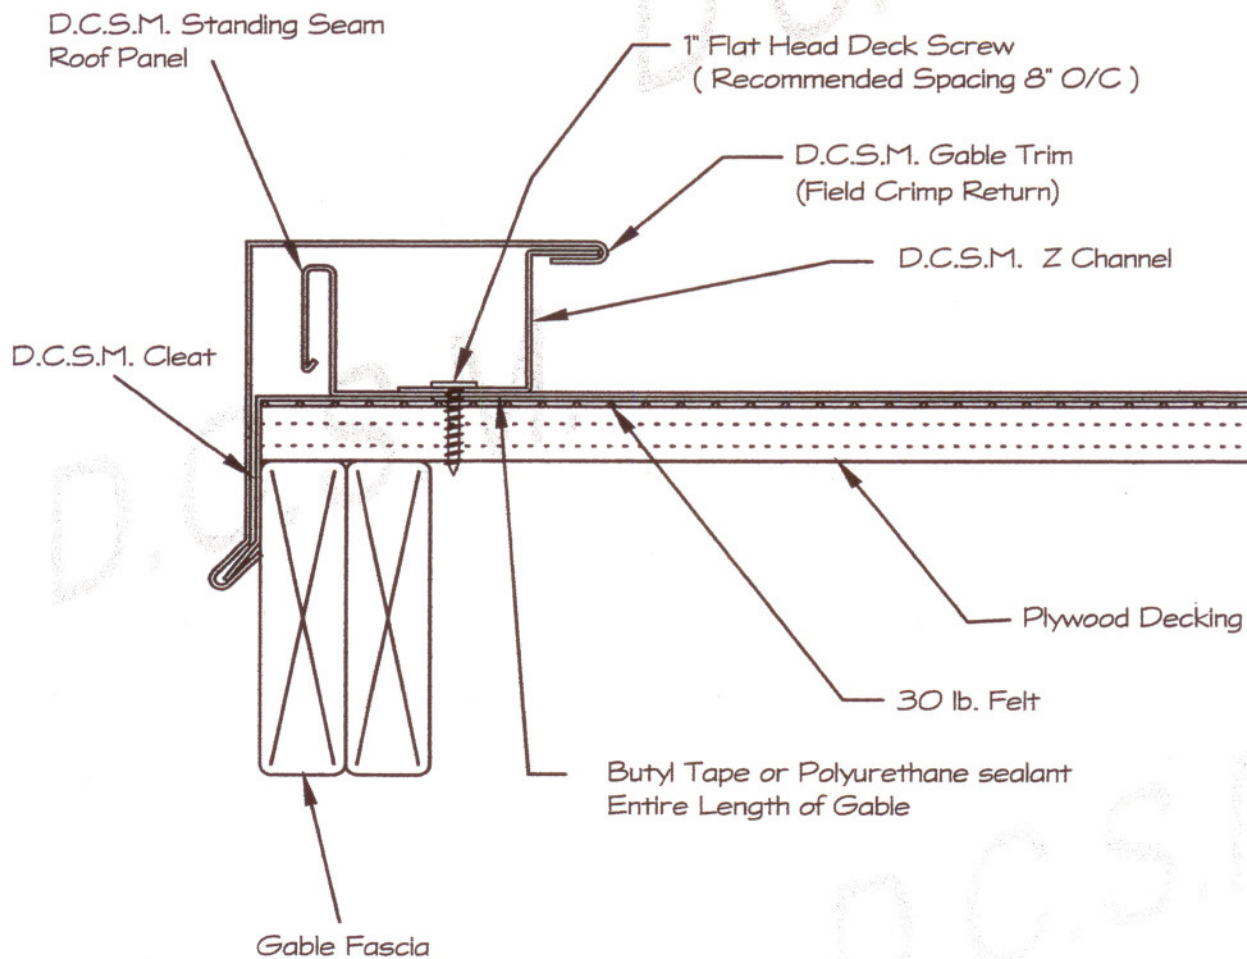




D.C.S.M.

Specializing in metal roofing products

SS-6-a Valley Detail

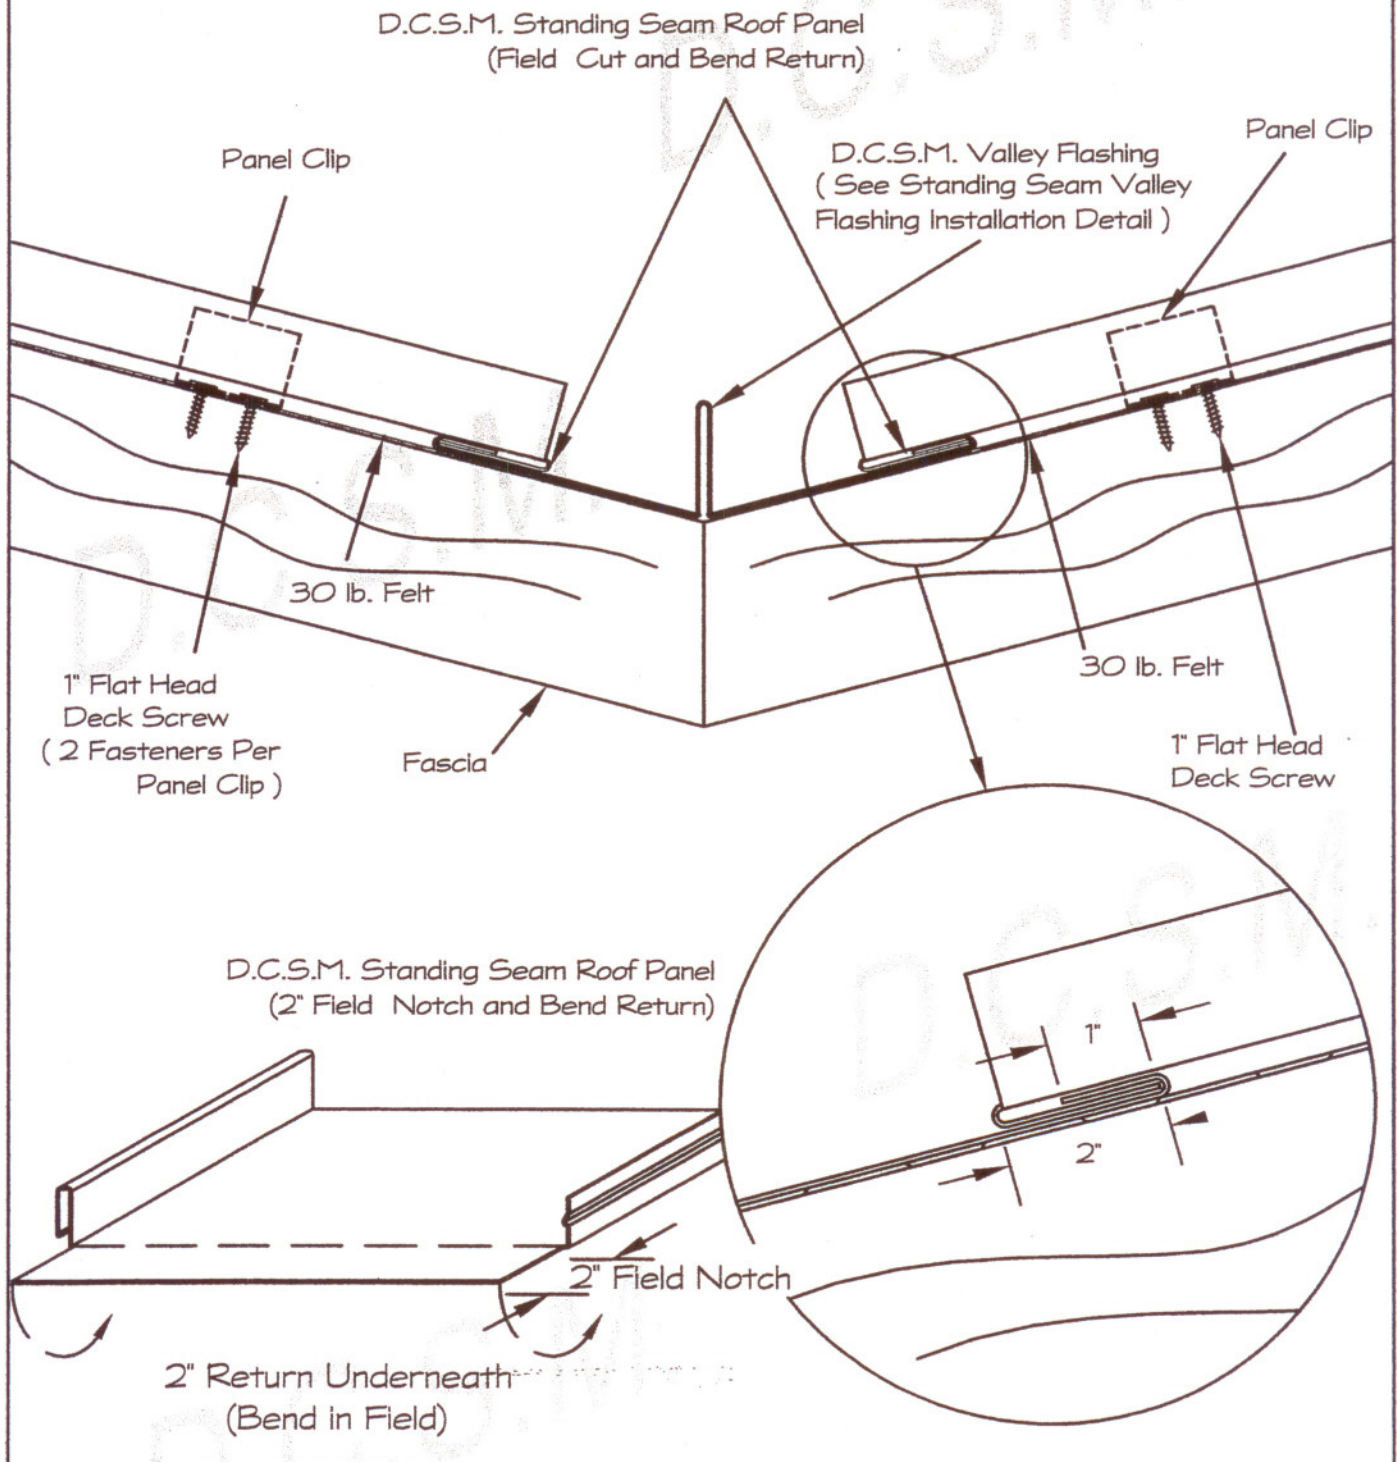




D.C.S.M.

Specializing in metal roofing products

SS-6-b Valley Detail

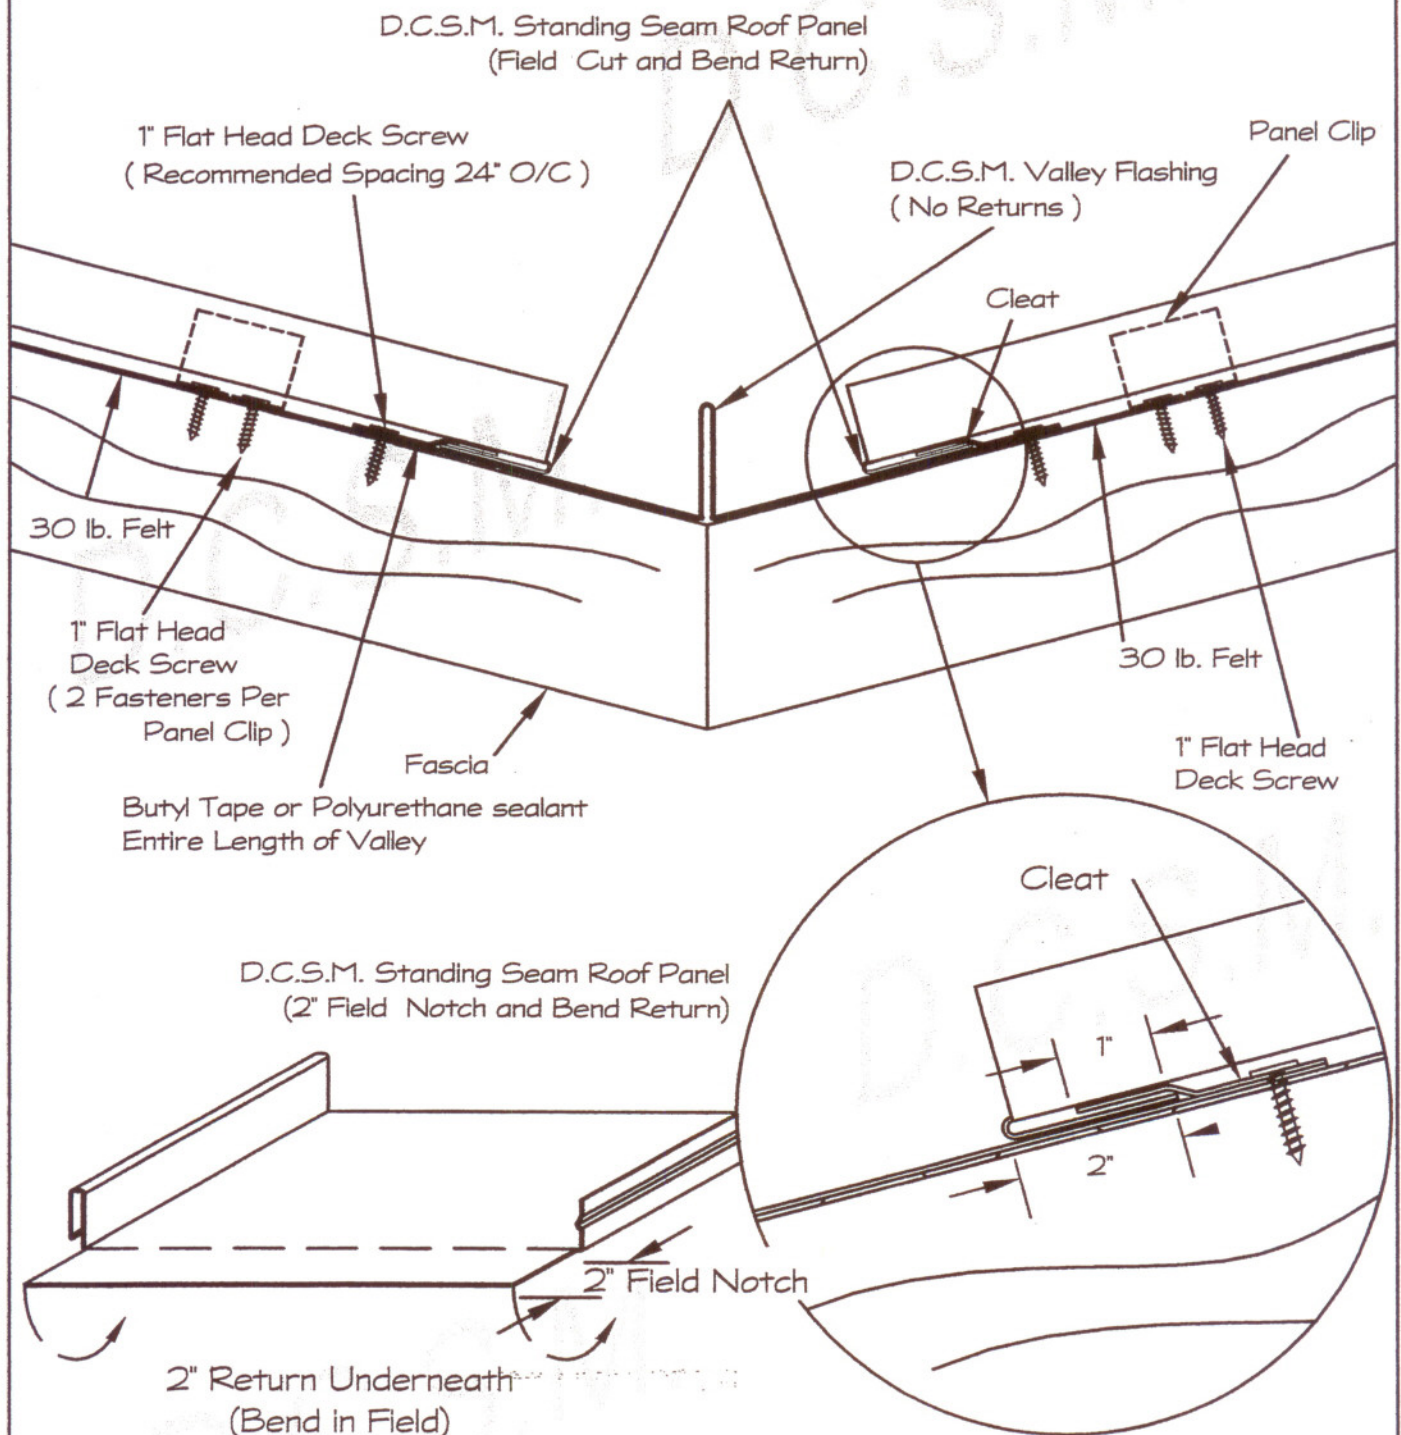

Dan's Custom Sheet Metal Inc. 5700 Washington Street Naples, Florida 34109


Phone 239-594-0530 Fax 239-594-2064 Web site www.dcsm.net




D.C.S.M.


Specializing in metal roofing products



Standing Seam Valley Flashing Installation Detail

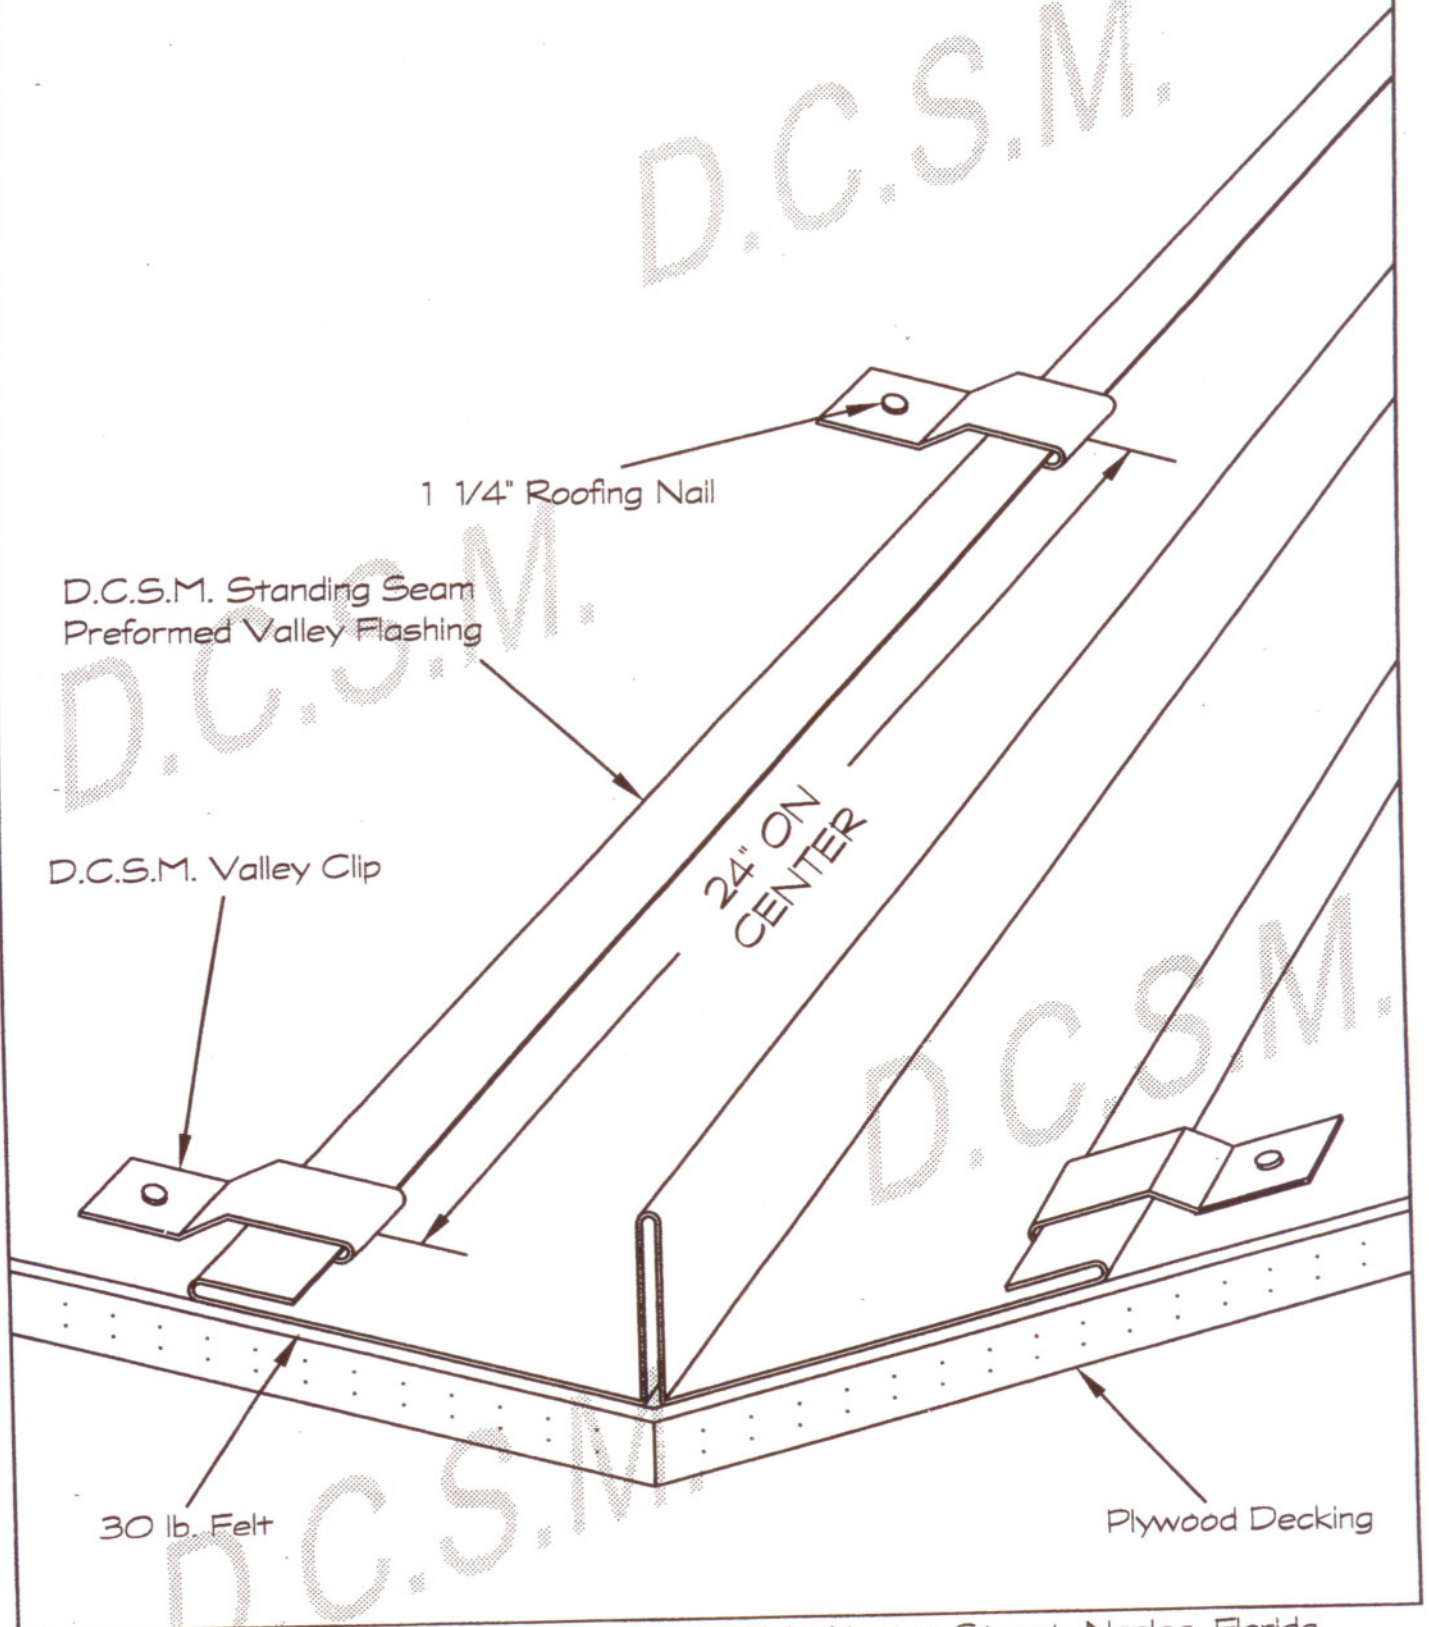



Dans Custom Sheet Metal Inc. 5700 Washington Street Naples, Florida
Phone 239-594-0530 Fax 239-594-2064 Web site www.dcsm.net

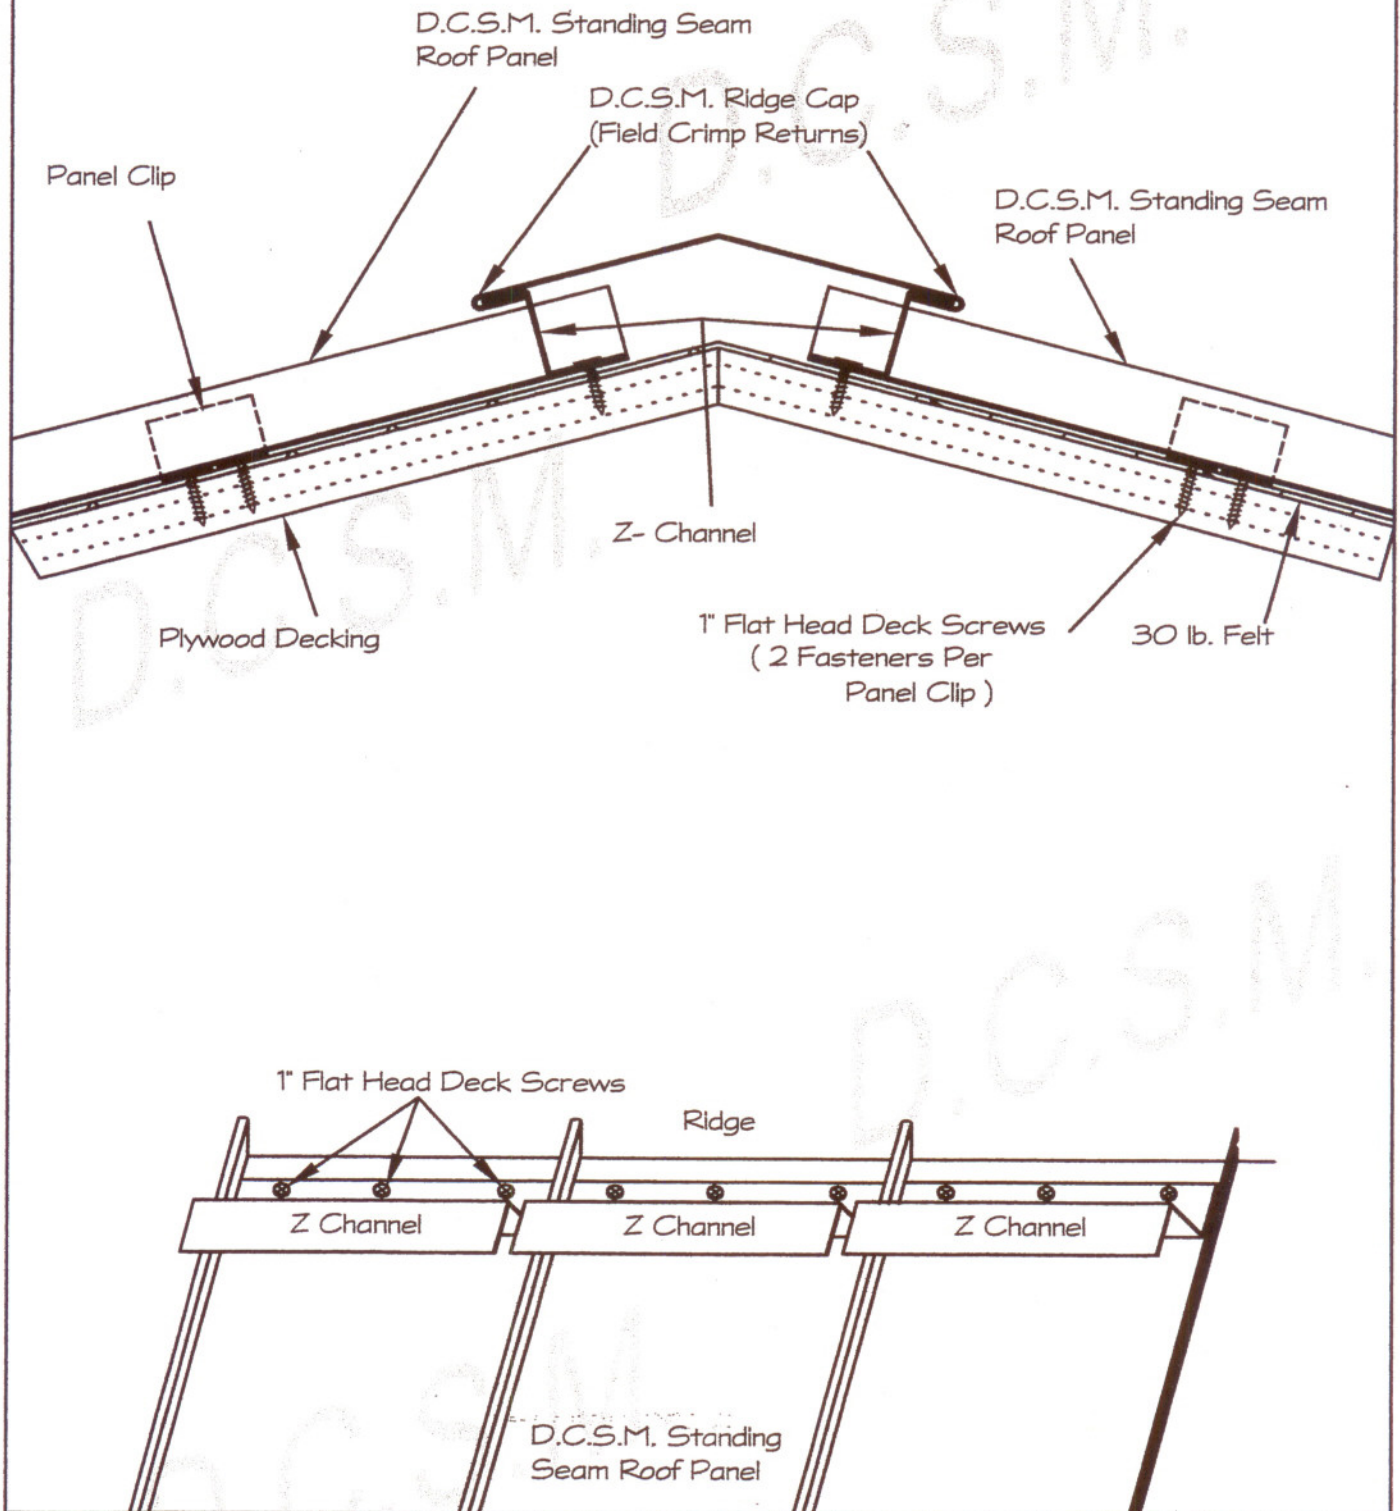



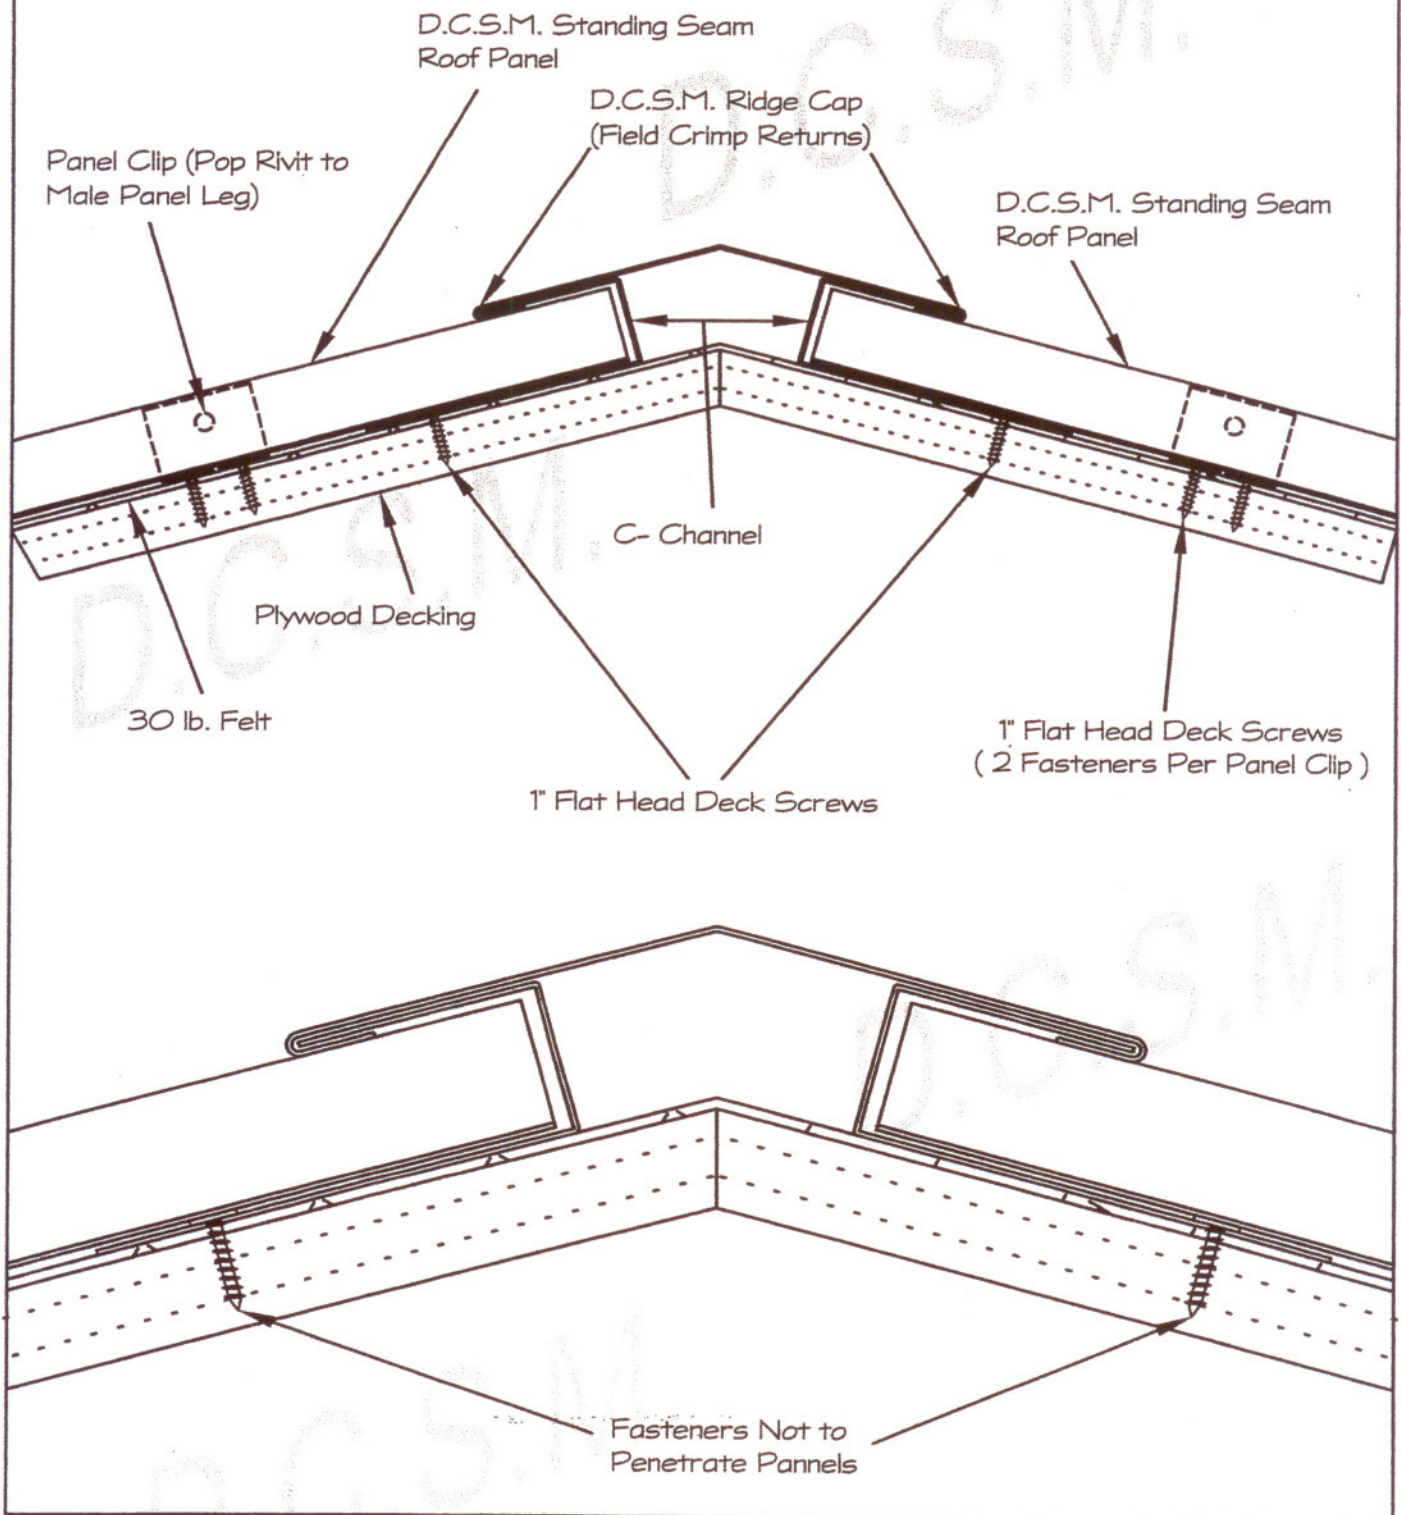


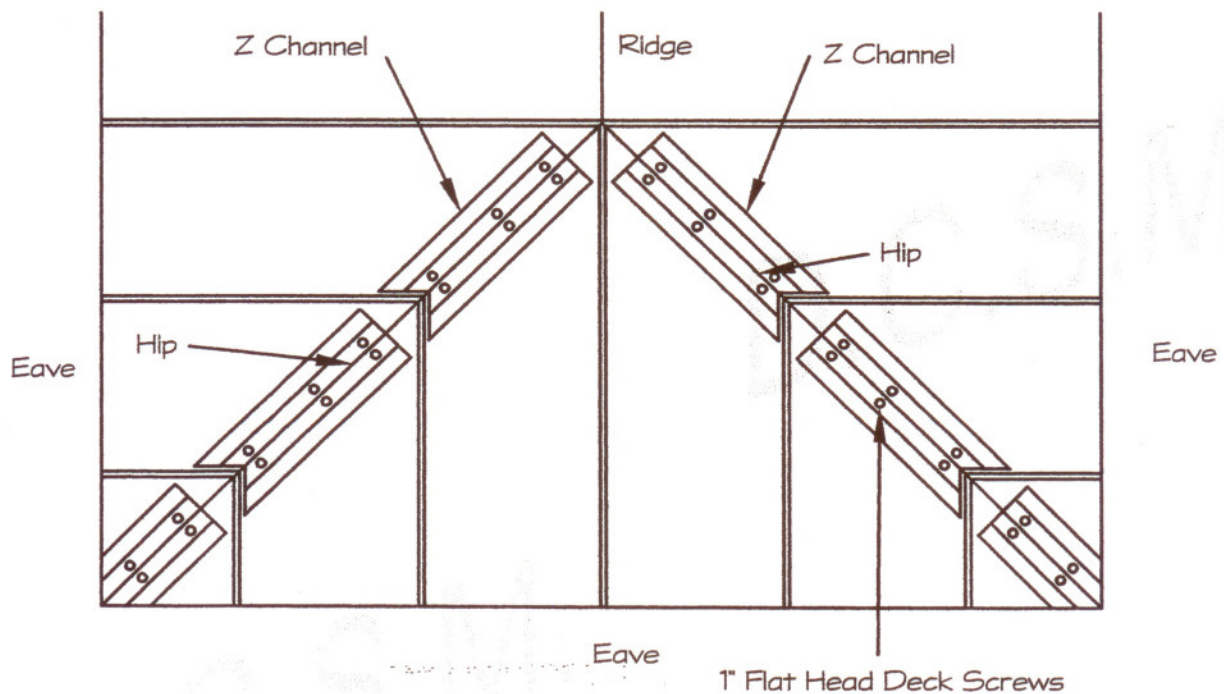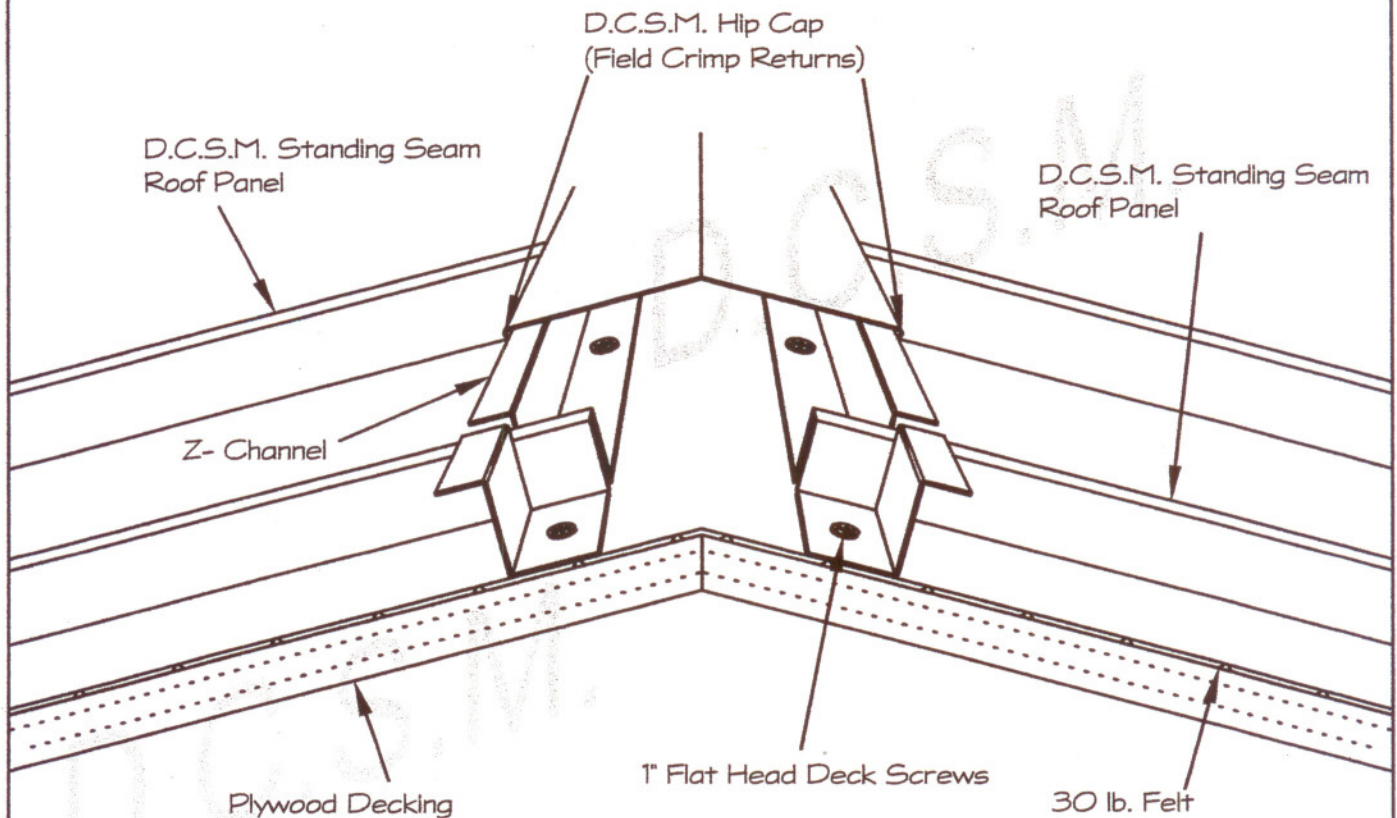

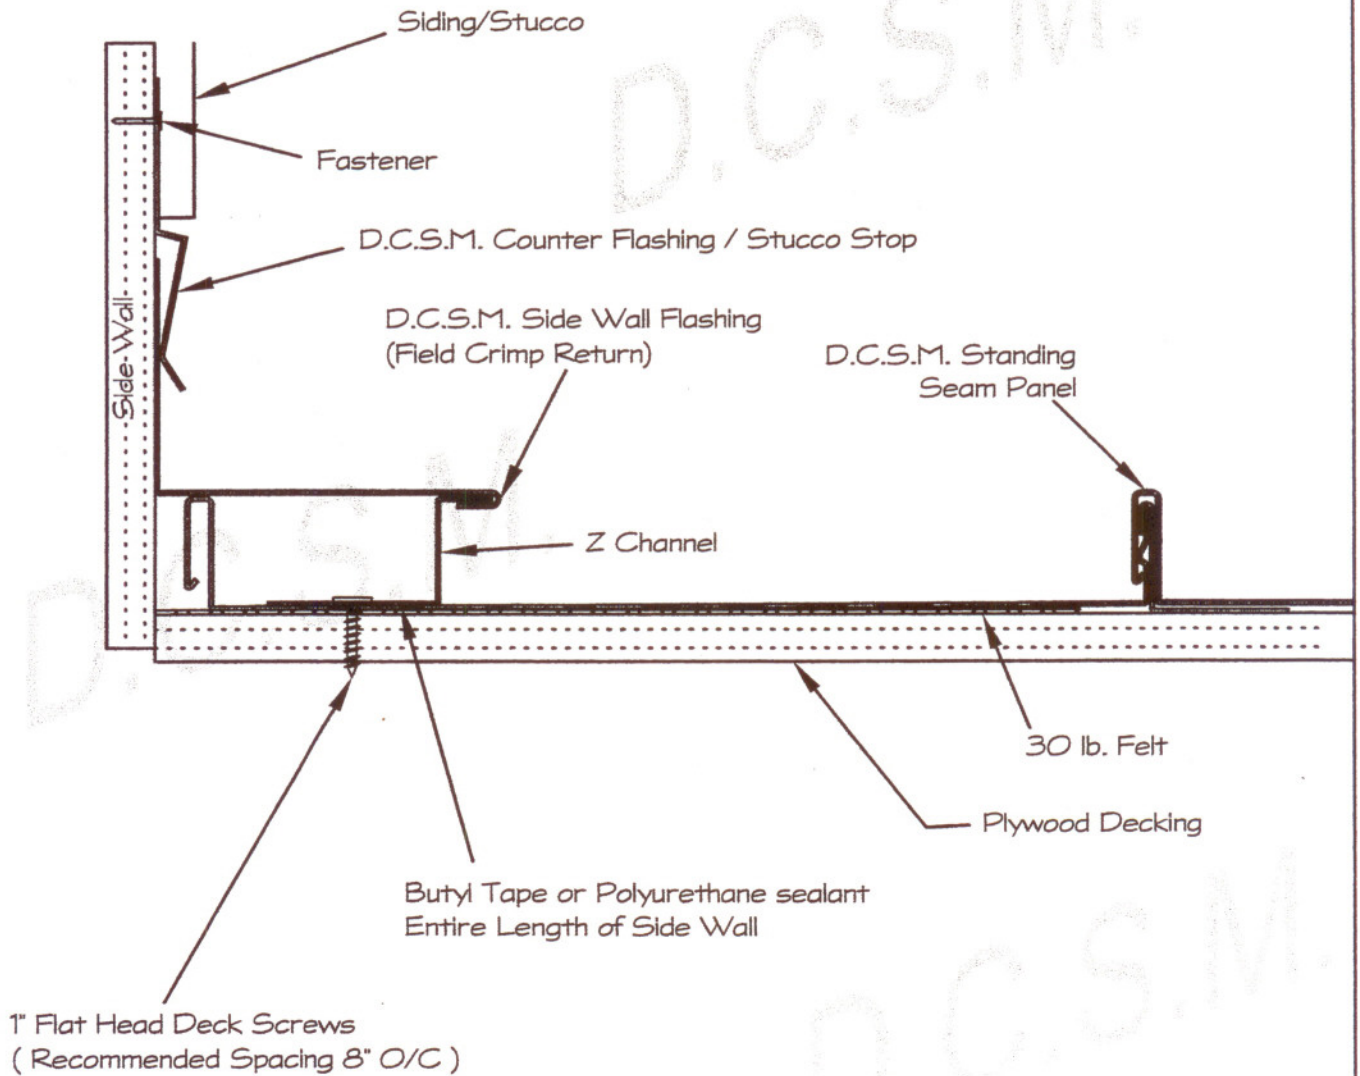

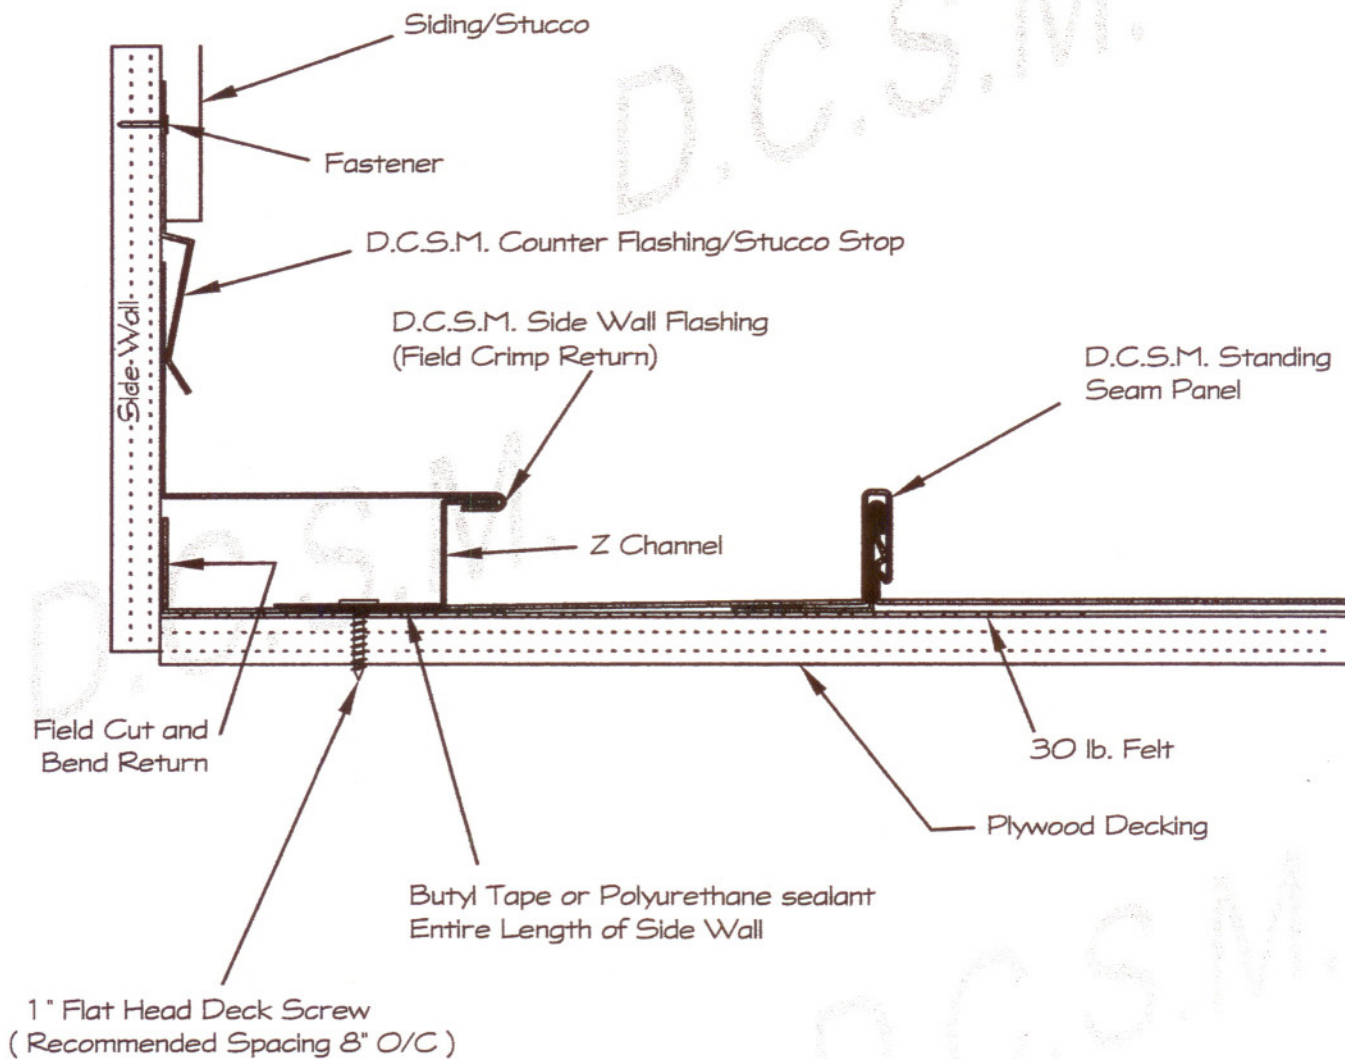

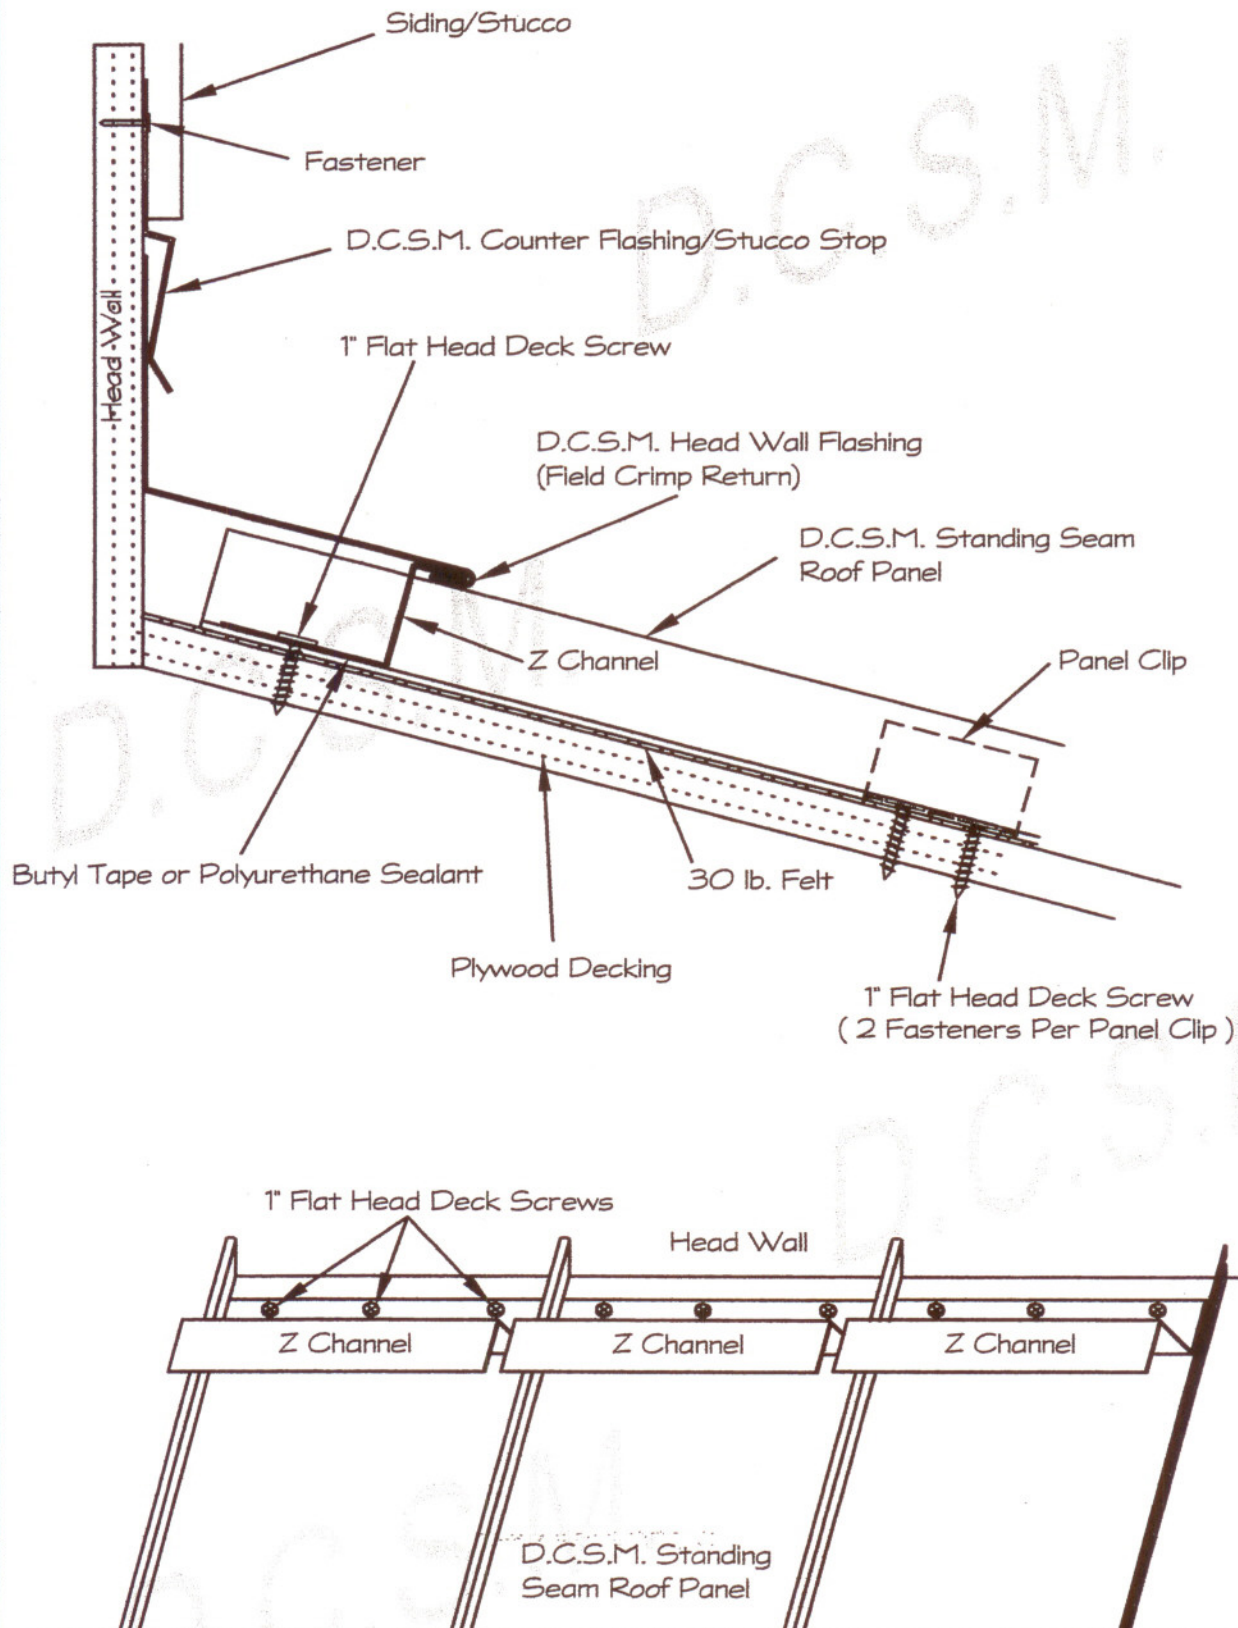

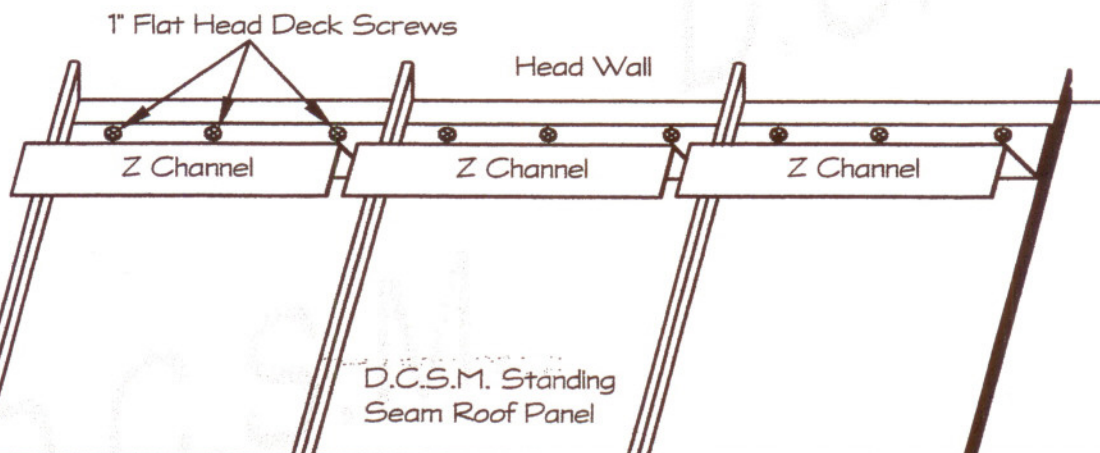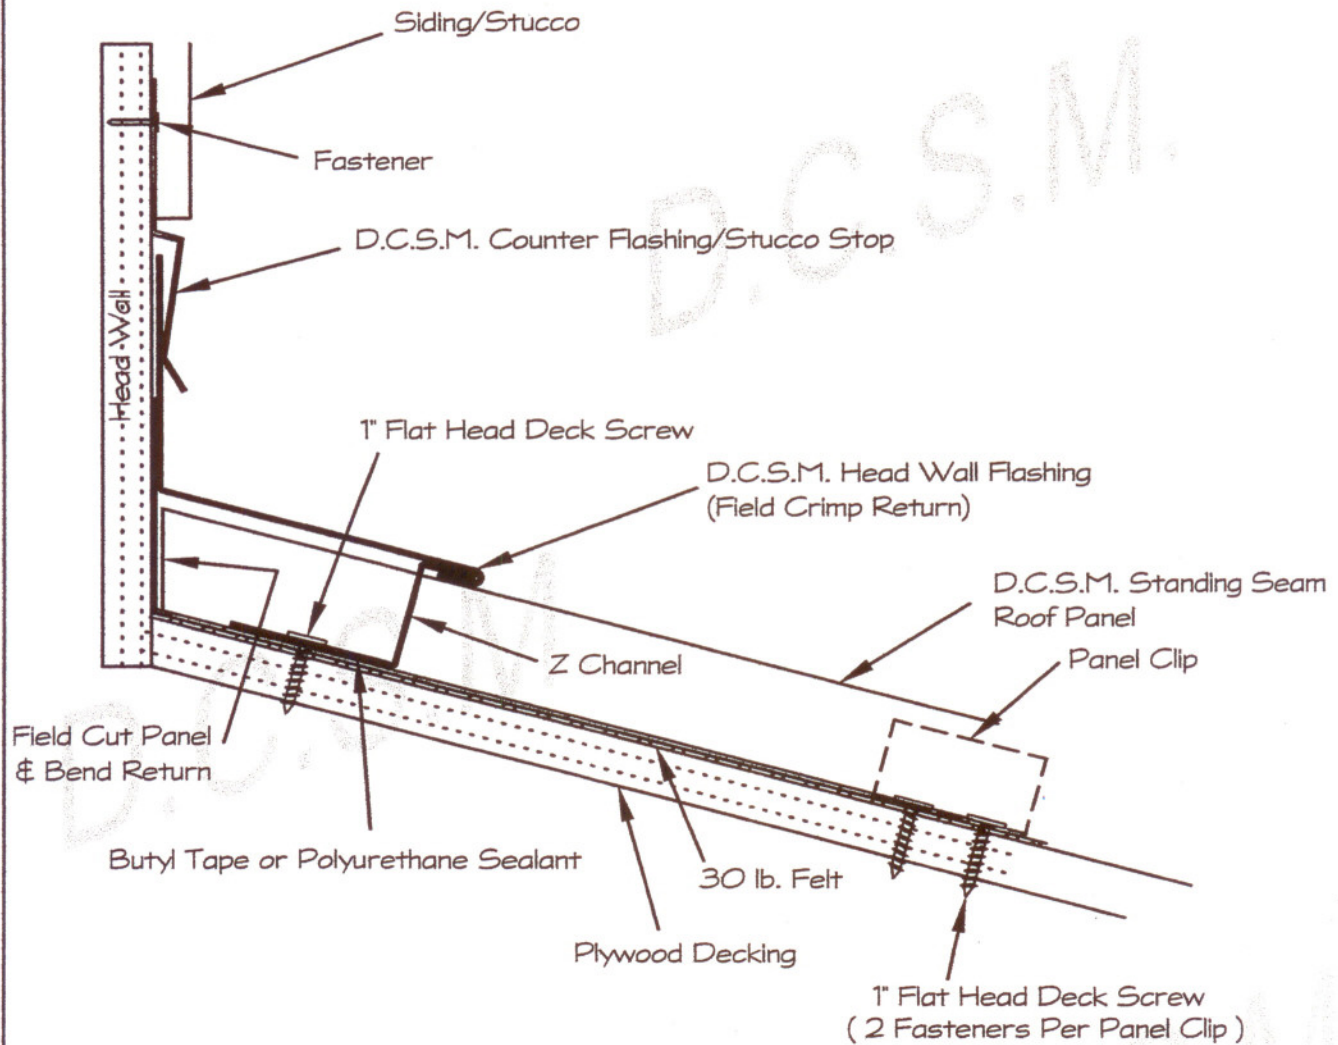




D.C.S.M.

Specializing in metal roofing products

SS-10-c Head Wall Detail

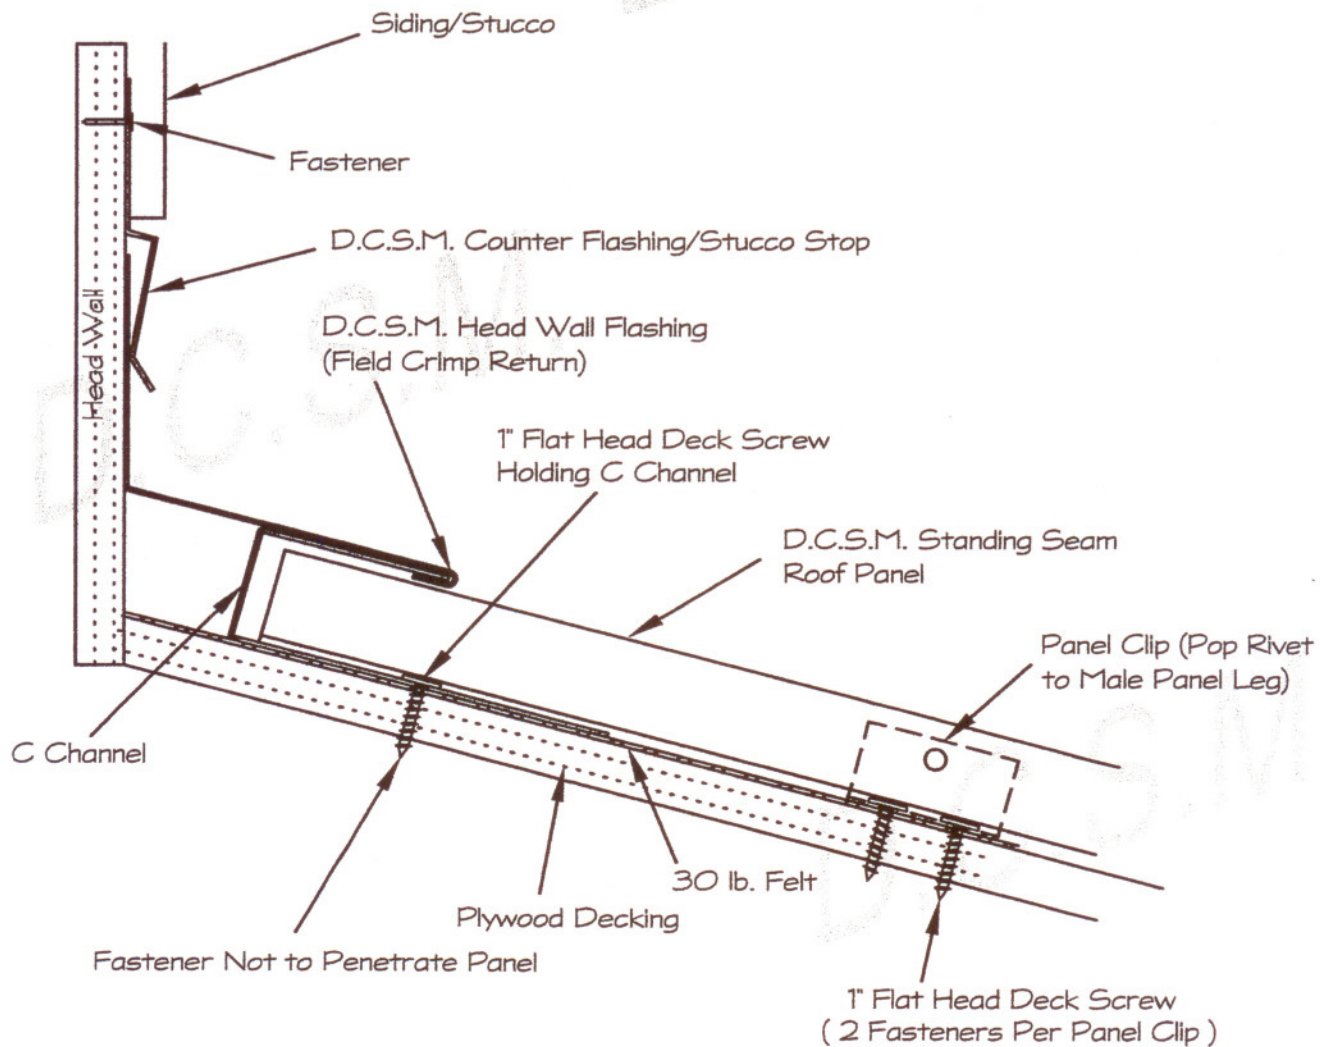




D.C.S.M.

Specializing in metal roofing products


SS-11-a Pitch Change Transition Detail

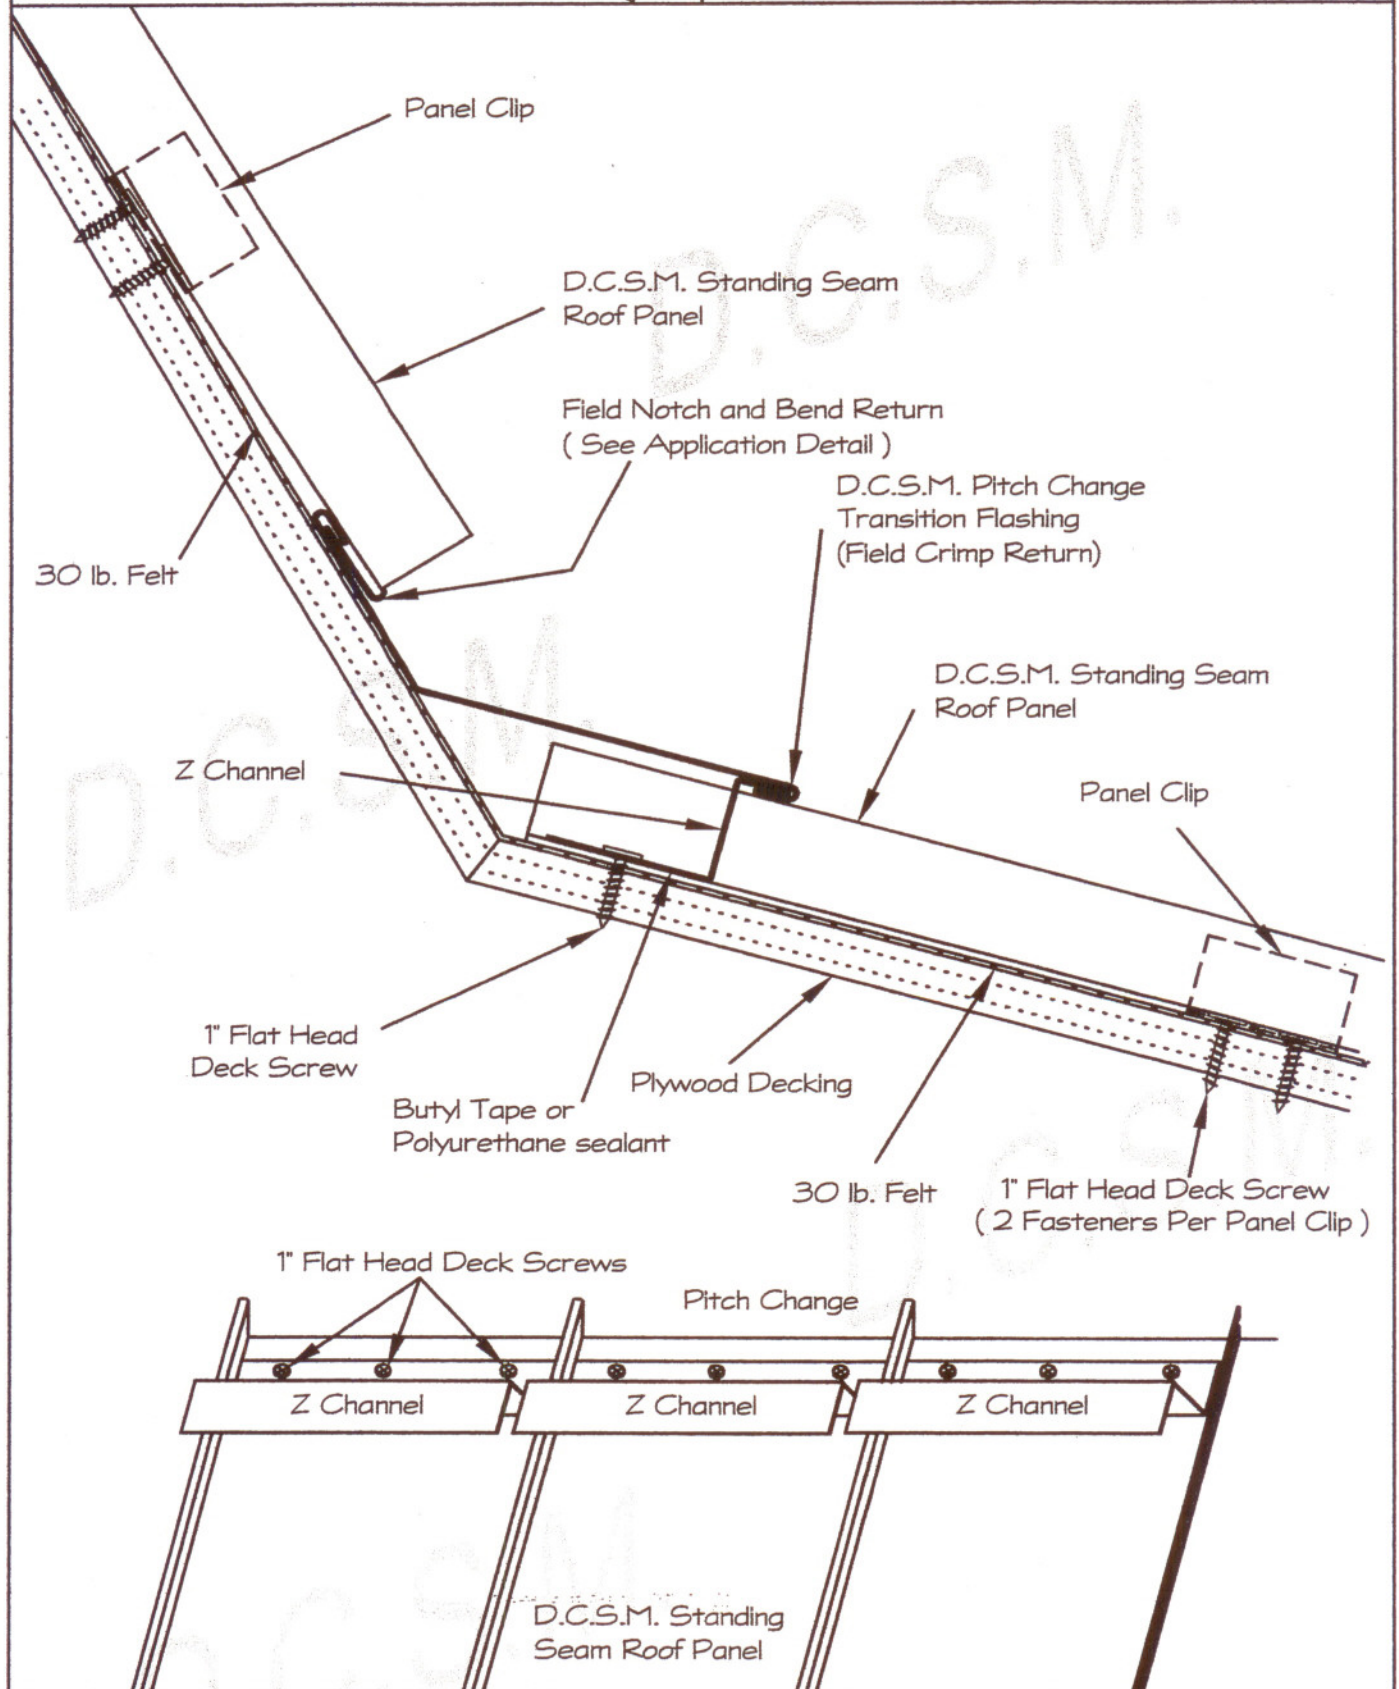



D.C.S.M.
Specializing in metal roofing products

SS-11-b Pitch Change Transition Detail

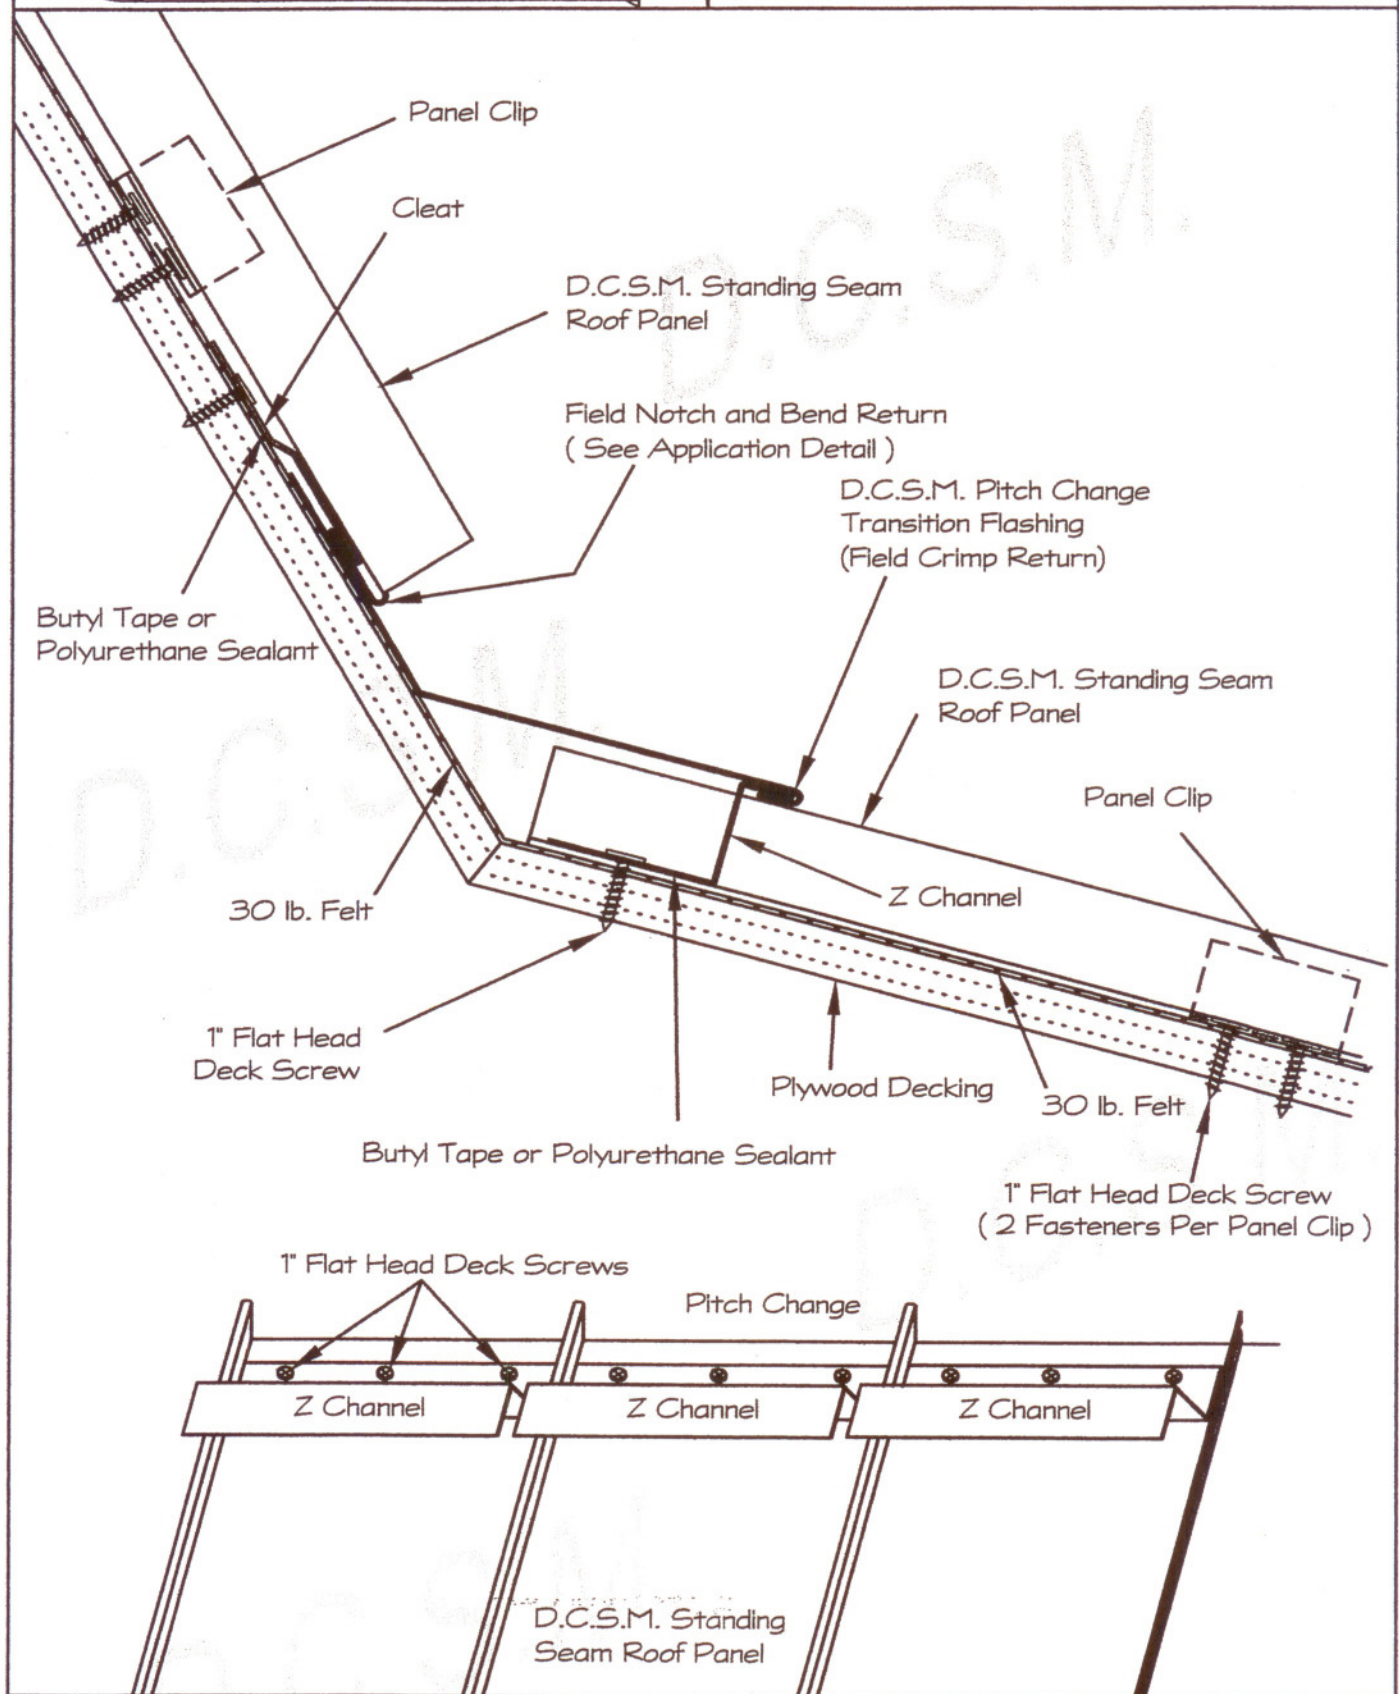




D.C.S.M.

Specializing in metal roofing products

SS-12-a Flat to Pitch Transition Detail

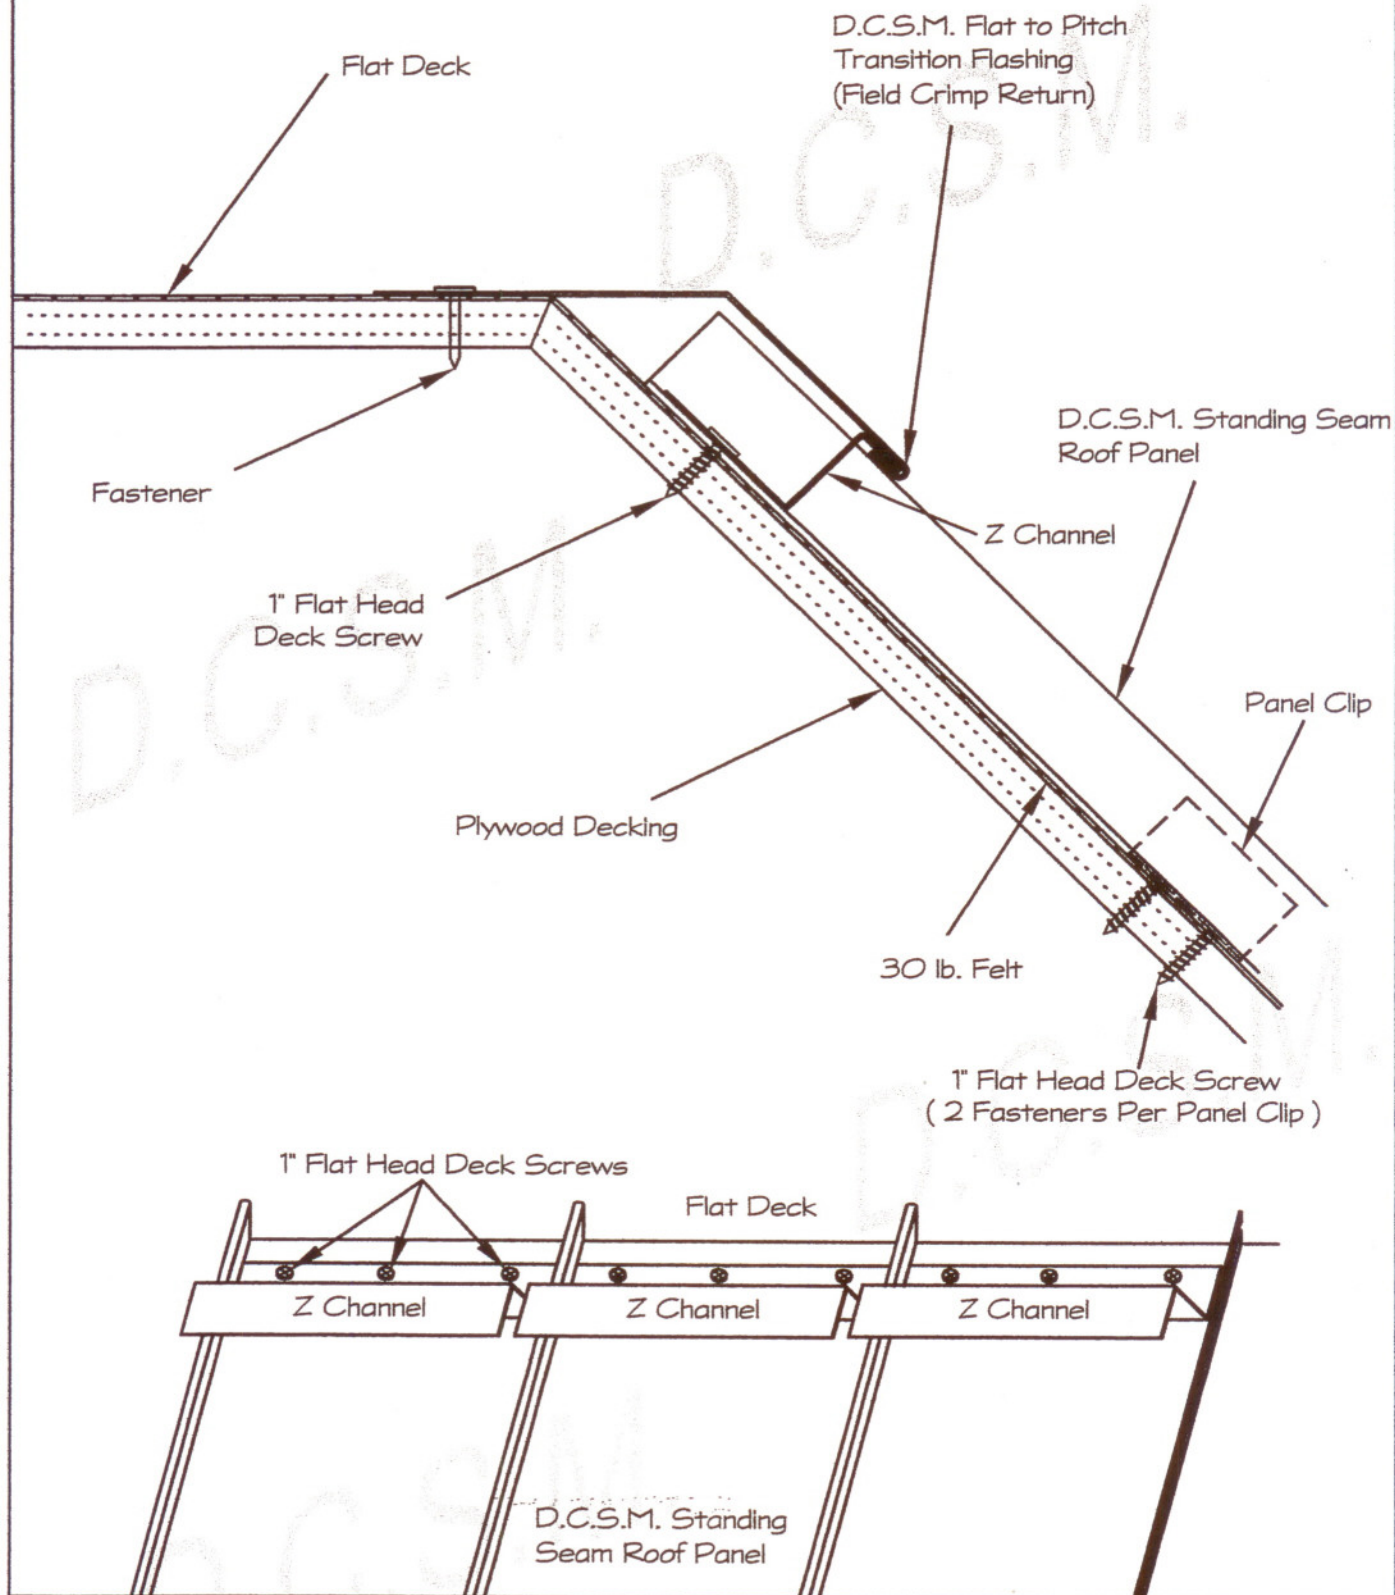

Dan's Custom Sheet Metal Inc. 5700 Washington Street Naples, Florida 34109


Phone 239-594-0530 Fax 239-594-2064 Web site www.dcsm.net



D.C.S.M.

Specializing in metal roofing products

SS-12-b Flat to Pitch Transition Detail

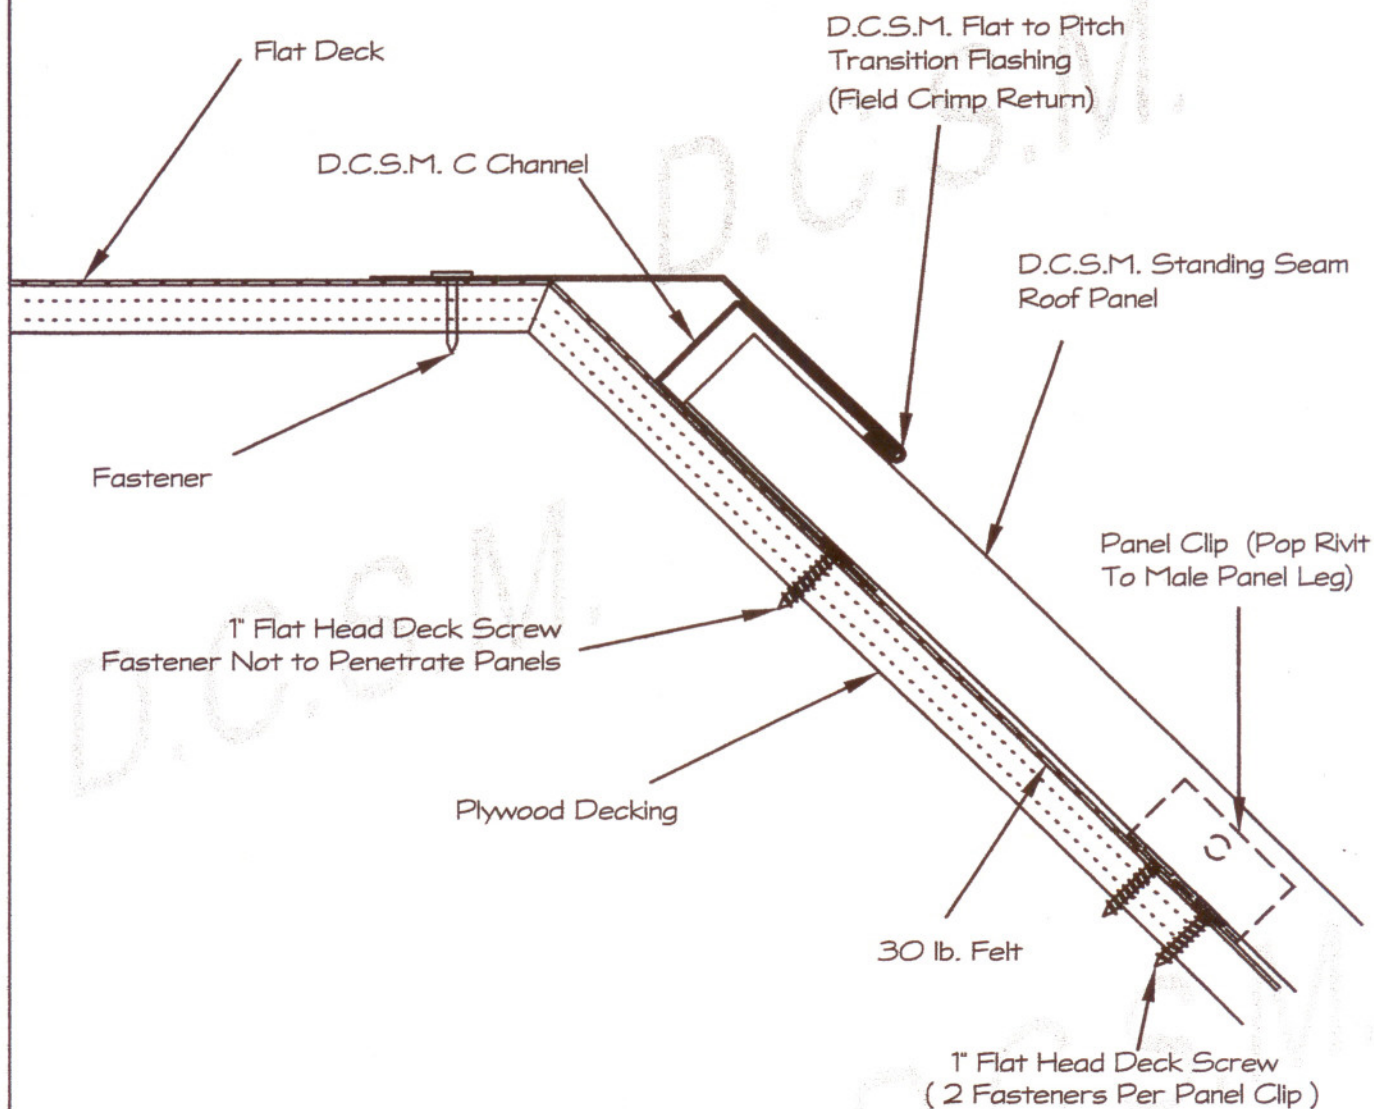




D.C.S.M.

Specializing in metal roofing products

SS-13 Deck Tite Flashing Detail

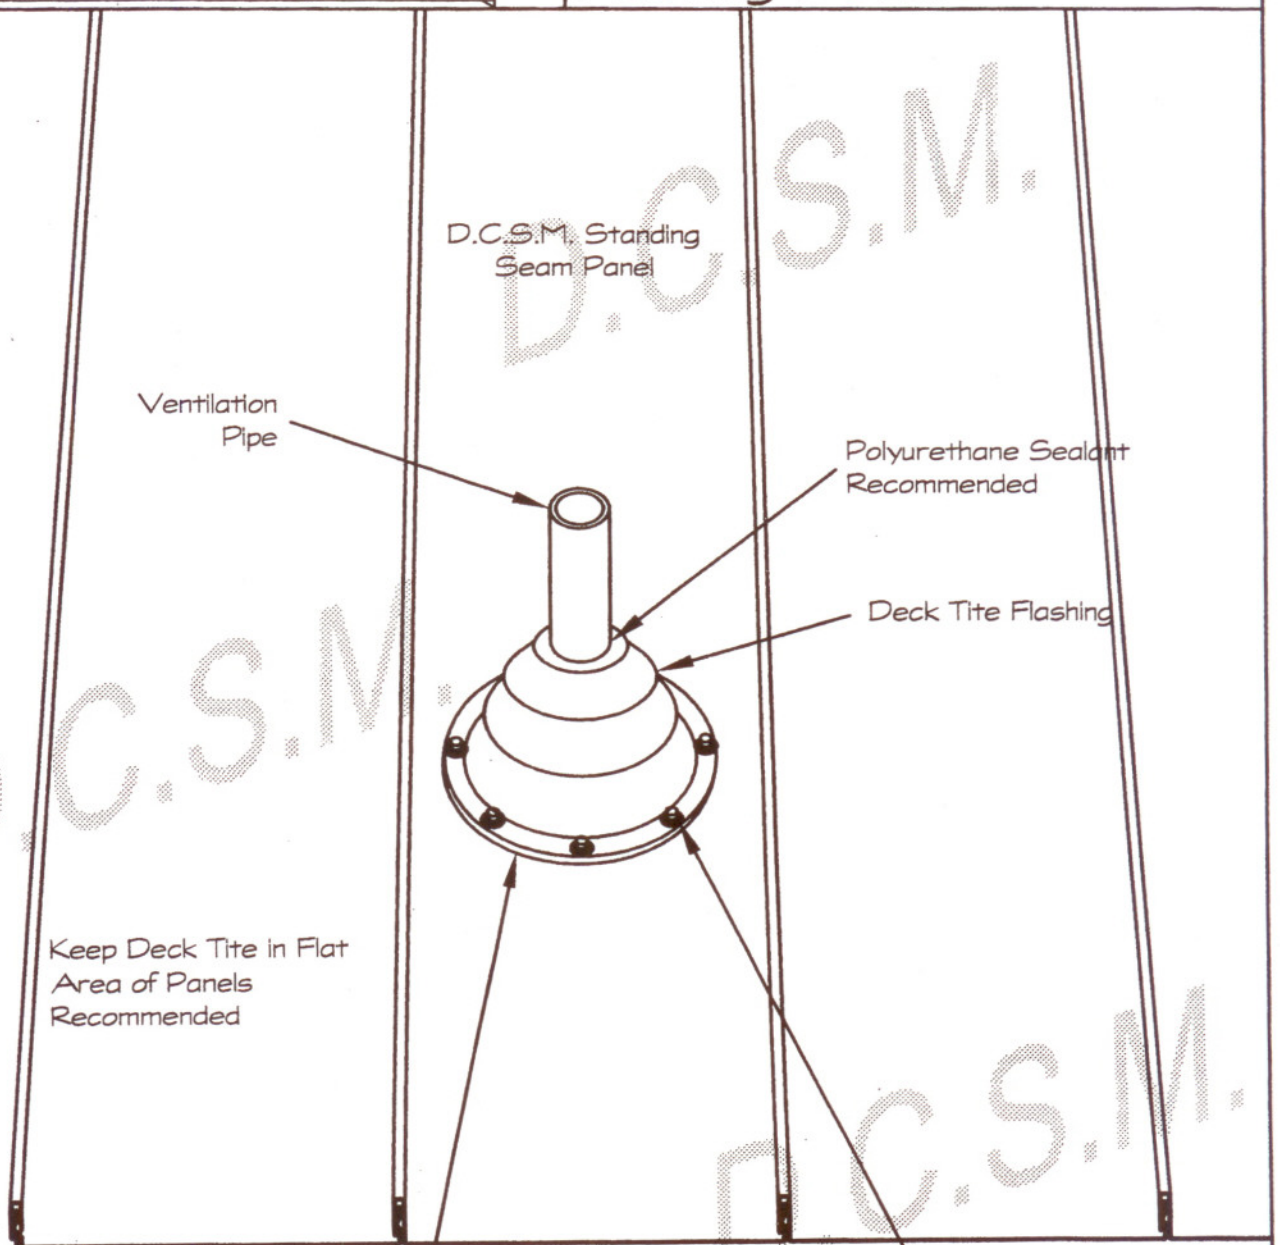

D.C.S.M. Standing
Seam Panel

Ventilation
Pipe

Polyurethane Sealant
Recommended

Deck Tite Flashing

Keep Deck Tite in Flat
Area of Panels
Recommended

Butyl Tape or Polyurethane
Sealant Under Deck Tite Base

1 1/2" Neoprene Washer Screws
Spaced 2"- 3" Around Base