

Co.Me.P Infissi SRL

EBE SERIES 85 & 65 OUTSWING DOORS


(HVHZ) (IMPACT)

GENERAL NOTES:

1. THE PRODUCT SHOWN HEREIN IS DESIGNED AND MANUFACTURED TO COMPLY WITH THE CURRENT FLORIDA BUILDING CODE (FBC), **INCLUDING** HVHZ AND HAS BEEN EVALUATED ACCORDING TO THE FOLLOWING:
 - TAS 201-94
 - TAS 202-94
 - TAS 203-94
 - ASTM E1886-13a
 - ASTM E1996-14a
2. ADEQUACY OF THE EXISTING STRUCTURAL CONCRETE/MASONRY, 2X FRAMING, AND METAL FRAMING AS A MAIN WIND FORCE RESISTING SYSTEM CAPABLE OF WITHSTANDING AND TRANSFERRING APPLIED PRODUCT LOADS TO THE FOUNDATION IS THE RESPONSIBILITY OF THE ENGINEER OR ARCHITECT OF RECORD FOR THE PROJECT OF INSTALLATION.
3. 1X AND 2X BUCKS (WHEN USED) SHALL BE DESIGNED AND ANCHORED TO PROPERLY TRANSFER ALL LOADS TO THE STRUCTURE. BUCK DESIGN AND INSTALLATION IS THE RESPONSIBILITY OF THE ENGINEER OR ARCHITECT OF RECORD FOR THE PROJECT OF INSTALLATION.
4. THE INSTALLATION DETAILS DESCRIBED HEREIN ARE GENERIC AND MAY NOT REFLECT ACTUAL CONDITIONS FOR A SPECIFIC SITE. IF SITE CONDITIONS CAUSE INSTALLATION TO DEVIATE FROM THE REQUIREMENTS DETAILED HEREIN, A LICENSED ENGINEER OR ARCHITECT SHALL PREPARE SITE SPECIFIC DOCUMENTS FOR USE WITH THIS DOCUMENT IN NON-HVHZ AREAS. IN HVHZ AREAS, ONE TIME PRODUCT APPROVAL TO BE OBTAINED FROM MIAMI-DADE RER OR AHJ.
5. APPROVED IMPACT PROTECTIVE SYSTEM **IS NOT REQUIRED** ON THIS PRODUCT IN AREAS REQUIRING IMPACT RESISTANCE.
6. FRAME MATERIAL: GALVANIZED STEEL, CORTEN STEEL, STAINLESS STEEL OR OT/67 (BRASS)
7. GLASS MEETS THE REQUIREMENTS OF ASTM E 1300 GLASS CHARTS. SEE SHEET 1 FOR GLAZING DETAILS.
8. TYPICAL FRENCH DOOR (XX) ELEVATIONS SHOWN, SINGLE DOOR (X) QUALIFIED TO MAX. LEAF SIZE SHOWN.

DESIGN PRESSURE TABLE				
SERIES	SIZE	CONFIGURATION	DESIGN PRESSURE	GLAZING TYPE
EBE 85	72" X 144"	RECTANGULAR XX	+60 / -60 PSF	G1 OR G2
EBE 85	72" X 144"	ROUND TOP XX	+60 / -60 PSF	G1 OR G2
EBE 85	72" X 144"	ARCH TOP XX	+60 / -60 PSF	G1 OR G2
EBE 65	72" X 120"	RECTANGULAR XX	+60 / -60 PSF	G3
EBE 65	72" X 120"	ROUND TOP XX	+60 / -60 PSF	G3
EBE 65	36" X 120"	ROUND TOP X	+75 / -75 PSF	G3

TABLE OF CONTENTS	
SHEET	SHEET DESCRIPTION
1	GENERAL NOTES & GLAZING DETAILS
2	ELEVATION & ANCHOR LAYOUTS
3	ELEVATION & ANCHOR LAYOUTS
4	ELEVATION & ANCHOR LAYOUTS
5	ELEVATION & ANCHOR LAYOUTS
6	VERTICAL SECTIONS
7	VERTICAL SECTIONS
8	HORIZONTAL SECTIONS
9	HORIZONTAL SECTIONS
10	HORIZONTAL SECTIONS
11	HORIZONTAL SECTIONS
12	INSTALLATION NOTES, ANCHOR DETAILS & SCHEDULE
13	ANCHOR DETAILS & SCHEDULE
14	APPROVED FRAME & GLAZING BEAD PROFILES

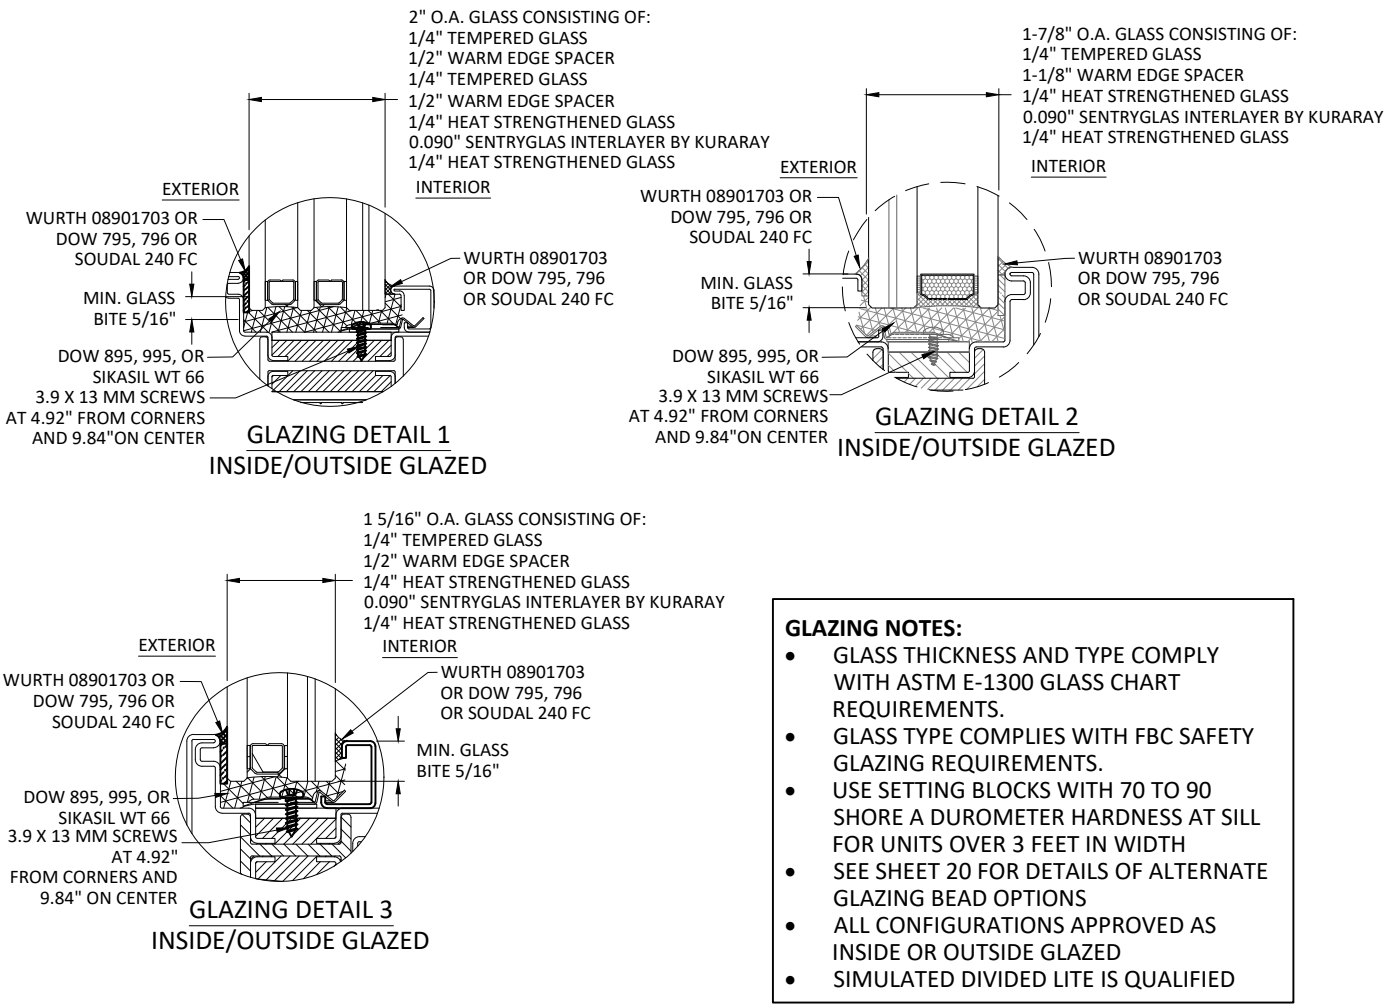

PELLEGRIN

Co.Me.P Infissi SRL
VIALE EUROPA, 440
51039 SANTONUOVO PT
PISTOIA, ITALIA

TITLE:
EBE SERIES 85 & 65 OUTSWING DOORS
GENERAL NOTES &
GLAZING DETAILS


PREPARED BY:
BUILDING DROPS, INC.
1900 NE MIAMI CT UNIT 2-15,
MIAMI, FL 33132
PH: (954)399-8478
FAX: (954)744-4738
WEB: WWW.BUILDINGDROPS.COM


BUILDING DROPS

REMARKS	BY	DATE

THE INSTALLATION DETAILS DESCRIBED HEREIN ARE GENERIC AND MAY NOT REFLECT ACTUAL CONDITIONS FOR A SPECIFIC SITE. IF SITE CONDITIONS CAUSE INSTALLATION TO DEVIATE FROM THE REQUIREMENTS DETAILED HEREIN, A LICENSED ENGINEER OR ARCHITECT SHALL PREPARE SITE SPECIFIC DOCUMENTS FOR USE WITH THIS DOCUMENT.

Digitally signed by Hermes F. Norero, P.E.
Reason: I am approving this document
Date: 2025.04.23 16:44:00 -04'00'

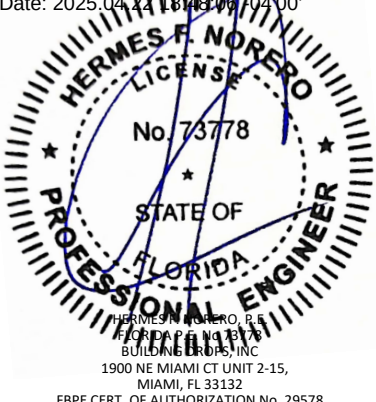

HERMES F. NORERO, P.E.
BUILDING DROPS, INC.
1900 NE MIAMI CT UNIT 2-15,
MIAMI, FL 33132
FBPE CERT. OF AUTHORIZATION No. 29578

FL #:

FL36832

DATE:

03.28.2025

DWG. BY:

FB

CHK. BY:

HFN

SCALE:

NTS

DWG. #:

COM016


SHEET:

1


OF 14

c:\users\franciscobriceno\building drops, inc\building drops landing - common\projects\comep infissi\fb-c-24-1163.2 - fb-c submittal - os2 & ebe product revisions\dwgs\ebe door\com005 - series ebe 85 & 65 outswing french door (02.05).dwg 4/22/2025 11:56 AM

ELEVATION
XX SERIES 85
LARGE SASH

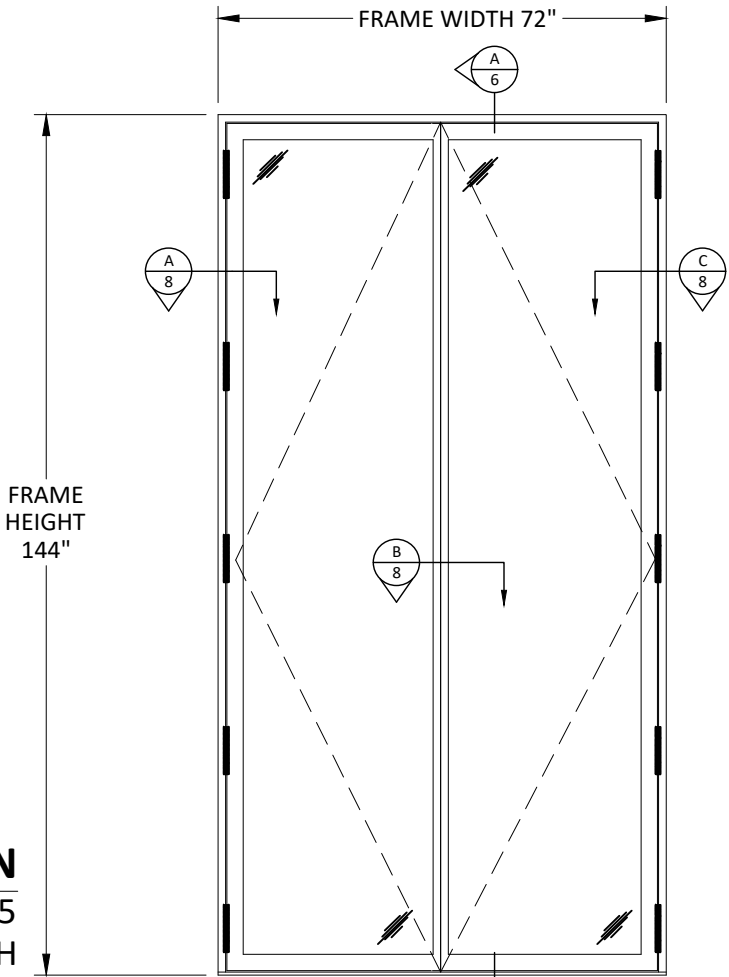



ELEVATION
XX SERIES 85
SMALL SASH

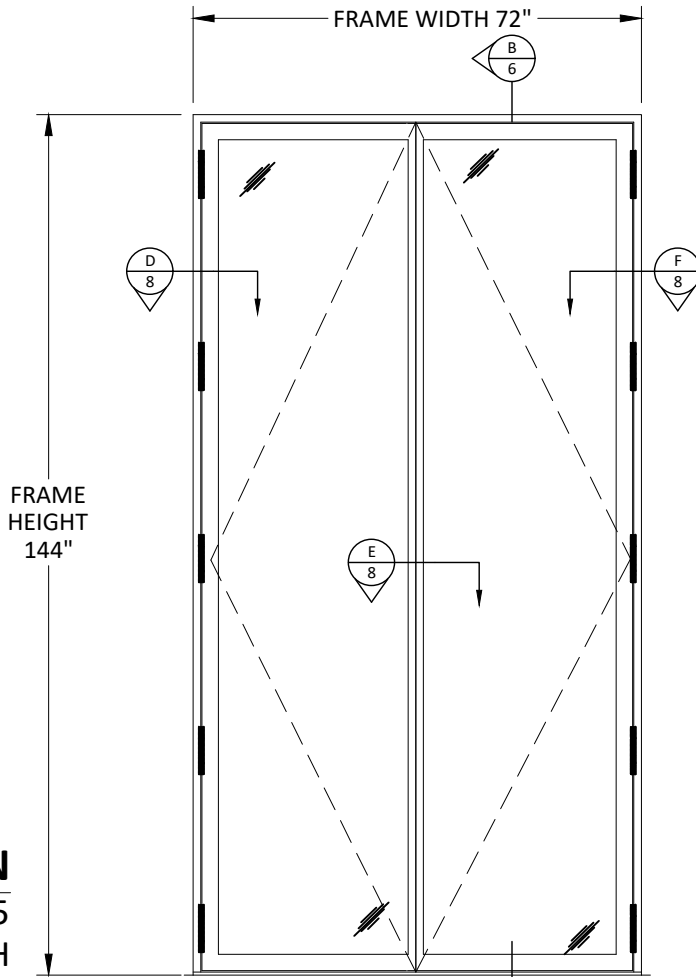

DOOR LEGEND:

SERIES 85 SMALL SASH:
D.L.O. WIDTH = $W/2 - 6.897''$
D.L.O. HEIGHT = $H - 7.654''$
LEAF WIDTH = $W/2 - 1.328''$
LEAF HEIGHT = $H - 2''$

SERIES 85 LARGE SASH:
D.L.O. WIDTH = $W/2 - 8.164''$
D.L.O. HEIGHT = $H - 9.659''$
LEAF WIDTH = $W/2 - 1.447''$
LEAF HEIGHT = $H - 2''$

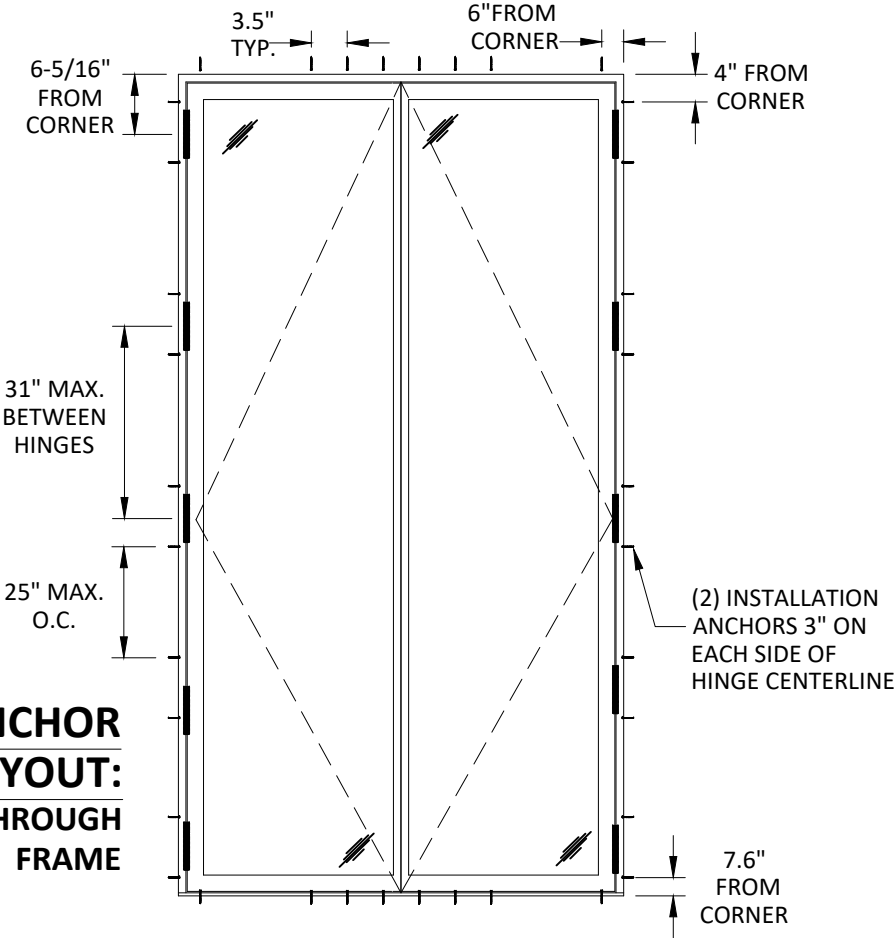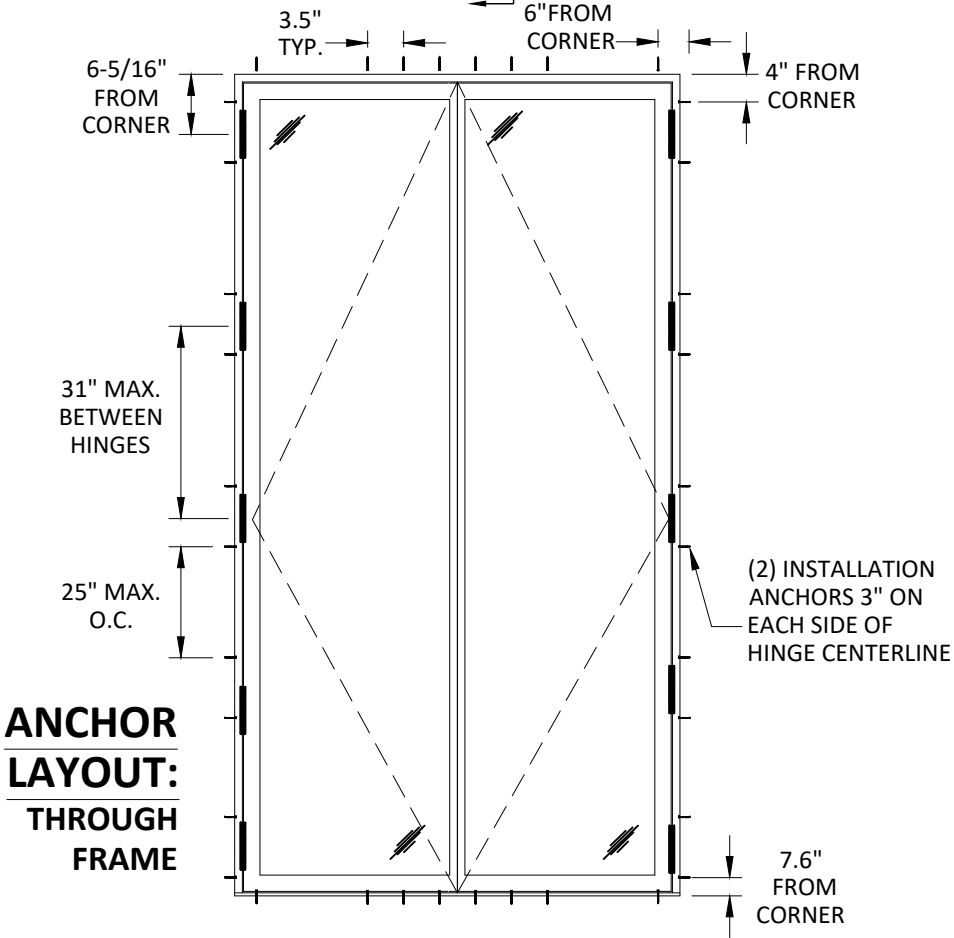

Co.Me.P Infissi SRL
VIALE EUROPA, 440
51039 SANTONUOVO PT
PISTOIA, ITALIA

TITLE:
EBE SERIES 85 & 65 OUTSWING DOORS
ELEVATION & ANCHOR LAYOUTS

PREPARED BY:
BUILDING DROPS, INC.
1900 NE MIAMI CT UNIT 2-15,
MIAMI, FL 33132
PH: (954)399-8478
FAX: (954)744-4738
WEB: WWW.BUILDINGDROPS.COM



REMARKS	BY	DATE


THE INSTALLATION DETAILS DESCRIBED HEREIN ARE GENERIC AND MAY NOT REFLECT ACTUAL CONDITIONS FOR A SPECIFIC SITE. IF SITE CONDITIONS CAUSE INSTALLATION TO DEVIATE FROM THE REQUIREMENTS DETAILED HEREIN, A LICENSED ENGINEER OR ARCHITECT SHALL PREPARE SITE SPECIFIC DOCUMENTS FOR USE WITH THIS DOCUMENT.




FL #:	FL36832
DATE:	03.28.2025
DWG. BY:	FB
CHK. BY:	HFN
SCALE:	NTS
DWG. #:	COM016
SHEET:	2

c:\users\franciscobriceno\building drops, inc\building drops landing - common\projects\comep infissi\fb-c-24-1163.2 - fbc submittal - os2 & ebe product revisions\dwgs\ebe door\com005 - series ebe 85 & 65 outwing french door (02.05).dwg 4/22/2025 11:56 AM

ELEVATION
XX SERIES 65
LARGE SASH

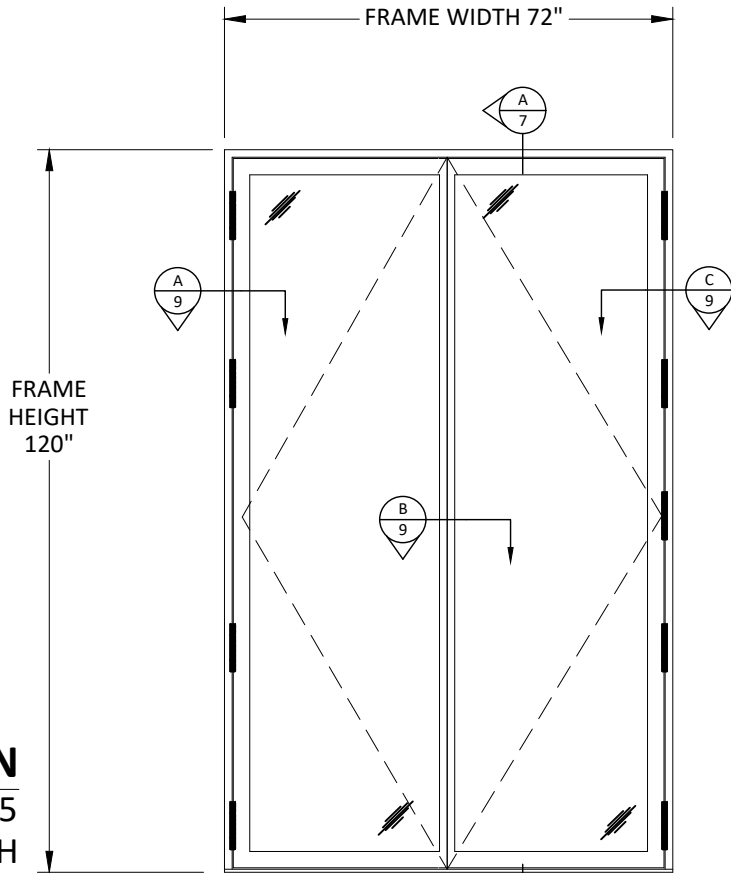

ELEVATION
XX SERIES 65
SMALL SASH

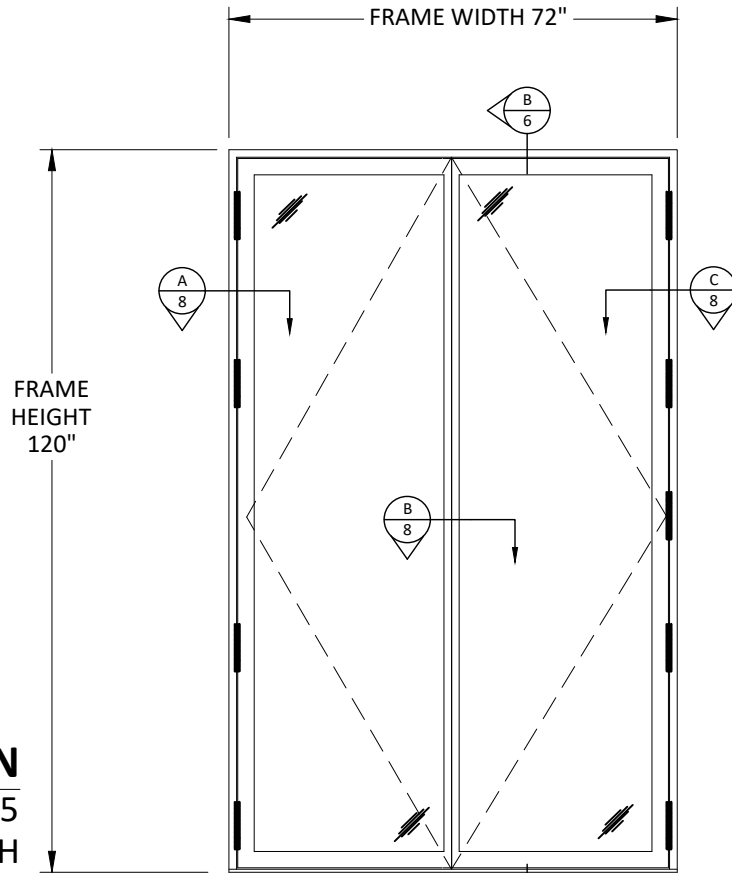


DOOR LEGEND:


SERIES 65 SMALL SASH:
D.L.O. WIDTH = $W/2 - 7.45''$
D.L.O. HEIGHT = $H - 7.654''$
LEAF WIDTH = $W/2 - 1.3''$
LEAF HEIGHT = $H - 2''$

SERIES 65 LARGE SASH:
D.L.O. WIDTH = $W/2 - 8.303''$
D.L.O. HEIGHT = $H - 9.637''$
LEAF WIDTH = $W/2 - 1.268''$
LEAF HEIGHT = $H - 2''$

ANCHOR
LAYOUT:
THROUGH
FRAME

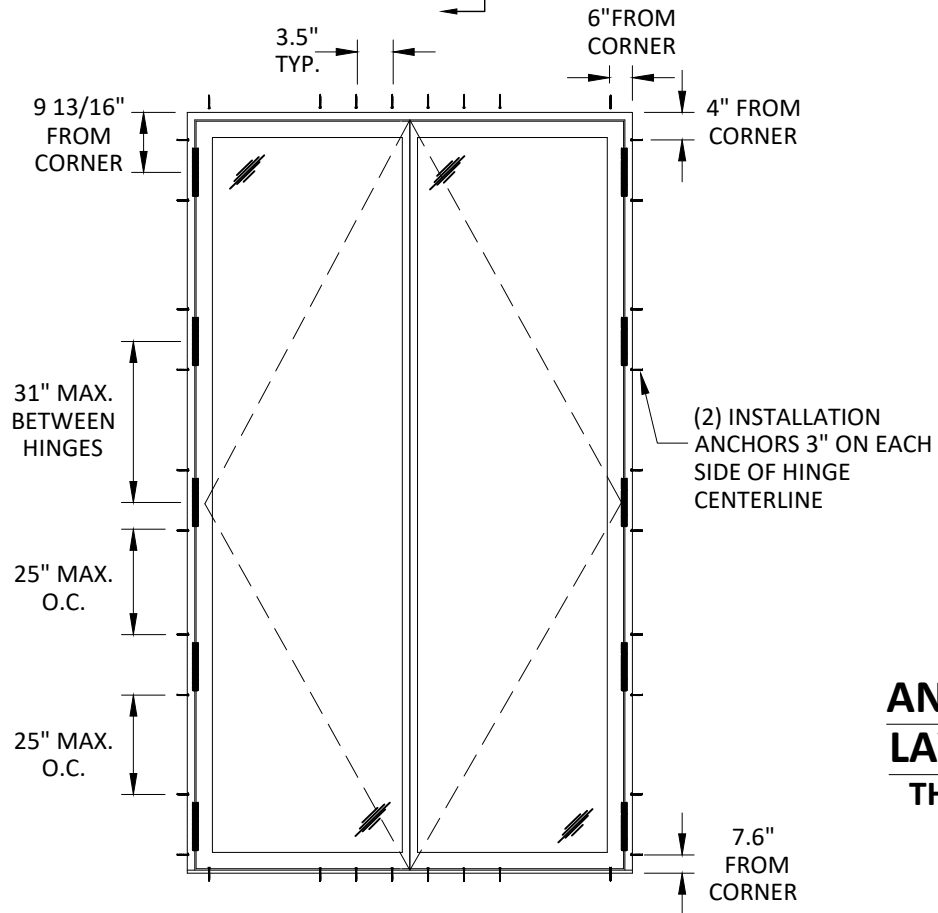

ANCHOR
LAYOUT:
THROUGH
FRAME

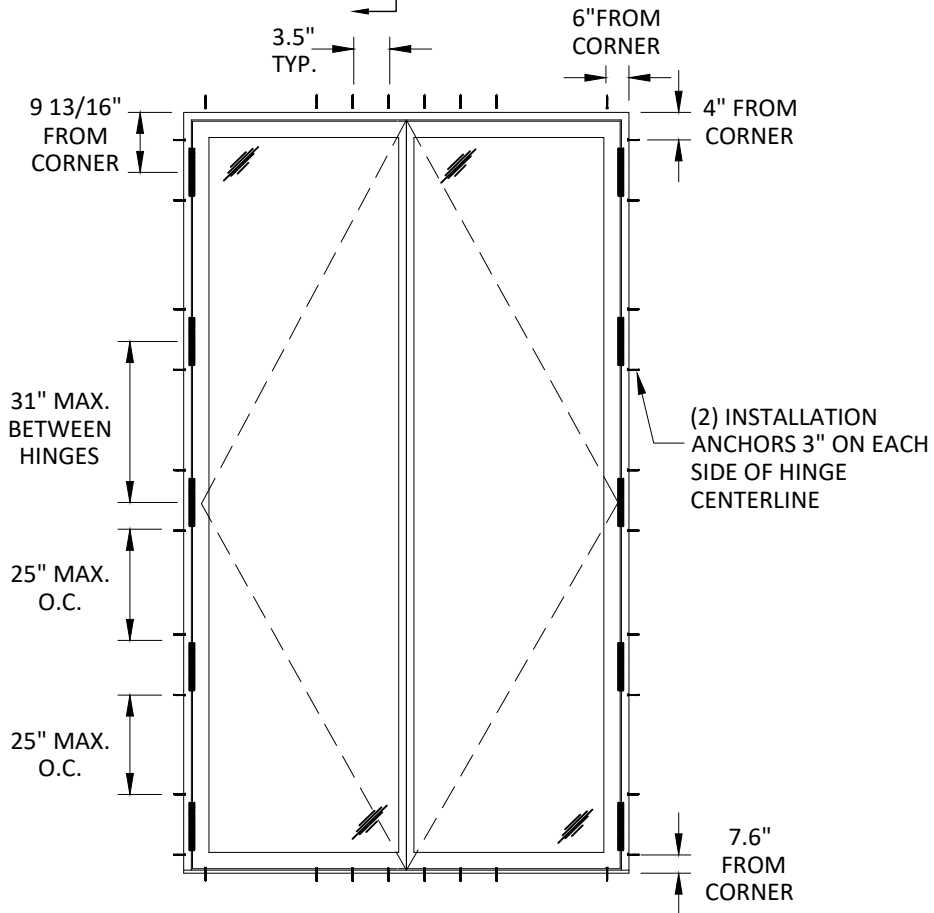

Co.Me.P Infissi SRL
VIALE EUROPA, 440
51039 SANTONUOVO PT
PISTOIA, ITALIA


TITLE:
EBE SERIES 85 & 65 OUTSWING DOORS
ELEVATION & ANCHOR LAYOUTS

PREPARED BY:
BUILDING DROPS, INC.
1900 NE MIAMI CT UNIT 2-15,
MIAMI, FL 33132
PH: (954)399-8478
FAX: (954)744-4738
WEB: WWW.BUILDINGDROPS.COM



REMARKS	BY	DATE


THE INSTALLATION DETAILS DESCRIBED HEREIN ARE GENERIC AND MAY NOT REFLECT ACTUAL CONDITIONS FOR A SPECIFIC SITE. IF SITE CONDITIONS CAUSE INSTALLATION TO DEVIATE FROM THE REQUIREMENTS DETAILED HEREIN, A LICENSED ENGINEER OR ARCHITECT SHALL PREPARE SITE SPECIFIC DOCUMENTS FOR USE WITH THIS DOCUMENT.

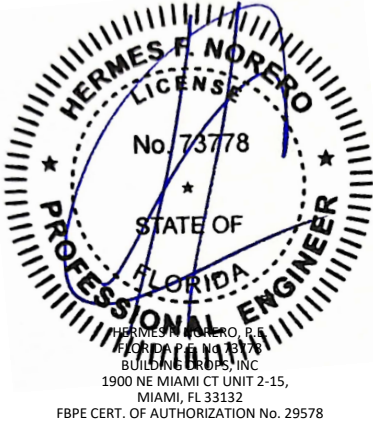


FL #:	FL36832
DATE:	03.28.2025
DWG. BY:	FB
CHK. BY:	HFN
SCALE:	NTS
DWG. #:	COM016
SHEET:	3

c:\users\franciscobriceno\building drops, inc\building drops landing - common\projects\comep infissi\fb-c-24-1163.2 - fbc submittal - os2 & ebe product revisions\dwgs\ebe door\com005 - series ebe 85 & 65 outswing french door (02.05).dwg 4/22/2025 11:56 AM

ELEVATION
XX SERIES 85
SMALL SASH

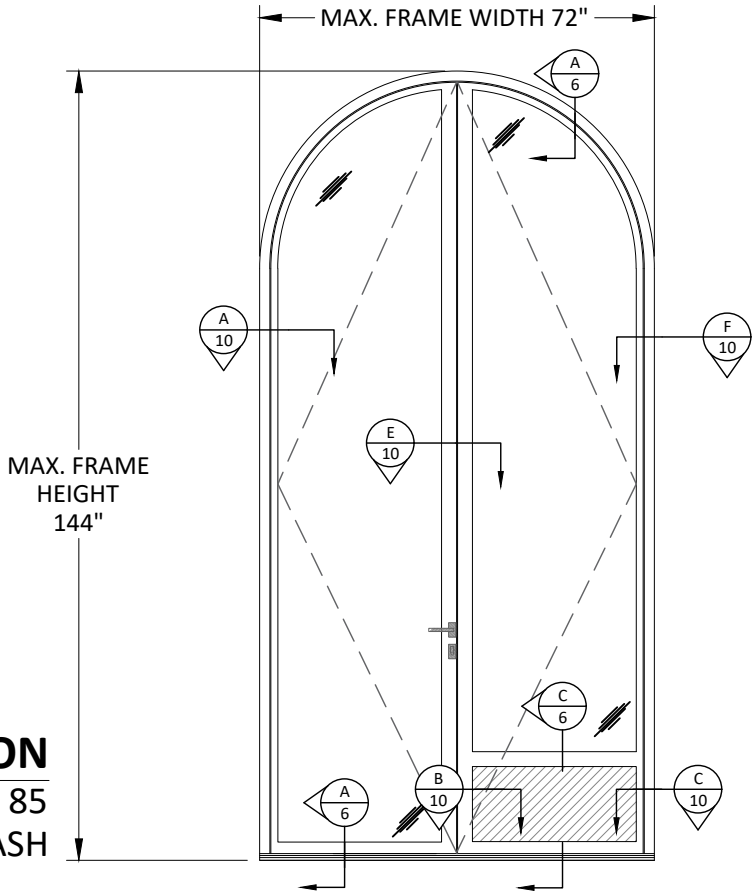

ELEVATION
XX SERIES 85
LARGE SASH

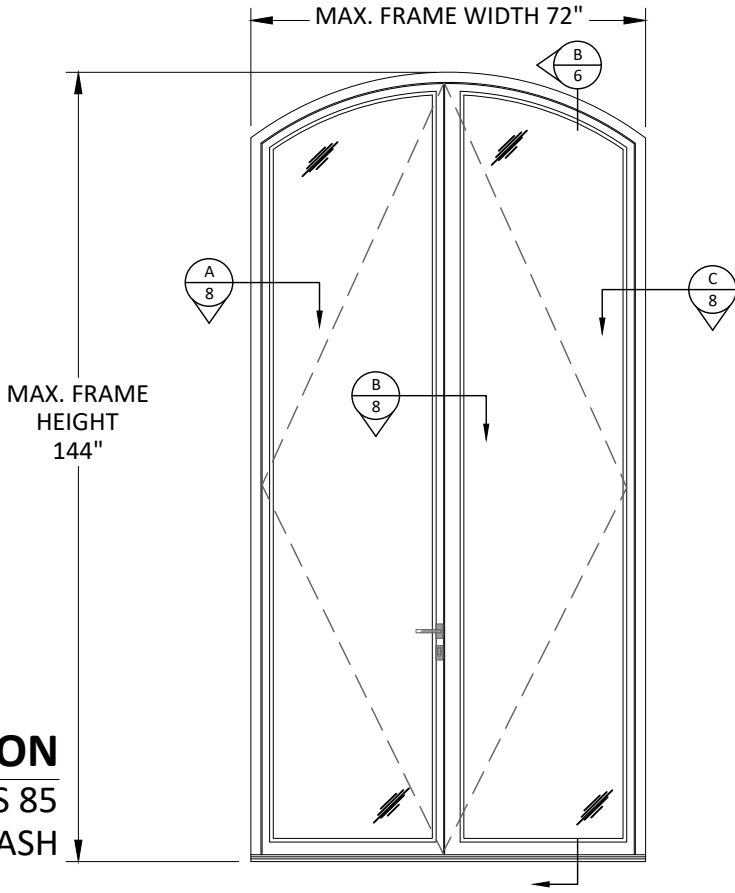

DOOR LEGEND:


SERIES 85 SMALL SASH:
D.L.O. WIDTH = $W/2 - 6.897''$
D.L.O. HEIGHT = $H - 7.654''$
LEAF WIDTH = $W/2 - 1.328''$
LEAF HEIGHT = $H - 2''$

SERIES 85 LARGE SASH:
D.L.O. WIDTH = $W/2 - 8.164''$
D.L.O. HEIGHT = $H - 9.659''$
LEAF WIDTH = $W/2 - 1.447''$
LEAF HEIGHT = $H - 2''$


+ = ANCHOR CLUSTER,
ANCHORS SPACED AT
3.5" O.C.

FLUSH PANEL:
MAX. HEIGHT = 13.7"
MAX. WIDTH = 29.9"

ANCHOR
LAYOUT:
THROUGH
FRAME

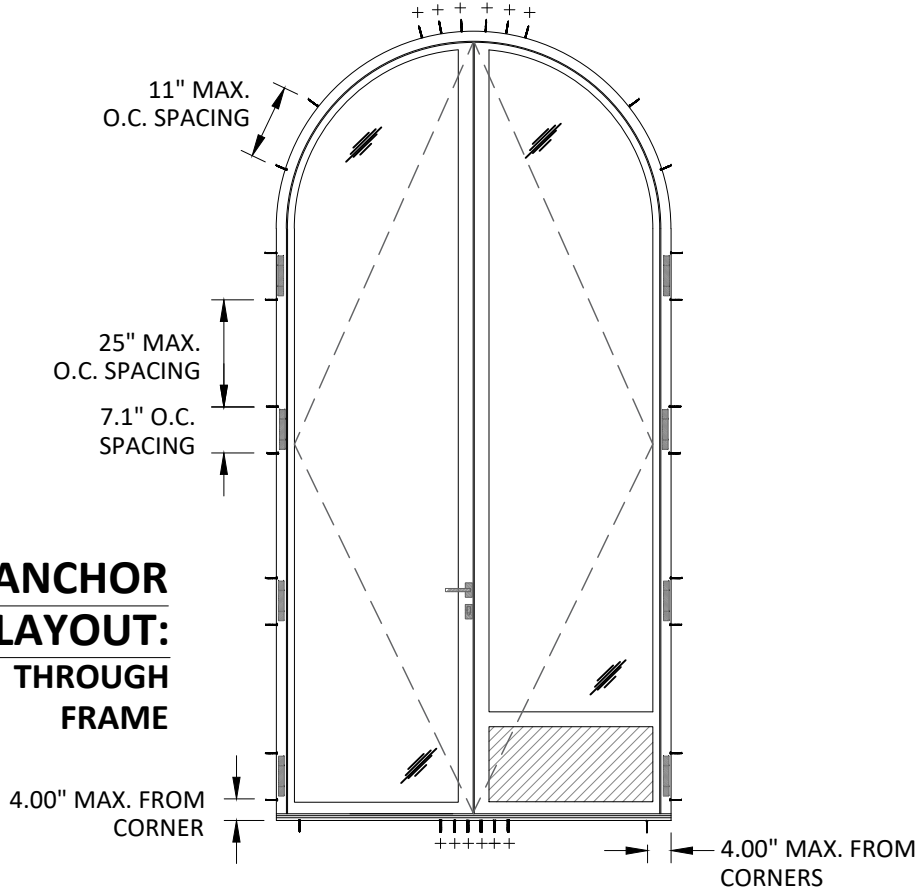

ANCHOR
LAYOUT:
THROUGH
FRAME

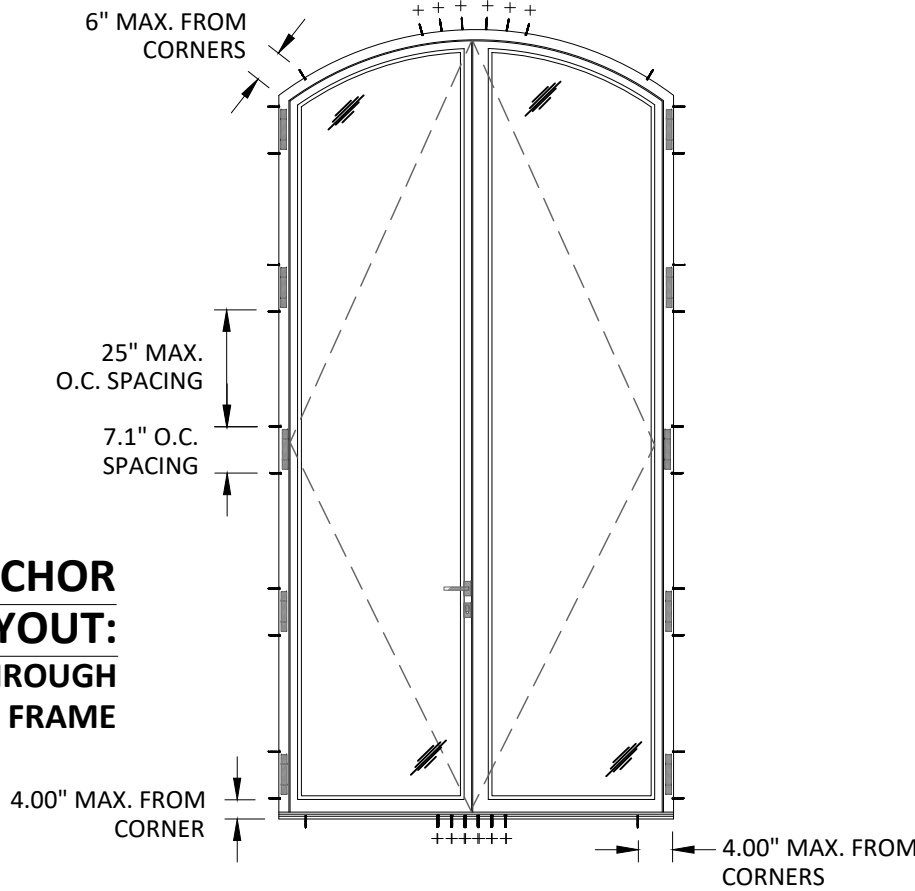


Co.Me.P Infissi SRL
VIALE EUROPA, 440
51039 SANTONUOVO PT
PISTOIA, ITALIA

TITLE:
EBE SERIES 85 & 65 OUTSWING DOORS
ELEVATION & ANCHOR LAYOUTS

PREPARED BY:
BUILDING DROPS, INC.
1900 NE MIAMI CT UNIT 2-15,
MIAMI, FL 33132
PH: (954) 399-8478
FAX: (954) 744-4738
WEB: WWW.BUILDINGDROPS.COM

REMARKS	BY	DATE


THE INSTALLATION DETAILS DESCRIBED HEREIN ARE GENERIC AND MAY NOT REFLECT ACTUAL CONDITIONS FOR A SPECIFIC SITE. IF SITE CONDITIONS CAUSE INSTALLATION TO DEVIATE FROM THE REQUIREMENTS DETAILED HEREIN, A LICENSED ENGINEER OR ARCHITECT SHALL PREPARE SITE SPECIFIC DOCUMENTS FOR USE WITH THIS DOCUMENT.

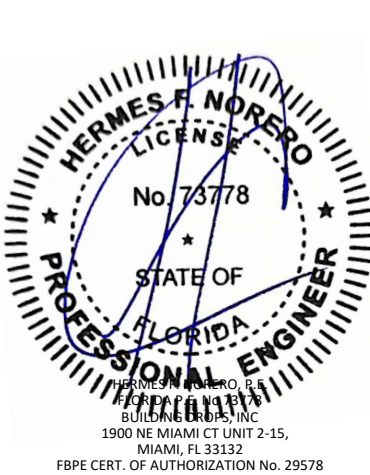


FL #:	FL36832
DATE:	03.28.2025
DWG. BY:	FB
CHK. BY:	HFN
SCALE:	NTS
DWG. #:	COM016
SHEET:	4

c:\users\franciscobriceno\building drops, inc\building drops landing - common\projects\comep infissi\fb-c-24-1163.2 - fbc submittal - os2 & ebe product revisions\dwgs\ebe door\com005 - series ebe 85 & 65 outswing french door (02.05).dwg 4/22/2025 11:56 AM

ELEVATION
XX SERIES 65
SMALL SASH

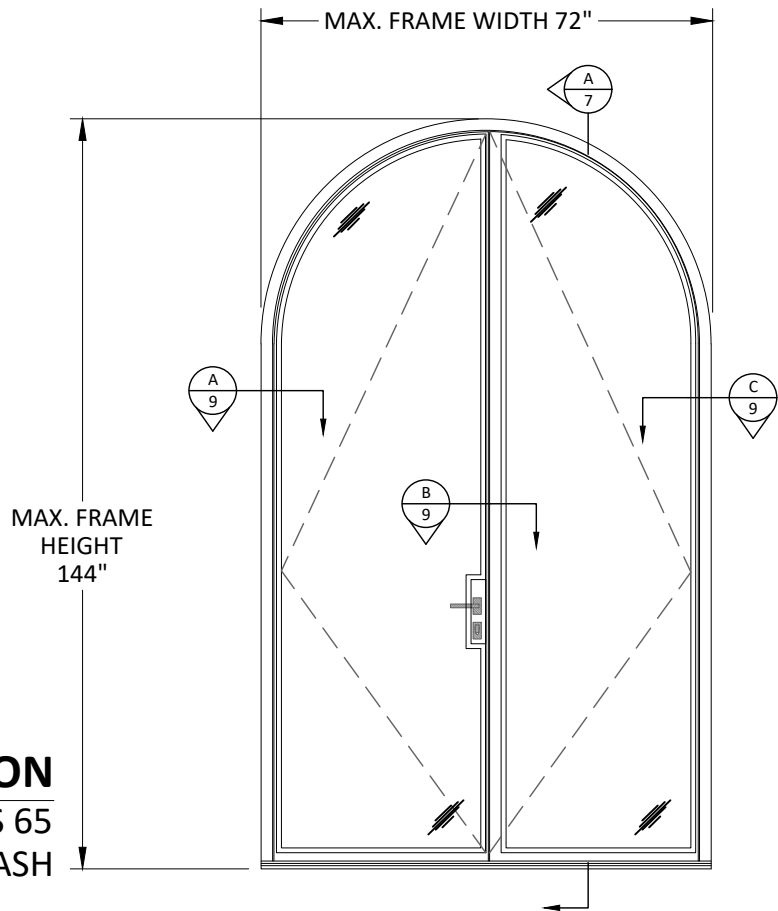

ELEVATION
X SERIES 85
SMALL SASH

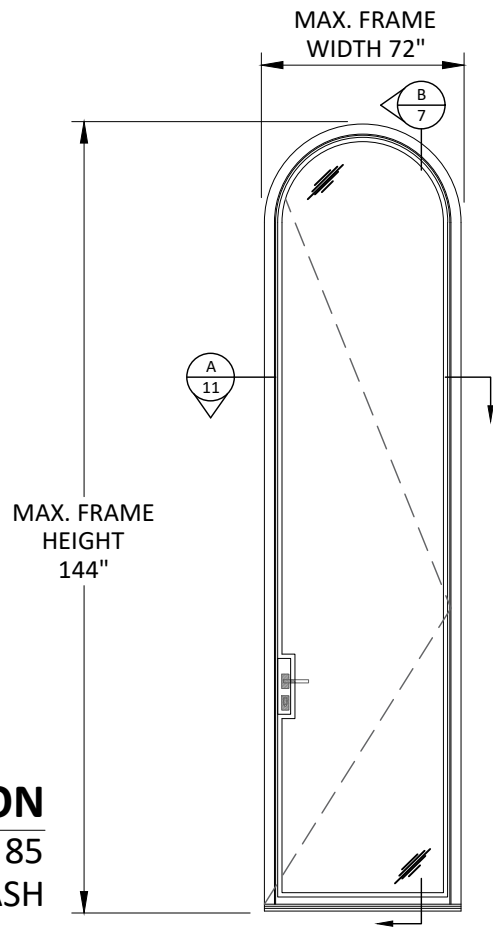


DOOR LEGEND:


SERIES 65 SMALL SASH:
D.L.O. WIDTH = $W/2 - 7.45''$
D.L.O. HEIGHT = $H - 7.654''$
LEAF WIDTH = $W/2 - 1.3''$
LEAF HEIGHT = $H - 2''$

+ = ANCHOR CLUSTER,
ANCHORS SPACED AT
3.5" O.C.

ANCHOR
LAYOUT:
THROUGH
FRAME

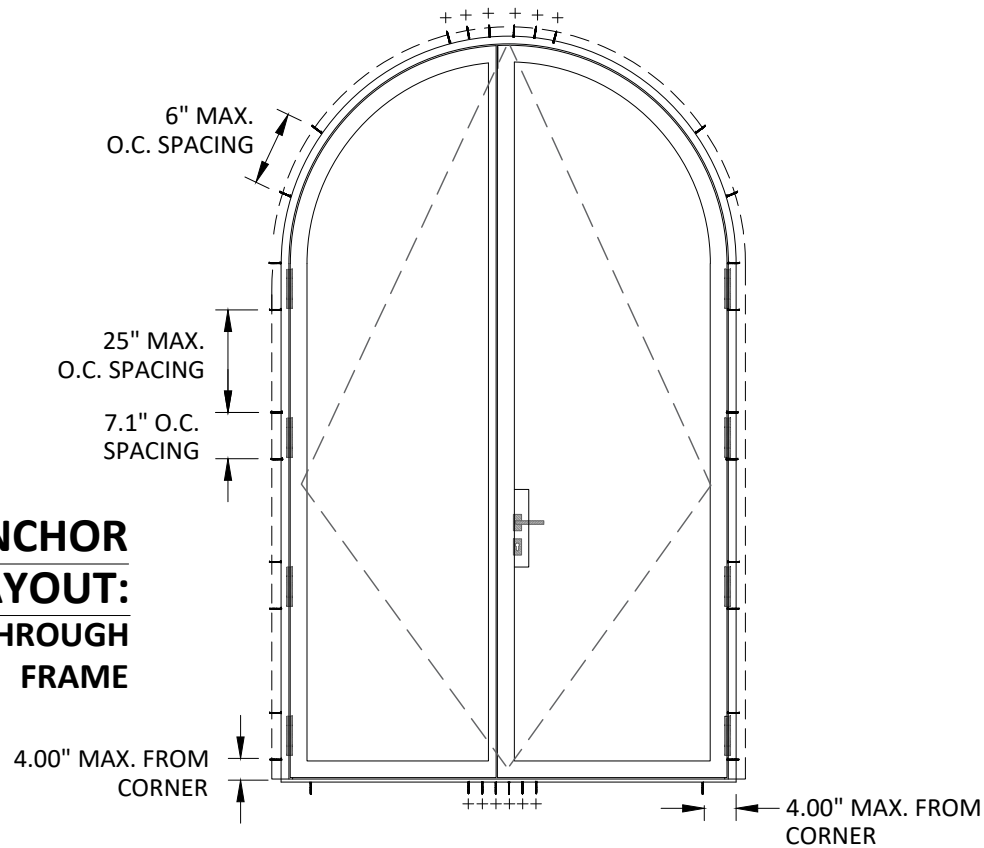

ANCHOR
LAYOUT:
THROUGH
FRAME

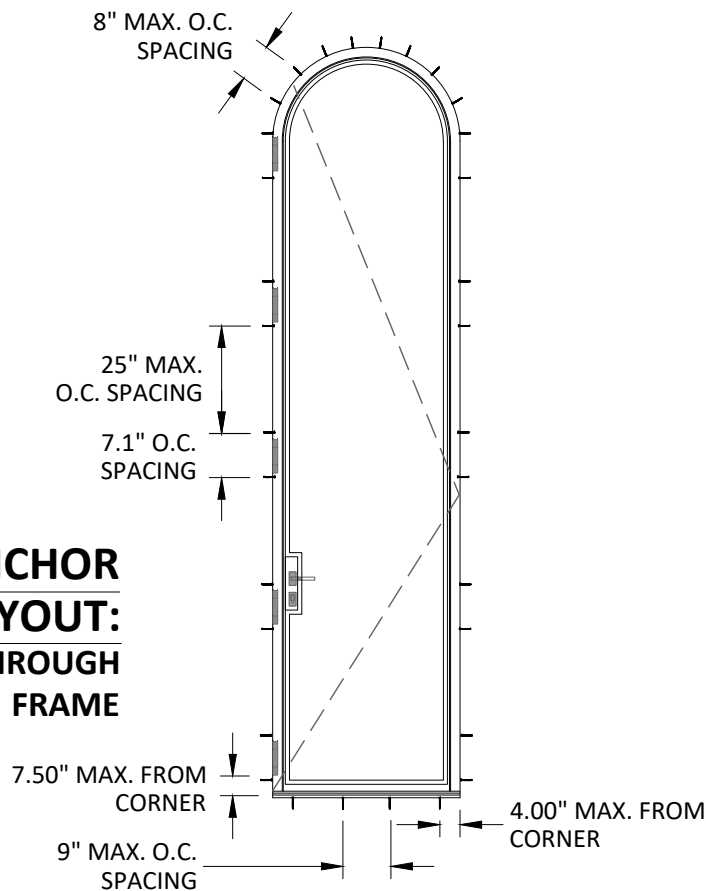

Co.Me.P Infissi SRL
VIALE EUROPA, 440
51039 SANTONUOVO PT
PISTOIA, ITALIA

TITLE:
EBE SERIES 85 & 65 OUTSWING DOORS
ELEVATION & ANCHOR LAYOUTS

PREPARED BY:

BUILDING DROPS, INC.
1900 NE MIAMI CT UNIT 2-15,
MIAMI, FL 33132
PH: (954)399-8478
FAX: (954)744-4738
WEB: WWW.BUILDINGDROPS.COM




REMARKS	BY	DATE

THE INSTALLATION DETAILS DESCRIBED HEREIN ARE GENERIC AND MAY NOT REFLECT ACTUAL CONDITIONS FOR A SPECIFIC SITE. IF SITE CONDITIONS CAUSE INSTALLATION TO DEVIATE FROM THE REQUIREMENTS DETAILED HEREIN, A LICENSED ENGINEER OR ARCHITECT SHALL PREPARE SITE SPECIFIC DOCUMENTS FOR USE WITH THIS DOCUMENT.




FL #:	FL36832
DATE:	03.28.2025
DWG. BY:	FB
CHK. BY:	HFN
SCALE:	NTS
DWG. #:	COM016
SHEET:	5


c:\users\franciscobriceno\building drops, inc\building drops landing - common\projects\comep infissi\fb-c-24-1163.2 - fbc submittal - os2 & ebe product revisions\dwgs\ebe door\com005 - series ebe 85 & 65 outwing french door (02.05).dwg 4/22/2025 11:56 AM

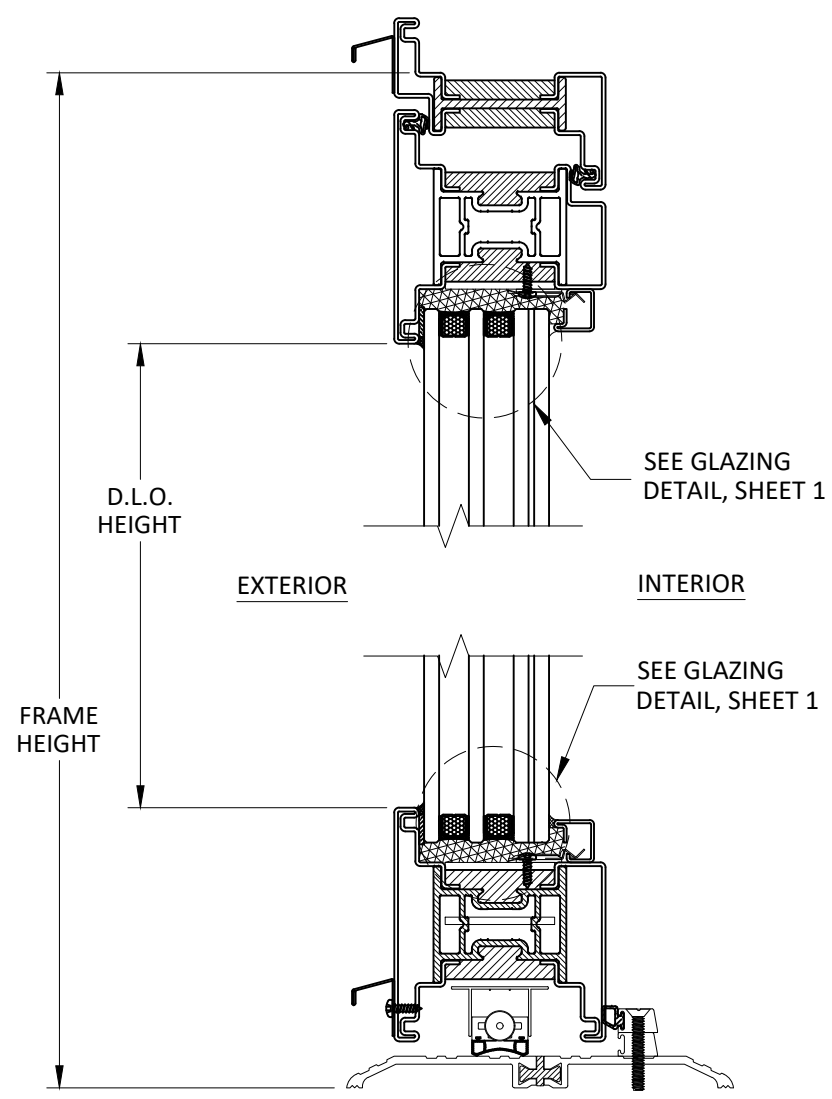

A
6 **VERTICAL SECTION**
INSIDE GLAZED
SERIES 85 - LARGE SASH

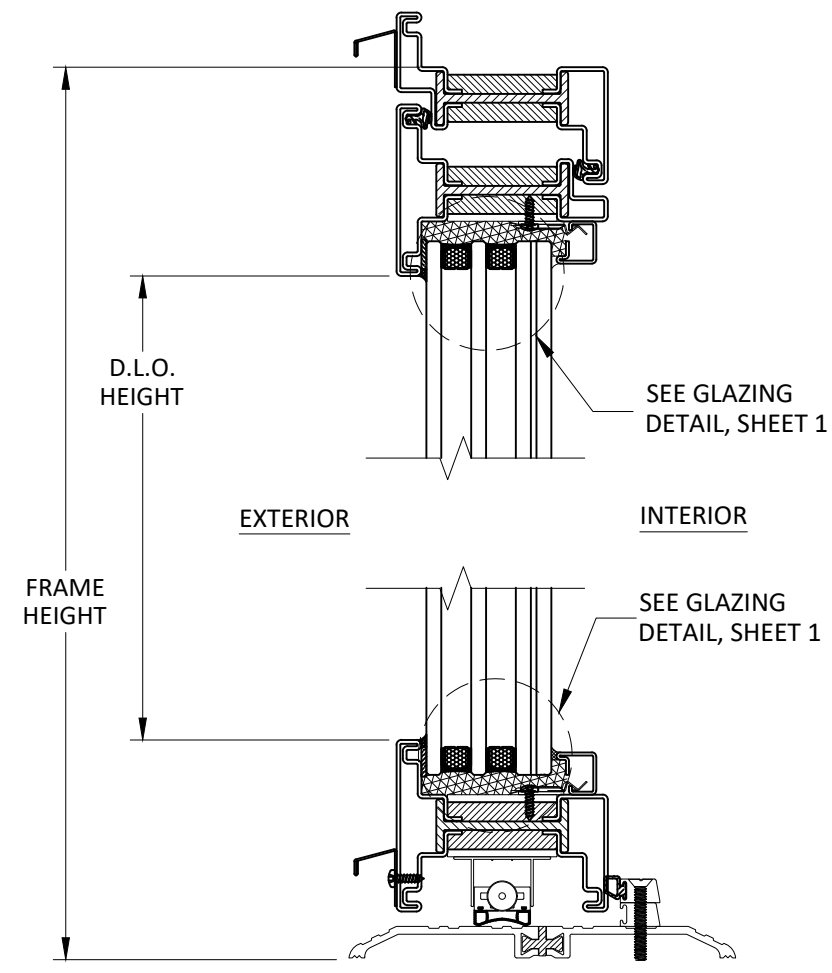

B
6 **VERTICAL SECTION**
INSIDE GLAZED
SERIES 85 SMALL SASH

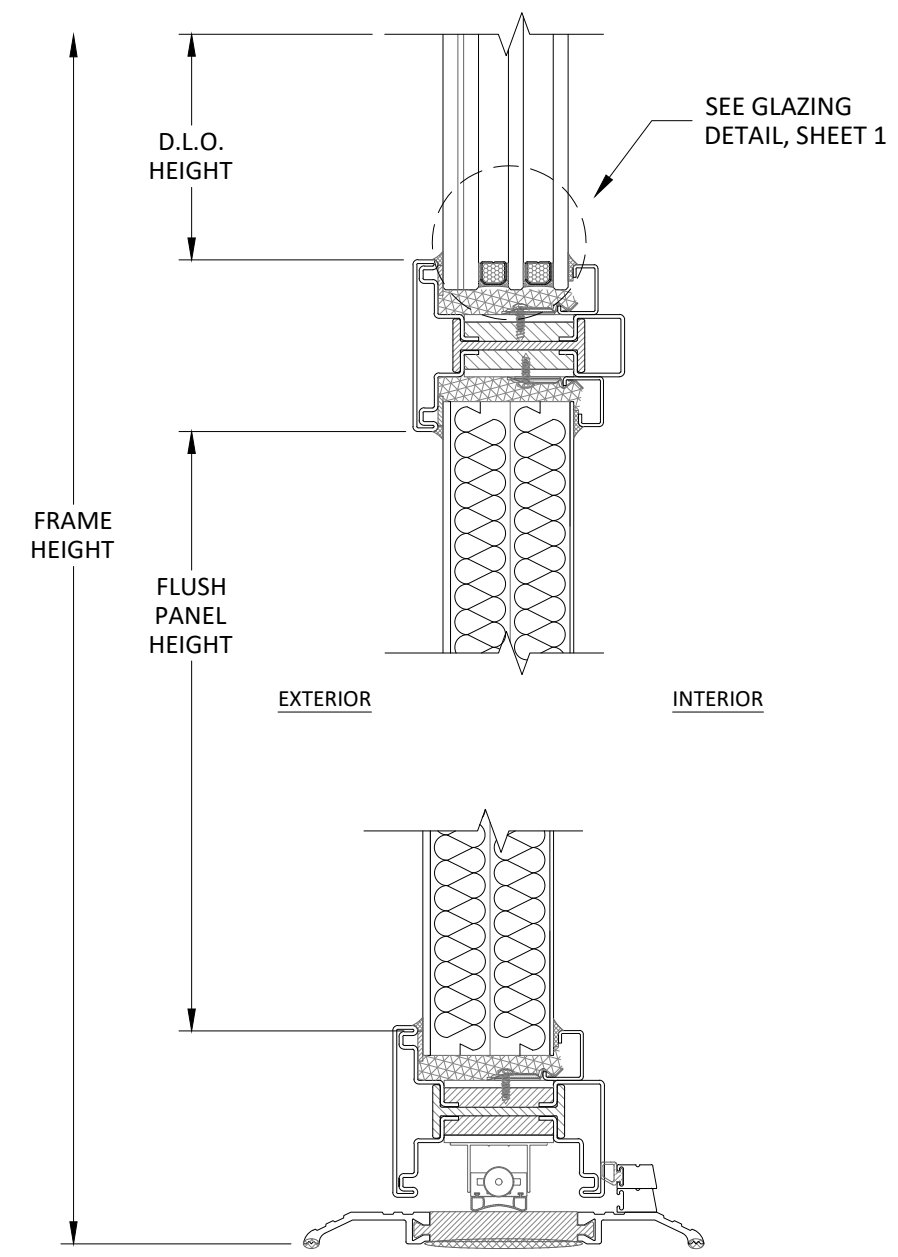

C
6 **VERTICAL SECTION**
INSIDE GLAZED
SERIES 85 SMALL SASH / FLUSH PANEL

NOTE: FLUSH PANEL IS QUALIFIED FOR
SMALL AND LARGE SASH, SMALL SASH
SHOWN.

NOTE:
INSIDE GLAZED SHOWN, ALL CONFIGURATIONS
APPROVED FOR INSIDE OR OUTSIDE GLAZED




Co.Me.P Infissi SRL
VIALE EUROPA, 440
51039 SANTONUOVO PT
PISTOIA, ITALIA

TITLE: EBE SERIES 85 & 65 OUTSWING DOORS VERTICAL SECTIONS	PREPARED BY: BUILDING DROPS, INC. 1900 NE MIAMI CT UNIT 2-15, MIAMI, FL 33132 PH: (954) 399-8478 FAX: (954) 744-4738 WEB: WWW.BUILDINGDROPS.COM
	BUILDING DROPS


REMARKS	BY	DATE

THE INSTALLATION DETAILS DESCRIBED HEREIN ARE GENERIC
AND MAY NOT REFLECT ACTUAL CONDITIONS FOR A SPECIFIC
SITE. IF SITE CONDITIONS CAUSE INSTALLATION TO DEVIATE
FROM THE REQUIREMENTS DETAILED HEREIN, A LICENSED
ENGINEER OR ARCHITECT SHALL PREPARE SITE SPECIFIC
DOCUMENTS FOR USE WITH THIS DOCUMENT.

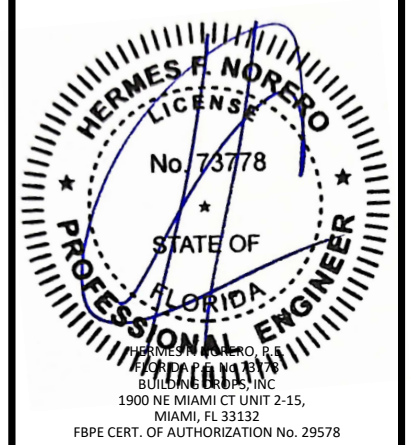


FL #:	FL36832
DATE:	03.28.2025
DWG. BY:	FB
CHK. BY:	HFN
SCALE:	NTS
DWG. #:	COM016
SHEET:	6

c:\users\franciscobriceno\building drops, inc\building drops landing - common\projects\comep infissi\fb-c-24-1163.2 - fbc submittal - os2 & ebe product revisions\dwgs\ebe door\com005 - series ebe 85 & 65 outwing french door (02.05).dwg 4/22/2025 11:56 AM

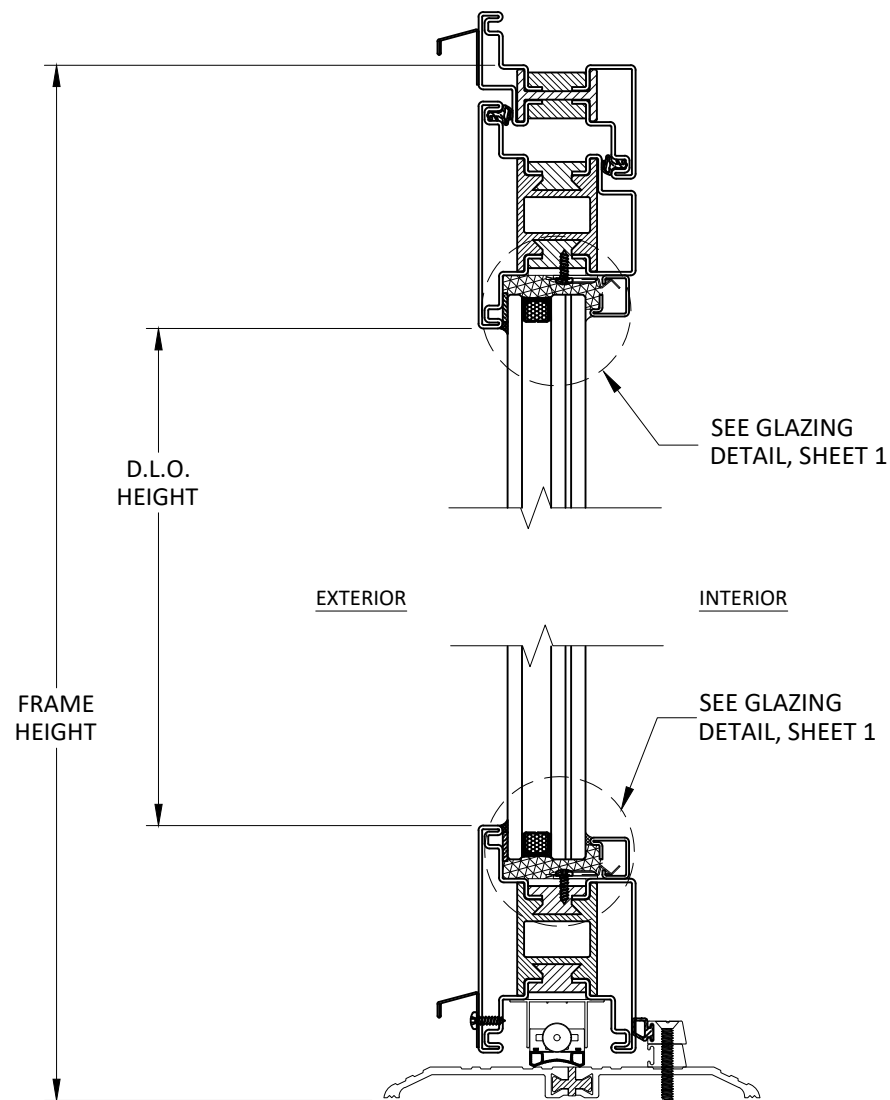

A
7 **VERTICAL SECTION**
INSIDE GLAZED
SERIES 65 LARGE SASH

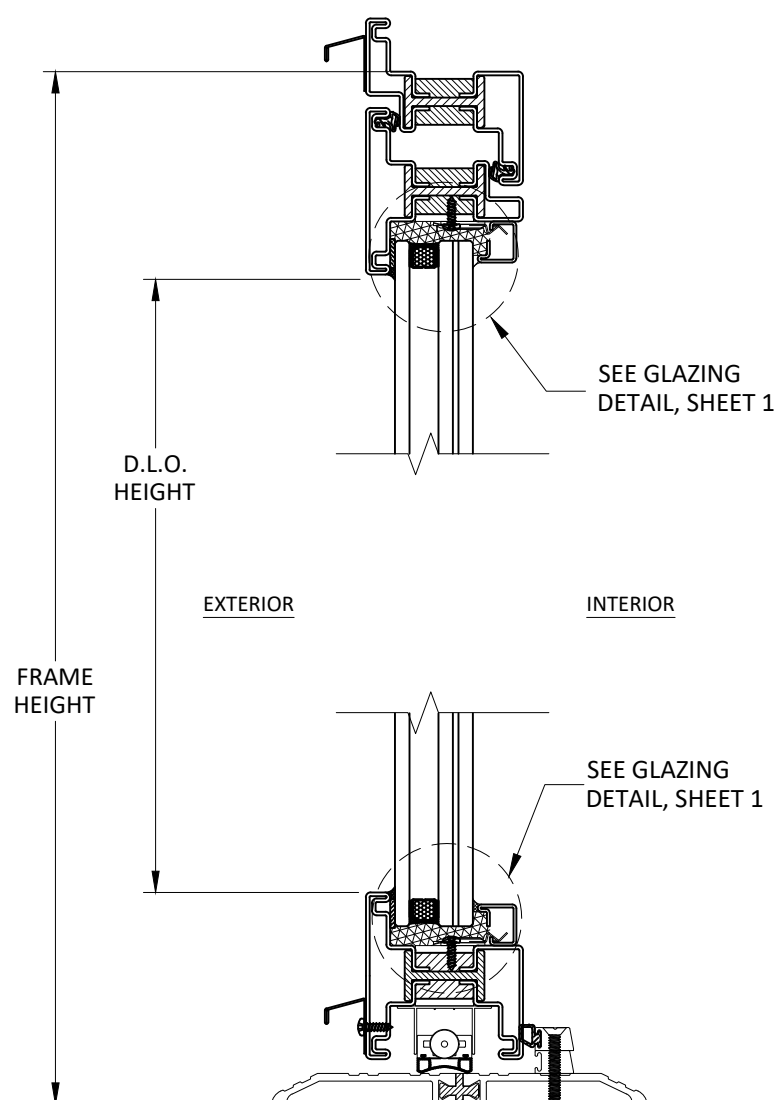

B
7 **VERTICAL SECTION**
INSIDE GLAZED
SERIES 65 SMALL SASH

NOTE:
INSIDE GLAZED SHOWN, ALL CONFIGURATIONS
APPROVED FOR INSIDE OR OUTSIDE GLAZED



Co.Me.P Infissi SRL
VIALE EUROPA, 440
51039 SANTONUOVO PT
PISTOIA, ITALIA


TITLE:
EBE SERIES 85 & 65 OUTSWING DOORS
VERTICAL SECTIONS

PREPARED BY:
BUILDING DROPS, INC.
1900 NE MIAMI CT UNIT 2-15,
MIAMI, FL 33132
PH: (954)399-8478
FAX: (954)744-4738
WEB: WWW.BUILDINGDROPS.COM



REMARKS	BY	DATE

THE INSTALLATION DETAILS DESCRIBED HEREIN ARE GENERIC AND MAY NOT REFLECT ACTUAL CONDITIONS FOR A SPECIFIC SITE. IF SITE CONDITIONS CAUSE INSTALLATION TO DEVIATE FROM THE REQUIREMENTS DETAILED HEREIN, A LICENSED ENGINEER OR ARCHITECT SHALL PREPARE SITE SPECIFIC DOCUMENTS FOR USE WITH THIS DOCUMENT.

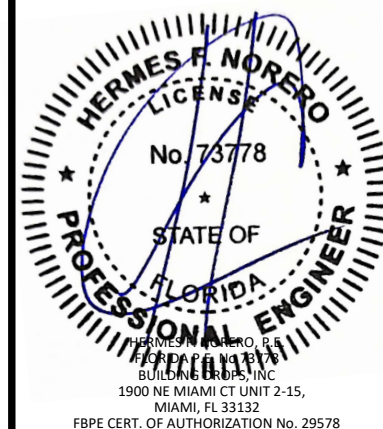

FL #:
FL36832

DATE: **03.28.2025**

DWG. BY: **FB** CHK. BY: **HFN**

SCALE: **NTS**

DWG. #: **COM016**


SHEET:

7

OF 14

c:\users\franciscobriceno\building drops, inc\building drops landing - common\projects\comep infissi\comep infissi\com005 - series ebe 85 & 65 outwing french door - 02\05\dwg - 02 & ebe product revisions\dwgs\ebe door\com005 - series ebe 85 & 65 outwing french door - 02\05\dwg

4/22/2025 11:56 AM

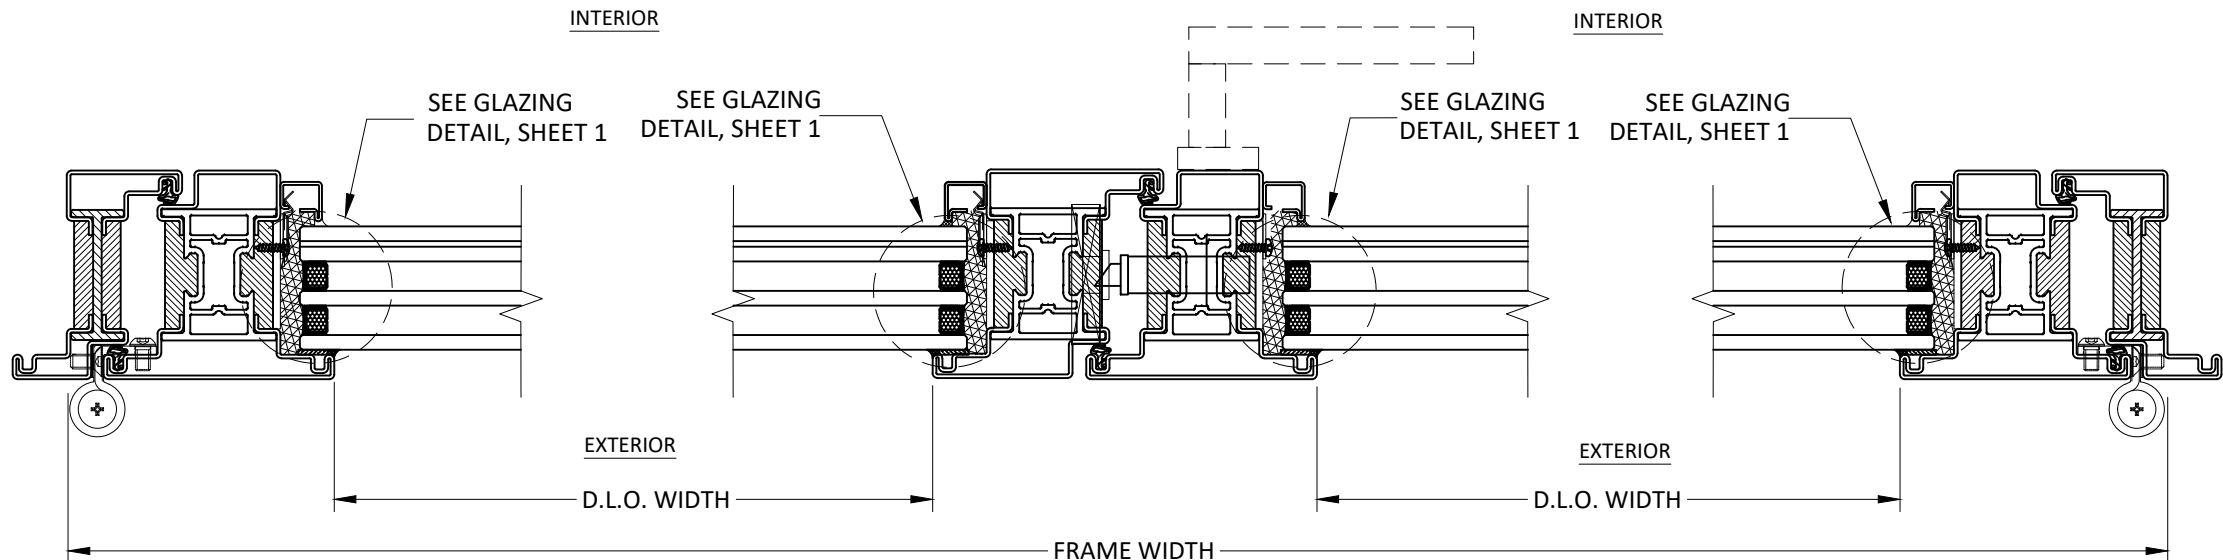


A
8
HORIZONTAL SECTION
JAMB - INSIDE GLAZED
SERIES 85 LARGE SASH

B
8
HORIZONTAL SECTION
ASTRAGALS - INSIDE GLAZED
SERIES 85 LARGE SASH

C
8
HORIZONTAL SECTION
JAMB - INSIDE GLAZED
SERIES 85 LARGE SASH

NOTE:
INSIDE GLAZED SHOWN, ALL CONFIGURATIONS
APPROVED FOR INSIDE OR OUTSIDE GLAZED

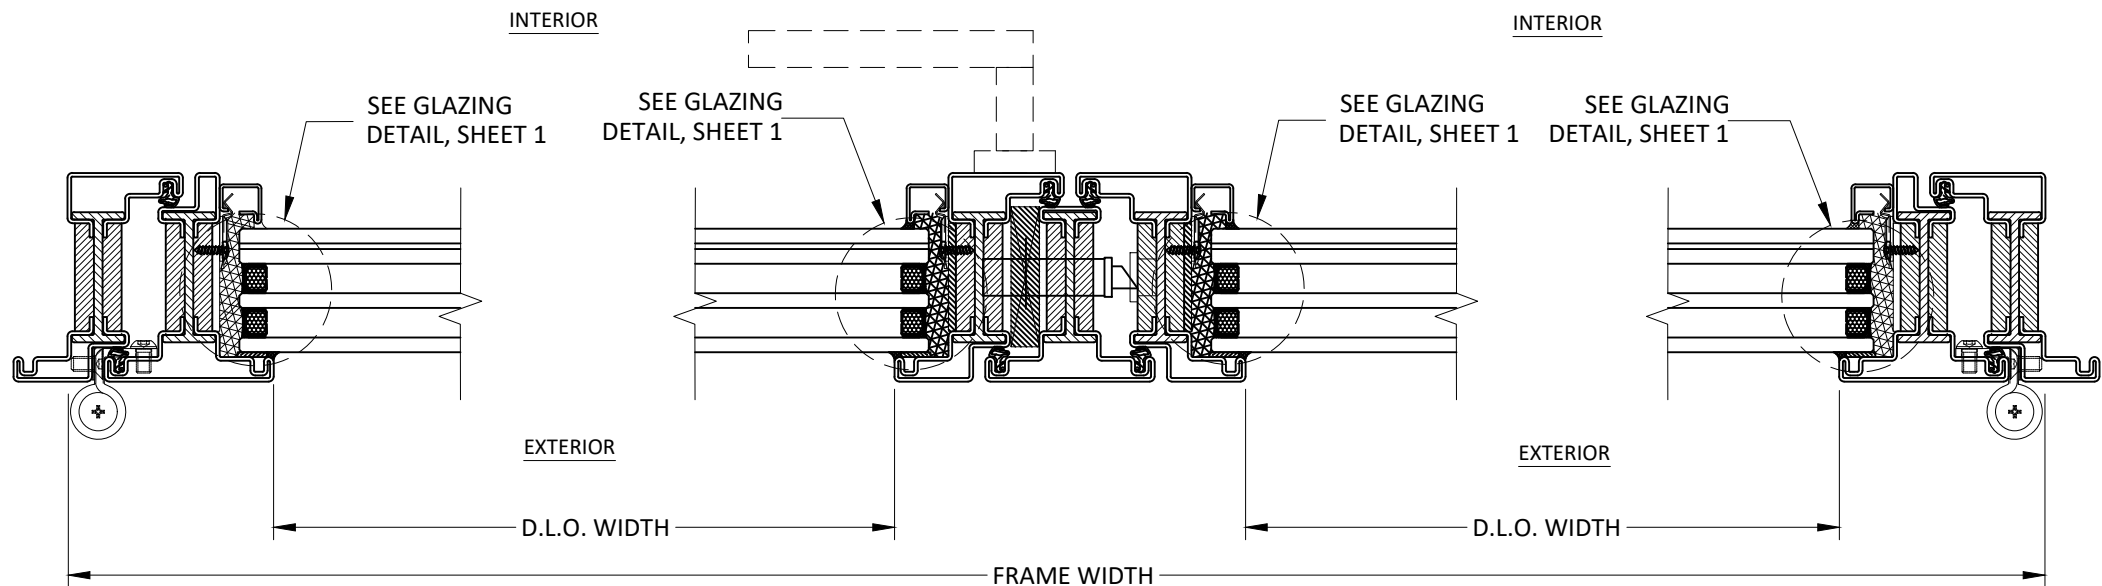

D
8
HORIZONTAL SECTION
JAMB - INSIDE GLAZED
SERIES 85 SMALL SASH

E
8
HORIZONTAL SECTION
ASTRAGALS - INSIDE GLAZED
SERIES 85 SMALL SASH

F
8
HORIZONTAL SECTION
JAMB - INSIDE GLAZED
SERIES 85 SMALL SASH



Co.Me.P Infissi SRL
VIALE EUROPA, 440
51039 SANTONUOVO PT
PISTOIA, ITALIA

TITLE:
EBE SERIES 85 & 65 OUTSWING DOORS
HORIZONTAL SECTIONS

PREPARED BY:
BUILDING DROPS, INC.
1900 NE MIAMI CT UNIT 2-15,
MIAMI, FL 33132
PH: (954) 399-8478
FAX: (954) 744-4738
WEB: WWW.BUILDINGDROPS.COM




REMARKS	BY	DATE

THE INSTALLATION DETAILS DESCRIBED HEREIN ARE GENERIC
AND MAY NOT REFLECT ACTUAL CONDITIONS FOR A SPECIFIC
SITE. IF SITE CONDITIONS CAUSE INSTALLATION TO DEVIATE
FROM THE REQUIREMENTS DETAILED HEREIN, A LICENSED
ENGINEER OR ARCHITECT SHALL PREPARE SITE SPECIFIC
DOCUMENTS FOR USE WITH THIS DOCUMENT.



FL #:	FL36832
DATE:	03.28.2025
DWG. BY:	FB
CHK. BY:	HFN
SCALE:	NTS
DWG. #:	COM016
SHEET:	8

c:\users\franciscobriceno\building drops, inc\building drops landing - common\projects\comep infissi\lbc-24-1163.2 - fbc submittal - os2 & ebe product revisions\dwgs\ebe door\com005 - series ebe 85 & 65 outwing french door (02.05).dwg
4/22/2025 11:57 AM

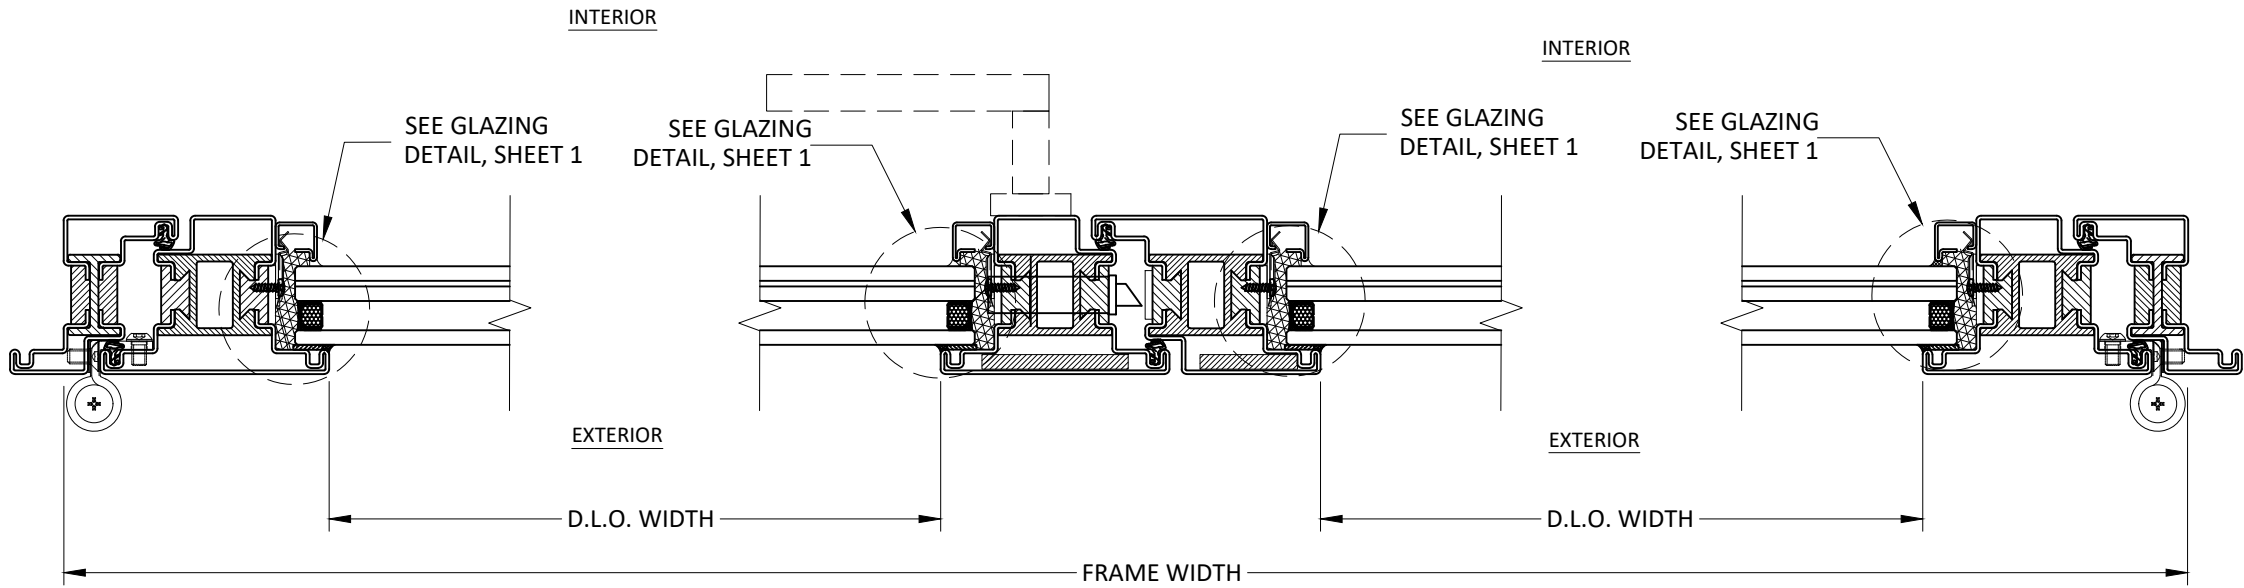


A
9 **HORIZONTAL SECTION**
JAMB - INSIDE GLAZED
SERIES 65 LARGE SASH

B
9 **HORIZONTAL SECTION**
ASTRAGALS - INSIDE GLAZED
SERIES 65 LARGE SASH

C
9 **HORIZONTAL SECTION**
JAMB - INSIDE GLAZED
SERIES 65 LARGE SASH

NOTE:
INSIDE GLAZED SHOWN, ALL CONFIGURATIONS
APPROVED FOR INSIDE OR OUTSIDE GLAZED

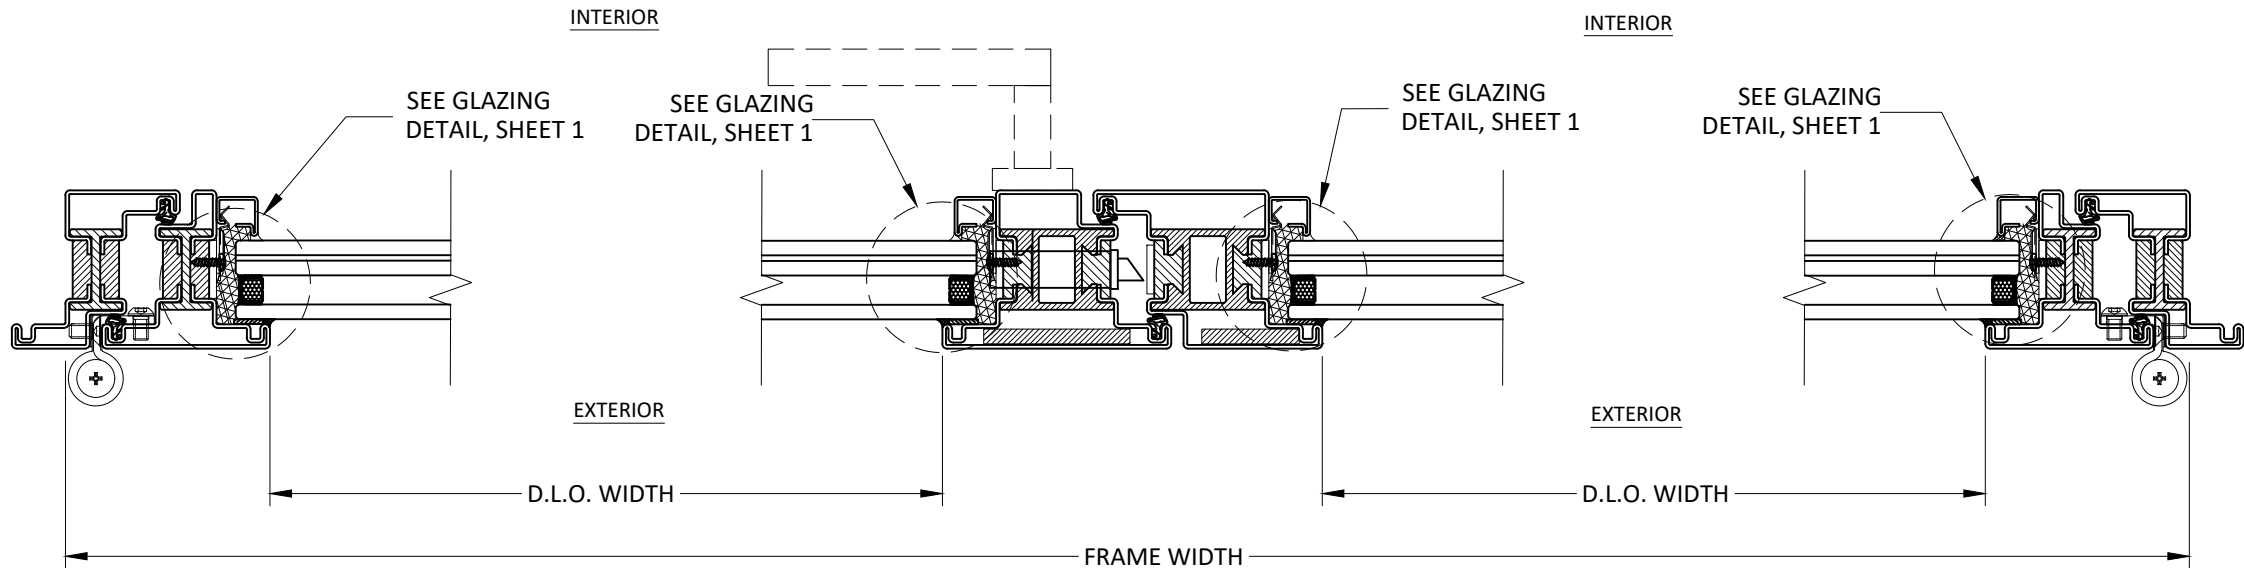

D
9 **HORIZONTAL SECTION**
JAMB - INSIDE GLAZED
SERIES 65 SMALL SASH

E
9 **HORIZONTAL SECTION**
ASTRAGALS - INSIDE GLAZED
SERIES 65 SMALL SASH

F
9 **HORIZONTAL SECTION**
JAMB - INSIDE GLAZED
SERIES 65 SMALL SASH



Co.Me.P Infissi SRL
VIALE EUROPA, 440
51039 SANTONUOVO PT
PISTOIA, ITALIA


TITLE:
EBE SERIES 85 & 65 OUTSWING DOORS
HORIZONTAL SECTIONS

PREPARED BY:
BUILDING DROPS, INC.
1900 NE MIAMI CT UNIT 2-15,
MIAMI, FL 33132
PH: (954) 399-8478
FAX: (954) 744-4738
WEB: WWW.BUILDINGDROPS.COM



REMARKS	BY	DATE

THE INSTALLATION DETAILS DESCRIBED HEREIN ARE GENERIC
AND MAY NOT REFLECT ACTUAL CONDITIONS FOR A SPECIFIC
SITE. IF SITE CONDITIONS CAUSE INSTALLATION TO DEVIATE
FROM THE REQUIREMENTS DETAILED HEREIN, A LICENSED
ENGINEER OR ARCHITECT SHALL PREPARE SITE SPECIFIC
DOCUMENTS FOR USE WITH THIS DOCUMENT.

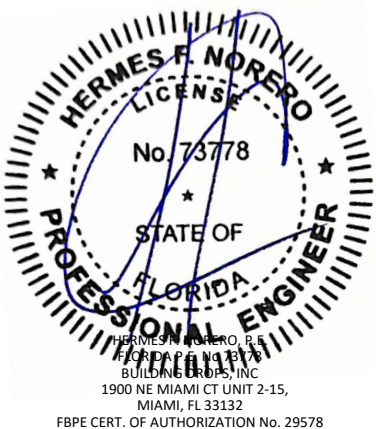

FL #:
FL36832

DATE: **03.28.2025**


DWG. BY: FB	CHK. BY: HFN
-----------------------	------------------------

SCALE: **NTS**

DWG. #: **COM016**

SHEET:

c:\users\franciscano\building drops, inc\building drops landing - common\projects\comep infissi\ebc-24-1163.2 - fbc submittal - os2 & ebe product revisions\dwgs\ebc door\com005 - series ebe 85 & 65 outwing french door (02.05).dwg 4/22/2025 11:57 AM

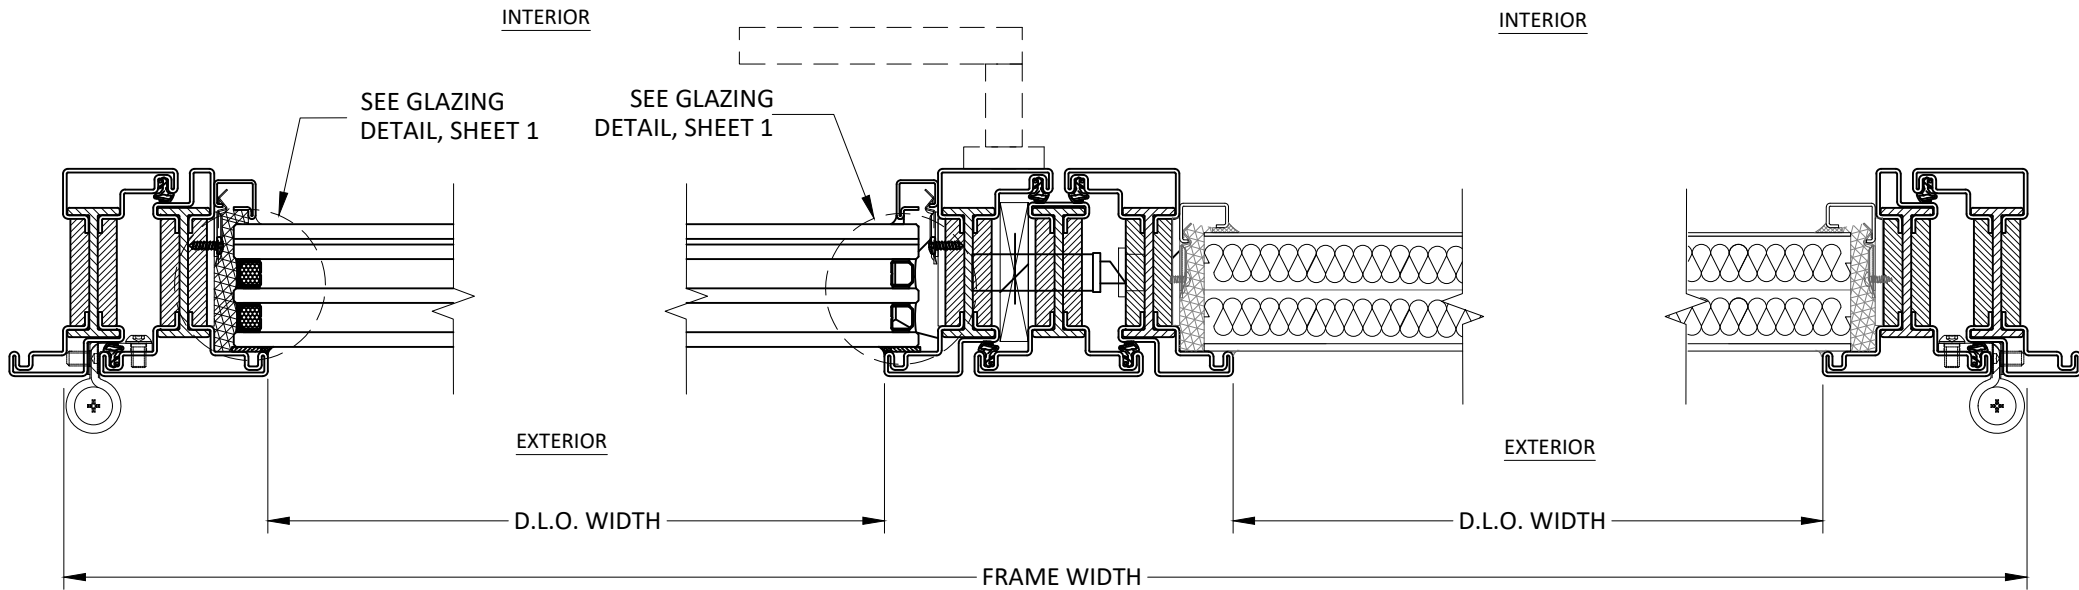

A
10

HORIZONTAL SECTION

JAMB - INSIDE GLAZED
SERIES 85 SMALL SASH

B
10

HORIZONTAL SECTION


ASTRAGALS - INSIDE GLAZED
SERIES 85 SMALL SASH

C
10

HORIZONTAL SECTION

JAMB - INSIDE GLAZED
SERIES 85 SMALL SASH

NOTE:
INSIDE GLAZED SHOWN, ALL CONFIGURATIONS
APPROVED FOR INSIDE OR OUTSIDE GLAZED

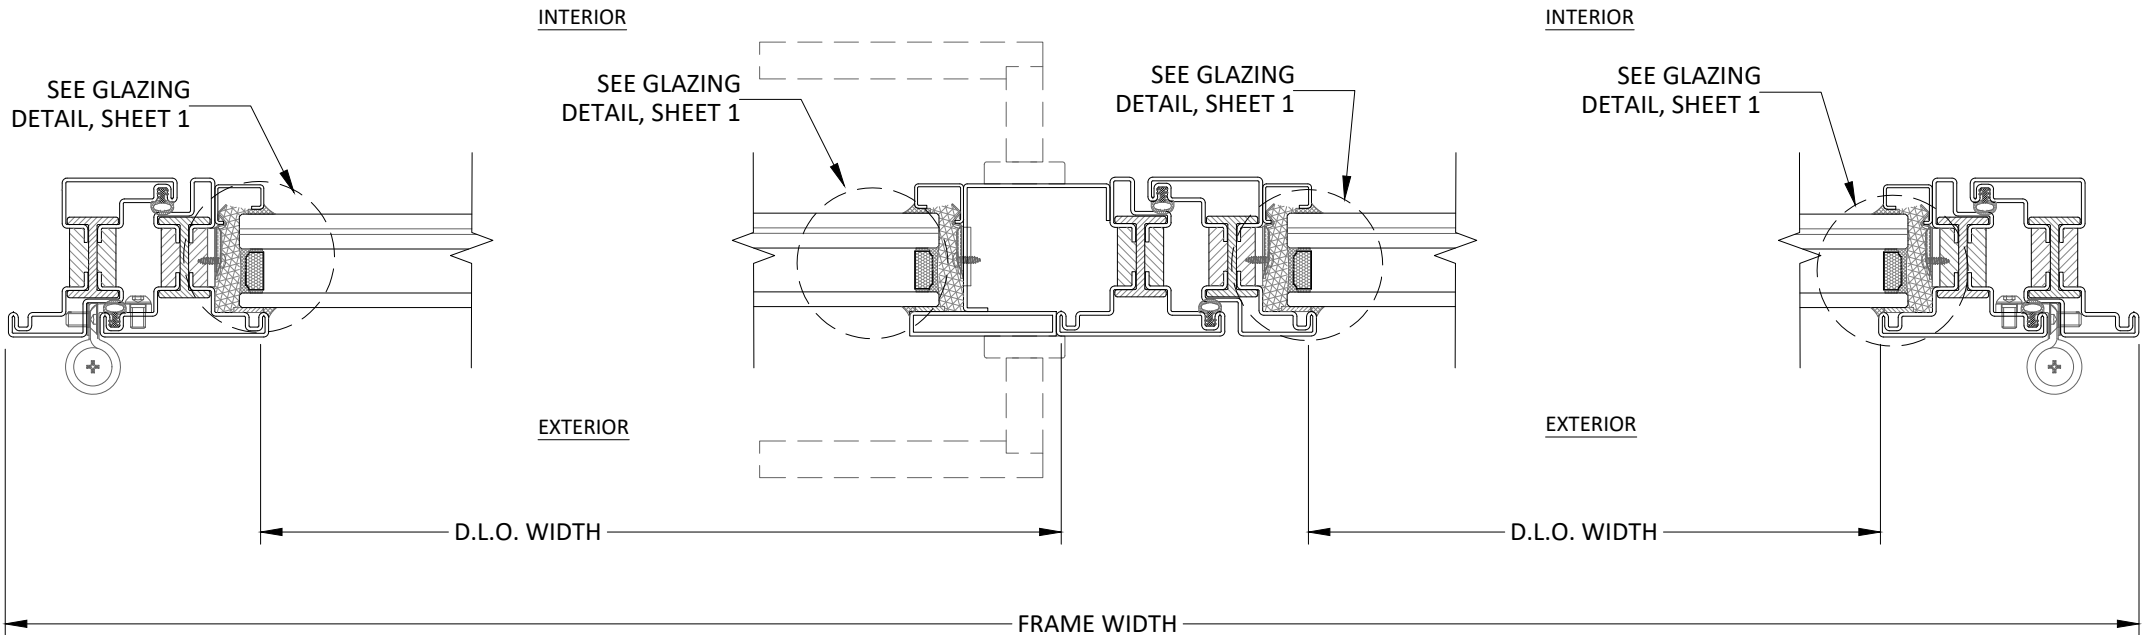

D
10

HORIZONTAL SECTION

JAMB - INSIDE GLAZED
SERIES 85 SMALL SASH

E
10

HORIZONTAL SECTION

ASTRAGALS - INSIDE GLAZED
SERIES 85 SMALL SASH

F
10

HORIZONTAL SECTION

JAMB - INSIDE GLAZED
SERIES 85 SMALL SASH



Co.Me.P Infissi SRL
VIALE EUROPA, 440
51039 SANTONUOVO PT
PISTOIA, ITALIA


TITLE:
EBE SERIES 85 & 65 OUTSWING DOORS
HORIZONTAL SECTIONS

PREPARED BY:
BUILDING DROPS, INC.
1900 NE MIAMI CT UNIT 2-15,
MIAMI, FL 33132
PH: (954) 399-8478
FAX: (954) 744-4738
WEB: WWW.BUILDINGDROPS.COM




REMARKS	BY	DATE

THE INSTALLATION DETAILS DESCRIBED HEREIN ARE GENERIC AND MAY NOT REFLECT ACTUAL CONDITIONS FOR A SPECIFIC SITE. IF SITE CONDITIONS CAUSE INSTALLATION TO DEVIATE FROM THE REQUIREMENTS DETAILED HEREIN, A LICENSED ENGINEER OR ARCHITECT SHALL PREPARE SITE SPECIFIC DOCUMENTS FOR USE WITH THIS DOCUMENT.

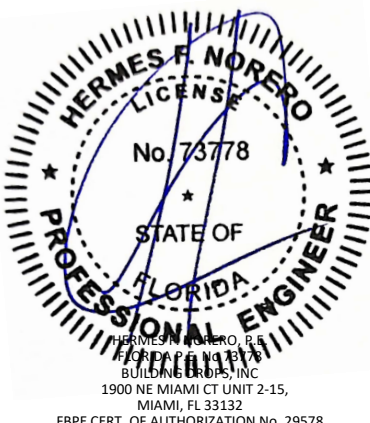

FL #:	FL36832
DATE:	03.28.2025
DWG. BY:	FB
CHK. BY:	HFN
SCALE:	NTS
DWG. #:	COM016
SHEET:	10

c:\users\franciscobriceno\building drops, inc\building drops landing - common\projects\comep infissi\lbr-24-1163.2 - fbc submittal - os2 & ebe product revisions\dwgs\ebe door\com005 - series ebe 85 & 65 outwing french door (02.05).dwg 4/22/2025 11:57 AM

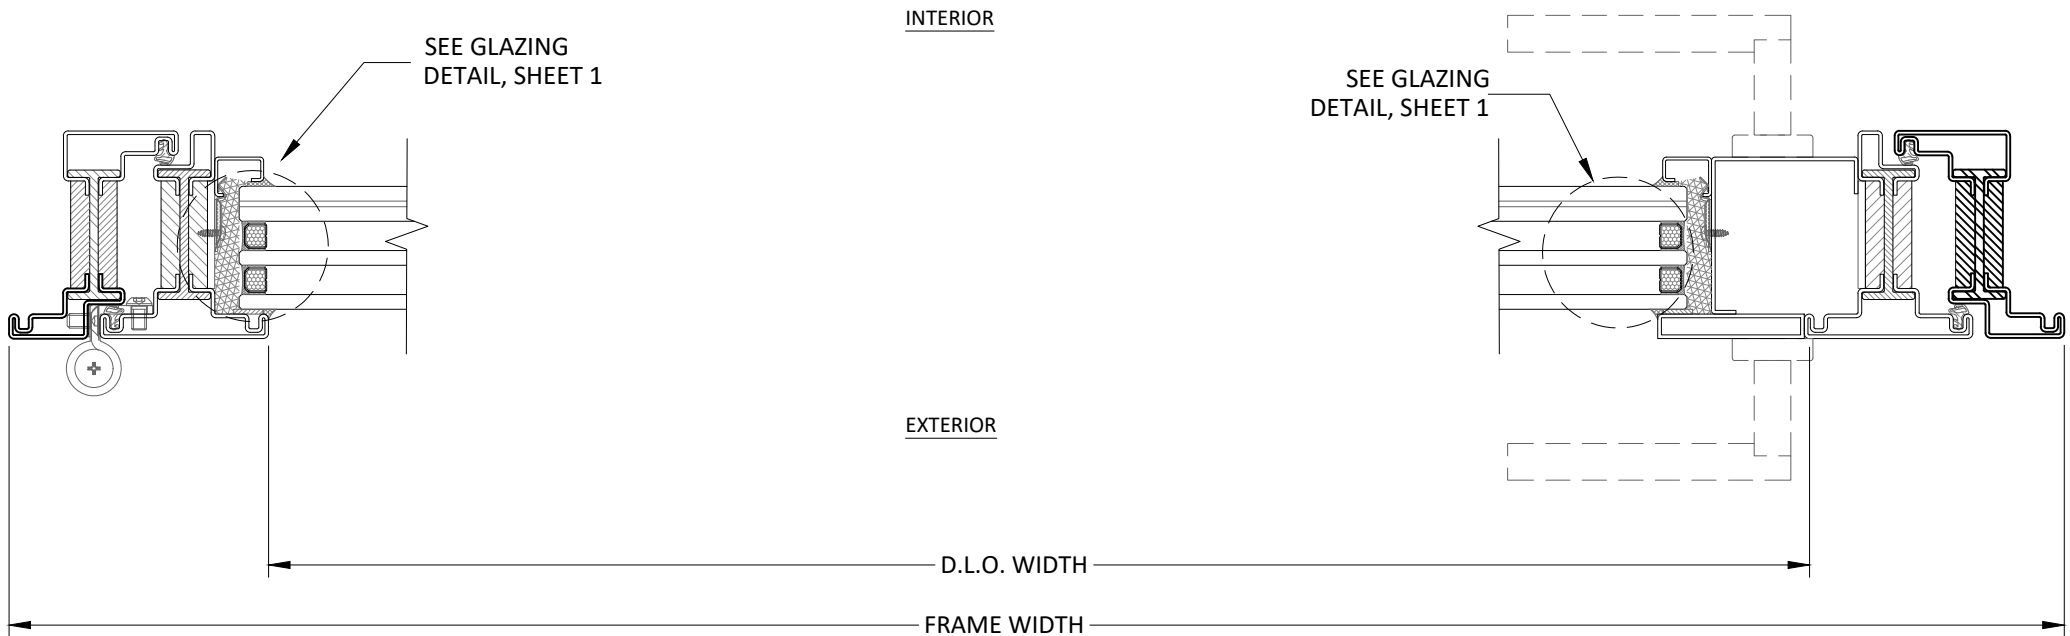

A
11

HORIZONTAL SECTION

JAMB - INSIDE GLAZED
SERIES 85 SMALL SASH

NOTE:
INSIDE GLAZED SHOWN, ALL CONFIGURATIONS
APPROVED FOR INSIDE OR OUTSIDE GLAZED



Co.Me.P Infissi SRL
VIALE EUROPA, 440
51039 SANTONUOVO PT
PISTOIA, ITALIA


TITLE:
EBE SERIES 85 & 65 OUTSWING DOORS
HORIZONTAL SECTIONS

PREPARED BY:
BUILDING DROPS, INC.
1900 NE MIAMI CT UNIT 2-15,
MIAMI, FL 33132
PH: (954) 399-8478
FAX: (954) 744-4738
WEB: WWW.BUILDINGDROPS.COM

**BUILDING DROPS**

REMARKS	BY	DATE

THE INSTALLATION DETAILS DESCRIBED HEREIN ARE GENERIC AND MAY NOT REFLECT ACTUAL CONDITIONS FOR A SPECIFIC SITE. IF SITE CONDITIONS CAUSE INSTALLATION TO DEVIATE FROM THE REQUIREMENTS DETAILED HEREIN, A LICENSED ENGINEER OR ARCHITECT SHALL PREPARE SITE SPECIFIC DOCUMENTS FOR USE WITH THIS DOCUMENT.

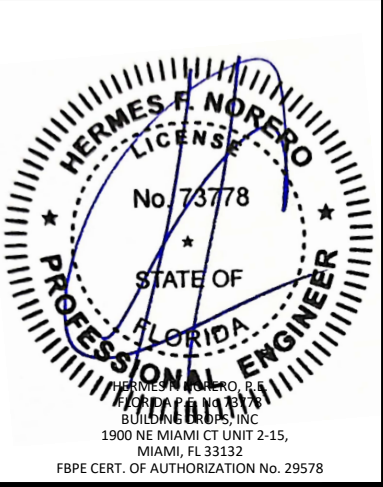

FL #:
FL36832

DATE: **03.28.2025**

DWG. BY:
FB

CHK. BY:
HFN


SCALE: **NTS**

DWG. #: **COM016**


SHEET:

11


c:\users\franciscobriceno\building drops, inc\building drops landing - common\projects\compep infissi\lbc-24-1163.2 - fbc submittal - 02 & ebe product revisions\dwgs\ebe door\com005 - series ebe 85 & 65 outwing french door (02.05).dwg 4/22/2025 11:57 AM

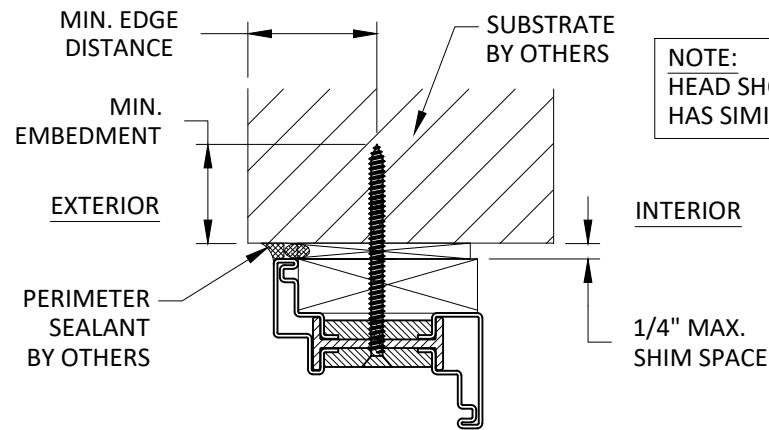


A
12
ANCHOR DETAIL
THROUGH FRAME

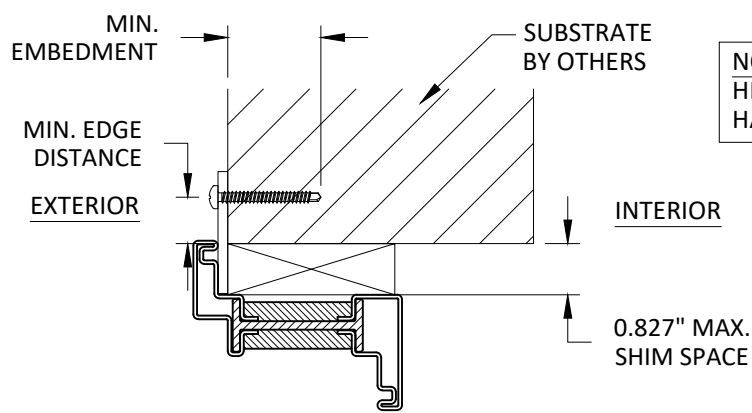


B
12
ANCHOR DETAIL
NAIL FIN

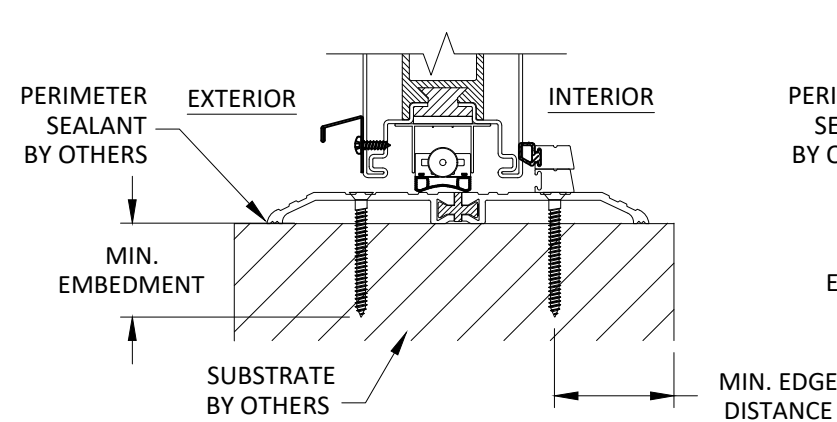

C
12
ANCHOR DETAIL
THRESHOLD

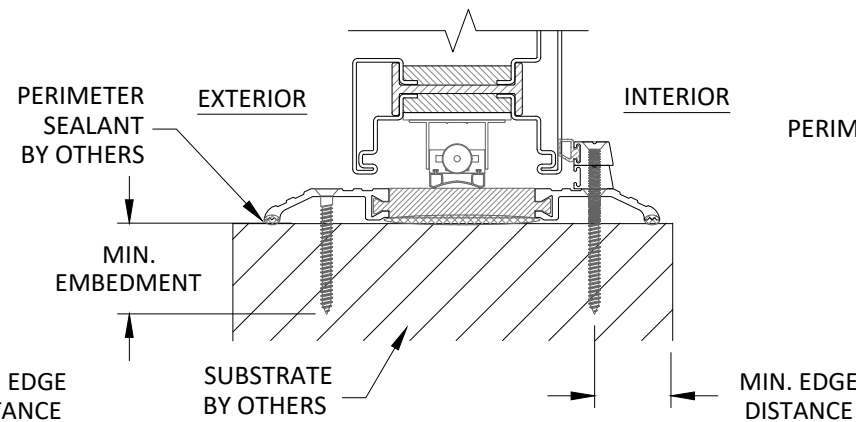

D
12
ANCHOR DETAIL
THRESHOLD

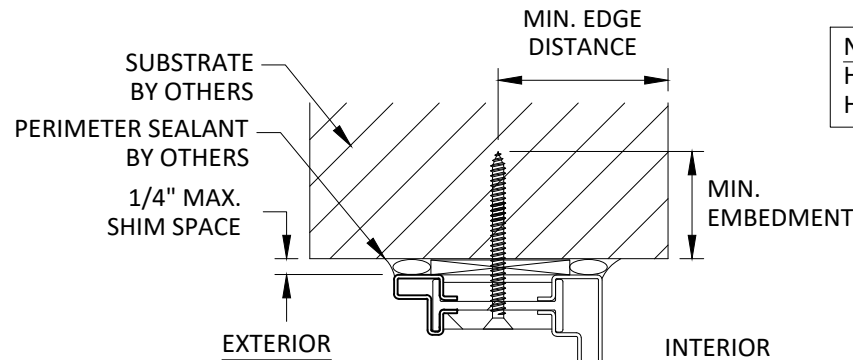

E
12
ANCHOR DETAIL
THROUGH FRAME
MANUFACTURER RECOMMENDED

INSTALLATION NOTES:

- ONE (1) INSTALLATION ANCHOR IS REQUIRED AT EACH ANCHOR LOCATION SHOWN ON SHEETS 2-5, UNLESS OTHERWISE STATED (SEE ANCHOR SCHEDULE).
- THE NUMBER OF INSTALLATION ANCHORS DEPICTED IS THE MINIMUM NUMBER OF ANCHORS TO BE USED FOR PRODUCT INSTALLATION OF THE MAXIMUM SIZE LISTED.
- INSTALL INDIVIDUAL INSTALLATION ANCHORS WITHIN A TOLERANCE OF $\pm 1/2$ INCH THE DEPICTED LOCATION & SPACING IN THE ANCHOR LAYOUT DETAILS (I.E., WITHOUT CONSIDERATION OF TOLERANCES). TOLERANCES ARE NOT CUMULATIVE FROM ONE INSTALLATION ANCHOR TO THE NEXT.
- SHIM AS REQUIRED AT EACH INSTALLATION ANCHOR WITH LOAD BEARING SHIM(S). SEE ABOVE FOR MAXIMUM ALLOWABLE SHIM STACK PER INSTALLATION METHOD. SHIM WHERE SPACE OF 1/4 INCH OR GREATER OCCURS. SHIM(S) SHALL BE CONSTRUCTED OF HIGH DENSITY PLASTIC OR BETTER.
- FOR MASONRY OR CONCRETE OPENINGS, 1X WOOD BUCK MAY BE USED (OPTIONAL) AS LONG AS THE MINIMUM EMBEDMENT AND EDGE DISTANCE REQUIREMENTS ARE STILL MET WITHIN THE CORRESPONDING HOST SUBSTRATE. SEE GENERAL NOTE #3 ON SHEET 1 FOR MORE INFORMATION.
- MINIMUM EMBEDMENT AND EDGE DISTANCE EXCLUDE WALL FINISHES, INCLUDING BUT NOT LIMITED TO STUCCO, FOAM, BRICK VENEER, AND SIDING.
- INSTALLATION ANCHORS AND ASSOCIATED HARDWARE MUST BE MADE OF CORROSION RESISTANT MATERIAL OR HAVE A CORROSION RESISTANT COATING.
- FOR HOLLOW BLOCK AND GROUT FILLED BLOCK, DO NOT INSTALL INSTALLATION ANCHORS INTO MORTAR JOINTS. EDGE DISTANCE IS MEASURED FROM FREE EDGE OF BLOCK OR EDGE OF MORTAR JOINT INTO FACE SHELL OF BLOCK.
- INSTALLATION ANCHORS SHALL BE INSTALLED IN ACCORDANCE WITH ANCHOR MANUFACTURER'S INSTALLATION INSTRUCTIONS, AND ANCHORS SHALL NOT BE USED IN SUBSTRATES WITH STRENGTHS LESS THAN THE MINIMUM STRENGTH SPECIFIED BY THE ANCHOR MANUFACTURER.

ANCHOR SCHEDULE					
METHOD	SUBSTRATE	ANCHOR TYPE	MIN EMBEDMENT	MIN. EDGE DISTANCE	QUANTITY PER LOCATION
BRACKET	WOOD: MIN. SG = 0.55	#14 WOOD SCREW	1.5"	0.75"	2
	METAL: 18 GA. STEEL, MIN. Fy = 33KSI	1/4" GR. 5 SELF-DRILLING OR SELF-TAPPING SCREW	3 THREADS MIN PENETRATION BEYOND METAL	0.75"	2
	CONCRETE: MIN F'c = 3000 PSI OR MASONRY: MIN F'c = 2000 PSI	1/4" ITW TAPCON	1.5"	2.5"	2
THROUGH FRAME	WOOD: MIN. SG = 0.55	#14 WOOD SCREW	1.5"	0.75"	1
	METAL: 18 GA. STEEL, MIN. Fy = 33KSI	1/4" GR. 5 SELF-DRILLING OR SELF-TAPPING SCREW	3 THREADS MIN PENETRATION BEYOND METAL	0.75"	1
NAIL FIN	CONCRETE: MIN F'c = 3000 PSI OR MASONRY: MIN F'c = 2000 PSI	1/4" ITW TAPCON	1.5"	2.5"	1
	WOOD: MIN. SG = 0.55	#12 WOOD SCREW	1.5"	0.75"	1
	METAL: 18 GA. STEEL, MIN. Fy = 33KSI	#12 GR. 5 SELF-DRILLING OR SELF-TAPPING SCREW	3 THREADS MIN PENETRATION BEYOND METAL	0.75"	1



Co.Me.P Infissi SRL
VIALE EUROPA, 440
51039 SANTONUOVO PT
PISTOIA, ITALIA

TITLE:
EBE SERIES 85 & 65 OUTSWING DOORS
INSTALLATION NOTES, ANCHOR
DETAILS & SCHEDULE


PREPARED BY:
BUILDING DROPS, INC.

1900 NE MIAMI CT UNIT 2-15,
MIAMI, FL 33132
PH: (954) 399-8478
FAX: (954) 744-4738
WEB: WWW.BUILDINGDROPS.COM



REMARKS	BY	DATE

THE INSTALLATION DETAILS DESCRIBED HEREIN ARE GENERIC AND MAY NOT REFLECT ACTUAL CONDITIONS FOR A SPECIFIC SITE. IF SITE CONDITIONS CAUSE INSTALLATION TO DEVIATE FROM THE REQUIREMENTS DETAILED HEREIN, A LICENSED ENGINEER OR ARCHITECT SHALL PREPARE SITE SPECIFIC DOCUMENTS FOR USE WITH THIS DOCUMENT.

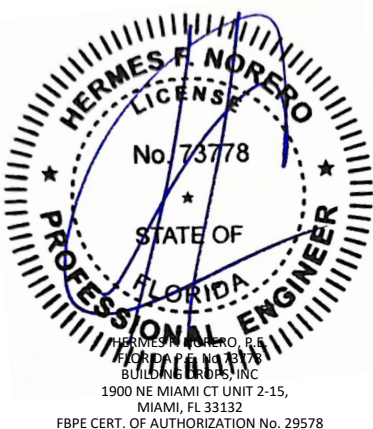

FL #:
FL36832

DATE: **03.28.2025**




DWG. BY: **FB** CHK. BY: **HFN**

SCALE: **NTS**

DWG. #: **COM016**

SHEET:

c:\users\franciscobriceno\building drops, inc\building drops landing - common\projects\comep infissi\the-24-1163.2 - fb submittal - 02 & ebe product revisions\dwgs\ebe door\com005 - series ebe 85 & 65 outwing french door (02.05).dwg 4/22/2025 11:57 AM

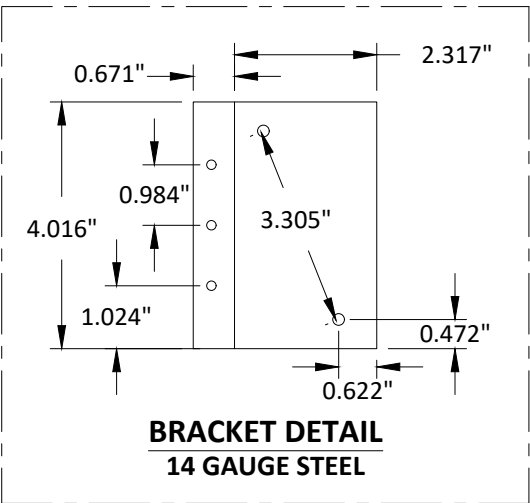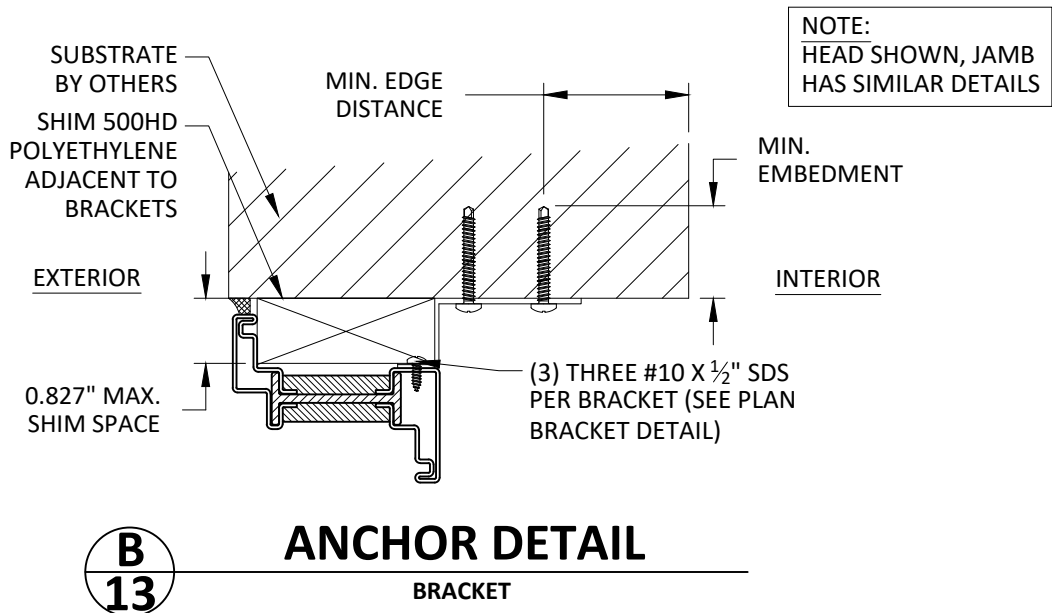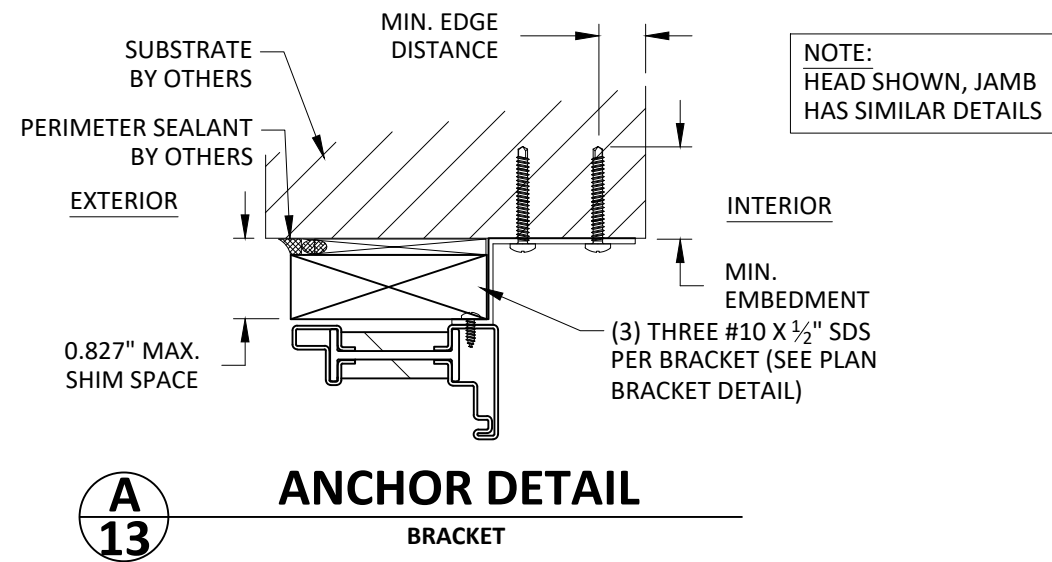

ANCHOR SCHEDULE					
METHOD	SUBSTRATE	ANCHOR TYPE	MIN EMBEDMENT	MIN. EDGE DISTANCE	QUANTITY PER LOCATION
BRACKET	WOOD: MIN. SG = 0.55	#14 WOOD SCREW	1.5"	0.75"	2
	METAL: 18 GA. STEEL, MIN. Fy = 33KSI	1/4" GR. 5 SELF-DRILLING OR SELF-TAPPING SCREW	3 THREADS MIN PENETRATION BEYOND METAL	0.75"	2
	CONCRETE: MIN F'c = 3000 PSI OR MASONRY: MIN F'c = 2000 PSI	1/4" ITW TAPCON	1.5"	2.5"	2
THROUGH FRAME	WOOD: MIN. SG = 0.55	#14 WOOD SCREW	1.5"	0.75"	1
	METAL: 18 GA. STEEL, MIN. Fy = 33KSI	1/4" GR. 5 SELF-DRILLING OR SELF-TAPPING SCREW	3 THREADS MIN PENETRATION BEYOND METAL	0.75"	1
	CONCRETE: MIN F'c = 3000 PSI OR MASONRY: MIN F'c = 2000 PSI	1/4" ITW TAPCON	1.5"	2.5"	1
NAIL FIN	WOOD: MIN. SG = 0.55	#12 WOOD SCREW	1.5"	0.75"	1
	METAL: 18 GA. STEEL, MIN. Fy = 33KSI	#12 GR. 5 SELF-DRILLING OR SELF-TAPPING SCREW	3 THREADS MIN PENETRATION BEYOND METAL	0.75"	1



Co.Me.P Infissi SRL
VIALE EUROPA, 440
51039 SANTONUOVO PT
PISTOIA, ITALIA

TITLE:
EBE SERIES 85 & 65 OUTSWING DOORS
ANCHOR
DETAILS & SCHEDULE


PREPARED BY:

BUILDING DROPS

BUILDING DROPS, INC.
1900 NE MIAMI CT UNIT 2-15,
MIAMI, FL 33132
PH: (954) 399-8478
FAX: (954) 744-4738
WEB: WWW.BUILDINGDROPS.COM

REMARKS	BY	DATE

THE INSTALLATION DETAILS DESCRIBED HEREIN ARE GENERIC AND MAY NOT REFLECT ACTUAL CONDITIONS FOR A SPECIFIC SITE. IF SITE CONDITIONS CAUSE INSTALLATION TO DEVIATE FROM THE REQUIREMENTS DETAILED HEREIN, A LICENSED ENGINEER OR ARCHITECT SHALL PREPARE SITE SPECIFIC DOCUMENTS FOR USE WITH THIS DOCUMENT.

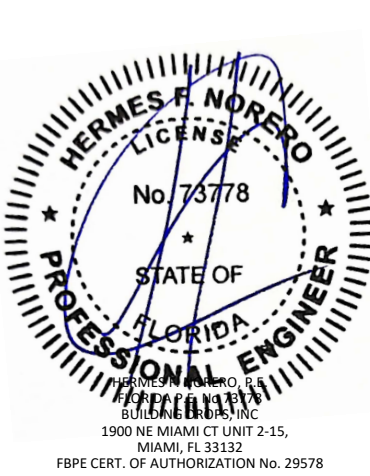

FL #:
FL36832

DATE: **03.28.2025**


DWG. BY: **FB** CHK. BY: **HFN**

SCALE: **NTS**


DWG. #: **COM016**

SHEET:


FRAMES

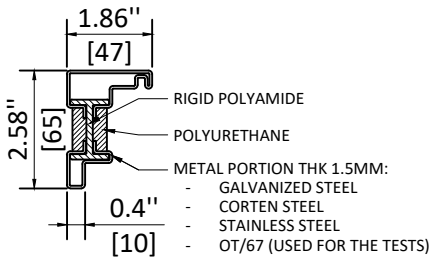


P 1211

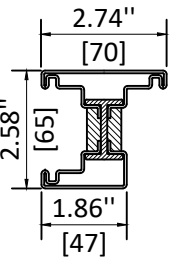


P 1205

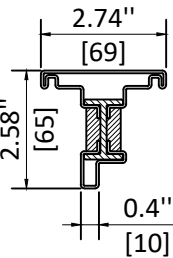


P 1212

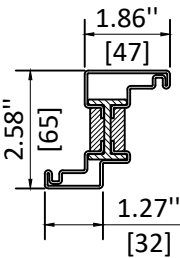


P 1213

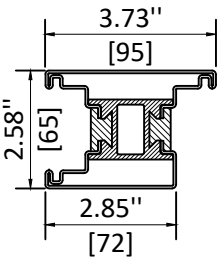


P 1005

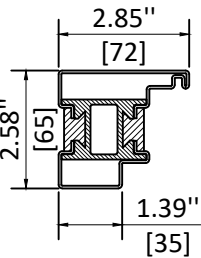


P 1011

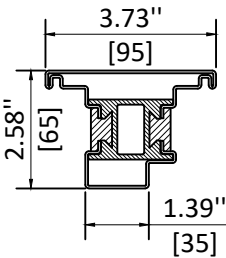


P 1012

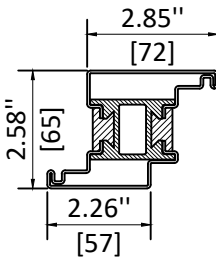


P 1013

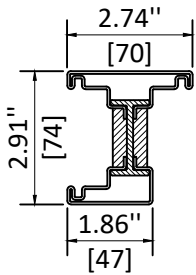


P 1705

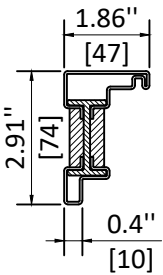


P 1711

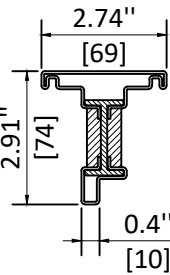


P 1712

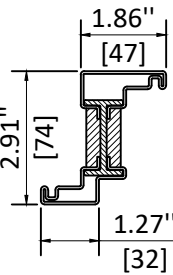


P 1713

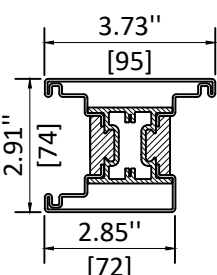


P 1605

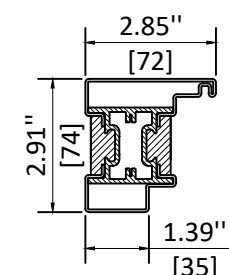


P 1611

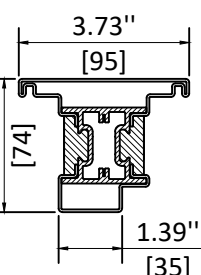


P 1612

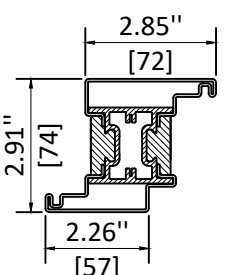


P 1613

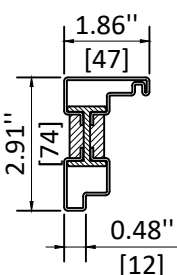


P 1727

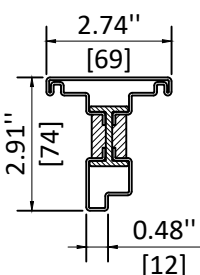


P 1728

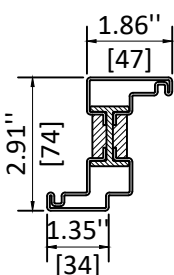


P 1729

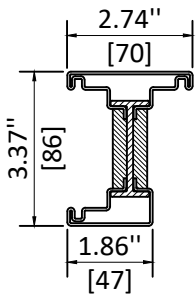


P 1305

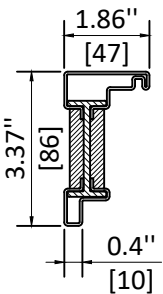


P 1311

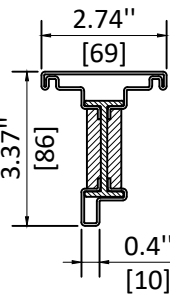


P 1312

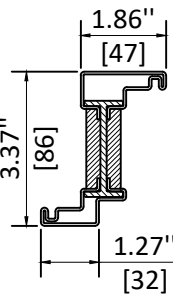


P 1313

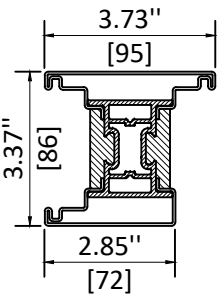


P 1105

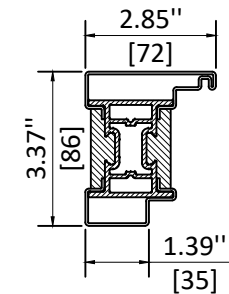

P 1111

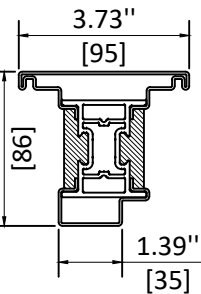


P 1112

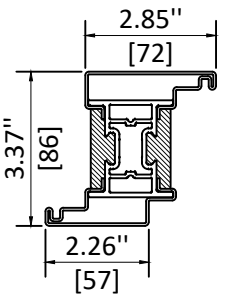


P 1113


GLAZING BEADS

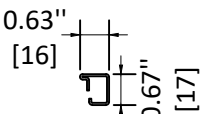


P 2606

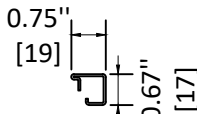


P 2607

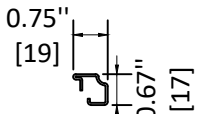


P 2627

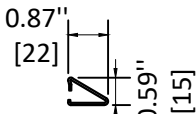


P 2629

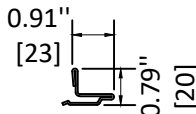


P 2038

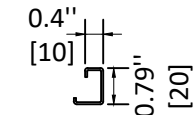

P 2015

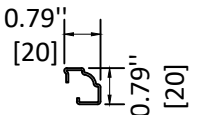

P 2028

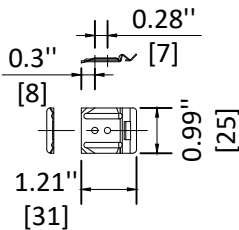

CLIP



Co.Me.P Infissi SRL
VIALE EUROPA, 440
51039 SANTONUOVO PT
PISTOIA, ITALIA


TITLE:
EBE SERIES 85 & 65 OUTSWING DOORS
APPROVED FRAME AND GLAZING
BEAD PROFILE OPTIONS

PREPARED BY:
BUILDING DROPS, INC.
1900 NE MIAMI CT UNIT 2-15,
MIAMI, FL 33132
PH: (954) 399-8478
FAX: (954) 744-4738
WEB: WWW.BUILDINGDROPS.COM



REMARKS	BY	DATE

THE INSTALLATION DETAILS DESCRIBED HEREIN ARE GENERIC AND MAY NOT REFLECT ACTUAL CONDITIONS FOR A SPECIFIC SITE. IF SITE CONDITIONS CAUSE INSTALLATION TO DEVIATE FROM THE REQUIREMENTS DETAILED HEREIN, A LICENSED ENGINEER OR ARCHITECT SHALL PREPARE SITE SPECIFIC DOCUMENTS FOR USE WITH THIS DOCUMENT.

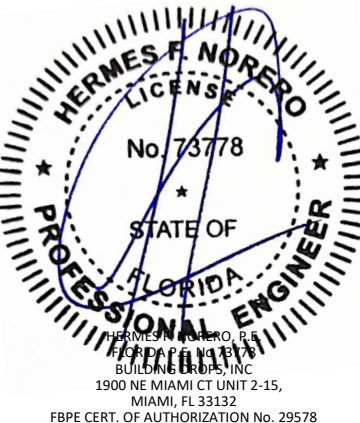

FL #:
FL36832

DATE: **03.28.2025**

DWG. BY: **FB** CHK. BY: **HFN**

SCALE: **NTS**

DWG. #: **COM016**

SHEET: