


DOOR HEIGHT	NUMBER OF SECTIONS REQD.	
	21" SECTIONS	24" SECTIONS
5'-3"	3	0
7'-0"	4	0
7'-6"	2	2
8'-0"	0	4
8'-9"	5	0
9'-0"	4	1
10'-0"	0	5
11'-0"	4	2
12'-0"	0	6
13'-0"	4	3
14'-0"	0	7
7'-9"	1	3
9'-3"	3	2
9'-6"	2	3
10'-6"	6	0
10'-9"	5	1
11'-6"	2	4
11'-9"	1	5
12'-6"	6	1
12'-9"	5	2

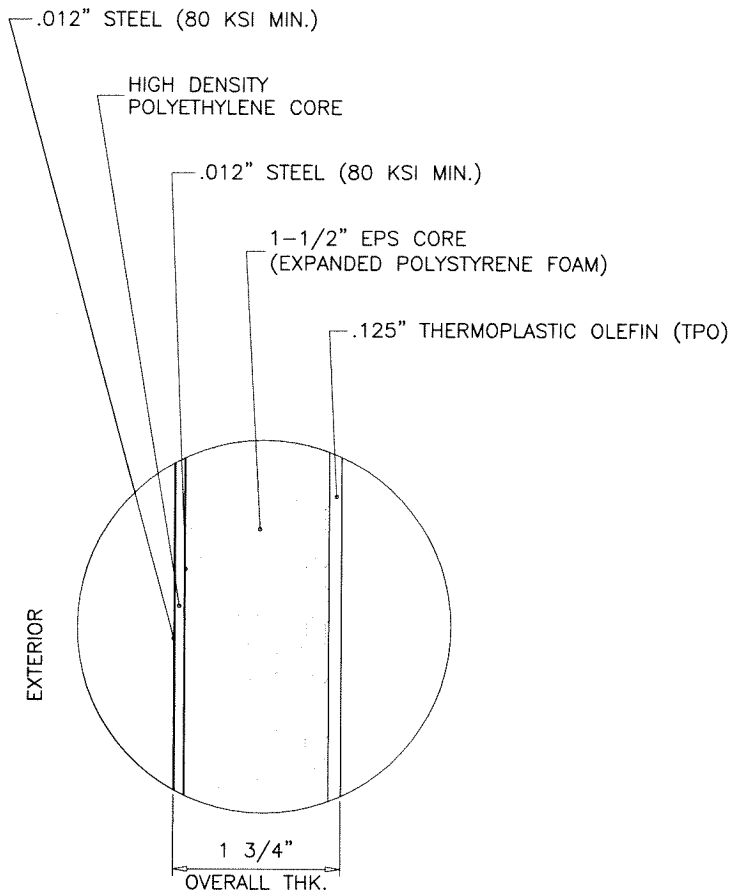

COMPOSITE SECTION DETAIL
EXTERIOR FINISHES HIGH GLOSS POLYSTER PAINT

THESE DOORS ARE RATED FOR LARGE MISSILE IMPACT.
SHUTTERS ARE NOT REQUIRED.

DOOR TESTED IN ACCORDANCE WITH THE REQUIREMENTS OF FLORIDA
BUILDING CODE, TAS-202, TAS-201 & TAS-203 FOR NON HVHZ.

Series 'DuraFlex' (12'-2")
High Impact Sectional Garage Door

THIS PRODUCT HAS BEEN DESIGNED AND TESTED TO COMPLY WITH THE
REQUIREMENTS OF THE 2023 (8TH EDITION) FLORIDA BUILDING CODE FOR
NON HIGH VELOCITY HURRICANE ZONE.

WOOD BUCKS & BUCK FASTENERS BY OTHERS, MUST BE DESIGNED AND
INSTALLED ADEQUATELY TO TRANSFER APPLIED PRODUCT LOADS TO THE
BUILDING STRUCTURE.

ANCHORS SHALL BE CORROSION RESISTANT, SPACED AS SHOWN ON DETAILS
AND INSTALLED PER MANUF'S INSTRUCTIONS. SPECIFIED EMBEDMENT TO BASE
MATERIAL SHALL BE BEYOND WALL DRESSING OR STUCCO.

A LOAD DURATION INCREASE IS USED IN DESIGN OF ANCHORS INTO WOOD ONLY.

MATERIALS INCLUDING BUT NOT LIMITED TO STEEL/METAL SCREWS, THAT
COME INTO CONTACT WITH OTHER DISSIMILAR MATERIALS SHALL MEET THE
REQUIREMENTS OF THE 2023 FLORIDA BLDG. CODE & ADOPTED STANDARDS.

THIS PRODUCT APPROVAL IS GENERIC AND DOES NOT PROVIDE INFORMATION
FOR A SITE SPECIFIC PROJECT, i.e. LIFE SAFETY OF THIS PRODUCT, ADEQUACY
OF STRUCTURE RECEIVING THIS PRODUCT AND SEALING AROUND OPENING FOR
WATER INFILTRATION RESISTANCE ETC.
CONDITIONS NOT SHOWN IN THIS DRAWING ARE TO BE ANALYZED SEPARATELY,
AND TO BE REVIEWED BY BUILDING OFFICIAL.

DESIGN LOADS SHOWN ARE BASED ON 'ALLOWABLE STRESS DESIGN (ASD)'.

MANUFACTURER'S LABEL SHALL BE LOCATED ON A READILY VISIBLE LOCATION
IN ACCORDANCE WITH SECTION 1709.9.3 OF FLORIDA BUILDING CODE.
LABELING TO COMPLY WITH SECTION 1709.9.2.

Sealed: 10/17/2023

FL #36855

- A- CONTRACTOR TO BE RESPONSIBLE FOR THE SELECTION, PURCHASE AND
INSTALLATION OF THIS PRODUCT BASED ON THIS PRODUCT EVALUATION
PROVIDED HE/SHE DOES NOT DEVIATE FROM THE CONDITIONS DETAILED
ON THIS DOCUMENT.
- B- THIS PRODUCT EVALUATION DOCUMENT WILL BE CONSIDERED INVALID IF
ALTERED BY ANY MEANS.
- C- SITE SPECIFIC PROJECTS SHALL BE PREPARED BY A FLORIDA REGISTERED
ENGINEER OR ARCHITECT WHICH WILL BECOME THE ENGINEER OF RECORD (E.O.R.)
FOR THE PROJECT AND WHO WILL BE RESPONSIBLE FOR THE PROPER
USE OF THE P.E.D. ENGINEER OF RECORD, ACTING AS A DELEGATED
ENGINEER TO THE P.E.D. ENGINEER SHALL SUBMIT TO THIS LATTER THE SITE
SPECIFIC DRAWINGS FOR REVIEW.
- D- THIS P.E.D. SHALL BEAR THE DATE AND ORIGINAL SEAL AND SIGNATURE OF
THE PROFESSIONAL ENGINEER OF RECORD THAT PREPARED IT.



af c

AL-FAROOQ CORPORATION
ENGINEERS & PRODUCT DEVELOPMENT
9360 SUNSET DRIVE, SUITE 220
MIAMI, FLORIDA 33173
TEL. (305) 264-8100 FAX. (305) 262-6978
(C.A.N. 3538)

GARAGE\21-56F-DSC

DuraFlex 12'-2" High Impact Sectional Garage Door

DuraServ Corp.
11431 Ferrell Drive, Suite 200
Farmers Branch, TX 75234
Tel: (800) 994-2361 Fax: (-)

revisions:	no	date	by	description
	A	10.13.23		UPDATED TO 2023 FBC
date:	07-09-21			
scale:	1/2" = 1"			
dr. by:	TARIQ			
chk. by:				
drawing no.	21-56F			
sheet	1 of 6			

TOP BRACKET
12 GA. STEEL
FASTENED TO
END STILE WITH
(4) #14 X 3/4"
SELF DRILLING SCREWS

5/16 X 3/4"
CARRIAGE BOLTS
& HEX FLANGE NUTS
(3) PER TOP ROLLER SLIDE


OPTIONAL DOOR VIEWER
SEE SHEET 4 FOR DETAIL

END ROLLER HINGE
11 GA. STEEL
FASTENED TO END STILE
WITH (6) #14 X 5/8"
SELF DRILLING SCREWS

3" Steel Roller
7 1/2" Stem Length
High Strength Stem

STANDARD LOCK
SPRING LOADED SLIDE BOLT (BOTH SIDES)
FASTENED W/ (4) #14 X 1/2" S.M.S.
5/8" MIN. LOCK ENGAGEMENT
CONFORMS TO SECTION 1008 REGARDING
GARAGE DOORS

BOTTOM BRACKET
12 GA. STEEL
FASTENED WITH
(5) #14 X 1/2" SELF DRILLING SCREWS

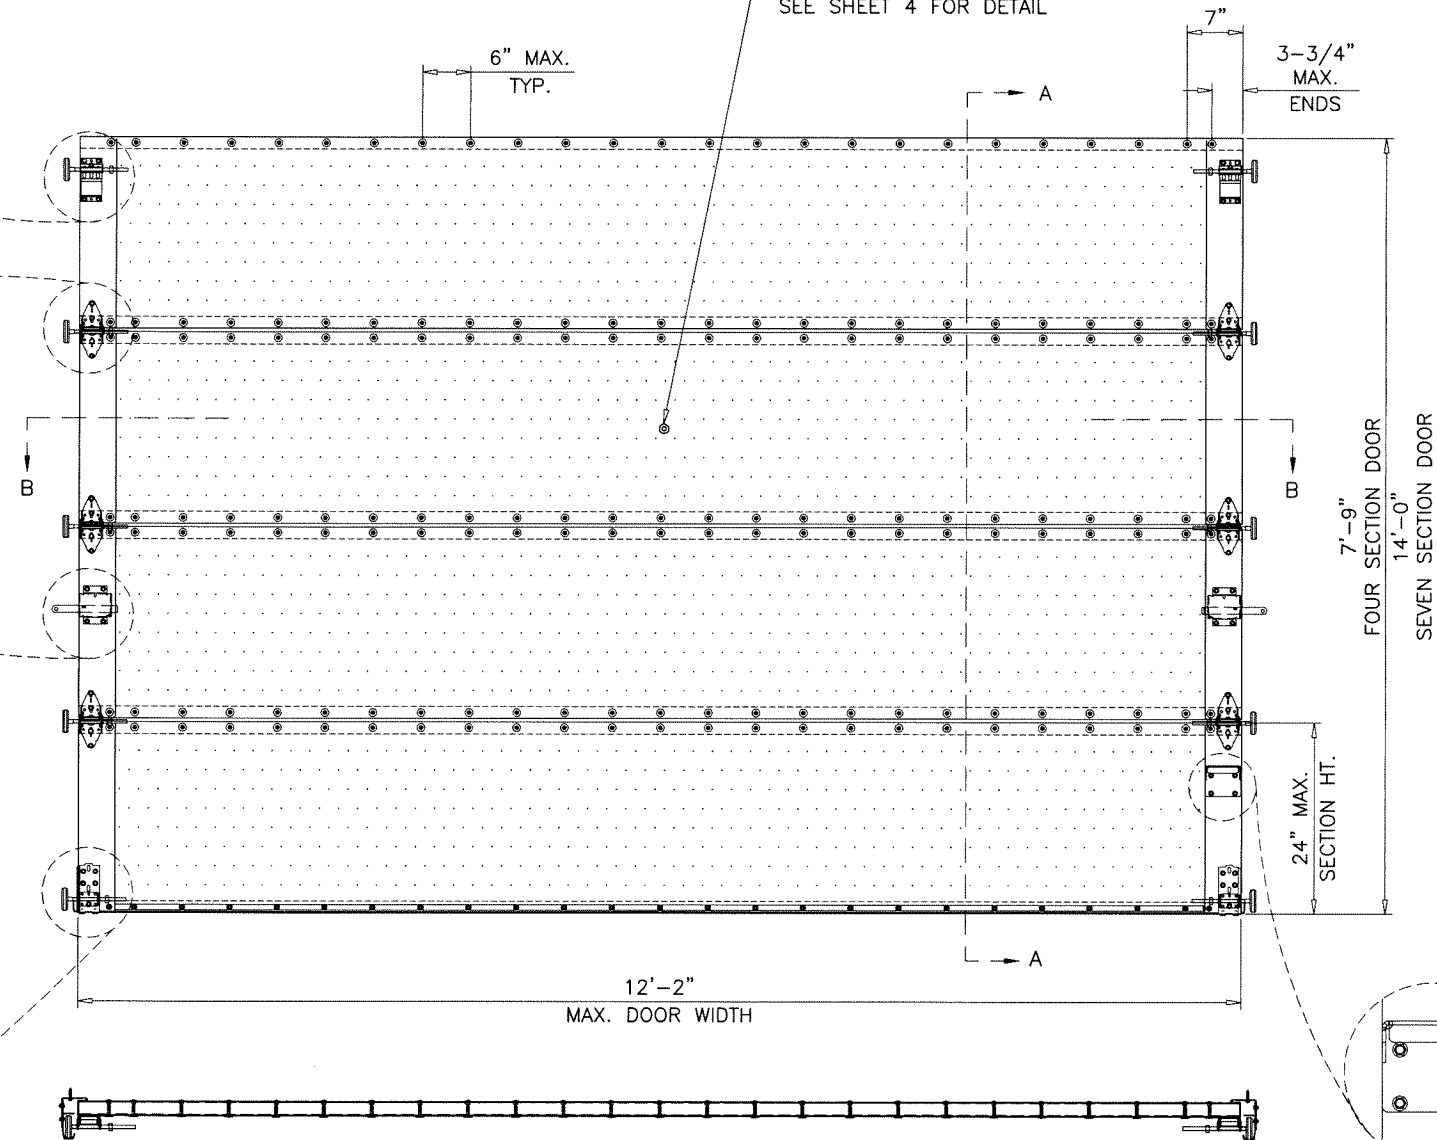


STEP PLATE/LIFT HANDLE
10 GA. STEEL
FASTENED WITH
(4) #14 SELF DRILLING SCREWS

INSIDE ELEVATION

MAXIMUM DESIGN LOAD RATING = + 52.9 PSF
(FOR DOOR SIZE SHOWN OR SMALLER) - 60.3 PSF

Sealed: 10/17/2023

FL #36855

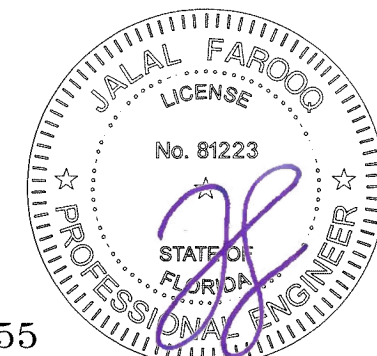


AL-FAROOQ CORPORATION
ENGINEERS & PRODUCT DEVELOPMENT
9360 SUNSET DRIVE, SUITE 220
MIAMI, FLORIDA 33173 (C.A.N. 3538)
TEL. (305) 264-8100 FAX. (305) 262-6978
GARAGE\21-56F-DSC

DuraFlex 12'-2" High Impact Sectional Garage Door

DuraServ Corp.
11431 Ferrell Drive, Suite 200
Farmers Branch, TX 75234
Tel: (800) 994-2361 Fax: (-)


revisions:		no date by description	
date:	07-09-21	scale:	1/2"=1'-0"
dr. by:	TARIQ	chk. by:	
drawing no.	21-56F		
sheet	2 of 6		

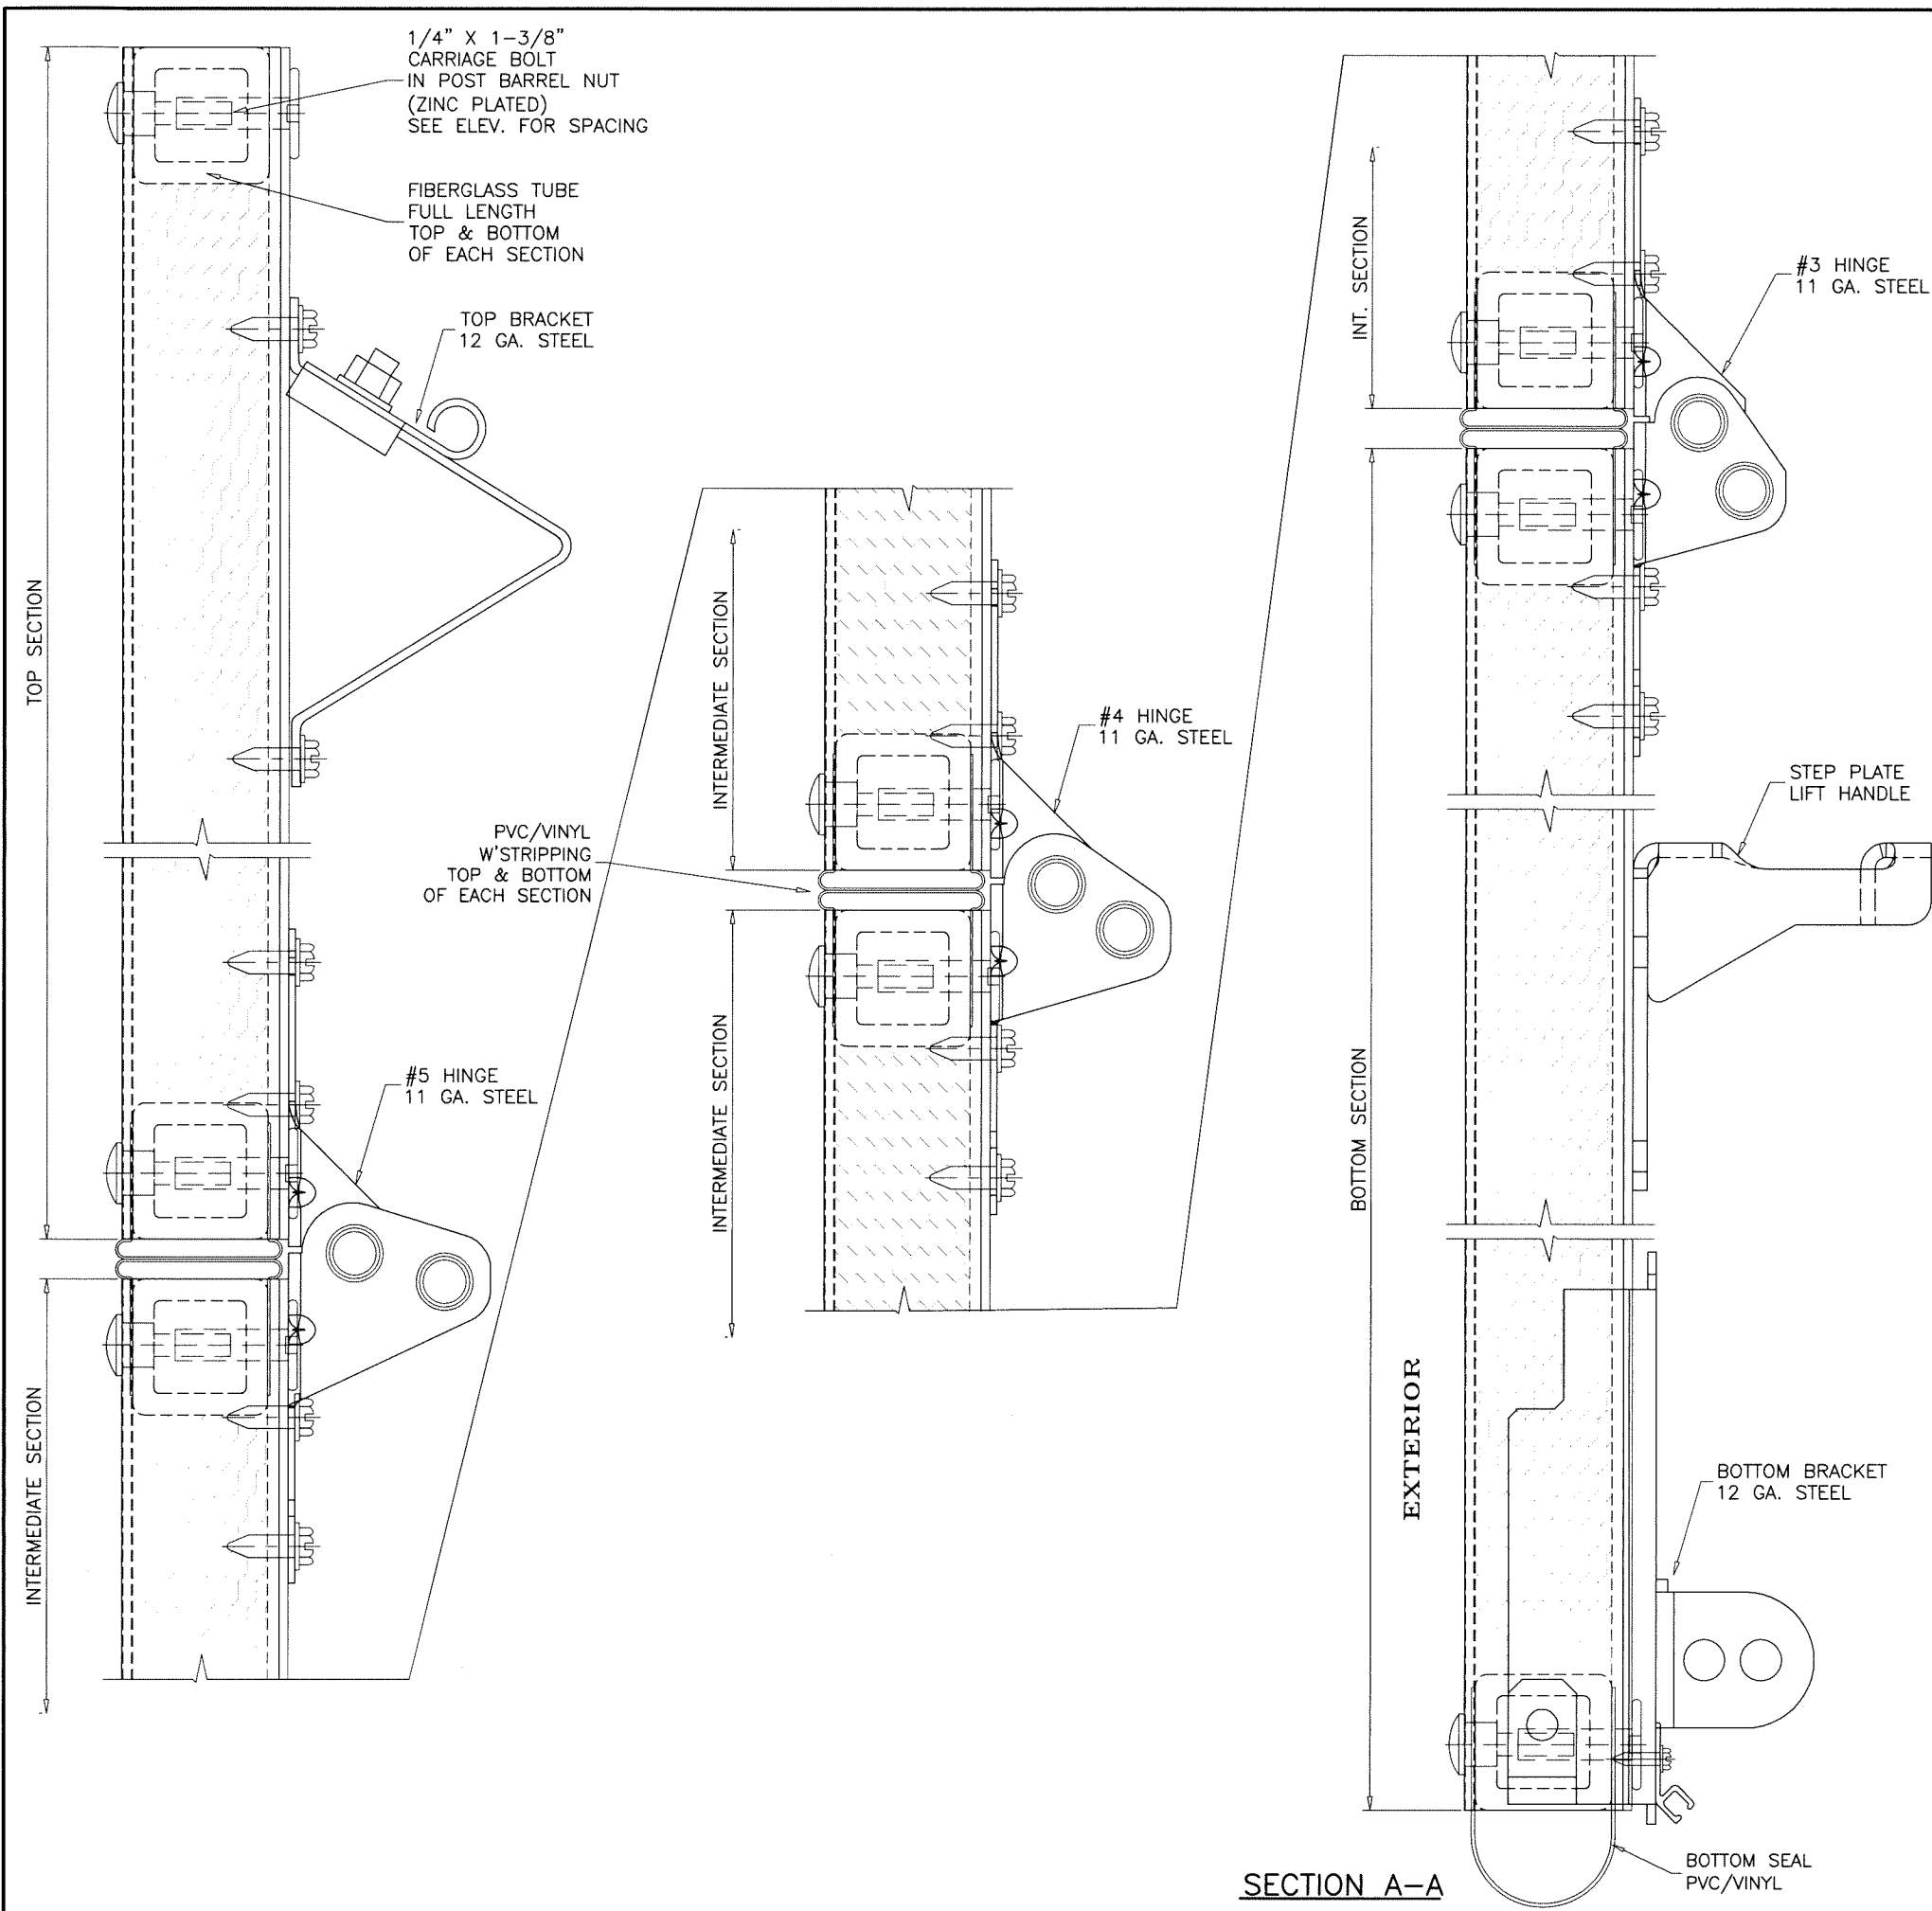

SECTION A-A

Sealed: 10/17/2023

FL #36855

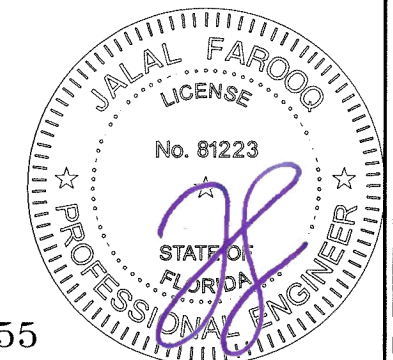

AL-FAROOQ CORPORATION
ENGINEERS & PRODUCT DEVELOPMENT
9360 SUNSET DRIVE, SUITE 220
MIAMI, FLORIDA 33173
TEL. (305) 264-8100 FAX. (305) 262-6978

a f c


GARAGE\21-56F-DSC

DuraFlex 12'-2" High Impact Sectional Garage Door

DuraServ Corp.
11431 Ferrell Drive, Suite 200
Farmers Branch, TX 75234
Tel: (800) 994-2361 Fax: (-)

revisions:	
no	date by description

date: 07-09-21	scale: 1/2" = 1"	dr. by: TARIQ	chk. by:
drawing no. 21-56F			
sheet 3 of 6			

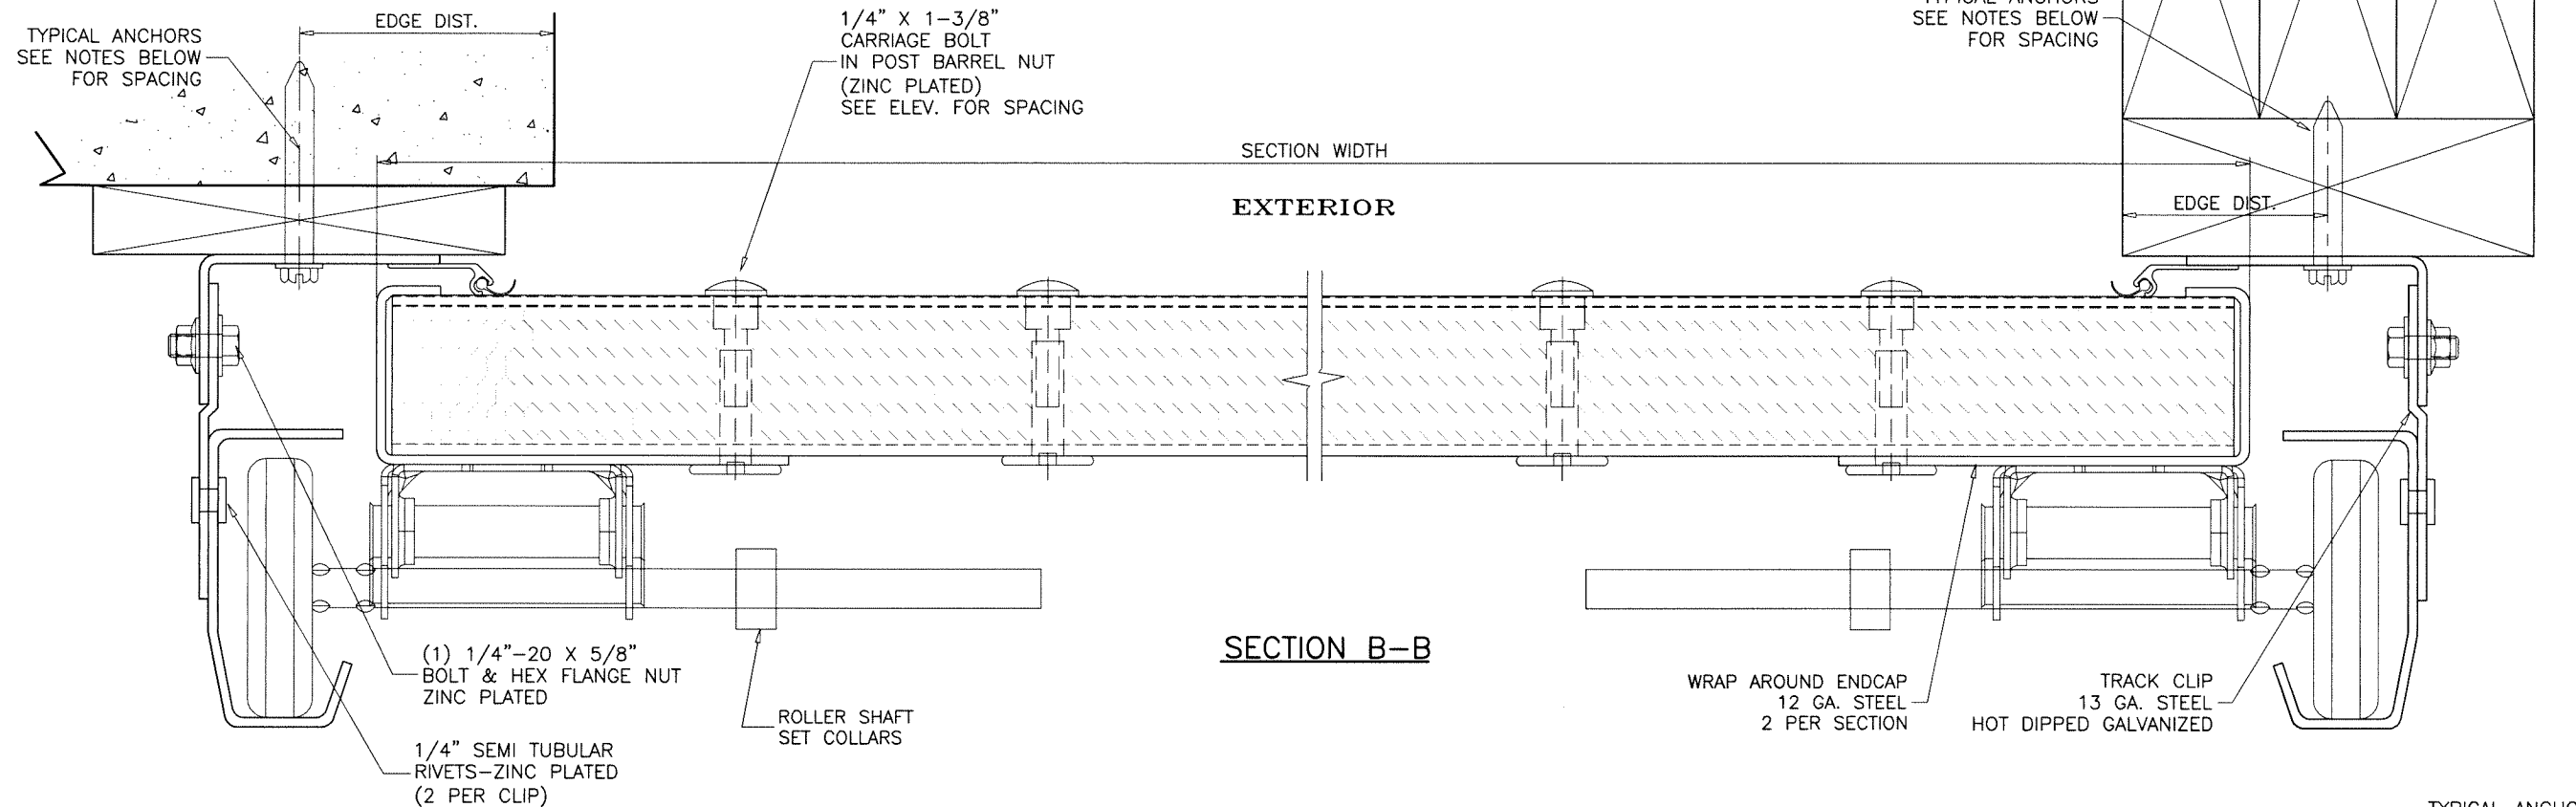

TYPICAL ANCHORS:

5/16" DIA. ULTRACON BY 'DEWALT' ($F_u=177$ KSI, $F_y=155$ KSI)

THRU 1BY OR 2BY BUCKS INTO CONCRETE
1-3/4" MIN. EMBED INTO CONCRETE
AT 4" FROM BOTTOM AND 6" O.C. MAX.

DIRECTLY INTO CONCRETE
1-3/4" MIN. EMBED INTO CONCRETE
AT 4" FROM BOTTOM AND 12" O.C. MAX.

3/8" DIA. KWIK BOLT-3 EXPANSION ANCHOR BY 'HILTI'

DIRECTLY INTO MASONRY
2-1/2" MIN. EMBED INTO GROUT-FILLED BLOCKS
AT 4" FROM BOTTOM AND 6" O.C. MAX.
4" MIN. EDGE DISTANCE

5/16" DIA. DRIL-FLEX SELF DRILLING SCREWS BY 'DEWALT' (GRADE 5 CRS)

INTO METAL STRUCTURES
AT 4" FROM BOTTOM AND 12" O.C. MAX.
STEEL: 1/8" THK. MIN. ($F_y = 36$ KSI MIN.)
(STEEL IN CONTACT WITH ALUMINUM TO BE PLATED OR PAINTED)


5/16" DIA. LAG SCREWS

INTO WOOD STRUCTURES
2" MIN. PENETRATION INTO WOOD
AT 4" FROM BOTTOM AND 6" O.C. MAX.




TYPICAL EDGE DISTANCE

INTO CONCRETE = 2-3/16" MIN.
INTO FILLED BLOCKS = 4" MIN.
INTO WOOD STRUCTURE = 1-1/2" MIN.
INTO METAL STRUCTURE = 3/4" MIN.

WOOD SG = 0.55 MIN.
CONCRETE f'_c = 3000 PSI MIN.
C-90 GROUT FILLED BLOCK f'_m = 2000 PSI MIN.

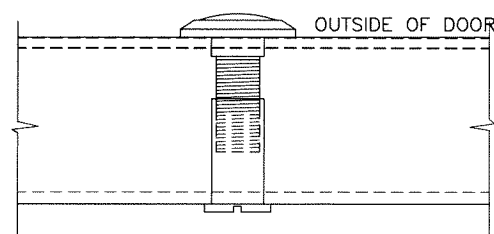

SOLID BRASS DOOR VIEWER
BY 'SCHLAGE SECURITY HARDWARE'
INSTALLED IN 9/16" DIA. HOLES
POSITIONED AT EYE LEVEL

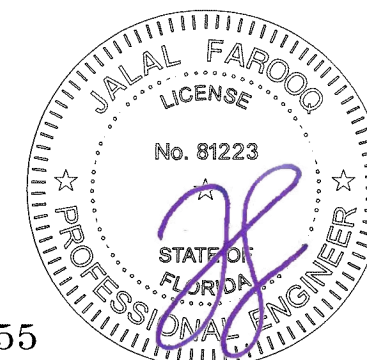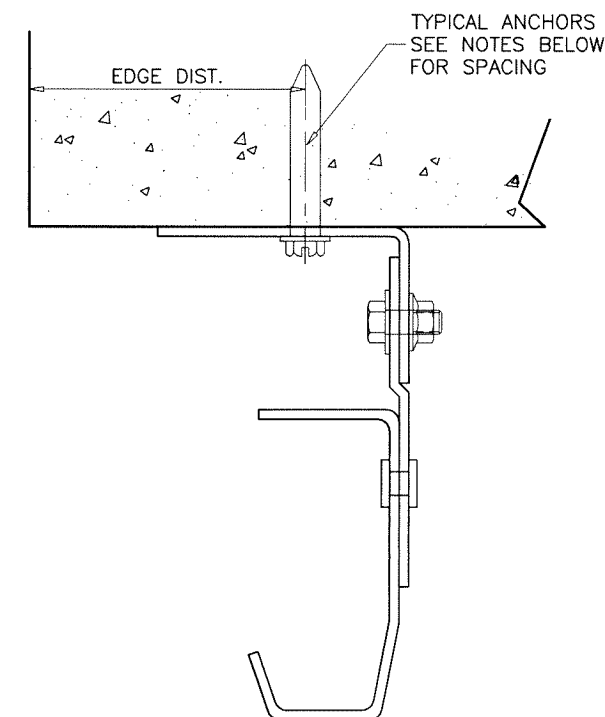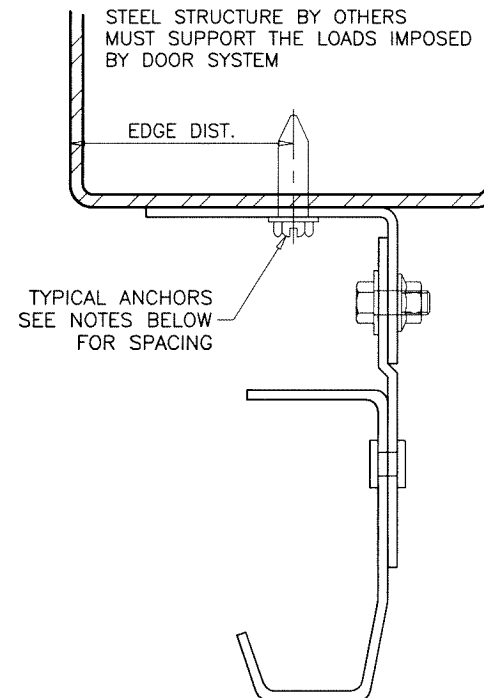

Sealed: 10/17/2023

FL #36855

AL-FAROOQ CORPORATION
ENGINEERS & PRODUCT DEVELOPMENT
9360 SUNSET DRIVE, SUITE 220
MIAMI, FLORIDA 33173
TEL. (305) 264-8100 FAX. (305) 262-6978

a f c

GARAGE\21-56F-DSC

DuraFlex 12'-2" High Impact Sectional Garage Door

DuraServ Corp.
11431 Ferrell Drive, Suite 200
Farmers Branch, TX 75234
Tel: (800) 994-2361 Fax: (-)

Revisions:		date:	no	date	by	description
		07-09-21				



scale: 1/2" = 1"

dr. by: TARIQ

chk. by:

drawing no.
21-56F

sheet 4 of 6

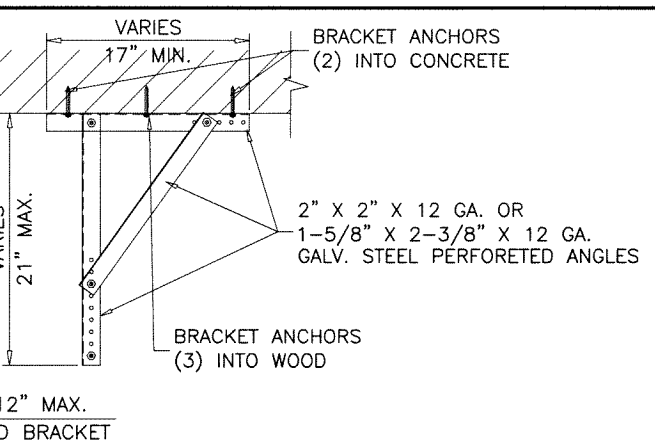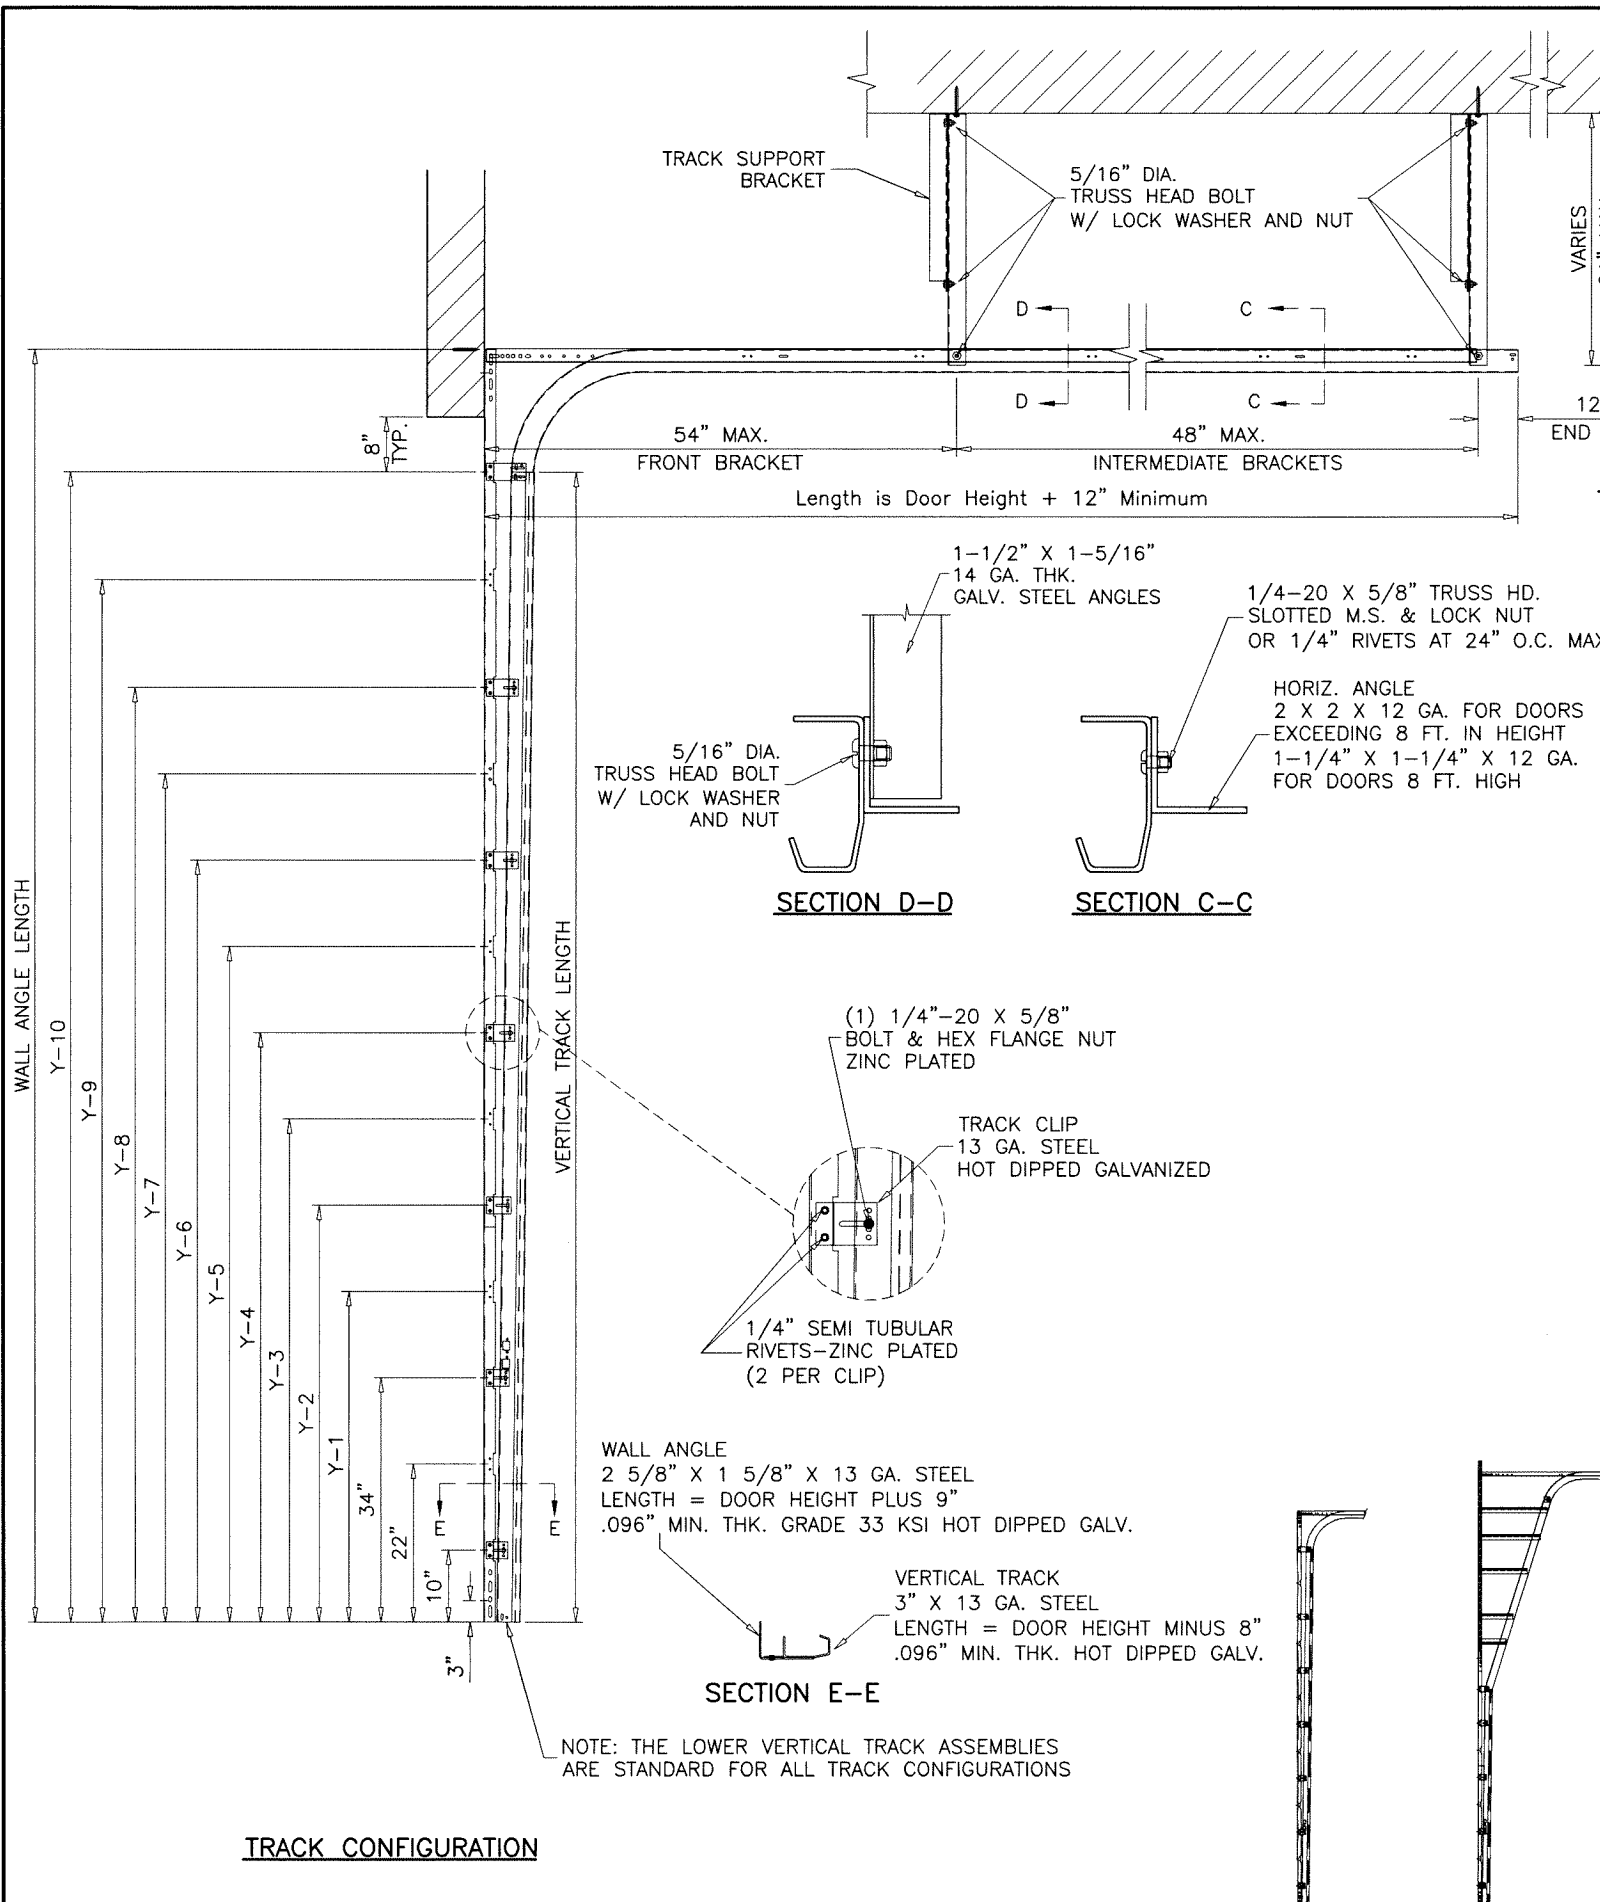

NOTE:
IT SHALL BE VERIFIED THAT THE CEILING STRUCTURE CAN SUSTAIN LOADS IMPOSED BY DOOR WHEN LEFT IN OPEN POSITION.
BRACES MAY BE MOVED IN ORDER TO ENGAGE THE CEILING STRUCTURE.
ANCHOR EMBEDMENT TO BASE MATERIAL SHALL BE BEYOND ALL CEILING NON STRUCTURAL MATERIAL STUCCO OR CEILING DRESSING.

SUPPORT BRACKETS AT EACH TRACK
BRACKETS RUN PERPENDICULAR TO TRACKS
FRONT AND END BRACKETS TO BE SPACED AS SHOWN ABOVE.
ADDITIONAL INTERMEDIATE BRACKETS TO BE INSTALLED FOR SPACING MORE THAN 48\"

BRACKET ANCHORS:
(3) 5/16\"
INTO WOOD STRUCTURES, (S.G.=0.50)
1-1/2\" MIN. PENETRATION
(2) 1/4\" DIA. ULTRACON+ BY 'DEWALT' (Fu=164 KSI, Fy=148 KSI)
INTO CONCRETE, 3000 PSI MIN.
1-3/4\" MIN. EMBED

ANCHORING TO CEILING OTHER THAN WOOD OR CONCRETE TO BE REVIEWED SEPARATELY.

DOOR HEIGHT	VERTICAL TRACK LENGTH	WALL ANGLE LENGTH	TRACK CLIP & ANCHOR SPACING									
			Y-1	Y-2	Y-3	Y-4	Y-5	Y-6	Y-7	Y-8	Y-9	Y-10
5' 3"	55"	72"	44"	55"	70"	NA	NA	NA	NA	NA	NA	NA
7' 0"	76"	93"	46"	58"	67"	76"	NA	NA	NA	NA	NA	NA
7' 6"	82"	99"	46"	58"	70"	82"	NA	NA	NA	NA	NA	NA
8' 0"	88"	105"	46"	58"	73"	88"	NA	NA	NA	NA	NA	NA
8' 9"	97"	114"	46"	58"	70"	82"	97"	NA	NA	NA	NA	NA
9' 0"	100"	117"	46"	58"	70"	82"	91"	100"	NA	NA	NA	NA
10' 0"	112"	129"	46"	58"	70"	82"	97"	112"	NA	NA	NA	NA
11' 0"	124"	141"	46"	58"	70"	82"	94"	106"	151"	124"	NA	NA
12' 0"	136"	153"	46"	58"	70"	82"	94"	106"	121"	136"	NA	NA
13' 0"	148"	165"	46"	58"	70"	82"	94"	106"	118"	130"	139"	148"
14' 0"	160"	177"	46"	58"	70"	82"	94"	106"	118"	130"	145"	160"

STD. LIFT HIGH LIFT VERTICAL LIFT
AVAILABLE TRACK OPTIONS

Sealed: 10/17/2023
FL #36855



AL-FAROOQ CORPORATION
ENGINEERS & PRODUCT DEVELOPMENT
9360 SUNSET DRIVE, SUITE 220
MIAMI, FLORIDA 33173
TEL. (305) 264-8100 FAX. (305) 262-6978
(C.A.N. 3538)


DuraFlex 12'-2" High Impact Sectional Garage Door

DuraServ Corp.
11431 Ferrell Drive, Suite 200
Farmers Branch, TX 75234
Tel: (800) 994-2361 Fax: (-)


date: 07-09-21
scale: -
dr. by: TARIQ
chk. by:

revisions:
no date by description


drawing no.
21-56F
sheet 5 of 6

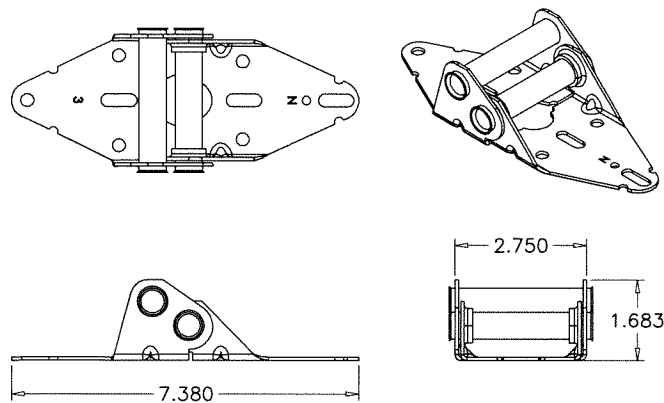


#3 HINGE (11 GA. STEEL)

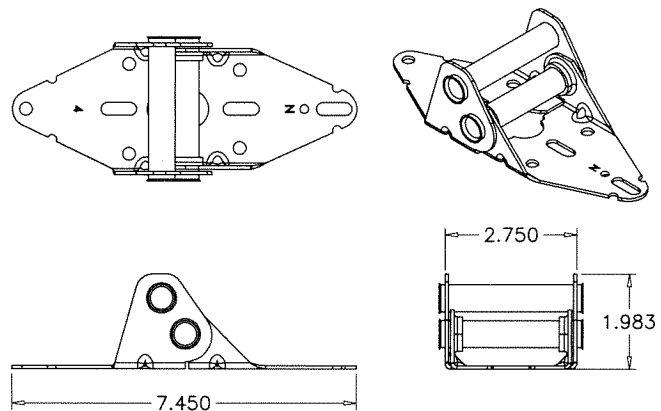


#4 HINGE (11 GA. STEEL)

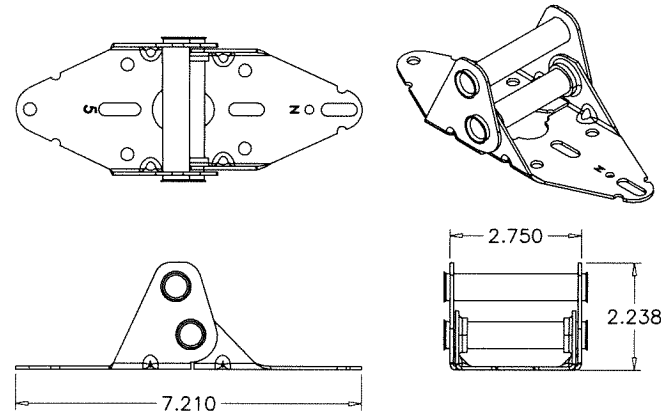


#5 HINGE (11 GA. STEEL)

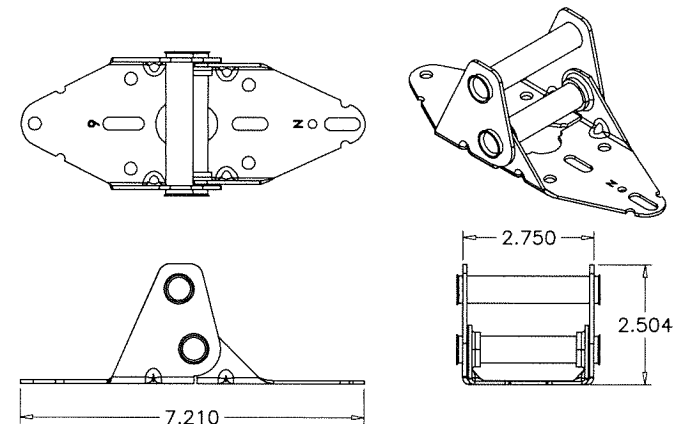


#6 HINGE (11 GA. STEEL)

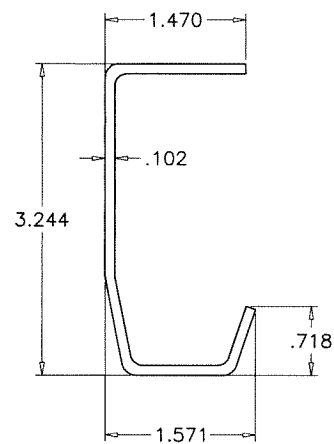


TRACK
13 GA. STEEL
SCALE 1/2" = 1"

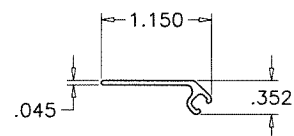


SEAL RETAINER
6063-T6
SCALE 1/2" = 1"

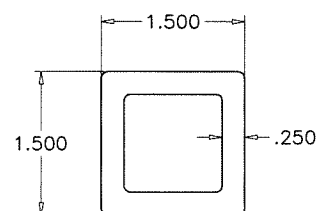


SECTION TOP/BOTTOM TUBE
PULTRUDED FIBERGLASS
SCALE 1/2" = 1"

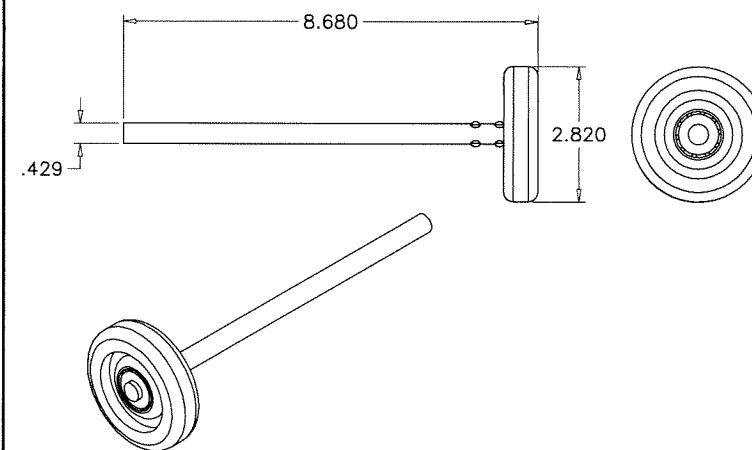


HURRICANE ROLLER-DF

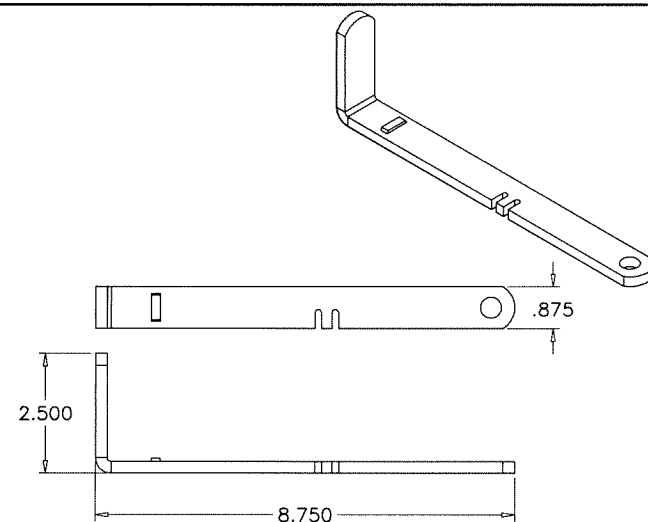

SLIDE LOCK HANDLE

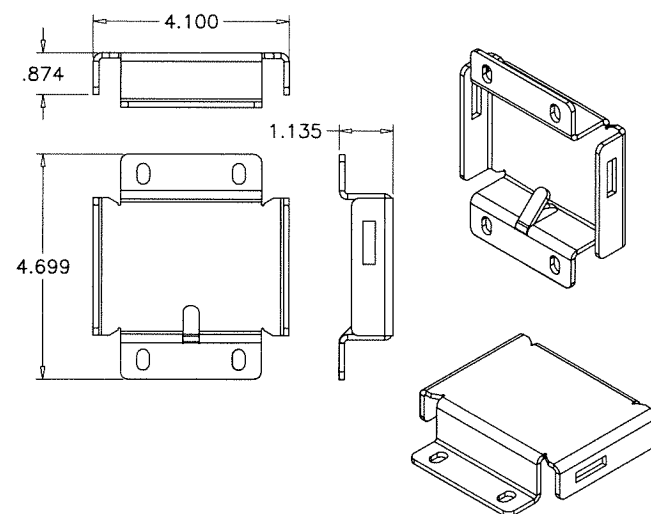

SLIDE LOCK BOX

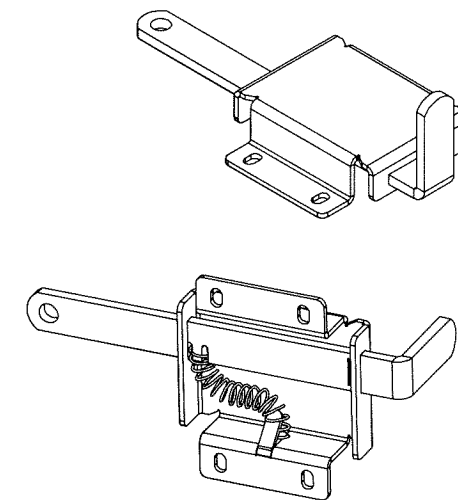

SLIDE LOCK ASSEMBLY

afc

AL-FAROOQ CORPORATION
ENGINEERS & PRODUCT DEVELOPMENT
9360 SUNSET DRIVE, SUITE 220
MIAMI, FLORIDA 33173
TEL. (305) 264-8100 FAX. (305) 262-6978
(C.A.N. 3538)

DuraFlex 12' - 2" High Impact Sectional Garage Door

DuraServ Corp.
11431 Ferrell Drive, Suite 200
Farmers Branch, TX 75234
Tel: (800) 994-2361 Fax: (-)

revisions:	
no	date by description

date: 07-09-21
scale: 1/4" = 1"
dr. by: TARIQ
chk. by:

drawing no.
21-56F
sheet 6 of 6

Sealed: 10/17/2023

FL #36855

