


Weather Shield

Windows & Doors

1211, 1212 FRENCH CASEMENT
NAILING FIN INSTALLATION

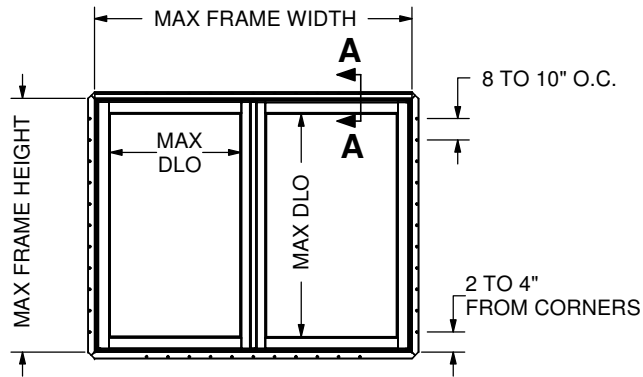




Product I.D.	Description	Frame Size		Daylight Opening		DP Rating (psf)	Frame Material
		Width	Height	Width	Height		
1212	French Casement	41.5	71.5	15.41	65.75	+55/-70	Vinyl/Wood

GENERAL NOTE(S):

1. THESE UNITS HAVE BEEN TESTED, ANALYZED, HALLMARK CERTIFIED AND FBC APPROVED.
2. GLASS MEETS THE REQUIREMENTS OF ASTM E1300.
3. SETTING BLOCK SHOULD BE 70-90 DUROMETER AS PER 2411.3.3.1 OF THE CURRENT FBC.
4. GLASS LITES THAT EXCEED 36" IN WIDTH SHALL USE SETTING BLOCKS AT ¼ SPAN FROM CORNERS AS PER 2411.3.3.1 OF THE CURRENT FBC.
5. LARGE AND SMALL MISSILE IMPACT RESISTANT. WINDOW AND DOOR UNITS REQUIRED TO MEET SMALL MISSILE IMPACT WIND-BORNE DEBRIS PROTECTION REQUIRE THE EXTERIOR LITE OF AN INSULATED UNIT TO BE TEMPERED PER FBC, SECTION 2411.3.3.7.

A	10/25/2016	ADDED ADDITIONAL PRODUCT ID'S		JG/JK	TYP. WALL THICKNESS:				
					WT/FT:	AREA:			
					MAT:	FINISH:			
REV	DATE	DESCRIPTION	PCR NO.	ENG	PDR #:	PROFILE #:			

HEAD, SIDES & SILL ANCHORAGE TYPICAL

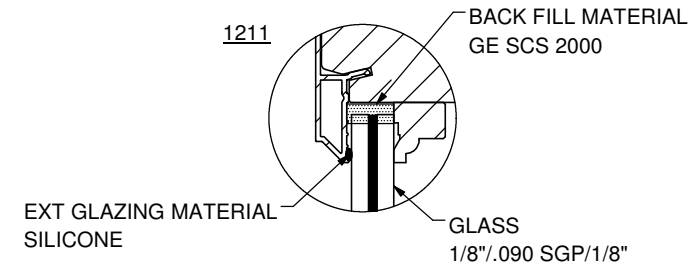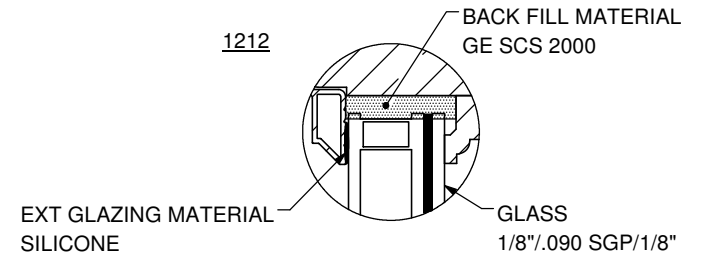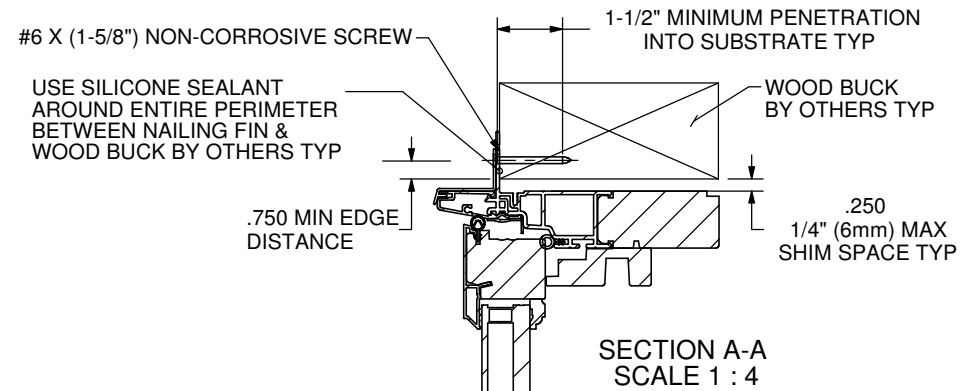

TOLERANCES UNLESS SPECIFIED:	
INCHES	ANGLE
.X ± .1"	XX ± 1°
.XX ± .03"	XX.X ± .5° (1/2°)
.XXX ± .015"	XX.XX ± .25° (1/4°)

Weather Shield

Windows & Doors


PRODUCTS: 1212	DRAWN BY: JLK/CJA	DATE: 03/31/2020	TITLE: INSTALLATION INSTRUCTIONS
		DWG NO.: 45-24910	REV
		SCALE: 1:36	SHEET NAME: Sheet1

DO NOT SCALE DRAWING

Weather Shield


Windows & Doors

1211, 1212 FRENCH CASEMENT
INSTALLATION CLIP METHOD

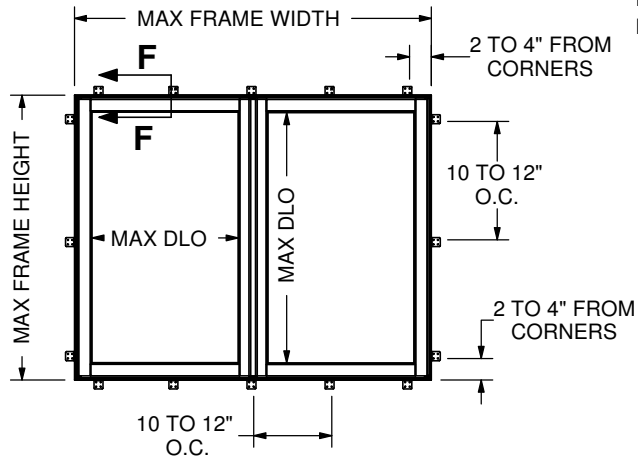

USE SILICONE SEALANT
AROUND ENTIRE PERIMETER
BETWEEN JAMB & FRAMING
MEMBER BY OTHERS TYP

HEAD, SIDES & SILL ANCHORAGE TYPICAL

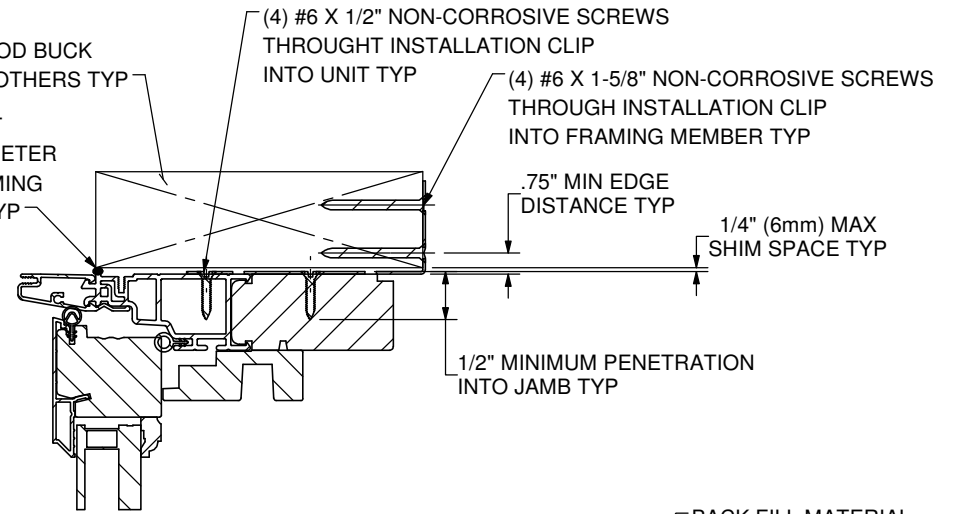

SECTION F-F
SCALE 1 : 3


Product I.D.	Description	Frame Size		Daylight Opening		DP Rating (psf)	Frame Material
		Width	Height	Width	Height		
1212	French Casement	41.5	71.5	15.41	65.75	+55/-70	Vinyl/Wood

GENERAL NOTE(S):

1. THESE UNITS HAVE BEEN TESTED, ANALYZED, HALLMARK CERTIFIED AND FBC APPROVED.
2. GLASS MEETS THE REQUIREMENTS OF ASTM E1300.
3. SETTING BLOCK SHOULD BE 70-90 DUROMETER AS PER 2411.3.3.1 OF THE CURRENT FBC.
4. GLASS LITES THAT EXCEED 36" IN WIDTH SHALL USE SETTING BLOCKS AT 1/4 SPAN FROM CORNERS AS PER 2411.3.3.1 OF THE CURRENT FBC.
5. LARGE AND SMALL MISSILE IMPACT RESISTANT. WINDOW AND DOOR UNITS REQUIRED TO MEET SMALL MISSILE IMPACT WIND-BORNE DEBRIS PROTECTION REQUIRE THE EXTERIOR LITE OF AN INSULATED UNIT TO BE TEMPERED PER FBC, SECTION 2411.3.3.7.


1212

EXT GLAZING MATERIAL
SILICONE

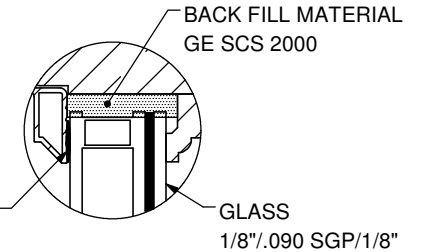

1211

EXT GLAZING MATERIAL
SILICONE

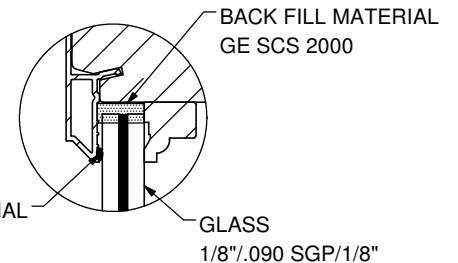

TOLERANCES UNLESS SPECIFIED:	
INCHES	ANGLE
.X ± .1"	XX ± 1°
.XX ± .03"	XX.X ± .5° (1/2°)
.XXX ± .015"	XX.XX ± .25° (1/4°)

WEATHER SHIELD.
WINDOWS & DOORS

PRODUCTS:
1212

DRAWN BY:
JLK/CJA

DATE:
03/31/2020

TITLE:
INSTALLATION INSTRUCTIONS

MAT:

FINISH:

PDR #:

PROFILE #:

DWG NO.:
45-24910

SCALE: 1:32

SHEET NAME: Sheet2

SHEET 2 OF 3


DO NOT SCALE DRAWING

REV	DATE	DESCRIPTION	PCR NO.	ENG	PDR #:	PROFILE #:
A	10/25/2016	ADDED ADDITIONAL PRODUCT ID'S		JG/JK	TYP. WALL THICKNESS:	
					WT/FT:	AREA:
					MAT:	FINISH:


Weather Shield

Windows & Doors

1211,1212 FRENCH CASEMENT
THROUGH JAMB METHOD

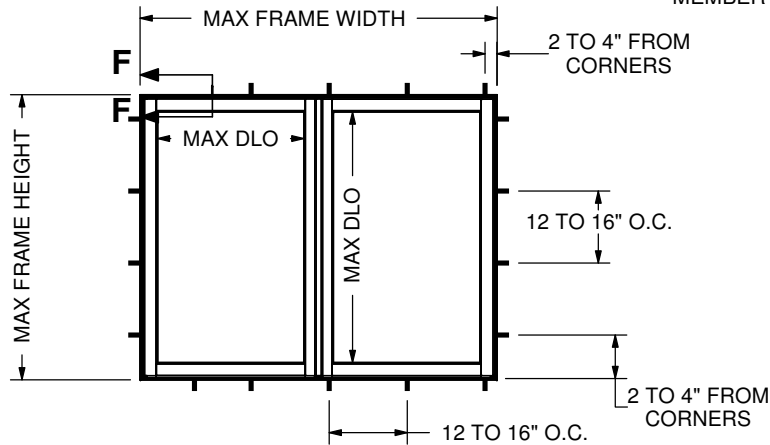

HEAD, SIDES & SILL ANCHORAGE TYPICAL

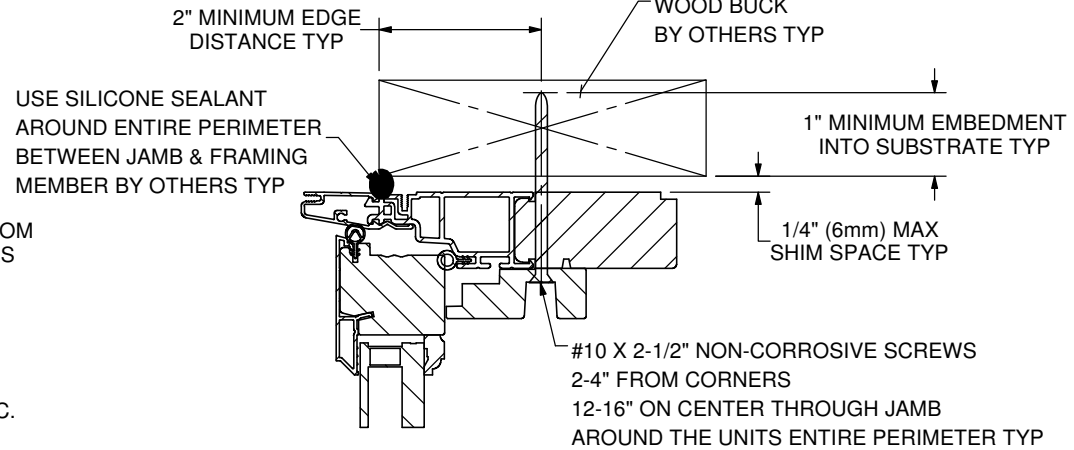

SECTION F-F
SCALE 1 : 3


Product I.D.	Description	Frame Size		Daylight Opening		DP Rating (psf)	Frame Material
		Width	Height	Width	Height		
1212	French Casement	41.5	71.5	15.41	65.75	+55/-70	Vinyl/Wood

GENERAL NOTE(S):

1. THESE UNITS HAVE BEEN TESTED, ANALYZED, HALLMARK CERTIFIED AND FBC APPROVED.
2. GLASS MEETS THE REQUIREMENTS OF ASTM E1300.
3. SETTING BLOCK SHOULD BE 70-90 DUROMETER AS PER 2411.3.3.1 OF THE CURRENT FBC.
4. GLASS LITES THAT EXCEED 36" IN WIDTH SHALL USE SETTING BLOCKS AT 1/4 SPAN FROM CORNERS AS PER 2411.3.3.1 OF THE CURRENT FBC.
5. LARGE AND SMALL MISSILE IMPACT RESISTANT. WINDOW AND DOOR UNITS REQUIRED TO MEET SMALL MISSILE IMPACT WIND-BORNE DEBRIS PROTECTION REQUIRE THE EXTERIOR LITE OF AN INSULATED UNIT TO BE TEMPERED PER FBC, SECTION 2411.3.3.7.


1212

EXT GLAZING MATERIAL
SILICONE

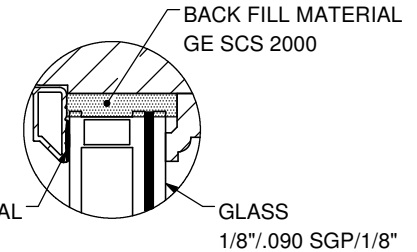

1211

EXT GLAZING MATERIAL
SILICONE

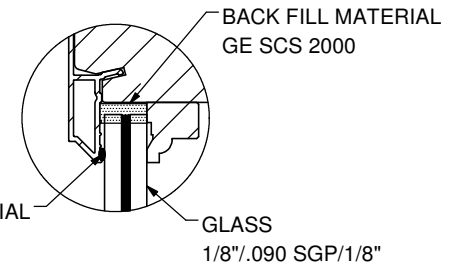

TOLERANCES UNLESS SPECIFIED:	
INCHES	ANGLE
.x ± .1"	xx ± 1°
.xx ± .03"	xx.x ± .5° (1/2°)
.xxx ± .015"	xx.xx ± .25° (1/4°)

PRODUCTS:
1212

DRAWN BY:
JLK/CJA

DATE:
03/31/2020

TITLE:
INSTALLATION INSTRUCTIONS

DWG NO.:
45-24910

SCALE: 1:32

SHEET NAME: Sheet3

REV

SHEET 3 OF 3

DO NOT SCALE DRAWING

A	10/25/2016	ADDED ADDITIONAL PRODUCT ID'S	JG/JK	TYP. WALL THICKNESS:	
				WT/FT:	AREA:
				MAT:	FINISH:
REV	DATE	DESCRIPTION	PCR NO.	ENG	PDR #: