


Weather Shield

Windows & Doors

1211, 1212 FRENCH CASEMENT
NAILING FIN INSTALLATION

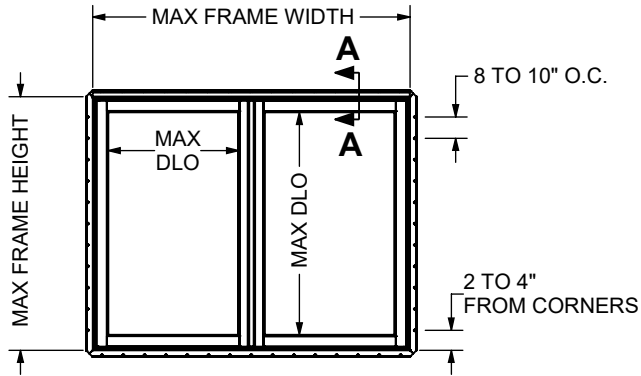


Product I.D.	Description	Frame Size		Daylight Opening		DP Rating (psf)	Frame Material
		Width	Height	Width	Height		
1212	French Casement	41.5	71.5	15.41	65.75	+55/-70	Vinyl/Wood


GENERAL NOTE(S):

- THESE UNITS HAVE BEEN TESTED, ANALYZED, HALLMARK CERTIFIED AND FBC APPROVED.
- GLASS MEETS THE REQUIREMENTS OF ASTM E1300.
- SETTING BLOCK SHOULD BE 70-90 DUROMETER AS PER 2411.3.3.1 OF THE CURRENT FBC.
- GLASS LITES THAT EXCEED 36" IN WIDTH SHALL USE SETTING BLOCKS AT ¼ SPAN FROM CORNERS AS PER 2411.3.3.1 OF THE CURRENT FBC.
- LARGE AND SMALL MISSILE IMPACT RESISTANT. WINDOW AND DOOR UNITS REQUIRED TO MEET SMALL MISSILE IMPACT WIND-BORNE DEBRIS PROTECTION REQUIRE THE EXTERIOR LITE OF AN INSULATED UNIT TO BE TEMPERED PER FBC, SECTION 2411.3.3.7.
- FASTENERS, ANCHORS, AND CONNECTORS SHALL COMPLY WITH THE CORROSION RESISTANCE REQUIREMENTS OF THE 2026 FLORIDA BUILDING CODE, SECTION 1711, BASED ON EXPOSURE CONDITIONS AND PROXIMITY TO A SALTWATER SHORELINE AND NOT ALL THE ONES SHOWN HERE NECESSARILY APPLY.


HEAD, SIDES & SILL ANCHORAGE TYPICAL

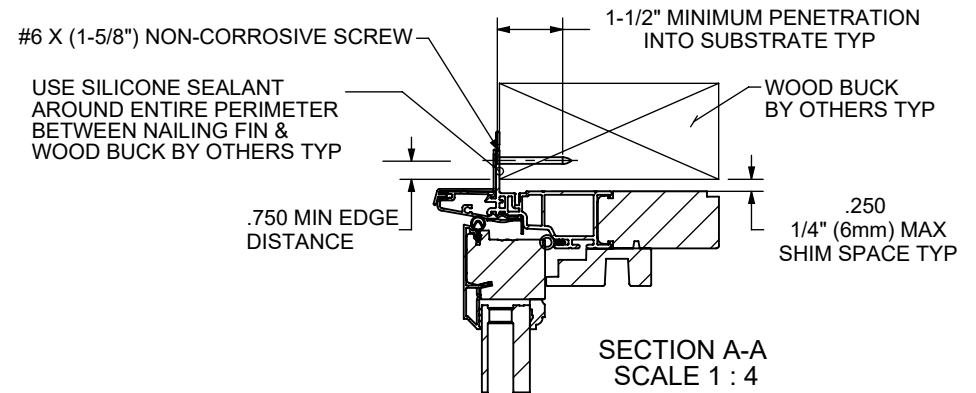

1212

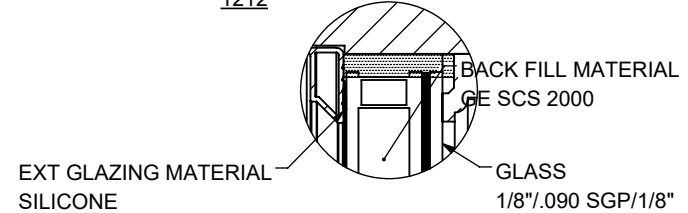

1211

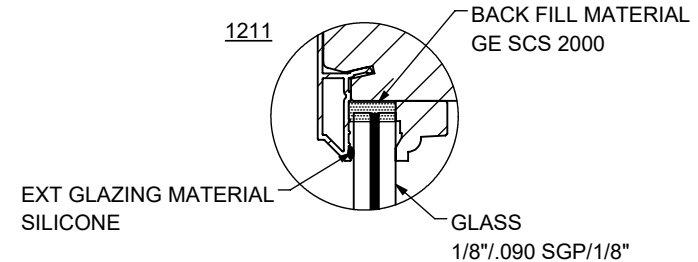

TOLERANCES UNLESS SPECIFIED:	
INCHES	ANGLE
.X ± .1"	XX ± 1°
.XX ± .03"	XX.X ± .5° (1/2°)
.XXX ± .015"	XX.XX ± .25° (1/4°)

PRODUCTS:
1212

DRAWN BY:

JLK/CJA

DATE:

03/31/2020

TITLE:

INSTALLATION INSTRUCTIONS

PROPERTY OF WEATHER SHIELD MFG., INC.
DRAWING IS NOT TO BE REPRINTED OR
SUBMITTED FOR USE OUTSIDE OF
WEATHER SHIELD MFG., INC.
ALL RIGHTS RESERVED.

DWG NO.:

45-24910

SCALE: 1:36

SHEET NAME: Sheet1

SHEET 1 OF 3

REV


A

DO NOT SCALE DRAWING

Weather Shield

Windows & Doors

1211, 1212 FRENCH CASEMENT
INSTALLATION CLIP METHOD

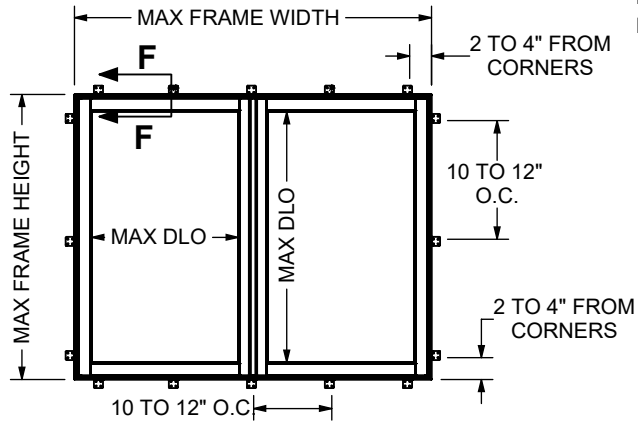


Product I.D.	Description	Frame Size		Daylight Opening		DP Rating (psf)	Frame Material
		Width	Height	Width	Height		
1212	French Casement	41.5	71.5	15.41	65.75	+55/-70	Vinyl/Wood

GENERAL NOTE(S):


- THESE UNITS HAVE BEEN TESTED, ANALYZED, HALLMARK CERTIFIED AND FBC APPROVED.
- GLASS MEETS THE REQUIREMENTS OF ASTM E1300.
- SETTING BLOCK SHOULD BE 70-90 DUROMETER AS PER 2411.3.3.1 OF THE CURRENT FBC.
- GLASS LITES THAT EXCEED 36" IN WIDTH SHALL USE SETTING BLOCKS AT ¼ SPAN FROM CORNERS AS PER 2411.3.3.1 OF THE CURRENT FBC.
- LARGE AND SMALL MISSILE IMPACT RESISTANT. WINDOW AND DOOR UNITS REQUIRED TO MEET SMALL MISSILE IMPACT WIND-BORNE DEBRIS PROTECTION REQUIRE THE EXTERIOR LITE OF AN INSULATED UNIT TO BE TEMPERED PER FBC, SECTION 2411.3.3.7.
- FASTENERS, ANCHORS, AND CONNECTORS SHALL COMPLY WITH THE CORROSION RESISTANCE REQUIREMENTS OF THE 2026 FLORIDA BUILDING CODE, SECTION 1711, BASED ON EXPOSURE CONDITIONS AND PROXIMITY TO A SALTWATER SHORELINE AND NOT ALL THE ONES SHOWN HERE NECESSARILY APPLY.

HEAD, SIDES & SILL ANCHORAGE TYPICAL

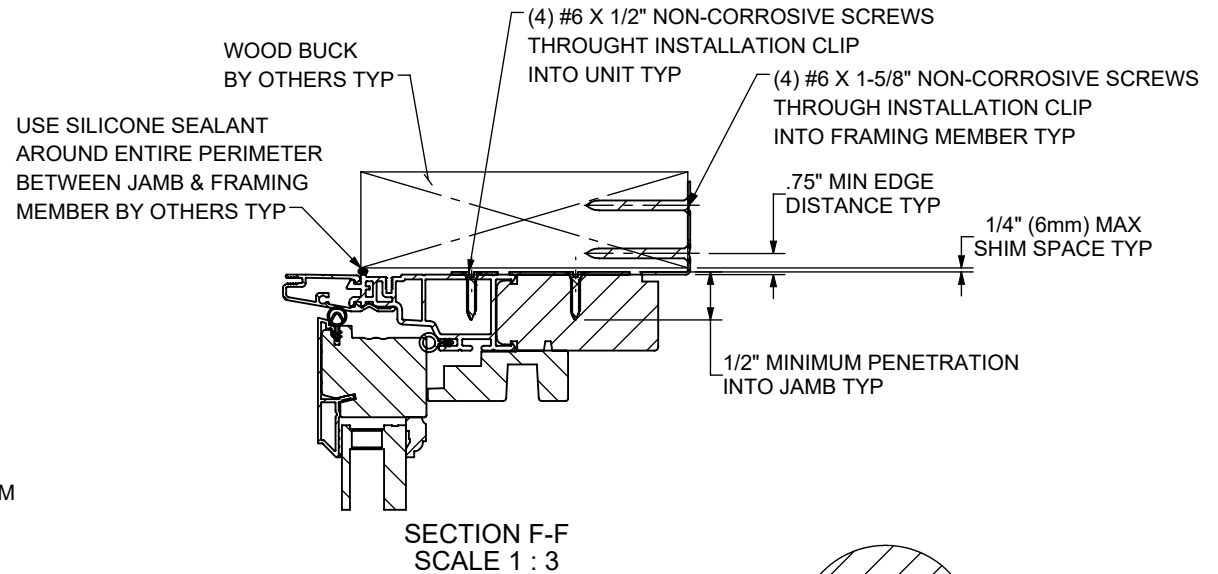


1212

EXT GLAZING MATERIAL
SILICONE

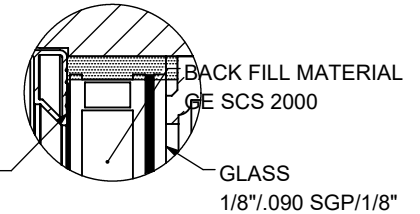

1211

EXT GLAZING MATERIAL
SILICONE

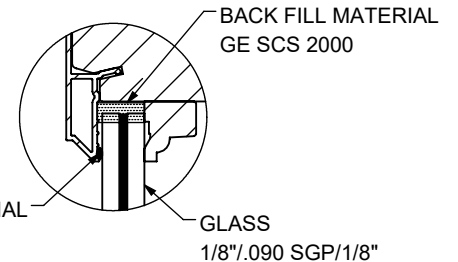

TOLERANCES UNLESS SPECIFIED:	
INCHES	ANGLE
.X ± .1"	XX ± 1°
.XX ± .03"	XX.X ± .5° (1/2°)
.XXX ± .015"	XX.XX ± .25° (1/4°)

PRODUCTS:
1212

DRAWN BY:
JLK/CJA

DATE:
03/31/2020

TITLE:
INSTALLATION INSTRUCTIONS

PROPERTY OF WEATHER SHIELD MFG., INC.
DRAWING IS NOT TO BE REPRINTED OR
SUBMITTED FOR USE OUTSIDE OF
WEATHER SHIELD MFG., INC.
ALL RIGHTS RESERVED.

DWG NO.:
45-24910

SCALE: 1:32 SHEET NAME: Sheet2 SHEET 2 OF 3

WEATHER SHIELD.
WINDOWS & DOORS

REV
A


DO NOT SCALE DRAWING

A	10/25/2016	ADDED ADDITIONAL PRODUCT ID'S	JG/JK	TYP. WALL THICKNESS:	
				WT/FT:	AREA:
				MAT:	FINISH:
REV	DATE	DESCRIPTION	PCR NO.	ENG	PDR #:

Weather Shield

Windows & Doors

1211, 1212 FRENCH CASEMENT
THROUGH JAMB METHOD

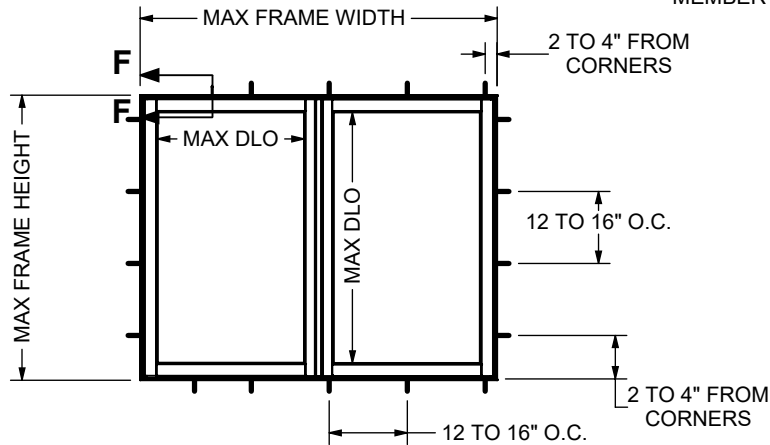


Product I.D.	Description	Frame Size		Daylight Opening		DP Rating (psf)	Frame Material
		Width	Height	Width	Height		
1212	French Casement	41.5	71.5	15.41	65.75	+55/-70	Vinyl/Wood

GENERAL NOTE(S):

- THESE UNITS HAVE BEEN TESTED, ANALYZED, HALLMARK CERTIFIED AND FBC APPROVED.
- GLASS MEETS THE REQUIREMENTS OF ASTM E1300.
- SETTING BLOCK SHOULD BE 70-90 DUROMETER AS PER 2411.3.3.1 OF THE CURRENT FBC.
- GLASS LITES THAT EXCEED 36" IN WIDTH SHALL USE SETTING BLOCKS AT ¼ SPAN FROM CORNERS AS PER 2411.3.3.1 OF THE CURRENT FBC.
- LARGE AND SMALL MISSILE IMPACT RESISTANT. WINDOW AND DOOR UNITS REQUIRED TO MEET SMALL MISSILE IMPACT WIND-BORNE DEBRIS PROTECTION REQUIRE THE EXTERIOR LITE OF AN INSULATED UNIT TO BE TEMPERED PER FBC, SECTION 2411.3.3.7.
- FASTENERS, ANCHORS, AND CONNECTORS SHALL COMPLY WITH THE CORROSION RESISTANCE REQUIREMENTS OF THE 2026 FLORIDA BUILDING CODE, SECTION 1711, BASED ON EXPOSURE CONDITIONS AND PROXIMITY TO A SALTWATER SHORELINE AND NOT ALL THE ONES SHOWN HERE NECESSARILY APPLY.


HEAD, SIDES & SILL ANCHORAGE TYPICAL

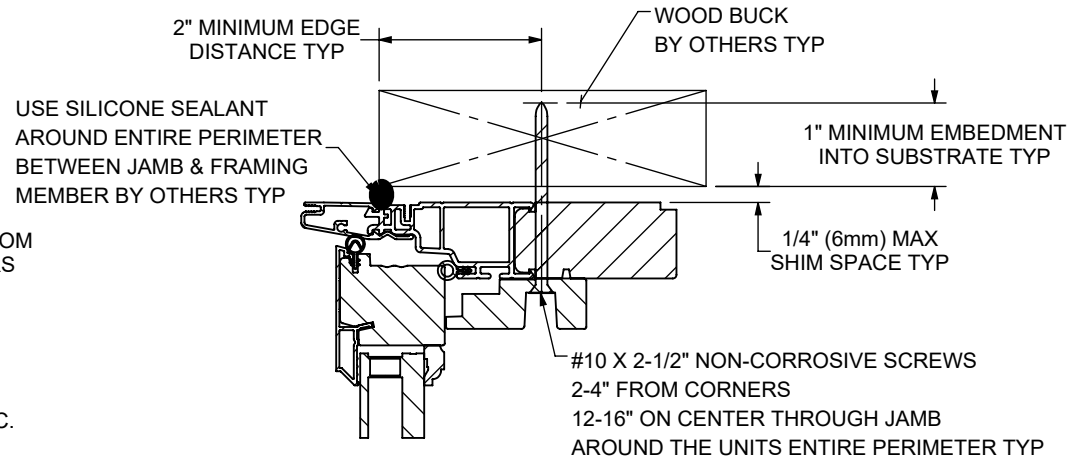

SECTION F-F
SCALE 1 : 3


1212

EXT GLAZING MATERIAL
SILICONE

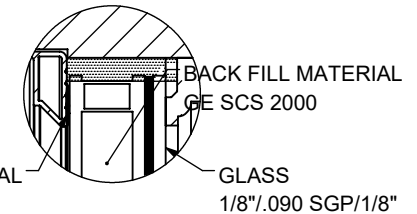

1211

EXT GLAZING MATERIAL
SILICONE

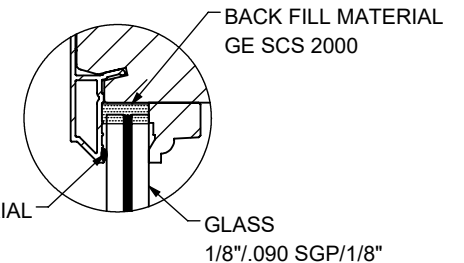

TOLERANCES UNLESS SPECIFIED:	
INCHES	ANGLE
.X ± .1"	XX ± 1°
.XX ± .03"	XX.X ± .5° (1/2°)
.XXX ± .015"	XX.XX ± .25° (1/4°)

PRODUCTS:
1212

DRAWN BY:
JLK/CJA

DATE:
03/31/2020

TITLE:
INSTALLATION INSTRUCTIONS

PROPERTY OF WEATHER SHIELD MFG., INC.
DRAWING IS NOT TO BE REPRINTED OR
SUBMITTED FOR USE OUTSIDE OF
WEATHER SHIELD MFG., INC.
ALL RIGHTS RESERVED.

DWG NO.:
45-24910

SCALE: 1:32 SHEET NAME: Sheet3 SHEET 3 OF 3

WEATHER SHIELD®
WINDOWS & DOORS

REV
A

DO NOT SCALE DRAWING

A	10/25/2016	ADDED ADDITIONAL PRODUCT ID'S	JG/JK	TYP. WALL THICKNESS:	
				WT/FT:	AREA:
				MAT:	FINISH:
REV	DATE	DESCRIPTION	PCR NO.	ENG	PDR #: