

SERIES 8000 ALUMINUM WINDOW WALL SYSTEM

THIS SYSTEM IS RATED FOR LARGE MISSILE IMPACT  
SHUTTERS ARE NOT REQUIRED.

THIS PRODUCT HAS BEEN DESIGNED AND TESTED TO COMPLY WITH THE REQUIREMENTS OF THE 2023 (8TH EDITION)/2026 (9TH EDITION) FLORIDA BUILDING CODE INCLUDING HIGH VELOCITY HURRICANE ZONE (HVHZ).

1BY OR 2BY WOOD BUCKS & BUCK FASTENERS BY OTHERS, MUST BE DESIGNED AND INSTALLED ADEQUATELY TO TRANSFER APPLIED PRODUCT LOADS TO THE BUILDING STRUCTURE.

ANCHORS SHALL BE CORROSION RESISTANT, SPACED AS SHOWN ON DETAILS AND INSTALLED PER MANUF'S INSTRUCTIONS. SPECIFIED EMBEDMENT TO BASE MATERIAL SHALL BE BEYOND WALL DRESSING OR STUCCO.

A LOAD DURATION INCREASE IS USED IN DESIGN OF ANCHORS INTO WOOD ONLY.

ALL SHIMS TO BE LOAD-BEARING, (HIGH DENSITY PLASTIC/COMPOSITE, METAL OR OTHER RIGID MATERIALS).

MATERIALS INCLUDING BUT NOT LIMITED TO STEEL/METAL SCREWS, THAT COME INTO CONTACT WITH OTHER DISSIMILAR MATERIALS SHALL MEET THE REQUIREMENTS OF THE 2023/2026 FLORIDA BLDG. CODE & ADOPTED STANDARDS.

THIS PRODUCT APPROVAL IS GENERIC AND DOES NOT PROVIDE INFORMATION FOR A SITE SPECIFIC PROJECT, i.e. LIFE SAFETY OF THIS PRODUCT, ADEQUACY OF STRUCTURE RECEIVING THIS PRODUCT AND SEALING AROUND OPENING FOR WATER INFILTRATION RESISTANCE ETC. CONDITIONS NOT SHOWN IN THIS DRAWING ARE TO BE ANALYZED SEPARATELY, AND TO BE REVIEWED BY BUILDING OFFICIAL.

DESIGN LOADS SHOWN ARE BASED ON 'ALLOWABLE STRESS DESIGN (ASD)'.

MANUFACTURER'S LABEL SHALL BE LOCATED ON A READILY VISIBLE LOCATION IN ACCORDANCE WITH SECTION 1709.9.3 OF FLORIDA BUILDING CODE. LABELING TO COMPLY WITH SECTION 1709.9.2.

INSTRUCTIONS:

USE CHARTS AS FOLLOWS.

- STEP 1** DETERMINE DESIGN WIND LOAD REQUIREMENT BASED ON WIND VELOCITY, BLDG. HEIGHT, WIND ZONE USING APPLICABLE ASCE 7 STANDARD.
- STEP 2** SEE CHARTS ON SHEET 2 FOR DESIGN LOAD CAPACITY OF DESIRED GLASS SIZE.
- STEP 3** CHECK MULLION CAPACITY FOR A GIVEN SPACING AND HEIGHT USING CHARTS ON SHEETS 3 & 4 FOR WINDOW WALL MULLION AND SHEETS 6 & 7 FOR DOOR MULLION THE CAPACITY SHOULD EXCEED THE DESIGN LOAD.
- STEP 4** CHECK ANCHOR CAPACITY FOR WINDOW WALL SYSTEM USING CHARTS ON SHEETS 5, 5.1 & 5.2 FOR DOOR MULLION ANCHOR CAPACITY SEE CHART ON SHEET 7. THE CAPACITY SHOULD EXCEED THE DESIGN LOAD.
- STEP 5** THE LOWEST VALUE RESULTING FROM STEPS 2, 3 AND 4 SHALL APPLY TO ENTIRE SYSTEM.

FASTENERS AND CONNECTORS (AS APPLICABLE) SHOWN IN THIS APPROVAL MAY NOT MEET CORROSION RESISTANCE REQUIREMENTS FOR COASTAL OR SALT WATER EXPOSURE ZONES. COMPLIANCE WITH THESE CONDITIONS TO BE CHECKED PER FBC 1711.

PRODUCT COMPLIES WITH REQUIREMENTS OF ANSI Z97.1.

LAMINATED GLASS  
LARGE MISSILE IMPACT

Sealed: 9/28/2026

FL #37315

- A- CONTRACTOR TO BE RESPONSIBLE FOR THE SELECTION, PURCHASE AND INSTALLATION OF THIS PRODUCT BASED ON THIS PRODUCT EVALUATION PROVIDED HE/SHE DOES NOT DEVIATE FROM THE CONDITIONS DETAILED ON THIS DOCUMENT.
- B- THIS PRODUCT EVALUATION DOCUMENT WILL BE CONSIDERED INVALID IF ALTERED BY ANY MEANS.
- C- SITE SPECIFIC PROJECTS SHALL BE PREPARED BY A FLORIDA REGISTERED ENGINEER OR ARCHITECT WHICH WILL BECOME THE ENGINEER OF RECORD (E.O.R.) FOR THE PROJECT AND WHO WILL BE RESPONSIBLE FOR THE PROPER USE OF THE P.E.D. ENGINEER OF RECORD, ACTING AS A DELEGATED ENGINEER TO THE P.E.D. ENGINEER SHALL SUBMIT TO THIS LATTER THE SITE SPECIFIC DRAWINGS FOR REVIEW.
- D- THIS P.E.D. SHALL BEAR THE DATE AND ORIGINAL SEAL AND SIGNATURE OF THE PROFESSIONAL ENGINEER OF RECORD THAT PREPARED IT.



**af c**

**AL-FAROOQ CORPORATION**  
ENGINEERS & PRODUCT DEVELOPMENT  
9360 SUNSET DRIVE, SUITE 220  
MIAMI, FLORIDA 33173  
TEL. (305) 264-8100 FAX. (305) 262-6978

SERIES 8000 ALUM WINDOW WALL SYSTEM (L.M.I.)

**Sunshine Windows Manufacturing, Inc.**  
1785 West 33rd Place  
Hialeah, FL. 33012  
Tel. (305) 364-9952 Fax. (305) 828-5118

|            |    |          |    |                     |
|------------|----|----------|----|---------------------|
| revisions: | no | date     | by | description         |
|            | A  | 07.24.23 |    | UPDATED TO 2023 FBC |
|            | B  | 09.25.26 |    | UPDATED TO 2026 FBC |
|            |    |          |    |                     |
|            |    |          |    |                     |

date: 01-07-21

scale: 1/2"=1'-0"

dr. by: TARIQ


chk. by:

drawing no.

21-01F

sheet 1 of 12

STORE\21-01F-SW

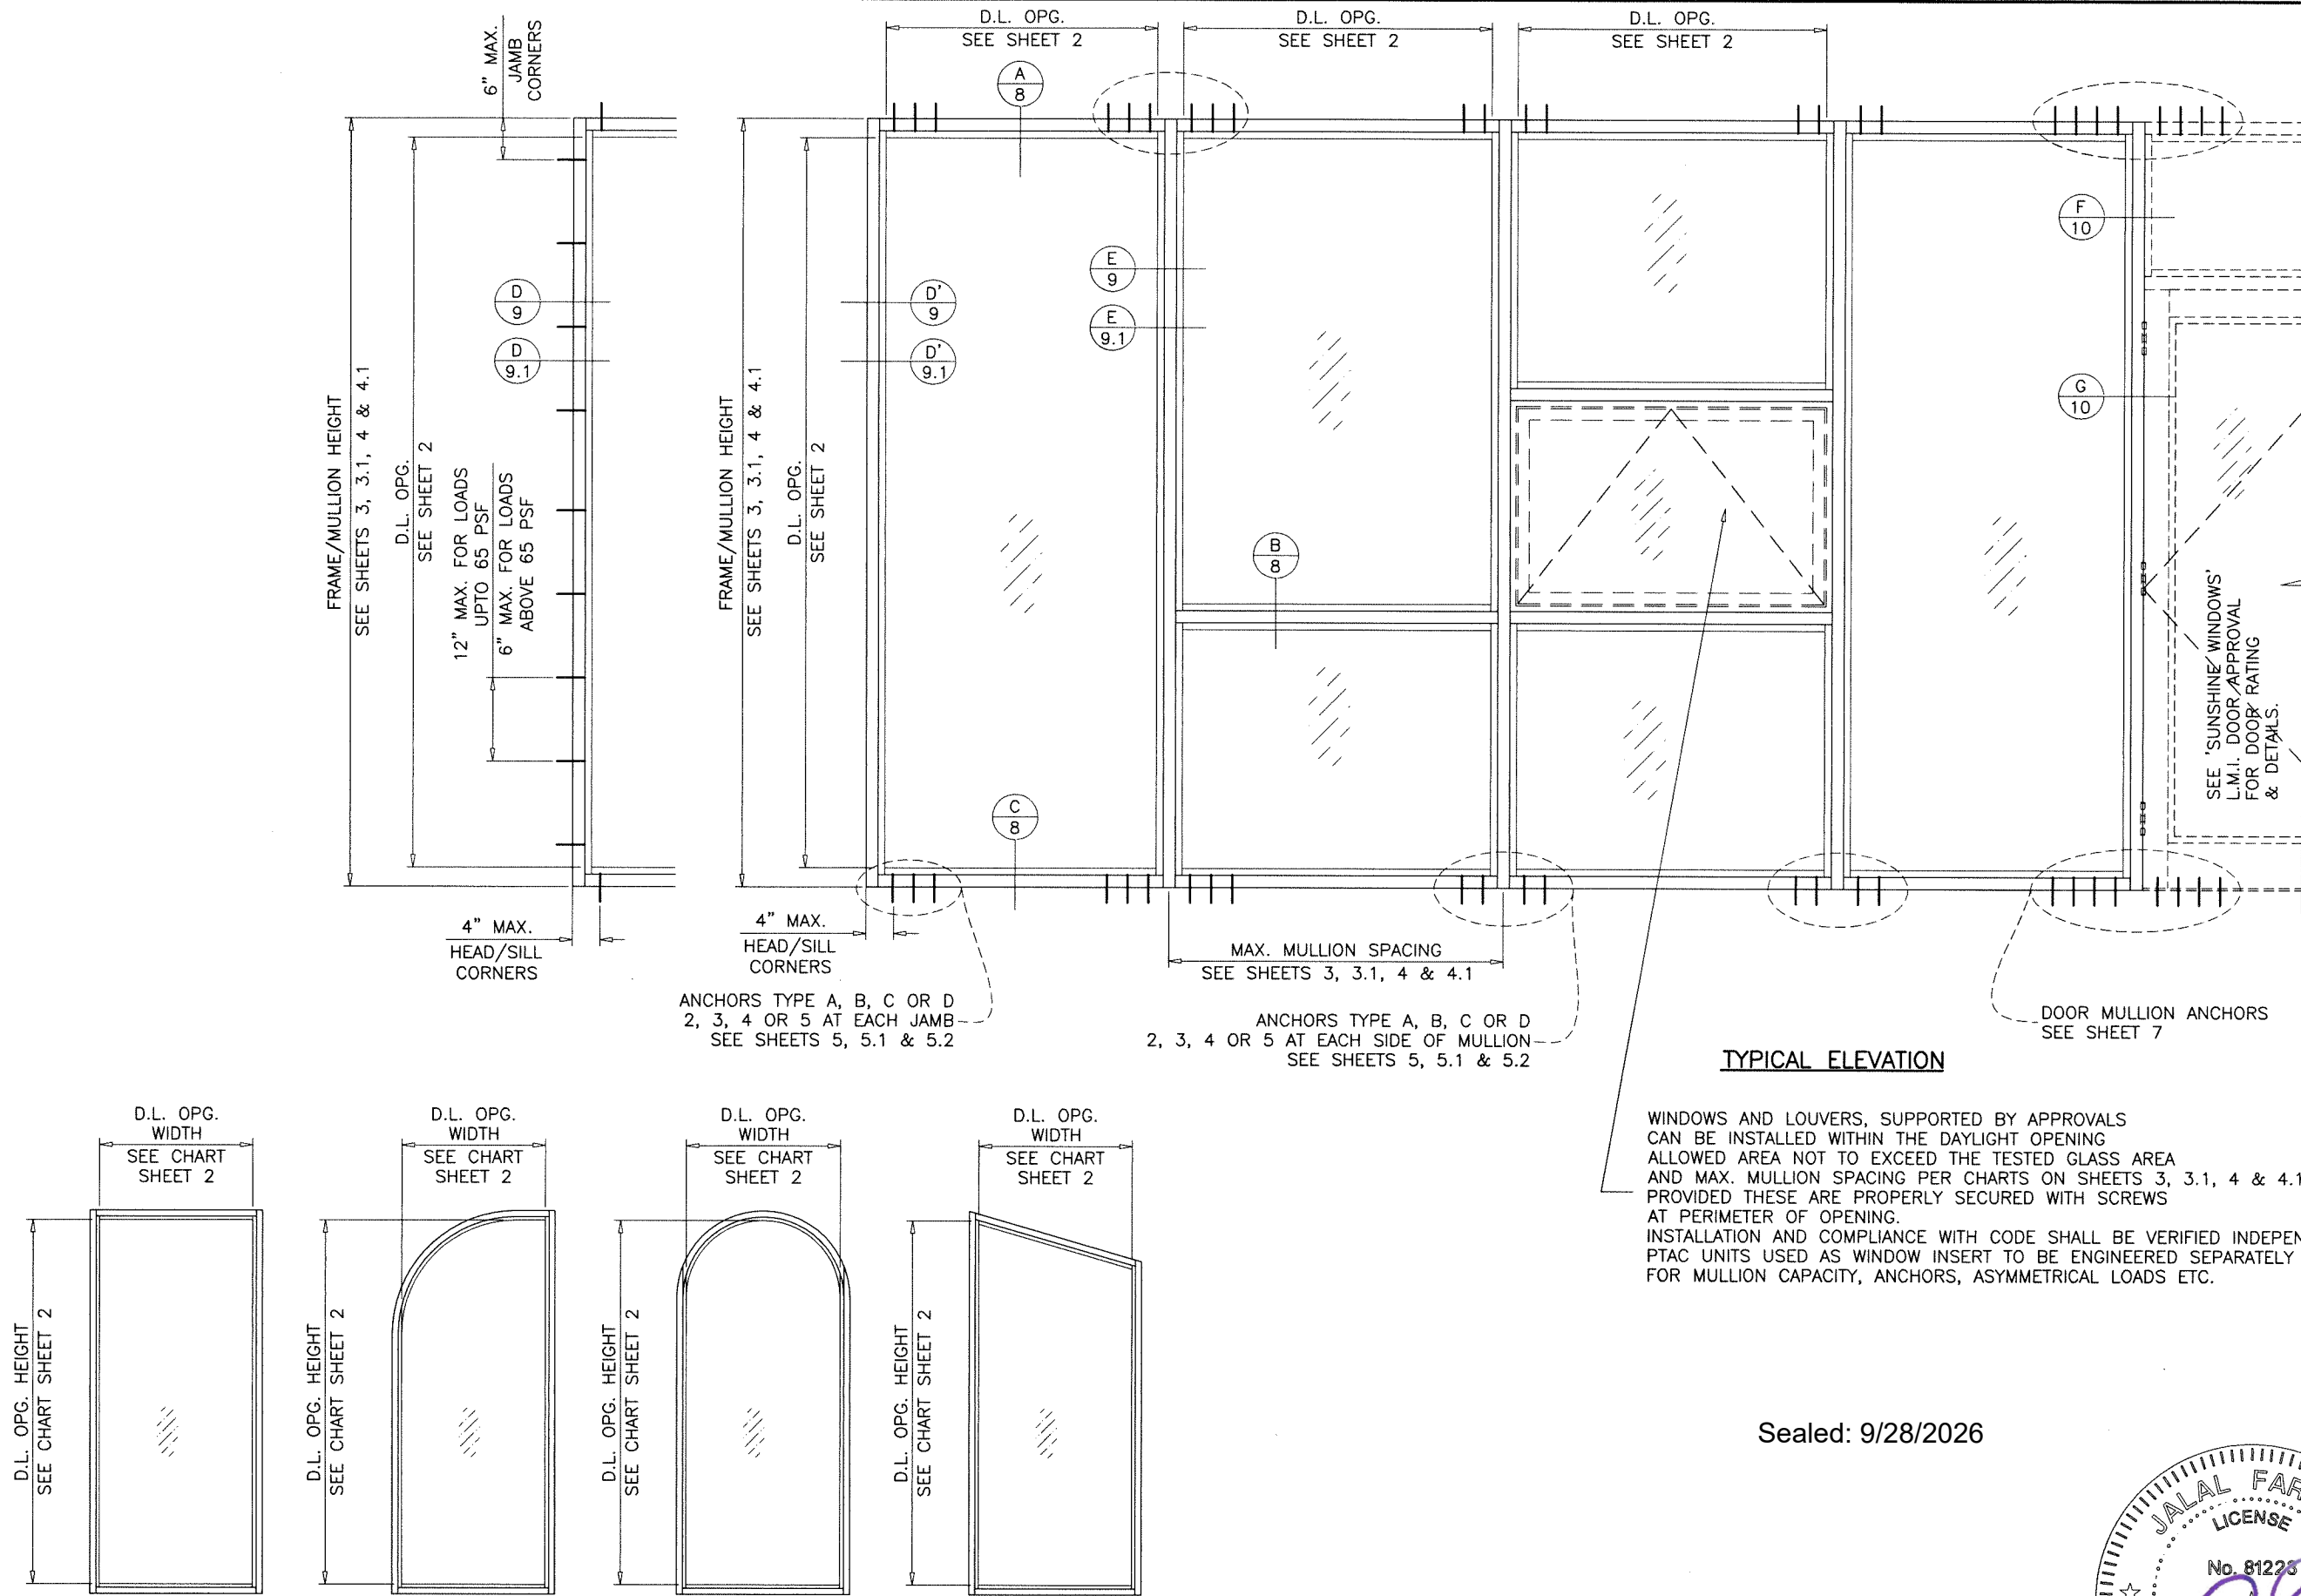

# TYPICAL ELEVATION

WINDOWS AND LOUVERS, SUPPORTED BY APPROVALS CAN BE INSTALLED WITHIN THE DAYLIGHT OPENING ALLOWED AREA NOT TO EXCEED THE TESTED GLASS AREA AND MAX. MULLION SPACING PER CHARTS ON SHEETS 3, 3.1, 4 & 4.1 PROVIDED THESE ARE PROPERLY SECURED WITH SCREWS AT PERIMETER OF OPENING. INSTALLATION AND COMPLIANCE WITH CODE SHALL BE VERIFIED INDEPENDENTLY PTAC UNITS USED AS WINDOW INSERT TO BE ENGINEERED SEPARATELY FOR MULLION CAPACITY, ANCHORS, ASYMMETRICAL LOADS ETC.

Sealed: 9/28/2026



ALLOWABLE LOADS FOR ALTERNATE SHAPES AS SHOWN ABOVE OR SIMILAR CAN BE VERIFIED BY INSCRIBING PICTURE WINDOW SHAPE WITHIN SQUARE OR RECTANGLE AS SHOWN IN DOTTED LINES AND OBTAINING ALLOWABLE LOADS FROM THOSE SHAPES. SINGLE LITES MAY BE INSTALLED VERTICALLY AS SHOWN ABOVE OR HORIZONTALLY. ANCHORS AT ALTERNATE SHAPES TO BE ALL AROUND SPACED AS PER JAMB ANCHORS.

**AL-FAROOQ CORPORATION**  
ENGINEERS & PRODUCT DEVELOPMENT  
9360 SUNSET DRIVE, SUITE 220  
MIAMI, FLORIDA 33173  
TEL. (305) 264-8100 FAX. (305) 262-6978

STORE 21-01F-SW

---

SERIES 8000 ALUM WINDOW WALL SYSTEM (L.M.I.)  
**Sunshine Windows Manufacturing, Inc.**  
1785 West 33rd Place  
Hialeah, FL 33012  
Tel. (305) 364-9952 Fax. (305) 828-5118


revisions:

| no | date | by | description |
|----|------|----|-------------|
|    |      |    |             |
|    |      |    |             |
---

date: 01-07-21  
scale: 1/2"=1'-0"  
dr. by: TARIQ  
chk. by:


drawing no.  
**21-01F**  
sheet 1.1 of 12

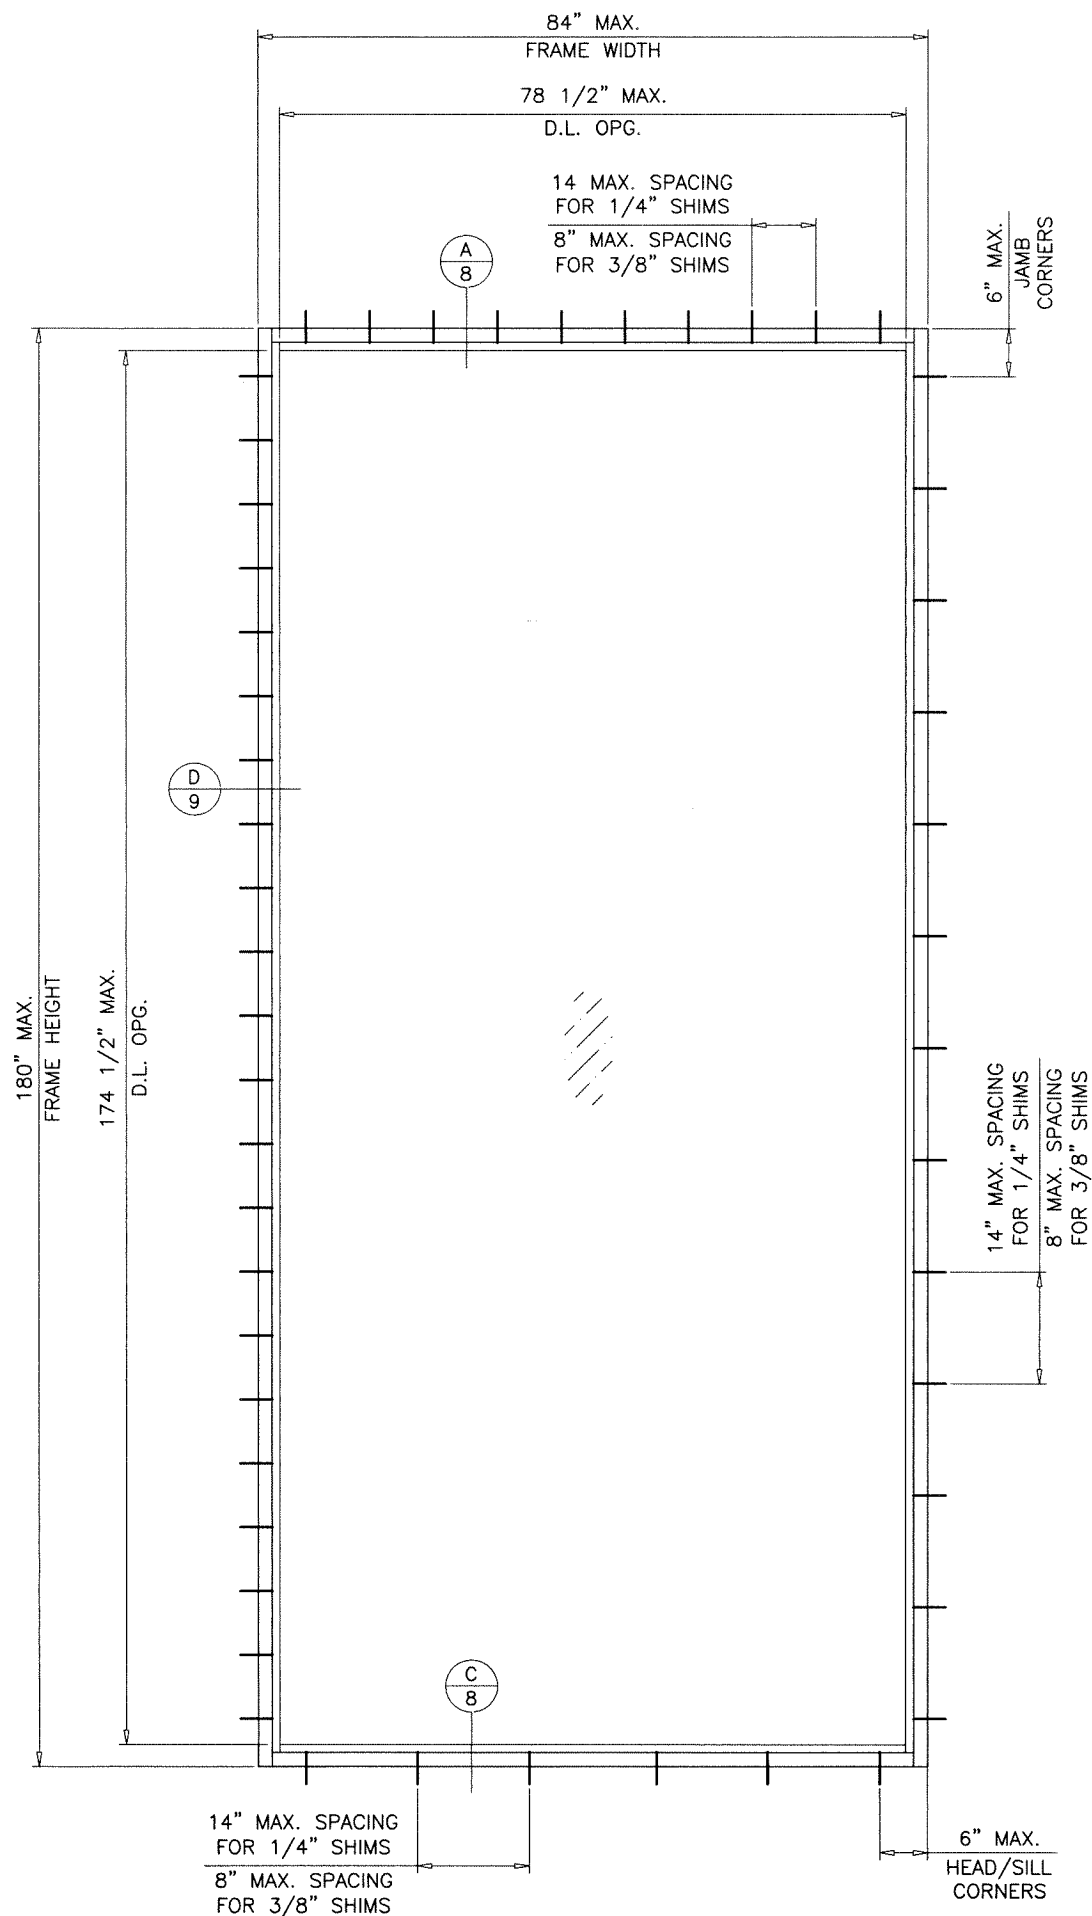


TYPICAL ELEVATION  
SINGLE (O) PANEL

MAXIMUM DESIGN LOAD RATING = + 70.0 PSF  
- 70.0 PSF  
(ONLY FOR SINGLE UNITS SHOWN IN THIS SHEET OR SMALLER)

Sealed: 9/28/2026

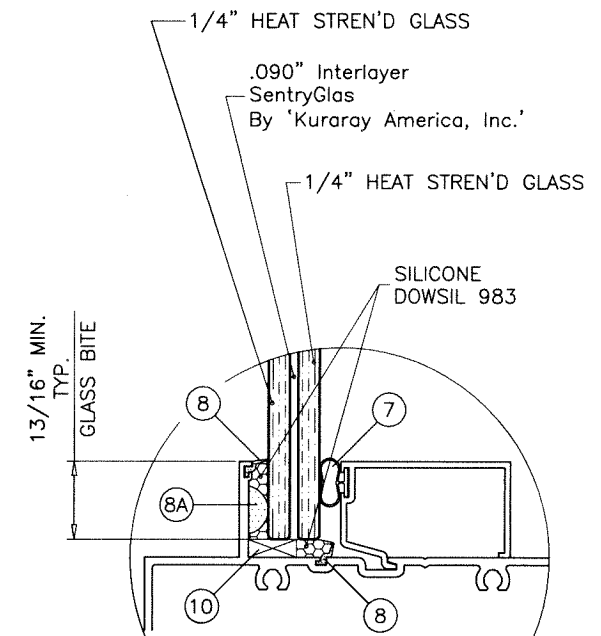

GLASS TYPE 'B1'

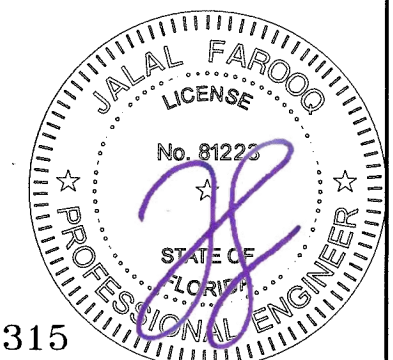

FL #37315

**AL-FAROOQ CORPORATION**  
ENGINEERS & PRODUCT DEVELOPMENT  
9360 SUNSET DRIVE, SUITE 220  
MIAMI, FLORIDA 33173 (C.A.N. 3538)  
TEL. (305) 264-8100 FAX. (305) 262-6978

SERIES 8000 ALUM WINDOW WALL SYSTEM (L.M.I.)  
**Sunshine Windows Manufacturing, Inc.**  
1785 West 33rd Place  
Hialeah, FL. 33012  
Tel. (305) 364-9952 Fax. (305) 828-5118

| revisions: |      | date |      | by description |             |
|------------|------|------|------|----------------|-------------|
| no         | date | no   | date | by             | description |
|            |      |      |      |                |             |
|            |      |      |      |                |             |
date: 01-07-21  
scale: 1/2" = 1'-0"  
dr. by: TARIQ  
chk. by:



drawing no.  
**21-01F**  
sheet 1.2 of 12

STORE\21-01F-SW



| GLASS LOAD CAPACITY - PSF |               |                 |
|---------------------------|---------------|-----------------|
| NOMINAL DIMS.             |               | GLASS TYPE 'C'  |
| D.L.O. WIDTH              | D.L.O. HEIGHT | EXT.(+)/INT.(-) |
| 32"                       | 90-1/2"       | 80.0            |
| 36"                       |               | 80.0            |
| 40"                       |               | 76.8            |
| 44-1/4"                   |               | 70.0            |
| 48"                       |               | 64.9            |
| 52"                       |               | 60.3            |
| 56-1/4"                   |               | 56.0            |
| 60-1/2"                   | 96-1/2"       | 52.3            |
| 66-1/2"                   |               | 47.8            |
| 32"                       |               | 80.0            |
| 36"                       |               | 80.0            |
| 40"                       |               | 76.8            |
| 44-1/4"                   |               | 70.0            |
| 48"                       |               | 64.9            |
| 52"                       |               | 60.3            |
| 56-1/4"                   |               | 56.0            |
| 60-1/2"                   | 108-1/2"      | 52.3            |
| 32"                       |               | 80.0            |
| 36"                       |               | 80.0            |
| 40"                       |               | 76.8            |
| 44-1/4"                   |               | 70.0            |
| 48"                       |               | 64.9            |
| 52"                       |               | 60.3            |
| 56-1/4"                   |               | 56.0            |
| 32"                       | 114-1/2"      | 80.0            |
| 36"                       |               | 80.0            |
| 40"                       |               | 76.8            |
| 44-1/4"                   |               | 70.0            |
| 48"                       |               | 64.9            |
| 52"                       |               | 60.3            |
| 56-1/4"                   |               | 56.0            |
| 32"                       | 126-1/2"      | 80.0            |
| 36"                       |               | 80.0            |
| 40"                       |               | 76.8            |
| 44-1/4"                   |               | 70.0            |
| 48"                       |               | 64.9            |
| 52"                       |               | 60.3            |
| 56-1/4"                   |               | 56.0            |
| 32"                       | 138-1/2"      | 80.0            |
| 36"                       |               | 80.0            |
| 40"                       |               | 75.5            |
| 44-1/4"                   |               | 70.0            |
| 48"                       |               | 64.9            |
| 52"                       |               | 60.3            |
| 56-1/4"                   |               | 56.0            |

NOTE:  
INTERPOLATION BETWEEN WIDTHS ALLOWED.

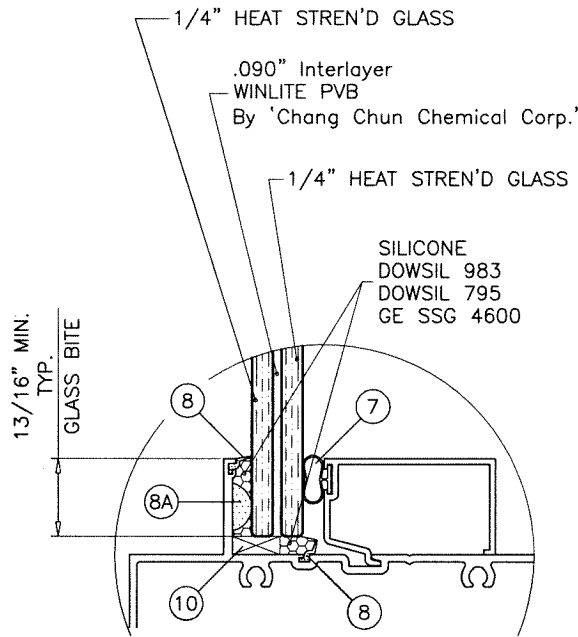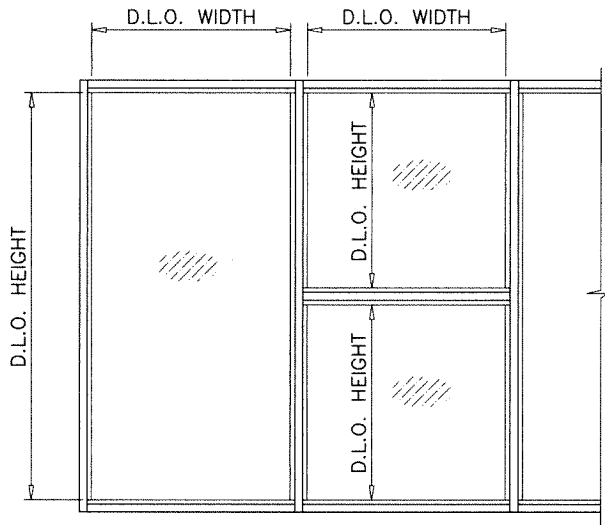

GLASS TYPE 'C'


GLAZING OPTIONS

NOTE:  
GLASS CAPACITIES ON THIS SHEET ARE  
BASED ON ASTM E1300-16 (3 SEC. GUSTS).

Sealed: 9/28/2026

GLASS

FL #37315

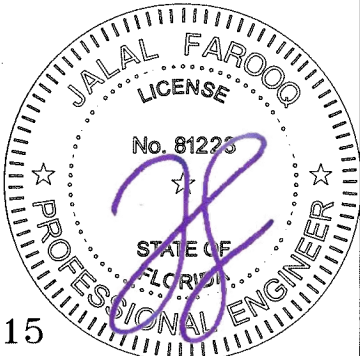

**AL-FAROOQ CORPORATION**  
ENGINEERS & PRODUCT DEVELOPMENT  
9360 SUNSET DRIVE, SUITE 220  
MIAMI, FLORIDA 33173 (C.A.N. 3538)  
TEL. (305) 264-8100 FAX. (305) 262-6978

SERIES 8000 ALUM WINDOW WALL SYSTEM (L.M.I.)  
**Sunshine Windows Manufacturing, Inc.**  
1785 West 33rd Place  
Hialeah, FL. 33012  
Tel. (305) 364-9952 Fax. (305) 828-5118

revisions:  
no date by description

date: 01-07-21  
scale: 1/2"=1'-0"  
dr. by: TARIQ  
chk. by:


drawing no.  
**21-01F**  
sheet 2.1 of 12

STORE\21-01F-SW

| MULLION LOAD CAPACITY - PSF<br>MULLIONS WITHOUT INTERMEDIATE HORIZONTALS |              |                      |                      |                      |                      | UNANCHORED<br>JAMB OPTIONS<br>MULL OPTIONS |
|--------------------------------------------------------------------------|--------------|----------------------|----------------------|----------------------|----------------------|--------------------------------------------|
| NOMINAL DIMS.                                                            |              | JAMB 'J1'            | JAMB 'J1'            | JAMB 'J2'            | JAMB 'J3'            |                                            |
| WIDTH (W)                                                                | FRAME HEIGHT | MULL 'M1'            | MULL 'M2'            | MULL 'M3'            | MULL 'M4'            |                                            |
|                                                                          |              | EXT. (+)<br>INT. (-) | EXT. (+)<br>INT. (-) | EXT. (+)<br>INT. (-) | EXT. (+)<br>INT. (-) |                                            |
| 30"                                                                      | 86-1/2"      | 130.0                | 130.0                | 130.0                | 130.0                |                                            |
| 36"                                                                      |              | 130.0                | 130.0                | 130.0                | 130.0                |                                            |
| 42"                                                                      |              | 130.0                | 130.0                | 130.0                | 130.0                |                                            |
| 48"                                                                      |              | 130.0                | 130.0                | 130.0                | 130.0                |                                            |
| 54"                                                                      |              | 130.0                | 130.0                | 130.0                | 130.0                |                                            |
| 60"                                                                      |              | 127.3                | 130.0                | 130.0                | 130.0                |                                            |
| 30"                                                                      | 90"          | 130.0                | 130.0                | 130.0                | 130.0                |                                            |
| 36"                                                                      |              | 130.0                | 130.0                | 130.0                | 130.0                |                                            |
| 42"                                                                      |              | 130.0                | 130.0                | 130.0                | 130.0                |                                            |
| 48"                                                                      |              | 130.0                | 130.0                | 130.0                | 130.0                |                                            |
| 54"                                                                      |              | 122.9                | 130.0                | 130.0                | 130.0                |                                            |
| 60"                                                                      |              | 114.9                | 130.0                | 130.0                | 130.0                |                                            |
| 30"                                                                      | 96"          | 130.0                | 130.0                | 130.0                | 130.0                |                                            |
| 36"                                                                      |              | 130.0                | 130.0                | 130.0                | 130.0                |                                            |
| 42"                                                                      |              | 121.1                | 130.0                | 130.0                | 130.0                |                                            |
| 48"                                                                      |              | 108.6                | 130.0                | 130.0                | 130.0                |                                            |
| 54"                                                                      |              | 99.4                 | 130.0                | 125.6                | 130.0                |                                            |
| 60"                                                                      |              | 92.4                 | 130.0                | 116.3                | 130.0                |                                            |
| 30"                                                                      | 98-1/2"      | 130.0                | 130.0                | 130.0                | 130.0                |                                            |
| 36"                                                                      |              | 127.6                | 130.0                | 130.0                | 130.0                |                                            |
| 42"                                                                      |              | 111.6                | 130.0                | 130.0                | 130.0                |                                            |
| 48"                                                                      |              | 100.0                | 130.0                | 130.0                | 130.0                |                                            |
| 54"                                                                      |              | 91.4                 | 130.0                | 118.6                | 130.0                |                                            |
| 58"                                                                      |              | 86.8                 | 130.0                | 112.4                | 130.0                |                                            |
| 30"                                                                      | 102"         | 130.0                | 130.0                | 130.0                | 130.0                |                                            |
| 36"                                                                      |              | 114.5                | 130.0                | 130.0                | 130.0                |                                            |
| 42"                                                                      |              | 100.0                | 130.0                | 130.0                | 130.0                |                                            |
| 48"                                                                      |              | 89.5                 | 130.0                | 120.9                | 130.0                |                                            |
| 54"                                                                      |              | 81.6                 | 130.0                | 109.8                | 130.0                |                                            |
| 56"                                                                      |              | 79.4                 | 127.7                | 106.7                | 130.0                |                                            |
| 30"                                                                      | 108"         | 113.5                | 130.0                | 130.0                | 130.0                |                                            |
| 36"                                                                      |              | 95.9                 | 130.0                | 130.0                | 130.0                |                                            |
| 42"                                                                      |              | 83.6                 | 130.0                | 120.3                | 130.0                |                                            |
| 48"                                                                      |              | 74.6                 | 120.0                | 107.0                | 130.0                |                                            |
| 53"                                                                      |              | 68.8                 | 110.7                | 98.4                 | 130.0                |                                            |
| 30"                                                                      | 110-1/2"     | 105.9                | 130.0                | 130.0                | 130.0                |                                            |
| 36"                                                                      |              | 89.4                 | 130.0                | 130.0                | 130.0                |                                            |
| 42"                                                                      |              | 77.8                 | 125.2                | 114.7                | 130.0                |                                            |
| 48"                                                                      |              | 69.4                 | 111.6                | 101.9                | 130.0                |                                            |
| 52"                                                                      |              | 64.9                 | 104.5                | 95.1                 | 130.0                |                                            |
| 30"                                                                      | 114"         | 96.2                 | 130.0                | 130.0                | 130.0                |                                            |
| 36"                                                                      |              | 81.2                 | 130.0                | 123.8                | 130.0                |                                            |
| 42"                                                                      |              | 70.6                 | 113.6                | 107.4                | 130.0                |                                            |
| 48"                                                                      |              | 62.9                 | 101.1                | 95.3                 | 130.0                |                                            |
| 50"                                                                      |              | 60.8                 | 97.7                 | 92.0                 | 130.0                |                                            |
| 30"                                                                      | 120"         | 82.3                 | 130.0                | 130.0                | 130.0                |                                            |
| 36"                                                                      |              | 69.3                 | 111.5                | 111.4                | 130.0                |                                            |
| 42"                                                                      |              | 60.2                 | 96.9                 | 96.5                 | 130.0                |                                            |
| 48"                                                                      |              | 53.5                 | 86.1                 | 85.5                 | 130.0                |                                            |

NOTE:  
INTERPOLATION BETWEEN WIDTHS ALLOWED.


| MULLION LOAD CAPACITY - PSF<br>MULLIONS W/O INTERMEDIATE HORIZONTALS |              |                      |                      |                      | UNANCHORED<br>JAMB OPTIONS<br>MULL OPTIONS |
|----------------------------------------------------------------------|--------------|----------------------|----------------------|----------------------|--------------------------------------------|
| NOMINAL DIMS.                                                        |              | JAMB 'J2'            | JAMB 'J3'            | JAMB 'J3'            |                                            |
| WIDTH (W)                                                            | FRAME HEIGHT | MULL 'M4'            | MULL 'M4'            | MULL 'M4'            |                                            |
|                                                                      |              | EXT. (+)<br>INT. (-) | EXT. (+)<br>INT. (-) | EXT. (+)<br>INT. (-) |                                            |
| 54"                                                                  | 120"         | 90.0                 | 90.0                 |                      |                                            |
| 57"                                                                  |              | 90.0                 | 90.0                 |                      |                                            |
| 60"                                                                  |              | -                    | 70.0                 |                      |                                            |
| 66"                                                                  |              | -                    | 70.0                 |                      |                                            |
| 72"                                                                  |              | -                    | 70.0                 |                      |                                            |
| 30"                                                                  | 126"         | 90.0                 | 90.0                 |                      |                                            |
| 36"                                                                  |              | 90.0                 | 90.0                 |                      |                                            |
| 42"                                                                  |              | 90.0                 | 90.0                 |                      |                                            |
| 48"                                                                  |              | 90.0                 | 90.0                 |                      |                                            |
| 54"                                                                  |              | 90.0                 | 90.0                 |                      |                                            |
| 60"                                                                  |              | -                    | 70.0                 |                      |                                            |
| 66"                                                                  |              | -                    | 70.0                 |                      |                                            |
| 30"                                                                  | 132"         | 90.0                 | 90.0                 |                      |                                            |
| 36"                                                                  |              | 90.0                 | 90.0                 |                      |                                            |
| 42"                                                                  |              | 90.0                 | 90.0                 |                      |                                            |
| 48"                                                                  |              | 90.0                 | 90.0                 |                      |                                            |
| 52"                                                                  |              | 90.0                 | 90.0                 |                      |                                            |
| 54"                                                                  |              | -                    | 70.0                 |                      |                                            |
| 60"                                                                  |              | -                    | 70.0                 |                      |                                            |
| 30"                                                                  | 138"         | 90.0                 | 90.0                 |                      |                                            |
| 36"                                                                  |              | 90.0                 | 90.0                 |                      |                                            |
| 42"                                                                  |              | 90.0                 | 90.0                 |                      |                                            |
| 48"                                                                  |              | 90.0                 | 90.0                 |                      |                                            |
| 50"                                                                  |              | 86.9                 | 86.9                 |                      |                                            |
| 54"                                                                  |              | -                    | 70.0                 |                      |                                            |
| 60"                                                                  |              | -                    | 64.9                 |                      |                                            |
| 30"                                                                  | 144"         | 90.0                 | 90.0                 |                      |                                            |
| 36"                                                                  |              | 90.0                 | 90.0                 |                      |                                            |
| 42"                                                                  |              | 89.4                 | 89.4                 |                      |                                            |
| 48"                                                                  |              | 79.0                 | 79.0                 |                      |                                            |
| 54"                                                                  |              | -                    | 65.1                 |                      |                                            |
| 60"                                                                  |              | -                    | 59.3                 |                      |                                            |

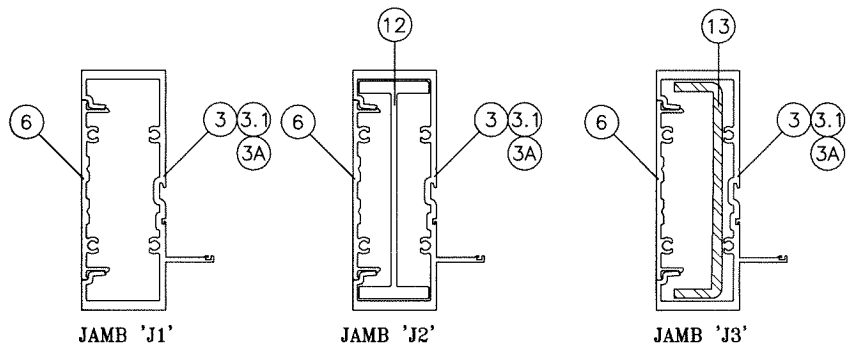

|                    |                    |
|--------------------|--------------------|
| Ix IN <sup>4</sup> | Sx IN <sup>3</sup> |
| 6.6509             | 2.6421             |

|                    |                    |
|--------------------|--------------------|
| Ix IN <sup>4</sup> | Sx IN <sup>3</sup> |
| 10.6486            | 4.4452             |

|                        |                    |                    |
|------------------------|--------------------|--------------------|
|                        | Ix IN <sup>4</sup> | Sx IN <sup>3</sup> |
| ALUMINUM               | 6.6509             | 2.6421             |
| STEEL                  | 2.7506             | 1.2225             |
| TOTAL                  | 14.6276            |                    |
| Ix ALUM + Ix STL X 2.9 |                    |                    |

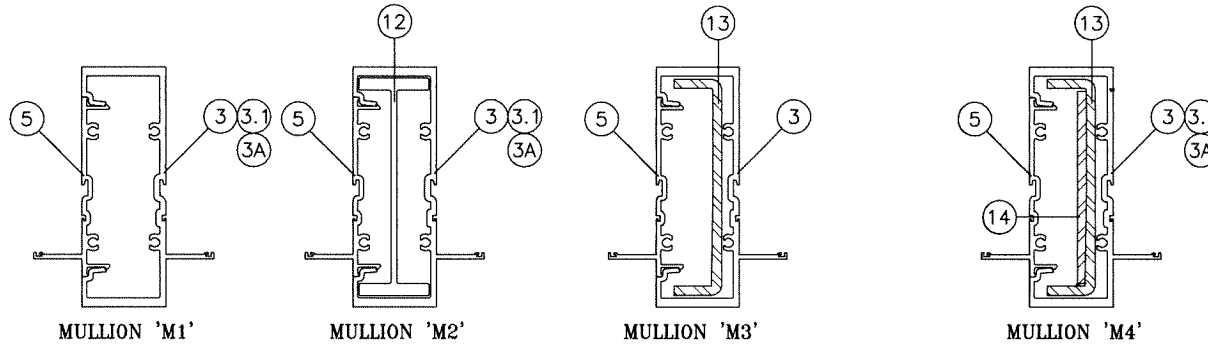


|                    |                    |
|--------------------|--------------------|
| Ix IN <sup>4</sup> | Sx IN <sup>3</sup> |
| 6.7195             | 2.6757             |

|                    |                    |
|--------------------|--------------------|
| Ix IN <sup>4</sup> | Sx IN <sup>3</sup> |
| 10.8072            | 3.7590             |

|                        |                    |                    |
|------------------------|--------------------|--------------------|
|                        | Ix IN <sup>4</sup> | Sx IN <sup>3</sup> |
| ALUMINUM               | 6.7195             | 2.6757             |
| STEEL                  | 2.7506             | 1.2225             |
| TOTAL                  | 14.6962            |                    |
| Ix ALUM + Ix STL X 2.9 |                    |                    |

|                        |                    |                    |
|------------------------|--------------------|--------------------|
|                        | Ix IN <sup>4</sup> | Sx IN <sup>3</sup> |
| ALUMINUM               | 6.7195             | 2.6757             |
| STEEL                  | 3.7533             | 1.668              |
| TOTAL                  | 17.6047            |                    |
| Ix ALUM + Ix STL X 2.9 |                    |                    |

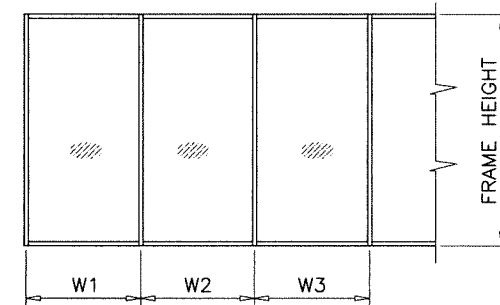


WIDTH (W) = W1  
AT FRAME JAMB

WIDTH (W) =  $\frac{W2 + W3}{2}$   
AT FRAME MULLION

MULLIONS

Sealed: 9/28/2026

FL #37315

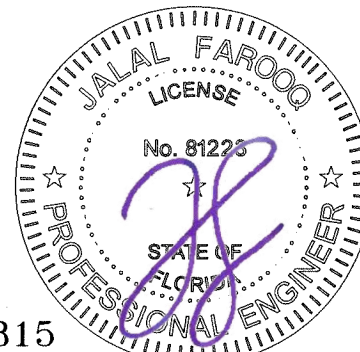

**AL-FAROOQ CORPORATION**  
ENGINEERS & PRODUCT DEVELOPMENT  
9360 SUNSET DRIVE, SUITE 220  
MIAMI, FLORIDA 33173  
TEL. (305) 264-8100 FAX. (305) 262-6978

SERIES 8000 ALUM WINDOW WALL SYSTEM (L.M.I.)

**Sunshine Windows Manufacturing, Inc.**  
1785 West 33rd Place  
Hialeah, FL. 33012  
Tel. (305) 364-9952 Fax. (305) 828-5118

revisions:

| no | date | by | description |
|----|------|----|-------------|
|    |      |    |             |
|    |      |    |             |
|    |      |    |             |
|    |      |    |             |

date: 01-07-21

scale: -

dr. by: TARIQ

chk. by: -

drawing no.  
**21-01F**


sheet **3** of **12**

STORE\21-01F-SW

| MULLION LOAD CAPACITY - PSF<br>MULLIONS WITHOUT INTERMEDIATE HORIZONTALS |              |                      |                      |
|--------------------------------------------------------------------------|--------------|----------------------|----------------------|
| NOMINAL DIMS.                                                            |              | JAMB 'J1A'           | JAMB 'J1A'           |
| WIDTH (W)                                                                | FRAME HEIGHT | MULL 'M1A'           | MULL 'M2A'           |
|                                                                          |              | EXT. (+)<br>INT. (-) | EXT. (+)<br>INT. (-) |
| 30"                                                                      | 86-1/2"      | 60.0                 | 70.0                 |
| 36"                                                                      |              | 60.0                 | 70.0                 |
| 42"                                                                      |              | 60.0                 | 70.0                 |
| 48"                                                                      |              | 60.0                 | 70.0                 |
| 54"                                                                      |              | 60.0                 | 70.0                 |
| 60"                                                                      |              | 60.0                 | 70.0                 |
| 30"                                                                      | 90"          | 60.0                 | 70.0                 |
| 36"                                                                      |              | 60.0                 | 70.0                 |
| 42"                                                                      |              | 60.0                 | 70.0                 |
| 48"                                                                      |              | 60.0                 | 70.0                 |
| 54"                                                                      |              | 60.0                 | 70.0                 |
| 60"                                                                      |              | 60.0                 | 70.0                 |
| 30"                                                                      | 96"          | 60.0                 | 70.0                 |
| 36"                                                                      |              | 60.0                 | 70.0                 |
| 42"                                                                      |              | 60.0                 | 70.0                 |
| 48"                                                                      |              | 60.0                 | 70.0                 |
| 54"                                                                      |              | 55.6                 | 70.0                 |
| 60"                                                                      |              | 51.5                 | 70.0                 |
| 30"                                                                      | 98-1/2"      | 60.0                 | 70.0                 |
| 36"                                                                      |              | 60.0                 | 70.0                 |
| 42"                                                                      |              | 60.0                 | 70.0                 |
| 48"                                                                      |              | 57.6                 | 70.0                 |
| 54"                                                                      |              | 52.4                 | 70.0                 |
| 30"                                                                      | 102"         | 60.0                 | 70.0                 |
| 36"                                                                      |              | 60.0                 | 70.0                 |
| 42"                                                                      |              | 59.7                 | 70.0                 |
| 48"                                                                      |              | 53.2                 | 70.0                 |
| 54"                                                                      |              | 48.3                 | 70.0                 |
| 30"                                                                      | 108"         | 60.0                 | 70.0                 |
| 36"                                                                      |              | 60.0                 | 70.0                 |
| 42"                                                                      |              | 52.6                 | 70.0                 |
| 48"                                                                      |              | 46.8                 | 70.0                 |
| 54"                                                                      |              | -                    | 70.0                 |
| 60"                                                                      |              | -                    | 70.0                 |
| 30"                                                                      | 110-1/2"     | 60.0                 | 70.0                 |
| 36"                                                                      |              | 57.1                 | 70.0                 |
| 42"                                                                      |              | 49.7                 | 70.0                 |
| 48"                                                                      |              | 44.3                 | 70.0                 |
| 54"                                                                      |              | -                    | 70.0                 |
| 60"                                                                      |              | -                    | 70.0                 |
| 30"                                                                      | 114"         | 60.0                 | 70.0                 |
| 36"                                                                      |              | 51.8                 | 70.0                 |
| 42"                                                                      |              | 45.1                 | 70.0                 |
| 48"                                                                      |              | 40.1                 | 70.0                 |
| 54"                                                                      |              | -                    | 70.0                 |
| 30"                                                                      | 120"         | 52.5                 | 70.0                 |
| 36"                                                                      |              | 44.3                 | 70.0                 |
| 42"                                                                      |              | 38.5                 | 70.0                 |
| 48"                                                                      |              | 34.2                 | 66.7                 |
| 54"                                                                      |              | -                    | 60.4                 |
| 57"                                                                      |              | -                    | 57.8                 |


| MULLION LOAD CAPACITY - PSF<br>MULLIONS WITHOUT INTERMEDIATE HORIZONTALS |              |                      |                      |
|--------------------------------------------------------------------------|--------------|----------------------|----------------------|
| NOMINAL DIMS.                                                            |              | JAMB 'J1A'           | JAMB 'J1A'           |
| WIDTH (W)                                                                | FRAME HEIGHT | MULL 'M1A'           | MULL 'M2A'           |
|                                                                          |              | EXT. (+)<br>INT. (-) | EXT. (+)<br>INT. (-) |
| 30"                                                                      | 126"         | -                    | 70.0                 |
| 36"                                                                      |              | -                    | 70.0                 |
| 42"                                                                      |              | -                    | 64.6                 |
| 48"                                                                      |              | -                    | 57.3                 |
| 54"                                                                      |              | -                    | 51.8                 |
| 30"                                                                      | 132"         | -                    | 70.0                 |
| 36"                                                                      |              | -                    | 64.5                 |
| 42"                                                                      |              | -                    | 55.9                 |
| 48"                                                                      |              | -                    | 49.6                 |
| 52"                                                                      |              | -                    | 46.2                 |
| 30"                                                                      | 138"         | -                    | 67.1                 |
| 36"                                                                      |              | -                    | 56.3                 |
| 42"                                                                      |              | -                    | 48.8                 |
| 48"                                                                      |              | -                    | 43.2                 |
| 50"                                                                      |              | -                    | 41.6                 |
| 30"                                                                      | 144"         | -                    | 58.9                 |
| 36"                                                                      |              | -                    | 49.5                 |
| 42"                                                                      |              | -                    | 42.8                 |
| 48"                                                                      |              | -                    | 37.8                 |

UNANCHORED  
JAMB OPTIONS  
MULL OPTIONS

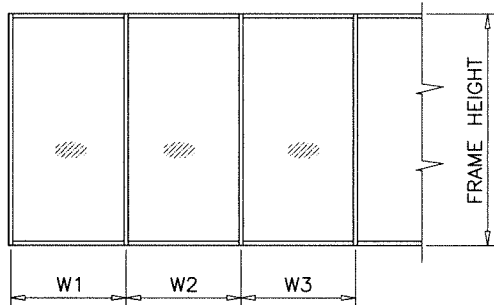


WIDTH (W) = W1  
AT FRAME JAMB

WIDTH (W) =  $\frac{W2 + W3}{2}$   
AT FRAME MULLION

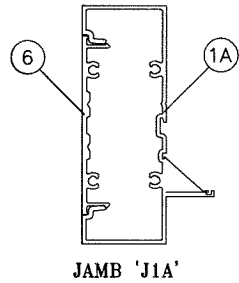


JAMB 'J1A'

|        |                 |        |                 |
|--------|-----------------|--------|-----------------|
| Ix     | IN <sup>4</sup> | Sx     | IN <sup>3</sup> |
| 4.1316 |                 | 1.6902 |                 |

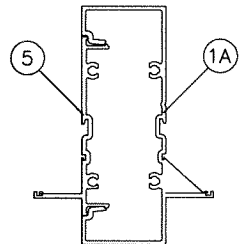

MULLION 'M1A'


|        |                 |        |                 |
|--------|-----------------|--------|-----------------|
| Ix     | IN <sup>4</sup> | Sx     | IN <sup>3</sup> |
| 4.2902 |                 | 1.7239 |                 |

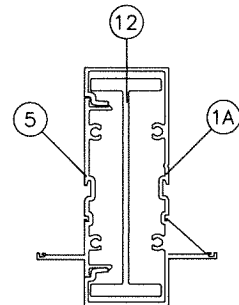

MULLION 'M2A'

|        |                 |       |                 |
|--------|-----------------|-------|-----------------|
| Ix     | IN <sup>4</sup> | Sx    | IN <sup>3</sup> |
| 8.3779 |                 | 3.527 |                 |

Sealed: 9/28/2026

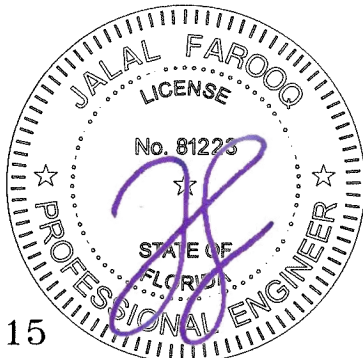

MULLIONS

NOTE:  
INTERPOLATION BETWEEN WIDTHS ALLOWED.

FL #37315

**AL-FAROOQ CORPORATION**  
ENGINEERS & PRODUCT DEVELOPMENT  
9360 SUNSET DRIVE, SUITE 220  
MIAMI, FLORIDA 33173  
TEL. (305) 264-8100 FAX. (305) 262-6978

**Sunshine Windows Manufacturing, Inc.**  
1785 West 33rd Place  
Hialeah, FL. 33012  
Tel. (305) 364-9952 Fax. (305) 828-5118

revisions:  
no date by description

date: 01-07-21  
scale: -  
dr. by: TARIQ  
chk. by:




drawing no.  
**21-01F**  
sheet 3.1 of 12

**afC**  
STORE 21-01F-SW

| MULLION LOAD CAPACITY - PSF<br>MULLIONS WITH INTERMEDIATE HORIZONTALS |              |                        |                        |                                     |                        |
|-----------------------------------------------------------------------|--------------|------------------------|------------------------|-------------------------------------|------------------------|
| NOMINAL DIMS.                                                         |              | JAMB 'J1'<br>MULL 'M1' | JAMB 'J1'<br>MULL 'M2' | JAMB 'J2'<br>JAMB 'J3'<br>MULL 'M3' | JAMB 'J3'<br>MULL 'M4' |
| WIDTH (W)                                                             | FRAME HEIGHT | EXT. (+)<br>INT. (-)   | EXT. (+)<br>INT. (-)   | EXT. (+)<br>INT. (-)                | EXT. (+)<br>INT. (-)   |
| 30"                                                                   | 78"          | 130.0                  | 130.0                  | 130.0                               | 130.0                  |
| 36"                                                                   |              | 130.0                  | 130.0                  | 130.0                               | 130.0                  |
| 42"                                                                   |              | 130.0                  | 130.0                  | 130.0                               | 130.0                  |
| 48"                                                                   |              | 130.0                  | 130.0                  | 130.0                               | 130.0                  |
| 54"                                                                   |              | 130.0                  | 130.0                  | 130.0                               | 130.0                  |
| 60"                                                                   |              | 130.0                  | 130.0                  | 130.0                               | 130.0                  |
| 30"                                                                   | 86-1/2"      | 130.0                  | 130.0                  | 130.0                               | 130.0                  |
| 36"                                                                   |              | 130.0                  | 130.0                  | 130.0                               | 130.0                  |
| 42"                                                                   |              | 130.0                  | 130.0                  | 130.0                               | 130.0                  |
| 48"                                                                   |              | 130.0                  | 130.0                  | 130.0                               | 130.0                  |
| 54"                                                                   |              | 118.9                  | 130.0                  | 130.0                               | 130.0                  |
| 60"                                                                   |              | 107.0                  | 130.0                  | 124.8                               | 130.0                  |
| 30"                                                                   | 90"          | 130.0                  | 130.0                  | 130.0                               | 130.0                  |
| 36"                                                                   |              | 130.0                  | 130.0                  | 130.0                               | 130.0                  |
| 42"                                                                   |              | 130.0                  | 130.0                  | 130.0                               | 130.0                  |
| 48"                                                                   |              | 119.2                  | 130.0                  | 130.0                               | 130.0                  |
| 54"                                                                   |              | 105.9                  | 130.0                  | 128.1                               | 130.0                  |
| 60"                                                                   |              | 95.3                   | 130.0                  | 115.3                               | 130.0                  |
| 30"                                                                   | 96"          | 130.0                  | 130.0                  | 130.0                               | 130.0                  |
| 36"                                                                   |              | 130.0                  | 130.0                  | 130.0                               | 130.0                  |
| 42"                                                                   |              | 112.2                  | 130.0                  | 130.0                               | 130.0                  |
| 48"                                                                   |              | 98.2                   | 130.0                  | 126.7                               | 130.0                  |
| 54"                                                                   |              | 87.3                   | 130.0                  | 112.6                               | 130.0                  |
| 60"                                                                   |              | 78.5                   | 122.1                  | 101.4                               | 130.0                  |
| 30"                                                                   | 98-1/2"      | 130.0                  | 130.0                  | 130.0                               | 130.0                  |
| 36"                                                                   |              | 121.2                  | 130.0                  | 130.0                               | 130.0                  |
| 42"                                                                   |              | 103.9                  | 130.0                  | 130.0                               | 130.0                  |
| 48"                                                                   |              | 90.9                   | 130.0                  | 120.3                               | 130.0                  |
| 54"                                                                   |              | 80.8                   | 128.9                  | 107.0                               | 130.0                  |
| 58"                                                                   |              | 75.2                   | 120.0                  | 99.6                                | 130.0                  |
| 30"                                                                   | 102"         | 130.0                  | 130.0                  | 130.0                               | 130.0                  |
| 36"                                                                   |              | 109.1                  | 130.0                  | 130.0                               | 130.0                  |
| 42"                                                                   |              | 93.6                   | 130.0                  | 128.3                               | 130.0                  |
| 48"                                                                   |              | 81.9                   | 130.0                  | 112.2                               | 130.0                  |
| 54"                                                                   |              | 72.8                   | 117.0                  | 99.8                                | 130.0                  |
| 56"                                                                   |              | 70.2                   | 112.8                  | 96.2                                | 130.0                  |
| 30"                                                                   | 108"         | 110.3                  | 130.0                  | 130.0                               | 130.0                  |
| 36"                                                                   |              | 91.9                   | 130.0                  | 130.0                               | 130.0                  |
| 42"                                                                   |              | 78.8                   | 126.8                  | 114.4                               | 130.0                  |
| 48"                                                                   |              | 69.0                   | 110.9                  | 100.1                               | 130.0                  |
| 53"                                                                   |              | 62.5                   | 100.4                  | 90.7                                | 130.0                  |
| 30"                                                                   | 110-1/2"     | 103.0                  | 130.0                  | 130.0                               | 130.0                  |
| 36"                                                                   |              | 85.8                   | 130.0                  | 127.5                               | 130.0                  |
| 42"                                                                   |              | 73.6                   | 118.3                  | 109.3                               | 130.0                  |
| 48"                                                                   |              | 64.4                   | 103.6                  | 95.6                                | 130.0                  |
| 52"                                                                   |              | 59.4                   | 95.6                   | 88.3                                | 130.0                  |
| 30"                                                                   | 114"         | 93.8                   | 130.0                  | 130.0                               | 130.0                  |
| 36"                                                                   |              | 78.2                   | 125.7                  | 119.8                               | 130.0                  |
| 42"                                                                   |              | 67.0                   | 107.8                  | 102.7                               | 130.0                  |
| 48"                                                                   |              | 58.6                   | 94.3                   | 89.8                                | 130.0                  |
| 50"                                                                   |              | 56.3                   | 90.5                   | 86.2                                | 130.0                  |
| 30"                                                                   | 120"         | 80.4                   | 129.4                  | 129.7                               | 130.0                  |
| 36"                                                                   |              | 67.0                   | 107.8                  | 108.1                               | 130.0                  |
| 42"                                                                   |              | 57.5                   | 92.4                   | 92.7                                | 130.0                  |
| 48"                                                                   |              | 50.3                   | 80.9                   | 81.1                                | 130.0                  |

| MULLION LOAD CAPACITY - PSF<br>MULLIONS WITH INTERMEDIATE HORIZONTALS |              |                                     |                        |                                            |  |
|-----------------------------------------------------------------------|--------------|-------------------------------------|------------------------|--------------------------------------------|--|
| NOMINAL DIMS.                                                         |              | JAMB 'J2'<br>JAMB 'J3'<br>MULL 'M4' | JAMB 'J3'<br>MULL 'M4' | UNANCHORED<br>JAMB OPTIONS<br>MULL OPTIONS |  |
| WIDTH (W)                                                             | FRAME HEIGHT | EXT. (+)<br>INT. (-)                | EXT. (+)<br>INT. (-)   |                                            |  |
| 54"                                                                   | 120"         | 90.0                                | 90.0                   |                                            |  |
| 57"                                                                   |              | 90.0                                | 90.0                   |                                            |  |
| 30"                                                                   | 126"         | 90.0                                | 90.0                   |                                            |  |
| 36"                                                                   |              | 90.0                                | 90.0                   |                                            |  |
| 42"                                                                   |              | 90.0                                | 90.0                   |                                            |  |
| 48"                                                                   |              | 90.0                                | 90.0                   |                                            |  |
| 54"                                                                   |              | 90.0                                | 90.0                   |                                            |  |
| 60"                                                                   |              | -                                   | 70.0                   |                                            |  |
| 30"                                                                   | 132"         | 90.0                                | 90.0                   |                                            |  |
| 36"                                                                   |              | 90.0                                | 90.0                   |                                            |  |
| 42"                                                                   |              | 90.0                                | 90.0                   |                                            |  |
| 48"                                                                   |              | 90.0                                | 90.0                   |                                            |  |
| 52"                                                                   |              | 90.0                                | 90.0                   |                                            |  |
| 54"                                                                   |              | -                                   | 70.0                   |                                            |  |
| 60"                                                                   |              | -                                   | 66.6                   |                                            |  |
| 30"                                                                   | 138"         | 90.0                                | 90.0                   |                                            |  |
| 36"                                                                   |              | 90.0                                | 90.0                   |                                            |  |
| 42"                                                                   |              | 90.0                                | 90.0                   |                                            |  |
| 48"                                                                   |              | 86.6                                | 86.6                   |                                            |  |
| 50"                                                                   |              | 83.1                                | 83.1                   |                                            |  |
| 54"                                                                   |              | -                                   | 67.7                   |                                            |  |
| 60"                                                                   |              | -                                   | 60.9                   |                                            |  |
| 30"                                                                   | 144"         | 90.0                                | 90.0                   |                                            |  |
| 36"                                                                   |              | 90.0                                | 90.0                   |                                            |  |
| 42"                                                                   |              | 87.1                                | 87.1                   |                                            |  |
| 48"                                                                   |              | 76.2                                | 76.2                   |                                            |  |
| 54"                                                                   |              | -                                   | 62.2                   |                                            |  |
| 60"                                                                   |              | -                                   | 55.9                   |                                            |  |

NOTE:  
INTERPOLATION BETWEEN WIDTHS ALLOWED.

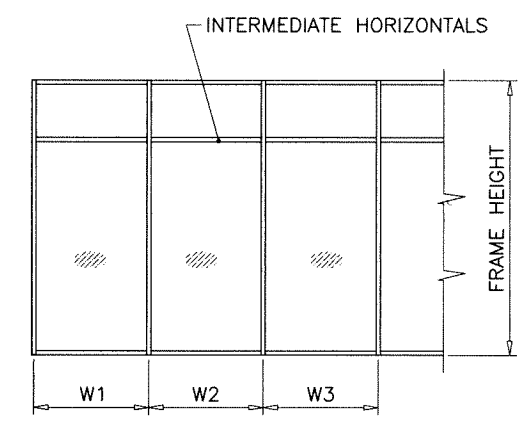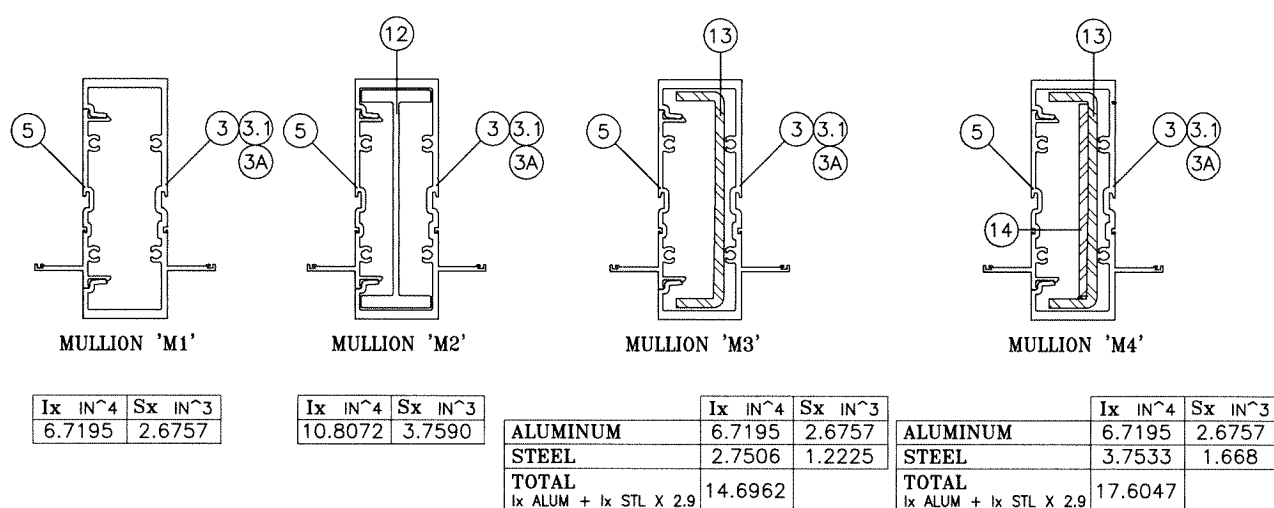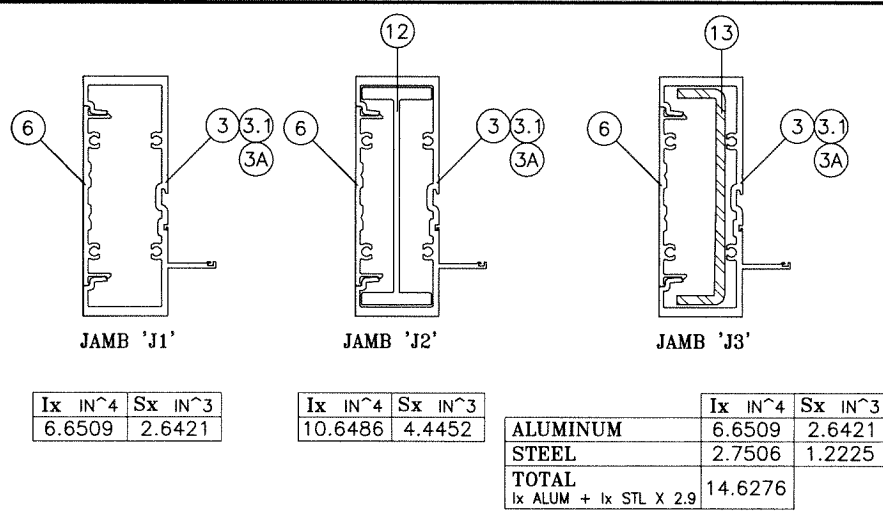

WIDTH (W) = W1  
AT FRAME JAMB

WIDTH (W) =  $\frac{W2 + W3}{2}$   
AT FRAME MULLION

MULLIONS

Sealed: 9/28/2026



**AL-FAROOQ CORPORATION**  
ENGINEERS & PRODUCT DEVELOPMENT  
9360 SUNSET DRIVE, SUITE 220  
MIAMI, FLORIDA 33173  
TEL. (305) 264-8100 FAX. (305) 262-6978

STORE 21-01F-SW

---

SERIES 8000 ALUM WINDOW WALL SYSTEM (L.M.I.)

**Sunshine Windows Manufacturing, Inc.**  
1785 West 33rd Place  
Hialeah, FL 33012  
Tel. (305) 364-9952 Fax. (305) 828-5118

Revisions:

| no | date | by | description |
|----|------|----|-------------|
|    |      |    |             |
|    |      |    |             |
|    |      |    |             |
|    |      |    |             |

date: 01-07-21  
scale: -  
dr. by: TARIQ  
chk. by:

---

drawing no.  
**21-01F**

sheet 4 of 12


FL #37315

| MULLION LOAD CAPACITY -- PSF<br>MULLIONS WITH INTERMEDIATE HORIZONTALS |              |                      |            |
|------------------------------------------------------------------------|--------------|----------------------|------------|
| NOMINAL DIMS.                                                          |              | JAMB 'J1A'           | JAMB 'J1A' |
| WIDTH (W)                                                              | FRAME HEIGHT | MULL 'M1A'           | MULL 'M2A' |
| EXT. (+)<br>INT. (-)                                                   |              | EXT. (+)<br>INT. (-) |            |
| 30"                                                                    | 86-1/2"      | 60.0                 | 70.0       |
| 36"                                                                    |              | 60.0                 | 70.0       |
| 42"                                                                    |              | 60.0                 | 70.0       |
| 48"                                                                    |              | 60.0                 | 70.0       |
| 54"                                                                    |              | 60.0                 | 70.0       |
| 60"                                                                    |              | 55.9                 | 70.0       |
| 30"                                                                    | 90"          | 60.0                 | 70.0       |
| 36"                                                                    |              | 60.0                 | 70.0       |
| 42"                                                                    |              | 60.0                 | 70.0       |
| 48"                                                                    |              | 60.0                 | 70.0       |
| 54"                                                                    |              | 57.1                 | 70.0       |
| 60"                                                                    |              | 51.4                 | 70.0       |
| 30"                                                                    | 96"          | 60.0                 | 70.0       |
| 36"                                                                    |              | 60.0                 | 70.0       |
| 42"                                                                    |              | 60.0                 | 70.0       |
| 48"                                                                    |              | 56.1                 | 70.0       |
| 54"                                                                    |              | 49.9                 | 70.0       |
| 60"                                                                    |              | 44.9                 | 70.0       |
| 30"                                                                    | 98-1/2"      | 60.0                 | 70.0       |
| 36"                                                                    |              | 60.0                 | 70.0       |
| 42"                                                                    |              | 60.0                 | 70.0       |
| 48"                                                                    |              | 53.2                 | 70.0       |
| 54"                                                                    |              | 47.2                 | 70.0       |
| 30"                                                                    | 102"         | 60.0                 | 70.0       |
| 36"                                                                    |              | 60.0                 | 70.0       |
| 42"                                                                    |              | 56.4                 | 70.0       |
| 48"                                                                    |              | 49.4                 | 70.0       |
| 54"                                                                    |              | 43.9                 | 70.0       |
| 30"                                                                    | 108"         | 60.0                 | 70.0       |
| 36"                                                                    |              | 58.4                 | 70.0       |
| 42"                                                                    |              | 50.0                 | 70.0       |
| 48"                                                                    |              | 43.8                 | 70.0       |
| 54"                                                                    |              | -                    | 70.0       |
| 60"                                                                    |              | -                    | 70.0       |
| 30"                                                                    | 110-1/2"     | 60.0                 | 70.0       |
| 36"                                                                    |              | 54.8                 | 70.0       |
| 42"                                                                    |              | 47.0                 | 70.0       |
| 48"                                                                    |              | 41.1                 | 70.0       |
| 54"                                                                    |              | -                    | 70.0       |
| 60"                                                                    |              | -                    | 70.0       |
| 30"                                                                    | 114"         | 59.9                 | 70.0       |
| 36"                                                                    |              | 49.9                 | 70.0       |
| 42"                                                                    |              | 42.8                 | 70.0       |
| 48"                                                                    |              | 37.4                 | 70.0       |
| 54"                                                                    |              | -                    | 70.0       |
| 30"                                                                    | 120"         | 51.4                 | 70.0       |
| 36"                                                                    |              | 42.8                 | 70.0       |
| 42"                                                                    |              | 36.7                 | 70.0       |
| 48"                                                                    |              | 32.1                 | 66.7       |
| 54"                                                                    |              | -                    | 60.4       |
| 57"                                                                    |              | -                    | 57.8       |


| MULLION LOAD CAPACITY -- PSF<br>MULLIONS WITH INTERMEDIATE HORIZONTALS |              |                      |            |
|------------------------------------------------------------------------|--------------|----------------------|------------|
| NOMINAL DIMS.                                                          |              | JAMB 'J1A'           | JAMB 'J1A' |
| WIDTH (W)                                                              | FRAME HEIGHT | MULL 'M1A'           | MULL 'M2A' |
| EXT. (+)<br>INT. (-)                                                   |              | EXT. (+)<br>INT. (-) |            |
| 30"                                                                    | 126"         | -                    | 70.0       |
| 36"                                                                    |              | -                    | 70.0       |
| 42"                                                                    |              | -                    | 64.6       |
| 48"                                                                    |              | -                    | 57.3       |
| 54"                                                                    |              | -                    | 51.8       |
| 30"                                                                    | 132"         | -                    | 70.0       |
| 36"                                                                    |              | -                    | 64.5       |
| 42"                                                                    |              | -                    | 55.9       |
| 48"                                                                    |              | -                    | 49.6       |
| 52"                                                                    |              | -                    | 46.2       |
| 30"                                                                    | 138"         | -                    | 67.1       |
| 36"                                                                    |              | -                    | 56.3       |
| 42"                                                                    |              | -                    | 48.8       |
| 48"                                                                    |              | -                    | 43.2       |
| 50"                                                                    |              | -                    | 41.6       |
| 30"                                                                    | 144"         | -                    | 58.9       |
| 36"                                                                    |              | -                    | 49.5       |
| 42"                                                                    |              | -                    | 42.8       |
| 48"                                                                    |              | -                    | 37.8       |

UNANCHORED  
JAMB OPTIONS  
MULL OPTIONS


NOTE:  
INTERPOLATION BETWEEN WIDTHS ALLOWED.

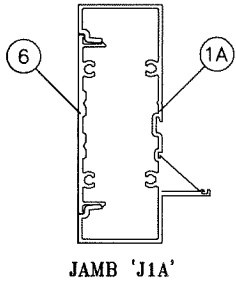


|        |      |        |      |
|--------|------|--------|------|
| Ix     | IN^4 | Sx     | IN^3 |
| 4.1316 |      | 1.6902 |      |

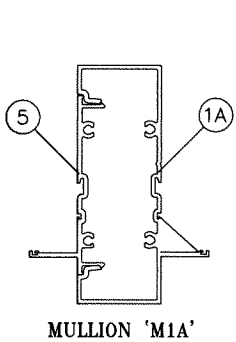

|        |      |        |      |
|--------|------|--------|------|
| Ix     | IN^4 | Sx     | IN^3 |
| 4.2902 |      | 1.7239 |      |

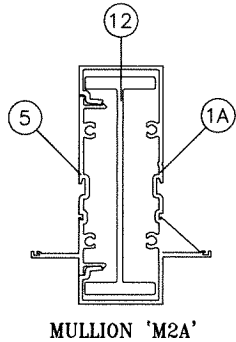

|        |      |       |      |
|--------|------|-------|------|
| Ix     | IN^4 | Sx    | IN^3 |
| 8.3779 |      | 3.527 |      |

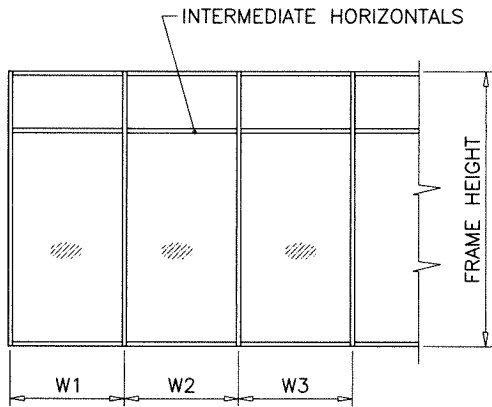


WIDTH (W) = W1  
AT FRAME JAMB

WIDTH (W) =  $\frac{W2 + W3}{2}$   
AT FRAME MULLION

MULLIONS

Sealed: 9/28/2026

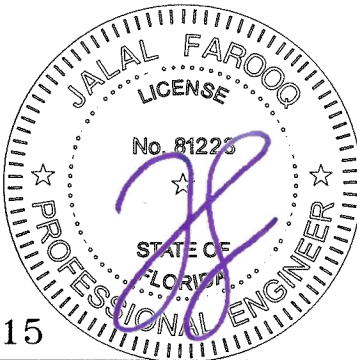

FL #37315

**AL-FAROOQ CORPORATION**  
ENGINEERS & PRODUCT DEVELOPMENT  
9360 SUNSET DRIVE, SUITE 220  
MIAMI, FLORIDA 33173  
TEL. (305) 264-8100 FAX. (305) 262-6978

SERIES 8000 ALUM WINDOW WALL SYSTEM (L.M.I.)  
**Sunshine Windows Manufacturing, Inc.**  
1785 West 33rd Place  
Hialeah, FL 33012  
Tel. (305) 364-9952 Fax. (305) 828-5118


revisions:  
no date by description

|  |  |  |
|--|--|--|
|  |  |  |
|  |  |  |
|  |  |  |
|  |  |  |


date: 01-07-21  
scale: -  
dr. by: TARIQ  
chk. by:

drawing no.  
**21-01F**  
sheet 4.1 of 12


STORE 21-01F-SW

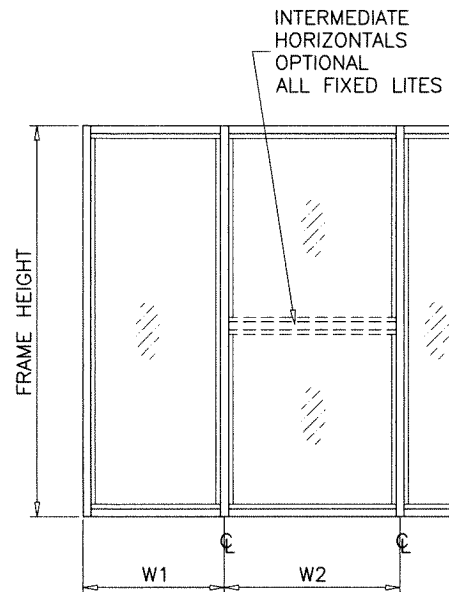


$$\text{WIDTH (W)} = \frac{W1 + W2}{2}$$

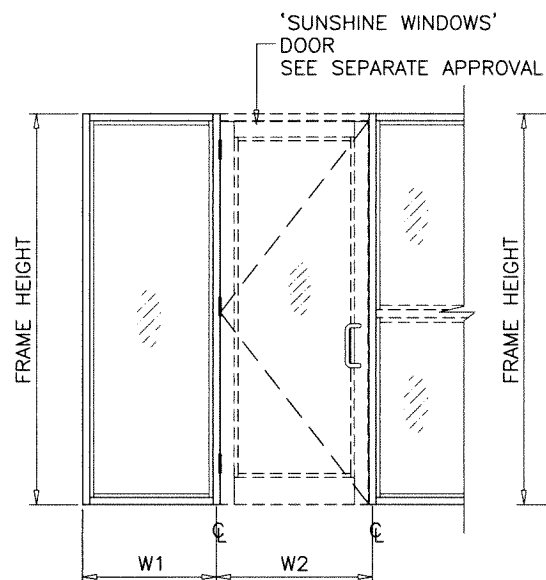


$$\text{WIDTH (W)} = \frac{W1 + W2}{2}$$

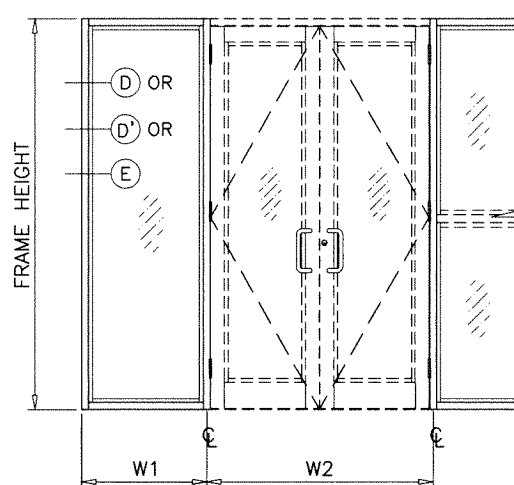


$$\text{WIDTH (W)} = \frac{W1}{2} + \frac{W2}{4}$$

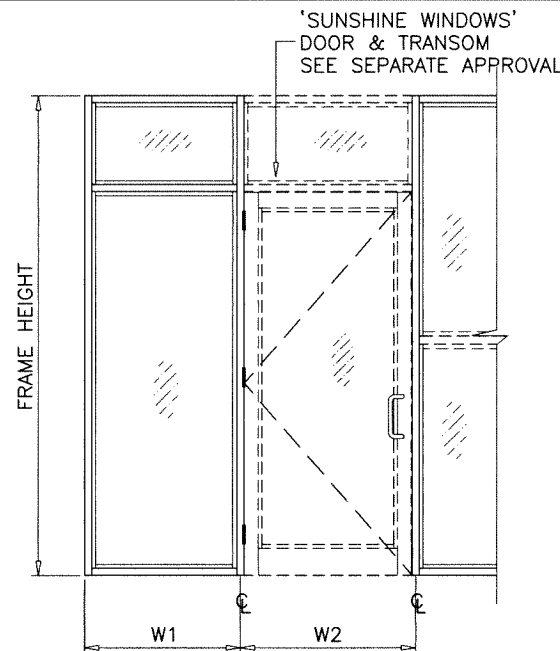


$$\text{WIDTH (W)} = \frac{W1 + W2}{2}$$

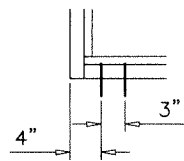


A2, B2, C2, D2

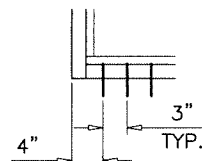


A3, B3, C3, D3

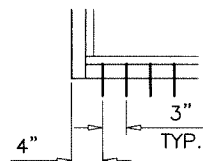


A4, B4, C4, D4

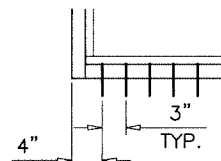


A5, B5, C5

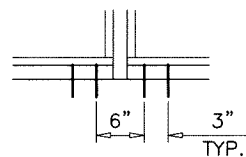


A2, B2, C2, D2

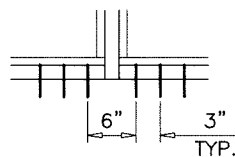

A3, B3, C3, D3

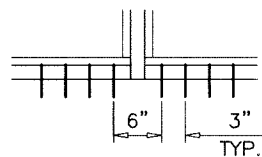

A4, B4, C4, D4

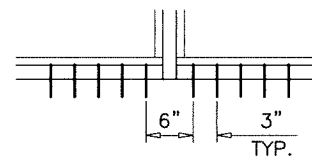

A5, B5, C5

**ANCHORS TYPES:** SEE SHEET 8 FOR DESCRIPTION

A2 = (2) ANCHORS TYPE 'A' AT EACH SIDE OF JAMB AND MULLION  
B2 = (2) ANCHORS TYPE 'B' AT EACH SIDE OF JAMB AND MULLION  
C2 = (2) ANCHORS TYPE 'C' AT EACH SIDE OF JAMB AND MULLION  
D2 = (2) ANCHORS TYPE 'D' AT EACH SIDE OF JAMB AND MULLION

A3 = (3) ANCHORS TYPE 'A' AT EACH SIDE OF JAMB AND MULLION  
B3 = (3) ANCHORS TYPE 'B' AT EACH SIDE OF JAMB AND MULLION  
C3 = (3) ANCHORS TYPE 'C' AT EACH SIDE OF JAMB AND MULLION  
D3 = (3) ANCHORS TYPE 'D' AT EACH SIDE OF JAMB AND MULLION

A4 = (4) ANCHORS TYPE 'A' AT EACH SIDE OF JAMB AND MULLION  
B4 = (4) ANCHORS TYPE 'B' AT EACH SIDE OF JAMB AND MULLION  
C4 = (4) ANCHORS TYPE 'C' AT EACH SIDE OF JAMB AND MULLION  
D4 = (4) ANCHORS TYPE 'D' AT EACH SIDE OF JAMB AND MULLION


A5 = (5) ANCHORS TYPE 'A' AT EACH SIDE OF JAMB AND MULLION  
B5 = (5) ANCHORS TYPE 'B' AT EACH SIDE OF JAMB AND MULLION  
C5 = (5) ANCHORS TYPE 'C' AT EACH SIDE OF JAMB AND MULLION

ALL OTHER ANCHORS TO BE SPACED AS PER ELEVATION.

SEE SHEETS 5, 5.1, 5.2 & 7 FOR ANCHOR CAPACITY CHART.  
SEE SHEET 8 FOR ANCHOR DESCRIPTION.

Sealed: 9/28/2026

ANCHORS

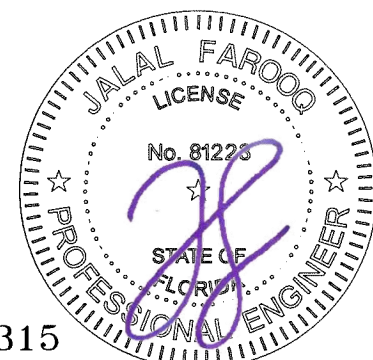

FL #37315

**AL-FAROOQ CORPORATION**  
ENGINEERS & PRODUCT DEVELOPMENT  
9360 SUNSET DRIVE, SUITE 220  
MIAMI, FLORIDA 33173  
TEL. (305) 264-8100 FAX. (305) 262-6978

SERIES 8000 ALUM WINDOW WALL SYSTEM (L.M.I.)  
**Sunshine Windows Manufacturing, Inc.**  
1785 West 33rd Place  
Hialeah, FL. 33012  
Tel. (305) 364-9952 Fax. (305) 828-5118

| no | date | by | description |
|----|------|----|-------------|
|    |      |    |             |
|    |      |    |             |
|    |      |    |             |
|    |      |    |             |

|                |          |               |          |
|----------------|----------|---------------|----------|
| date: 01-07-21 | scale: - | dr. by: TARIQ | chk. by: |
|----------------|----------|---------------|----------|

drawing no.  
**21-01F**  
sheet 5 of 12



| ANCHOR LOAD CAPACITY – PSF<br>EXT.(+) & INT.(–) |              |                  
|-------------------------------------------------|--------------|------------------|------|-------|-------|-----------------|------|------|-------|------------------|-------|-------|-------|-----------------|------|-------|-------|------------------|-------|-------|-------|-----------------|-------|-------|-------|------------------|-------|-------|
| NOMINAL DIMS.                                   |              | ANCHORS TYPE 'A' |      |       |       |                 |      |      |       | ANCHORS TYPE 'B' |       |       |       |                 |      |       |       | ANCHORS TYPE 'C' |       |       |       |                 |       |       |       | 1/4" MAX. SHIM   |       |       |
|                                                 |              | 3/8" SHIM SPACE  |      |       |       | 1/2" SHIM SPACE |      |      |       | 3/8" SHIM SPACE  |       |       |       | 1/2" SHIM SPACE |      |       |       | 3/8" SHIM SPACE  |       |       |       | 1/2" SHIM SPACE |       |       |       | ANCHORS TYPE 'D' |       |       |
| WIDTH (W)                                       | FRAME HEIGHT | A2               | A3   | A4    | A5    | A2              | A3   | A4   | A5    | B2               | B3    | B4    | B5    | B2              | B3   | B4    | B5    | C2               | C3    | C4    | C5    | C2              | C3    | C4    | C5    | D2               | D3    | D4    |
| 30"                                             | 86–1/2"      | 59.1             | 88.6 | 118.2 | 130.0 | 46.1            | 69.2 | 92.2 | 115.3 | 67.9             | 101.9 | 130.0 | 130.0 | 53.3            | 79.9 | 106.5 | 130.0 | 115.9            | 130.0 | 130.0 | 130.0 | 91.4            | 130.0 | 130.0 | 130.0 | 130.0            | 130.0 | 130.0 |
| 36"                                             |              | 49.2             | 73.9 | 98.5  | 123.1 | 38.4            | 57.7 | 76.9 | 96.1  | 56.6             | 84.9  | 113.2 | 130.0 | 44.4            | 66.6 | 88.8  | 111.0 | 96.6             | 130.0 | 130.0 | 130.0 | 76.2            | 114.3 | 130.0 | 130.0 | 130.0            | 130.0 | 130.0 |
| 42"                                             |              | 42.2             | 63.3 | 84.4  | 105.5 | 32.9            | 49.4 | 65.9 | 82.4  | 48.5             | 72.8  | 97.0  | 121.3 | 38.1            | 57.1 | 76.1  | 95.1  | 82.8             | 123.7 | 130.0 | 130.0 | 65.3            | 98.0  | 130.0 | 130.0 | 124.0            | 130.0 | 130.0 |
| 48"                                             |              | 36.9             | 55.4 | 73.9  | 92.3  | 28.8            | 43.2 | 57.7 | 72.1  | 42.5             | 63.7  | 84.9  | 106.1 | 33.3            | 49.9 | 66.6  | 83.2  | 72.4             | 108.2 | 130.0 | 130.0 | 57.2            | 85.7  | 114.3 | 130.0 | 108.5            | 130.0 | 130.0 |
| 54"                                             |              | 32.8             | 49.2 | 65.7  | 82.1  | 25.6            | 38.4 | 51.2 | 64.1  | 37.7             | 56.6  | 75.5  | 94.3  | 29.6            | 44.4 | 59.2  | 74.0  | 64.4             | 96.2  | 128.7 | 130.0 | 50.8            | 76.2  | 101.6 | 127.0 | 96.4             | 130.0 | 130.0 |
| 60"                                             |              | 29.5             | 44.3 | 59.1  | 73.9  | 23.1            | 34.6 | 46.1 | 57.7  | 34.0             | 50.9  | 67.9  | 84.9  | 26.6            | 40.0 | 53.3  | 66.6  | 57.9             | 86.6  | 115.9 | 130.0 | 45.7            | 68.6  | 91.4  | 114.3 | 86.8             | 130.0 | 130.0 |
| 66"                                             |              | 26.9             | 40.3 | 53.7  | 67.1  | 21.0            | 31.4 | 41.9 | 52.4  | 30.9             | 46.4  | 61.8  | 77.3  | 24.3            | 36.4 | 48.5  | 60.6  | 52.7             | 79.0  | 105.4 | 130.0 | 41.5            | 62.2  | 83.0  | 103.7 | 78.9             | 118.3 | 130.0 |
| 72"                                             |              | 24.6             | 36.9 | 49.2  | 61.5  | –               | 28.8 | 38.4 | 48.0  | 28.3             | 42.5  | 56.7  | 70.8  | 22.2            | 33.4 | 44.5  | 55.6  | 48.3             | 72.4  | 96.6  | 120.7 | 38.0            | 57.0  | 76.1  | 95.1  | 72.3             | 108.5 | 130.0 |
| 30"                                             | 90"          | 56.8             | 85.2 | 113.6 | 130.0 | 44.3            | 66.5 | 88.7 | 110.8 | 65.3             | 97.9  | 130.0 | 130.0 | 51.2            | 76.8 | 102.4 | 128.0 | 111.4            | 130.0 | 130.0 | 130.0 | 87.9            | 130.0 | 130.0 | 130.0 | 130.0            | 130.0 | 130.0 |
| 36"                                             |              | 47.3             | 71.0 | 94.6  | 118.3 | 36.9            | 55.4 | 73.9 | 92.4  | 54.4             | 81.6  | 108.8 | 130.0 | 42.7            | 64.0 | 85.3  | 106.7 | 92.8             | 130.0 | 130.0 | 130.0 | 73.2            | 109.9 | 130.0 | 130.0 | 130.0            | 130.0 | 130.0 |
| 42"                                             |              | 40.6             | 60.8 | 81.1  | 101.4 | 31.7            | 47.5 | 63.3 | 79.2  | 46.6             | 69.9  | 93.3  | 116.6 | 36.6            | 54.9 | 73.1  | 91.4  | 79.5             | 118.9 | 130.0 | 130.0 | 62.8            | 94.2  | 125.6 | 130.0 | 119.2            | 130.0 | 130.0 |
| 48"                                             |              | 35.5             | 53.2 | 71.0  | 88.7  | 27.7            | 41.6 | 55.4 | 69.3  | 40.8             | 61.2  | 81.6  | 102.0 | 32.0            | 48.0 | 64.0  | 80.0  | 69.6             | 104.0 | 130.0 | 130.0 | 54.9            | 82.4  | 109.9 | 130.0 | 104.3            | 130.0 | 130.0 |
| 54"                                             |              | 31.5             | 47.3 | 63.1  | 78.9  | 24.6            | 36.9 | 49.3 | 61.6  | 36.3             | 54.4  | 72.5  | 90.7  | 28.4            | 42.7 | 56.9  | 71.1  | 61.9             | 92.4  | 123.7 | 130.0 | 48.8            | 73.2  | 97.7  | 122.1 | 92.7             | 130.0 | 130.0 |
| 60"                                             |              | 28.4             | 42.6 | 56.8  | 71.0  | 22.2            | 33.2 | 44.3 | 55.4  | 32.6             | 49.0  | 65.3  | 81.6  | 25.6            | 38.4 | 51.2  | 64.0  | 55.7             | 83.2  | 111.4 | 130.0 | 43.9            | 65.9  | 87.9  | 109.9 | 83.4             | 125.1 | 130.0 |
| 66"                                             |              | 25.8             | 38.7 | 51.6  | 64.5  | 20.2            | 30.2 | 40.3 | 50.4  | 29.7             | 44.6  | 59.4  | 74.3  | 23.3            | 35.0 | 46.6  | 58.3  | 50.6             | 76.0  | 101.3 | 126.6 | 39.9            | 59.8  | 79.7  | 99.7  | 75.8             | 113.7 | 130.0 |
| 72"                                             |              | 23.7             | 35.5 | 47.3  | 59.2  | –               | 27.7 | 36.9 | 46.2  | 27.2             | 40.9  | 54.5  | 68.1  | 21.4            | 32.1 | 42.7  | 53.4  | 46.4             | 69.6  | 92.8  | 116.0 | 36.6            | 54.8  | 73.1  | 91.4  | 69.5             | 104.3 | 130.0 |
| 30"                                             | 96"          | 53.2             | 79.9 | 106.5 | 130.0 | 41.6            | 62.3 | 83.1 | 103.9 | 61.2             | 91.8  | 122.4 | 130.0 | 48.0            | 72.0 | 96.0  | 120.0 | 104.4            | 130.0 | 130.0 | 130.0 | 82.4            | 123.6 | 130.0 | 130.0 | 130.0            | 130.0 | 130.0 |
| 36"                                             |              | 44.4             | 66.6 | 88.7  | 110.9 | 34.6            | 52.0 | 69.3 | 86.6  | 51.0             | 76.5  | 102.0 | 127.5 | 40.0            | 60.0 | 80.0  | 100.0 | 87.0             | 130.0 | 130.0 | 130.0 | 68.7            | 103.0 | 130.0 | 130.0 | 130.0            | 130.0 | 130.0 |
| 42"                                             |              | 38.0             | 57.0 | 76.1  | 95.1  | 29.7            | 44.5 | 59.4 | 74.2  | 43.7             | 65.6  | 87.4  | 109.3 | 34.3            | 51.4 | 68.6  | 85.7  | 74.6             | 111.4 | 130.0 | 130.0 | 58.9            | 88.3  | 117.7 | 130.0 | 111.7            | 130.0 | 130.0 |
| 48"                                             |              | 33.3             | 49.9 | 66.6  | 83.2  | 26.0            | 39.0 | 52.0 | 64.9  | 38.3             | 57.4  | 76.5  | 95.6  | 30.0            | 45.0 | 60.0  | 75.0  | 65.3             | 97.5  | 130.0 | 130.0 | 51.5            | 77.3  | 103.0 | 128.8 | 97.8             | 130.0 | 130.0 |
| 54"                                             |              | 29.6             | 44.4 | 59.2  | 73.9  | 23.1            | 34.6 | 46.2 | 57.7  | 34.0             | 51.0  | 68.0  | 85.0  | 26.7            | 40.0 | 53.3  | 66.7  | 58.0             | 86.7  | 116.0 | 130.0 | 45.8            | 68.7  | 91.6  | 114.4 | 86.9             | 130.0 | 130.0 |
| 60"                                             |              | 26.6             | 39.9 | 53.2  | 66.6  | 20.8            | 31.2 | 41.6 | 52.0  | 30.6             | 45.9  | 61.2  | 76.5  | 24.0            | 36.0 | 48.0  | 60.0  | 52.2             | 78.0  | 104.4 | 130.0 | 41.2            | 61.8  | 82.4  | 103.0 | 78.2             | 117.3 | 130.0 |
| 66"                                             |              | 24.2             | 36.3 | 48.4  | 60.5  | –               | 28.3 | 37.8 | 47.2  | 27.9             | 41.8  | 55.7  | 69.6  | 21.9            | 32.8 | 43.7  | 54.6  | 47.5             | 71.2  | 94.9  | 118.7 | 37.4            | 56.1  | 74.8  | 93.5  | 71.1             | 106.6 | 130.0 |
| 72"                                             |              | 22.2             | 33.3 | 44.4  | 55.5  | –               | 26.0 | 34.6 | 43.3  | 25.5             | 38.3  | 51.1  | 63.8  | 20.0            | 30.1 | 40.1  | 50.1  | 43.5             | 65.3  | 87.0  | 108.8 | 34.3            | 51.4  | 68.5  | 85.7  | 65.2             | 97.8  | 130.0 |
| 30"                                             | 98–1/2"      | 51.9             | 77.8 | 103.8 | 129.7 | 40.5            | 60.8 | 81.0 | 101.3 | 59.6             | 89.5  | 119.3 | 130.0 | 46.8            | 70.2 | 93.6  | 117.0 | 101.8            | 130.0 | 130.0 | 130.0 | 80.3            | 120.5 | 130.0 | 130.0 | 130.0            | 130.0 | 130.0 |
| 36"                                             |              | 43.2             | 64.9 | 86.5  | 108.1 | 33.8            | 50.6 | 67.5 | 84.4  | 49.7             | 74.6  | 99.4  | 124.3 | 39.0            | 58.5 | 78.0  | 97.5  | 84.8             | 126.7 | 130.0 | 130.0 | 66.9            | 100.4 | 130.0 | 130.0 | 127.0            | 130.0 | 130.0 |
| 42"                                             |              | 37.1             | 55.6 | 74.1  | 92.7  | 28.9            | 43.4 | 57.9 | 72.3  | 42.6             | 63.9  | 85.2  | 106.5 | 33.4            | 50.1 | 66.8  | 83.5  | 72.7             | 108.6 | 130.0 | 130.0 | 57.4            | 86.0  | 114.7 | 130.0 | 108.9            | 130.0 | 130.0 |
| 48"                                             |              | 32.4             | 48.6 | 64.9  | 81.1  | 25.3            | 38.0 | 50.6 | 63.3  | 37.3             | 55.9  | 74.6  | 93.2  | 29.2            | 43.9 | 58.5  | 73.1  | 63.6             | 95.0  | 127.2 | 130.0 | 50.2            | 75.3  | 100.4 | 125.5 | 95.3             | 130.0 | 130.0 |
| 54"                                             |              | 28.8             | 43.2 | 57.7  | 72.1  | 22.5            | 33.8 | 45.0 | 56.3  | 33.1             | 49.7  | 66.3  | 82.8  | 26.0            | 39.0 | 52.0  | 65.0  | 56.5             | 84.5  | 113.1 | 130.0 | 44.6            | 66.9  | 89.2  | 111.5 | 84.7             | 127.0 | 130.0 |
| 60"                                             |              | 25.9             | 38.9 | 51.9  | 64.9  | 20.3            | 30.4 | 40.5 | 50.6  | 29.8             | 44.7  | 59.6  | 74.6  | 23.4            | 35.1 | 46.8  | 58.5  | 50.9             | 76.0  | 101.8 | 127.2 | 40.2            | 60.2  | 80.3  | 100.4 | 76.2             | 114.3 | 130.0 |
| 66"                                             |              | 23.6             | 35.4 | 47.2  | 59.0  | –               | 27.6 | 36.8 | 46.0  | 27.1             | 40.7  | 54.3  | 67.9  | 21.3            | 31.9 | 42.6  | 53.2  | 46.3             | 69.4  | 92.5  | 115.7 | 36.4            | 54.6  | 72.9  | 91.1  | 69.3             | 103.9 | 130.0 |
| 72"                                             |              | 21.6             | 32.4 | 43.2  | 54.1  | –               | 25.3 | 33.8 | 42.2  | 24.9             | 37.3  | 49.8  | 62.2  | –               | 29.3 | 39.0  | 48.8  | 42.4             | 63.6  | 84.8  | 106.0 | 33.4            | 50.1  | 66.8  | 83.5  | 63.5             | 95.3  | 127.0 |
| 30"                                             | 102"         | 50.1             | 75.2 | 100.2 | 125.3 | 39.1            | 58.7 | 78.2 | 97.8  | 57.6             | 86.4  | 115.2 | 130.0 | 45.2            | 67.8 | 90.4  | 112.9 | 98.3             | 130.0 | 130.0 | 130.0 | 77.6            | 116.3 | 130.0 | 130.0 | 130.0            | 130.0 | 130.0 |
| 36"                                             |              | 41.8             | 62.6 | 83.5  | 104.4 | 32.6            | 48.9 | 65.2 | 81.5  | 48.0             | 72.0  | 96.0  | 120.0 | 37.6            | 56.5 | 75.3  | 94.   |                  |       |       |       |                 |       |       |       |                  |       |       |

| ANCHOR LOAD CAPACITY – PSF<br>EXT.(+) & INT.(–) |              |                  
|-------------------------------------------------|--------------|------------------|------|------|-------|-----------------|------|------|------|------------------|------|-------|-------|-----------------|------|------|-------|------------------|-------|-------|-------|-----------------|-------|-------|-------|------------------|-------|-------|
| NOMINAL DIMS.                                   |              | ANCHORS TYPE 'A' |      |      |       |                 |      |      |      | ANCHORS TYPE 'B' |      |       |       |                 |      |      |       | ANCHORS TYPE 'C' |       |       |       |                 |       |       |       | 1/4" MAX. SHIM   |       |       |
|                                                 |              | 3/8" SHIM SPACE  |      |      |       | 1/2" SHIM SPACE |      |      |      | 3/8" SHIM SPACE  |      |       |       | 1/2" SHIM SPACE |      |      |       | 3/8" SHIM SPACE  |       |       |       | 1/2" SHIM SPACE |       |       |       | ANCHORS TYPE 'D' |       |       |
| WIDTH (W)                                       | FRAME HEIGHT | A2               | A3   | A4   | A5    | A2              | A3   | A4   | A5   | B2               | B3   | B4    | B5    | B2              | B3   | B4   | B5    | C2               | C3    | C4    | C5    | C2              | C3    | C4    | C5    | D2               | D3    | D4    |
| 30"                                             | 110–1/2"     | 46.3             | 69.4 | 92.5 | 115.6 | 36.1            | 54.2 | 72.2 | 90.3 | 53.2             | 79.8 | 106.3 | 130.0 | 41.7            | 62.6 | 83.4 | 104.3 | 90.7             | 130.0 | 130.0 | 130.0 | 71.6            | 107.4 | 130.0 | 130.0 | 130.0            | 130.0 | 130.0 |
| 36"                                             |              | 38.5             | 57.8 | 77.1 | 96.4  | 30.1            | 45.1 | 60.2 | 75.2 | 44.3             | 66.5 | 88.6  | 110.8 | 34.8            | 52.1 | 69.5 | 86.9  | 75.6             | 112.9 | 130.0 | 130.0 | 59.7            | 89.5  | 119.3 | 130.0 | 113.2            | 130.0 | 130.0 |
| 42"                                             |              | 33.0             | 49.6 | 66.1 | 82.6  | 25.8            | 38.7 | 51.6 | 64.5 | 38.0             | 57.0 | 76.0  | 94.9  | 29.8            | 44.7 | 59.6 | 74.5  | 64.8             | 96.8  | 129.6 | 130.0 | 51.1            | 76.7  | 102.3 | 127.8 | 97.1             | 130.0 | 130.0 |
| 48"                                             |              | 28.9             | 43.4 | 57.8 | 72.3  | 22.6            | 33.8 | 45.1 | 56.4 | 33.2             | 49.8 | 66.5  | 83.1  | 26.1            | 39.1 | 52.1 | 65.2  | 56.7             | 84.7  | 113.4 | 130.0 | 44.7            | 67.1  | 89.5  | 111.9 | 84.9             | 127.4 | 130.0 |
| 54"                                             |              | 25.7             | 38.5 | 51.4 | 64.2  | 20.1            | 30.1 | 40.1 | 50.1 | 29.5             | 44.3 | 59.1  | 73.8  | 23.2            | 34.8 | 46.3 | 57.9  | 50.4             | 75.3  | 100.8 | 126.0 | 39.8            | 59.7  | 79.5  | 99.4  | 75.5             | 113.2 | 130.0 |
| 60"                                             |              | 23.1             | 34.7 | 46.3 | 57.8  | –               | 27.1 | 36.1 | 45.1 | 26.6             | 39.9 | 53.2  | 66.5  | 20.9            | 31.3 | 41.7 | 52.1  | 45.4             | 67.8  | 90.7  | 113.4 | 35.8            | 53.7  | 71.6  | 89.5  | 67.9             | 101.9 | 130.0 |
| 66"                                             |              | 21.0             | 31.5 | 42.0 | 52.6  | –               | 24.6 | 32.8 | 41.0 | 24.2             | 36.3 | 48.4  | 60.5  | –               | 28.5 | 38.0 | 47.5  | 41.2             | 61.9  | 82.5  | 103.1 | 32.5            | 48.7  | 65.0  | 81.2  | 61.8             | 92.6  | 123.5 |
| 72"                                             |              | –                | 28.9 | 38.5 | 48.2  | –               | 22.6 | 30.1 | 37.6 | 22.2             | 33.3 | 44.4  | 55.5  | –               | 26.1 | 34.8 | 43.5  | 37.8             | 56.7  | 75.6  | 94.5  | 29.8            | 44.7  | 59.5  | 74.4  | 56.6             | 84.9  | 113.2 |
| 30"                                             | 114"         | 44.8             | 67.3 | 89.7 | 112.1 | 35.0            | 52.5 | 70.0 | 87.5 | 51.5             | 77.3 | 103.1 | 128.8 | 40.4            | 60.6 | 80.8 | 101.1 | 87.9             | 130.0 | 130.0 | 130.0 | 69.4            | 104.1 | 130.0 | 130.0 | 130.0            | 130.0 | 130.0 |
| 36"                                             |              | 37.4             | 56.0 | 74.7 | 93.4  | 29.2            | 43.7 | 58.3 | 72.9 | 42.9             | 64.4 | 85.9  | 107.4 | 33.7            | 50.5 | 67.4 | 84.2  | 73.3             | 109.5 | 130.0 | 130.0 | 57.8            | 86.7  | 115.6 | 130.0 | 109.8            | 130.0 | 130.0 |
| 42"                                             |              | 32.0             | 48.0 | 64.0 | 80.1  | 25.0            | 37.5 | 50.0 | 62.5 | 36.8             | 55.2 | 73.6  | 92.0  | 28.9            | 43.3 | 57.7 | 72.2  | 62.8             | 93.8  | 125.6 | 130.0 | 49.6            | 74.3  | 99.1  | 123.9 | 94.1             | 130.0 | 130.0 |
| 48"                                             |              | 28.0             | 42.0 | 56.0 | 70.1  | 21.9            | 32.8 | 43.7 | 54.7 | 32.2             | 48.3 | 64.4  | 80.5  | 25.3            | 37.9 | 50.5 | 63.2  | 54.9             | 82.1  | 109.9 | 130.0 | 43.4            | 65.1  | 86.7  | 108.4 | 82.3             | 123.5 | 130.0 |
| 54"                                             |              | 24.9             | 37.4 | 49.8 | 62.3  | –               | 29.2 | 38.9 | 48.6 | 28.6             | 42.9 | 57.3  | 71.6  | 22.5            | 33.7 | 44.9 | 56.1  | 48.8             | 73.0  | 97.7  | 122.1 | 38.5            | 57.8  | 77.1  | 96.4  | 73.2             | 109.8 | 130.0 |
| 60"                                             |              | 22.4             | 33.6 | 44.8 | 56.0  | –               | 26.2 | 35.0 | 43.7 | 25.8             | 38.7 | 51.5  | 64.4  | 20.2            | 30.3 | 40.4 | 50.5  | 44.0             | 65.7  | 87.9  | 109.9 | 34.7            | 52.0  | 69.4  | 86.7  | 65.9             | 98.8  | 130.0 |
| 66"                                             |              | 20.4             | 30.6 | 40.8 | 50.9  | –               | 23.9 | 31.8 | 39.8 | 23.5             | 35.2 | 46.9  | 58.6  | –               | 27.6 | 36.8 | 46.0  | 40.0             | 60.0  | 80.0  | 99.9  | 31.5            | 47.2  | 63.0  | 78.7  | 59.9             | 89.8  | 119.7 |
| 72"                                             |              | –                | 28.0 | 37.4 | 46.7  | –               | 21.9 | 29.2 | 36.5 | 21.5             | 32.3 | 43.0  | 53.8  | –               | 25.3 | 33.7 | 42.2  | 36.6             | 55.0  | 73.3  | 91.6  | 28.9            | 43.3  | 57.7  | 72.1  | 54.9             | 82.3  | 109.8 |
| 30"                                             | 120"         | 42.6             | 63.9 | 85.2 | 106.5 | 33.2            | 49.9 | 66.5 | 83.1 | 49.0             | 73.4 | 97.9  | 122.4 | 38.4            | 57.6 | 76.8 | 96.0  | 83.5             | 124.8 | 130.0 | 130.0 | 65.9            | 98.9  | 130.0 | 130.0 | 125.1            | 130.0 | 130.0 |
| 36"                                             |              | 35.5             | 53.2 | 71.0 | 88.7  | 27.7            | 41.6 | 55.4 | 69.3 | 40.8             | 61.2 | 81.6  | 102.0 | 32.0            | 48.0 | 64.0 | 80.0  | 69.6             | 104.0 | 130.0 | 130.0 | 54.9            | 82.4  | 109.9 | 130.0 | 104.3            | 130.0 | 130.0 |
| 42"                                             |              | 30.4             | 45.6 | 60.8 | 76.1  | 23.7            | 35.6 | 47.5 | 59.4 | 35.0             | 52.5 | 69.9  | 87.4  | 27.4            | 41.1 | 54.9 | 68.6  | 59.7             | 89.1  | 119.3 | 130.0 | 47.1            | 70.6  | 94.2  | 117.7 | 89.4             | 130.0 | 130.0 |
| 48"                                             |              | 26.6             | 39.9 | 53.2 | 66.6  | 20.8            | 31.2 | 41.6 | 52.0 | 30.6             | 45.9 | 61.2  | 76.5  | 24.0            | 36.0 | 48.0 | 60.0  | 52.2             | 78.0  | 104.4 | 130.0 | 41.2            | 61.8  | 82.4  | 103.0 | 78.2             | 117.3 | 130.0 |
| 54"                                             |              | 23.7             | 35.5 | 47.3 | 59.2  | –               | 27.7 | 36.9 | 46.2 | 27.2             | 40.8 | 54.4  | 68.0  | 21.3            | 32.0 | 42.7 | 53.3  | 46.4             | 69.3  | 90.0  | 90.0  | 36.6            | 54.9  | 73.2  | 90.0  | 69.5             | 90.0  | 90.0  |
| 60"                                             |              | 21.3             | 31.9 | 42.6 | 53.2  | –               | 24.9 | 33.2 | 41.6 | 24.5             | 36.8 | 49.0  | 61.3  | –               | 28.8 | 38.5 | 48.1  | 41.8             | 62.7  | 83.6  | 90.0  | 32.9            | 49.3  | 65.8  | 82.2  | 62.6             | 90.0  | 90.0  |
| 66"                                             |              | –                | 29.0 | 38.7 | 48.4  | –               | 22.7 | 30.2 | 37.8 | 22.3             | 33.4 | 44.6  | 55.7  | –               | 26.2 | 35.0 | 43.7  | 38.0             | 57.0  | 76.0  | 90.0  | 29.9            | 44.9  | 59.8  | 74.8  | 56.9             | 85.3  | 90.0  |
| 72"                                             |              | –                | 26.6 | 35.5 | 44.4  | –               | 20.8 | 27.7 | 34.6 | 20.4             | 30.6 | 40.9  | 51.1  | –               | 24.0 | 32.1 | 40.1  | 34.8             | 52.2  | 69.6  | 87.0  | 27.4            | 41.1  | 54.8  | 68.5  | 52.1             | 78.2  | 90.0  |
| 30"                                             | 126"         | 40.6             | 60.8 | 81.1 | 90.0  | 31.7            | 47.5 | 63.3 | 79.2 | 46.6             | 69.9 | 90.0  | 90.0  | 36.6            | 54.9 | 73.1 | 90.0  | 79.5             | 90.0  | 90.0  | 90.0  | 62.8            | 90.0  | 90.0  | 90.0  | 90.0             | 90.0  | 90.0  |
| 36"                                             |              | 33.8             | 50.7 | 67.6 | 84.5  | 26.4            | 39.6 | 52.8 | 66.0 | 38.9             | 58.3 | 77.7  | 90.0  | 30.5            | 45.7 | 61.0 | 76.2  | 66.3             | 90.0  | 90.0  | 90.0  | 52.3            | 78.5  | 90.0  | 90.0  | 90.0             | 90.0  | 90.0  |
| 42"                                             |              | 29.0             | 43.5 | 57.9 | 72.4  | 22.6            | 33.9 | 45.2 | 56.5 | 33.3             | 50.0 | 66.6  | 83.3  | 26.1            | 39.2 | 52.2 | 65.3  | 56.8             | 84.9  | 90.0  | 90.0  | 44.8            | 67.3  | 89.7  | 90.0  | 85.1             | 90.0  | 90.0  |
| 48"                                             |              | 25.4             | 38.0 | 50.7 | 63.4  | –               | 29.7 | 39.6 | 49.5 | 29.1             | 43.7 | 58.3  | 72.9  | 22.9            | 34.3 | 45.7 | 57.1  | 49.7             | 74.3  | 90.0  | 90.0  | 39.2            | 58.9  | 78.5  | 90.0  | 74.5             | 90.0  | 90.0  |
| 54"                                             |              | 22.5             | 33.8 | 45.1 | 56.3  | –               | 26.4 | 35.2 | 44.0 | 25.9             | 38.9 | 51.8  | 64.8  | 20.3            | 30.5 | 40.6 | 50.8  | 44.2             | 66.0  | 88.4  | 90.0  | 34.9            | 52.3  | 69.8  | 87.2  | 66.2             | 90.0  | 90.0  |
| 60"                                             |              | 20.3             | 30.4 | 40.6 | 50.7  | –               | 23.7 | 31.7 | 39.6 | 23.3             | 35.0 | 46.7  | 58.4  | –               | 27.5 | 36.6 | 45.8  | 39.8             | 59.7  | 79.6  | 90.0  | 31.3            | 47.0  | 62.7  | 78.3  | 59.6             | 89.4  | 90.0  |
| 30"                                             | 132"         | 38.7             | 58.1 | 77.4 | 90.0  | 30.2            | 45.3 | 60.5 | 75.6 | 44.5             | 66.8 | 89.0  | 90.0  | 34.9            | 52.4 | 69.8 | 87.3  | 75.9             | 90.0  | 90.0  | 90.0  | 59.9            | 89.9  | 90.0  | 90.0  | 90.0             | 90.0  | 90.0  |
| 36"                                             |              | 32.3             | 48.4 | 64.5 | 80.7  | 25.2            | 37.8 | 50.4 | 63.0 | 37.1             | 55.6 | 74.2  | 90.0  | 29.1            | 43.6 | 58.2 | 72.7  | 63.3             | 90.0  | 90.0  | 90.0  | 49.9            | 74.9  | 90.0  | 90.0  | 90.0             | 90.0  | 90.0  |
| 42"                                             |              | 27.7             | 41.5 | 55.3 | 69.1  | 21.6            | 32.4 | 43.2 | 54.0 | 31.8             | 47.7 | 63.6  | 79.5  | 24.9            | 37.4 | 49.9 | 62.3  | 54.2             | 81.0  | 90.0  | 90.0  | 42.8            | 64.2  | 85.6  | 90.0  | 81.2             | 90.0  | 90.0  |
| 48"                                             |              | 24.2             | 36.3 | 48.4 | 60.5  | –               | 28.3 | 37.8 | 47.2 | 27.8             | 41.7 | 55.6  | 69.5  | 21.8            | 32.7 | 43.6 | 54.5  | 47.5             | 70.9  | 90.0  | 90.0  | 37.5            | 56.2  | 74.9  | 90.0  | 71.1             | 90.0  | 90.0  |
| 54"                                             |              | 21.5             | 32.3 | 43.0 | 53.8  | –               | 25.2 | 33.6 | 42.0 | 24.8             | 37.1 | 49.5  | 61.9  | –               |      |      |       |                  |       |       |       |                 |       |       |       |                  |       |       |







| DOOR MULLION LOAD CAPACITY-PSF |                           |                          |                          |                                        |                          |
|--------------------------------|---------------------------|--------------------------|--------------------------|----------------------------------------|--------------------------|
| SIDELITE<br>WIDTH<br>INCHES    | FRAME<br>HEIGHT<br>INCHES | JAMB 'JD1'<br>MULL 'MD1' | JAMB 'JD1'<br>MULL 'MD2' | JAMB 'JD2'<br>JAMB 'JD3'<br>MULL 'MD3' | JAMB 'JD3'<br>MULL 'MD4' |
|                                |                           | EXT. (+)<br>INT. (-)     | EXT. (+)<br>INT. (-)     | EXT. (+)<br>INT. (-)                   | EXT. (+)<br>INT. (-)     |
| 32                             | 86-1/2                    | 120.0                    | 120.0                    | 120.0                                  | 120.0                    |
| 36                             |                           | 120.0                    | 120.0                    | 120.0                                  | 120.0                    |
| 42                             |                           | 120.0                    | 120.0                    | 120.0                                  | 120.0                    |
| 48                             |                           | 120.0                    | 120.0                    | 120.0                                  | 120.0                    |
| 54                             |                           | 120.0                    | 120.0                    | 120.0                                  | 120.0                    |
| 60                             |                           | 120.0                    | 120.0                    | 120.0                                  | 120.0                    |
| 32                             | 98-1/2                    | 112.6                    | 120.0                    | 120.0                                  | 120.0                    |
| 36                             |                           | 107.1                    | 120.0                    | 120.0                                  | 120.0                    |
| 42                             |                           | 99.7                     | 120.0                    | 120.0                                  | 120.0                    |
| 48                             |                           | 93.3                     | 120.0                    | 120.0                                  | 120.0                    |
| 54                             |                           | 87.7                     | 120.0                    | 116.1                                  | 120.0                    |
| 32                             | 110-1/2                   | 79.8                     | 120.0                    | 118.5                                  | 120.0                    |
| 36                             |                           | 75.8                     | 120.0                    | 112.6                                  | 120.0                    |
| 42                             |                           | 70.6                     | 113.6                    | 104.9                                  | 120.0                    |
| 48                             |                           | 66.1                     | 106.3                    | 98.2                                   | 120.0                    |
| 32                             | 120                       | -                        | -                        | -                                      | 90.0                     |
| 36                             |                           | -                        | -                        | -                                      | 90.0                     |
| 42                             |                           | -                        | -                        | -                                      | 90.0                     |
| 48                             |                           | -                        | -                        | -                                      | 85.1                     |

MAX. DOOR WIDTH = 45-1/2" (X)  
87-1/2" (XX)  
MAX. CL TO CL DIM. = 43-3/4" (X)  
85-3/4" (XX)

MAX. DOOR WIDTH = 49-3/4" (X)  
97-3/4" (XX)  
MAX. CL TO CL DIM. = 48" (X)  
96" (XX)

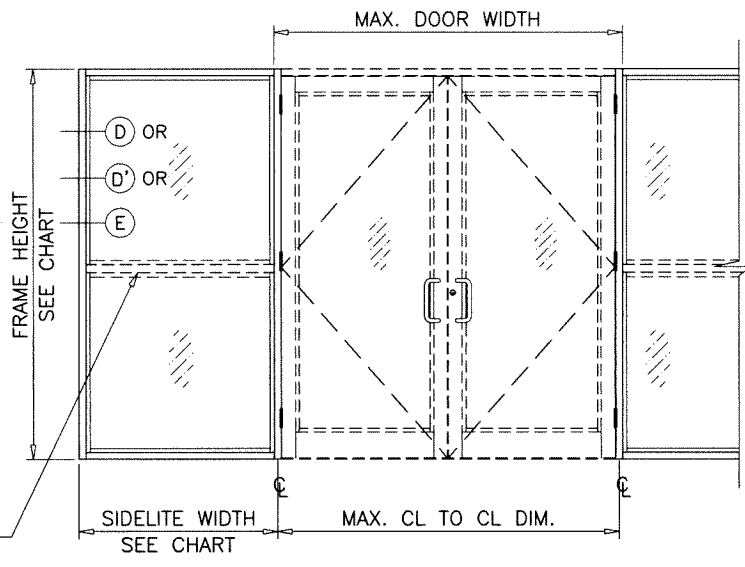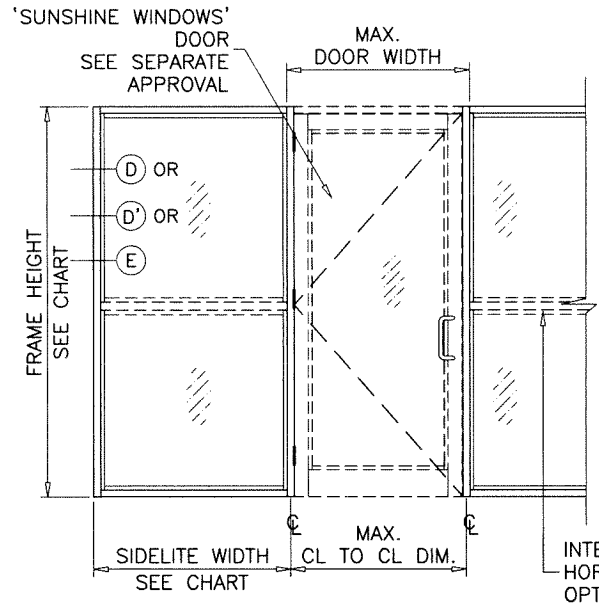

| DOOR MULLION LOAD CAPACITY-PSF |                           |                          |                          |                                        |                          |
|--------------------------------|---------------------------|--------------------------|--------------------------|----------------------------------------|--------------------------|
| SIDELITE<br>WIDTH<br>INCHES    | FRAME<br>HEIGHT<br>INCHES | JAMB 'JD1'<br>MULL 'MD1' | JAMB 'JD1'<br>MULL 'MD2' | JAMB 'JD2'<br>JAMB 'JD3'<br>MULL 'MD3' | JAMB 'JD3'<br>MULL 'MD4' |
|                                |                           | EXT. (+)<br>INT. (-)     | EXT. (+)<br>INT. (-)     | EXT. (+)<br>INT. (-)                   | EXT. (+)<br>INT. (-)     |
| 32                             | 98-1/2                    | 90.0                     | 90.0                     | 90.0                                   | 90.0                     |
| 36                             |                           | 90.0                     | 90.0                     | 90.0                                   | 90.0                     |
| 42                             |                           | 90.0                     | 90.0                     | 90.0                                   | 90.0                     |
| 48                             |                           | 90.0                     | 90.0                     | 90.0                                   | 90.0                     |
| 54                             |                           | 87.7                     | 90.0                     | 90.0                                   | 90.0                     |
| 32                             | 110-1/2                   | 79.8                     | 90.0                     | 90.0                                   | 90.0                     |
| 36                             |                           | 75.8                     | 90.0                     | 90.0                                   | 90.0                     |
| 42                             |                           | 70.6                     | 90.0                     | 90.0                                   | 90.0                     |
| 48                             |                           | 66.1                     | 90.0                     | 90.0                                   | 90.0                     |
| 32                             | 114                       | 72.6                     | 90.0                     | 90.0                                   | 90.0                     |
| 36                             |                           | 69.1                     | 90.0                     | 90.0                                   | 90.0                     |
| 42                             |                           | 64.3                     | 90.0                     | 90.0                                   | 90.0                     |
| 48                             |                           | 60.2                     | 90.0                     | 90.0                                   | 90.0                     |
| 32                             | 120                       | 62.3                     | 90.0                     | 90.0                                   | 90.0                     |
| 36                             |                           | 59.2                     | 90.0                     | 90.0                                   | 90.0                     |
| 42                             |                           | 55.2                     | 88.7                     | 89.1                                   | 90.0                     |
| 48                             |                           | 51.6                     | 83.0                     | 83.4                                   | 90.0                     |
| 32                             | 144                       | -                        | -                        | -                                      | 90.0                     |
| 36                             |                           | -                        | -                        | -                                      | 89.8                     |
| 42                             |                           | -                        | -                        | -                                      | 83.6                     |
| 48                             |                           | -                        | -                        | -                                      | 78.3                     |

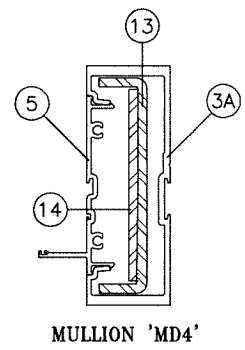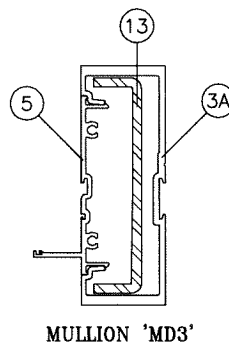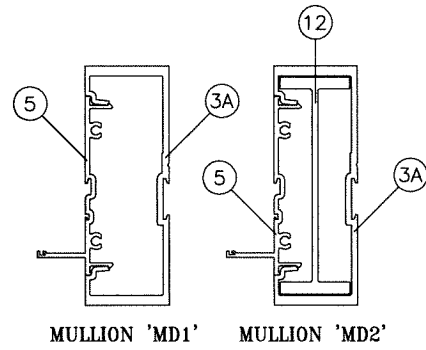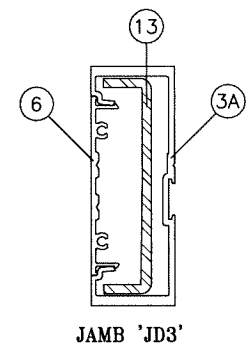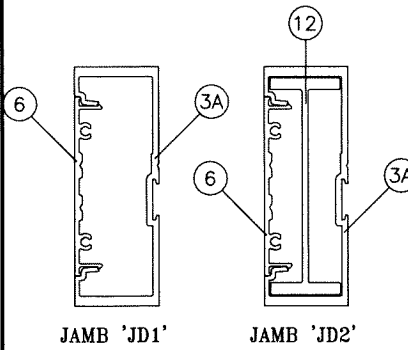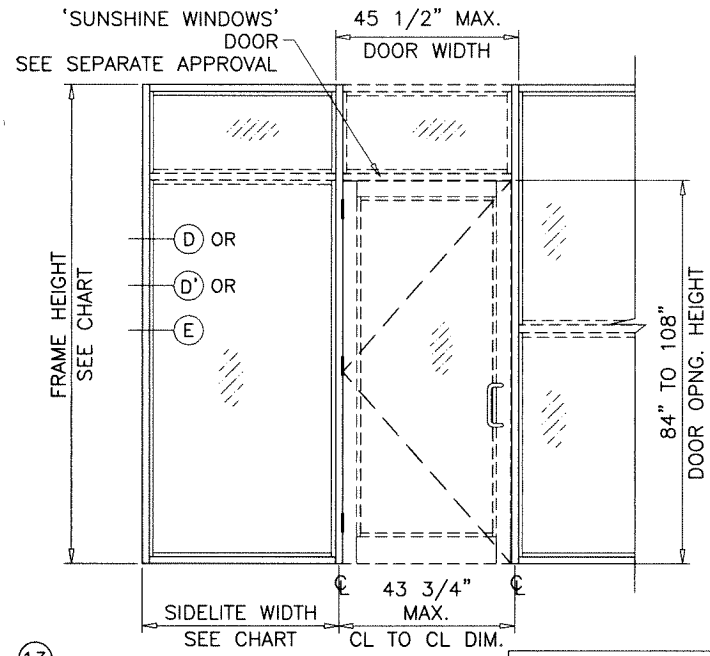

| Ix IN^4 | Sx IN^3 |
|---------|---------|
| 6.570   | 2.7226  |
| 10.6577 | 3.8057  |


| ALUMINUM               | Ix IN^4 | Sx IN^3 |
|------------------------|---------|---------|
| STEEL                  | 6.570   | 2.7226  |
| TOTAL                  | 2.7506  | 1.2224  |
| Ix ALUM + Ix STL X 2.9 | 14.5467 |         |

| Ix IN^4 | Sx IN^3 |
|---------|---------|
| 6.7195  | 2.6757  |
| 10.8072 | 4.4788  |

| ALUMINUM               | Ix IN^4 | Sx IN^3 |
|------------------------|---------|---------|
| STEEL                  | 6.7195  | 2.6757  |
| TOTAL                  | 2.7506  | 1.224   |
| Ix ALUM + Ix STL X 2.9 | 14.6962 |         |

| ALUMINUM               | Ix IN^4 | Sx IN^3 |
|------------------------|---------|---------|
| STEEL                  | 6.7195  | 2.6757  |
| TOTAL                  | 3.7533  | 1.668   |
| Ix ALUM + Ix STL X 2.9 | 17.6041 |         |

DOOR-WINDOW WALL  
TRANSITION MULLION

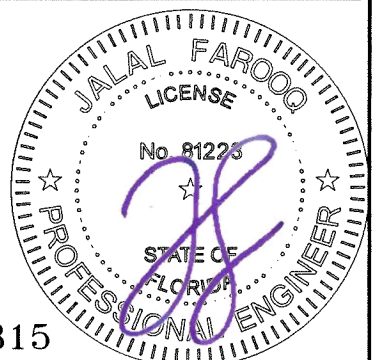

Sealed: 9/28/2026

FL #37315

**af c**  
**AL-FAROOQ CORPORATION**  
ENGINEERS & PRODUCT DEVELOPMENT  
9360 SUNSET DRIVE, SUITE 220  
MIAMI, FLORIDA 33173  
TEL. (305) 262-6978  
FAX. (305) 262-6978  
STORE 21-01F-SW

SERIES 8000 ALUM WINDOW WALL SYSTEM (L.M.I.)  
**Sunshine Windows Manufacturing, Inc.**  
1785 West 33rd Place  
Hialeah, FL 33012  
Tel. (305) 364-9952 Fax. (305) 828-5118

revisions:  
no date by description  
date: 01-07-21  
scale: -  
dr. by: TARIQ  
chk. by:  
drawing no.  
**21-01F**  
sheet 6 of 12










| DOOR MULLION HEAD ANCHOR LOAD CAPACITY – PSF |                      |                        |                       |                    |                    |                    |
|----------------------------------------------|----------------------|------------------------|-----------------------|--------------------|--------------------|--------------------|
| NOMINAL DIMS.                                |                      |                        |                       | 'C4'               | 'C5'               | 'C6'               |
| WIDTH (W1)<br>INCHES                         | WIDTH (W2)<br>INCHES | FRAME HEIGHT<br>INCHES | DOOR HEIGHT<br>INCHES | EXT.(+)<br>INT.(–) | EXT.(+)<br>INT.(–) | EXT.(+)<br>INT.(–) |
| 85–3/4                                       | 30                   | 96                     | 84                    | 89.6               | 90.0               | 90.0               |
|                                              | 36                   |                        |                       | 85.0               | 90.0               | 90.0               |
|                                              | 42                   |                        |                       | 80.8               | 90.0               | 90.0               |
|                                              | 48                   |                        |                       | 77.0               | 90.0               | 90.0               |
|                                              | 54                   |                        |                       | 73.6               | 90.0               | 90.0               |
|                                              | 60                   |                        |                       | 70.4               | 88.0               | 90.0               |
|                                              | 30                   | 102                    |                       | 86.0               | 90.0               | 90.0               |
|                                              | 36                   |                        |                       | 81.5               | 90.0               | 90.0               |
|                                              | 42                   |                        |                       | 77.4               | 90.0               | 90.0               |
|                                              | 48                   |                        |                       | 73.8               | 90.0               | 90.0               |
|                                              | 54                   |                        |                       | 70.4               | 88.0               | 90.0               |
|                                              | 30                   | 108                    |                       | 82.7               | 90.0               | 90.0               |
|                                              | 36                   |                        |                       | 78.3               | 90.0               | 90.0               |
|                                              | 42                   |                        |                       | 74.3               | 90.0               | 90.0               |
|                                              | 48                   |                        |                       | 70.8               | 88.4               | 90.0               |
|                                              | 30                   | 114                    |                       | 79.7               | 90.0               | 90.0               |
|                                              | 36                   |                        |                       | 75.4               | 90.0               | 90.0               |
|                                              | 42                   |                        |                       | 71.5               | 89.4               | 90.0               |
|                                              | 48                   |                        |                       | 68.0               | 85.0               | 90.0               |
|                                              | 30                   | 120                    |                       | 76.9               | 90.0               | 90.0               |
|                                              | 36                   |                        |                       | 72.6               | 90.0               | 90.0               |
|                                              | 42                   |                        |                       | 68.9               | 86.1               | 90.0               |
|                                              | 48                   |                        |                       | 65.4               | 81.8               | 90.0               |
|                                              | 85–3/4               | 30                     |                       | 102                | 90                 | 84.1               |
| 36                                           |                      | 79.7                   | 90.0                  |                    |                    | 90.0               |
| 42                                           |                      | 75.8                   | 90.0                  |                    |                    | 90.0               |
| 48                                           |                      | 72.3                   | 90.0                  |                    |                    | 90.0               |
| 54                                           |                      | 69.1                   | 86.4                  |                    |                    | 90.0               |
| 30                                           |                      | 108                    | 80.9                  | 90.0               |                    | 90.0               |
| 36                                           |                      |                        | 76.7                  | 90.0               |                    | 90.0               |
| 42                                           |                      |                        | 72.9                  | 90.0               |                    | 90.0               |
| 48                                           |                      |                        | 69.4                  | 86.8               |                    | 90.0               |
| 30                                           |                      | 114                    | 78.0                  | 90.0               |                    | 90.0               |
| 36                                           |                      |                        | 73.9                  | 90.0               |                    | 90.0               |
| 42                                           |                      |                        | 70.1                  | 87.7               |                    | 90.0               |
| 48                                           |                      |                        | 66.8                  | 83.5               |                    | 90.0               |
| 30                                           |                      | 120                    | 75.3                  | 90.0               |                    | 90.0               |
| 36                                           |                      |                        | 71.2                  | 89.1               |                    | 90.0               |
| 42                                           |                      |                        | 67.6                  | 84.5               |                    | 90.0               |
| 48                                           |                      |                        | 64.3                  | 80.4               |                    | 90.0               |

| DOOR MULLION HEAD ANCHOR LOAD CAPACITY – PSF |                      |                        |                       |                    |                    |                    |
|----------------------------------------------|----------------------|------------------------|-----------------------|--------------------|--------------------|--------------------|
| NOMINAL DIMS.                                |                      |                        |                       | 'C4'               | 'C5'               | 'C6'               |
| WIDTH (W1)<br>INCHES                         | WIDTH (W2)<br>INCHES | FRAME HEIGHT<br>INCHES | DOOR HEIGHT<br>INCHES | EXT.(+)<br>INT.(–) | EXT.(+)<br>INT.(–) | EXT.(+)<br>INT.(–) |
| 85–3/4                                       | 30                   | 108                    | 96                    | 79.2               | 90.0               | 90.0               |
|                                              | 36                   |                        |                       | 75.1               | 90.0               | 90.0               |
|                                              | 42                   |                        |                       | 71.5               | 89.3               | 90.0               |
|                                              | 48                   |                        |                       | 68.1               | 85.2               | 90.0               |
|                                              | 30                   | 114                    |                       | 76.4               | 90.0               | 90.0               |
|                                              | 36                   |                        |                       | 72.4               | 90.0               | 90.0               |
|                                              | 42                   |                        |                       | 68.8               | 86.0               | 90.0               |
|                                              | 48                   |                        |                       | 65.6               | 82.0               | 90.0               |
|                                              | 30                   | 120                    |                       | 73.8               | 90.0               | 90.0               |
|                                              | 36                   |                        |                       | 69.9               | 87.4               | 90.0               |
|                                              | 42                   |                        |                       | 66.4               | 83.0               | 90.0               |
|                                              | 48                   |                        |                       | 63.2               | 79.0               | 90.0               |
| 85–3/4                                       | 30                   | 114                    | 102                   | 74.9               | 90.0               | 90.0               |
|                                              | 36                   |                        |                       | 71.0               | 88.8               | 90.0               |
|                                              | 42                   |                        |                       | 67.6               | 84.5               | 90.0               |
|                                              | 48                   |                        |                       | 64.4               | 80.5               | 90.0               |
|                                              | 30                   | 120                    |                       | 72.4               | 90.0               | 90.0               |
|                                              | 36                   |                        |                       | 68.6               | 85.7               | 90.0               |
|                                              | 42                   |                        |                       | 65.2               | 81.5               | 90.0               |
|                                              | 48                   |                        |                       | 62.1               | 77.7               | 90.0               |
| 85–3/4                                       | 30                   | 120                    | 110–1/2               | 70.4               | 88.0               | 90.0               |
|                                              | 36                   |                        |                       | 66.8               | 83.5               | 90.0               |
|                                              | 42                   |                        |                       | 63.6               | 79.5               | 90.0               |
|                                              | 48                   |                        |                       | 60.7               | 75.9               | 90.0               |

INTERPOLATION BETWEEN WIDTHS OR HEIGHTS ALLOWED.

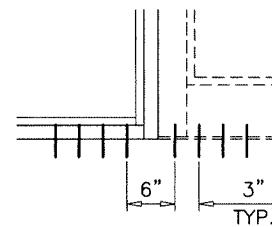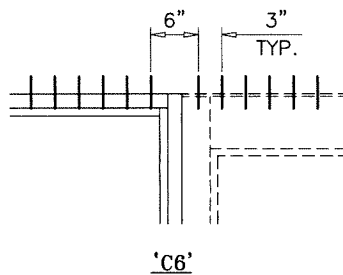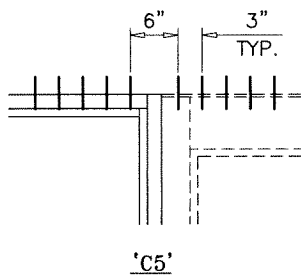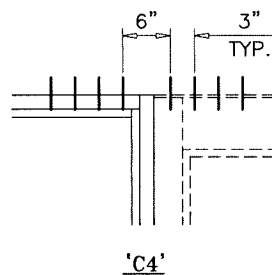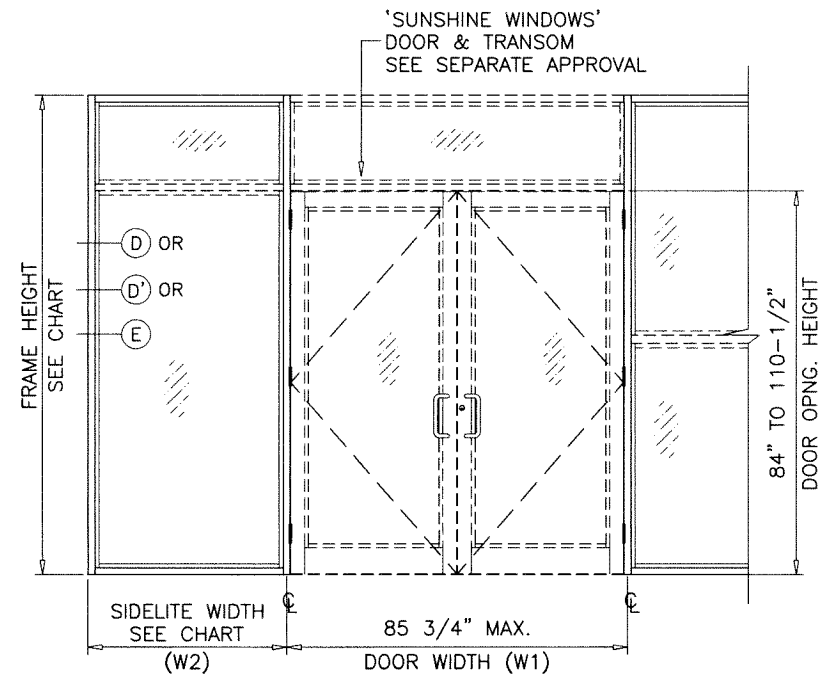

'C4' AT SILL ALL CASES

ANCHORS TYPES: SEE SHEET 8 FOR DESCRIPTION

C4 = (4) ANCHORS TYPE 'C' AT EACH SIDE OF DOOR MULLION

C5 = (5) ANCHORS TYPE 'C' AT EACH SIDE OF DOOR MULLION

C6 = (6) ANCHORS TYPE 'C' AT EACH SIDE OF DOOR MULLION

ALL OTHER ANCHORS TO BE SPACED AS PER ELEVATION.

## TRANSITION MULLION ANCHORS



Sealed: 9/28/2026

FL #37315

**AL-FAROOQ CORPORATION**  
ENGINEERS & PRODUCT DEVELOPMENT  
9360 SUNSET DRIVE, SUITE 220  
MIAMI, FLORIDA 33173  
TEL. (305) 264-8100 FAX. (305) 262-6978

SERIES 8000 ALUM WINDOW WALL SYSTEM (L.M.I.)  
**Sunshine Windows Manufacturing, Inc.**  
1785 West 33rd Place  
Hialeah, FL. 33012  
Tel. (305) 364-9952 Fax. (305) 828-5118

| no | date | by | description |
|----|------|----|-------------|
|    |      |    |             |
|    |      |    |             |
|    |      |    |             |

|                |          |               |          |
|----------------|----------|---------------|----------|
| date: 01-07-21 | scale: - | dr. by: TARIQ | chk. by: |
|----------------|----------|---------------|----------|

drawing no.

21-01F






sheet 7 of 12

STORE 21-01F-SW

| DOOR MULLION HEAD ANCHOR LOAD CAPACITY – PSF |                      |                        |                       |                    |                    |                    |
|----------------------------------------------|----------------------|------------------------|-----------------------|--------------------|--------------------|--------------------|
| NOMINAL DIMS.                                |                      |                        |                       | 'C4'               | 'C5'               | 'C6'               |
| WIDTH (W1)<br>INCHES                         | WIDTH (W2)<br>INCHES | FRAME HEIGHT<br>INCHES | DOOR HEIGHT<br>INCHES | EXT.(+)<br>INT.(–) | EXT.(+)<br>INT.(–) | EXT.(+)<br>INT.(–) |
| 96                                           | 30                   | 96                     | 84                    | 82.4               | 90.0               | 90.0               |
|                                              | 36                   |                        |                       | 78.5               | 90.0               | 90.0               |
|                                              | 42                   |                        |                       | 74.9               | 90.0               | 90.0               |
|                                              | 48                   |                        |                       | 71.7               | 89.6               | 90.0               |
|                                              | 54                   |                        |                       | 68.7               | 85.8               | 90.0               |
|                                              | 60                   |                        |                       | 65.9               | 82.4               | 90.0               |
|                                              | 30                   | 102                    |                       | 79.2               | 90.0               | 90.0               |
|                                              | 36                   |                        |                       | 75.3               | 90.0               | 90.0               |
|                                              | 42                   |                        |                       | 71.8               | 89.8               | 90.0               |
|                                              | 48                   |                        |                       | 68.7               | 85.8               | 90.0               |
|                                              | 54                   |                        |                       | 65.8               | 82.2               | 90.0               |
|                                              | 30                   | 108                    |                       | 76.2               | 90.0               | 90.0               |
|                                              | 36                   |                        |                       | 72.4               | 90.0               | 90.0               |
|                                              | 42                   |                        |                       | 69.0               | 86.3               | 90.0               |
|                                              | 48                   |                        |                       | 65.9               | 82.4               | 90.0               |
|                                              | 30                   | 114                    |                       | 73.4               | 90.0               | 90.0               |
|                                              | 36                   |                        |                       | 69.8               | 87.2               | 90.0               |
|                                              | 42                   |                        |                       | 66.4               | 83.0               | 90.0               |
|                                              | 48                   |                        |                       | 63.4               | 79.2               | 90.0               |
|                                              | 30                   | 120                    |                       | 70.9               | 88.6               | 90.0               |
|                                              | 36                   |                        |                       | 67.3               | 84.1               | 90.0               |
|                                              | 42                   |                        |                       | 64.0               | 80.0               | 90.0               |
|                                              | 48                   |                        |                       | 61.0               | 76.3               | 90.0               |
|                                              | 96                   | 30                     |                       | 102                | 90                 | 77.3               |
| 36                                           |                      | 73.7                   | 90.0                  |                    |                    | 90.0               |
| 42                                           |                      | 70.3                   | 87.9                  |                    |                    | 90.0               |
| 48                                           |                      | 67.3                   | 84.1                  |                    |                    | 90.0               |
| 54                                           |                      | 64.5                   | 80.6                  |                    |                    | 90.0               |
| 30                                           |                      | 108                    | 74.5                  | 90.0               |                    | 90.0               |
| 36                                           |                      |                        | 70.9                  | 88.6               |                    | 90.0               |
| 42                                           |                      |                        | 67.6                  | 84.5               |                    | 90.0               |
| 48                                           |                      |                        | 64.6                  | 80.8               |                    | 90.0               |
| 30                                           |                      | 114                    | 71.8                  | 89.8               |                    | 90.0               |
| 36                                           |                      |                        | 68.3                  | 85.4               |                    | 90.0               |
| 42                                           |                      |                        | 65.1                  | 81.4               |                    | 90.0               |
| 48                                           |                      |                        | 62.2                  | 77.7               |                    | 90.0               |
| 30                                           |                      | 120                    | 69.4                  | 86.7               |                    | 90.0               |
| 36                                           |                      |                        | 65.9                  | 82.4               |                    | 90.0               |
| 42                                           |                      |                        | 62.8                  | 78.5               |                    | 90.0               |
| 48                                           |                      |                        | 59.9                  | 74.9               |                    | 89.9               |

| DOOR MULLION HEAD ANCHOR LOAD CAPACITY – PSF |                      |                        |                       |                    |                    |                    |
|----------------------------------------------|----------------------|------------------------|-----------------------|--------------------|--------------------|--------------------|
| NOMINAL DIMS.                                |                      |                        |                       | 'C4'               | 'C5'               | 'C6'               |
| WIDTH (W1)<br>INCHES                         | WIDTH (W2)<br>INCHES | FRAME HEIGHT<br>INCHES | DOOR HEIGHT<br>INCHES | EXT.(+)<br>INT.(–) | EXT.(+)<br>INT.(–) | EXT.(+)<br>INT.(–) |
| 96                                           | 30                   | 108                    | 96                    | 72.8               | 90.0               | 90.0               |
|                                              | 36                   |                        |                       | 69.4               | 86.7               | 90.0               |
|                                              | 42                   |                        |                       | 66.3               | 82.8               | 90.0               |
|                                              | 48                   |                        |                       | 63.4               | 79.2               | 90.0               |
|                                              | 30                   | 114                    |                       | 70.3               | 87.9               | 90.0               |
|                                              | 36                   |                        |                       | 66.9               | 83.7               | 90.0               |
|                                              | 42                   |                        |                       | 63.8               | 79.8               | 90.0               |
|                                              | 48                   |                        |                       | 61.0               | 76.3               | 90.0               |
|                                              | 30                   | 120                    |                       | 68.0               | 84.9               | 90.0               |
|                                              | 36                   |                        |                       | 64.6               | 80.8               | 90.0               |
|                                              | 42                   |                        |                       | 61.6               | 77.0               | 90.0               |
|                                              | 48                   |                        |                       | 58.9               | 73.6               | 88.3               |
| 96                                           | 30                   | 114                    | 102                   | 68.8               | 86.1               | 90.0               |
|                                              | 36                   |                        |                       | 65.6               | 82.0               | 90.0               |
|                                              | 42                   |                        |                       | 62.6               | 78.3               | 90.0               |
|                                              | 48                   |                        |                       | 59.9               | 74.9               | 89.9               |
|                                              | 30                   | 120                    |                       | 66.6               | 83.2               | 90.0               |
|                                              | 36                   |                        |                       | 63.4               | 79.2               | 90.0               |
|                                              | 42                   |                        |                       | 60.5               | 75.6               | 90.0               |
|                                              | 48                   |                        |                       | 57.8               | 72.3               | 86.7               |
| 96                                           | 30                   | 120                    | 110–1/2               | 64.7               | 80.9               | 90.0               |
|                                              | 36                   |                        |                       | 61.7               | 77.1               | 90.0               |
|                                              | 42                   |                        |                       | 58.9               | 73.7               | 88.4               |
|                                              | 48                   |                        |                       | 56.4               | 70.5               | 84.6               |
| 96                                           | 30                   | 144                    | 108                   | 57.8               | 72.3               | 86.7               |
|                                              | 36                   |                        |                       | 54.9               | 68.7               | 82.4               |
|                                              | 42                   |                        |                       | 52.3               | 65.4               | 78.5               |
|                                              | 48                   |                        |                       | 49.9               | 62.4               | 74.9               |

INTERPOLATION BETWEEN WIDTHS OR HEIGHTS ALLOWED.

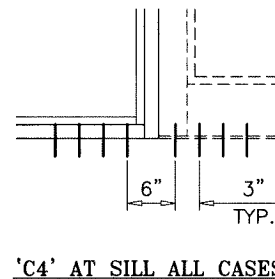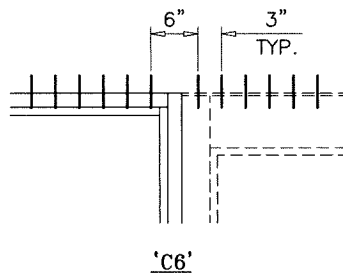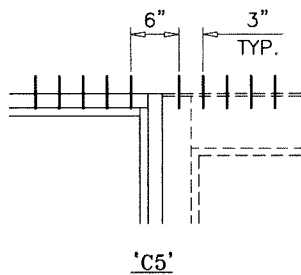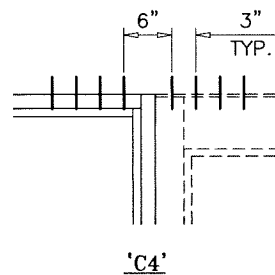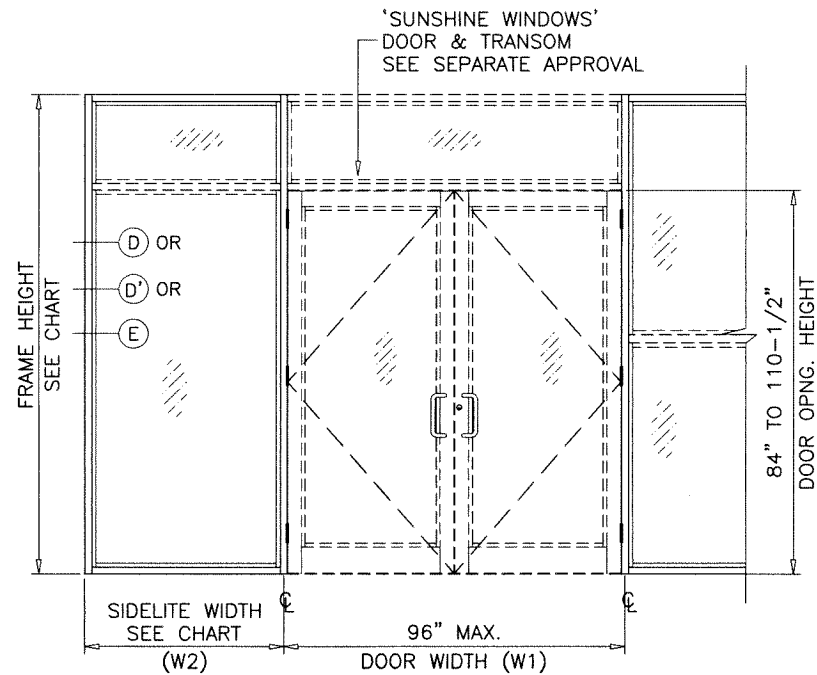

ANCHORS TYPES: SEE SHEET 8 FOR DESCRIPTION


C4 = (4) ANCHORS TYPE 'C' AT EACH SIDE OF DOOR MULLION

C5 = (5) ANCHORS TYPE 'C' AT EACH SIDE OF DOOR MULLION

C6 = (6) ANCHORS TYPE 'C' AT EACH SIDE OF DOOR MULLION

ALL OTHER ANCHORS TO BE SPACED AS PER ELEVATION.

TRANSITION MULLION ANCHORS

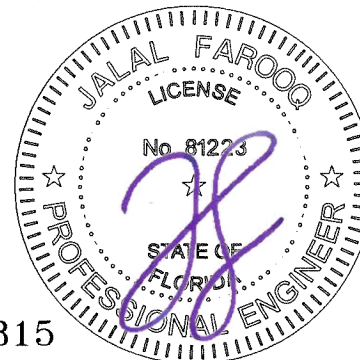

Sealed: 9/28/2026

FL #37315

SERIES 8000 ALUM WINDOW WALL SYSTEM (L.M.I.)

Sunshine Windows Manufacturing, Inc.

1785 West 33rd Place

Hialeah, FL 33012

Tel. (305) 364-9952 Fax. (305) 828-5118

Revisions:

date: 01-07-21

scale: -

dr. by: TARIQ

chk. by:

drawing no.

21-01F

sheet 7.1 of 12

AL-FAROOQ CORPORATION

ENGINEERS & PRODUCT DEVELOPMENT



9360 SUNSET DRIVE, SUITE 220

MIAMI, FLORIDA 33173

TEL. (305) 264-8100 FAX. (305) 262-6978

afC

STORE 21-01F-SW

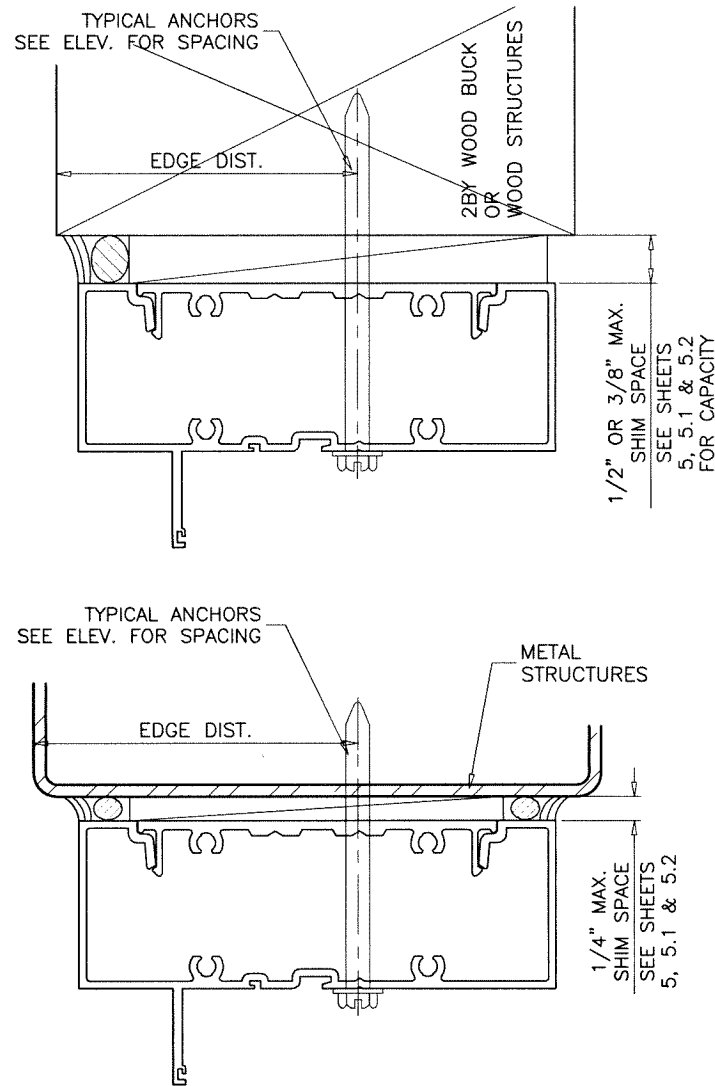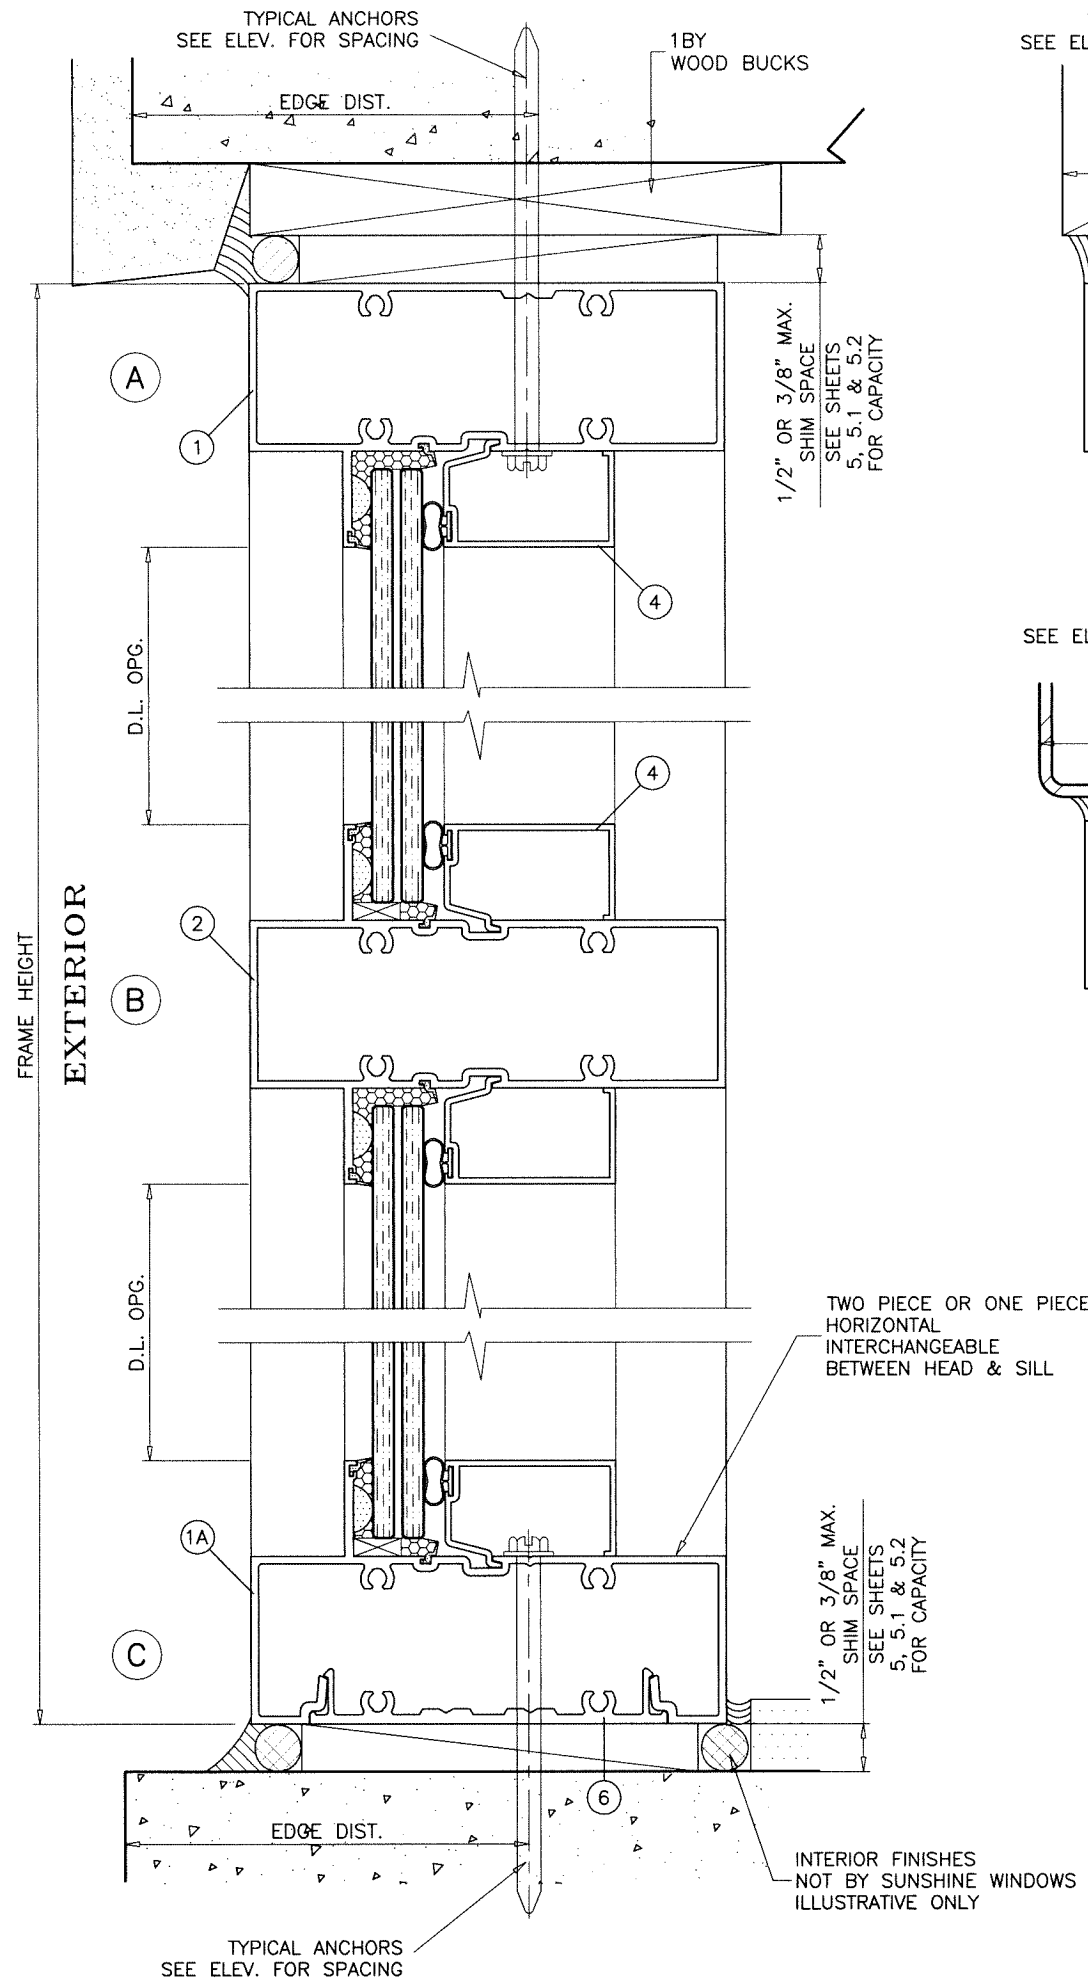

- TYPICAL ANCHORS:** SEE ELEV. FOR SPACING
- TYPE 'A'—** 1/4" DIA. ULTRACON+ BY 'DEWALT' (Fu=164 KSI, Fy=148 KSI)  
 INTO 2BY WOOD BUCKS OR WOOD STRUCTURES WITH 1-1/2" MIN. PENETRATION INTO WOOD  
 THRU 1BY WOOD BUCKS INTO CONCRETE WITH 1-1/4" MIN. EMBED INTO CONCRETE  
 DIRECTLY INTO CONCRETE WITH 1-1/4" MIN. EMBED INTO CONC.
- ANCHOR EDGE DISTANCES**  
 INTO CONCRETE AND MASONRY = 2-1/2" MIN.  
 INTO WOOD STRUCTURE = 1" MIN.
- TYPE 'B'—** 1/4" DIA. KWIK-CON II+ BY 'HILTI' (Fu=138 KSI, Fy=137 KSI)  
 INTO 2BY WOOD BUCKS OR WOOD STRUCTURES WITH 1-1/2" MIN. PENETRATION INTO WOOD  
 THRU 1BY WOOD BUCKS INTO CONCRETE WITH 1-1/4" MIN. EMBED INTO CONCRETE  
 DIRECTLY INTO CONCRETE WITH 1-1/4" MIN. EMBED INTO CONC.
- ANCHOR EDGE DISTANCES**  
 INTO CONCRETE AND MASONRY = 3" MIN.  
 INTO WOOD STRUCTURE = 1" MIN.
- TYPE 'C'—** 5/16" DIA ULTRACON BY 'DEWALT' (Fu=177 KSI, Fy=155 KSI)  
 INTO 2BY WOOD BUCKS OR WOOD STRUCTURES WITH 1-1/2" MIN. PENETRATION INTO WOOD  
 THRU 1BY WOOD BUCKS INTO CONCRETE WITH 1-1/4" MIN. EMBED INTO CONCRETE  
 DIRECTLY INTO CONCRETE WITH 1-1/4" MIN. EMBED INTO CONC.
- ANCHOR EDGE DISTANCES**  
 INTO CONCRETE AND MASONRY = 3" MIN.  
 INTO WOOD STRUCTURE = 1-1/4" MIN.
- TYPE 'D'—** 1/4" DIA. TEKS OR SELF DRILLING SCREWS ST/ST (GRADE 5 CRS)  
 INTO METAL STRUCTURES  
 (3) THREADS MIN. PENETRATION BEYOND SUBSTRATE  
 ALUMINUM: 1/8" THK. MIN. (6063-T5 MIN.)  
 STEEL: 1/8" THK. MIN. (Fy = 36 KSI MIN.)  
 (STEEL IN CONTACT WITH ALUMINUM TO BE PLATED OR PAINTED)
- ANCHOR EDGE DISTANCES**  
 INTO METAL STRUCTURE = 1/2" MIN.
- WOOD AT HEAD, SILL OR JAMBS SG = 0.55 MIN.  
 CONCRETE AT HEAD, SILL OR JAMBS f'c = 3000 PSI MIN.  
 C-90 HOLLOW/FILLED BLOCK AT JAMBS f'm = 2000 PSI MIN.


#### SEALANTS:

ALL FRAME CORNERS, JOINTS, MULLION SEAMS AND PERIMETER OF GLAZING BEAD TO FRAME SEALED WITH SILICONE SEALANT.

WOOD BUCKS AND METAL STRUCTURES NOT BY 'SUNSHINE WDW.'  
 MUST SUPPORT LOADS IMPOSED BY GLAZING SYSTEM AND  
 TRANSFER THEM TO THE BUILDING STRUCTURE.

Sealed: 9/28/2026

FL #37315

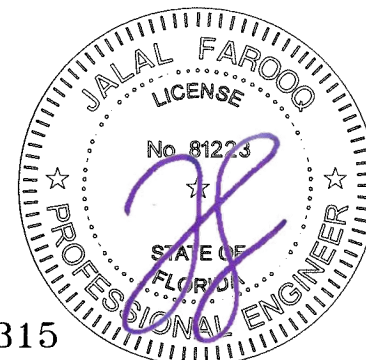

**AL-FAROOQ CORPORATION**  
 ENGINEERS & PRODUCT DEVELOPMENT  
 9360 SUNSET DRIVE, SUITE 220  
 MIAMI, FLORIDA 33173  
 TEL. (305) 264-8100 FAX. (305) 262-6978

STORE 21-01F-SW

---

SERIES 8000 ALUM WINDOW WALL SYSTEM (L.M.I.)  
**Sunshine Windows Manufacturing, Inc.**  
 1785 West 33rd Place  
 Hialeah, FL 33012  
 Tel. (305) 364-9952 Fax. (305) 828-5118

revisions:


| no | date | by | description |
|----|------|----|-------------|
|    |      |    |             |
|    |      |    |             |
|    |      |    |             |
|    |      |    |             |

date: 01-07-21  
 scale: 1/2" = 1"  
 dr. by: TARIQ  
 chk. by:

---

drawing no.  
**21-01F**  
 sheet 8 of 12

FL #37315

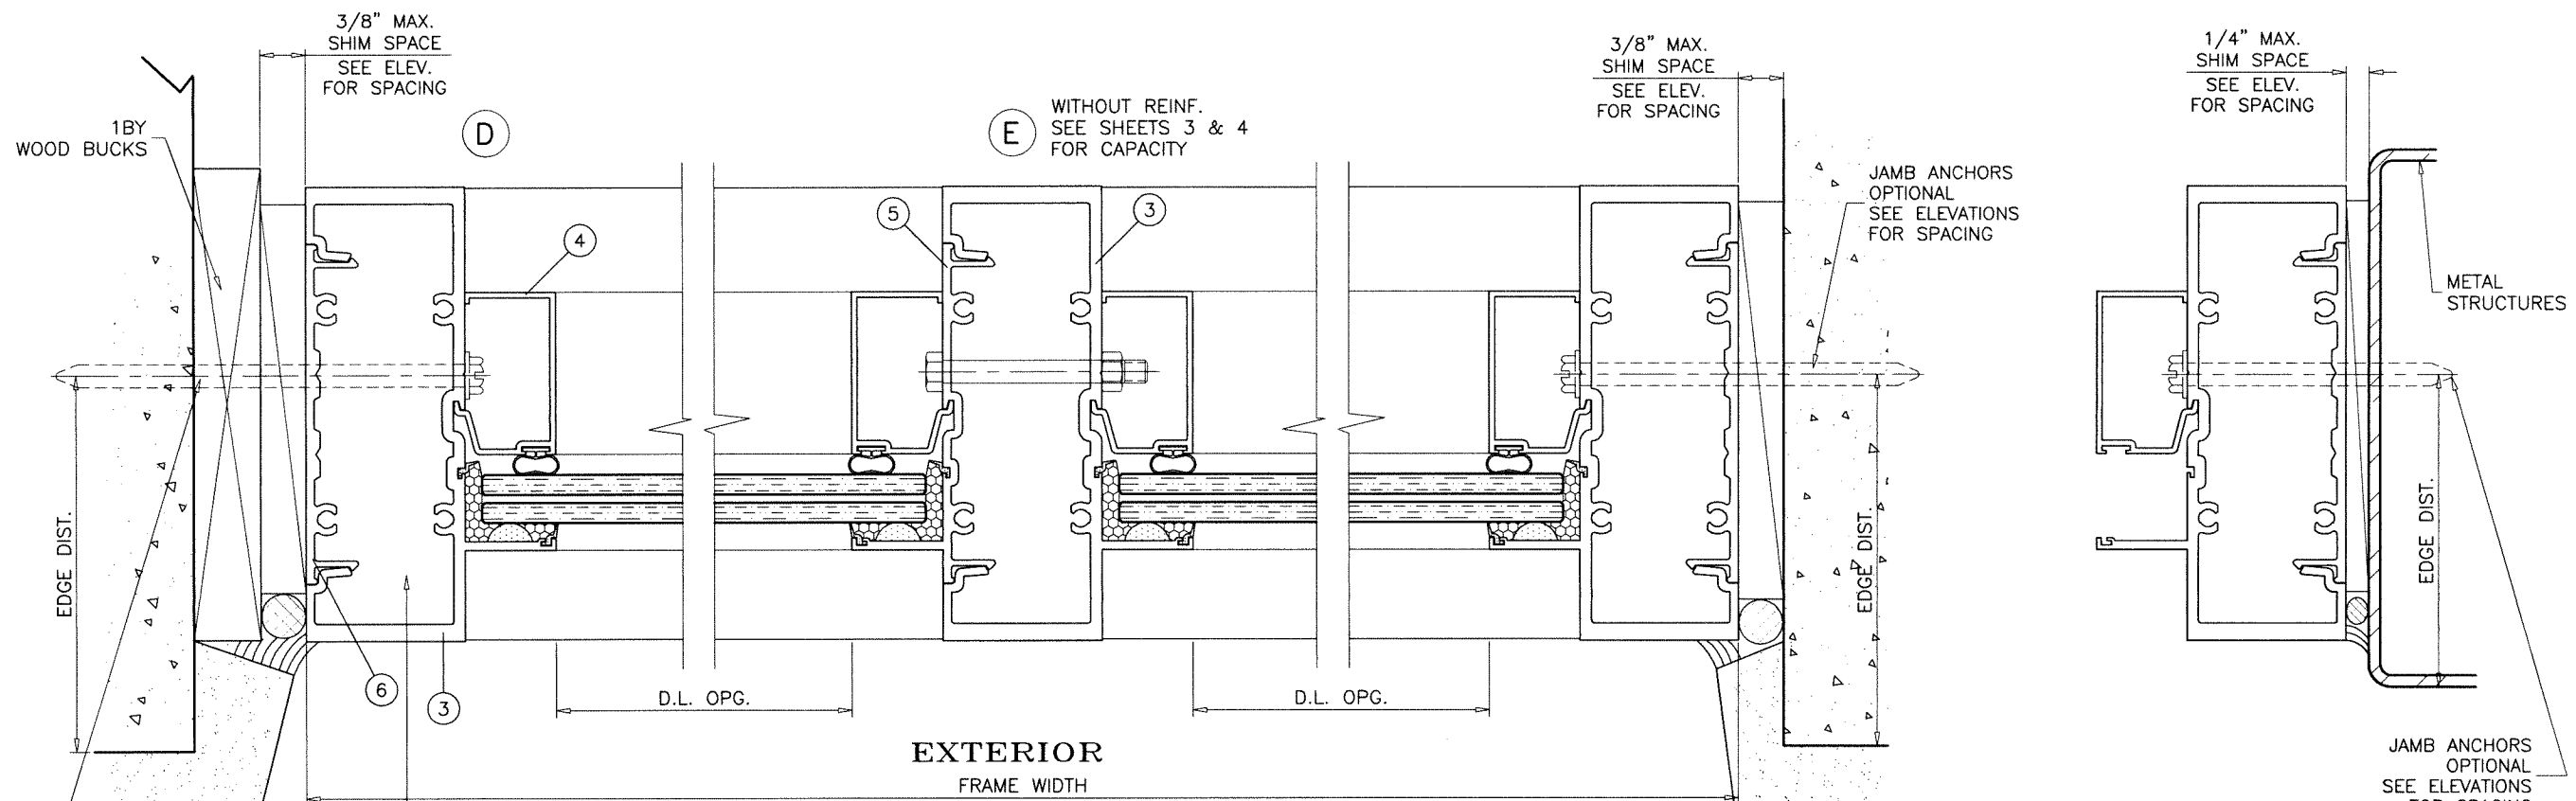

EXTERIOR  
FRAME WIDTH

JAMB ANCHORS  
OPTIONAL  
SEE ELEVATIONS  
FOR SPACING

ANCHORED JAMBS  
DO NOT REQUIRE REINFORCING

UNANCHORED JAMBS  
MAY REQUIRE REINFORCING  
SEE CHARTS

D' ALUM REINF.  
SEE SHEETS 3 & 4  
FOR CAPACITY

1/4" DIA. BOLTS WITH NUTS  
AT 6" FROM ENDS  
AND 18-1/2" O.C. MAX.

E ALUM REINF.  
SEE SHEETS 3 & 4  
FOR CAPACITY

E STEEL REINF.  
SEE SHEETS 3 & 4  
FOR CAPACITY

GAP  
1-1/8" MAX.  
3/8" MIN.

SILICONE  
DOWSIL 790  
DEPTH = 1/4" MIN.

FINISHES  
NOT BY 'SUNSHINE WINDOWS'  
ILLUSTRATIVE ONLY

JAMB ANCHORS  
OPTIONAL  
SEE ELEVATIONS  
FOR SPACING

METAL  
STRUCTURES

SERIES 8000 ALUM WINDOW WALL SYSTEM (L.M.I.)

Sunshine Windows Manufacturing, Inc.

1785 West 33rd Place

Hialeah, FL 33012

Tel. (305) 364-9952

Fax. (305) 828-5118

AL-FAROOQ CORPORATION

ENGINEERS & PRODUCT DEVELOPMENT

9360 SUNSET DRIVE, SUITE 220

MIAMI, FLORIDA 33173

TEL. (305) 264-8100 FAX. (305) 262-6978

STORE 21-01F-SW

revisions:  
no. date by description

date: 01-07-21

scale: 1/2" = 1"

dr. by: TARIQ

chk. by:


drawing no.




21-01F

sheet 9 of 12

Sealed: 9/28/2026

FL #37315

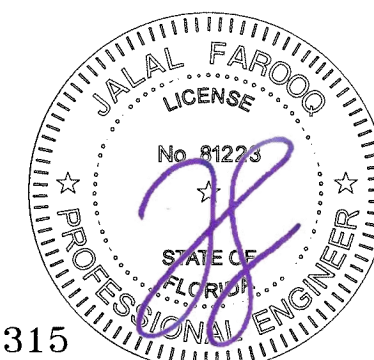

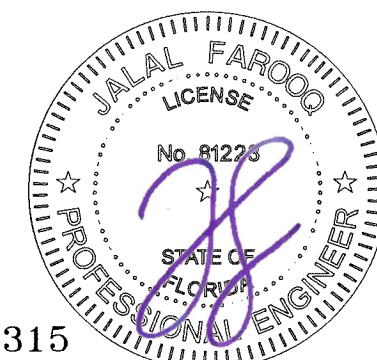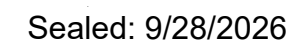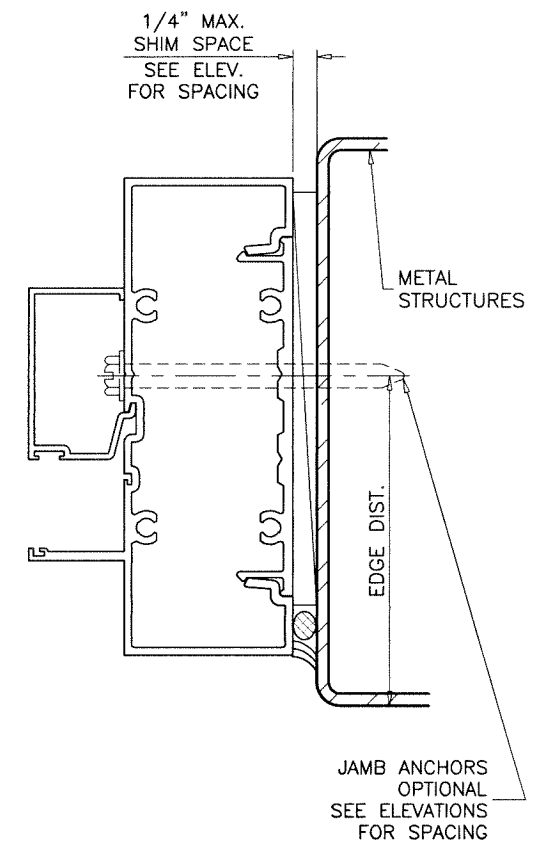

FL #37315

**AL-FAROOQ CORPORATION**  
ENGINEERS & PRODUCT DEVELOPMENT  
9360 SUNSET DRIVE, SUITE 220  
MIAMI, FLORIDA 33173 (C.A.N. 3538)  
TEL. (305) 264-8100 FAX. (305) 262-6978

**SERIES 8000 ALUM WINDOW WALL SYSTEM (L.M.I.)**

**Sunshine Windows Manufacturing, Inc.**  
1785 West 33rd Place  
Hialeah, FL. 33012

Tel. (305) 364-9952 Fax. (305) 828-5118




[illegible]

date: 01-07-21  
scale: 1/2" = 1"  
dr. by: TARIQ  
chk. by:

drawing no.  
21-01F





sheet 9.1 of 12

STORE\21-01F-SW

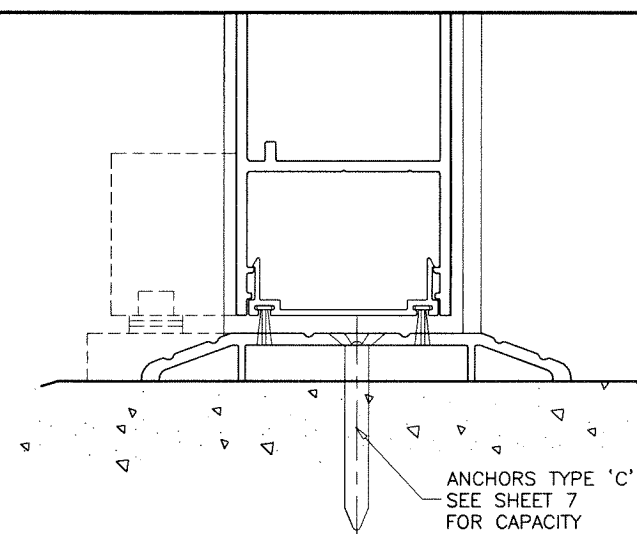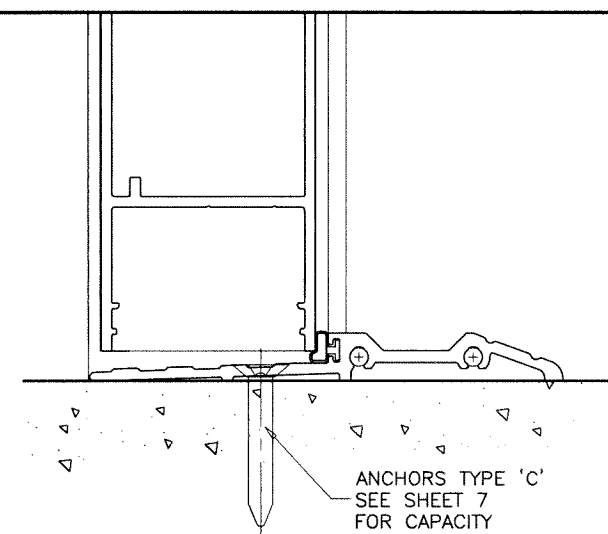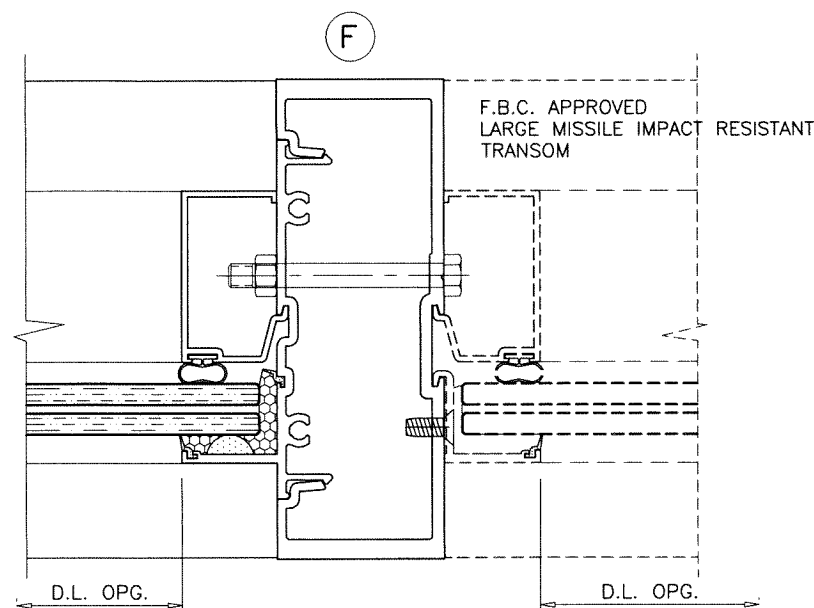


SEE SEPARATE APPROVAL FOR DESIGN LOAD  
CAPACITY OF DOORS AND DOOR ANCHORS.

LOWER VALUES FROM DOORS APPROVAL  
OR STOREFRONT SYSTEM CAPACITY CHARTS  
WILL APPLY TO ENTIRE SYSTEM.

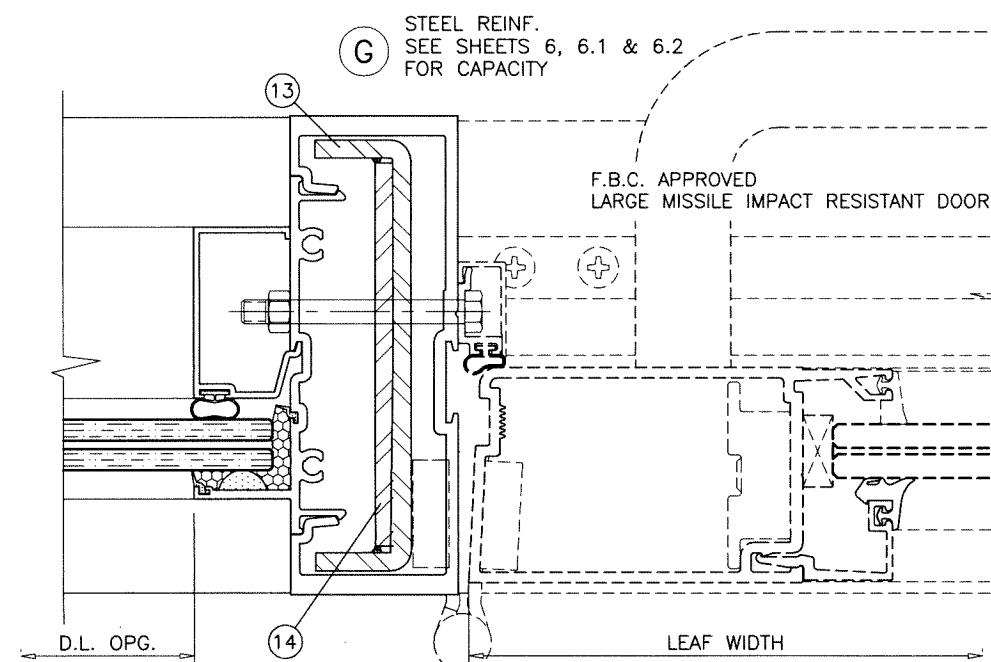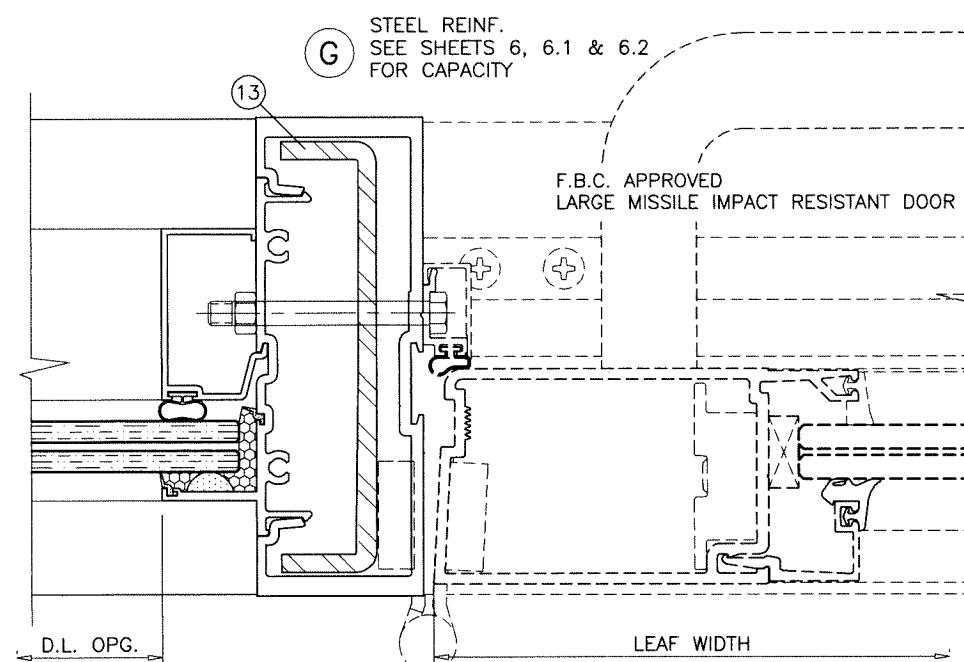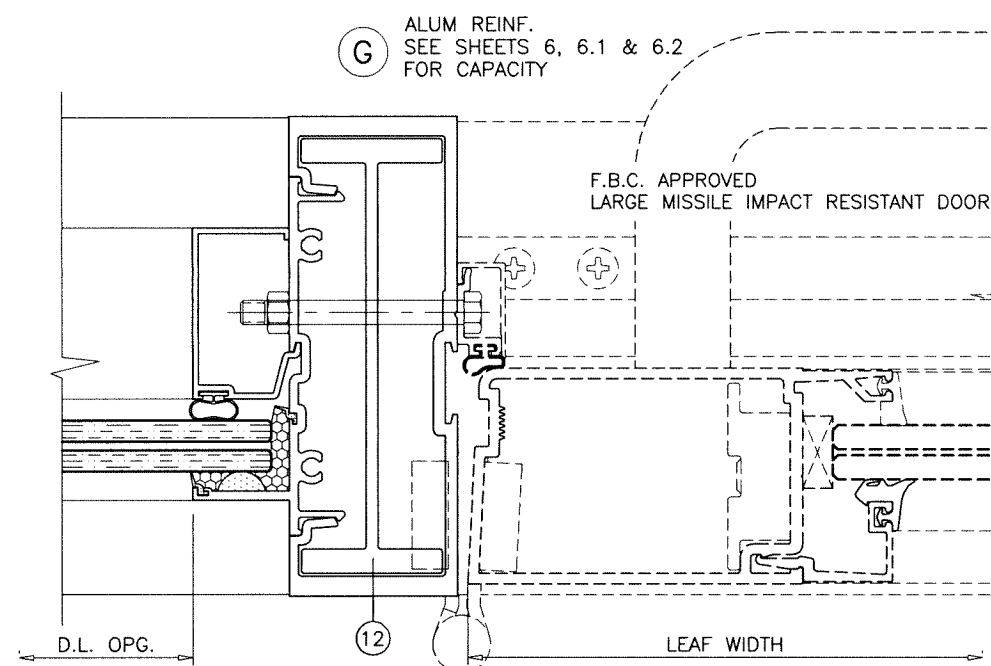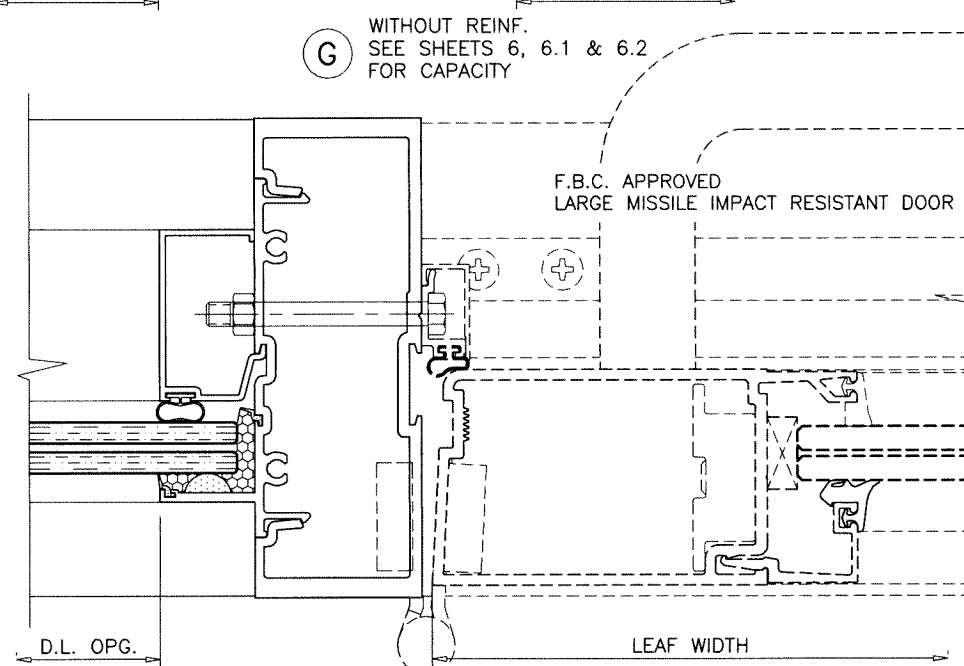

FL #37315

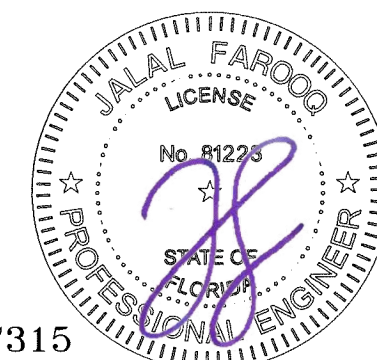




Sealed: 9/28/2026

**AL-FAROOQ CORPORATION**  
ENGINEERS & PRODUCT DEVELOPMENT  
9360 SUNSET DRIVE, SUITE 220  
MIAMI, FLORIDA 33173 (C.A.N. 3538)  
TEL. (305) 264-8100 FAX. (305) 262-6978

SERIES 8000 ALUM WINDOW WALL SYSTEM (L.M.I.)

**Sunshine Windows Manufacturing, Inc.**  
1785 West 33rd Place  
Hialeah, FL. 33012  
Tel. (305) 364-9952 Fax. (305) 828-5118


|                    |            |                     |
|--------------------|------------|---------------------|
| date: 01-07-21     | revisions: |                     |
| scale: 1/2" = 1"   | no         | date by description |
| dr. by: TARIQ      |            |                     |
| chk. by:           |            |                     |
| drawing no. 21-01F |            |                     |
| sheet 10 of 12     |            |                     |

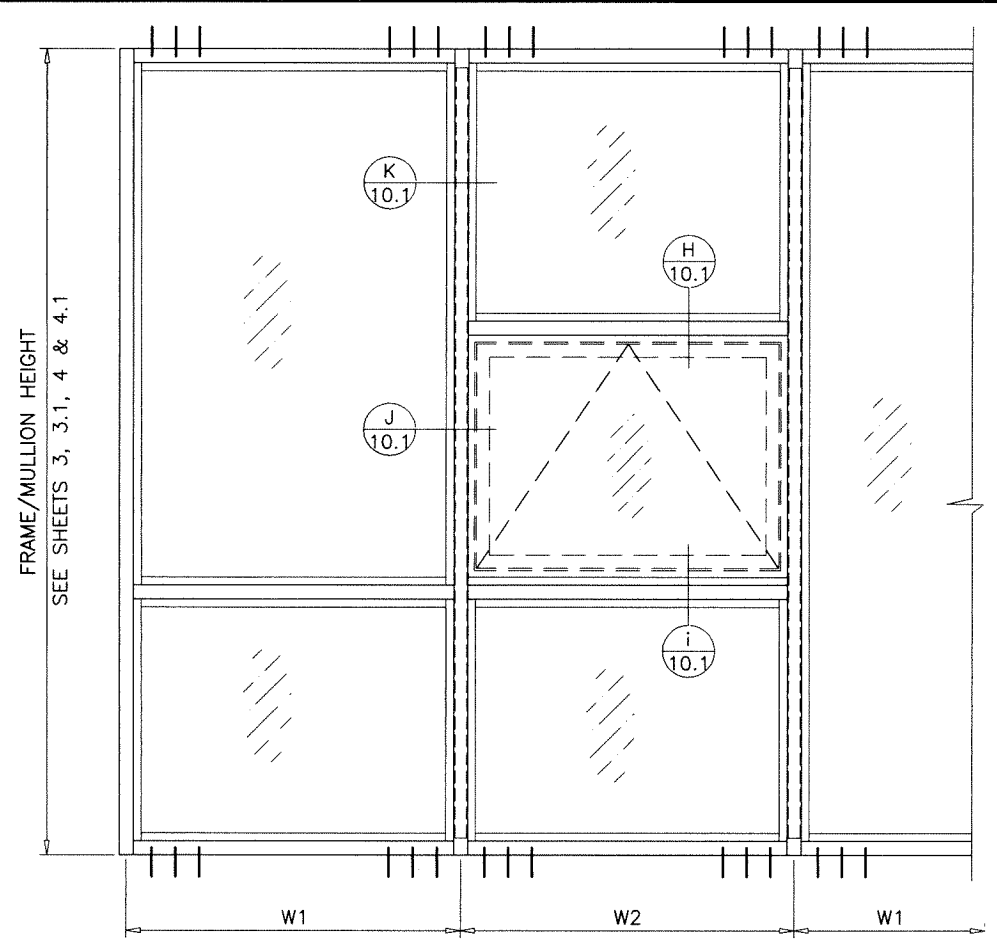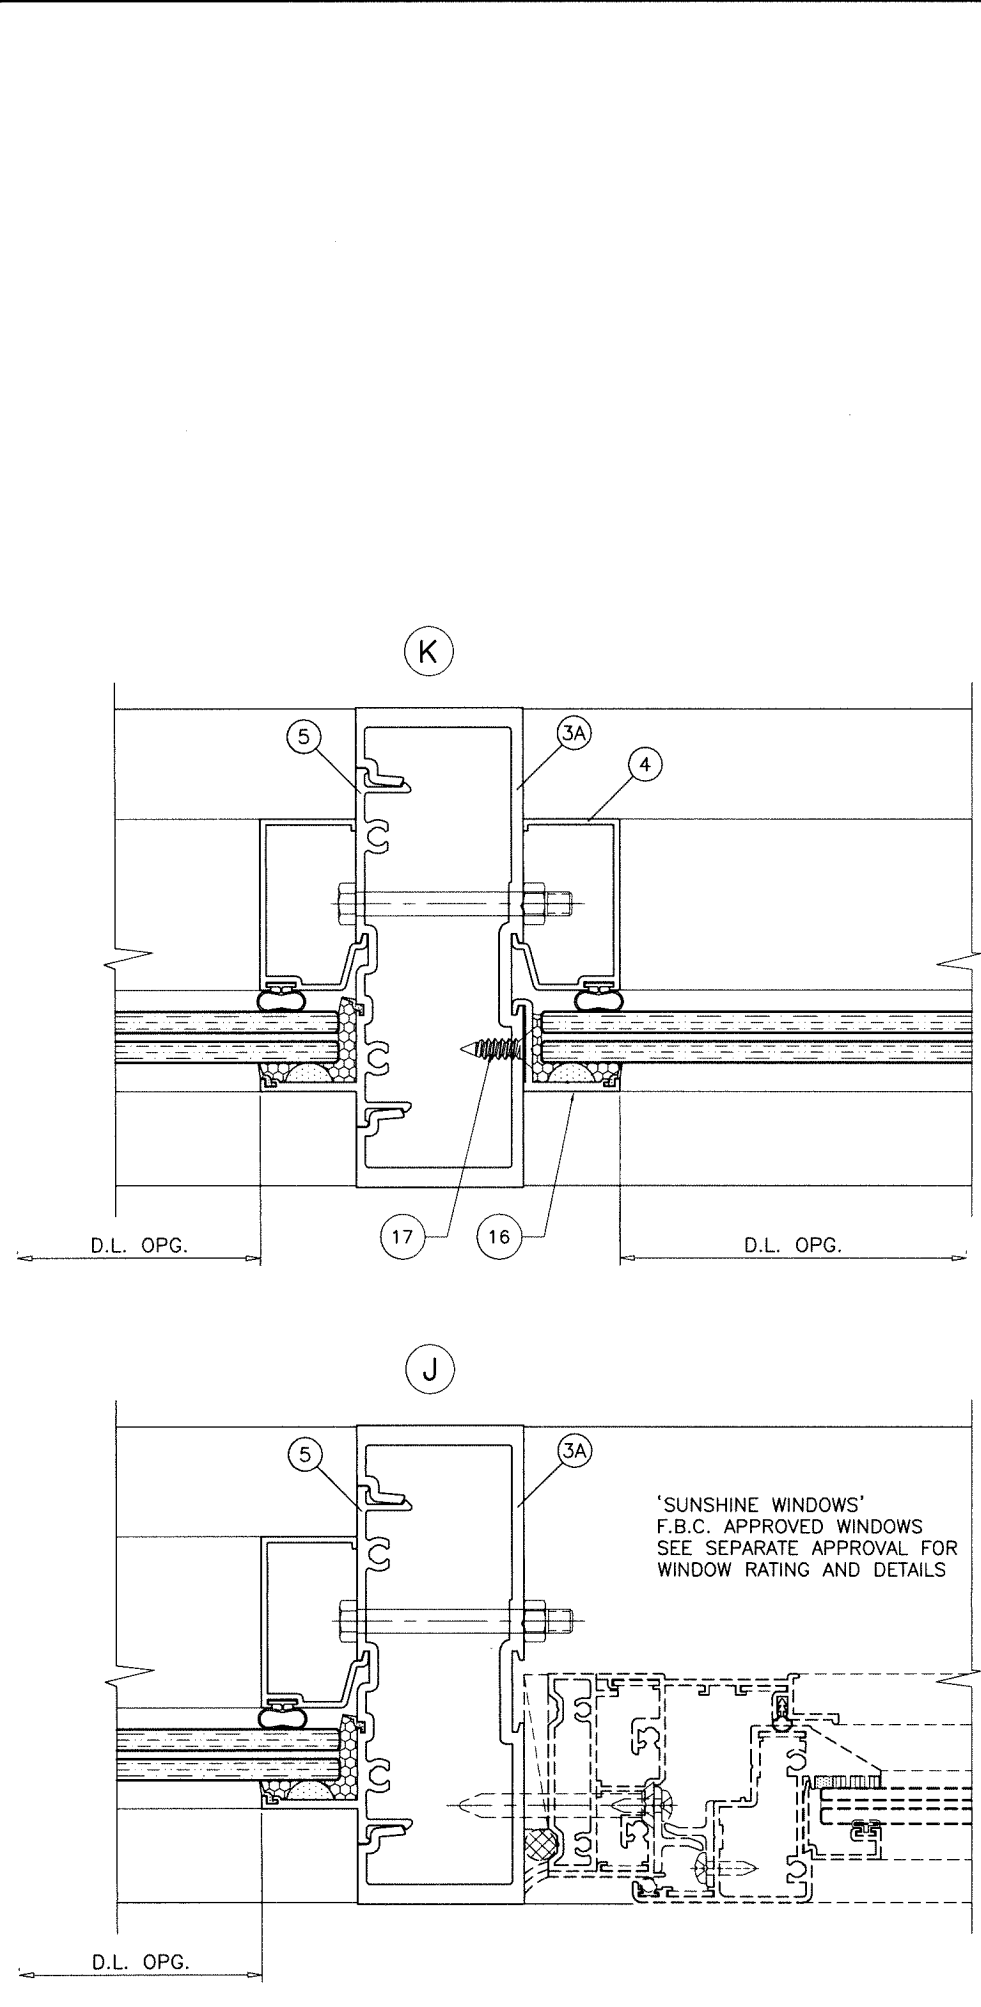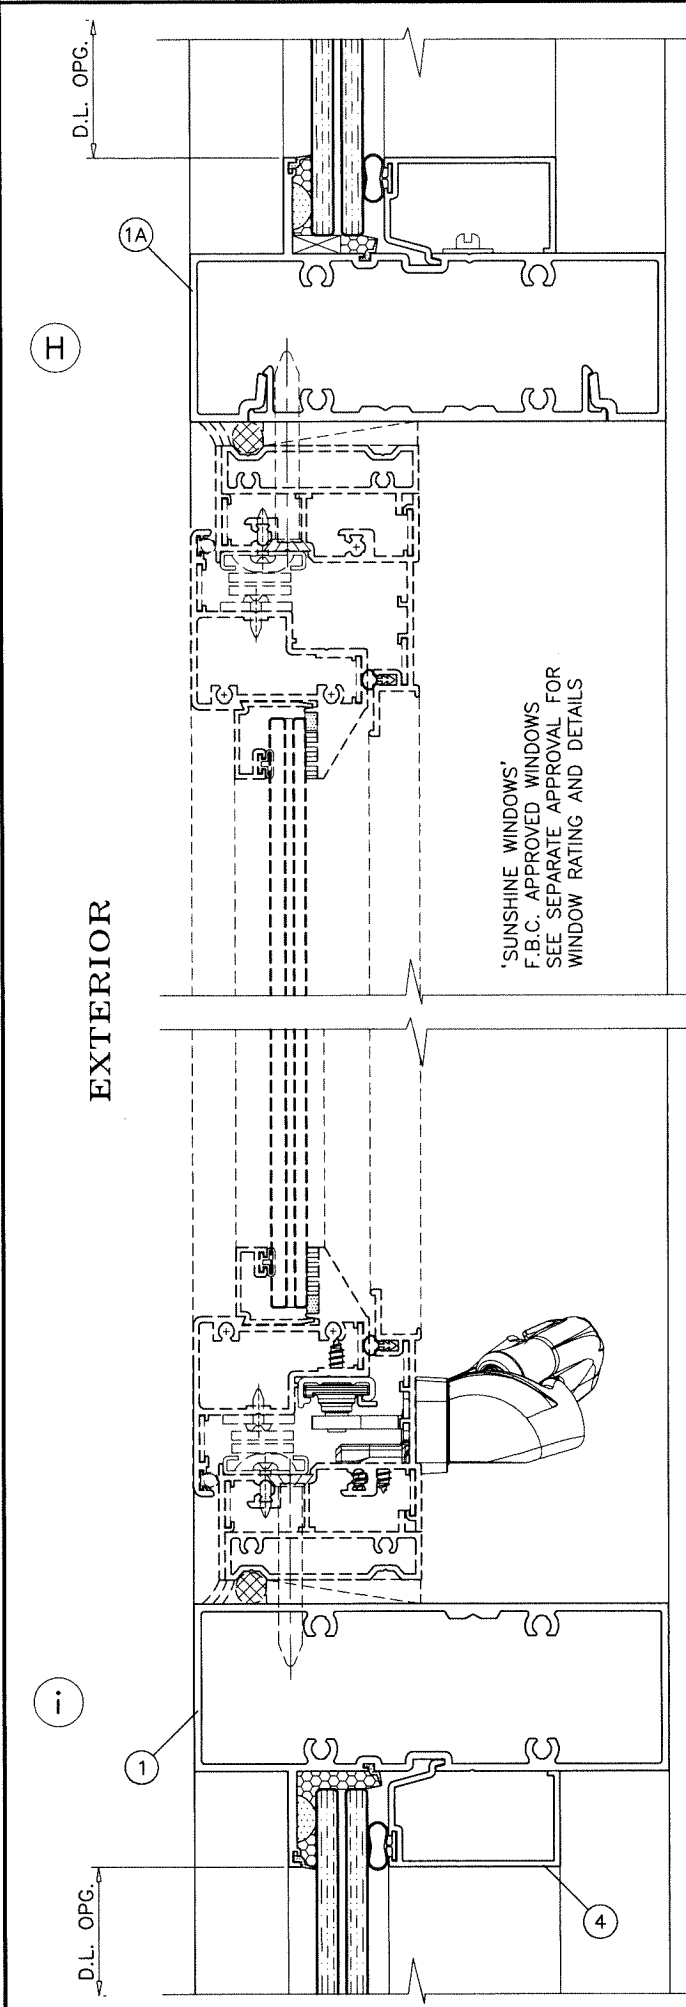

**TYPICAL INSTALLATION OF WINDOWS IN THE WINDOW WALL SYSTEM**  
 USE WINDOWS HOLDING CURRENT APPROVAL  
 REFER TO NOTES ON SHEET 2

$$\text{WIDTH (W)} = \frac{W1 + W2}{2} \text{ AT FRAME MULLION}$$

Sealed: 9/28/2026

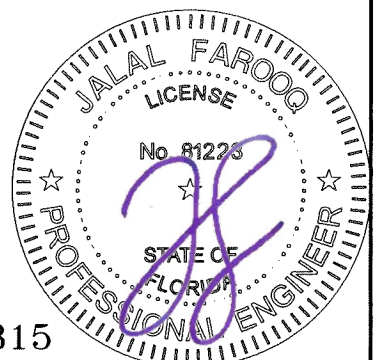

FL #37315

**AL-FAROOQ CORPORATION**  
 ENGINEERS & PRODUCT DEVELOPMENT  
 9360 SUNSET DRIVE, SUITE 220  
 MIAMI, FLORIDA 33173  
 TEL. (305) 264-8100 FAX. (305) 262-6978

**af c**

STORE 21-01F-SW

---

SERIES 8000 ALUM WINDOW WALL SYSTEM (L.M.I.)  
**Sunshine Windows Manufacturing, Inc.**  
 1785 West 33rd Place  
 Hialeah, FL 33012  
 Tel. (305) 364-9952 Fax. (305) 828-5118





revisions:

| no | date | by | description |
|----|------|----|-------------|
|    |      |    |             |
|    |      |    |             |
|    |      |    |             |
|    |      |    |             |

---

date: 01-07-21  
 scale: 1/2" = 1"  
 dr. by: TARIQ  
 chk. by:

drawing no.  
**21-01F**  
 sheet 10.1 of 12

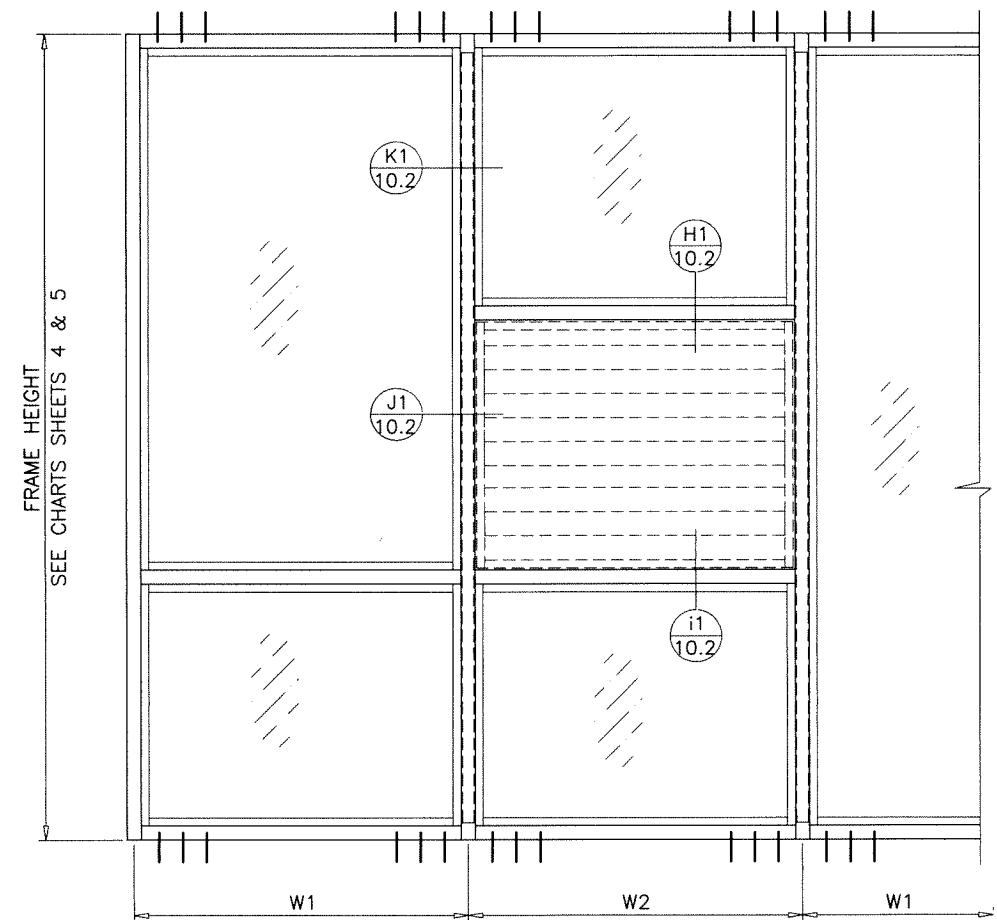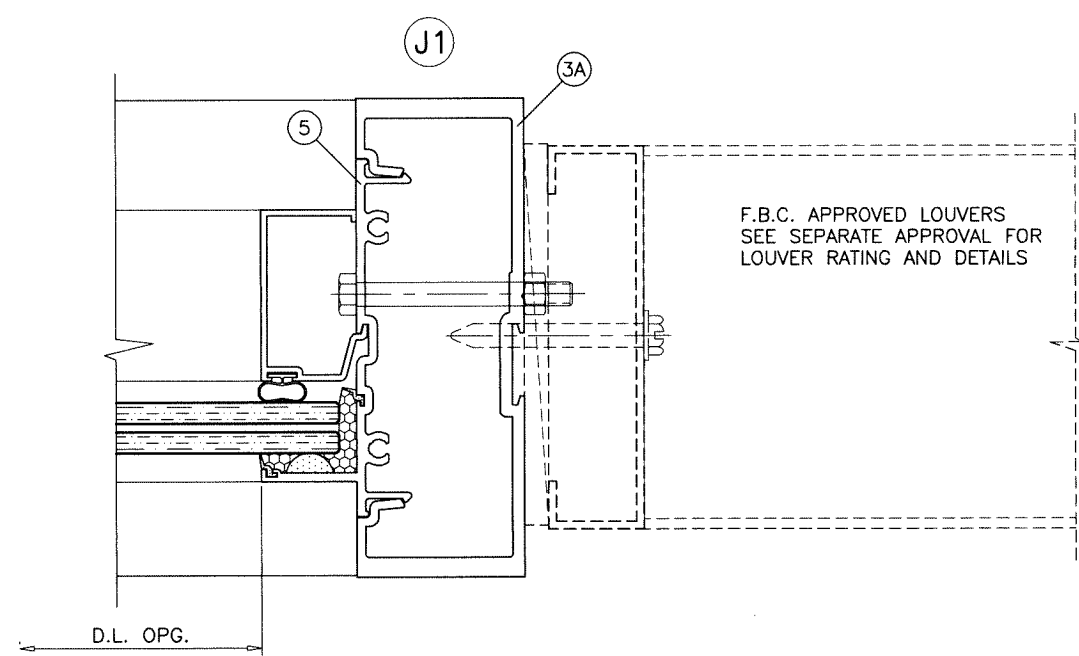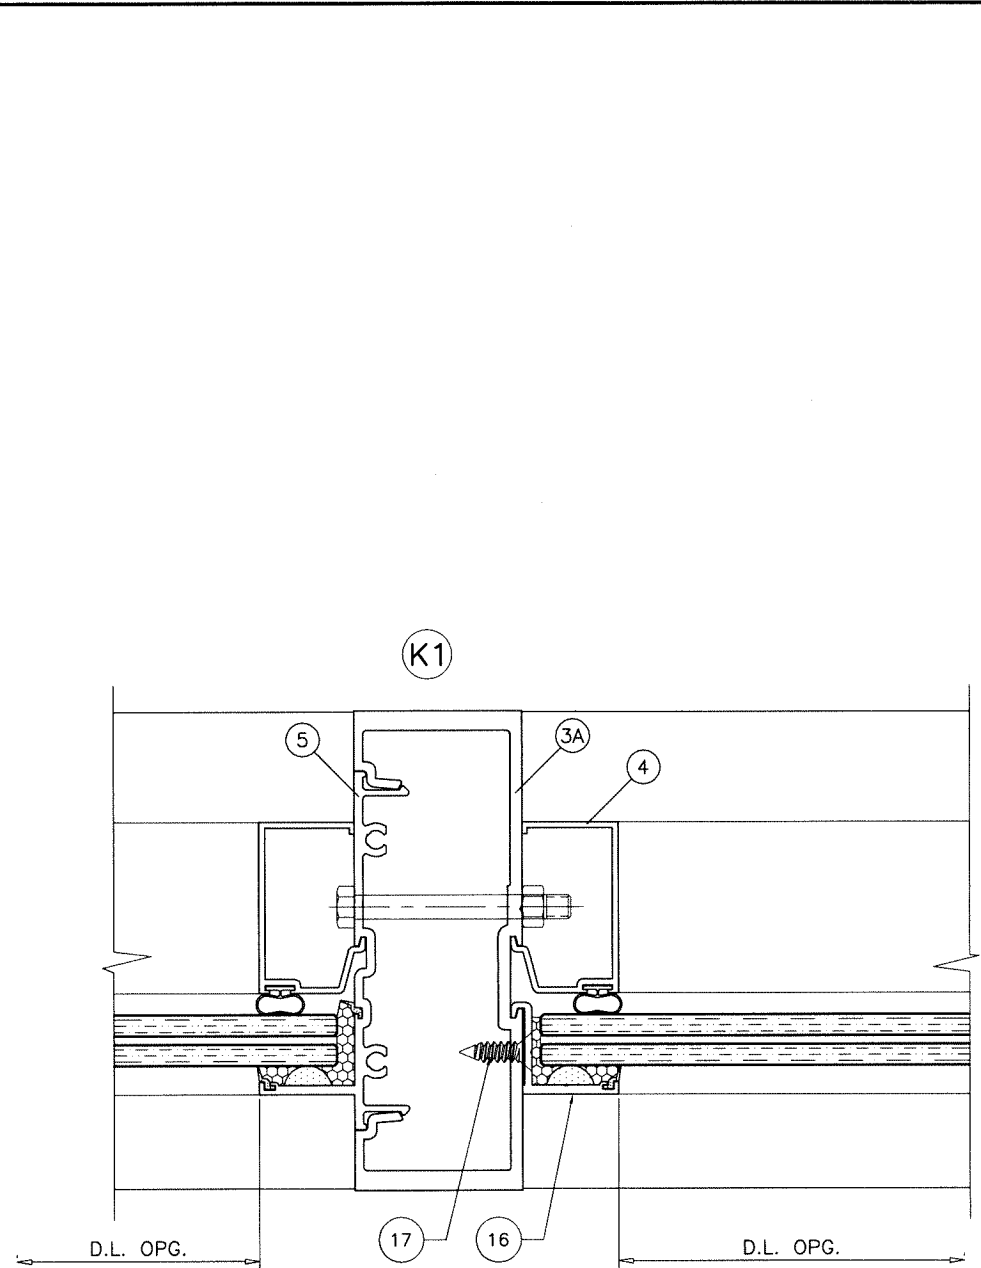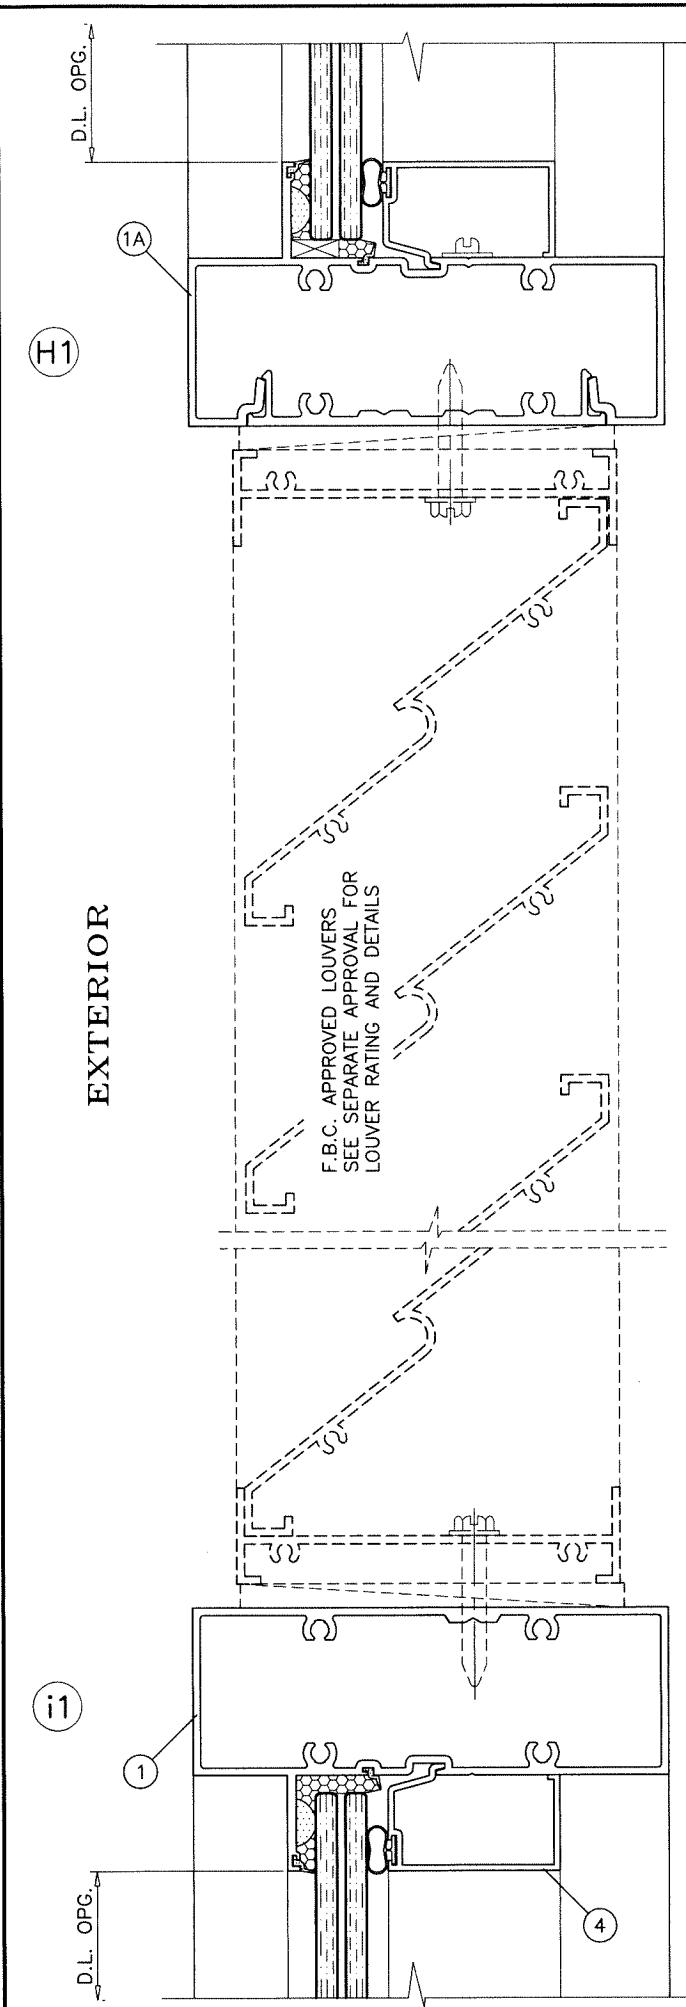


**TYPICAL INSTALLATION OF LOUVERS IN THE WINDOW WALL SYSTEM**

USE LOUVERS HOLDING CURRENT APPROVAL  
REFER TO NOTES ON SHEET 2

$$\text{WIDTH (W)} = \frac{W1 + W2}{2}$$

AT FRAME MULLION

Sealed: 9/28/2026

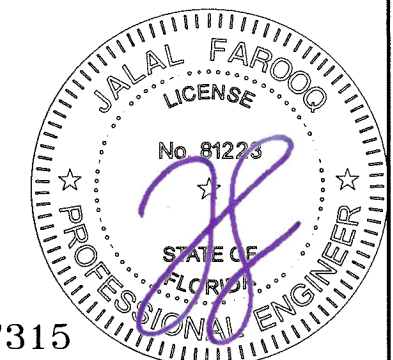

FL #37315

**AL-FAROOQ CORPORATION**  
ENGINEERS & PRODUCT DEVELOPMENT  
9360 SUNSET DRIVE, SUITE 220  
MIAMI, FLORIDA 33173  
TEL. (305) 264-8100 FAX. (305) 262-6978

**a f c**

STORE 21-01F-SW

---

SERIES 8000 ALUM WINDOW WALL SYSTEM (L.M.I.)

**Sunshine Windows Manufacturing, Inc.**  
1785 West 33rd Place  
Hialeah, FL 33012  
Tel. (305) 364-9952 Fax. (305) 828-5118

revisions:














| no | date | by | description |
|----|------|----|-------------|
|    |      |    |             |
|    |      |    |             |
---



date: 01-07-21  
scale: 1/2" = 1"  
dr. by: TARIQ  
chk. by:

drawing no.  
**21-01F**  
sheet 10.2 of 12



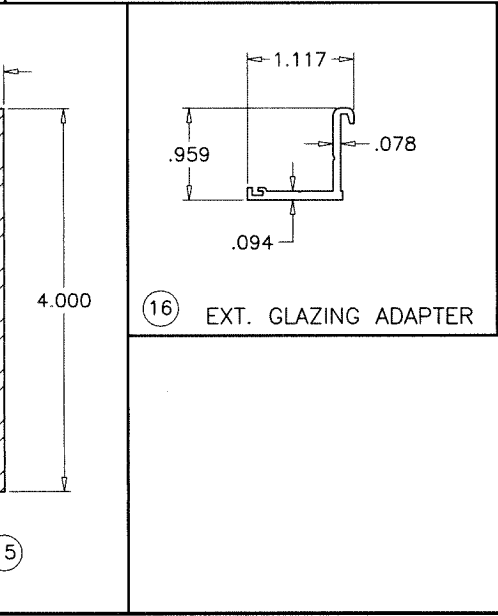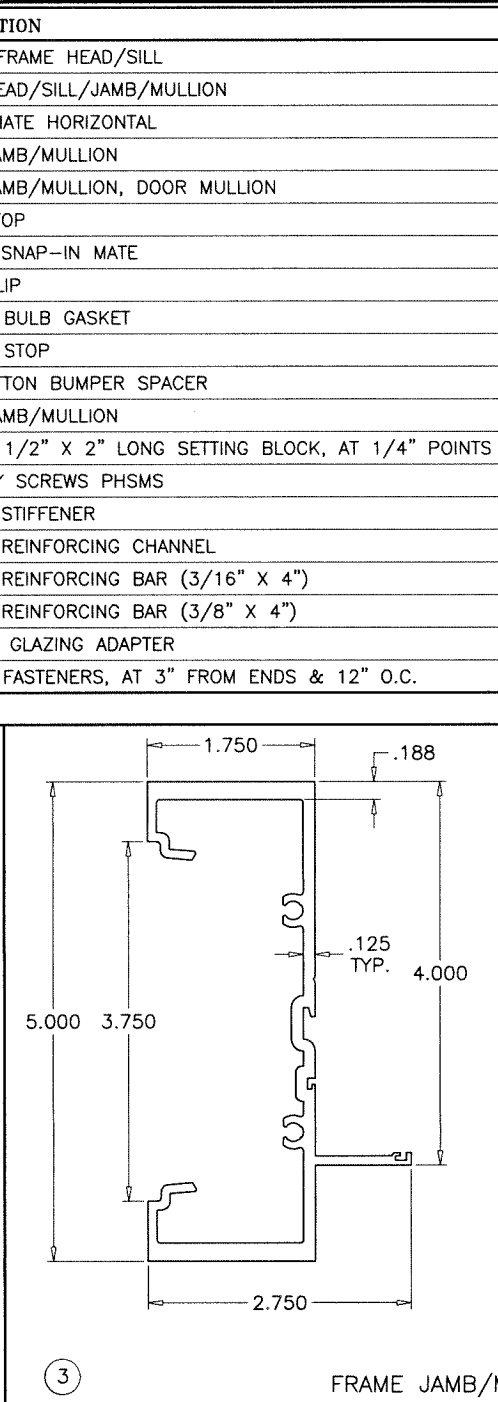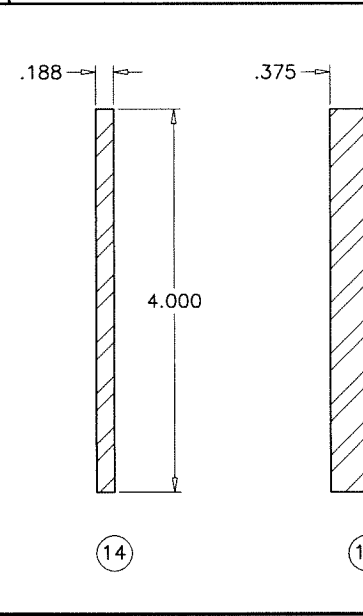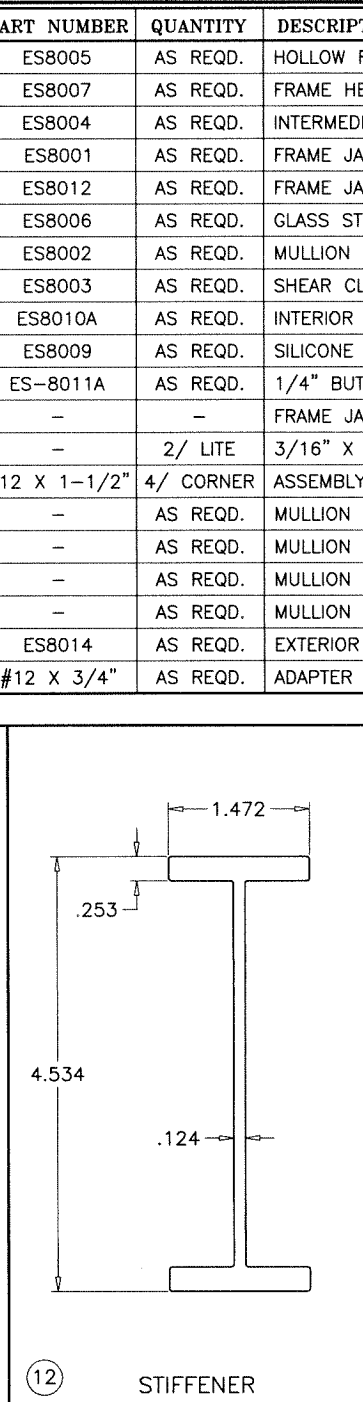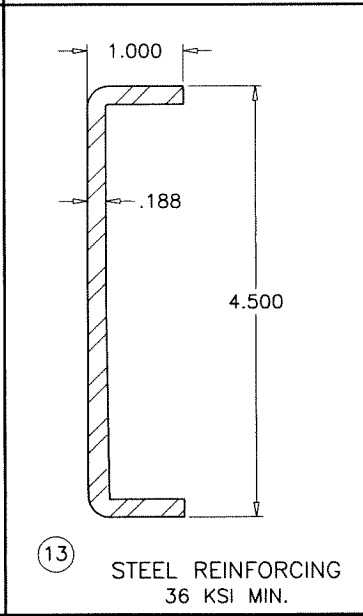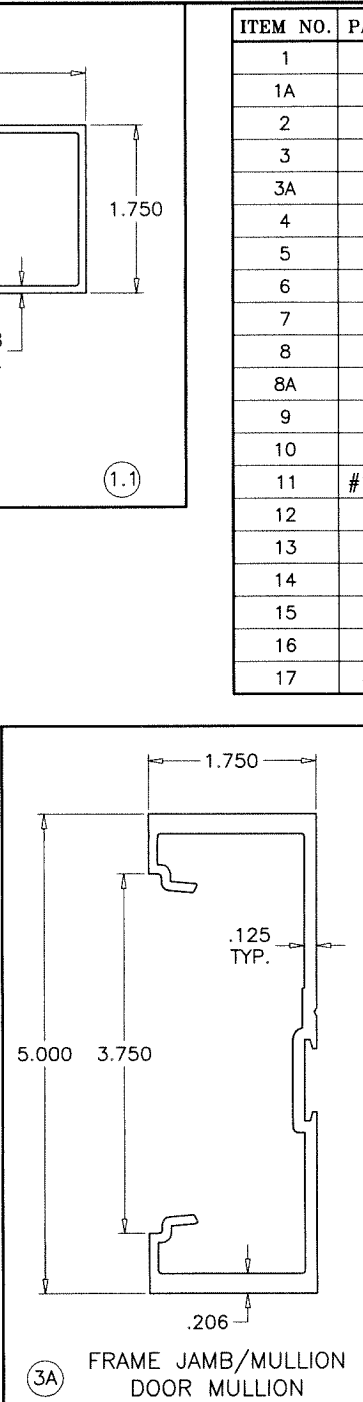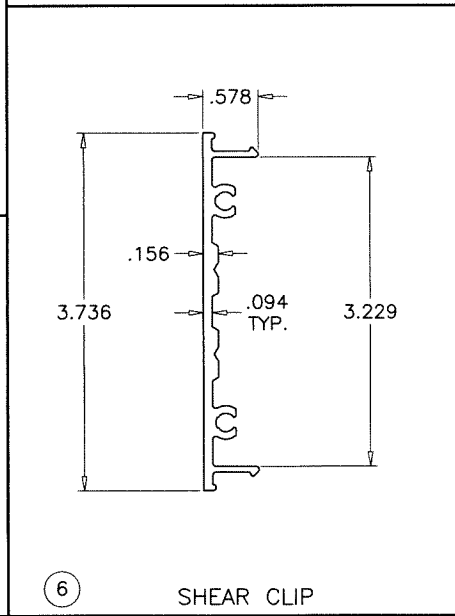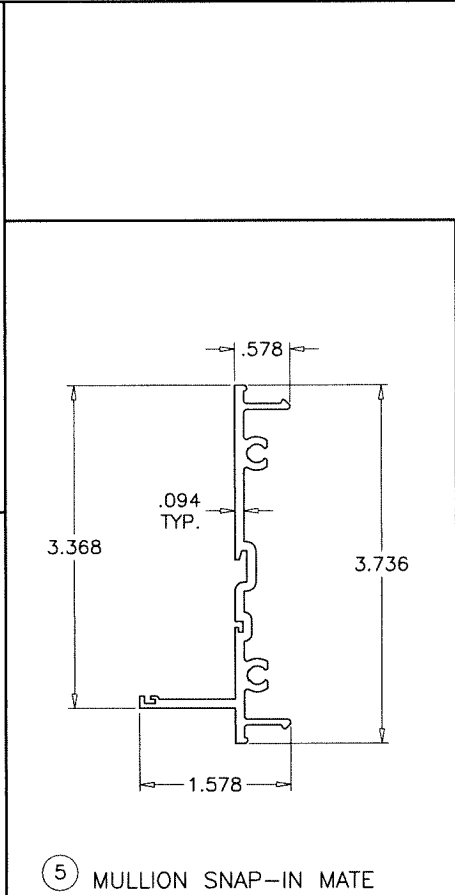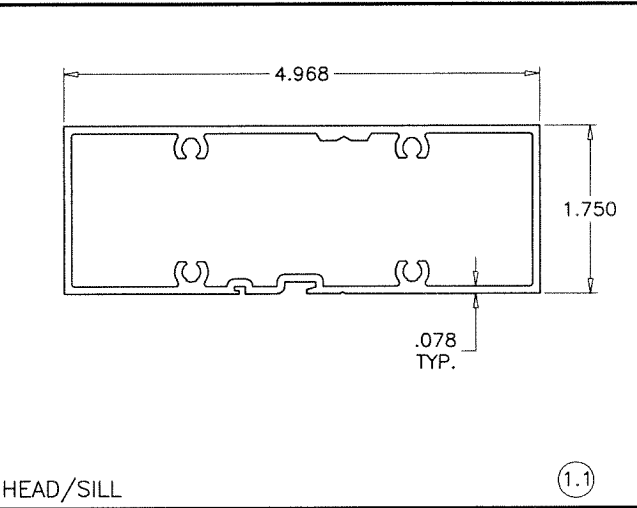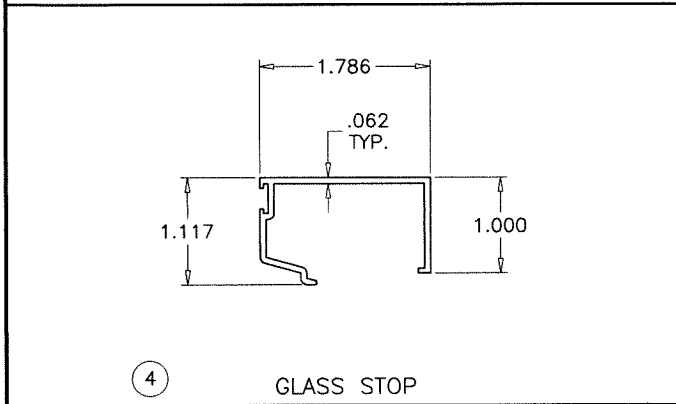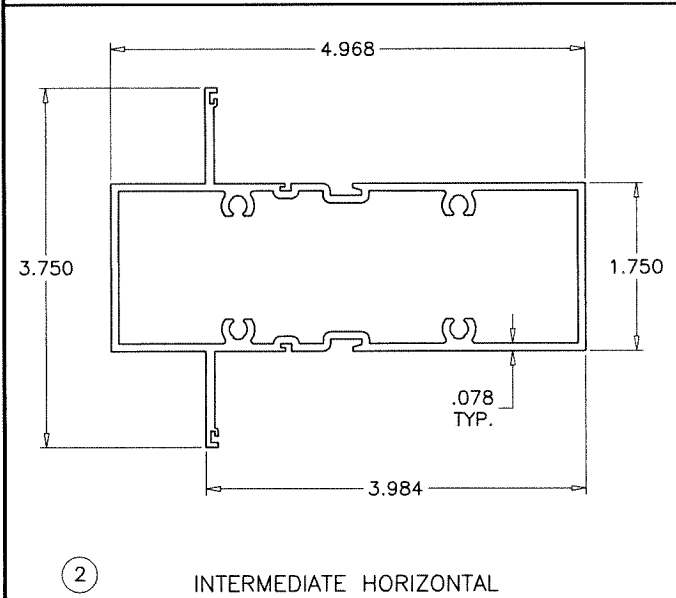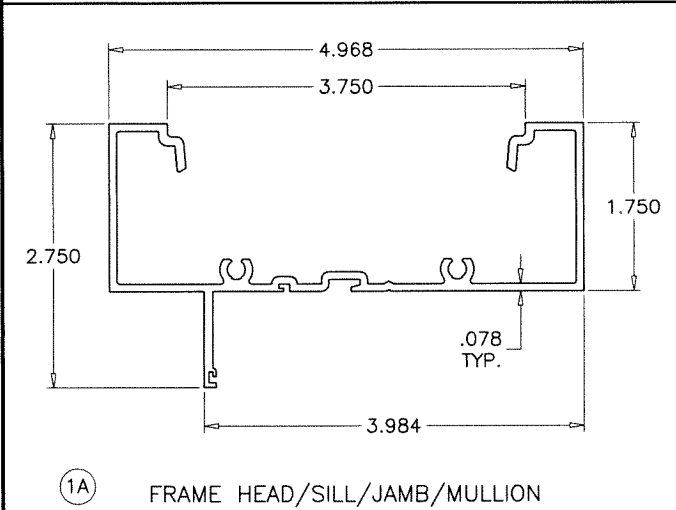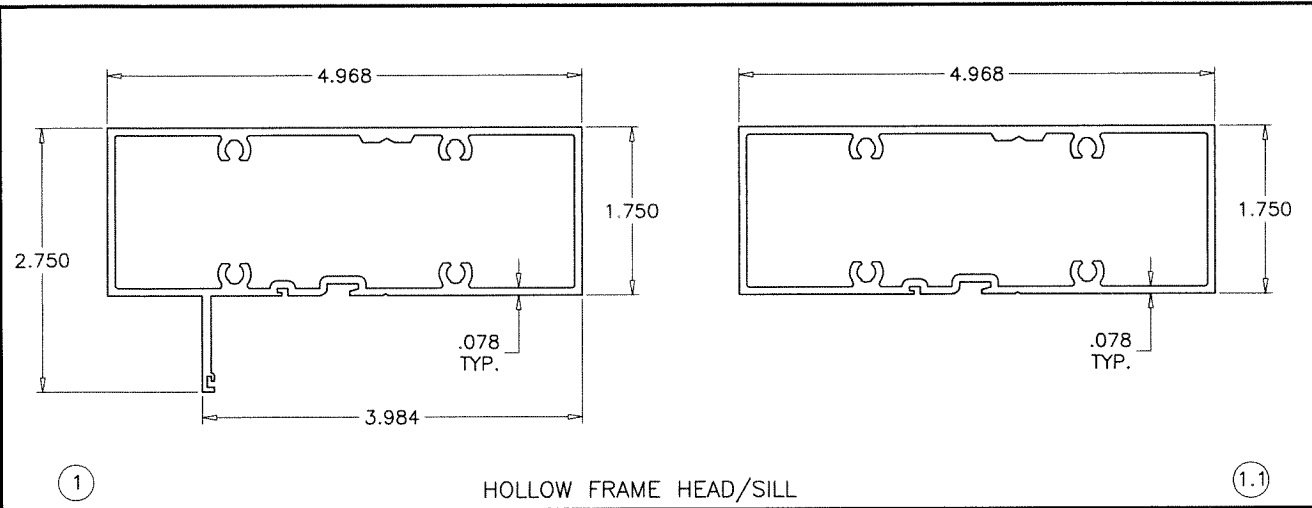

| ITEM NO. | PART NUMBER  | QUANTITY  | DESCRIPTION                                          | MATERIAL  | MANF./SUPPLIER/REMARKS |
|----------|--------------|-----------|------------------------------------------------------|-----------|------------------------|
| 1        | ES8005       | AS REQD.  | HOLLOW FRAME HEAD/SILL                               | 6005-T5   | -                      |
| 1A       | ES8007       | AS REQD.  | FRAME HEAD/SILL/JAMB/MULLION                         | 6063-T6   | -                      |
| 2        | ES8004       | AS REQD.  | INTERMEDIATE HORIZONTAL                              | 6063-T6   | -                      |
| 3        | ES8001       | AS REQD.  | FRAME JAMB/MULLION                                   | 6005-T5   | -                      |
| 3A       | ES8012       | AS REQD.  | FRAME JAMB/MULLION, DOOR MULLION                     | 6005-T5   | -                      |
| 4        | ES8006       | AS REQD.  | GLASS STOP                                           | 6063-T5   | -                      |
| 5        | ES8002       | AS REQD.  | MULLION SNAP-IN MATE                                 | 6005-T5   | -                      |
| 6        | ES8003       | AS REQD.  | SHEAR CLIP                                           | 6005-T5   | -                      |
| 7        | ES8010A      | AS REQD.  | INTERIOR BULB GASKET                                 | SILICONE  | DUROMETER 70±3 SHORE A |
| 8        | ES8009       | AS REQD.  | SILICONE STOP                                        | VINYL     | -                      |
| 8A       | ES-8011A     | AS REQD.  | 1/4" BUTTON BUMPER SPACER                            | SILICONE  | DUROMETER 85±5 SHORE A |
| 9        | -            | -         | FRAME JAMB/MULLION                                   | -         | -                      |
| 10       | -            | 2/ LITE   | 3/16" X 1/2" X 2" LONG SETTING BLOCK, AT 1/4" POINTS | EPDM      | DUROMETER 85±5 SHORE A |
| 11       | #12 X 1-1/2" | 4/ CORNER | ASSEMBLY SCREWS PHSMS                                | STEEL     | -                      |
| 12       | -            | AS REQD.  | MULLION STIFFENER                                    | 6005-T5   | -                      |
| 13       | -            | AS REQD.  | MULLION REINFORCING CHANNEL                          | STEEL     | -                      |
| 14       | -            | AS REQD.  | MULLION REINFORCING BAR (3/16" X 4")                 | STEEL     | -                      |
| 15       | -            | AS REQD.  | MULLION REINFORCING BAR (3/8" X 4")                  | STEEL     | -                      |
| 16       | ES8014       | AS REQD.  | EXTERIOR GLAZING ADAPTER                             | 6063-T6   | -                      |
| 17       | #12 X 3/4"   | AS REQD.  | ADAPTER FASTENERS, AT 3" FROM ENDS & 12" O.C.        | ST. STEEL | FH SMS                 |

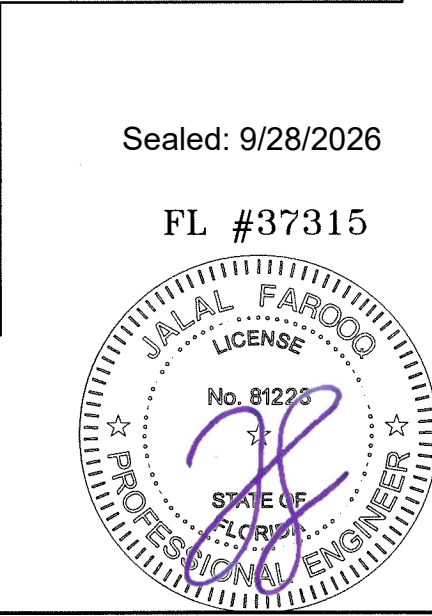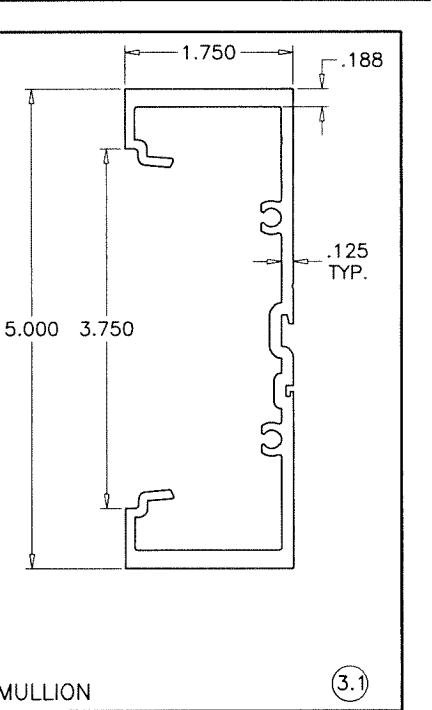

| ITEM NO. | PART NUMBER  | QUANTITY  | DESCRIPTION                                          | MATERIAL  | MANF./SUPPLIER/REMARKS |
|----------|--------------|-----------|------------------------------------------------------|-----------|------------------------|
| 1        | ES8005       | AS REQD.  | HOLLOW FRAME HEAD/SILL                               | 6005-T5   | -                      |
| 1A       | ES8007       | AS REQD.  | FRAME HEAD/SILL/JAMB/MULLION                         | 6063-T6   | -                      |
| 2        | ES8004       | AS REQD.  | INTERMEDIATE HORIZONTAL                              | 6063-T6   | -                      |
| 3        | ES8001       | AS REQD.  | FRAME JAMB/MULLION                                   | 6005-T5   | -                      |
| 3A       | ES8012       | AS REQD.  | FRAME JAMB/MULLION, DOOR MULLION                     | 6005-T5   | -                      |
| 4        | ES8006       | AS REQD.  | GLASS STOP                                           | 6063-T5   | -                      |
| 5        | ES8002       | AS REQD.  | MULLION SNAP-IN MATE                                 | 6005-T5   | -                      |
| 6        | ES8003       | AS REQD.  | SHEAR CLIP                                           | 6005-T5   | -                      |
| 7        | ES8010A      | AS REQD.  | INTERIOR BULB GASKET                                 | SILICONE  | DUROMETER 70±3 SHORE A |
| 8        | ES8009       | AS REQD.  | SILICONE STOP                                        | VINYL     | -                      |
| 8A       | ES-8011A     | AS REQD.  | 1/4" BUTTON BUMPER SPACER                            | SILICONE  | DUROMETER 85±5 SHORE A |
| 9        | -            | -         | FRAME JAMB/MULLION                                   | -         | -                      |
| 10       | -            | 2/ LITE   | 3/16" X 1/2" X 2" LONG SETTING BLOCK, AT 1/4" POINTS | EPDM      | DUROMETER 85±5 SHORE A |
| 11       | #12 X 1-1/2" | 4/ CORNER | ASSEMBLY SCREWS PHSMS                                | STEEL     | -                      |
| 12       | -            | AS REQD.  | MULLION STIFFENER                                    | 6005-T5   | -                      |
| 13       | -            | AS REQD.  | MULLION REINFORCING CHANNEL                          | STEEL     | -                      |
| 14       | -            | AS REQD.  | MULLION REINFORCING BAR (3/16" X 4")                 | STEEL     | -                      |
| 15       | -            | AS REQD.  | MULLION REINFORCING BAR (3/8" X 4")                  | STEEL     | -                      |
| 16       | ES8014       | AS REQD.  | EXTERIOR GLAZING ADAPTER                             | 6063-T6   | -                      |
| 17       | #12 X 3/4"   | AS REQD.  | ADAPTER FASTENERS, AT 3" FROM ENDS & 12" O.C.        | ST. STEEL | FH SMS                 |


**AL-FAROOQ CORPORATION**  
ENGINEERS & PRODUCT DEVELOPMENT  
9360 SUNSET DRIVE, SUITE 220  
MIAMI, FLORIDA 33173 (C.A.N. 3538)  
TEL. (305) 264-8100 FAX. (305) 262-6978  
STORE \21-01F-SW


SERIES 8000 ALUM WINDOW WALL SYSTEM (L.M.I.)  
**Sunshine Windows Manufacturing, Inc.**  
1785 West 33rd Place  
Hialeah, FL. 33012  
Tel. (305) 364-9952 Fax. (305) 828-5118

Revisions:  
no date by description  
date: 01-07-21  
scale: 1/2" = 1"  
dr. by: TARIQ  
chk. by:  
drawing no.  
**21-01F**  
sheet 11 of 12





Sealed: 9/28/2026

FL #37315

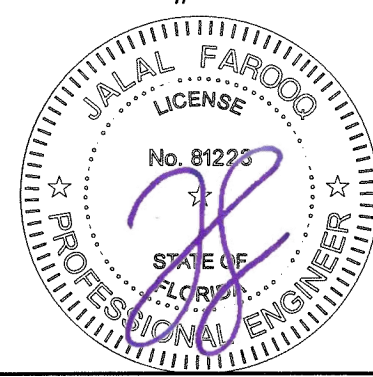

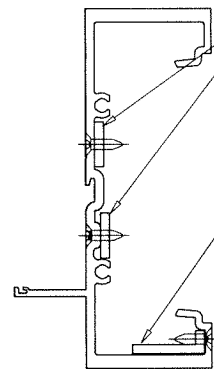

5/16 X 1 X 1/8"  
ALUM ANGLE  
— BENT TO MATCH JOINT  
SECURED WITH #8 SMS  
(3) PER SIDE OF JOINT

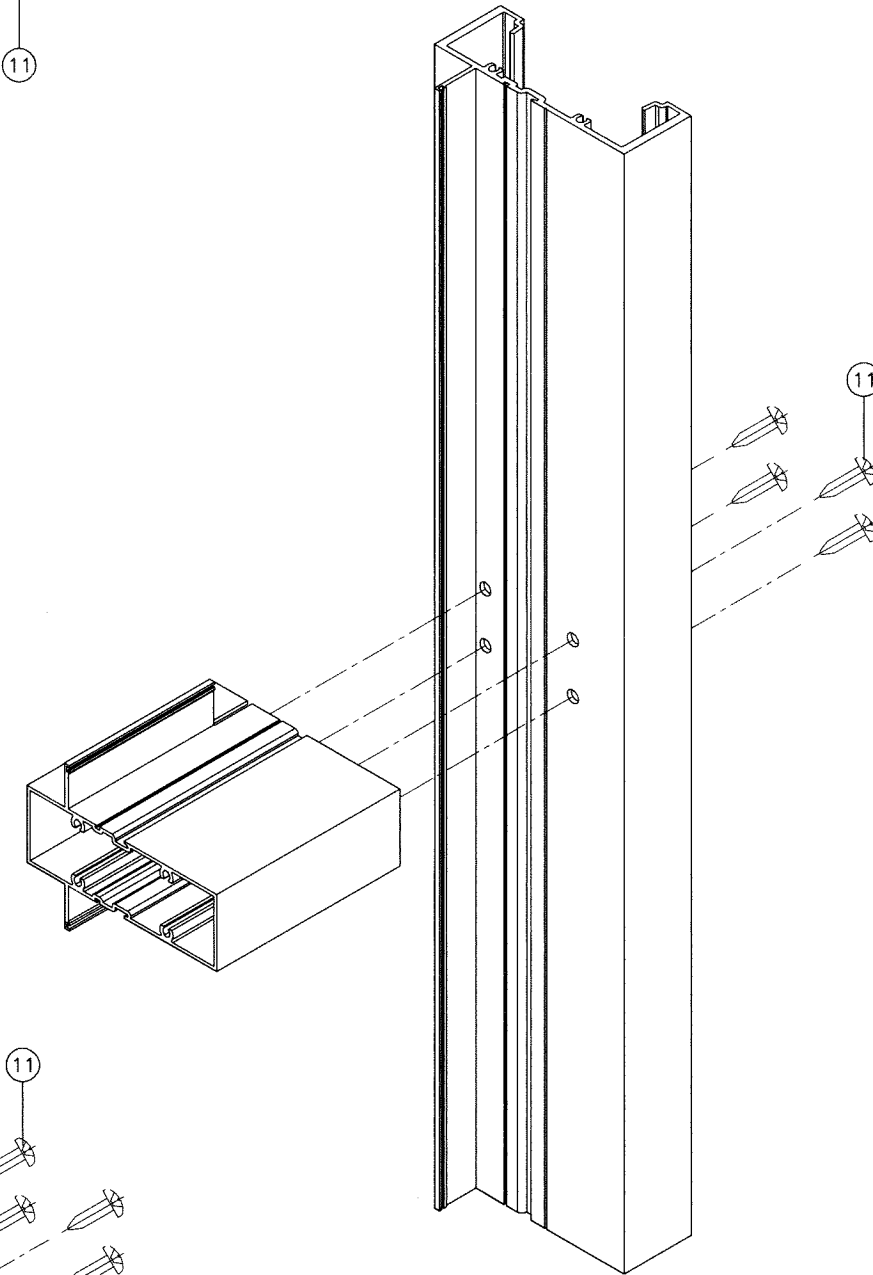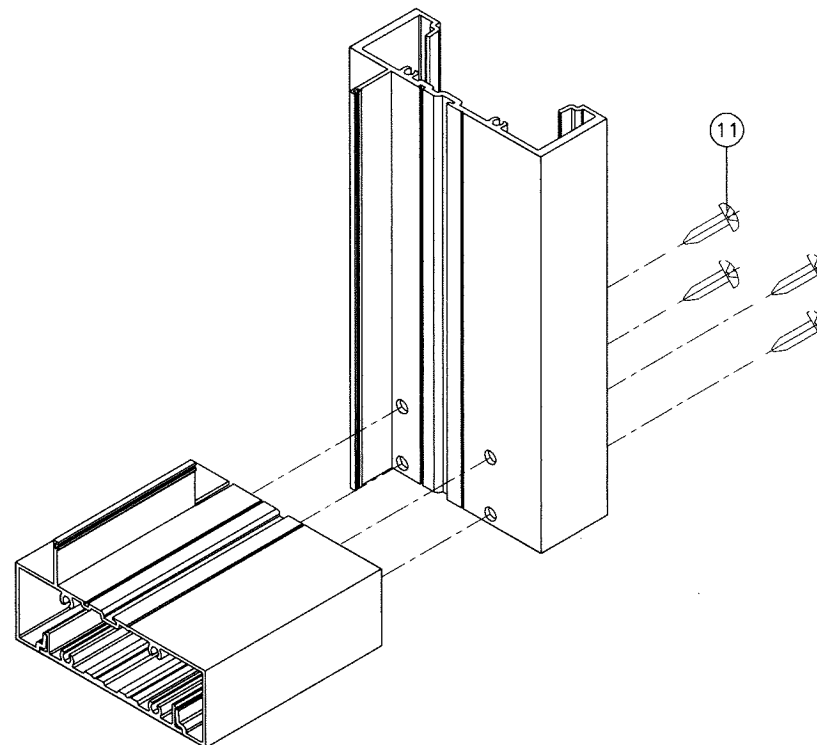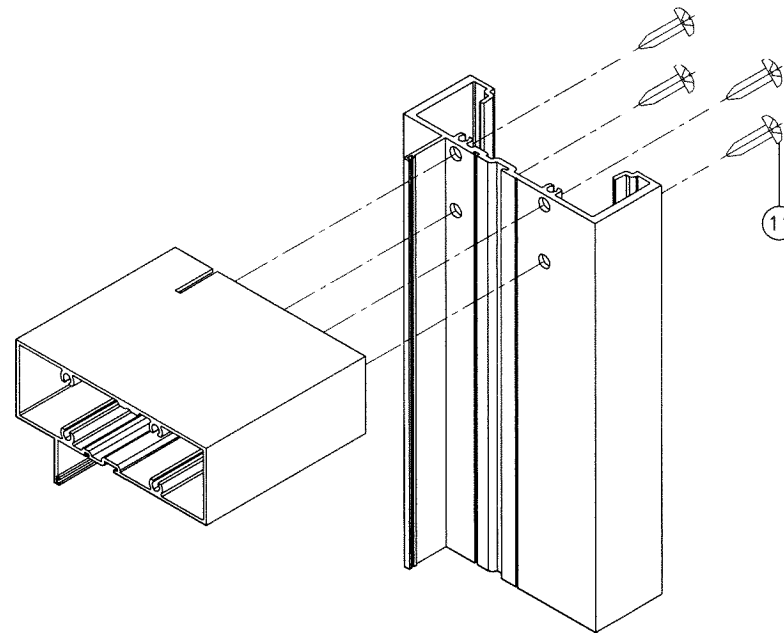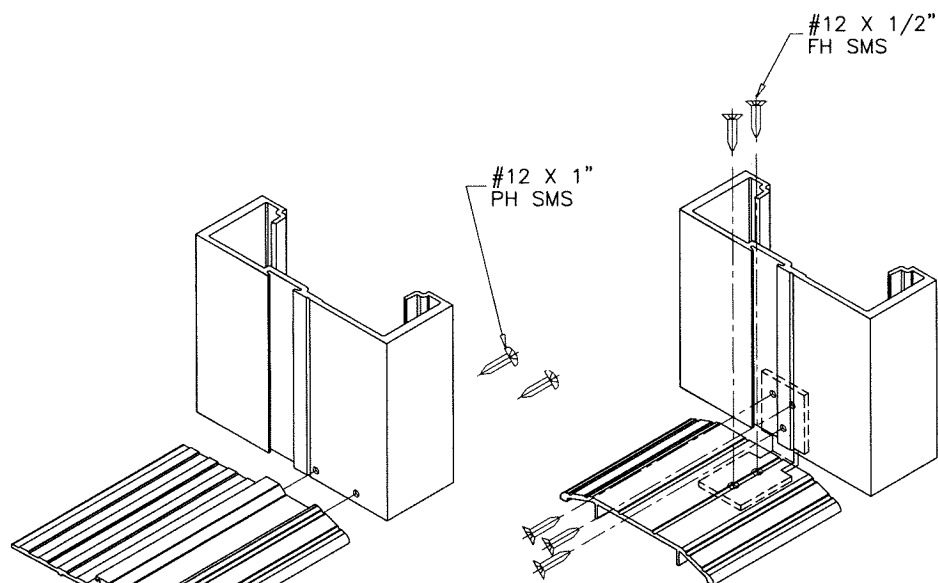

**AL-FAROOQ CORPORATION**  
ENGINEERS & PRODUCT DEVELOPMENT  
9360 SUNSET DRIVE, SUITE 220  
MIAMI, FLORIDA 33173 (C.A.N. 3538)  
TEL. (305) 264-8100 FAX. (305) 262-6978

**SERIES 8000 ALUM WINDOW WALL SYSTEM (L.M.I.)**

**Sunshine Windows Manufacturing, Inc.**  
1785 West 33rd Place  
Hialeah, FL 33012

Tel. (305) 364-9952 Fax. (305) 828-5118

STORE\21-01F-SW

| <b>revisions:</b> |             |           |                    |
|-------------------|-------------|-----------|--------------------|
| <b>no</b>         | <b>date</b> | <b>by</b> | <b>description</b> |
|                   |             |           |                    |
|                   |             |           |                    |
|                       |                 |                      |                 |
|-----------------------|-----------------|----------------------|-----------------|
| <b>date:</b> 01-07-21 | <b>scale:</b> — | <b>dr. by:</b> TARIQ | <b>chk. by:</b> |
|-----------------------|-----------------|----------------------|-----------------|

drawing no.  
**21-01F**

sheet 12 of 12